



CASE COVER SHEET

City of Rockwall
Planning and Zoning Department
385 S. Goliad Street
Rockwall, Texas 75087

PLANNING & ZONING CASE NO. Z2026-019

PLANNING & ZONING FEE \$ 215.00

PLATTING APPLICATION

- ☐ MASTER PLAT
- ☐ PRELIMINARY PLAT
- ☐ FINAL PLAT
- ☐ REPLAT
- ☐ AMENDING OR MINOR PLAT
- ☐ PLAT REINSTATEMENT REQUEST

SITE PLAN APPLICATION

- ☐ SITE PLAN
- ☐ AMENDED SITE PLAN/ELEVATIONS/LANDSCAPING

ZONING APPLICATION

- ☐ ZONING CHANGE
- ☒ SPECIFIC USE PERMIT
- ☐ PD DEVELOPMENT PLAN

OTHER APPLICATION

- ☐ TREE REMOVAL
- ☐ VARIANCE REQUEST/SPECIAL EXCEPTIONS

RECORD OF RECOMMENDATIONS, VOTING RECORDS, AND CONDITIONS OF APPROVAL

ARCHITECTURE REVIEW BOARD

PLANNING AND ZONING COMMISSION

On May 12, 2026, the Planning and Zoning Commission approved a motion to recommend approval of the Specific Use Permit (SUP) by a vote of 5-0, with Commissioner Brock absent and Commissioner Hagaman recusing himself.

CITY COUNCIL READING #1

On May 18, 2026, the City Council approved a motion to table the Specific Use Permit (SUP) until the June 1, 2026 City Council meeting by a vote of 7-0.

On June 1, 2026, the City Council approved a motion to approve the Specific Use Permit (SUP) by a vote of 7-0.

CITY COUNCIL READING #2

On June 15, 2026 the City Council approved a motion to approve the Specific Use Permit (SUP) by a vote of 7-0.

CONDITIONS OF APPROVAL

(1) The applicant shall be responsible for maintaining compliance with the operational conditions contained in the Specific Use Permit (SUP) ordinance and which are detailed as follows:

- (a) The development of the Subject Property shall generally conform to the Residential Plot Plan as depicted in Exhibit 'B' of this ordinance.
- (b) The construction of a single-family home on the Subject Property shall generally conform to the Building Elevations depicted in Exhibit 'C' of this ordinance.
- (c) Once construction of the single-family home has been completed, inspected, and accepted by the City of Rockwall, this Specific Use Permit (SUP) shall expire, and no further action by the property owner shall be required.

NOTES



DEVELOPMENT APPLICATION

City of Rockwall
Planning and Zoning Department
385 S. Goliad Street
Rockwall, Texas 75087

STAFF USE ONLY

PLANNING & ZONING CASE NO. _____

NOTE: THE APPLICATION IS NOT CONSIDERED ACCEPTED BY THE CITY UNTIL THE PLANNING DIRECTOR AND CITY ENGINEER HAVE SIGNED BELOW.

DIRECTOR OF PLANNING: _____

CITY ENGINEER: _____

PLEASE CHECK THE APPROPRIATE BOX BELOW TO INDICATE THE TYPE OF DEVELOPMENT REQUEST [SELECT ONLY ONE BOX]:

PLATTING APPLICATION FEES:

- ☐ MASTER PLAT (\$100.00 + \$15.00 ACRE)¹
- ☐ PRELIMINARY PLAT (\$200.00 + \$15.00 ACRE)¹
- ☐ FINAL PLAT (\$300.00 + \$20.00 ACRE)¹
- ☐ REPLAT (\$300.00 + \$20.00 ACRE)¹
- ☐ AMENDING OR MINOR PLAT (\$150.00)
- ☐ PLAT REINSTATEMENT REQUEST (\$100.00)

SITE PLAN APPLICATION FEES:

- ☐ SITE PLAN (\$250.00 + \$20.00 ACRE)¹
- ☐ AMENDED SITE PLAN/ELEVATIONS/LANDSCAPING PLAN (\$100.00)

ZONING APPLICATION FEES:

- ☐ ZONING CHANGE (\$200.00 + \$15.00 ACRE)¹
- ☐ SPECIFIC USE PERMIT (\$200.00 + \$15.00 ACRE)^{1&2}
- ☐ PD DEVELOPMENT PLANS (\$200.00 + \$15.00 ACRE)¹

OTHER APPLICATION FEES:

- ☐ TREE REMOVAL (\$75.00)
- ☐ VARIANCE REQUEST/SPECIAL EXCEPTIONS (\$100.00)²

NOTES:

¹ IN DETERMINING THE FEE, PLEASE USE THE EXACT ACREAGE WHEN MULTIPLYING BY THE PER ACRE AMOUNT. FOR REQUESTS ON LESS THAN ONE ACRE, ROUND UP TO ONE (1) ACRE.

² A \$1,000.00 FEE WILL BE ADDED TO THE APPLICATION FEE FOR ANY REQUEST THAT INVOLVES CONSTRUCTION WITHOUT OR NOT IN COMPLIANCE TO AN APPROVED BUILDING PERMIT.

PROPERTY INFORMATION [PLEASE PRINT]

ADDRESS 806 Kernoble St Rockwall TX 75087

SUBDIVISION _____ LOT _____ BLOCK _____

GENERAL LOCATION _____

ZONING, SITE PLAN AND PLATTING INFORMATION [PLEASE PRINT]

CURRENT ZONING _____ CURRENT USE _____

PROPOSED ZONING _____ PROPOSED USE _____

ACREAGE _____ LOTS [CURRENT] _____ LOTS [PROPOSED] _____

- ☐ **SITE PLANS AND PLATS:** BY CHECKING THIS BOX YOU ACKNOWLEDGE THAT DUE TO THE PASSAGE OF HB3167 THE CITY NO LONGER HAS FLEXIBILITY WITH REGARD TO ITS APPROVAL PROCESS, AND FAILURE TO ADDRESS ANY OF STAFF'S COMMENTS BY THE DATE PROVIDED ON THE DEVELOPMENT CALENDAR WILL RESULT IN THE DENIAL OF YOUR CASE.

OWNER/APPLICANT/AGENT INFORMATION [PLEASE PRINT/CHECK THE PRIMARY CONTACT/ORIGINAL SIGNATURES ARE REQUIRED]

☒ OWNER JMS Custom homes LLC ☒ APPLICANT Javier Silva

CONTACT PERSON Javier Silva

CONTACT PERSON _____

ADDRESS _____

ADDRESS _____

CITY, STATE & ZIP _____

CITY, STATE & ZIP _____

PHONE _____

PHONE _____

E-MAIL _____

E-MAIL _____

NOTARY VERIFICATION [REQUIRED]


BEFORE ME, THE UNDERSIGNED AUTHORITY, ON THIS DAY PERSONALLY APPEARED Javier Silva [OWNER] THE UNDERSIGNED, WHO STATED THE INFORMATION ON THIS APPLICATION TO BE TRUE AND CERTIFIED THE FOLLOWING:

"I HEREBY CERTIFY THAT I AM THE OWNER FOR THE PURPOSE OF THIS APPLICATION; ALL INFORMATION SUBMITTED HEREIN IS TRUE AND CORRECT; AND THE APPLICATION FEE OF \$ _____ TO COVER THE COST OF THIS APPLICATION, HAS BEEN PAID TO THE CITY OF ROCKWALL ON THIS THE _____ DAY OF _____, 20____. BY SIGNING THIS APPLICATION, I AGREE THAT THE CITY OF ROCKWALL (I.E. CITY) IS AUTHORIZED AND PERMITTED TO PROVIDE INFORMATION CONTAINED WITHIN THIS APPLICATION TO THE PUBLIC. THE CITY IS ALSO AUTHORIZED AND PERMITTED TO DISSEMINATE ANY INFORMATION SUBMITTED IN CONJUNCTION WITH THIS APPLICATION, IF SUCH REPRODUCTION IS ASSOCIATED OR IN RESPONSE TO A REQUEST FOR PUBLIC INFORMATION."



GIVEN UNDER MY HAND AND SEAL OF OFFICE ON THIS THE 16 DAY OF April, 2026

OWNER'S SIGNATURE _____

NOTARY PUBLIC IN AND FOR THE STATE OF TEXAS _____

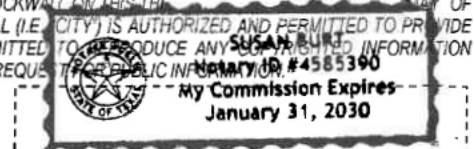

MY COMMISSION EXPIRES 1-31-2030

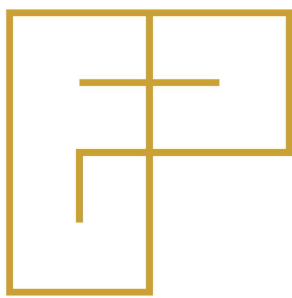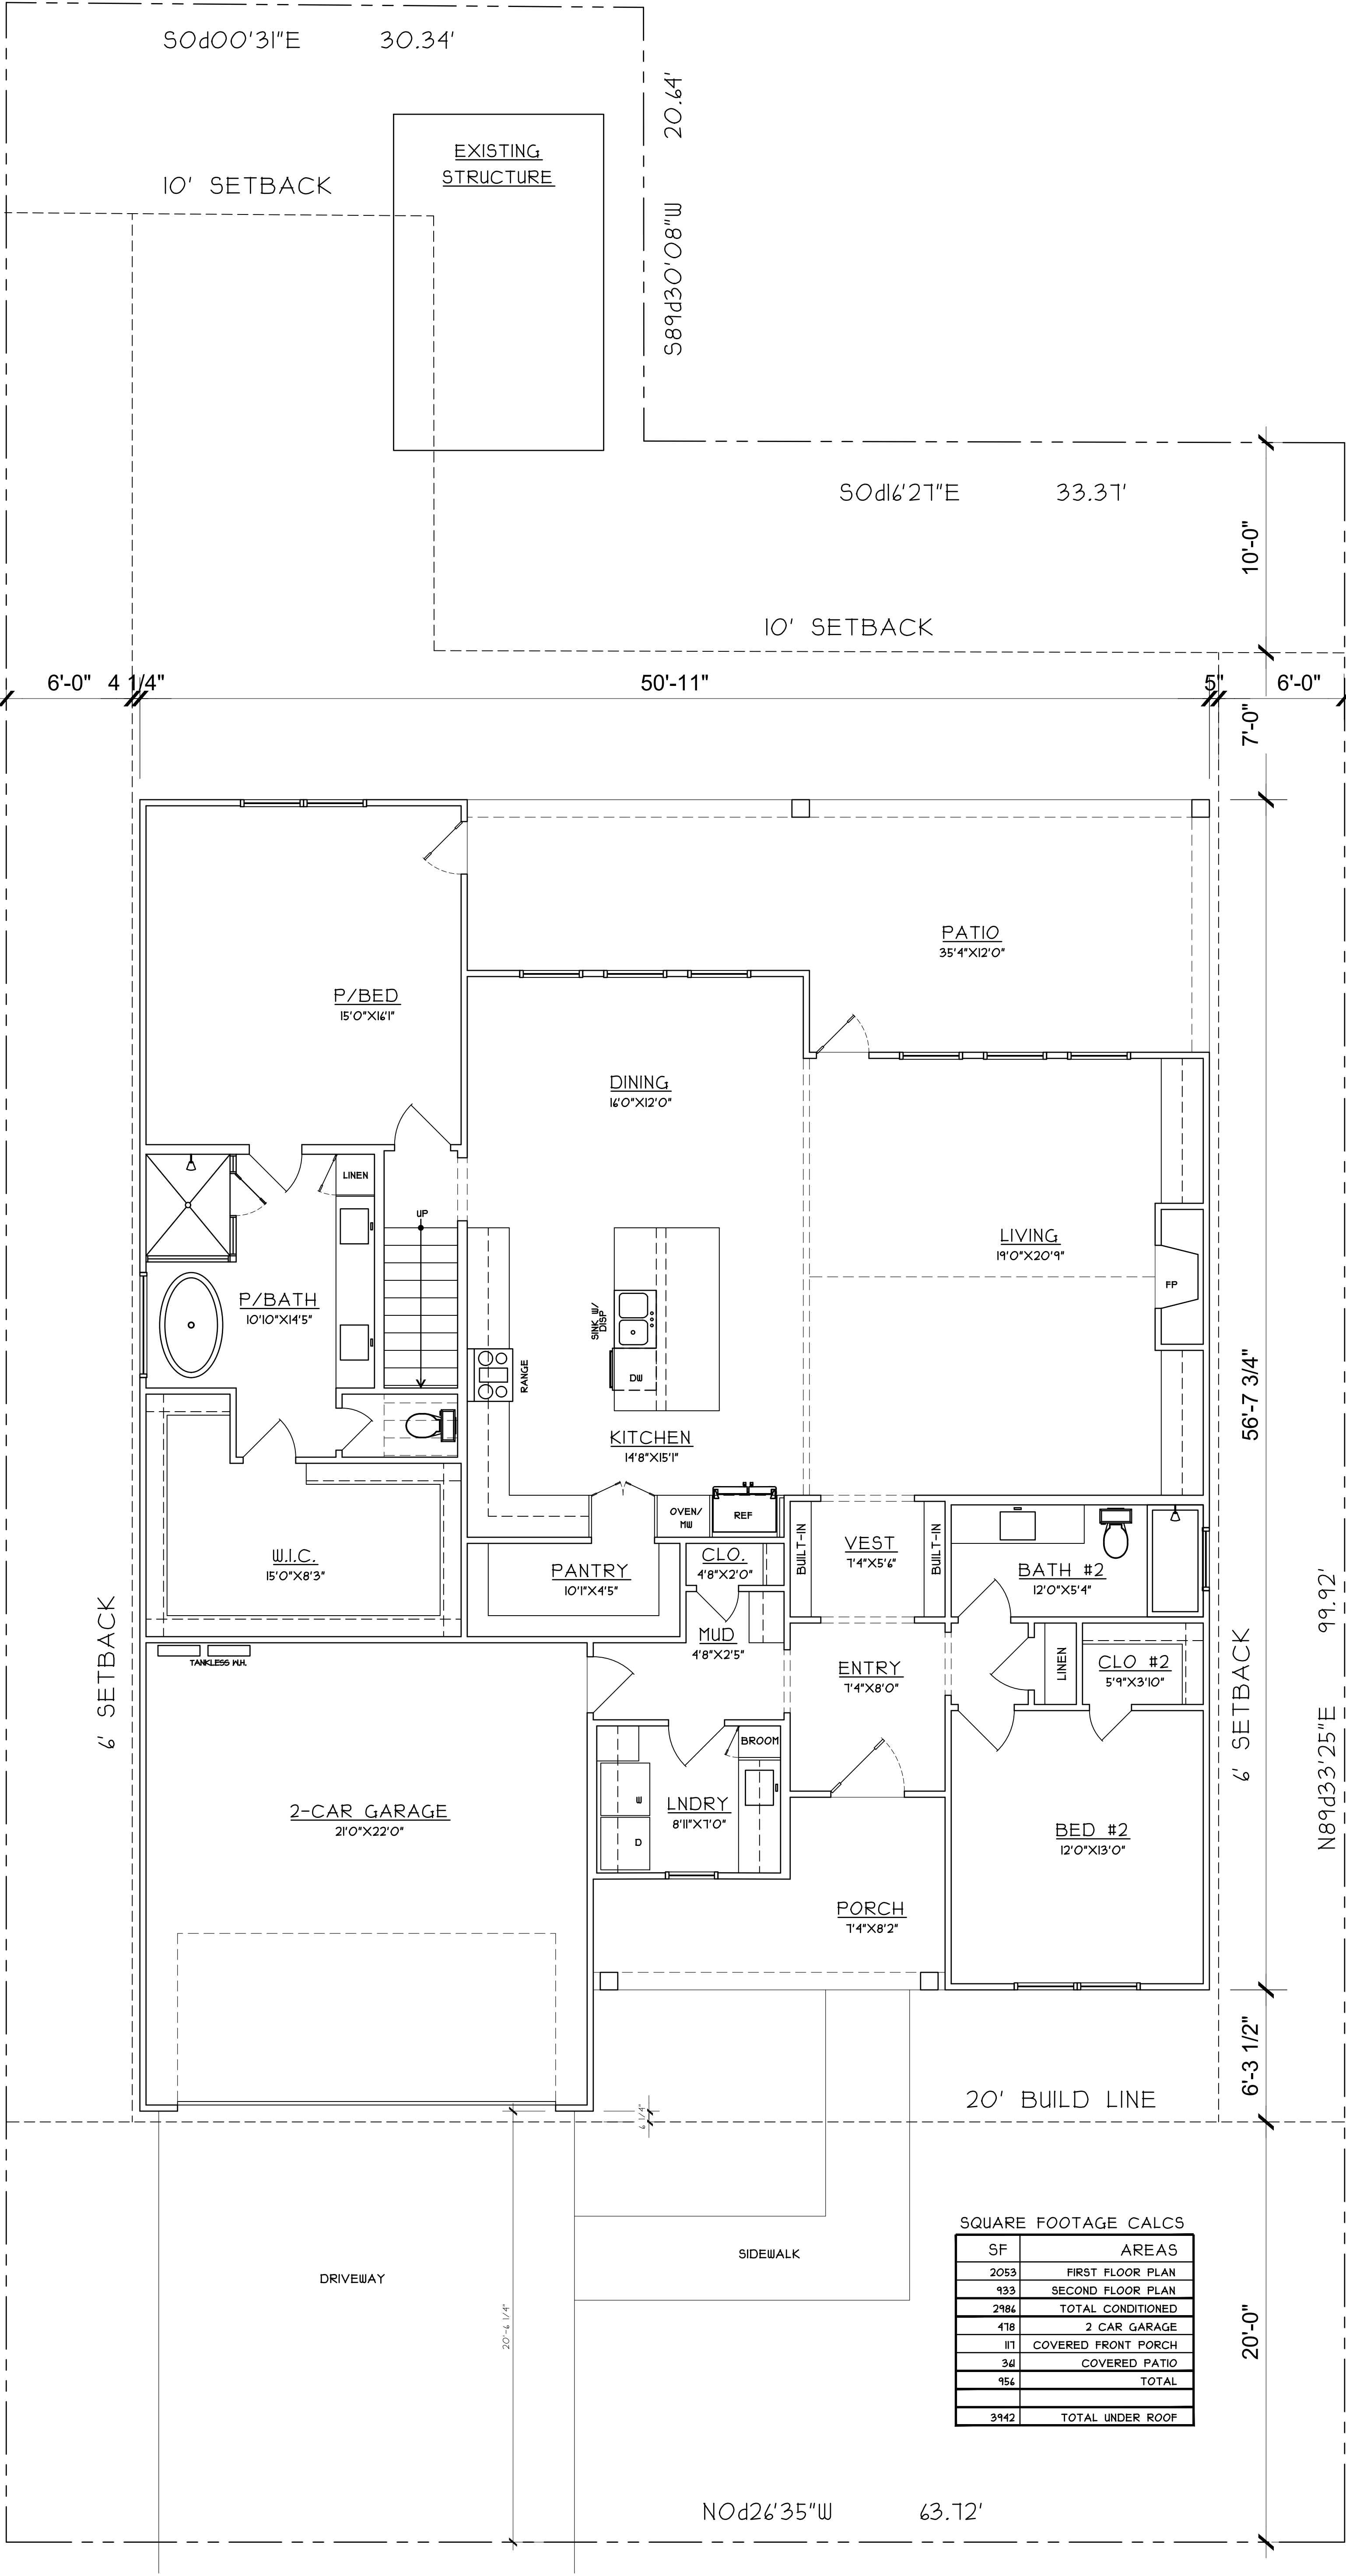

FANNINGPHILIPS DESIGN
patra@fanningphilips.com
214.284.8734

LOT 2 - KERNOODLE STREET

NEW CONSTRUCTION



Rockwall, TX 75078



Job Number: 26103
Date: 4/16/2026
Sheet Number:

A1

FIRST FLOOR PLAN

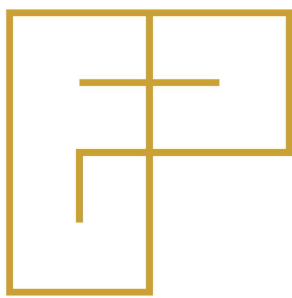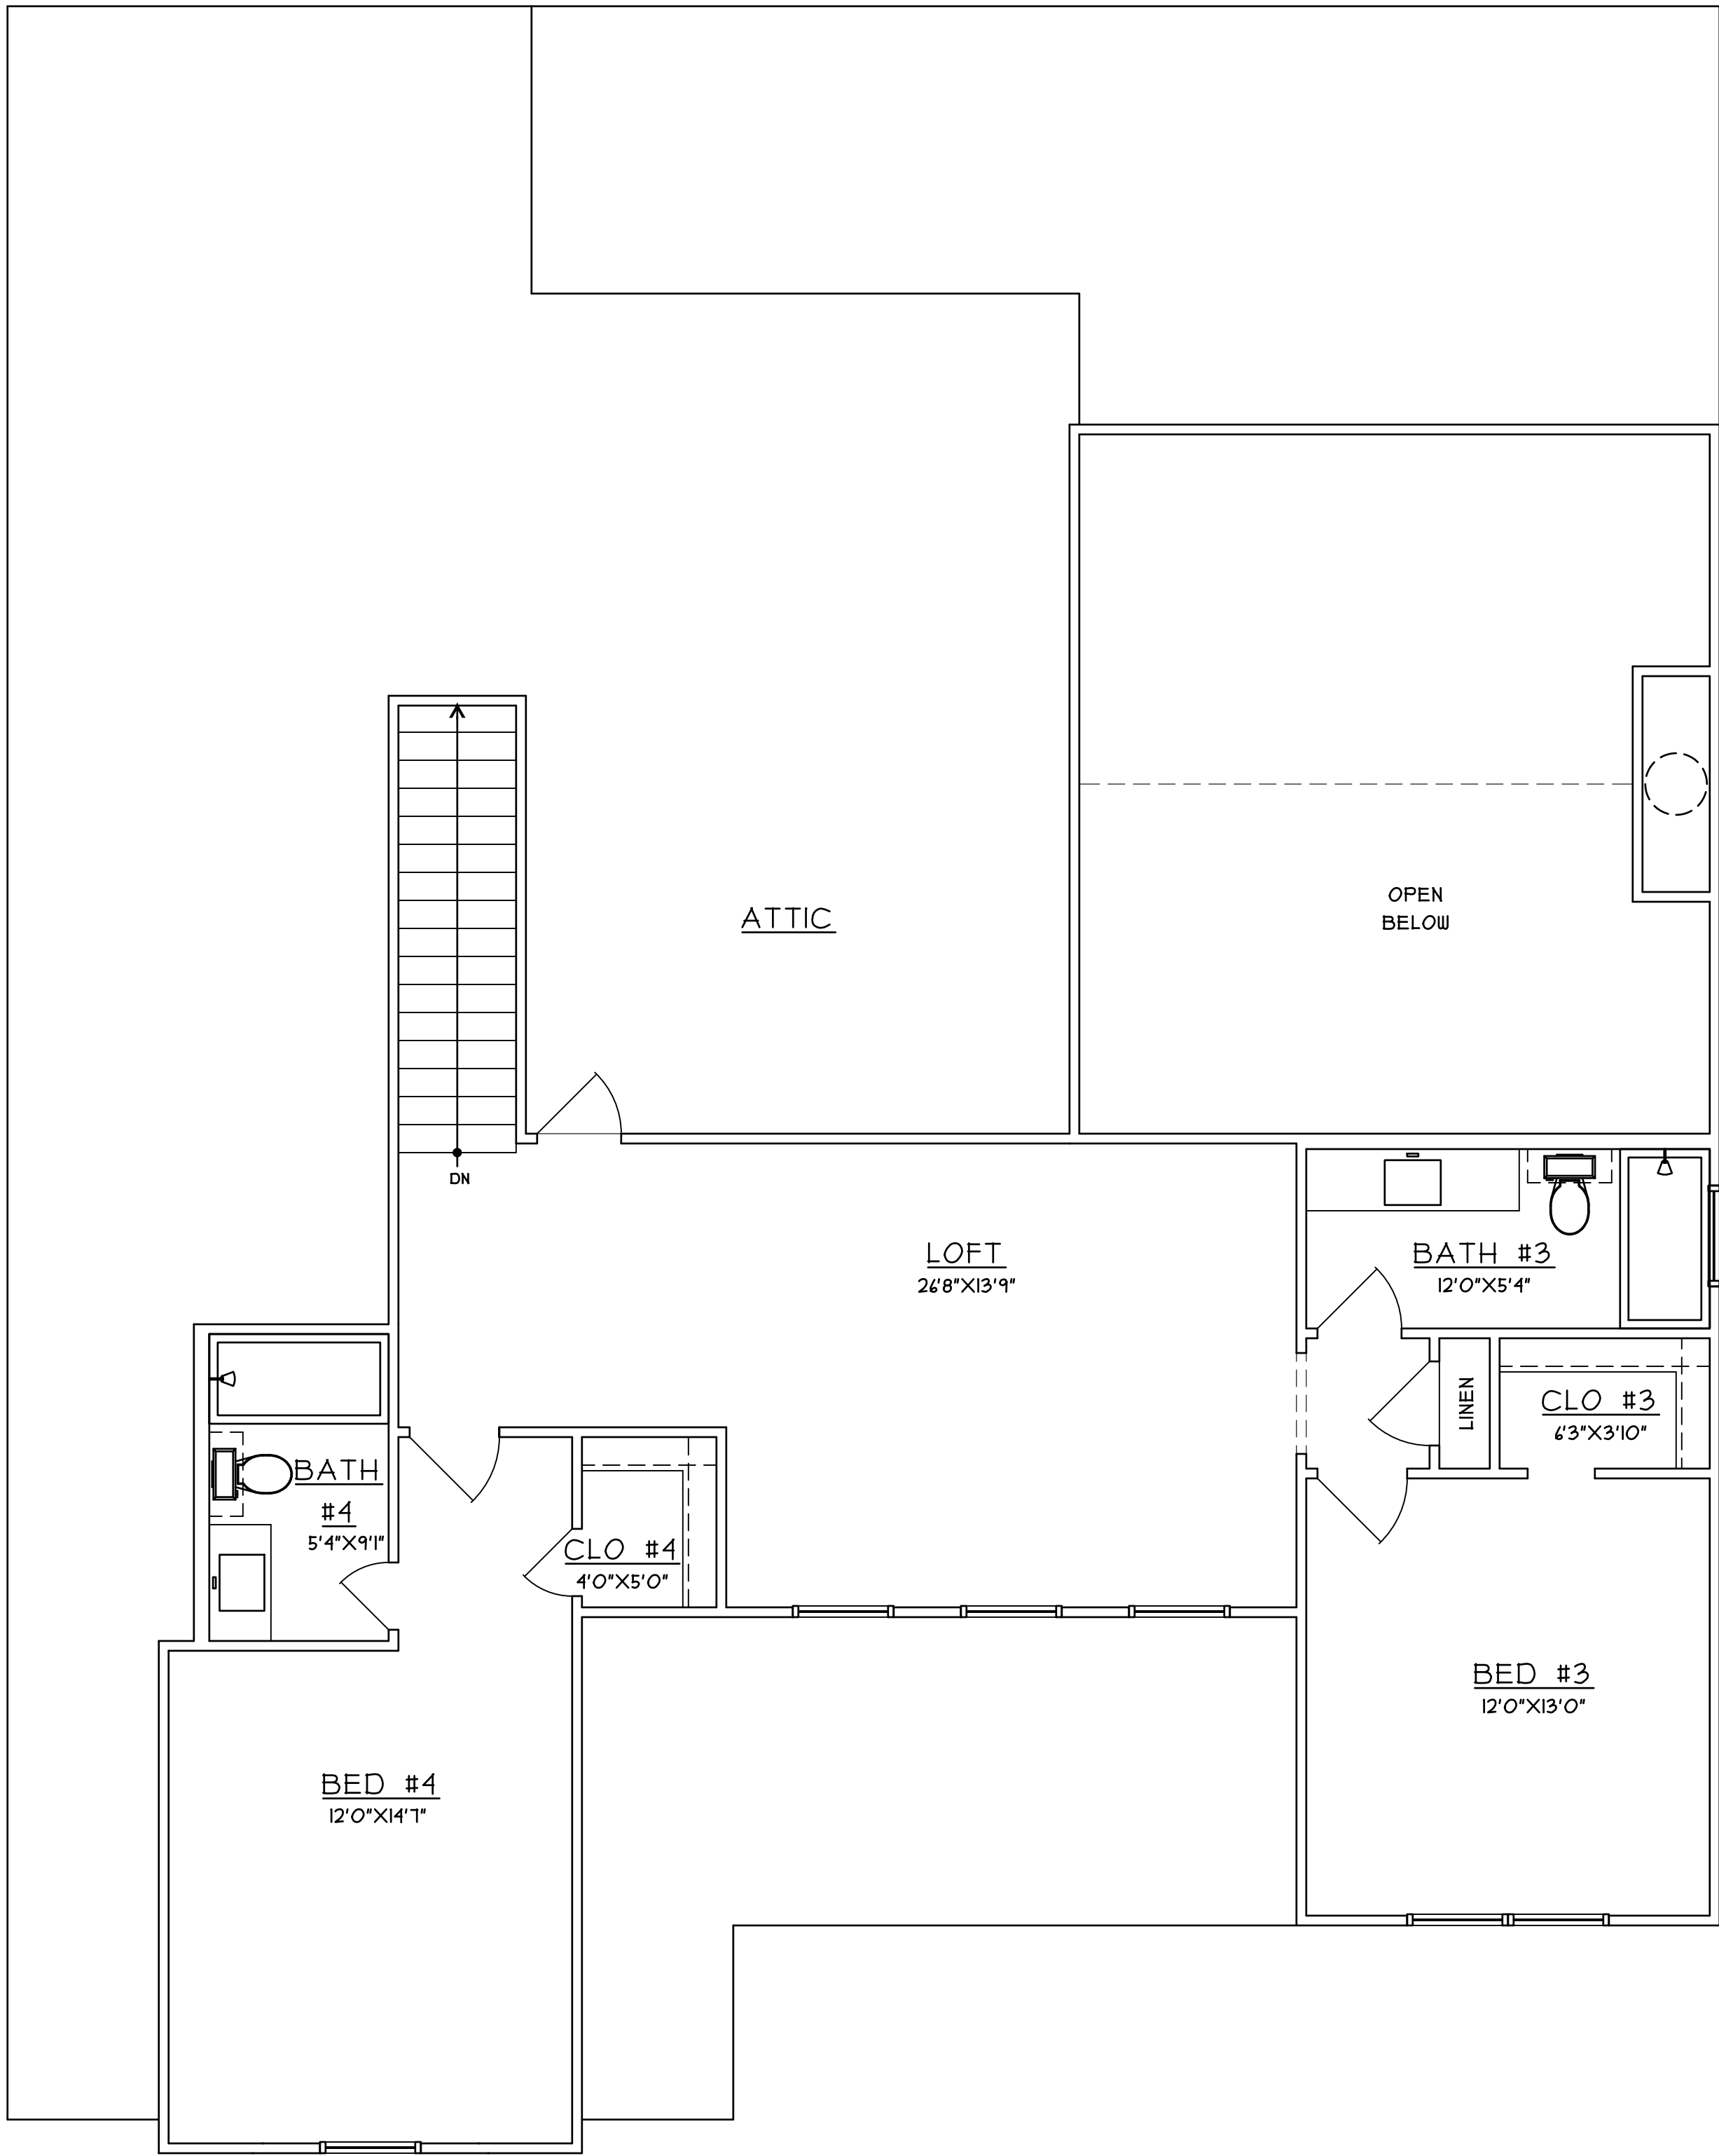

FANNINGPHILIPS DESIGN
patra@fanningphilips.com
214.284.8734


LOT 2 - KERNOODLE STREET

NEW CONSTRUCTION


Rockwall, TX 75078



Job Number: 26103
Date: 4/16/2026
Sheet Number:
A2
SECOND FLOOR PLAN

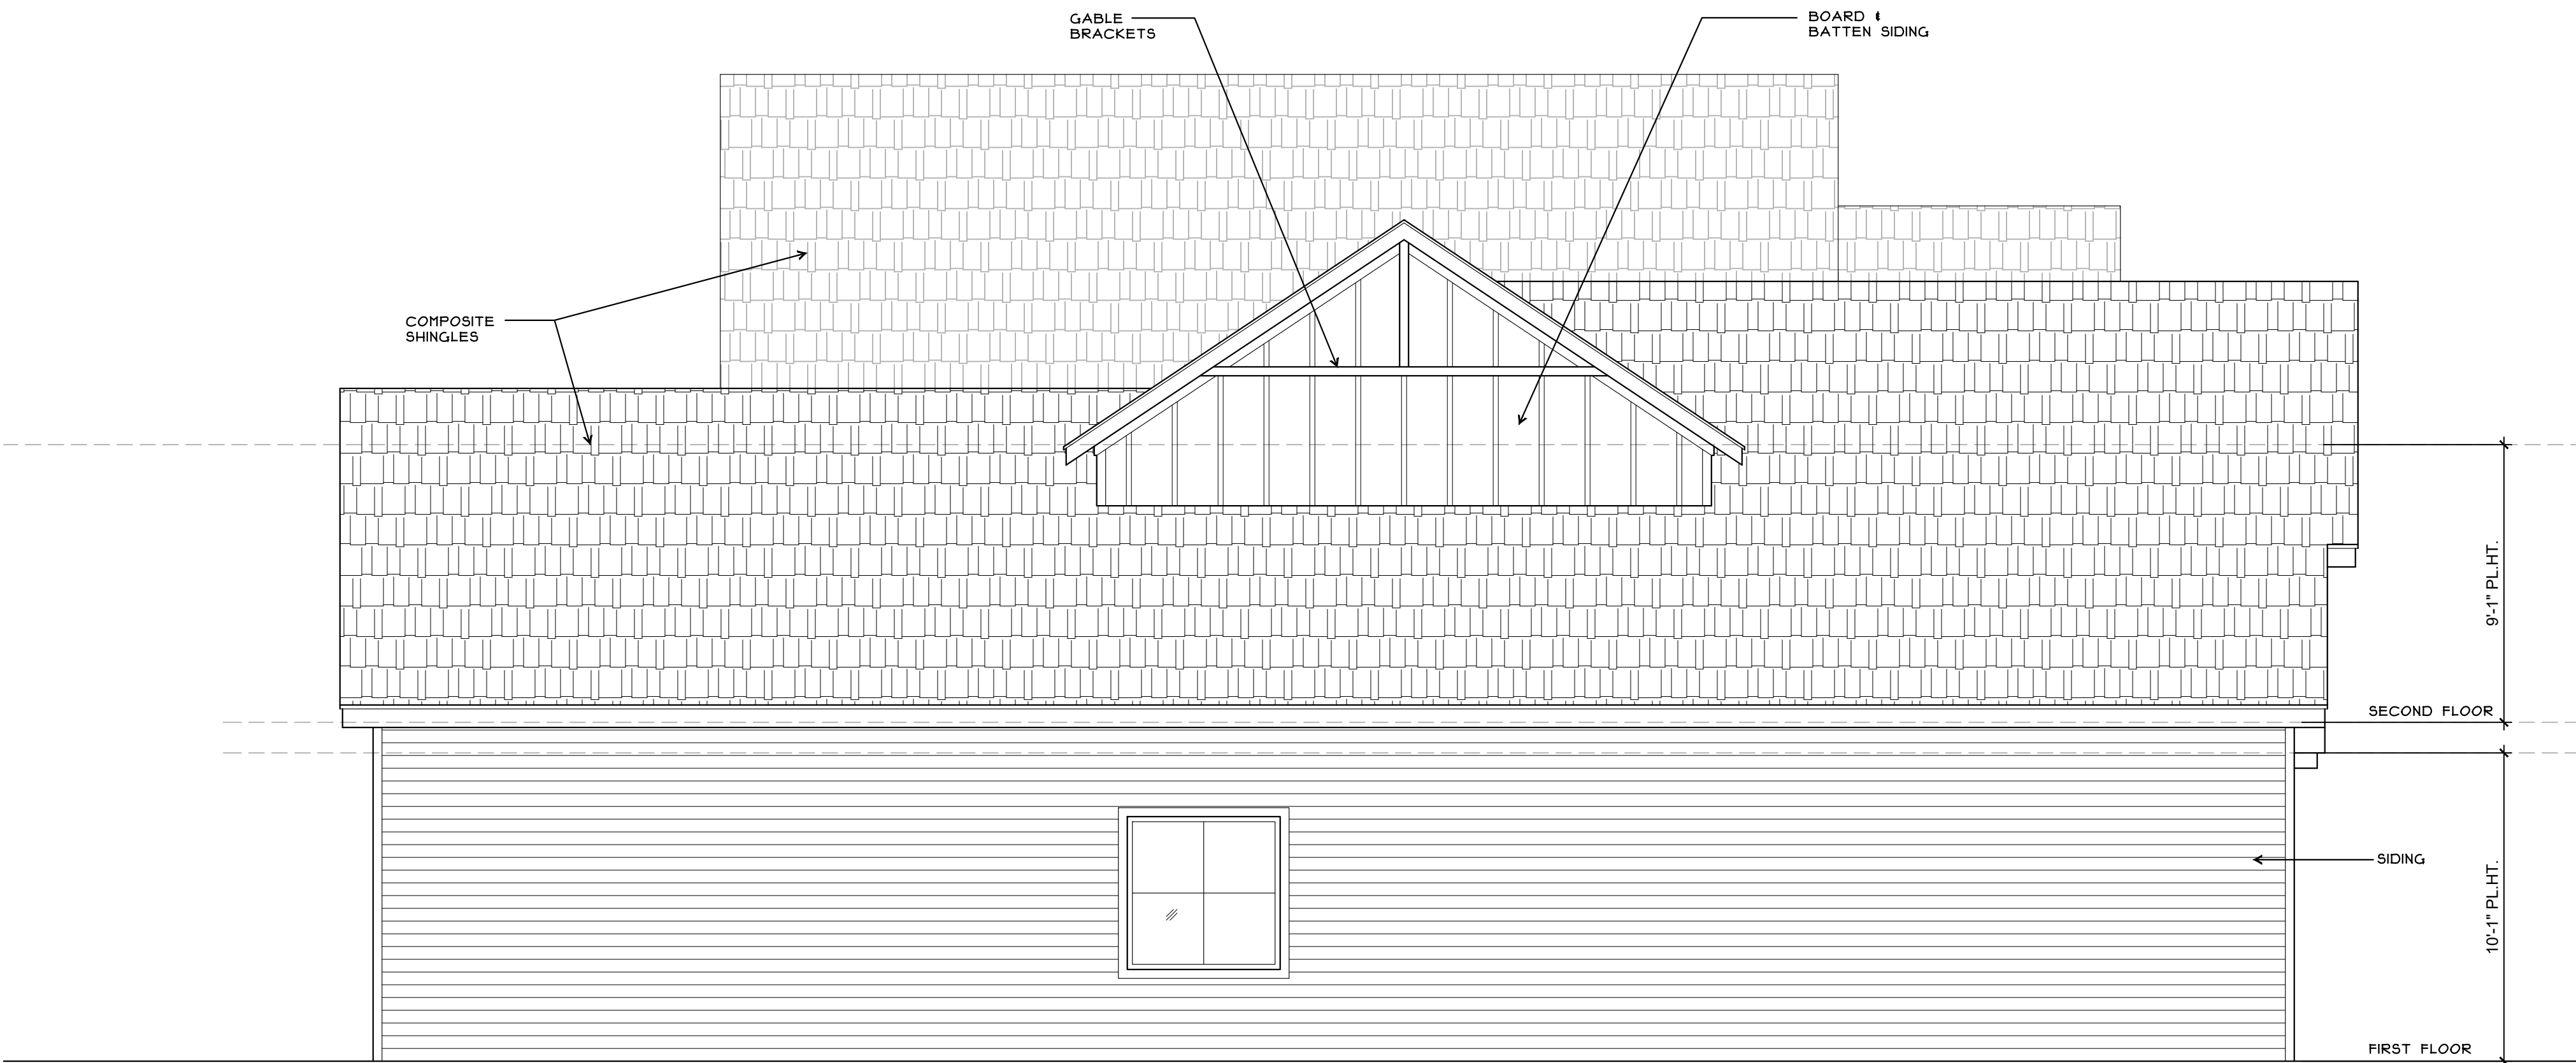

2 LEFT ELEVATION
Scale: 1/4" = 1'-0"

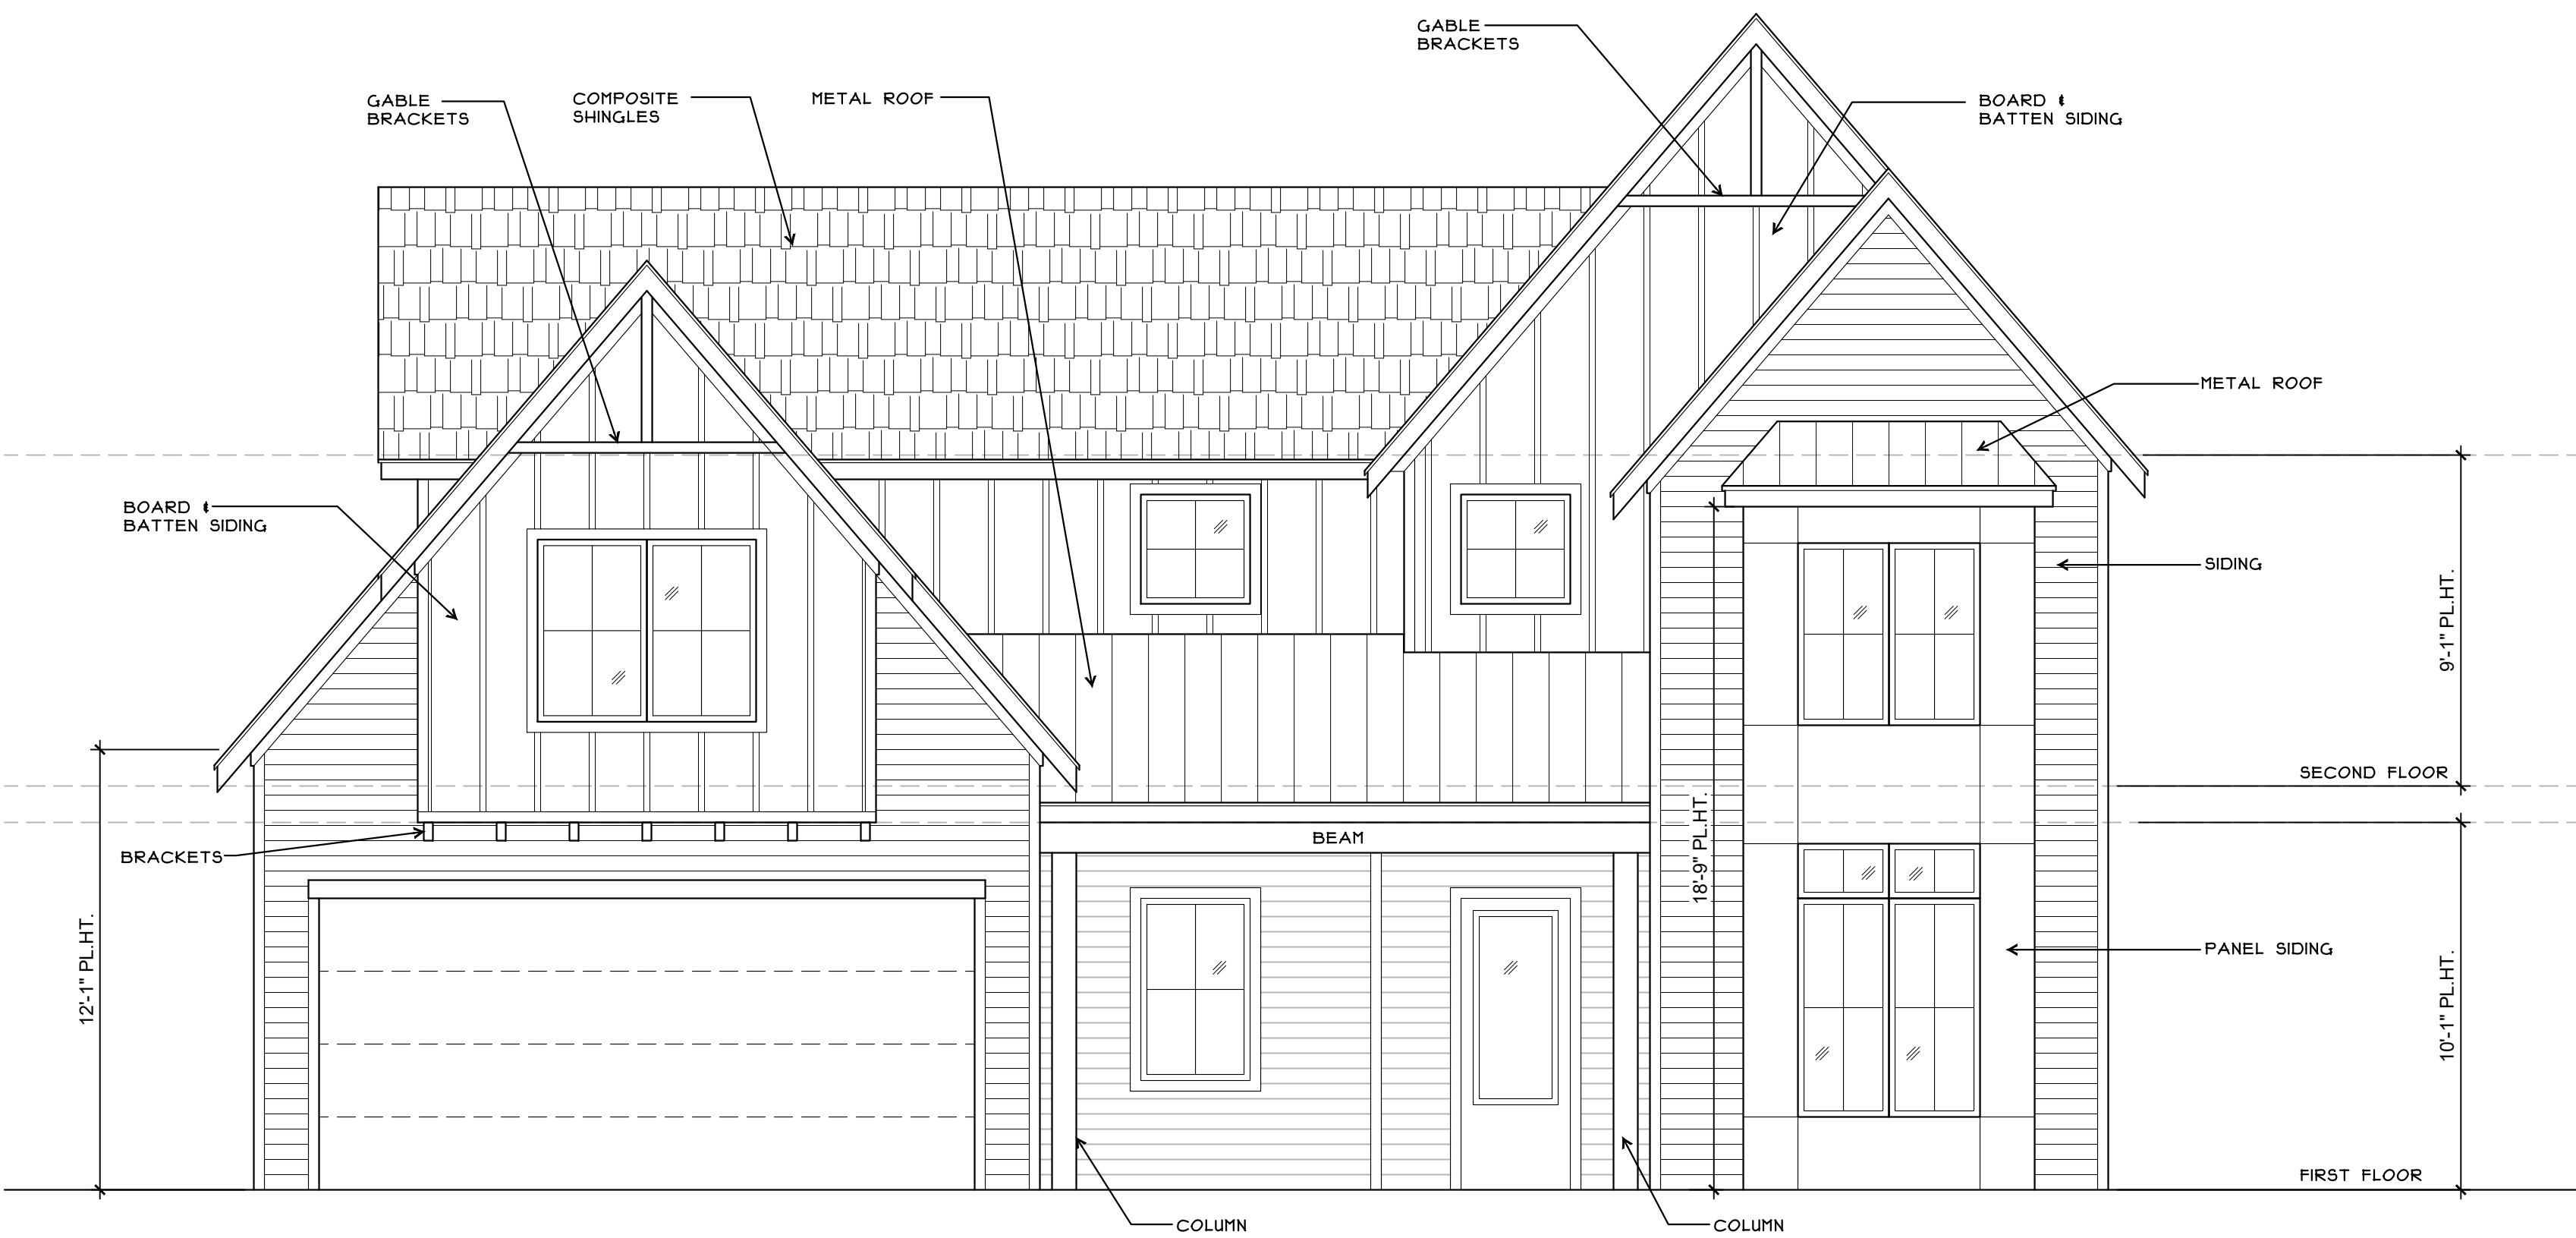

1 FRONT ELEVATION
Scale: 1/4" = 1'-0"



FANNINGPHILIPS DESIGN
patra@fanningphilips.com
214.284.8734

LOT 2 KERNOODLE NEW CONSTRUCTION

ROCKWALL, TX 75078


Job Number: 26103

Date: 4/16/2026

Sheet Number:

E1

ELEVATIONS

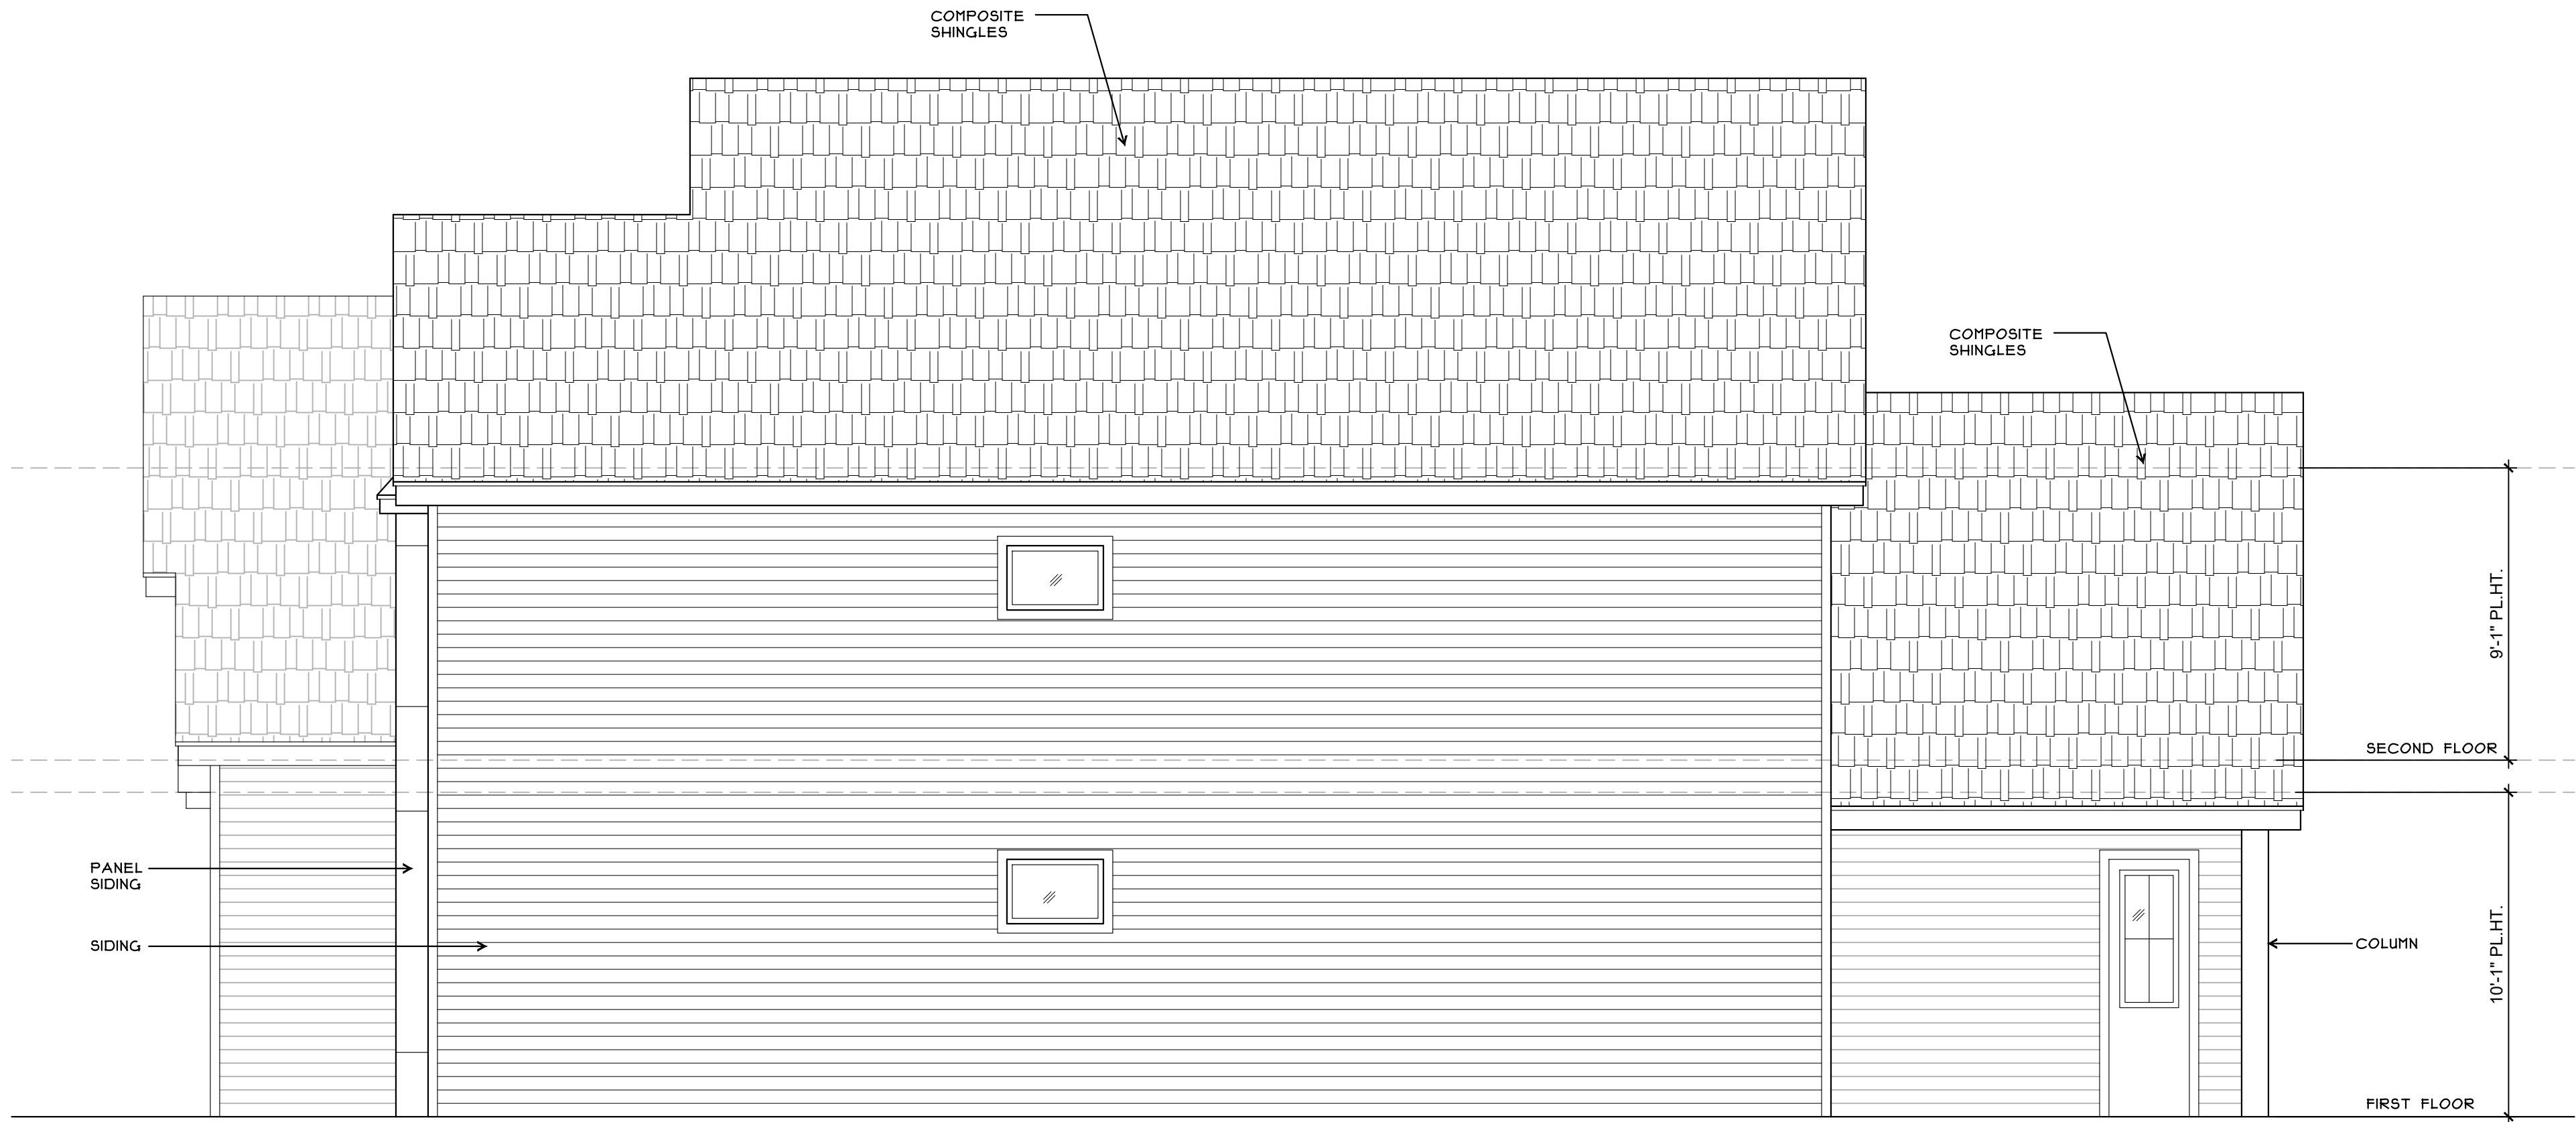

2 RIGHT ELEVATION
Scale: 1/4" = 1'-0"



1 REAR ELEVATION
Scale: 1/4" = 1'-0"



FANNINGPHILIPS DESIGN
patra@fanningphilips.com
214.284.8734

LOT 2 KERNOODLE NEW CONSTRUCTION

ROCKWALL, TX 75078

Job Number: 26103

Date: 4/16/2026

Sheet Number:

E2

ELEVATIONS



DEVELOPMENT APPLICATION

City of Rockwall
Planning and Zoning Department
385 S. Goliad Street
Rockwall, Texas 75087

STAFF USE ONLY

PLANNING & ZONING CASE NO. _____

NOTE: THE APPLICATION IS NOT CONSIDERED ACCEPTED BY THE CITY UNTIL THE PLANNING DIRECTOR AND CITY ENGINEER HAVE SIGNED BELOW.

DIRECTOR OF PLANNING: _____

CITY ENGINEER: _____

PLEASE CHECK THE APPROPRIATE BOX BELOW TO INDICATE THE TYPE OF DEVELOPMENT REQUEST [SELECT ONLY ONE BOX]:

PLATTING APPLICATION FEES:

- ☐ MASTER PLAT (\$100.00 + \$15.00 ACRE)¹
- ☐ PRELIMINARY PLAT (\$200.00 + \$15.00 ACRE)¹
- ☐ FINAL PLAT (\$300.00 + \$20.00 ACRE)¹
- ☐ REPLAT (\$300.00 + \$20.00 ACRE)¹
- ☐ AMENDING OR MINOR PLAT (\$150.00)
- ☐ PLAT REINSTATEMENT REQUEST (\$100.00)

SITE PLAN APPLICATION FEES:

- ☐ SITE PLAN (\$250.00 + \$20.00 ACRE)¹
- ☐ AMENDED SITE PLAN/ELEVATIONS/LANDSCAPING PLAN (\$100.00)

ZONING APPLICATION FEES:

- ☐ ZONING CHANGE (\$200.00 + \$15.00 ACRE)¹
- ☐ SPECIFIC USE PERMIT (\$200.00 + \$15.00 ACRE)^{1&2}
- ☐ PD DEVELOPMENT PLANS (\$200.00 + \$15.00 ACRE)¹

OTHER APPLICATION FEES:

- ☐ TREE REMOVAL (\$75.00)
- ☐ VARIANCE REQUEST/SPECIAL EXCEPTIONS (\$100.00)²

NOTES:

¹: IN DETERMINING THE FEE, PLEASE USE THE EXACT ACREAGE WHEN MULTIPLYING BY THE PER ACRE AMOUNT. FOR REQUESTS ON LESS THAN ONE ACRE, ROUND UP TO ONE (1) ACRE.

²: A \$1,000.00 FEE WILL BE ADDED TO THE APPLICATION FEE FOR ANY REQUEST THAT INVOLVES CONSTRUCTION WITHOUT OR NOT IN COMPLIANCE TO AN APPROVED BUILDING PERMIT.

PROPERTY INFORMATION [PLEASE PRINT]

ADDRESS 806 Kernoble St Rockwall TX 75087

SUBDIVISION _____ LOT _____ BLOCK _____

GENERAL LOCATION _____

ZONING, SITE PLAN AND PLATTING INFORMATION [PLEASE PRINT]

CURRENT ZONING _____ CURRENT USE _____

PROPOSED ZONING _____ PROPOSED USE _____

ACREAGE _____ LOTS [CURRENT] _____ LOTS [PROPOSED] _____

- ☐ **SITE PLANS AND PLATS:** BY CHECKING THIS BOX YOU ACKNOWLEDGE THAT DUE TO THE PASSAGE OF HB3167 THE CITY NO LONGER HAS FLEXIBILITY WITH REGARD TO ITS APPROVAL PROCESS, AND FAILURE TO ADDRESS ANY OF STAFF'S COMMENTS BY THE DATE PROVIDED ON THE DEVELOPMENT CALENDAR WILL RESULT IN THE DENIAL OF YOUR CASE.

OWNER/APPLICANT/AGENT INFORMATION [PLEASE PRINT/CHECK THE PRIMARY CONTACT/ORIGINAL SIGNATURES ARE REQUIRED]

☒ OWNER JMS Custom homes LLC ☒ APPLICANT Javier Silva

CONTACT PERSON Javier Silva

CONTACT PERSON _____

ADDRESS _____

ADDRESS _____

CITY, STATE & ZIP _____

CITY, STATE & ZIP _____

PHONE _____

PHONE _____

E-MAIL _____

E-MAIL _____

NOTARY VERIFICATION [REQUIRED]


BEFORE ME, THE UNDERSIGNED AUTHORITY, ON THIS DAY PERSONALLY APPEARED Javier Silva [OWNER] THE UNDERSIGNED, WHO STATED THE INFORMATION ON THIS APPLICATION TO BE TRUE AND CERTIFIED THE FOLLOWING:

"I HEREBY CERTIFY THAT I AM THE OWNER FOR THE PURPOSE OF THIS APPLICATION; ALL INFORMATION SUBMITTED HEREIN IS TRUE AND CORRECT; AND THE APPLICATION FEE OF \$ _____ TO COVER THE COST OF THIS APPLICATION, HAS BEEN PAID TO THE CITY OF ROCKWALL ON THIS THE _____ DAY OF _____, 20____. BY SIGNING THIS APPLICATION, I AGREE THAT THE CITY OF ROCKWALL (I.E. CITY) IS AUTHORIZED AND PERMITTED TO PROVIDE INFORMATION CONTAINED WITHIN THIS APPLICATION TO THE PUBLIC. THE CITY IS ALSO AUTHORIZED AND PERMITTED TO DISSEMINATE ANY INFORMATION SUBMITTED IN CONJUNCTION WITH THIS APPLICATION, IF SUCH REPRODUCTION IS ASSOCIATED OR IN RESPONSE TO A REQUEST FOR PUBLIC INFORMATION."

GIVEN UNDER MY HAND AND SEAL OF OFFICE ON THIS THE 16 DAY OF April, 2026

OWNER'S SIGNATURE _____

NOTARY PUBLIC IN AND FOR THE STATE OF TEXAS _____

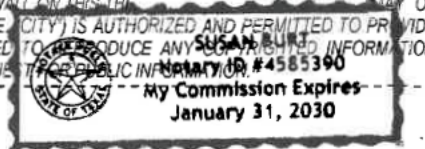

MY COMMISSION EXPIRES 1-31-2030



City of Rockwall

Planning & Zoning Department
385 S. Goliad Street
Rockwall, Texas 75087
(P): (972) 771-7745
(W): www.rockwall.com

The City of Rockwall GIS maps are continually under development and therefore subject to change without notice. While we endeavor to provide timely and accurate information, we make no guarantees. The City of Rockwall makes no warranty, express or implied, including warranties of merchantability and fitness for a particular purpose. Use of the information is the sole responsibility of the user.






City of Rockwall

Planning & Zoning Department
385 S. Goliad Street
Rockwall, Texas 75087
(P): (972) 771-7745
(W): www.rockwall.com

The City of Rockwall GIS maps are continually under development and therefore subject to change without notice. While we endeavor to provide timely and accurate information, we make no guarantees. The City of Rockwall makes no warranty, express or implied, including warranties of merchantability and fitness for a particular purpose. Use of the information is the sole responsibility of the user.

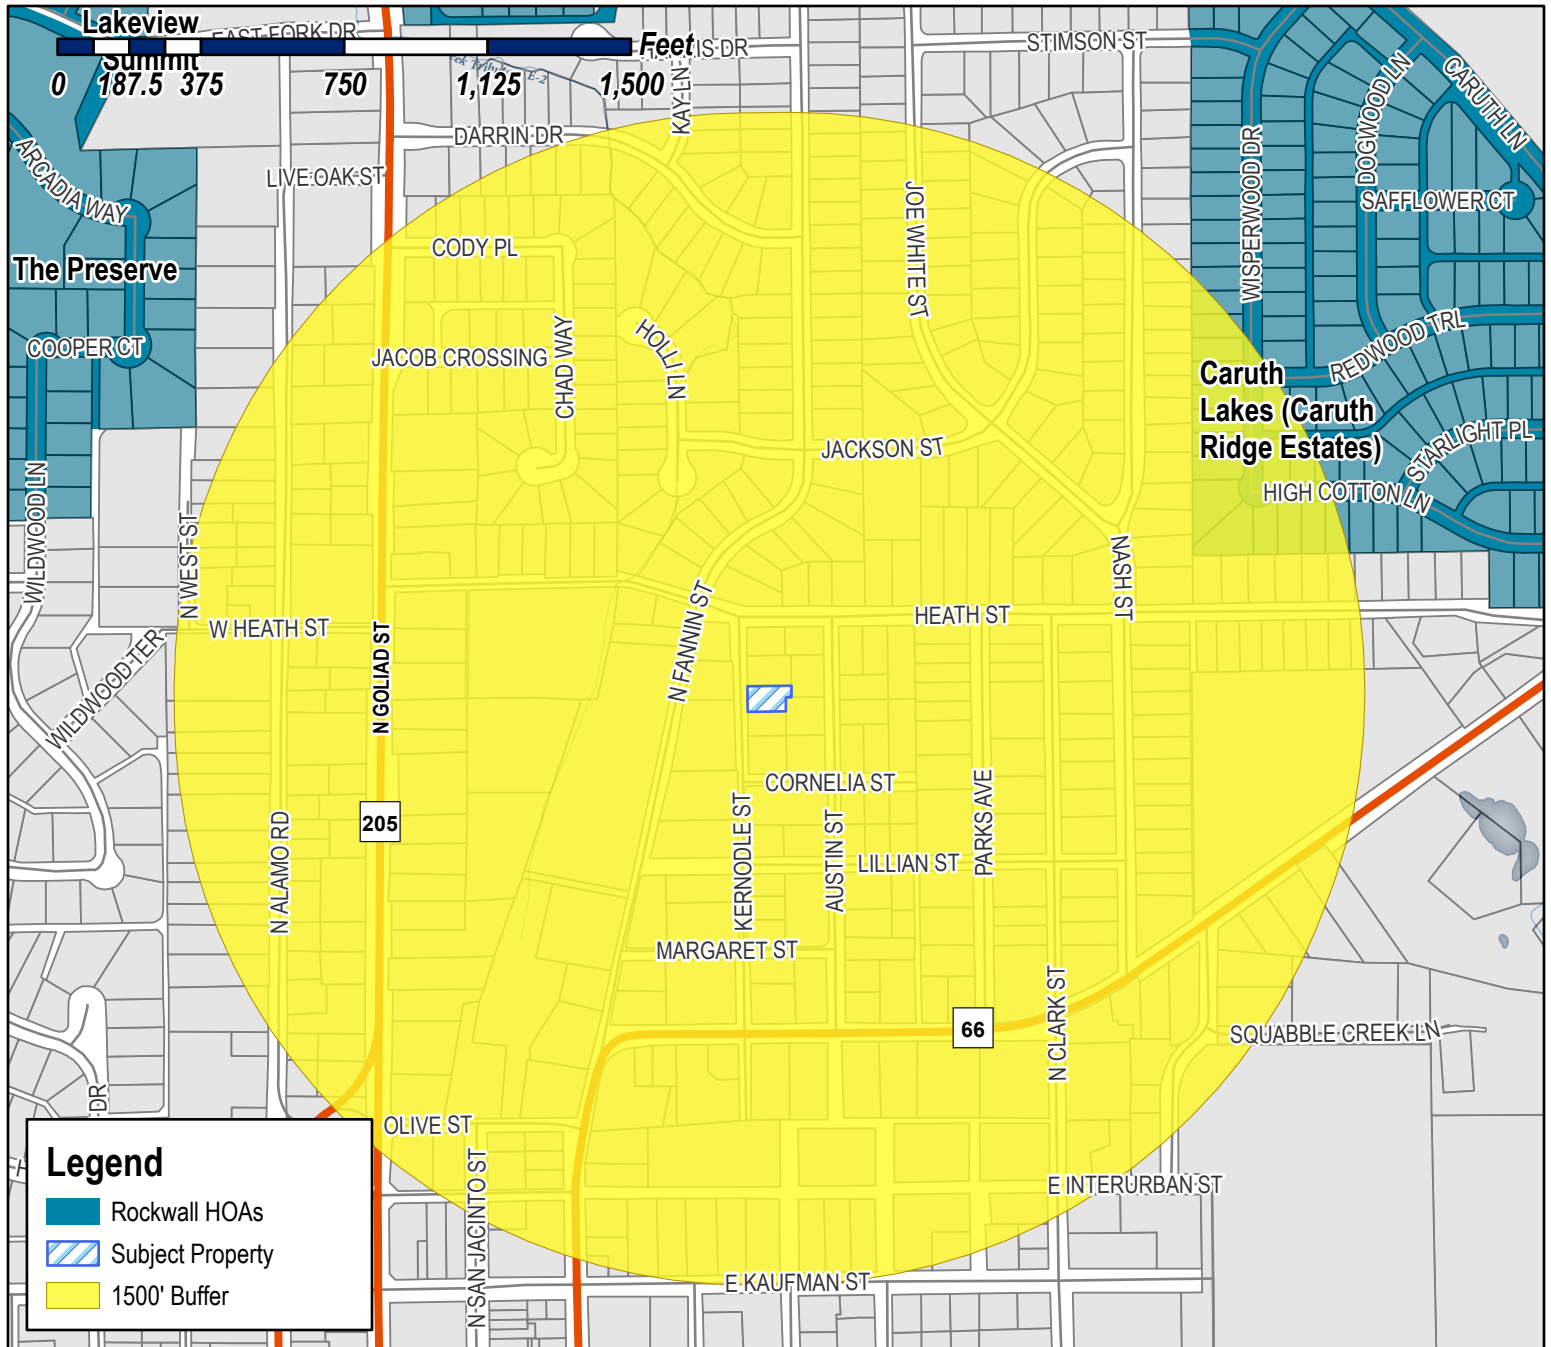

Case Number: Z2026-019
Case Name: SUP for Residential Infill
Case Type: Zoning
Zoning: Single-Family 7 (SF-7) District
Case Address: 806 Kernodle Street

Date Saved: 4/16/2026
For Questions on this Case Call (972) 771-7745






City of Rockwall

Planning & Zoning Department
385 S. Goliad Street
Rockwall, Texas 75087
(P): (972) 771-7745
(W): www.rockwall.com


The City of Rockwall GIS maps are continually under development and therefore subject to change without notice. While we endeavor to provide timely and accurate information, we make no guarantees. The City of Rockwall makes no warranty, express or implied, including warranties of merchantability and fitness for a particular purpose. Use of the information is the sole responsibility of the user.

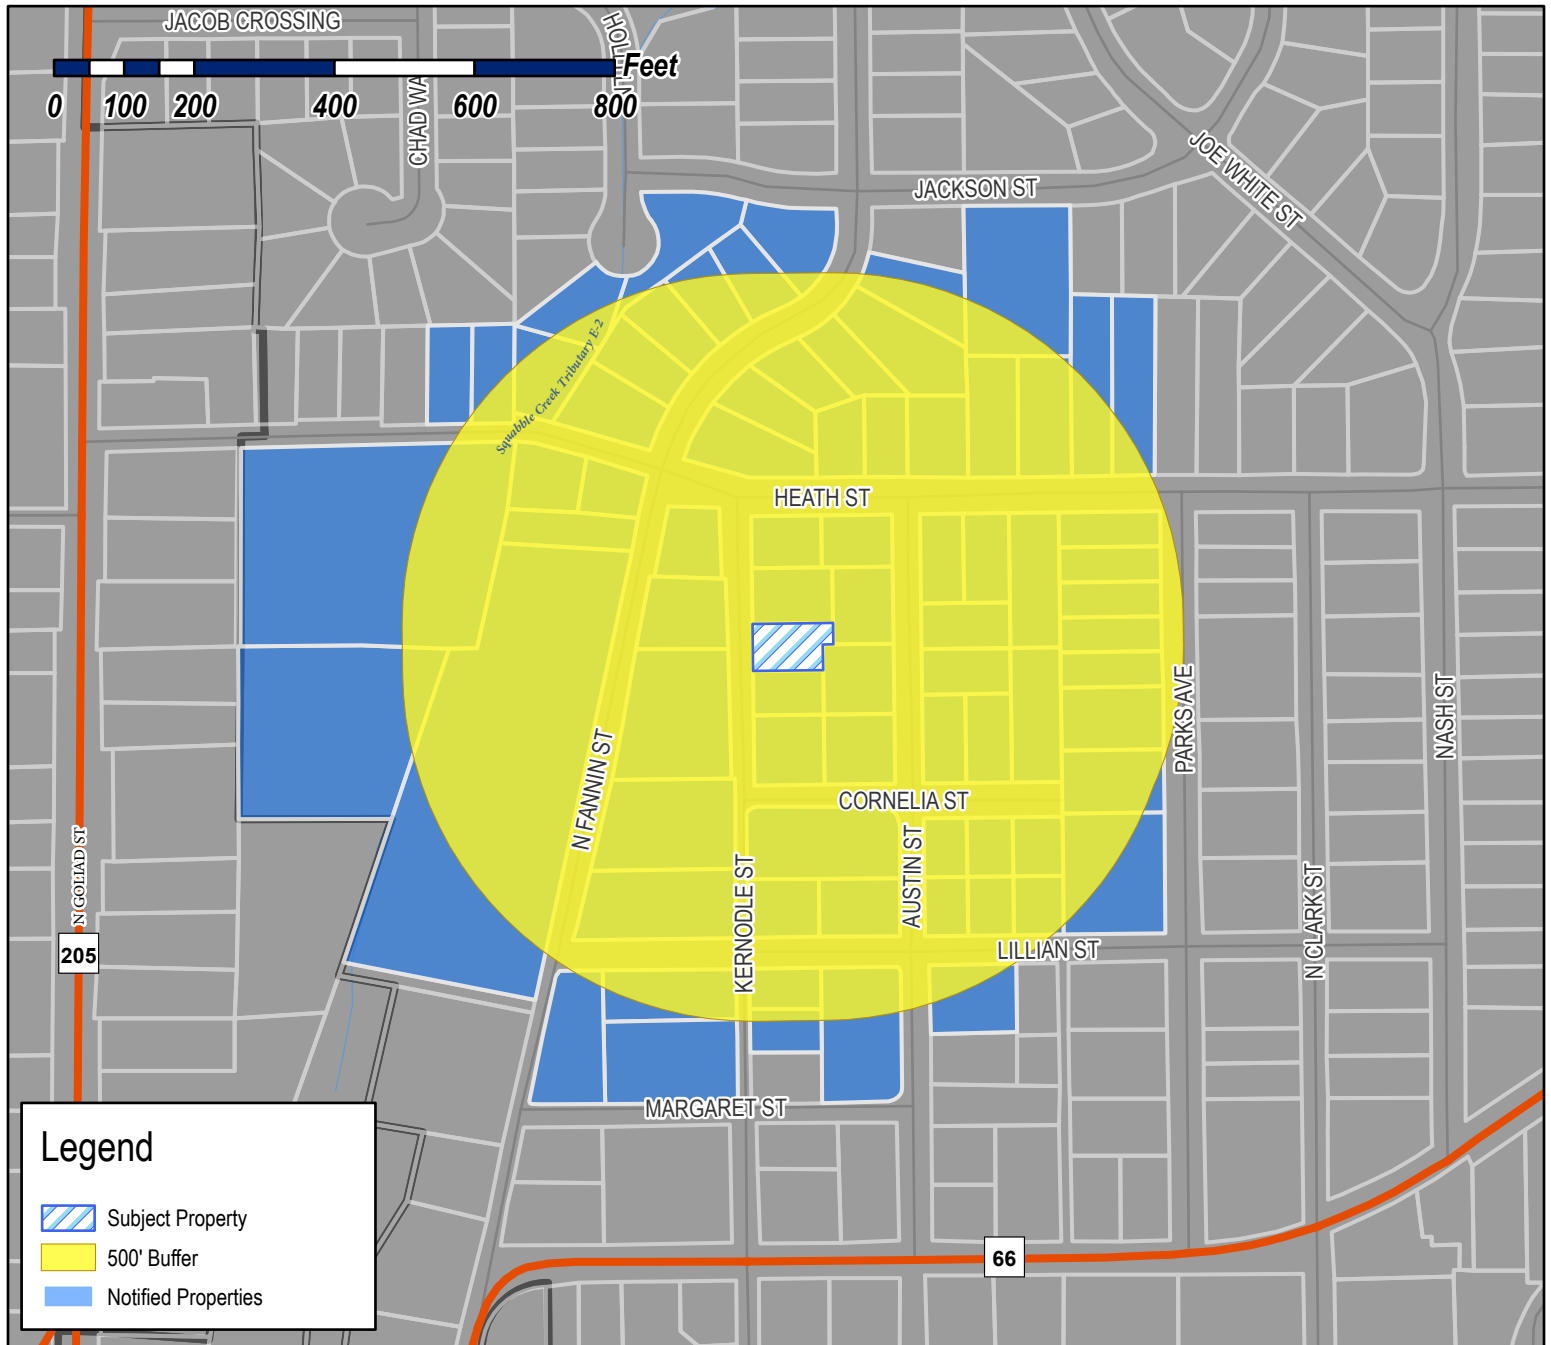

Case Number: Z2026-019
Case Name: SUP for Residential Infill
Case Type: Zoning
Zoning: Single-Family 7 (SF-7) District
Case Address: 806 Kernodle Street

Date Saved: 4/16/2026

For Questions on this Case Call: (972) 771-7745

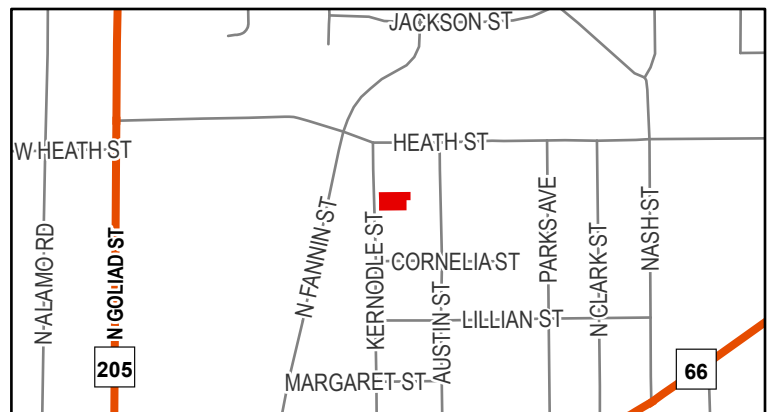

RESIDENT
100 E HEATH
ROCKWALL, TX 75087

AUSTIN TRENTON C
1340 MEANDERING WAY
ROCKWALL, TX 75087

CELINE ESTATES INC
149 BRENTWOOD DRIVE
HEATH, TX 75032

CELINE ESTATES INC
1925 BROKEN LANCE LN
ROCKWALL, TX 75032

VANILLA BEAN PROPERTIES SERIES 10 LLC
2 MANOR COURT
HEATH, TX 75032

CITY LIFT STATION
201 E WASHINGTON ST
ROCKWALL, TX 75087

LOVELL CHRISTINE MARRE AND JOSHUA
202 E HEATH
ROCKWALL, TX 75087

BLANKENSHIP JAMES WISE & LISA
203 E HEATH ST
ROCKWALL, TX 75087

REDDEN POLLY PEOPLES
213 SOVEREIGN CT
ROCKWALL, TX 75032

THOMAS ANGELA
2200 Kings Pass
Heath, TX 75032

PARK T ALLEN & SANDRA M
2301 LAFAYETTE DRIVE
HEATH, TX 75032

CONRAD CURT E DDS & CAMILLA
2800 ROLLING MEADOWS DR
ROCKWALL, TX 75087

ORTAMOND DONALD J & JANA R
301 MARGARET ST
ROCKWALL, TX 75087

ZYLKA PROPERTIES LLC
3021 RIDGE ROAD A66
ROCKWALL, TX 75032

ZYLKA PROPERTIES LLC
3021 RIDGE ROAD A66
ROCKWALL, TX 75032

CLARK APRIL N
313 NAKOMA DRIVE
ROCKWALL, TX 75087

ABEAR HOMES LLC SERIES 3
3400 N Central Expy Ste 110
Richardson, TX 75080

TIPPING VIVIAN E AND
EARNEST TIPPING
401 EAST HEATH STREET
ROCKWALL, TX 75087

DOLLINS ROBIN KAY AND GEORGE OEN
403 E HEATH
ROCKWALL, TX 75087

RESIDENT
405 E HEATH ST
ROCKWALL, TX 75087

KIRKPATRICK DAVID S & RHONDA D
500 E HEATH ST
ROCKWALL, TX 75087

BAF ASSETS 5 LLC
5001 Plaza on the Lk Ste 200
Austin, TX 78746

RESIDENT
501 LILLIAN ST
ROCKWALL, TX 75087

HOLZHEIMER THOMAS RAY
501 CORNELIA ST
ROCKWALL, TX 75087

BARNETT GEORGE S
502 CORNELIA ST
ROCKWALL, TX 75087

MCINTIRE J M & ERLINDA
502 E HEATH ST
ROCKWALL, TX 75087

RESIDENT
503 CORNELIA
ROCKWALL, TX 75087

RESIDENT
503 LILLIAN ST
ROCKWALL, TX 75087

RESIDENT
504 CORNELIA
ROCKWALL, TX 75087

TANTON MELVIN V JR
504 E HEATH ST
ROCKWALL, TX 75087

RESIDENT
505 LILLIAN ST
ROCKWALL, TX 75087

ALSOBROOK HAROLD DAVID JR
505 CARRIAGE TR
ROCKWALL, TX 75087

MOJICA JOSE L
505 Cornelia St
Rockwall, TX 75087

RESIDENT
505 E HEATH ST
ROCKWALL, TX 75087

RESIDENT
506 CORNELIA
ROCKWALL, TX 75087

RESIDENT
509 E HEATH ST
ROCKWALL, TX 75087

RICHARDSON PATRICE
510 COVE RIDGE RD
HEATH, TX 75032

RESIDENT
511 E HEATH ST
ROCKWALL, TX 75087

COATS LOIS LOUISE
512 E HEATH ST
ROCKWALL, TX 75087

FANG PROPERTIES LLC
536 LOMA VISTA
HEATH, TX 75032

CORNERSTONE INVESTMENT PROPERTIES LLC
5900 BALCONES DR STE 100
, TX

BROWN JONATHAN R & CHRISTY A
601 KERNODLE ST
ROCKWALL, TX 75087

EICH CHRIS AND ELENA
601 PARKS AVENUE
ROCKWALL, TX 75087

LOFLAND JANA J
603 AUSTIN ST
ROCKWALL, TX 75087

FUNK TED FREDRICK AND REBECCA LYNN
604 KERNODLE
ROCKWALL, TX 75087

FUQUA MATTHEW D & STACY L
605 PARKS AVE
ROCKWALL, TX 75087

DANIEL RODNEY
606 AUSTIN ST
ROCKWALL, TX 75087

MILLS WENDY K & MARC A
606 KERNODLE ST
ROCKWALL, TX 75087

MULLINS CHRISTOPHER CHARLES AND ARYN
ELISE
607 KERNODLE ST
ROCKWALL, TX 75087

BELANGER CORKY
616 MONTROSE DR
ROCKWALL, TX 75087

MOONEY DAVID AARON
701 AUSTIN ST
ROCKWALL, TX 75087

CASTILLO AGAPITO & ESTELA
701 PARKS AVE
ROCKWALL, TX 75087

RESIDENT
702 KERNODLE ST
ROCKWALL, TX 75087

RESIDENT
703 PARKS AVE
ROCKWALL, TX 75087

TIBBETTS ELAINE
703 KERNODLE ST
ROCKWALL, TX 75087

FRASIER MICHAEL & MARY GRACE
704 JACKSON ST
ROCKWALL, TX 75087

THOMAS TRACY
704 KERNODLE ST
ROCKWALL, TX 75087

2021 B L GRAVES REVOCABLE TRUST
BRYAN JOSEPH GRAVES & LAUREN CHRISTINE
GRAVES - TRUSTEES
705 KERNODLE ST
ROCKWALL, TX 75087

RESIDENT
707 PARKS AVE
ROCKWALL, TX 75087

BARRON ARMANDO
709 PARKS AVE
ROCKWALL, TX 75087

SILVA REBECA BRIANA &
JAVIER SILVA
711 PARKS AVENUE
ROCKWALL, TX 75087

EMBRY ASHLEY
790 HANOVER DR
ROCKWALL, TX 75087

RESIDENT
801 AUSTIN ST
ROCKWALL, TX 75087

RESIDENT
802 KERNODLE ST
ROCKWALL, TX 75087

COLWILL DIANA MARIA AND JESSE DAVID
803 Austin St
Rockwall, TX 75087

JOHNSON BRADLEY K AND GINGER M
803 KERNODLE ST
ROCKWALL, TX 75087

RESIDENT
804 KERNODLE ST
ROCKWALL, TX 75087

BUSHNELL MICHAEL S & TIFFANIE C
805 KERNODLE ST
ROCKWALL, TX 75087

ORTIZ ENRIQUE AROZLA
805 N FANNIN ST
ROCKWALL, TX 75087

RESIDENT
806 AUSTIN ST
ROCKWALL, TX 75087

RESIDENT
806 KERNODLE ST
ROCKWALL, TX 75087

DEL BOSQUE MARIO ETUX
807 KERNODLE ST
ROCKWALL, TX 75087

MEJIA JULIO & MARIA R
807 N FANNIN ST
ROCKWALL, TX 75087

RESIDENT
808 AUSTIN ST
ROCKWALL, TX 75087

RESIDENT
808 KERNODLE ST
ROCKWALL, TX 75087

RESIDENT
809 AUSTIN ST
ROCKWALL, TX 75087

JOSEY BROOKE
810 KERNODLE ST
ROCKWALL, TX 75087

JENNINGS AMANDA L
811 AUSTIN ST
ROCKWALL, TX 75087

WIEHE JOHN THOMAS
900 N FANNIN ST
ROCKWALL, TX 75087

CROWDER GERALDINE
901 N FANNIN ST
ROCKWALL, TX 75087

SHELLING BECKI
902 N FANNIN ST
ROCKWALL, TX 75087

HEMPHILL REBECCA AND TODD
903 NORTH FANNIN STREET
ROCKWALL, TX 75087

HALL WYNNE &
JOANN CAMPBELL
904 N FANNIN ST
ROCKWALL, TX 75087

ROSS THOMAS II & LACY
905 N FANNIN ST
ROCKWALL, TX 75087

WILLIAMS BROOKS
906 FANNIN STREET
ROCKWALL, TX 75087

ROE JOHN A AND PATRICIA K
907 N FANNIN ST
ROCKWALL, TX 75087

RESIDENT
908 N FANNIN ST
ROCKWALL, TX 75087


WILSON TERRY RENAE
909 N FANNIN ST
ROCKWALL, TX 75087



HAGENY MARY
910 N FANNIN STREET
ROCKWALL, TX 75087

HUME LINDA L
911 N FANNIN ST
ROCKWALL, TX 75087

RESIDENT
993 HOLLI LN
ROCKWALL, TX 75087

MESSENGER BARNARD A & BONNIE
998 HOLLI LN
ROCKWALL, TX 75087

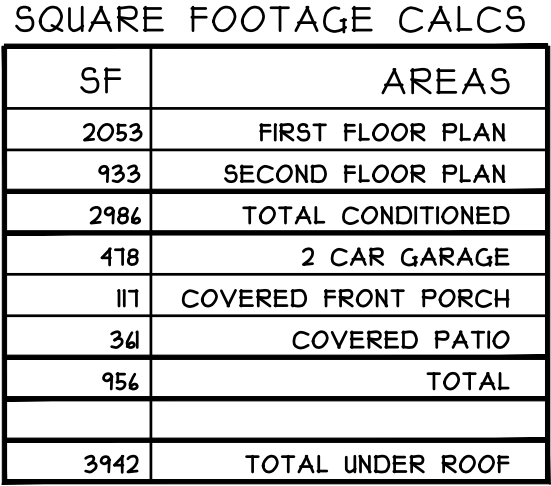

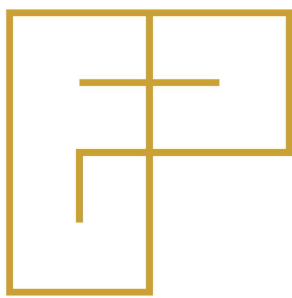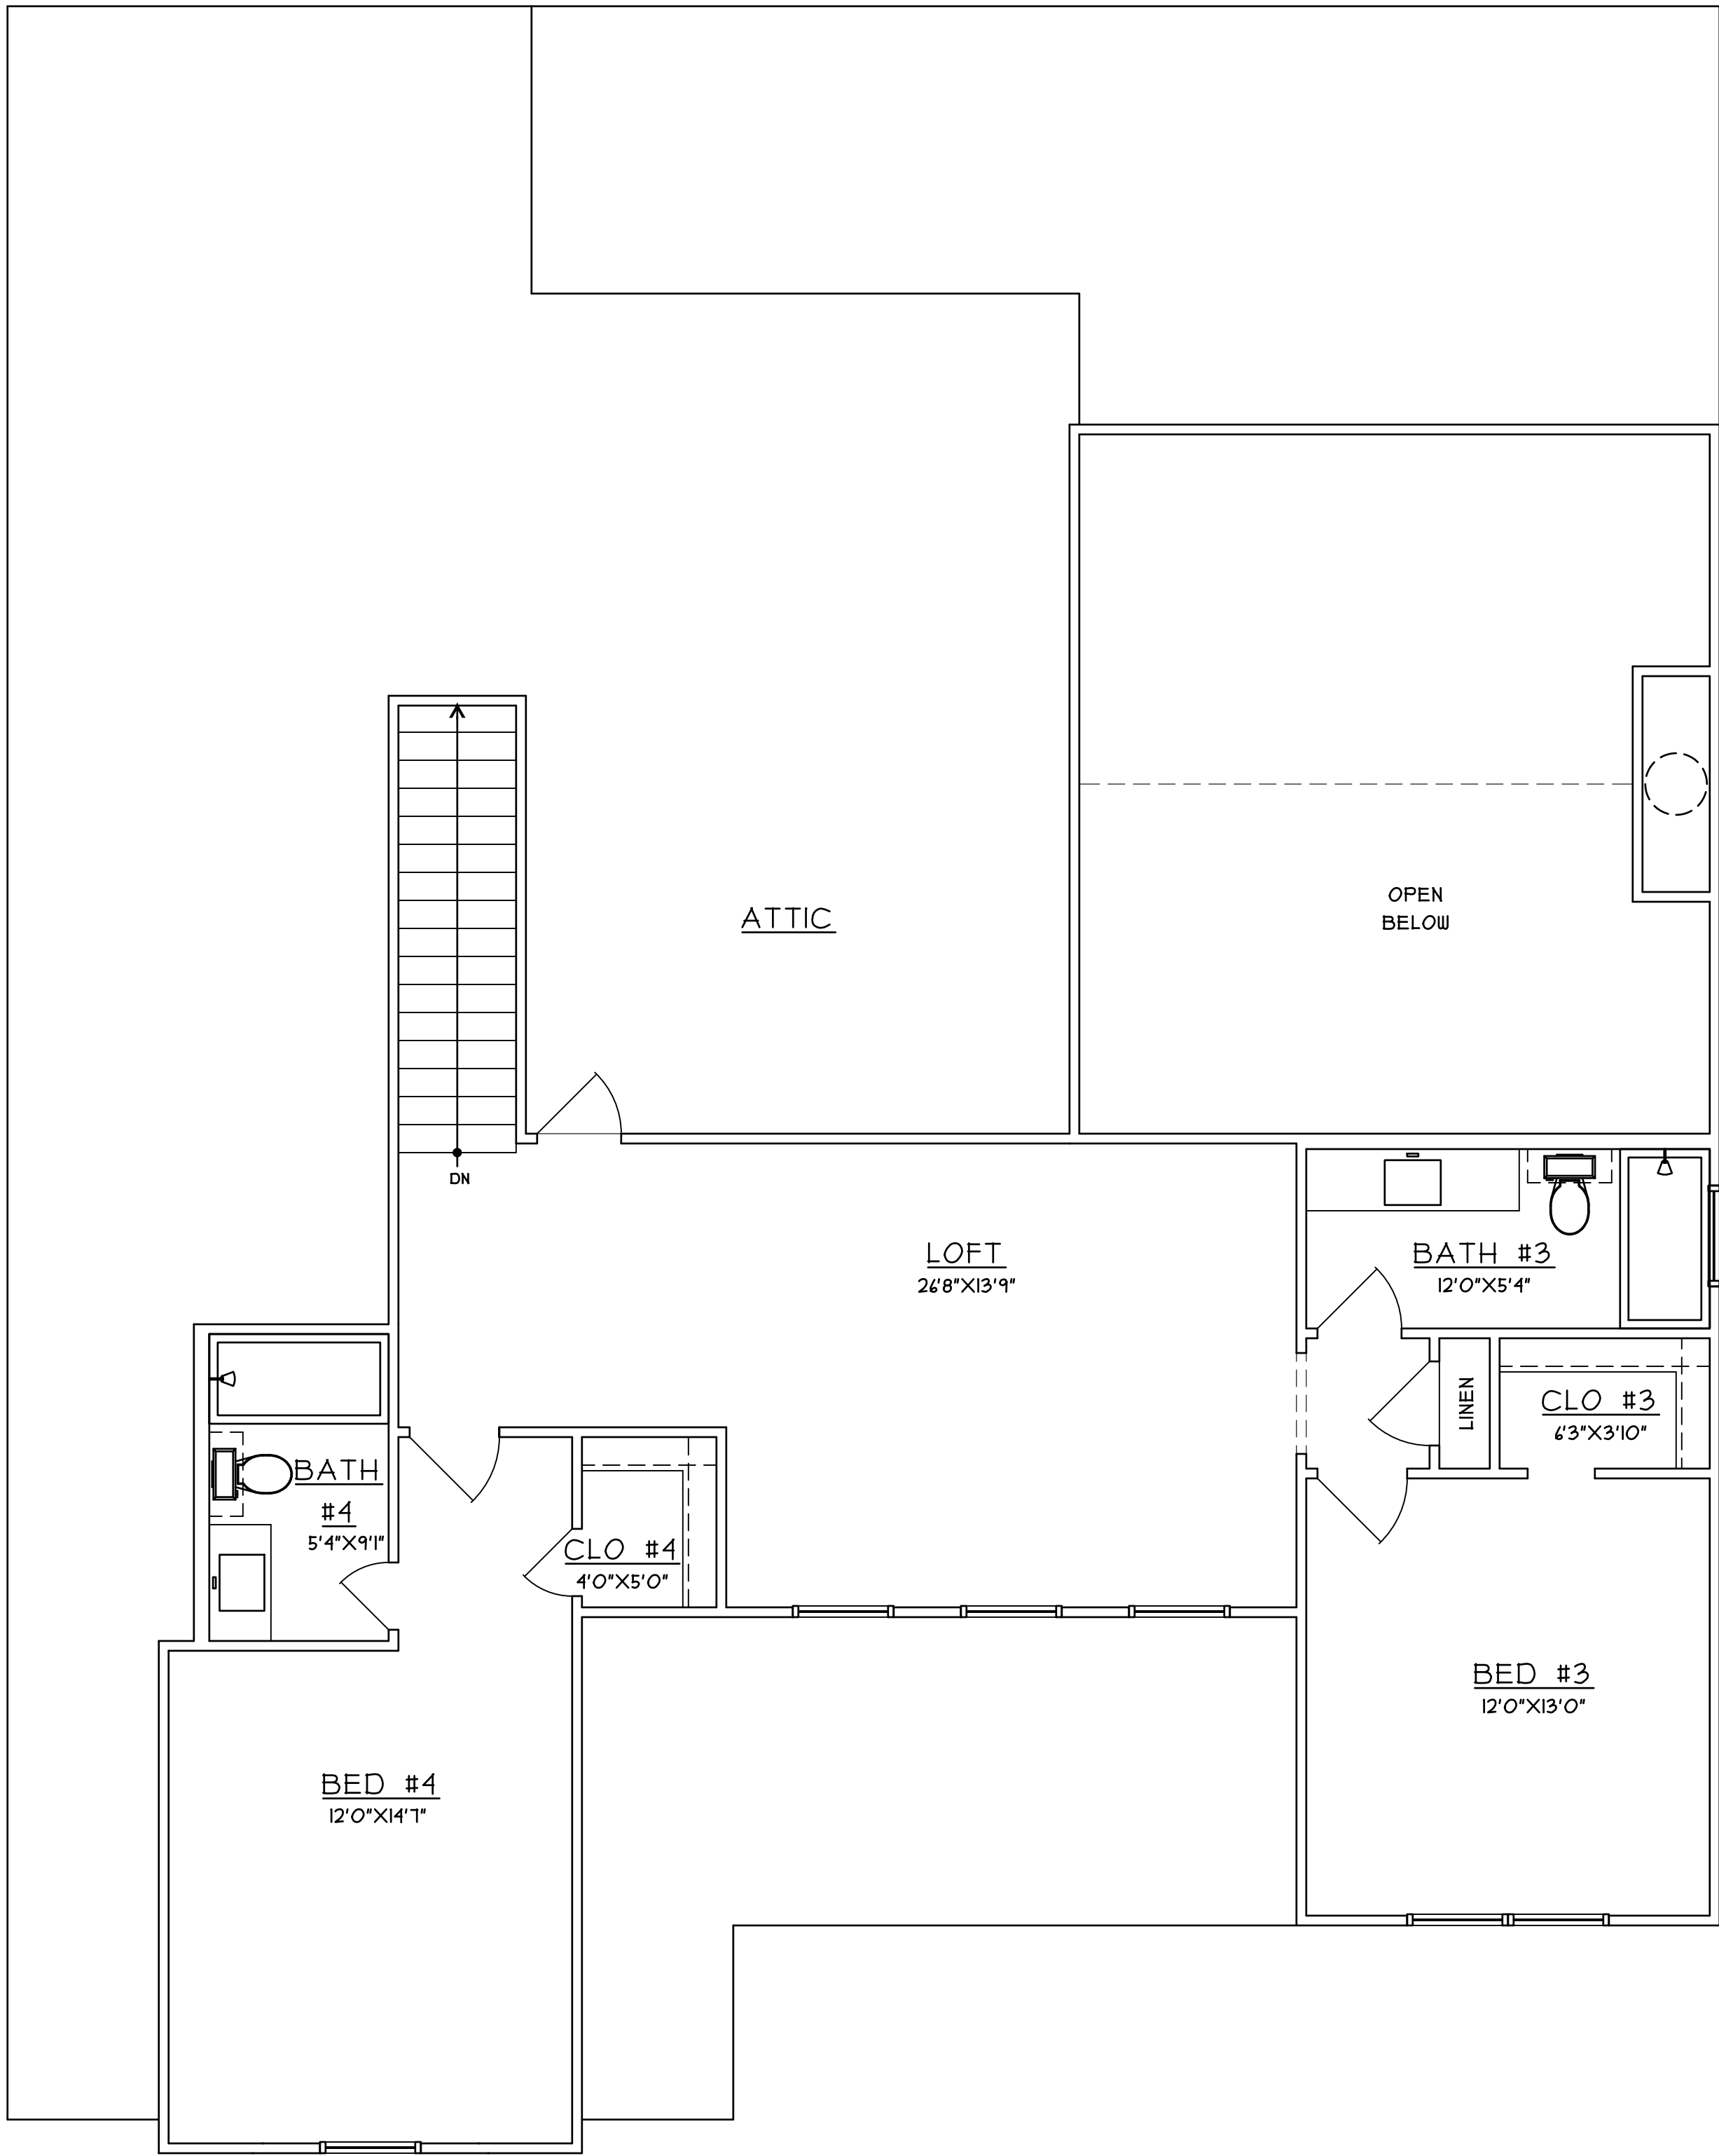

FANNINGPHILIPS DESIGN
patra@fanningphilips.com
214.284.8734

LOT 2 - KERNOODLE STREET


NEW CONSTRUCTION

Rockwall, TX 75078



Job Number: 26103
Date: 4/16/2026
Sheet Number:
A2
SECOND FLOOR PLAN



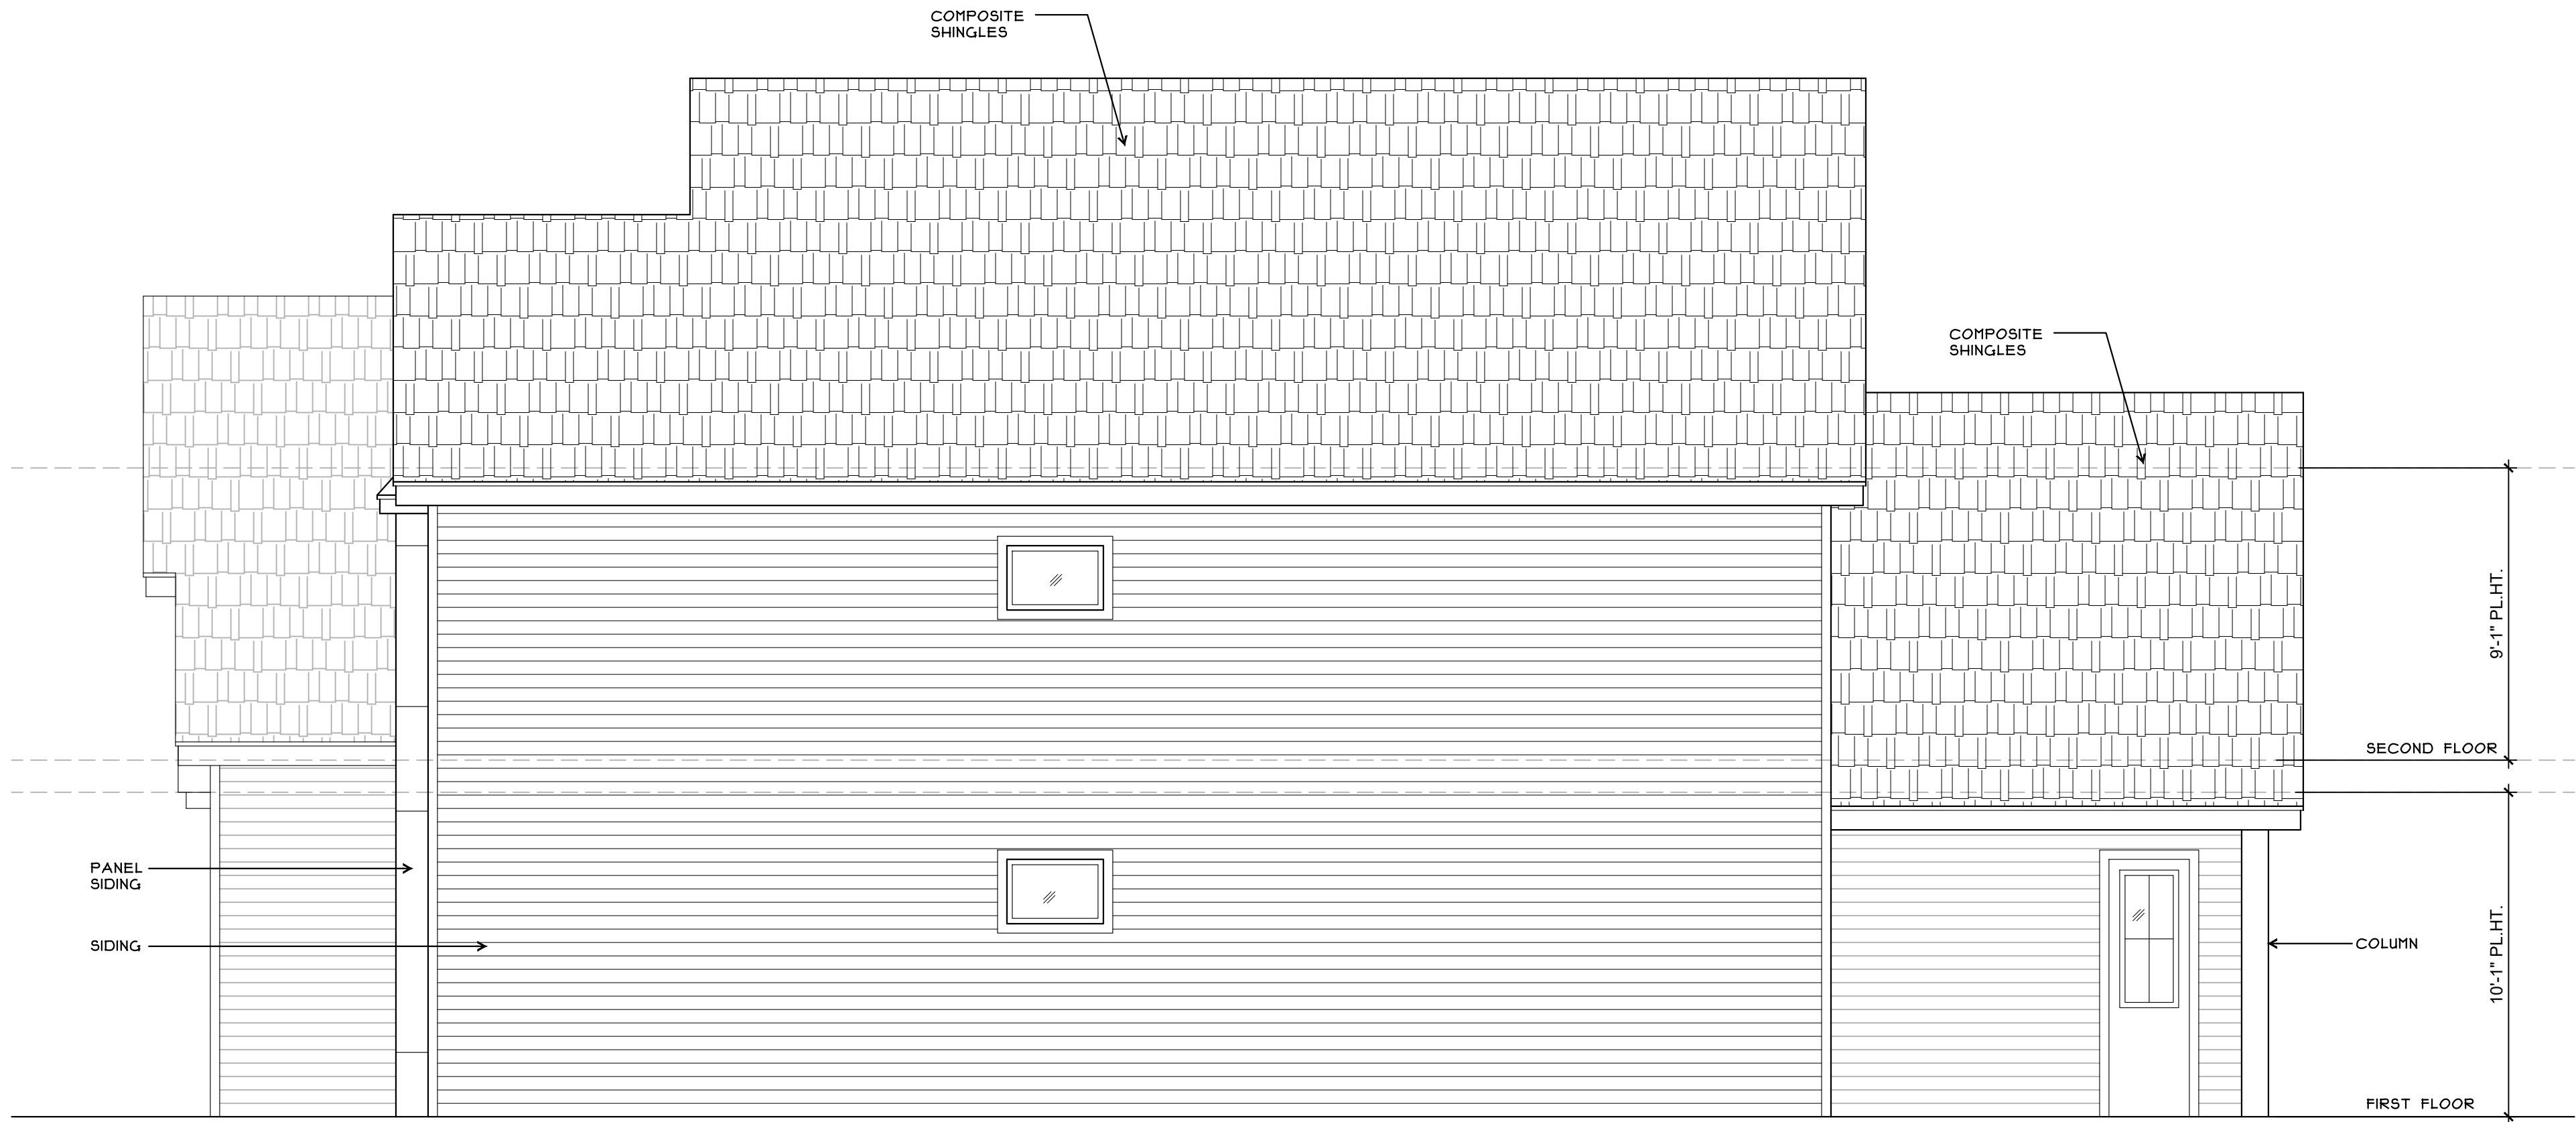

2 RIGHT ELEVATION
Scale: 1/4" = 1'-0"



1 REAR ELEVATION
Scale: 1/4" = 1'-0"



FANNINGPHILIPS DESIGN
patra@fanningphilips.com
214.284.8734

LOT 2 KERNOODLE NEW CONSTRUCTION

ROCKWALL, TX 75078

Job Number: 26103

Date: 4/16/2026

Sheet Number:

E2

ELEVATIONS

PROJECT COMMENTS



CITY OF ROCKWALL
385 S. GOLIAD STREET
ROCKWALL, TEXAS 75087
PHONE: (972) 771-7700

DATE: 4/23/2026

PROJECT NUMBER: Z2026-019
PROJECT NAME: SUP for Residential Infill at 806 Kernodle Street
SITE ADDRESS/LOCATIONS: 806 Kernodle

CASE CAPTION: Hold a public hearing to discuss and consider a request by Javier Silva of JMS Custom Homes for the approval of a Specific Use Permit (SUP) for Residential Infill Adjacent to an Established Subdivision for the purpose of constructing a single-family home on a 0.161-acre parcel of land identified as Lot 2, Block A, Kinsey Addition, City of Rockwall, Rockwall County, Texas, zoned Single-Family 7 (SF-7) District, addressed as 806 Kernodle Street, and take any action necessary.

DEPARTMENT	REVIEWER	DATE OF REVIEW	STATUS OF PROJECT
	Angelica Guevara	04/23/2026	Approved w/ Comments

04/23/2026: Z2026-019; Specific Use Permit (SUP) for Residential Infill Adjacent to an Established Subdivision for 806 Kernodle Street

Please address the following comments (M= Mandatory Comments; I = Informational Comments)

I.1 This request is for the approval of a Specific Use Permit (SUP) for Residential Infill Adjacent to an Established Subdivision for the purpose of constructing a single-family home on a 0.161-acre parcel of land identified as Lot 2, Block A, Kinsey Addition, City of Rockwall, Rockwall County, Texas, zoned Single-Family 7 (SF-7) District, addressed as 806 Kernodle Street.

I.2 For questions or comments concerning this case please contact Angelica Guevara in the Planning Department at (972) 772-6438 or email aguevara@rockwall.com.

M.3 For reference, include the case number (Z2026-019) in the lower right-hand corner of all pages on future submittals.

I.4 According to Subsection 02.03(B) (11), Residential Infill in or Adjacent to an Established Subdivision, of Article 05, District Development Standards, of the Unified Development Code (UDC), an Established Subdivision is defined as any subdivision that [1] consists of five (5) or more lots, [2] that is 90% or more developed, and [3] that has been in existence for more than ten (10) years. In this case, the subject property is within 500-feet of the F and M Subdivision which consists of 63 lots, is 90.48% developed, and has been in existence since May 20, 1991.

I.5 Subsection 02.03(B)(11), Residential Infill in or Adjacent to an Established Subdivision, of Article 05, District Development Standards, of the Unified Development Code (UDC), states that "(i)n reviewing the Specific Use Permit (SUP), the Planning and Zoning Commission and City Council shall consider the proposed size, location, and architecture of the home compared to the existing housing in the Established Subdivision ... [and] all housing proposed under this section shall be constructed to be architecturally and visually similar or complimentary to the existing housing in the Established Subdivision."

M.6 Garage Requirements. According to Subsection 04.01(B), Lots Less Than Five Acres, of Article 06, Parking and Loading, a two (2) car garage is required in single family districts and must be located 20-feet behind the front façade of the building. In the current request, the proposed garage is approximately 6-feet 3½-inches in front of the front façade of the building. This will require a variance from the Planning and Zoning Commission.

M.7 Ordinances. Please review the attached draft ordinance prior to the May 12, 2026 Planning & Zoning Commission meeting, and provide staff with your markups by May 5, 2026.

I.8 Revisions. Staff has identified the aforementioned items necessary to continue the submittal process. Please make these revisions and corrections, and provide any additional information that is requested. Revisions for this case will be due on May 5, 2026; however, it is encouraged for applicants to submit revisions as soon as possible to give staff ample time to review the case prior to the May 12, 2026 Planning and Zoning Commission Public Hearing Meeting.

I.9 Planning and Zoning Commission Meeting Dates. The Planning and Zoning Commission Work Session Meeting for this case will be held on April 28, 2026, and the Planning and Zoning Commission Public Hearing Meeting for this case will be held on May 12, 2026.

I.10 City Council Meeting Dates. The projected City Council meeting dates for this case will be May 18, 2026 (1st Reading) and June 1, 2026 (2nd Reading).

I.11 Meeting Times and Place. All meetings will be held at 6:00 PM in the City Council Chambers at 385 S. Goliad Street, Rockwall, Texas 75087. PLEASE NOTE THAT THE APPLICANT OR A REPRESENTATIVE WILL NEED TO BE PRESENT FOR THE CASE TO BE CONSIDERED BY THE PLANNING AND ZONING COMMISSION OR CITY COUNCIL.

DEPARTMENT	REVIEWER	DATE OF REVIEW	STATUS OF PROJECT
ENGINEERING	Madelyn Price	04/23/2026	Approved w/ Comments

04/23/2026: General Items:

- Must meet City's 2023 Standards of Design and Construction
- Impact Fees (Water, Wastewater & Roadway) if increasing ex. meter.
- Retaining walls 3' and over must be engineered.
- All retaining walls 18" or taller must be rock, stone, or stone face. No smooth concrete walls.
- Will need to show A/C concrete pad and also any proposed fencing on the lot with the Building Permit.
- Will need to show grading plan with the Building Permit. Grading cannot exceed 4:1 slopes.
- Will need to show how proposed home will be accessing utilities.
- There is an existing 6" sewer main in Kernodle line available for use.
- There appears to be an existing water meter at this lot available for use.
- Water and sanitary sewer and storm sewer must be 10' apart.
- Any utility crossings under a roadway must be by dry bore and be steel encased. Open cutting is not allowed.
- Driveway must be steel reinforced concrete. No rock, gravel, or asphalt allowed.
- An engineered reinforced concrete pipe must be designed and install as a culvert with concrete headwalls. Minimum of 18" culvert. Size and slope will need to be engineered to have capacity for the 100-year storm event
- No rock, gravel, or asphalt allowed in any area.
- Additional comments may be provided at time of Building Permit.

DEPARTMENT	REVIEWER	DATE OF REVIEW	STATUS OF PROJECT
BUILDING	Craig Foshee	04/23/2026	Approved

04/23/2026: Minimum driveway width for a 2 car garage is 18 feet

DEPARTMENT	REVIEWER	DATE OF REVIEW	STATUS OF PROJECT
FIRE	Ariana Kistner	04/22/2026	Approved

No Comments

DEPARTMENT	REVIEWER	DATE OF REVIEW	STATUS OF PROJECT
GIS	Lance Singleton	04/20/2026	Approved

No Comments


DEPARTMENT	REVIEWER	DATE OF REVIEW	STATUS OF PROJECT
POLICE	Chris Cleveland	04/20/2026	Approved

No Comments

DEPARTMENT	REVIEWER	DATE OF REVIEW	STATUS OF PROJECT
PARKS	Travis Sales	04/20/2026	Approved
No Comments			

General Items:

- Must meet City's 2023 Standards of Design and Construction
- Impact Fees (Water, Wastewater & Roadway) if increasing ex. meter.
- Retaining walls 3' and over must be engineered.
- All retaining walls 18" or taller must be rock, stone, or stone face. No smooth concrete walls.
- Will need to show A/C concrete pad and also any proposed fencing on the lot with the Building Permit.
- Will need to show grading plan with the Building Permit. Grading cannot exceed 4:1 slopes.
- Will need to show how proposed home will be accessing utilities.
- There is an existing 6" sewer main in Kernodle line available for use.
- There appears to be an existing water meter at this lot available for use.
- Water and sanitary sewer and storm sewer must be 10' apart.
- Any utility crossings under a roadway must be by dry bore and be steel encased. Open cutting is not allowed.
- Driveway must be steel reinforced concrete. No rock, gravel, or asphalt allowed.
- An engineered reinforced concrete pipe must be designed and install as a culvert with concrete headwalls. Minimum of 18" culvert. Size and slope will need to be engineered to have capacity for the 100-year storm event
- No rock, gravel, or asphalt allowed in any area.
- Additional comments may be provided at time of Building Permit.

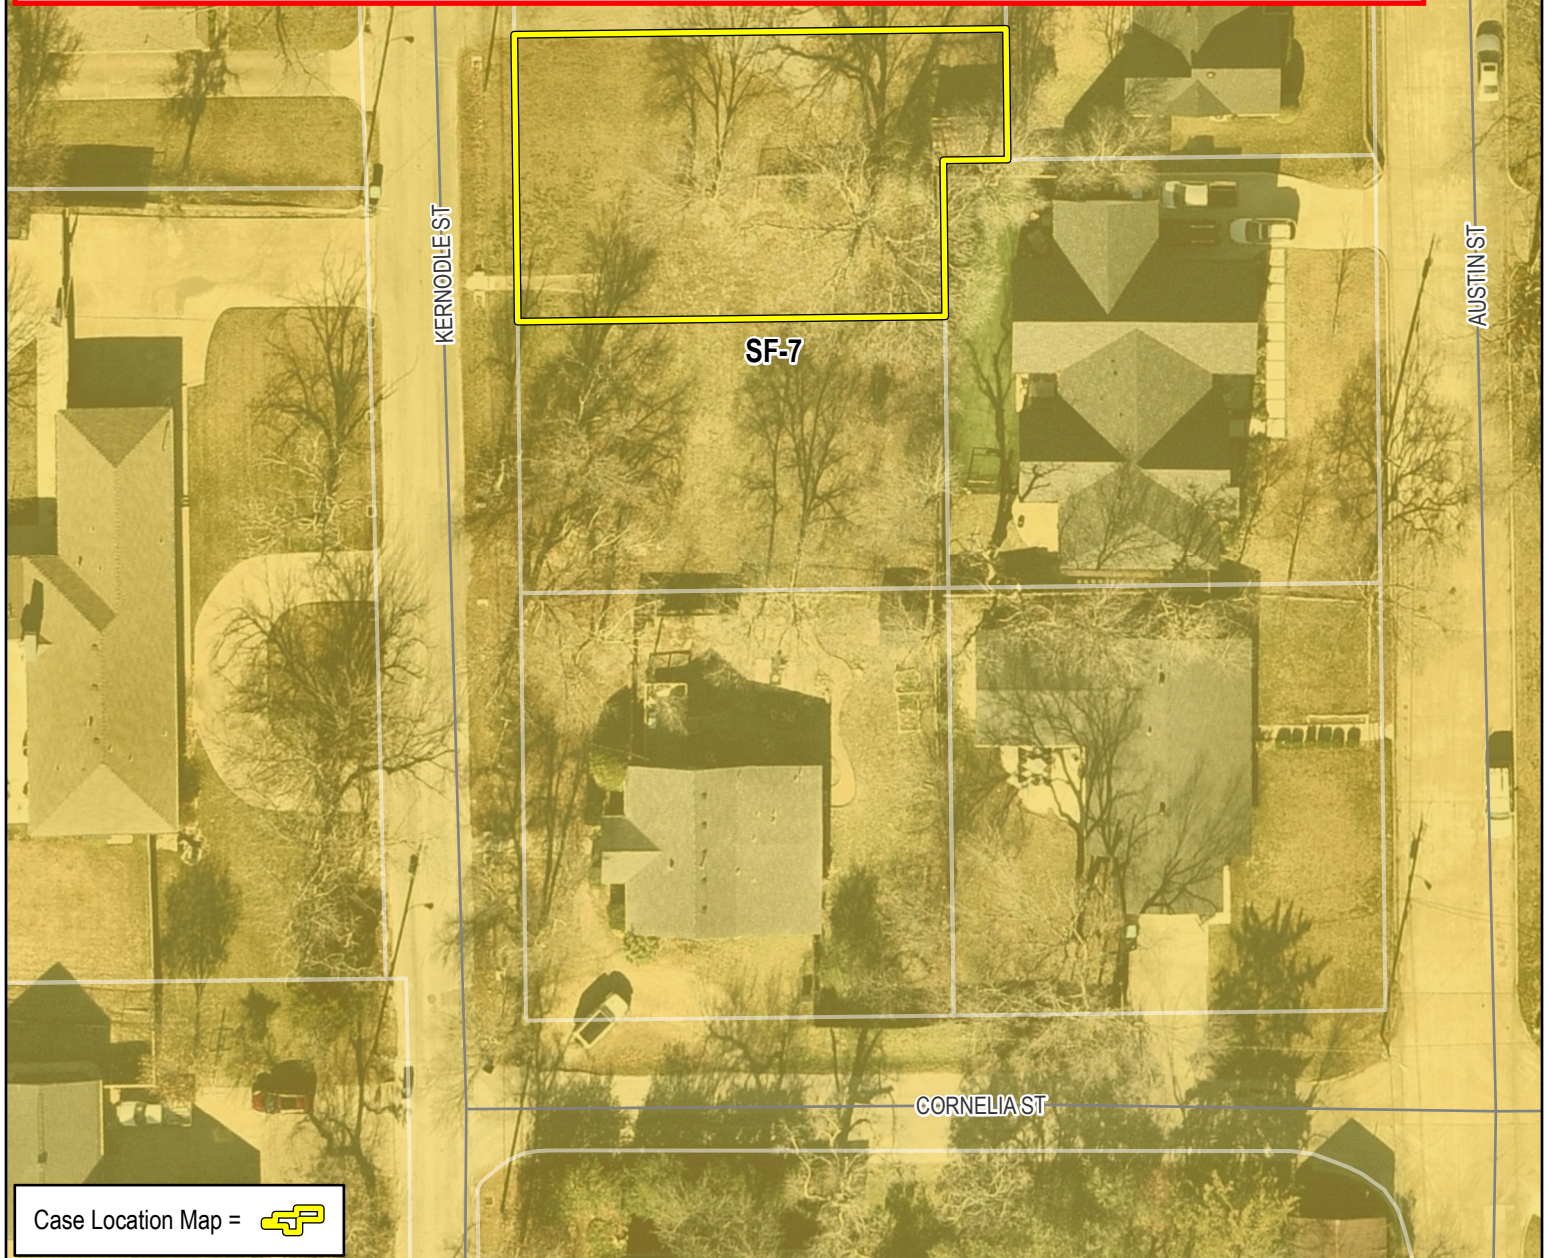

Case Location Map = 



City of Rockwall

Planning & Zoning Department
385 S. Goliad Street
Rockwall, Texas 75087
(P): (972) 771-7745
(W): www.rockwall.com

The City of Rockwall GIS maps are continually under development and therefore subject to change without notice. While we endeavor to provide timely and accurate information, we make no guarantees. The City of Rockwall makes no warranty, express or implied, including warranties of merchantability and fitness for a particular purpose. Use of the information is the sole responsibility of the user.





DEVELOPMENT APPLICATION

City of Rockwall
Planning and Zoning Department
385 S. Goliad Street
Rockwall, Texas 75087

STAFF USE ONLY

PLANNING & ZONING CASE NO. _____

NOTE: THE APPLICATION IS NOT CONSIDERED ACCEPTED BY THE CITY UNTIL THE PLANNING DIRECTOR AND CITY ENGINEER HAVE SIGNED BELOW.

DIRECTOR OF PLANNING: _____

CITY ENGINEER: _____

PLEASE CHECK THE APPROPRIATE BOX BELOW TO INDICATE THE TYPE OF DEVELOPMENT REQUEST [SELECT ONLY ONE BOX]:

PLATTING APPLICATION FEES:

- ☐ MASTER PLAT (\$100.00 + \$15.00 ACRE)¹
- ☐ PRELIMINARY PLAT (\$200.00 + \$15.00 ACRE)¹
- ☐ FINAL PLAT (\$300.00 + \$20.00 ACRE)¹
- ☐ REPLAT (\$300.00 + \$20.00 ACRE)¹
- ☐ AMENDING OR MINOR PLAT (\$150.00)
- ☐ PLAT REINSTATEMENT REQUEST (\$100.00)

SITE PLAN APPLICATION FEES:

- ☐ SITE PLAN (\$250.00 + \$20.00 ACRE)¹
- ☐ AMENDED SITE PLAN/ELEVATIONS/LANDSCAPING PLAN (\$100.00)

ZONING APPLICATION FEES:

- ☐ ZONING CHANGE (\$200.00 + \$15.00 ACRE)¹
- ☐ SPECIFIC USE PERMIT (\$200.00 + \$15.00 ACRE)^{1&2}
- ☐ PD DEVELOPMENT PLANS (\$200.00 + \$15.00 ACRE)¹

OTHER APPLICATION FEES:

- ☐ TREE REMOVAL (\$75.00)
- ☐ VARIANCE REQUEST/SPECIAL EXCEPTIONS (\$100.00)²

NOTES:

¹ IN DETERMINING THE FEE, PLEASE USE THE EXACT ACREAGE WHEN MULTIPLYING BY THE PER ACRE AMOUNT. FOR REQUESTS ON LESS THAN ONE ACRE, ROUND UP TO ONE (1) ACRE.

² A \$1,000.00 FEE WILL BE ADDED TO THE APPLICATION FEE FOR ANY REQUEST THAT INVOLVES CONSTRUCTION WITHOUT OR NOT IN COMPLIANCE TO AN APPROVED BUILDING PERMIT.

PROPERTY INFORMATION [PLEASE PRINT]

ADDRESS 806 Kernoble St Rockwall TX 75087

SUBDIVISION _____ LOT _____ BLOCK _____

GENERAL LOCATION _____

ZONING, SITE PLAN AND PLATTING INFORMATION [PLEASE PRINT]

CURRENT ZONING _____ CURRENT USE _____

PROPOSED ZONING _____ PROPOSED USE _____

ACREAGE _____ LOTS [CURRENT] _____ LOTS [PROPOSED] _____

- ☐ **SITE PLANS AND PLATS:** BY CHECKING THIS BOX YOU ACKNOWLEDGE THAT DUE TO THE PASSAGE OF HB316Z THE CITY NO LONGER HAS FLEXIBILITY WITH REGARD TO ITS APPROVAL PROCESS, AND FAILURE TO ADDRESS ANY OF STAFF'S COMMENTS BY THE DATE PROVIDED ON THE DEVELOPMENT CALENDAR WILL RESULT IN THE DENIAL OF YOUR CASE.

OWNER/APPLICANT/AGENT INFORMATION [PLEASE PRINT/CHECK THE PRIMARY CONTACT/ORIGINAL SIGNATURES ARE REQUIRED]

☒ OWNER JMS Custom homes LLC ☒ APPLICANT Javier Silva

CONTACT PERSON Javier Silva

CONTACT PERSON _____

ADDRESS _____

ADDRESS _____

CITY, STATE & ZIP _____

CITY, STATE & ZIP _____

PHONE _____

PHONE _____

E-MAIL _____

E-MAIL _____

NOTARY VERIFICATION [REQUIRED]


BEFORE ME, THE UNDERSIGNED AUTHORITY, ON THIS DAY PERSONALLY APPEARED Javier Silva [OWNER] THE UNDERSIGNED, WHO STATED THE INFORMATION ON THIS APPLICATION TO BE TRUE AND CERTIFIED THE FOLLOWING:

"I HEREBY CERTIFY THAT I AM THE OWNER FOR THE PURPOSE OF THIS APPLICATION; ALL INFORMATION SUBMITTED HEREIN IS TRUE AND CORRECT; AND THE APPLICATION FEE OF \$ _____ TO COVER THE COST OF THIS APPLICATION, HAS BEEN PAID TO THE CITY OF ROCKWALL ON THIS THE _____ DAY OF _____, 20____. BY SIGNING THIS APPLICATION, I AGREE THAT THE CITY OF ROCKWALL (I.E. CITY) IS AUTHORIZED AND PERMITTED TO PROVIDE INFORMATION CONTAINED WITHIN THIS APPLICATION TO THE PUBLIC. THE CITY IS ALSO AUTHORIZED AND PERMITTED TO DISSEMINATE ANY INFORMATION SUBMITTED IN CONJUNCTION WITH THIS APPLICATION, IF SUCH REPRODUCTION IS ASSOCIATED OR IN RESPONSE TO A REQUEST FOR PUBLIC INFORMATION."

GIVEN UNDER MY HAND AND SEAL OF OFFICE ON THIS THE 16 DAY OF April, 2026

OWNER'S SIGNATURE _____

NOTARY PUBLIC IN AND FOR THE STATE OF TEXAS _____

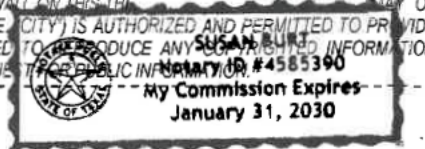

MY COMMISSION EXPIRES 1-31-2030



City of Rockwall

Planning & Zoning Department
385 S. Goliad Street
Rockwall, Texas 75087
(P): (972) 771-7745
(W): www.rockwall.com

The City of Rockwall GIS maps are continually under development and therefore subject to change without notice. While we endeavor to provide timely and accurate information, we make no guarantees. The City of Rockwall makes no warranty, express or implied, including warranties of merchantability and fitness for a particular purpose. Use of the information is the sole responsibility of the user.



From: [Zavala, Melanie](#)
Cc: [Miller, Ryan](#); [Lee, Henry](#); [Ross, Bethany](#); [Guevara, Angelica](#)
Subject: Neighborhood Notification Program {Z2026-019}
Date: Wednesday, April 22, 2026 9:05:28 AM
Attachments: [Public Notice \(04.20.2026\).pdf](#)
[HOA Map \(04.16.2026\).pdf](#)

HOA/Neighborhood Association Representative:

Per your participation in the Neighborhood Notification Program, you are receiving this notice to inform your organization that a zoning case has been filed with the City of Rockwall that is located within 1,500-feet of the boundaries of your neighborhood. As the contact listed for your organization, you are encouraged to share this information with the residents of your subdivision. Please find the attached map detailing the property requesting to be rezoned in relation to your subdivision boundaries. Additionally, below is the summary of the zoning case that will be published in the Rockwall Herald Banner on Friday, April 24, 2026. The Planning and Zoning Commission will hold a public hearing on Tuesday, May 12, 2026 at 6:00 PM, and the City Council will hold a public hearing on Monday, May 18, 2026 at 6:00 PM. Both hearings will take place at 6:00 PM at City Hall, 385 S. Goliad, Rockwall, TX 75087.

All interested parties are encouraged to submit public comments via email to Planning@rockwall.com at least 30 minutes in advance of the meeting. Please include your name, address, and the case number your comments are referring to. These comments will be read into the record during each of the public hearings. Additional information on all current development cases can be found on the City's website: <https://sites.google.com/site/rockwallplanning/development/development-cases>.

-
Z2026-019: SUP for Residential Infill

Hold a public hearing to discuss and consider a request by Javier Silva of JMS Custom Homes for the approval of a Specific Use Permit (SUP) for Residential Infill Adjacent to an Established Subdivision for the purpose of constructing a single-family home on a 0.161-acre parcel of land identified as Lot 2, Block A, Kinsey Addition, City of Rockwall, Rockwall County, Texas, zoned Single-Family 7 (SF-7) District, addressed as 806 Kernodle Street, and take any action necessary.

Thank you,

Melanie Zavala


Planning & Zoning Coordinator | Planning Dept. | City of Rockwall
385 S. Goliad Street | Rockwall, TX 75087
[Planning & Zoning Rockwall](#)
972-771-7745 Ext. 6568



City of Rockwall

Planning & Zoning Department
385 S. Goliad Street
Rockwall, Texas 75087
(P): (972) 771-7745
(W): www.rockwall.com

The City of Rockwall GIS maps are continually under development and therefore subject to change without notice. While we endeavor to provide timely and accurate information, we make no guarantees. The City of Rockwall makes no warranty, express or implied, including warranties of merchantability and fitness for a particular purpose. Use of the information is the sole responsibility of the user.

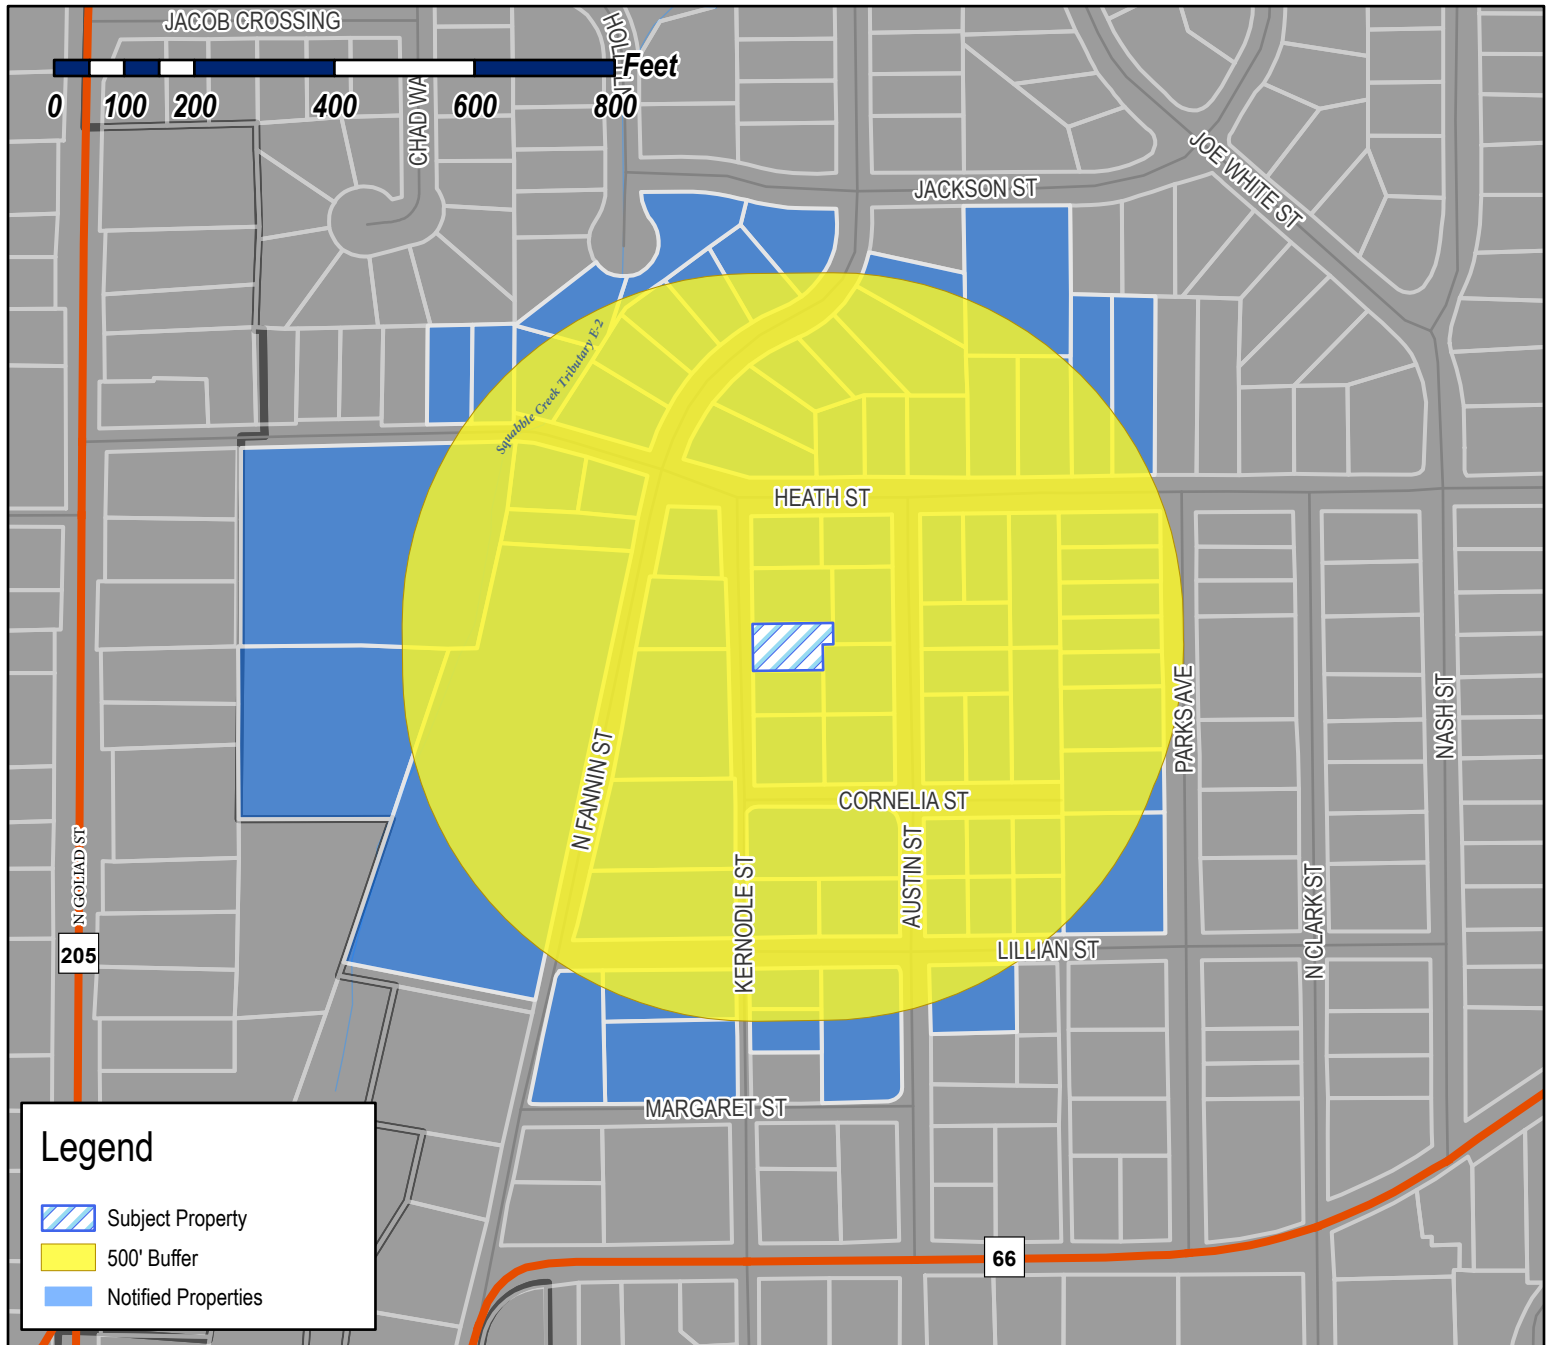

Legend


 Subject Property

 500' Buffer

 Notified Properties

Case Number: Z2026-019
Case Name: SUP for Residential Infill
Case Type: Zoning
Zoning: Single-Family 7 (SF-7) District
Case Address: 806 Kernodle Street

Date Saved: 4/16/2026
For Questions on this Case Call: (972) 771-7745

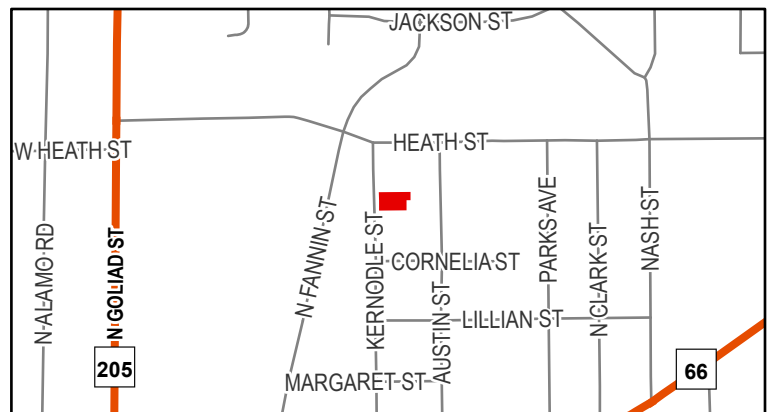

RESIDENT
100 E HEATH
ROCKWALL, TX 75087

AUSTIN TRENTON C
1340 MEANDERING WAY
ROCKWALL, TX 75087

CELINE ESTATES INC
149 BRENTWOOD DRIVE
HEATH, TX 75032

CELINE ESTATES INC
1925 BROKEN LANCE LN
ROCKWALL, TX 75032

VANILLA BEAN PROPERTIES SERIES 10 LLC
2 MANOR COURT
HEATH, TX 75032

CITY LIFT STATION
201 E WASHINGTON ST
ROCKWALL, TX 75087

LOVELL CHRISTINE MARRE AND JOSHUA
202 E HEATH
ROCKWALL, TX 75087

BLANKENSHIP JAMES WISE & LISA
203 E HEATH ST
ROCKWALL, TX 75087

REDDEN POLLY PEOPLES
213 SOVEREIGN CT
ROCKWALL, TX 75032

THOMAS ANGELA
2200 Kings Pass
Heath, TX 75032

PARK T ALLEN & SANDRA M
2301 LAFAYETTE DRIVE
HEATH, TX 75032

CONRAD CURT E DDS & CAMILLA
2800 ROLLING MEADOWS DR
ROCKWALL, TX 75087

ORTAMOND DONALD J & JANA R
301 MARGARET ST
ROCKWALL, TX 75087

ZYLKA PROPERTIES LLC
3021 RIDGE ROAD A66
ROCKWALL, TX 75032

ZYLKA PROPERTIES LLC
3021 RIDGE ROAD A66
ROCKWALL, TX 75032

CLARK APRIL N
313 NAKOMA DRIVE
ROCKWALL, TX 75087

ABEAR HOMES LLC SERIES 3
3400 N Central Expy Ste 110
Richardson, TX 75080

TIPPING VIVIAN E AND
EARNEST TIPPING
401 EAST HEATH STREET
ROCKWALL, TX 75087

DOLLINS ROBIN KAY AND GEORGE OEN
403 E HEATH
ROCKWALL, TX 75087

RESIDENT
405 E HEATH ST
ROCKWALL, TX 75087

KIRKPATRICK DAVID S & RHONDA D
500 E HEATH ST
ROCKWALL, TX 75087

BAF ASSETS 5 LLC
5001 Plaza on the Lk Ste 200
Austin, TX 78746

RESIDENT
501 LILLIAN ST
ROCKWALL, TX 75087

HOLZHEIMER THOMAS RAY
501 CORNELIA ST
ROCKWALL, TX 75087

BARNETT GEORGE S
502 CORNELIA ST
ROCKWALL, TX 75087

MCINTIRE J M & ERLINDA
502 E HEATH ST
ROCKWALL, TX 75087

RESIDENT
503 CORNELIA
ROCKWALL, TX 75087

RESIDENT
503 LILLIAN ST
ROCKWALL, TX 75087

RESIDENT
504 CORNELIA
ROCKWALL, TX 75087

TANTON MELVIN V JR
504 E HEATH ST
ROCKWALL, TX 75087

RESIDENT
505 LILLIAN ST
ROCKWALL, TX 75087

ALSOBROOK HAROLD DAVID JR
505 CARRIAGE TR
ROCKWALL, TX 75087

MOJICA JOSE L
505 Cornelia St
Rockwall, TX 75087

RESIDENT
505 E HEATH ST
ROCKWALL, TX 75087

RESIDENT
506 CORNELIA
ROCKWALL, TX 75087

RESIDENT
509 E HEATH ST
ROCKWALL, TX 75087

RICHARDSON PATRICE
510 COVE RIDGE RD
HEATH, TX 75032

RESIDENT
511 E HEATH ST
ROCKWALL, TX 75087

COATS LOIS LOUISE
512 E HEATH ST
ROCKWALL, TX 75087

FANG PROPERTIES LLC
536 LOMA VISTA
HEATH, TX 75032

CORNERSTONE INVESTMENT PROPERTIES LLC
5900 BALCONES DR STE 100
, TX

BROWN JONATHAN R & CHRISTY A
601 KERNODLE ST
ROCKWALL, TX 75087

EICH CHRIS AND ELENA
601 PARKS AVENUE
ROCKWALL, TX 75087

LOFLAND JANA J
603 AUSTIN ST
ROCKWALL, TX 75087

FUNK TED FREDRICK AND REBECCA LYNN
604 KERNODLE
ROCKWALL, TX 75087

FUQUA MATTHEW D & STACY L
605 PARKS AVE
ROCKWALL, TX 75087

DANIEL RODNEY
606 AUSTIN ST
ROCKWALL, TX 75087

MILLS WENDY K & MARC A
606 KERNODLE ST
ROCKWALL, TX 75087

MULLINS CHRISTOPHER CHARLES AND ARYN
ELISE
607 KERNODLE ST
ROCKWALL, TX 75087

BELANGER CORKY
616 MONTROSE DR
ROCKWALL, TX 75087

MOONEY DAVID AARON
701 AUSTIN ST
ROCKWALL, TX 75087

CASTILLO AGAPITO & ESTELA
701 PARKS AVE
ROCKWALL, TX 75087

RESIDENT
702 KERNODLE ST
ROCKWALL, TX 75087

RESIDENT
703 PARKS AVE
ROCKWALL, TX 75087

TIBBETTS ELAINE
703 KERNODLE ST
ROCKWALL, TX 75087

FRASIER MICHAEL & MARY GRACE
704 JACKSON ST
ROCKWALL, TX 75087

THOMAS TRACY
704 KERNODLE ST
ROCKWALL, TX 75087

2021 B L GRAVES REVOCABLE TRUST
BRYAN JOSEPH GRAVES & LAUREN CHRISTINE
GRAVES - TRUSTEES
705 KERNODLE ST
ROCKWALL, TX 75087

RESIDENT
707 PARKS AVE
ROCKWALL, TX 75087

BARRON ARMANDO
709 PARKS AVE
ROCKWALL, TX 75087

SILVA REBECA BRIANA &
JAVIER SILVA
711 PARKS AVENUE
ROCKWALL, TX 75087

EMBRY ASHLEY
790 HANOVER DR
ROCKWALL, TX 75087

RESIDENT
801 AUSTIN ST
ROCKWALL, TX 75087

RESIDENT
802 KERNODLE ST
ROCKWALL, TX 75087

COLWILL DIANA MARIA AND JESSE DAVID
803 Austin St
Rockwall, TX 75087

JOHNSON BRADLEY K AND GINGER M
803 KERNODLE ST
ROCKWALL, TX 75087

RESIDENT
804 KERNODLE ST
ROCKWALL, TX 75087

BUSHNELL MICHAEL S & TIFFANIE C
805 KERNODLE ST
ROCKWALL, TX 75087

ORTIZ ENRIQUE AROZLA
805 N FANNIN ST
ROCKWALL, TX 75087

RESIDENT
806 AUSTIN ST
ROCKWALL, TX 75087

RESIDENT
806 KERNODLE ST
ROCKWALL, TX 75087

DEL BOSQUE MARIO ETUX
807 KERNODLE ST
ROCKWALL, TX 75087

MEJIA JULIO & MARIA R
807 N FANNIN ST
ROCKWALL, TX 75087

RESIDENT
808 AUSTIN ST
ROCKWALL, TX 75087

RESIDENT
808 KERNODLE ST
ROCKWALL, TX 75087

RESIDENT
809 AUSTIN ST
ROCKWALL, TX 75087

JOSEY BROOKE
810 KERNODLE ST
ROCKWALL, TX 75087

JENNINGS AMANDA L
811 AUSTIN ST
ROCKWALL, TX 75087

WIEHE JOHN THOMAS
900 N FANNIN ST
ROCKWALL, TX 75087

CROWDER GERALDINE
901 N FANNIN ST
ROCKWALL, TX 75087

SHELLING BECKI
902 N FANNIN ST
ROCKWALL, TX 75087

HEMPHILL REBECCA AND TODD
903 NORTH FANNIN STREET
ROCKWALL, TX 75087

HALL WYNNE &
JOANN CAMPBELL
904 N FANNIN ST
ROCKWALL, TX 75087

ROSS THOMAS II & LACY
905 N FANNIN ST
ROCKWALL, TX 75087

WILLIAMS BROOKS
906 FANNIN STREET
ROCKWALL, TX 75087

ROE JOHN A AND PATRICIA K
907 N FANNIN ST
ROCKWALL, TX 75087

RESIDENT
908 N FANNIN ST
ROCKWALL, TX 75087

WILSON TERRY RENAE
909 N FANNIN ST
ROCKWALL, TX 75087

HAGENY MARY
910 N FANNIN STREET
ROCKWALL, TX 75087

HUME LINDA L
911 N FANNIN ST
ROCKWALL, TX 75087

RESIDENT
993 HOLLI LN
ROCKWALL, TX 75087

MESSENGER BARNARD A & BONNIE
998 HOLLI LN
ROCKWALL, TX 75087

PUBLIC NOTICE



CITY OF ROCKWALL
PLANNING AND ZONING DEPARTMENT
PHONE: (972) 771-7745
EMAIL: PLANNING@ROCKWALL.COM

Property Owner and/or Resident of the City of Rockwall:

You are hereby notified that the City of Rockwall Planning and Zoning Commission and City Council will consider the following application:

Z2026-019: SUP for Residential Infill

Hold a public hearing to discuss and consider a request by Javier Silva of JMS Custom Homes for the approval of a *Specific Use Permit (SUP)* for *Residential Infill Adjacent to an Established Subdivision* for the purpose of constructing a single-family home on a 0.161-acre parcel of land identified as Lot 2, Block A, Kinsey Addition, City of Rockwall, Rockwall County, Texas, zoned Single-Family 7 (SF-7) District, addressed as 806 Kernodle Street, and take any action necessary.

For the purpose of considering the effects of such a request, the Planning and Zoning Commission will hold a public hearing on Tuesday, May 12, 2026 at 6:00 PM, and the City Council will hold a public hearing on Monday, May 18, 2026 at 6:00 PM. These hearings will be held in the City Council Chambers at City Hall, 385 S. Goliad Street.

As an interested property owner, you are invited to attend these meetings. If you prefer to express your thoughts in writing please return the form to:

Angelica Guevara
Rockwall Planning and Zoning Dept.
385 S. Goliad Street
Rockwall, TX 75087

You may also email your comments to the Planning Department at planning@rockwall.com. If you choose to email the Planning Department please include your name and address for identification purposes.

Your comments must be received by Monday, May 18, 2026 at 4:00 PM to ensure they are included in the information provided to the City Council.

Sincerely,

Ryan Miller, AICP
Director of Planning & Zoning



MORE INFORMATION ON THIS CASE CAN BE FOUND AT: <https://sites.google.com/site/rockwallplanning/development/development-cases>

— . . . PLEASE RETURN THE BELOW FORM — . . .

Case No. Z2026-019: SUP for Residential Infill

Please place a check mark on the appropriate line below:


- ☐ I am in favor of the request for the reasons listed below.
- ☐ I am opposed to the request for the reasons listed below.

Name:

Address:

Tex. Loc. Gov. Code, Sec. 211.006 (d) If a proposed change to a regulation or boundary is protested in accordance with this subsection, the proposed change must receive, in order to take effect, the affirmative vote of at least three-fourths of all members of the governing body. The protest must be written and signed by the owners of at least 20 percent of either: (1) the area of the lots or land covered by the proposed change; or (2) the area of the lots or land immediately adjoining the area covered by the proposed change and extending 200 feet from that area.

PLEASE SEE LOCATION MAP OF SUBJECT PROPERTY ON THE BACK OF THIS NOTICE

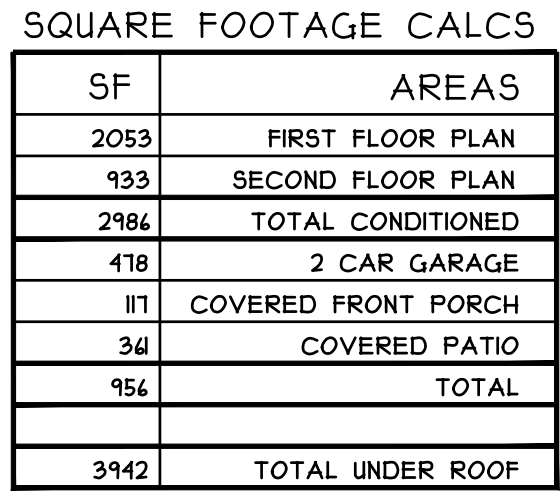

LOT 2 - KERNOODLE STREET

NEW CONSTRUCTION

Rockwall, TX 75078

Job Number: 26103



Date: 4/16/2026

Sheet Number:

A1

FIRST FLOOR PLAN



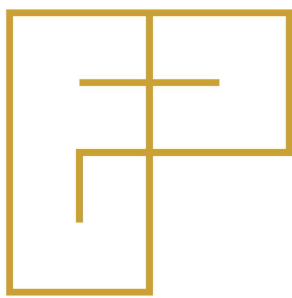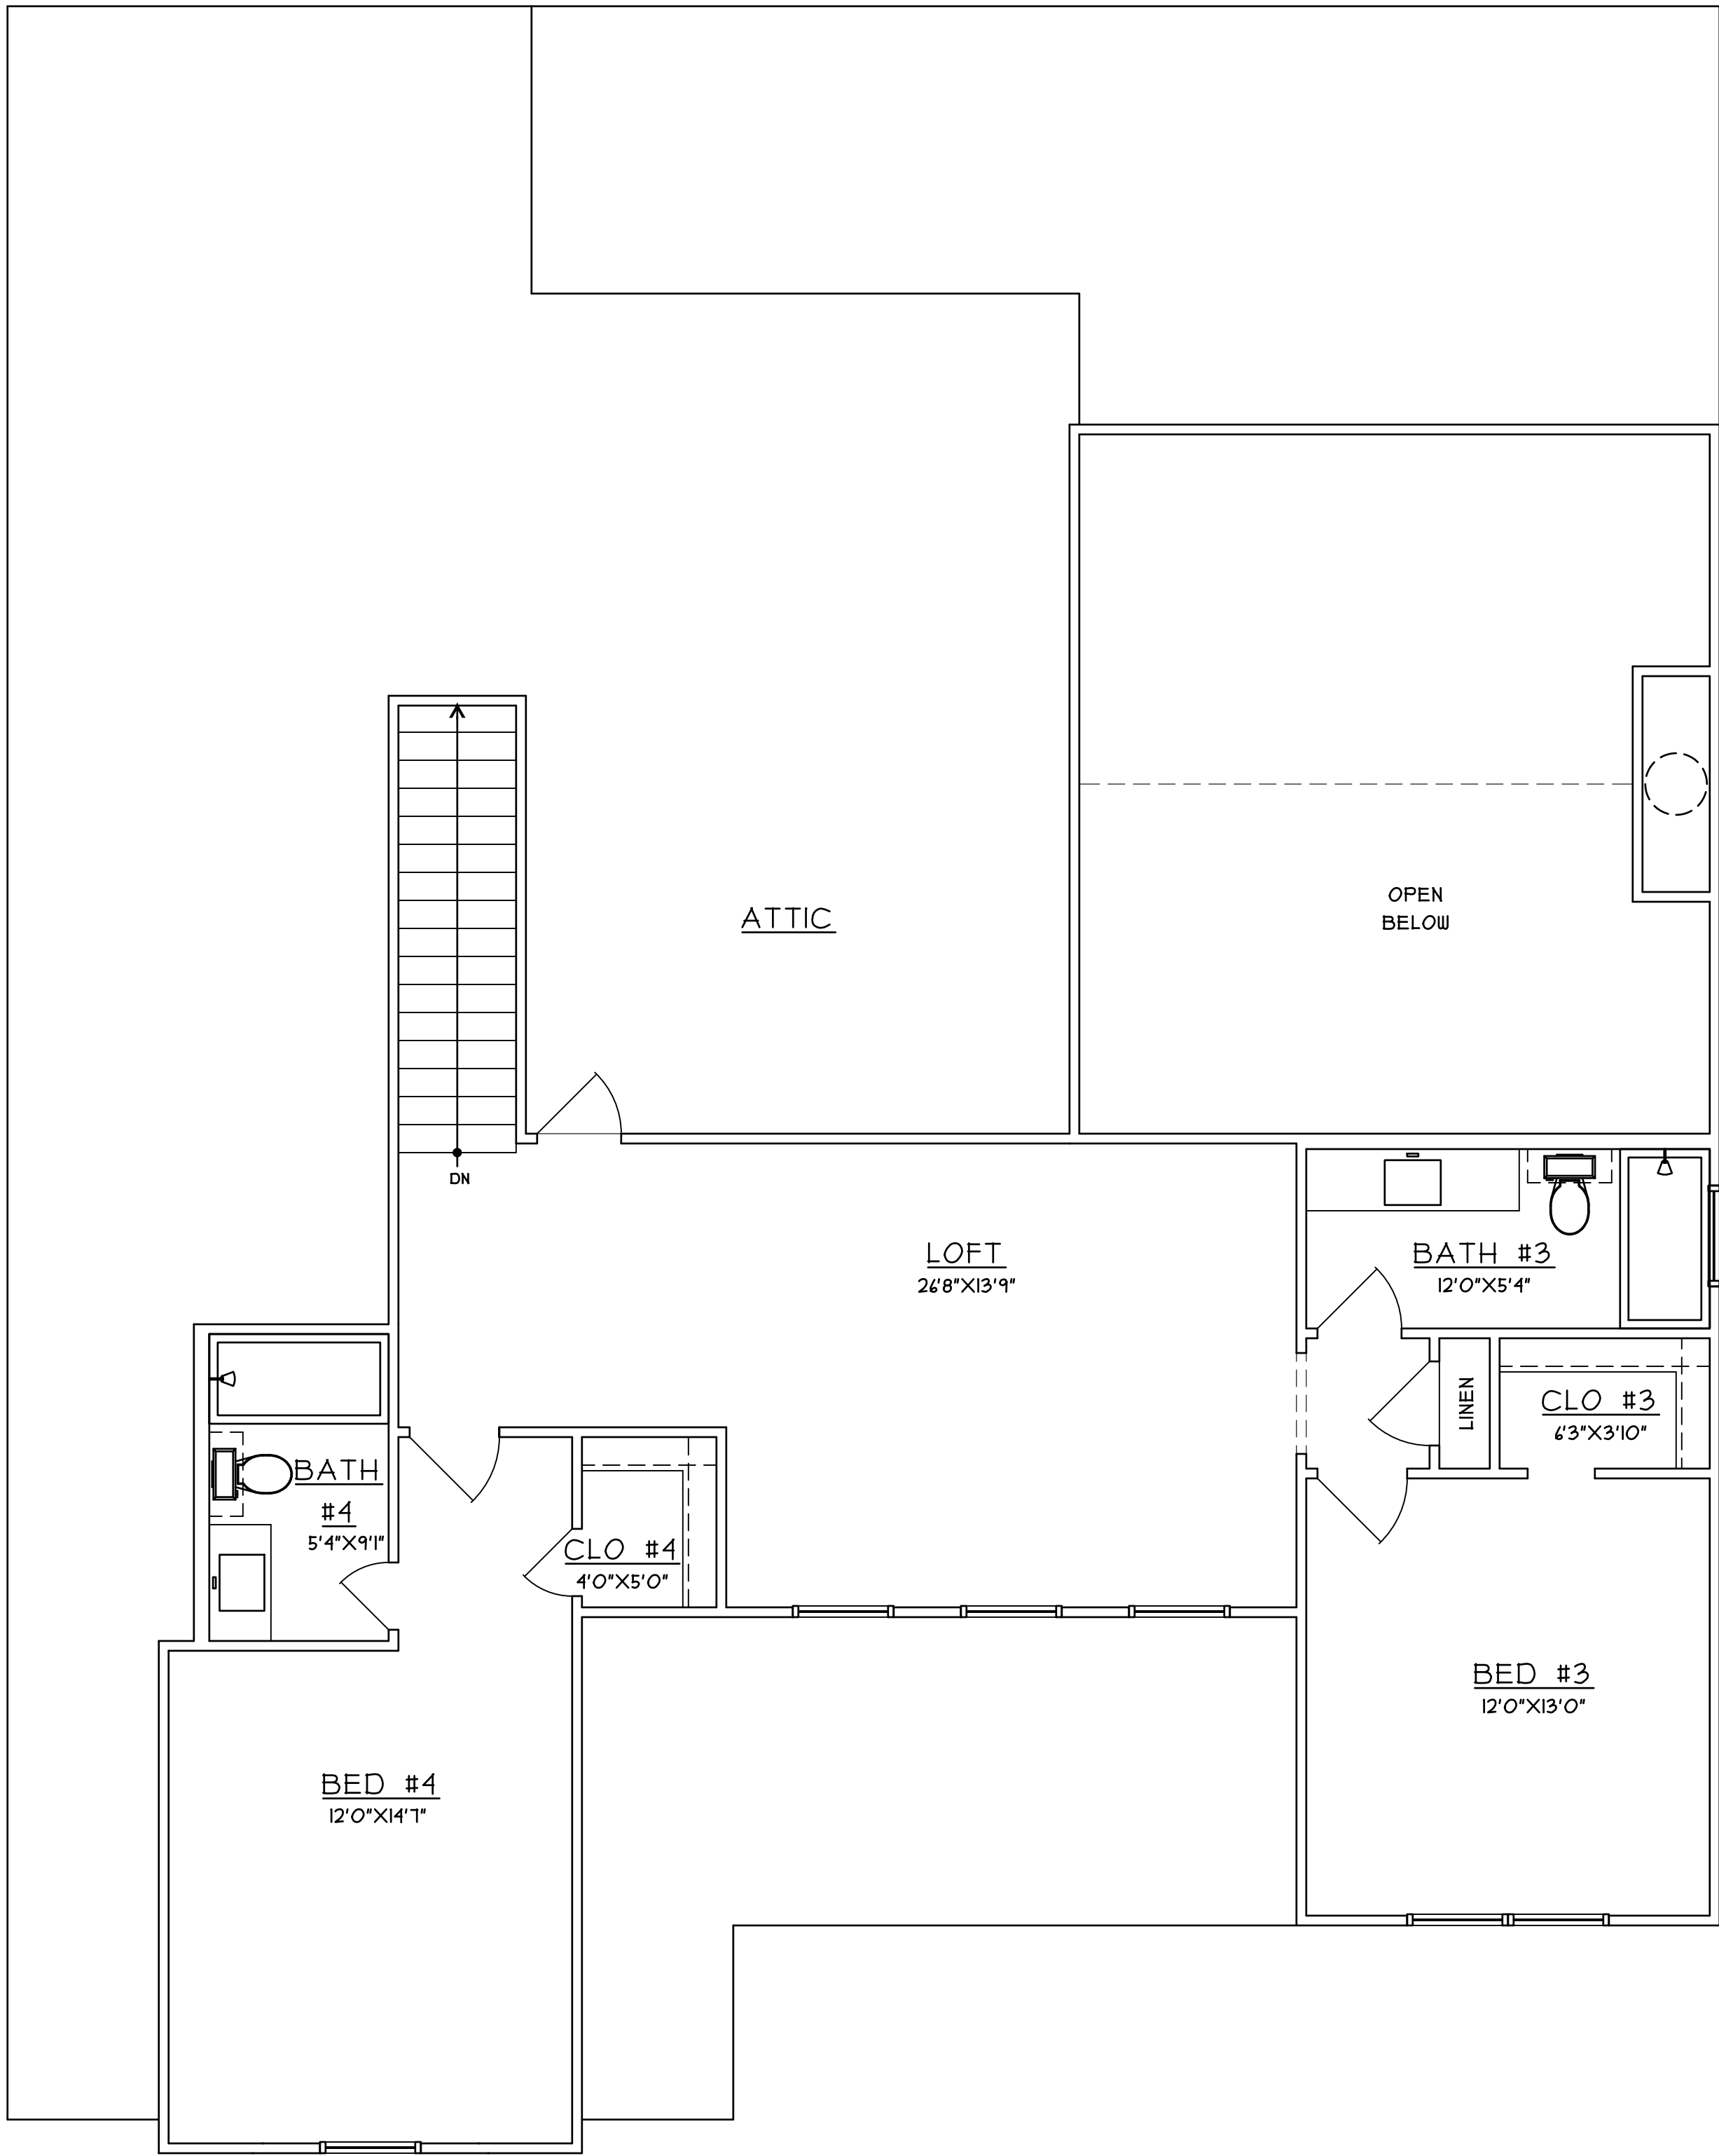

FANNINGPHILIPS DESIGN
patra@fanningphilips.com
214.284.8734


LOT 2 - KERNOODLE STREET

NEW CONSTRUCTION


Rockwall, TX 75078



Job Number: 26103
Date: 4/16/2026
Sheet Number:
A2
SECOND FLOOR PLAN

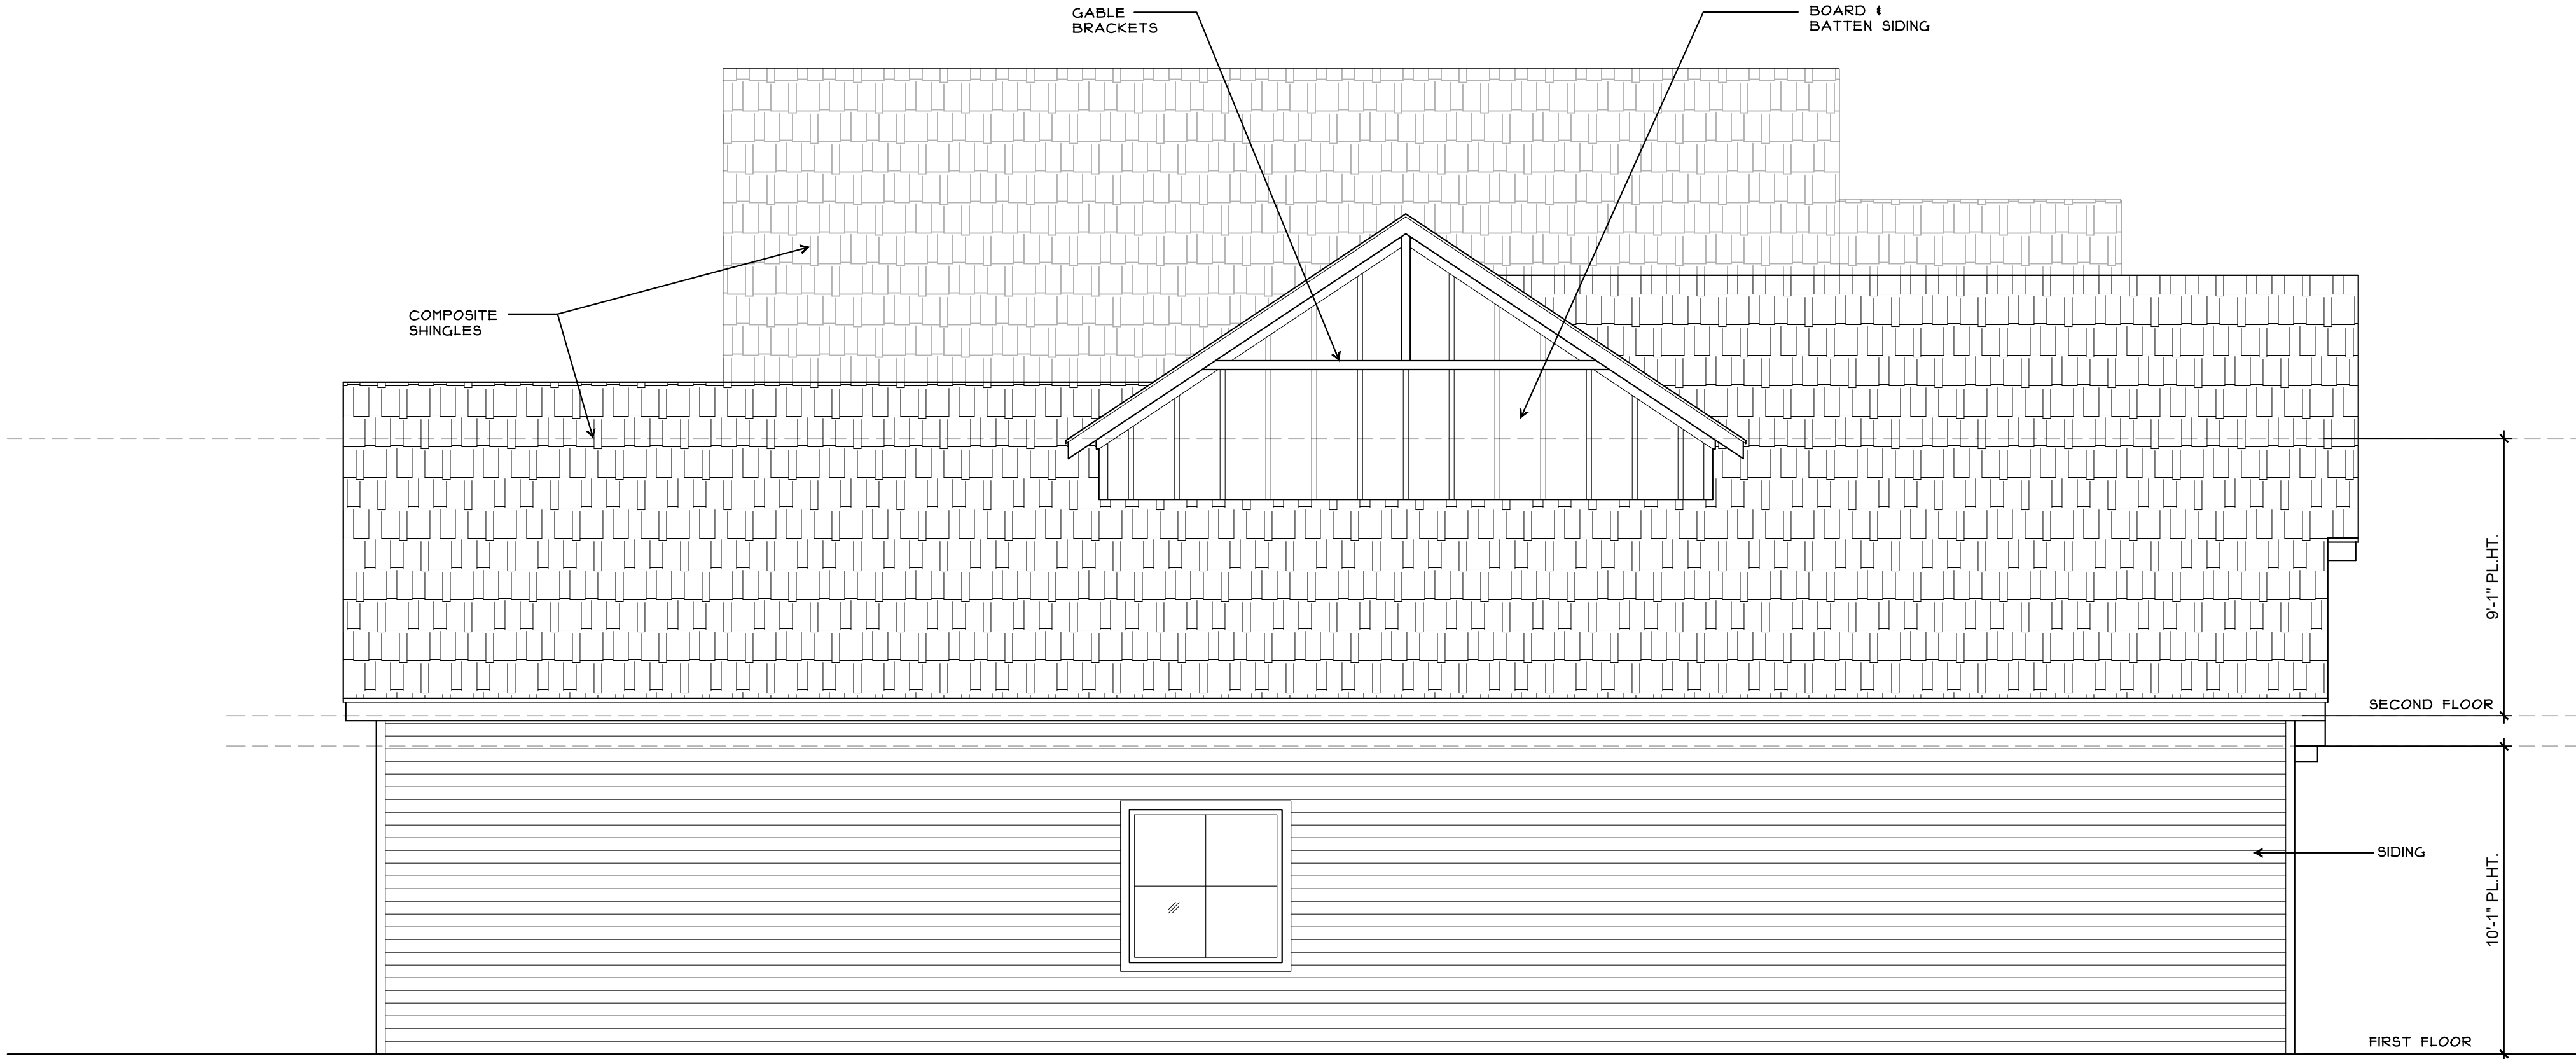

2 LEFT ELEVATION
Scale: 1/4" = 1'-0"

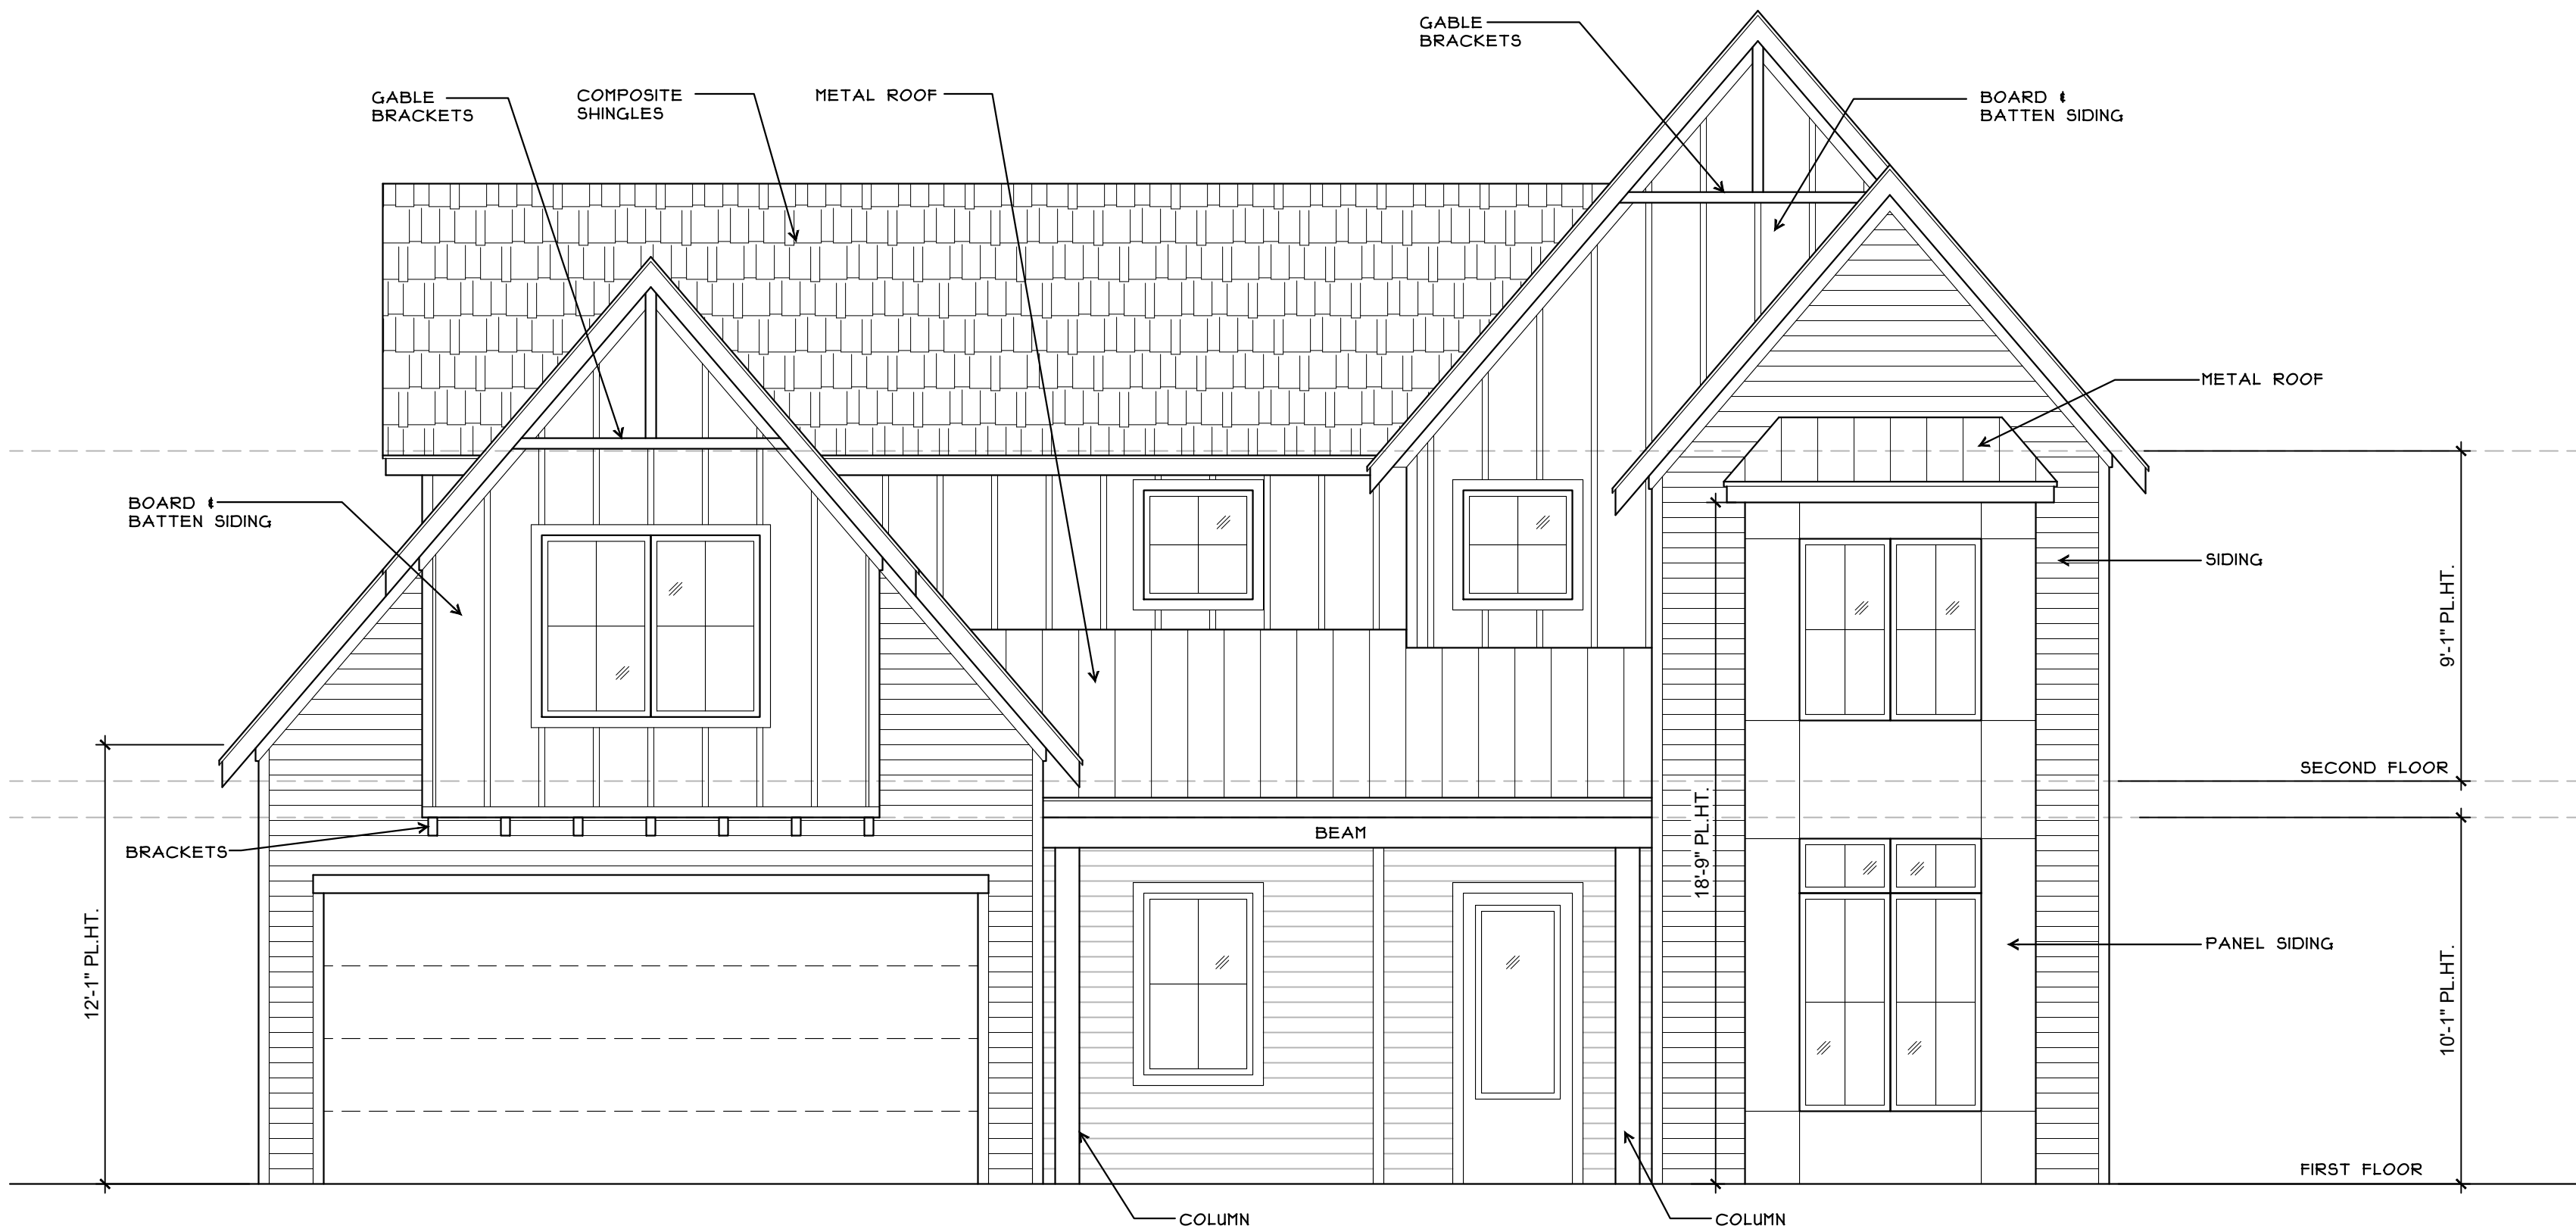

1 FRONT ELEVATION
Scale: 1/4" = 1'-0"



FANNINGPHILIPS DESIGN
patra@fanningphilips.com
214.284.8734

LOT 2 KERNOODLE NEW CONSTRUCTION

ROCKWALL, TX 75078


Job Number: 26103

Date: 4/16/2026

Sheet Number:

E1

ELEVATIONS

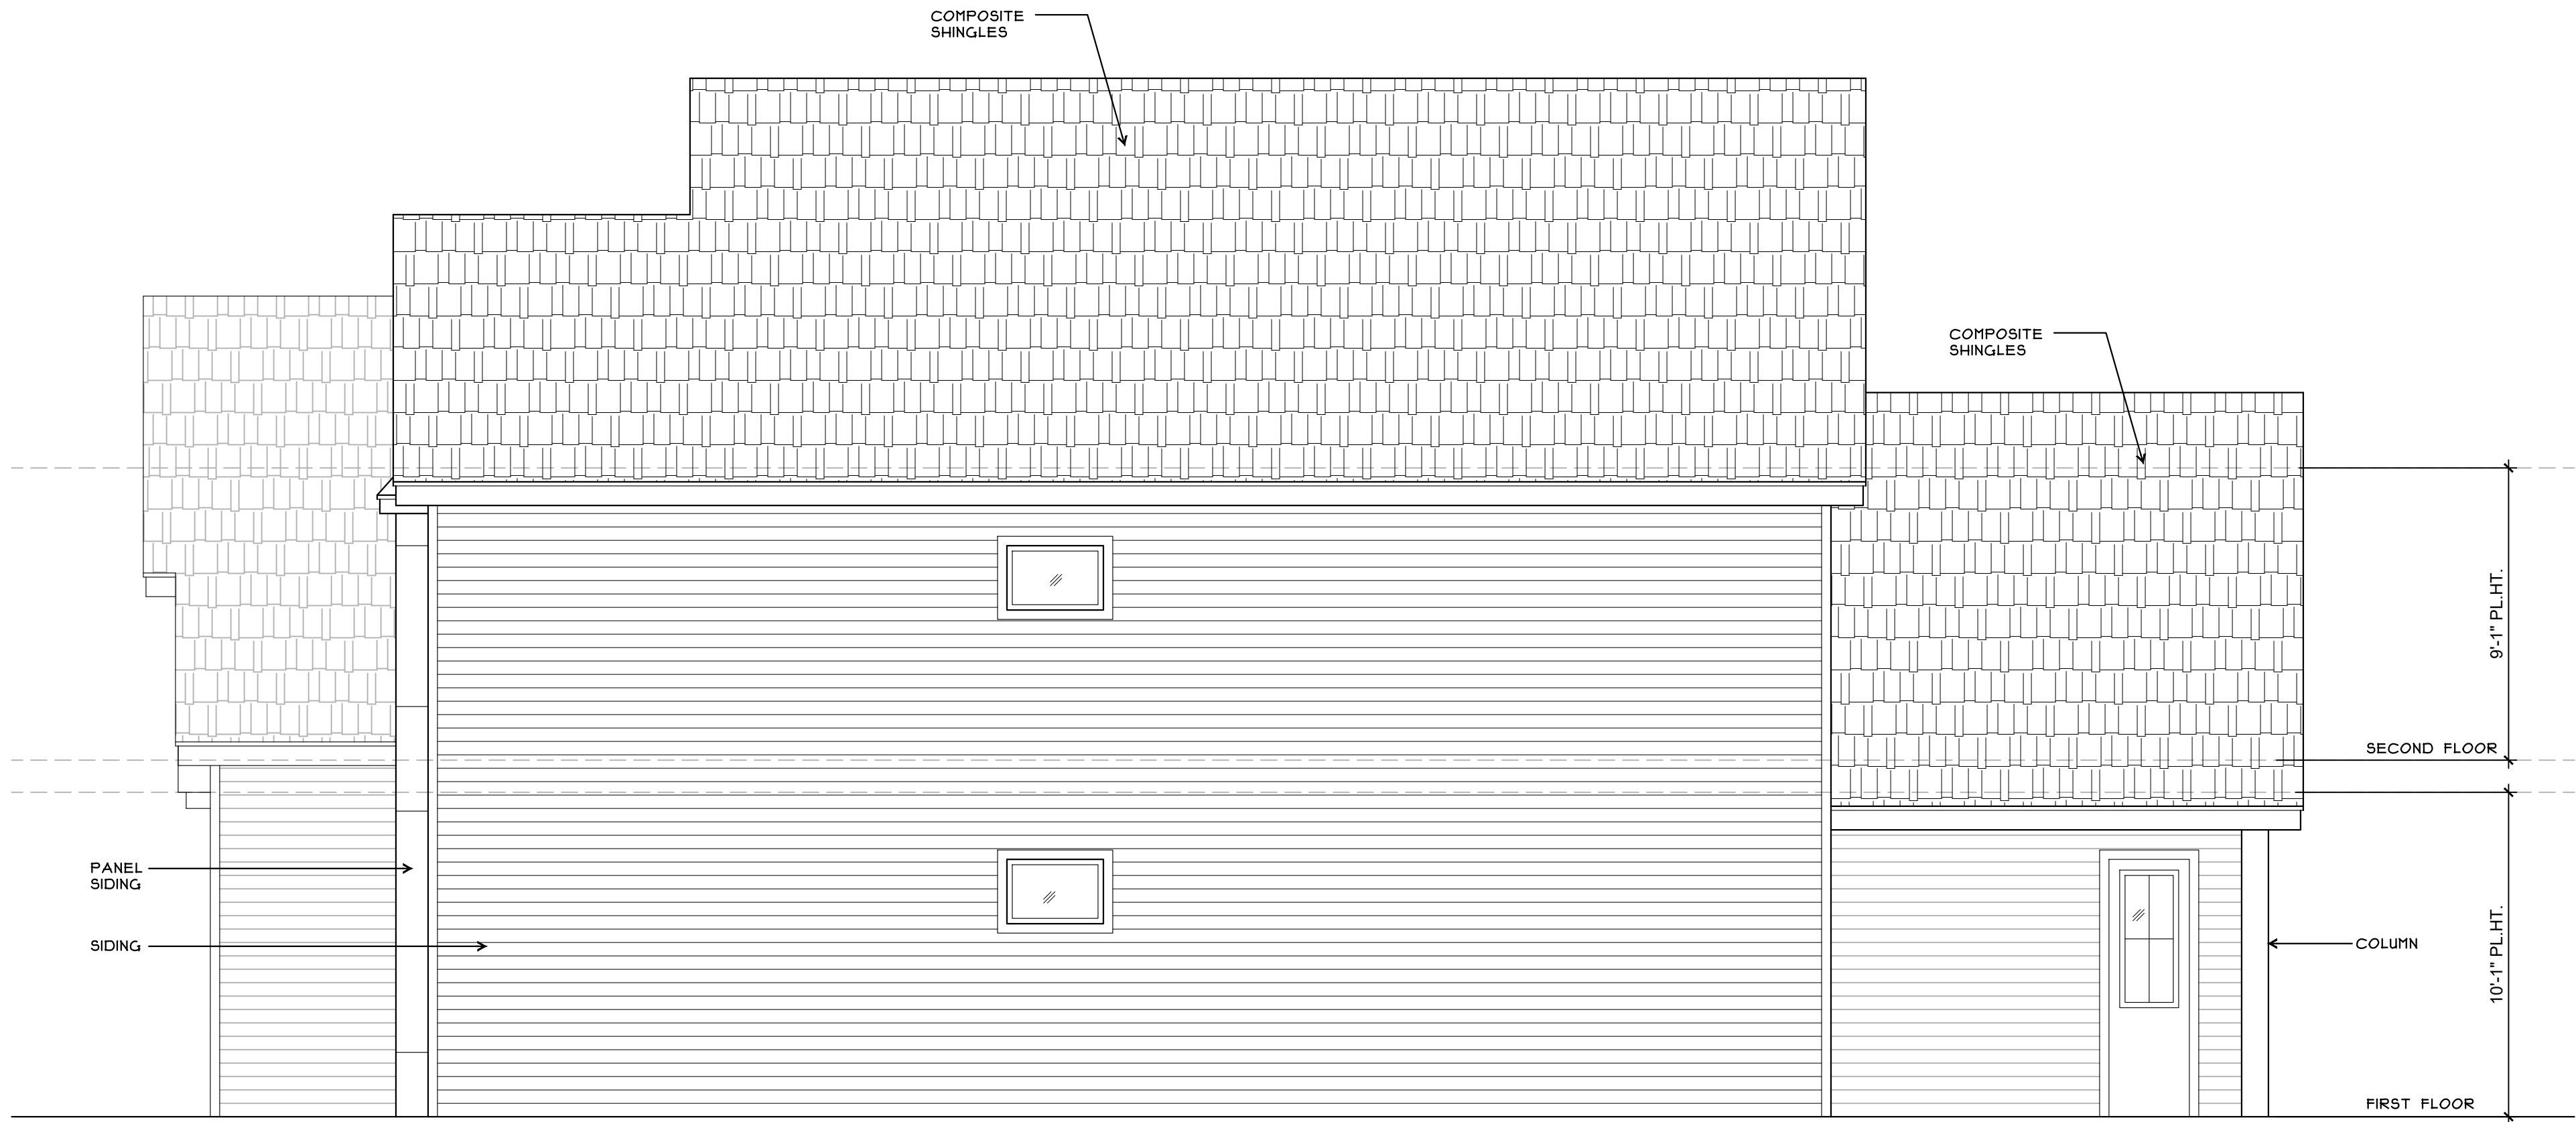

2 RIGHT ELEVATION
Scale: 1/4" = 1'-0"



1 REAR ELEVATION
Scale: 1/4" = 1'-0"



FANNINGPHILLIPS DESIGN
patra@fanningphillips.com
214.284.8734

LOT 2 KERNOODLE NEW CONSTRUCTION

ROCKWALL, TX 75078

Job Number: 26103

Date: 4/16/2026

Sheet Number:

E2

ELEVATIONS



CITY OF ROCKWALL

HOUSING ANALYSIS FOR CASE NO. Z2026-019

PLANNING AND ZONING DEPARTMENT

385 S. GOLIAD STREET • ROCKWALL, TX 75087

PHONE: (972) 771-7745 • EMAIL: PLANNING@ROCKWALL.COM

ADJACENT HOUSING ATTRIBUTES

ADDRESS	HOUSING TYPE	YEAR BUILT	HOUSE SF	ACCESSORY BUILDING	EXTERIOR MATERIALS
802 Kernodle Street	Single-Family Home	1939	1,826	80	Siding
803 Kernodle Street	Single-Family Home	1964	2,862	780	Brick
804 Kernodle Street	Vacant	N/A	N/A	N/A	N/A
805 Kernodle Street	Single-Family Home	1980	2,184	120	Brick
806 Kernodle Street	Vacant	N/A	N/A	N/A	N/A
807 Kernodle Street	Single-Family Home	1986	2,398	128	Brick
808 Kernodle Street	Single-Family Home	1914	2,496	N/A	Siding
810 Kernodle Street	Single-Family Home	1986	2,313	80	Brick
801 Austin Street	Single-Family Home	1980	2,874	N/A	Brick
803 Austin Street	Single-Family Home	2022	3,825	N/A	Siding
809 Austin Street	Single-Family Home	1991	2,010	N/A	Siding
811 Austin Street	Single-Family Home	1985	1,080	N/A	Siding
AVERAGES:		1975	2,387	238	




CITY OF ROCKWALL

HOUSING ANALYSIS FOR CASE NO. Z2026-019

PLANNING AND ZONING DEPARTMENT

385 S. GOLIAD STREET • ROCKWALL, TX 75087

PHONE: (972) 771-7745 • EMAIL: PLANNING@ROCKWALL.COM

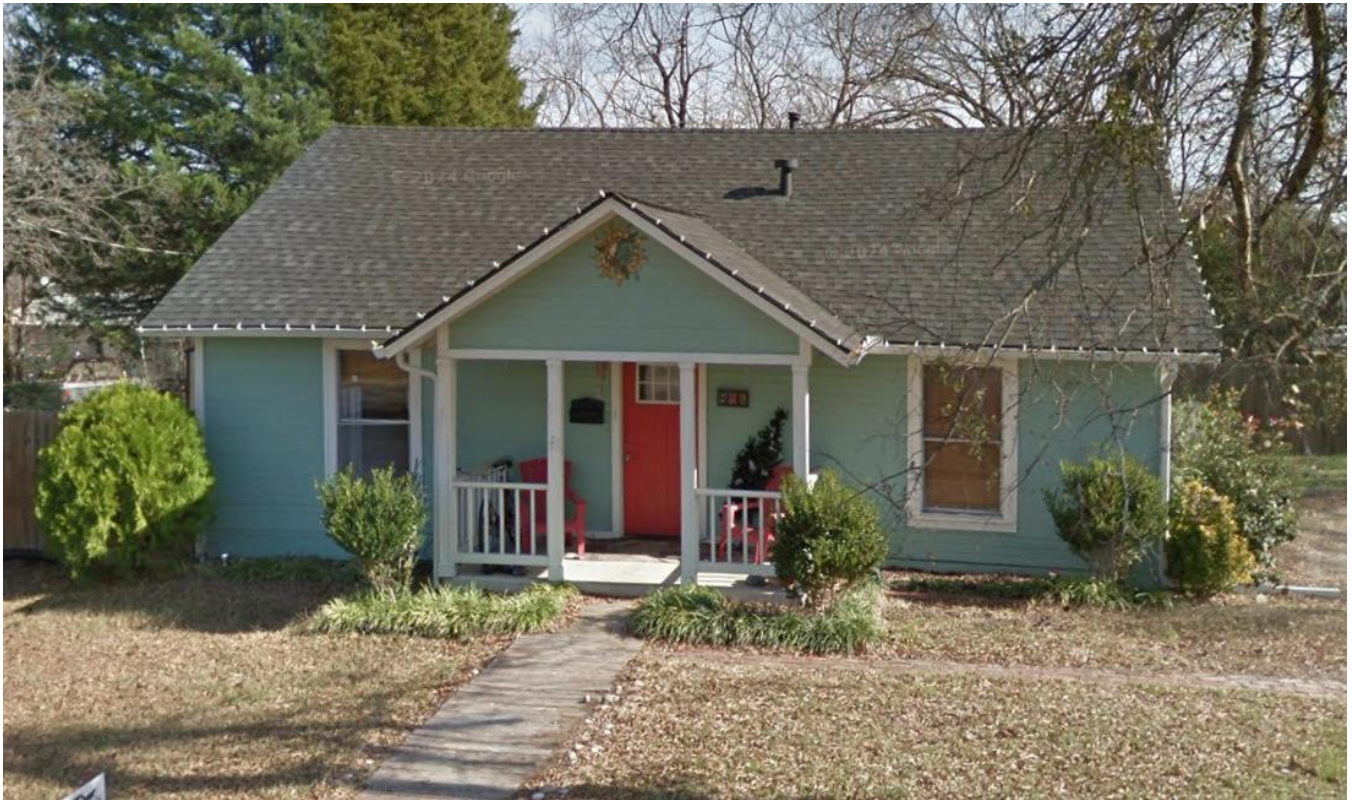

802 Kernodle Street



803 Kernodle Street



CITY OF ROCKWALL

HOUSING ANALYSIS FOR CASE NO. Z2026-019

PLANNING AND ZONING DEPARTMENT

385 S. GOLIAD STREET • ROCKWALL, TX 75087

PHONE: (972) 771-7745 • EMAIL: PLANNING@ROCKWALL.COM



804 Kernodle Street



805 Kernodle Street



CITY OF ROCKWALL

HOUSING ANALYSIS FOR CASE NO. Z2026-019

PLANNING AND ZONING DEPARTMENT

385 S. GOLIAD STREET • ROCKWALL, TX 75087

PHONE: (972) 771-7745 • EMAIL: PLANNING@ROCKWALL.COM



806 Kernodle Street



807 Kernodle Street



CITY OF ROCKWALL

HOUSING ANALYSIS FOR CASE NO. Z2026-019

PLANNING AND ZONING DEPARTMENT

385 S. GOLIAD STREET • ROCKWALL, TX 75087

PHONE: (972) 771-7745 • EMAIL: PLANNING@ROCKWALL.COM



808 Kernodle Street



810 Kernodle Street



CITY OF ROCKWALL

HOUSING ANALYSIS FOR CASE NO. Z2026-019

PLANNING AND ZONING DEPARTMENT

385 S. GOLIAD STREET • ROCKWALL, TX 75087

PHONE: (972) 771-7745 • EMAIL: PLANNING@ROCKWALL.COM



801 Austin Street



803 Austin Street



CITY OF ROCKWALL

HOUSING ANALYSIS FOR CASE NO. Z2026-019

PLANNING AND ZONING DEPARTMENT

385 S. GOLIAD STREET • ROCKWALL, TX 75087

PHONE: (972) 771-7745 • EMAIL: PLANNING@ROCKWALL.COM



809 Austin Street



811 Austin Street

CITY OF ROCKWALL

ORDINANCE NO. 26-XX

SPECIFIC USE PERMIT NO. S-3XX

AN ORDINANCE OF THE CITY COUNCIL OF THE CITY OF ROCKWALL, TEXAS, AMENDING THE UNIFIED DEVELOPMENT CODE (UDC) [ORDINANCE NO. 20-02] OF THE CITY OF ROCKWALL, ROCKWALL COUNTY, TEXAS, AS PREVIOUSLY AMENDED, SO AS TO GRANT A SPECIFIC USE PERMIT (SUP) FOR RESIDENTIAL INFILL ADJACENT TO AN ESTABLISHED SUBDIVISION TO ALLOW THE CONSTRUCTION OF A SINGLE-FAMILY HOME ON A 0.161-ACRE PARCEL OF LAND, IDENTIFIED AS LOT 2, BLOCK A, KINSEY ADDITION, CITY OF ROCKWALL, ROCKWALL COUNTY, TEXAS; AND MORE SPECIFICALLY DESCRIBED AND DEPICTED IN *EXHIBIT 'A'* OF THIS ORDINANCE; PROVIDING FOR SPECIAL CONDITIONS; PROVIDING FOR A PENALTY OF FINE NOT TO EXCEED THE SUM OF TWO THOUSAND DOLLARS (\$2,000.00) FOR EACH OFFENSE; PROVIDING FOR A SEVERABILITY CLAUSE; PROVIDING FOR A REPEALER CLAUSE; PROVIDING FOR AN EFFECTIVE DATE.

WHEREAS, the City has received a request by Javier Silva of JMS Custom Homes for the approval of a Specific Use Permit (SUP) for *Residential Infill Adjacent to an Established Subdivision* for the purpose of constructing a single-family home on a 0.161-acre parcel of land identified as Lot 2, Block A, Kinsey Addition, City of Rockwall, Rockwall County, Texas, zoned Single-Family 7 (SF-7) District, addressed as 806 Kernodle Street, and being more specifically described and depicted in *Exhibit 'A'* of this ordinance, which herein after shall be referred to as the *Subject Property* and incorporated by reference herein; and

WHEREAS, the Planning and Zoning Commission of the City of Rockwall and the governing body of the City of Rockwall, in compliance with the laws of the State of Texas and the ordinances of the City of Rockwall, have given the requisite notices by publication and otherwise, and have held public hearings and afforded a full and fair hearing to all property owners generally, and to all persons interested in and situated in the affected area and in the vicinity thereof, the governing body in the exercise of its legislative discretion has concluded that the Unified Development Code (UDC) [Ordinance No. 20-02] of the City of Rockwall should be amended as follows:

NOW, THEREFORE, BE IT ORDAINED by the City Council of the City of Rockwall, Texas;

SECTION 1. That the Unified Development Code (UDC) [Ordinance No. 20-02] of the City of Rockwall, as heretofore amended, be and the same is hereby amended so as to grant a Specific Use Permit (SUP) for *Residential Infill Adjacent to an Established Subdivision* to allow for the construction of a single-family home in an established subdivision in accordance with Article 04, *Permissible Uses*, of the Unified Development Code (UDC) [Ordinance No. 20-02] on the *Subject Property*; and,

SECTION 2. That the Specific Use Permit (SUP) shall be subject to the requirements set forth in Subsection 03.01, *General Residential District Standards*, and Subsection 03.09, *Single-Family 7 (SF-7) District*, of Article 05, *District Development Standards*, of the Unified Development Code

(UDC) [Ordinance No. 20-02] -- as heretofore amended and may be amended in the future -- and with the following conditions:

2.1 OPERATIONAL CONDITIONS

The following conditions pertain to the construction of a single-family home on the *Subject Property* and conformance to these operational conditions are required:

- 1) The development of the *Subject Property* shall generally conform to the Residential Plot Plan as depicted in *Exhibit 'B'* of this ordinance.
- 2) The construction of a single-family home on the *Subject Property* shall generally conform to the Building Elevations depicted in *Exhibit 'C'* of this ordinance; and,
- 3) Once construction of the single-family home has been completed, inspected, and accepted by the City of Rockwall, this Specific Use Permit (SUP) shall expire, and no further action by the property owner shall be required.

2.2 COMPLIANCE

Approval of this ordinance in accordance with Subsection 02.02, *Specific Use Permits (SUP)* of Article 11, *Development Applications and Review Procedures*, of the Unified Development Code (UDC) will require the *Subject Property* to comply with the following:

- 1) Upon obtaining a *Building Permit*, should the contractor operating under the guidelines of this ordinance fail to meet the minimum operational requirements set forth herein and outlined in the Unified Development Code (UDC), the City may (*after proper notice*) initiate proceedings to revoke the Specific Use Permit (SUP) in accordance with Subsection 02.02(F), *Revocation*, of Article 11, *Development Applications and Revision Procedures*, of the Unified Development Code (UDC) [Ordinance No. 20-02].

SECTION 3. That the official zoning map of the City be corrected to reflect the changes in zoning described herein.

SECTION 4. That all ordinances of the City of Rockwall in conflict with the provisions of this ordinance be, and the same are hereby repealed to the extent of that conflict.

SECTION 5. Any person, firm, or corporation violating any of the provisions of this ordinance shall be deemed guilty of a misdemeanor and upon conviction shall be punished by a penalty of fine not to exceed the sum of *TWO THOUSAND DOLLARS (\$2,000.00)* for each offence and each and every day such offense shall continue shall be deemed to constitute a separate offense.

SECTION 6. If any section or provision of this ordinance or the application of that section or provision to any person, firm, corporation, situation or circumstance is for any reason judged invalid, the adjudication shall not affect any other section or provision of this ordinance or the application of any other section or provision to any other person, firm, corporation, situation or circumstance, and the City Council declares that it would have adopted the valid portions and applications of the ordinance without the invalid parts and to this end the provisions of this ordinance shall remain in full force and effect.

SECTION 7. That this ordinance shall take effect immediately from and after its passage.

PASSED AND APPROVED BY THE CITY COUNCIL OF THE CITY OF ROCKWALL, TEXAS,
THIS THE 1ST DAY OF JUNE, 2026.

Tim McCallum, *Mayor*

ATTEST:

Kristy Teague, *City Secretary*

APPROVED AS TO FORM:

Frank J. Garza, *City Attorney*

1st Reading: May 18, 2026

2nd Reading: June 1, 2026


Exhibit 'A':
Location Map

Address: 806 Kernodle Street

Legal Description: Lot 2, Block A, Kinsey Addition



Exhibit 'B': **Residential Plot Plan**

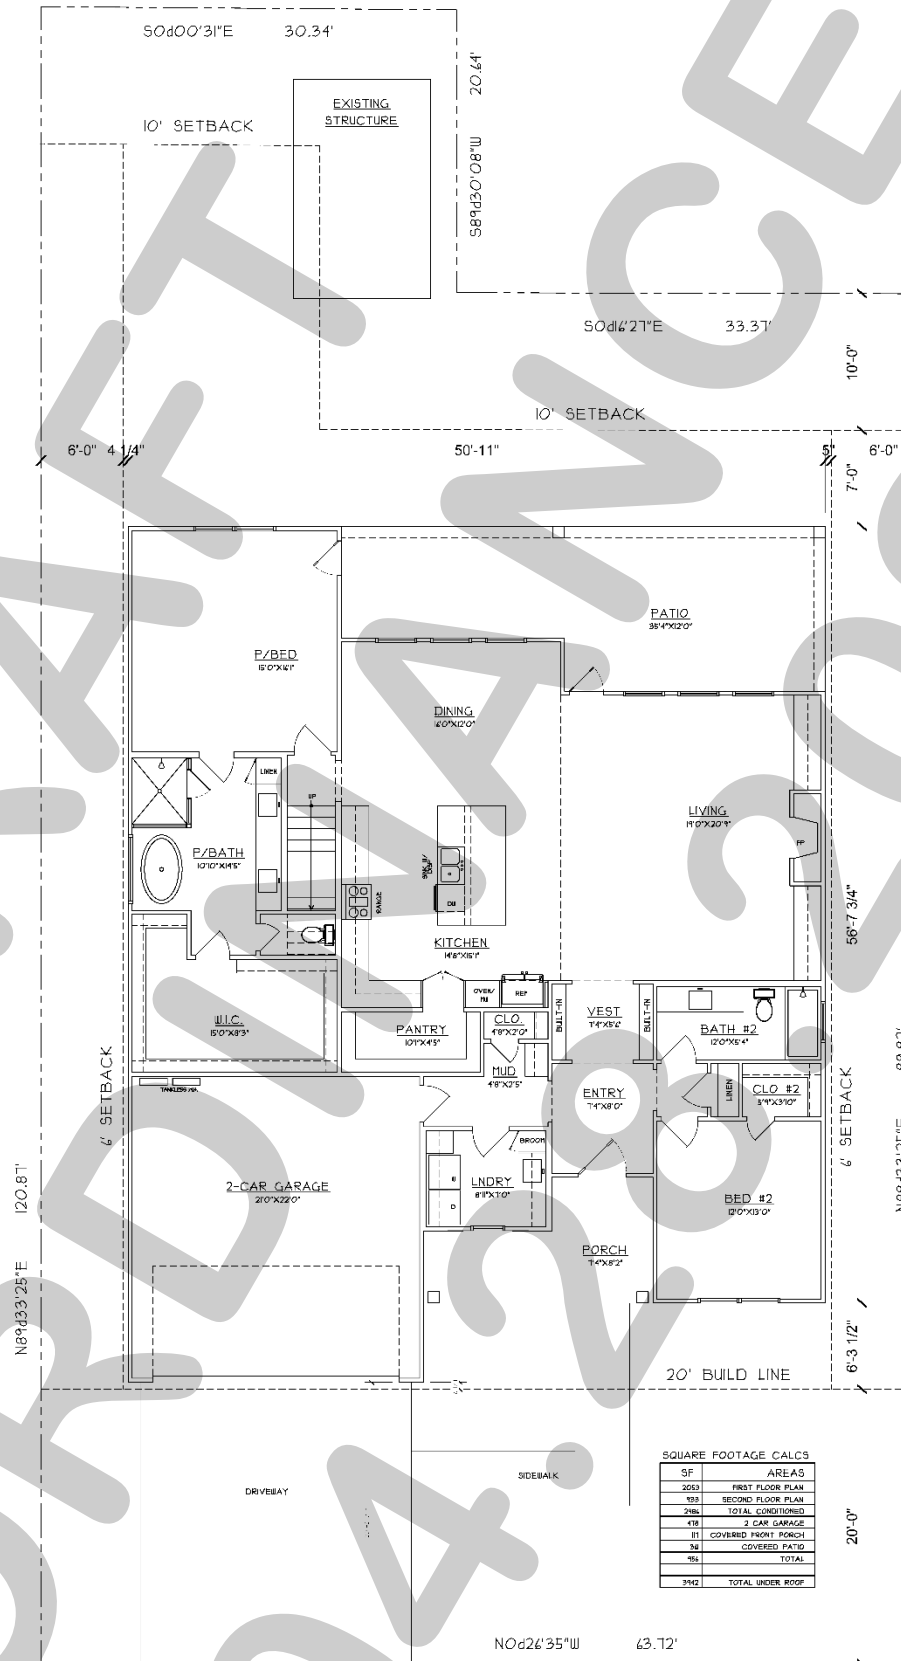

The image displays two architectural elevation drawings of a building facade. The top drawing is the 'FRONT ELEVATION' (Scale: 1/8" = 1'-0"), showing a two-story structure with a gabled roof. The roof is labeled 'SHINGLE ROOF'. The front facade features a central entrance with a small porch, flanked by windows. A large window is visible on the second floor. The drawing includes dimensions for the overall height and width, as well as specific details like 'CONCRETE BRICK' and 'SHINGLE ROOF'. The bottom drawing is the 'RIGHT ELEVATION' (Scale: 1/8" = 1'-0"), showing the side profile of the building. It features a gabled roof with 'SHINGLE ROOF' and a side entrance. The drawing includes dimensions for the overall height and width, as well as specific details like 'CONCRETE BRICK' and 'SHINGLE ROOF'. Both drawings are marked with a large 'DRAFT' watermark.



CITY OF ROCKWALL

PLANNING AND ZONING COMMISSION CASE MEMO

PLANNING AND ZONING DEPARTMENT

385 S. GOLIAD STREET • ROCKWALL, TX 75087

PHONE: (972) 771-7745 • EMAIL: PLANNING@ROCKWALL.COM

TO: Planning and Zoning Commission

DATE: May 12, 2026

APPLICANT: Javier Silva; *JMS Custom Homes*

CASE NUMBER: Z2026-019; *Specific Use Permit (SUP) for a Residential Infill Adjacent to an Established Subdivision at 806 Kernodle Street*

SUMMARY

Hold a public hearing to discuss and consider a request by Javier Silva of JMS Custom Homes for the approval of a Specific Use Permit (SUP) for *Residential Infill Adjacent to an Established Subdivision* for the purpose of constructing a single-family home on a 0.161-acre parcel of land identified as Lot 2, Block A, Kinsey Addition, City of Rockwall, Rockwall County, Texas, zoned Single-Family 7 (SF-7) District, addressed as 806 Kernodle Street, and take any action necessary.

BACKGROUND

The subject property was annexed prior to 1934 based on the August 25, 1934 Sanborn Map. On September 15, 1896, the subject property was platted with the F & M Addition, and was identified as a portion of Block 9 and Block 10, F & M Addition. According to the City's historic zoning maps, the subject property was zoned Single-Family 3 (SF-3) District as of January 3, 1972. This designation changed between January 4, 1972 and May 15, 1983 to a Single-Family 7 (SF-7) District based on the May 16, 1983 zoning map. On September 8, 2020, a demolition permit [*i.e.* RES2020-3387] was issued to remove an existing single-family home and a detached garage on the subject property. On December 20, 2021, the City Council approved a final plat [*i.e.* Case No. P2021-058], establishing the subject property as Lot 2, Block A, Kinsey Addition. The subject property is currently vacant.

PURPOSE

The applicant -- *Javier Silva of JMS Custom Homes* -- is requesting the approval of a Specific Use Permit (SUP) for the purpose of constructing a single-family home on the subject property in accordance with Subsection 02.03(B) (11), *Residential Infill in or Adjacent to an Established Subdivision*, and Subsection 02.03, *Conditional Land Use Standards*, of Article 04, *Permissible Uses*, of the Unified Development Code (UDC).

ADJACENT LAND USES AND ACCESS

The subject property is located at 806 Kernodle Street. The land uses adjacent to the subject property are as follows:

North: Directly north of the subject property are two (2) parcels of land [*i.e.* 808, & 810 Kernodle Street] developed with single-family homes. Beyond this is Heath Street, which is classified as a R2 (*i.e. residential, two [2] lane, undivided roadway*) on the City's Master Thoroughfare Plan contained in the OURHometown Vision 2040 Comprehensive Plan. North of this are various parcels that are a part of Phase 1 of the Harris Heights Addition, which consists of 58 lots, and has been in existence since February 1, 1970. All of these properties are developed with single-family homes and are zoned Single-Family 7 (SF-7) District.

South: Directly south of the subject property is one (1) parcel of land [*i.e.* 802 Kernodle Street] developed with a single-family home and one (1) vacant lot [*i.e.* 804 Kernodle Street]. Beyond this is Cornelia Street, which is classified as a R2 (*i.e. residential, two [2] lane, undivided roadway*) on the City's Master Thoroughfare Plan contained in the OURHometown Vision 2040 Comprehensive Plan. South of this is one (1) parcel of land [*i.e.* 704 Kernodle Street], which is developed with a single-family home. All of these properties are zoned Single-Family 7 (SF-7) District.

East: Directly east of the subject property are two (2) parcels of land [i.e. 803 & 809 Austin Street] developed with single-family homes. Beyond this is Austin Street, which is classified as a R2 (i.e. residential, two [2] lane, undivided roadway) on the City's Master Thoroughfare Plan contained in the OURHometown Vision 2040 Comprehensive Plan. East of this are various parcels developed with single-family homes that make up part of the F & M Addition. All of these properties are zoned Single-Family 7 (SF-7) District.

West: Directly west of the subject property is Kernodle Street, which is classified as a R2 (i.e. residential, two [2] lane, undivided roadway) on the City's Master Thoroughfare Plan contained in the OURHometown Vision 2040 Comprehensive Plan. Beyond this are two (2) parcels of land [i.e. 803 & 805 Kernodle Street] developed with single-family homes. West of this is N. Fannin Street, which is classified as a R2 (i.e. residential, two [2] lane, undivided roadway) on the City's Master Thoroughfare Plan contained in the OURHometown Vision 2040 Comprehensive Plan.

MAP 1: LOCATION MAP
YELLOW: SUBJECT PROPERTY



CHARACTERISTICS OF THE REQUEST AND CONFORMANCE TO THE CITY'S CODES

Article 13, *Definitions*, of the Unified Development Code (UDC) defines *Residential Infill in or Adjacent to an Established Subdivision* as "(t)he new development of a single-family home or duplex on an existing vacant or undeveloped parcel of land or the redevelopment of a developed parcel of land for a new single-family home or duplex within an established subdivision that is mostly or entirely built-out." An *established subdivision* is further defined in Subsection 02.03(B) (11) of Article 04, *Permissible Uses*, of the UDC as "...a subdivision that consists of five (5) or more lots, that is 90% developed, and that has been in existence for more than ten (10) years." In this case, the subject property is within 500-feet of the F & M Addition, which consists of 63 lots, is 90.48% developed, and has been in existence since September 14, 1896. The *Permissible Use Charts* contained in Article 04, *Permissible Uses*, of the UDC, requires a Specific Use Permit (SUP) for *Residential Infill in or Adjacent to an Established Subdivision* in all single-family zoning districts, the Two-Family (2F) District, the Downtown (DT) District, and

the Residential-Office (RO) District. This property, being within 500-feet of an established subdivision and being zoned Single-Family 7 (SF-7) District, requires a Specific Use Permit (SUP).

In addition, Subsection 02.03(B)(11) of Article 04, *Permissible Uses*, of the UDC states that, "...the Planning and Zoning Commission and City Council shall consider the proposed size, location, and architecture of the home compared to the existing housing ... [and] (a)ll housing proposed under this section [i.e. *Residential Infill in or Adjacent to an Established Subdivision*] shall be constructed to be architecturally and visually similar or complimentary to the existing housing ...". The following is a summary of observations concerning the housing on Kernodle and Austin Street compared to the house proposed by the applicant:

Housing Design and Characteristics	Existing Housing on Kernodle and Austin Street	Proposed Housing
Building Height	One (1) Story Homes and One (1), Two (2) Story Home	Two (2) Story
Building Orientation	All of the homes are oriented toward the street they are built along.	The front elevation of the home will face Kernodle Street
Year Built	1914-2022	N/A
Building SF on Property	1,080 SF – 3,825 SF	3,942 SF
Building Architecture	Single-Family Homes	Comparable Architecture to the Surrounding New Single-Family Homes
Building Setbacks:		
Front	20-Feet or Greater	20-Feet
Side	Estimated between zero (0) and greater than ten (10) feet.	6-Feet
Rear	The rear yard setbacks appear to be greater than ten (10) feet.	10-Feet
Building Materials	Brick and Siding	Board & Batten Siding
Paint and Color	Green, Brown, Red, Tan, Grey	N/A
Roofs	Composite & Asphalt Shingles	Composite Shingle
Driveways/Garages	Driveways all front the same street the single-family home faces. Front-facing and some with no garages.	The proposed garage will be front facing onto Kernodle Street.

According to Section 04, *Residential Parking*, of Article 06, *Parking and Loading*, of the Unified Development Code (UDC), "(i)n single-family or duplex districts, parking garages must be located at least 20-feet behind the front façade for front entry garages ...". In this case, the applicant's proposed garage is oriented approximately 6-feet, 3½-inches in front of the front façade of the of the proposed single-family home; however, staff should point out that this is not atypical for this area. A waiver to the garage orientation is a discretionary decision for the City Council pending a recommendation from the Planning and Zoning Commission. If this Specific Use Permit (SUP) request is approved by the Planning and Zoning Commission and City Council, the garage setback requirement will be waived. With the exception of the garage orientation, the proposed single-family home meets all of the density and dimensional requirements as stipulated by the Unified Development Code (UDC) for a property in a Single-Family 7 (SF-7) District.

For the purpose of comparing the proposed home to the existing single-family housing located adjacent to or in the vicinity of the subject property, staff has provided photos of the properties along Kernodle and Austin Street and also provided the proposed building elevations in the attached packet. The approval of this request is a discretionary decision for the City Council pending a recommendation from the Planning and Zoning Commission and a finding that the proposed house will not have a negative impact on the existing subdivision.

NOTIFICATIONS

On April 21, 2026, staff mailed 92 notices to property owners and occupants within 500-feet of the subject property. Staff also notified the Caruth Lakes Homeowner's Association (HOA), which is the only HOA within 1,500-feet of the subject property participating in the Neighborhood Notification Program. Additionally, staff posted a sign on the subject property, and advertised the public hearings in the Rockwall Herald Banner as required by the Unified Development Code (UDC). At the time this report was written, staff had received one (1) notice in favor and one (1) notice in opposition of the applicant's request.

CONDITIONS OF APPROVAL

If the Planning and Zoning Commission chooses to recommend approval of the applicant's request for a Specific Use Permit (SUP) for *Residential Infill Adjacent to an Established Subdivision*, then staff would propose the following conditions of approval:

- (1) The applicant shall be responsible for maintaining compliance with the operational conditions contained in the Specific Use Permit (SUP) ordinance and which are detailed as follows:
 - (a) The development of the *Subject Property* shall generally conform to the Residential Plot Plan as depicted in *Exhibit 'B'* of the draft ordinance.
 - (b) The construction of a *single-family home* on the *Subject Property* shall generally conform to the Building Elevations depicted in *Exhibit 'C'* of the draft ordinance; and,
 - (c) Once construction of the single-family home has been completed, inspected, and accepted by the City, the Specific Use Permit (SUP) shall expire, and no further action by the property owner shall be required.
- (2) Any construction resulting from the approval of this Specific Use Permit (SUP) shall conform to the requirements set forth by the Unified Development Code (UDC), the International Building Code (IBC), the Rockwall Municipal Code of Ordinances, city adopted engineering and fire codes and with all other applicable regulatory requirements administered and/or enforced by the state and federal government.



DEVELOPMENT APPLICATION

City of Rockwall
Planning and Zoning Department
385 S. Goliad Street
Rockwall, Texas 75087

STAFF USE ONLY

PLANNING & ZONING CASE NO. _____

NOTE: THE APPLICATION IS NOT CONSIDERED ACCEPTED BY THE CITY UNTIL THE PLANNING DIRECTOR AND CITY ENGINEER HAVE SIGNED BELOW.

DIRECTOR OF PLANNING: _____

CITY ENGINEER: _____

PLEASE CHECK THE APPROPRIATE BOX BELOW TO INDICATE THE TYPE OF DEVELOPMENT REQUEST [SELECT ONLY ONE BOX]:

PLATTING APPLICATION FEES:

- ☐ MASTER PLAT (\$100.00 + \$15.00 ACRE)¹
- ☐ PRELIMINARY PLAT (\$200.00 + \$15.00 ACRE)¹
- ☐ FINAL PLAT (\$300.00 + \$20.00 ACRE)¹
- ☐ REPLAT (\$300.00 + \$20.00 ACRE)¹
- ☐ AMENDING OR MINOR PLAT (\$150.00)
- ☐ PLAT REINSTATEMENT REQUEST (\$100.00)

SITE PLAN APPLICATION FEES:

- ☐ SITE PLAN (\$250.00 + \$20.00 ACRE)¹
- ☐ AMENDED SITE PLAN/ELEVATIONS/LANDSCAPING PLAN (\$100.00)

ZONING APPLICATION FEES:

- ☐ ZONING CHANGE (\$200.00 + \$15.00 ACRE)¹
- ☐ SPECIFIC USE PERMIT (\$200.00 + \$15.00 ACRE)^{1&2}
- ☐ PD DEVELOPMENT PLANS (\$200.00 + \$15.00 ACRE)¹

OTHER APPLICATION FEES:

- ☐ TREE REMOVAL (\$75.00)
- ☐ VARIANCE REQUEST/SPECIAL EXCEPTIONS (\$100.00)²

NOTES:

¹ IN DETERMINING THE FEE, PLEASE USE THE EXACT ACREAGE WHEN MULTIPLYING BY THE PER ACRE AMOUNT. FOR REQUESTS ON LESS THAN ONE ACRE, ROUND UP TO ONE (1) ACRE.

² A \$1,000.00 FEE WILL BE ADDED TO THE APPLICATION FEE FOR ANY REQUEST THAT INVOLVES CONSTRUCTION WITHOUT OR NOT IN COMPLIANCE TO AN APPROVED BUILDING PERMIT.

PROPERTY INFORMATION [PLEASE PRINT]

ADDRESS 806 Kernoble St Rockwall TX 75087

SUBDIVISION _____ LOT _____ BLOCK _____

GENERAL LOCATION _____

ZONING, SITE PLAN AND PLATTING INFORMATION [PLEASE PRINT]

CURRENT ZONING _____ CURRENT USE _____

PROPOSED ZONING _____ PROPOSED USE _____

ACREAGE _____ LOTS [CURRENT] _____ LOTS [PROPOSED] _____

- ☐ **SITE PLANS AND PLATS:** BY CHECKING THIS BOX YOU ACKNOWLEDGE THAT DUE TO THE PASSAGE OF HB3167 THE CITY NO LONGER HAS FLEXIBILITY WITH REGARD TO ITS APPROVAL PROCESS, AND FAILURE TO ADDRESS ANY OF STAFF'S COMMENTS BY THE DATE PROVIDED ON THE DEVELOPMENT CALENDAR WILL RESULT IN THE DENIAL OF YOUR CASE.

OWNER/APPLICANT/AGENT INFORMATION [PLEASE PRINT/CHECK THE PRIMARY CONTACT/ORIGINAL SIGNATURES ARE REQUIRED]

☒ OWNER JMS Custom homes LLC ☒ APPLICANT Javier Silva

CONTACT PERSON Javier Silva

CONTACT PERSON _____

ADDRESS _____

ADDRESS _____

CITY, STATE & ZIP _____

CITY, STATE & ZIP _____

PHONE _____

PHONE _____

E-MAIL _____

E-MAIL _____

NOTARY VERIFICATION [REQUIRED]


BEFORE ME, THE UNDERSIGNED AUTHORITY, ON THIS DAY PERSONALLY APPEARED Javier Silva [OWNER] THE UNDERSIGNED, WHO STATED THE INFORMATION ON THIS APPLICATION TO BE TRUE AND CERTIFIED THE FOLLOWING:

"I HEREBY CERTIFY THAT I AM THE OWNER FOR THE PURPOSE OF THIS APPLICATION; ALL INFORMATION SUBMITTED HEREIN IS TRUE AND CORRECT; AND THE APPLICATION FEE OF \$ _____ TO COVER THE COST OF THIS APPLICATION, HAS BEEN PAID TO THE CITY OF ROCKWALL ON THIS THE _____ DAY OF _____, 20____. BY SIGNING THIS APPLICATION, I AGREE THAT THE CITY OF ROCKWALL (I.E. CITY) IS AUTHORIZED AND PERMITTED TO PROVIDE INFORMATION CONTAINED WITHIN THIS APPLICATION TO THE PUBLIC. THE CITY IS ALSO AUTHORIZED AND PERMITTED TO DISSEMINATE ANY INFORMATION SUBMITTED IN CONJUNCTION WITH THIS APPLICATION, IF SUCH REPRODUCTION IS ASSOCIATED OR IN RESPONSE TO A REQUEST FOR PUBLIC INFORMATION."

GIVEN UNDER MY HAND AND SEAL OF OFFICE ON THIS THE 16 DAY OF April, 2026

OWNER'S SIGNATURE _____

NOTARY PUBLIC IN AND FOR THE STATE OF TEXAS _____

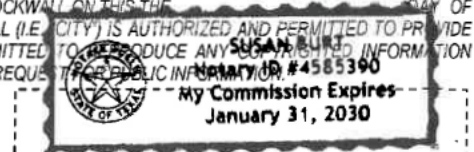

MY COMMISSION EXPIRES 1-31-2030



City of Rockwall

Planning & Zoning Department
385 S. Goliad Street
Rockwall, Texas 75087
(P): (972) 771-7745
(W): www.rockwall.com

The City of Rockwall GIS maps are continually under development and therefore subject to change without notice. While we endeavor to provide timely and accurate information, we make no guarantees. The City of Rockwall makes no warranty, express or implied, including warranties of merchantability and fitness for a particular purpose. Use of the information is the sole responsibility of the user.



From: [Zavala, Melanie](#)
Cc: [Miller, Ryan](#); [Lee, Henry](#); [Ross, Bethany](#); [Guevara, Angelica](#)
Subject: Neighborhood Notification Program {Z2026-019}
Date: Wednesday, April 22, 2026 9:05:28 AM
Attachments: [Public Notice \(04.20.2026\).pdf](#)
[HOA Map \(04.16.2026\).pdf](#)

HOA/Neighborhood Association Representative:

Per your participation in the Neighborhood Notification Program, you are receiving this notice to inform your organization that a zoning case has been filed with the City of Rockwall that is located within 1,500-feet of the boundaries of your neighborhood. As the contact listed for your organization, you are encouraged to share this information with the residents of your subdivision. Please find the attached map detailing the property requesting to be rezoned in relation to your subdivision boundaries. Additionally, below is the summary of the zoning case that will be published in the Rockwall Herald Banner on Friday, April 24, 2026. The Planning and Zoning Commission will hold a public hearing on Tuesday, May 12, 2026 at 6:00 PM, and the City Council will hold a public hearing on Monday, May 18, 2026 at 6:00 PM. Both hearings will take place at 6:00 PM at City Hall, 385 S. Goliad, Rockwall, TX 75087.

All interested parties are encouraged to submit public comments via email to Planning@rockwall.com at least 30 minutes in advance of the meeting. Please include your name, address, and the case number your comments are referring to. These comments will be read into the record during each of the public hearings. Additional information on all current development cases can be found on the City's website: <https://sites.google.com/site/rockwallplanning/development/development-cases>.

-
Z2026-019: SUP for Residential Infill

Hold a public hearing to discuss and consider a request by Javier Silva of JMS Custom Homes for the approval of a Specific Use Permit (SUP) for Residential Infill Adjacent to an Established Subdivision for the purpose of constructing a single-family home on a 0.161-acre parcel of land identified as Lot 2, Block A, Kinsey Addition, City of Rockwall, Rockwall County, Texas, zoned Single-Family 7 (SF-7) District, addressed as 806 Kernodle Street, and take any action necessary.

Thank you,

Melanie Zavala


Planning & Zoning Coordinator | Planning Dept. | City of Rockwall
385 S. Goliad Street | Rockwall, TX 75087
[Planning & Zoning Rockwall](#)
972-771-7745 Ext. 6568



City of Rockwall

Planning & Zoning Department
385 S. Goliad Street
Rockwall, Texas 75087
(P): (972) 771-7745
(W): www.rockwall.com

The City of Rockwall GIS maps are continually under development and therefore subject to change without notice. While we endeavor to provide timely and accurate information, we make no guarantees. The City of Rockwall makes no warranty, express or implied, including warranties of merchantability and fitness for a particular purpose. Use of the information is the sole responsibility of the user.

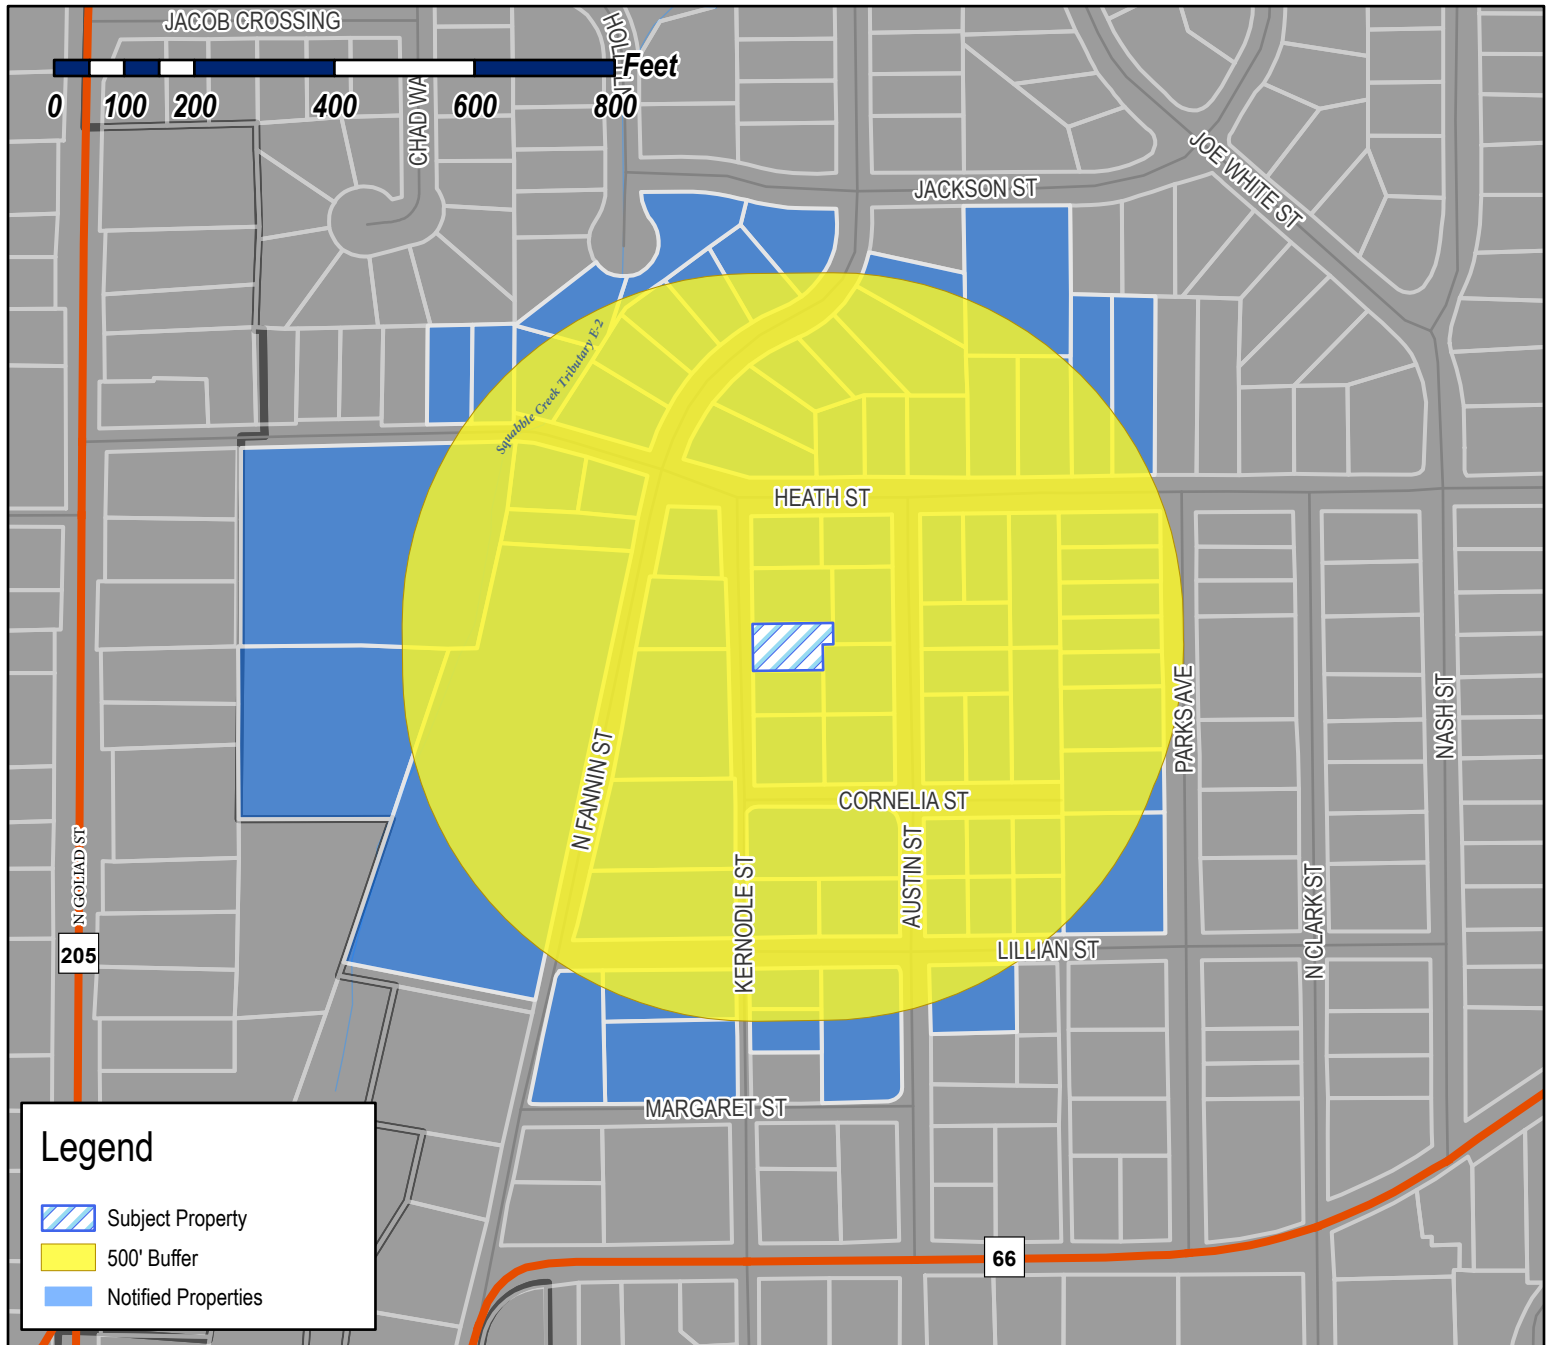


Legend

- Subject Property
- 500' Buffer
- Notified Properties

Case Number: Z2026-019
Case Name: SUP for Residential Infill
Case Type: Zoning
Zoning: Single-Family 7 (SF-7) District
Case Address: 806 Kernodle Street

Date Saved: 4/16/2026

For Questions on this Case Call: (972) 771-7745

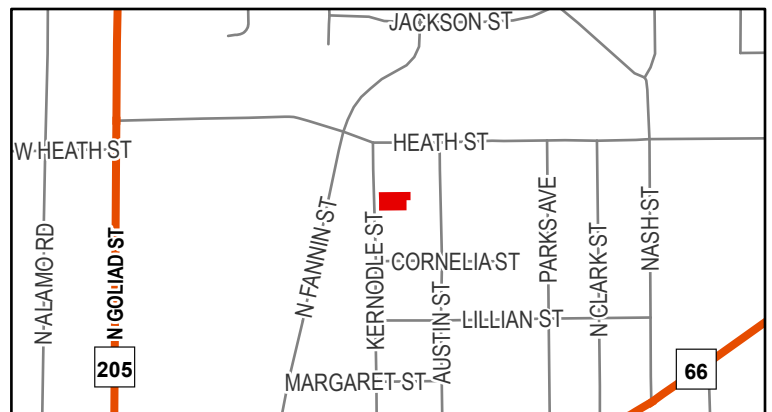

RESIDENT
100 E HEATH
ROCKWALL, TX 75087

AUSTIN TRENTON C
1340 MEANDERING WAY
ROCKWALL, TX 75087

CELINE ESTATES INC
149 BRENTWOOD DRIVE
HEATH, TX 75032

CELINE ESTATES INC
1925 BROKEN LANCE LN
ROCKWALL, TX 75032

VANILLA BEAN PROPERTIES SERIES 10 LLC
2 MANOR COURT
HEATH, TX 75032

CITY LIFT STATION
201 E WASHINGTON ST
ROCKWALL, TX 75087

LOVELL CHRISTINE MARRE AND JOSHUA
202 E HEATH
ROCKWALL, TX 75087

BLANKENSHIP JAMES WISE & LISA
203 E HEATH ST
ROCKWALL, TX 75087

REDDEN POLLY PEOPLES
213 SOVEREIGN CT
ROCKWALL, TX 75032

THOMAS ANGELA
2200 Kings Pass
Heath, TX 75032

PARK T ALLEN & SANDRA M
2301 LAFAYETTE DRIVE
HEATH, TX 75032

CONRAD CURT E DDS & CAMILLA
2800 ROLLING MEADOWS DR
ROCKWALL, TX 75087

ORTAMOND DONALD J & JANA R
301 MARGARET ST
ROCKWALL, TX 75087

ZYLKA PROPERTIES LLC
3021 RIDGE ROAD A66
ROCKWALL, TX 75032

ZYLKA PROPERTIES LLC
3021 RIDGE ROAD A66
ROCKWALL, TX 75032

CLARK APRIL N
313 NAKOMA DRIVE
ROCKWALL, TX 75087

ABEAR HOMES LLC SERIES 3
3400 N Central Expy Ste 110
Richardson, TX 75080

TIPPING VIVIAN E AND
EARNEST TIPPING
401 EAST HEATH STREET
ROCKWALL, TX 75087

DOLLINS ROBIN KAY AND GEORGE OEN
403 E HEATH
ROCKWALL, TX 75087

RESIDENT
405 E HEATH ST
ROCKWALL, TX 75087

KIRKPATRICK DAVID S & RHONDA D
500 E HEATH ST
ROCKWALL, TX 75087

BAF ASSETS 5 LLC
5001 Plaza on the Lk Ste 200
Austin, TX 78746

RESIDENT
501 LILLIAN ST
ROCKWALL, TX 75087

HOLZHEIMER THOMAS RAY
501 CORNELIA ST
ROCKWALL, TX 75087

BARNETT GEORGE S
502 CORNELIA ST
ROCKWALL, TX 75087

MCINTIRE J M & ERLINDA
502 E HEATH ST
ROCKWALL, TX 75087

RESIDENT
503 CORNELIA
ROCKWALL, TX 75087

RESIDENT
503 LILLIAN ST
ROCKWALL, TX 75087

RESIDENT
504 CORNELIA
ROCKWALL, TX 75087

TANTON MELVIN V JR
504 E HEATH ST
ROCKWALL, TX 75087

RESIDENT
505 LILLIAN ST
ROCKWALL, TX 75087

ALSOBROOK HAROLD DAVID JR
505 CARRIAGE TR
ROCKWALL, TX 75087

MOJICA JOSE L
505 Cornelia St
Rockwall, TX 75087

RESIDENT
505 E HEATH ST
ROCKWALL, TX 75087

RESIDENT
506 CORNELIA
ROCKWALL, TX 75087

RESIDENT
509 E HEATH ST
ROCKWALL, TX 75087

RICHARDSON PATRICE
510 COVE RIDGE RD
HEATH, TX 75032

RESIDENT
511 E HEATH ST
ROCKWALL, TX 75087

COATS LOIS LOUISE
512 E HEATH ST
ROCKWALL, TX 75087

FANG PROPERTIES LLC
536 LOMA VISTA
HEATH, TX 75032

CORNERSTONE INVESTMENT PROPERTIES LLC
5900 BALCONES DR STE 100
, TX

BROWN JONATHAN R & CHRISTY A
601 KERNODLE ST
ROCKWALL, TX 75087

EICH CHRIS AND ELENA
601 PARKS AVENUE
ROCKWALL, TX 75087

LOFLAND JANA J
603 AUSTIN ST
ROCKWALL, TX 75087

FUNK TED FREDRICK AND REBECCA LYNN
604 KERNODLE
ROCKWALL, TX 75087

FUQUA MATTHEW D & STACY L
605 PARKS AVE
ROCKWALL, TX 75087

DANIEL RODNEY
606 AUSTIN ST
ROCKWALL, TX 75087

MILLS WENDY K & MARC A
606 KERNODLE ST
ROCKWALL, TX 75087

MULLINS CHRISTOPHER CHARLES AND ARYN
ELISE
607 KERNODLE ST
ROCKWALL, TX 75087

BELANGER CORKY
616 MONTROSE DR
ROCKWALL, TX 75087

MOONEY DAVID AARON
701 AUSTIN ST
ROCKWALL, TX 75087

CASTILLO AGAPITO & ESTELA
701 PARKS AVE
ROCKWALL, TX 75087

RESIDENT
702 KERNODLE ST
ROCKWALL, TX 75087

RESIDENT
703 PARKS AVE
ROCKWALL, TX 75087

TIBBETTS ELAINE
703 KERNODLE ST
ROCKWALL, TX 75087

FRASIER MICHAEL & MARY GRACE
704 JACKSON ST
ROCKWALL, TX 75087

THOMAS TRACY
704 KERNODLE ST
ROCKWALL, TX 75087

2021 B L GRAVES REVOCABLE TRUST
BRYAN JOSEPH GRAVES & LAUREN CHRISTINE
GRAVES - TRUSTEES
705 KERNODLE ST
ROCKWALL, TX 75087

RESIDENT
707 PARKS AVE
ROCKWALL, TX 75087

BARRON ARMANDO
709 PARKS AVE
ROCKWALL, TX 75087

SILVA REBECA BRIANA &
JAVIER SILVA
711 PARKS AVENUE
ROCKWALL, TX 75087

EMBRY ASHLEY
790 HANOVER DR
ROCKWALL, TX 75087

RESIDENT
801 AUSTIN ST
ROCKWALL, TX 75087

RESIDENT
802 KERNODLE ST
ROCKWALL, TX 75087

COLWILL DIANA MARIA AND JESSE DAVID
803 Austin St
Rockwall, TX 75087

JOHNSON BRADLEY K AND GINGER M
803 KERNODLE ST
ROCKWALL, TX 75087

RESIDENT
804 KERNODLE ST
ROCKWALL, TX 75087

BUSHNELL MICHAEL S & TIFFANIE C
805 KERNODLE ST
ROCKWALL, TX 75087

ORTIZ ENRIQUE AROZLA
805 N FANNIN ST
ROCKWALL, TX 75087

RESIDENT
806 AUSTIN ST
ROCKWALL, TX 75087

RESIDENT
806 KERNODLE ST
ROCKWALL, TX 75087

DEL BOSQUE MARIO ETUX
807 KERNODLE ST
ROCKWALL, TX 75087

MEJIA JULIO & MARIA R
807 N FANNIN ST
ROCKWALL, TX 75087

RESIDENT
808 AUSTIN ST
ROCKWALL, TX 75087

RESIDENT
808 KERNODLE ST
ROCKWALL, TX 75087

RESIDENT
809 AUSTIN ST
ROCKWALL, TX 75087

JOSEY BROOKE
810 KERNODLE ST
ROCKWALL, TX 75087

JENNINGS AMANDA L
811 AUSTIN ST
ROCKWALL, TX 75087

WIEHE JOHN THOMAS
900 N FANNIN ST
ROCKWALL, TX 75087

CROWDER GERALDINE
901 N FANNIN ST
ROCKWALL, TX 75087

SHELLING BECKI
902 N FANNIN ST
ROCKWALL, TX 75087

HEMPHILL REBECCA AND TODD
903 NORTH FANNIN STREET
ROCKWALL, TX 75087

HALL WYNNE &
JOANN CAMPBELL
904 N FANNIN ST
ROCKWALL, TX 75087

ROSS THOMAS II & LACY
905 N FANNIN ST
ROCKWALL, TX 75087

WILLIAMS BROOKS
906 FANNIN STREET
ROCKWALL, TX 75087

ROE JOHN A AND PATRICIA K
907 N FANNIN ST
ROCKWALL, TX 75087

RESIDENT
908 N FANNIN ST
ROCKWALL, TX 75087

WILSON TERRY RENAE
909 N FANNIN ST
ROCKWALL, TX 75087

HAGENY MARY
910 N FANNIN STREET
ROCKWALL, TX 75087

HUME LINDA L
911 N FANNIN ST
ROCKWALL, TX 75087

RESIDENT
993 HOLLI LN
ROCKWALL, TX 75087

MESSENGER BARNARD A & BONNIE
998 HOLLI LN
ROCKWALL, TX 75087

PUBLIC NOTICE



CITY OF ROCKWALL
PLANNING AND ZONING DEPARTMENT
PHONE: (972) 771-7745
EMAIL: PLANNING@ROCKWALL.COM

Property Owner and/or Resident of the City of Rockwall:

You are hereby notified that the City of Rockwall Planning and Zoning Commission and City Council will consider the following application:

Z2026-019: SUP for Residential Infill

Hold a public hearing to discuss and consider a request by Javier Silva of JMS Custom Homes for the approval of a *Specific Use Permit (SUP)* for *Residential Infill Adjacent to an Established Subdivision* for the purpose of constructing a single-family home on a 0.161-acre parcel of land identified as Lot 2, Block A, Kinsey Addition, City of Rockwall, Rockwall County, Texas, zoned Single-Family 7 (SF-7) District, addressed as 806 Kernodle Street, and take any action necessary.

For the purpose of considering the effects of such a request, the Planning and Zoning Commission will hold a public hearing on Tuesday, May 12, 2026 at 6:00 PM, and the City Council will hold a public hearing on Monday, May 18, 2026 at 6:00 PM. These hearings will be held in the City Council Chambers at City Hall, 385 S. Goliad Street.

As an interested property owner, you are invited to attend these meetings. If you prefer to express your thoughts in writing please return the form to:

Angelica Guevara
Rockwall Planning and Zoning Dept.
385 S. Goliad Street
Rockwall, TX 75087

You may also email your comments to the Planning Department at planning@rockwall.com. If you choose to email the Planning Department please include your name and address for identification purposes.

Your comments must be received by Monday, May 18, 2026 at 4:00 PM to ensure they are included in the information provided to the City Council.

Sincerely,

Ryan Miller, AICP
Director of Planning & Zoning



MORE INFORMATION ON THIS CASE CAN BE FOUND AT: <https://sites.google.com/site/rockwallplanning/development/development-cases>

— . . . PLEASE RETURN THE BELOW FORM — . . .

Case No. Z2026-019: SUP for Residential Infill

Please place a check mark on the appropriate line below:

- ☐ I am in favor of the request for the reasons listed below.
- ☐ I am opposed to the request for the reasons listed below.

Name:

Address:

Tex. Loc. Gov. Code, Sec. 211.006 (d) If a proposed change to a regulation or boundary is protested in accordance with this subsection, the proposed change must receive, in order to take effect, the affirmative vote of at least three-fourths of all members of the governing body. The protest must be written and signed by the owners of at least 20 percent of either: (1) the area of the lots or land covered by the proposed change; or (2) the area of the lots or land immediately adjoining the area covered by the proposed change and extending 200 feet from that area.

PLEASE SEE LOCATION MAP OF SUBJECT PROPERTY ON THE BACK OF THIS NOTICE

Case No. Z2026-019: SUP for Residential Infill

Please place a check mark on the appropriate line below:

☒ I am in favor of the request for the reasons listed below.

☐ I am opposed to the request for the reasons listed below.

Name: *G. Crowder*

Address:

Tex. Loc. Gov. Code Sec. 211.006 (d) If a proposed change to a regulation or boundary is protested in accordance with this subsection, the proposed change must receive, in order to take effect, the affirmative vote of at least three-fourths of all members of the governing body. The protest must be written and signed by the owners of at least 20 percent of either: (1) the area of the lots or land covered by the proposed change; or (2) the area of the lots or land immediately adjoining the area covered by the proposed change and extending 200 feet from that area.


PLEASE SEE LOCATION MAP OF SUBJECT PROPERTY ON THE BACK OF THIS NOTICE

From: [tiffanie bushnell](#)
To: [Planning](#)
Subject: Case Z2026-018, Z2026-019
Date: Saturday, May 2, 2026 7:15:33 PM


We oppose the size of these two houses. They will not fit well in our neighborhood. There was one lot (one house torn down) without notification sent out. These houses are just to much for the lots and so close together. Please consider single level homes !

Thank you ,
Michael and Tiffanie Bushnell

CAUTION: This email originated from outside of the organization. Do not click links or open attachments unless you recognize the sender and know the content is safe.

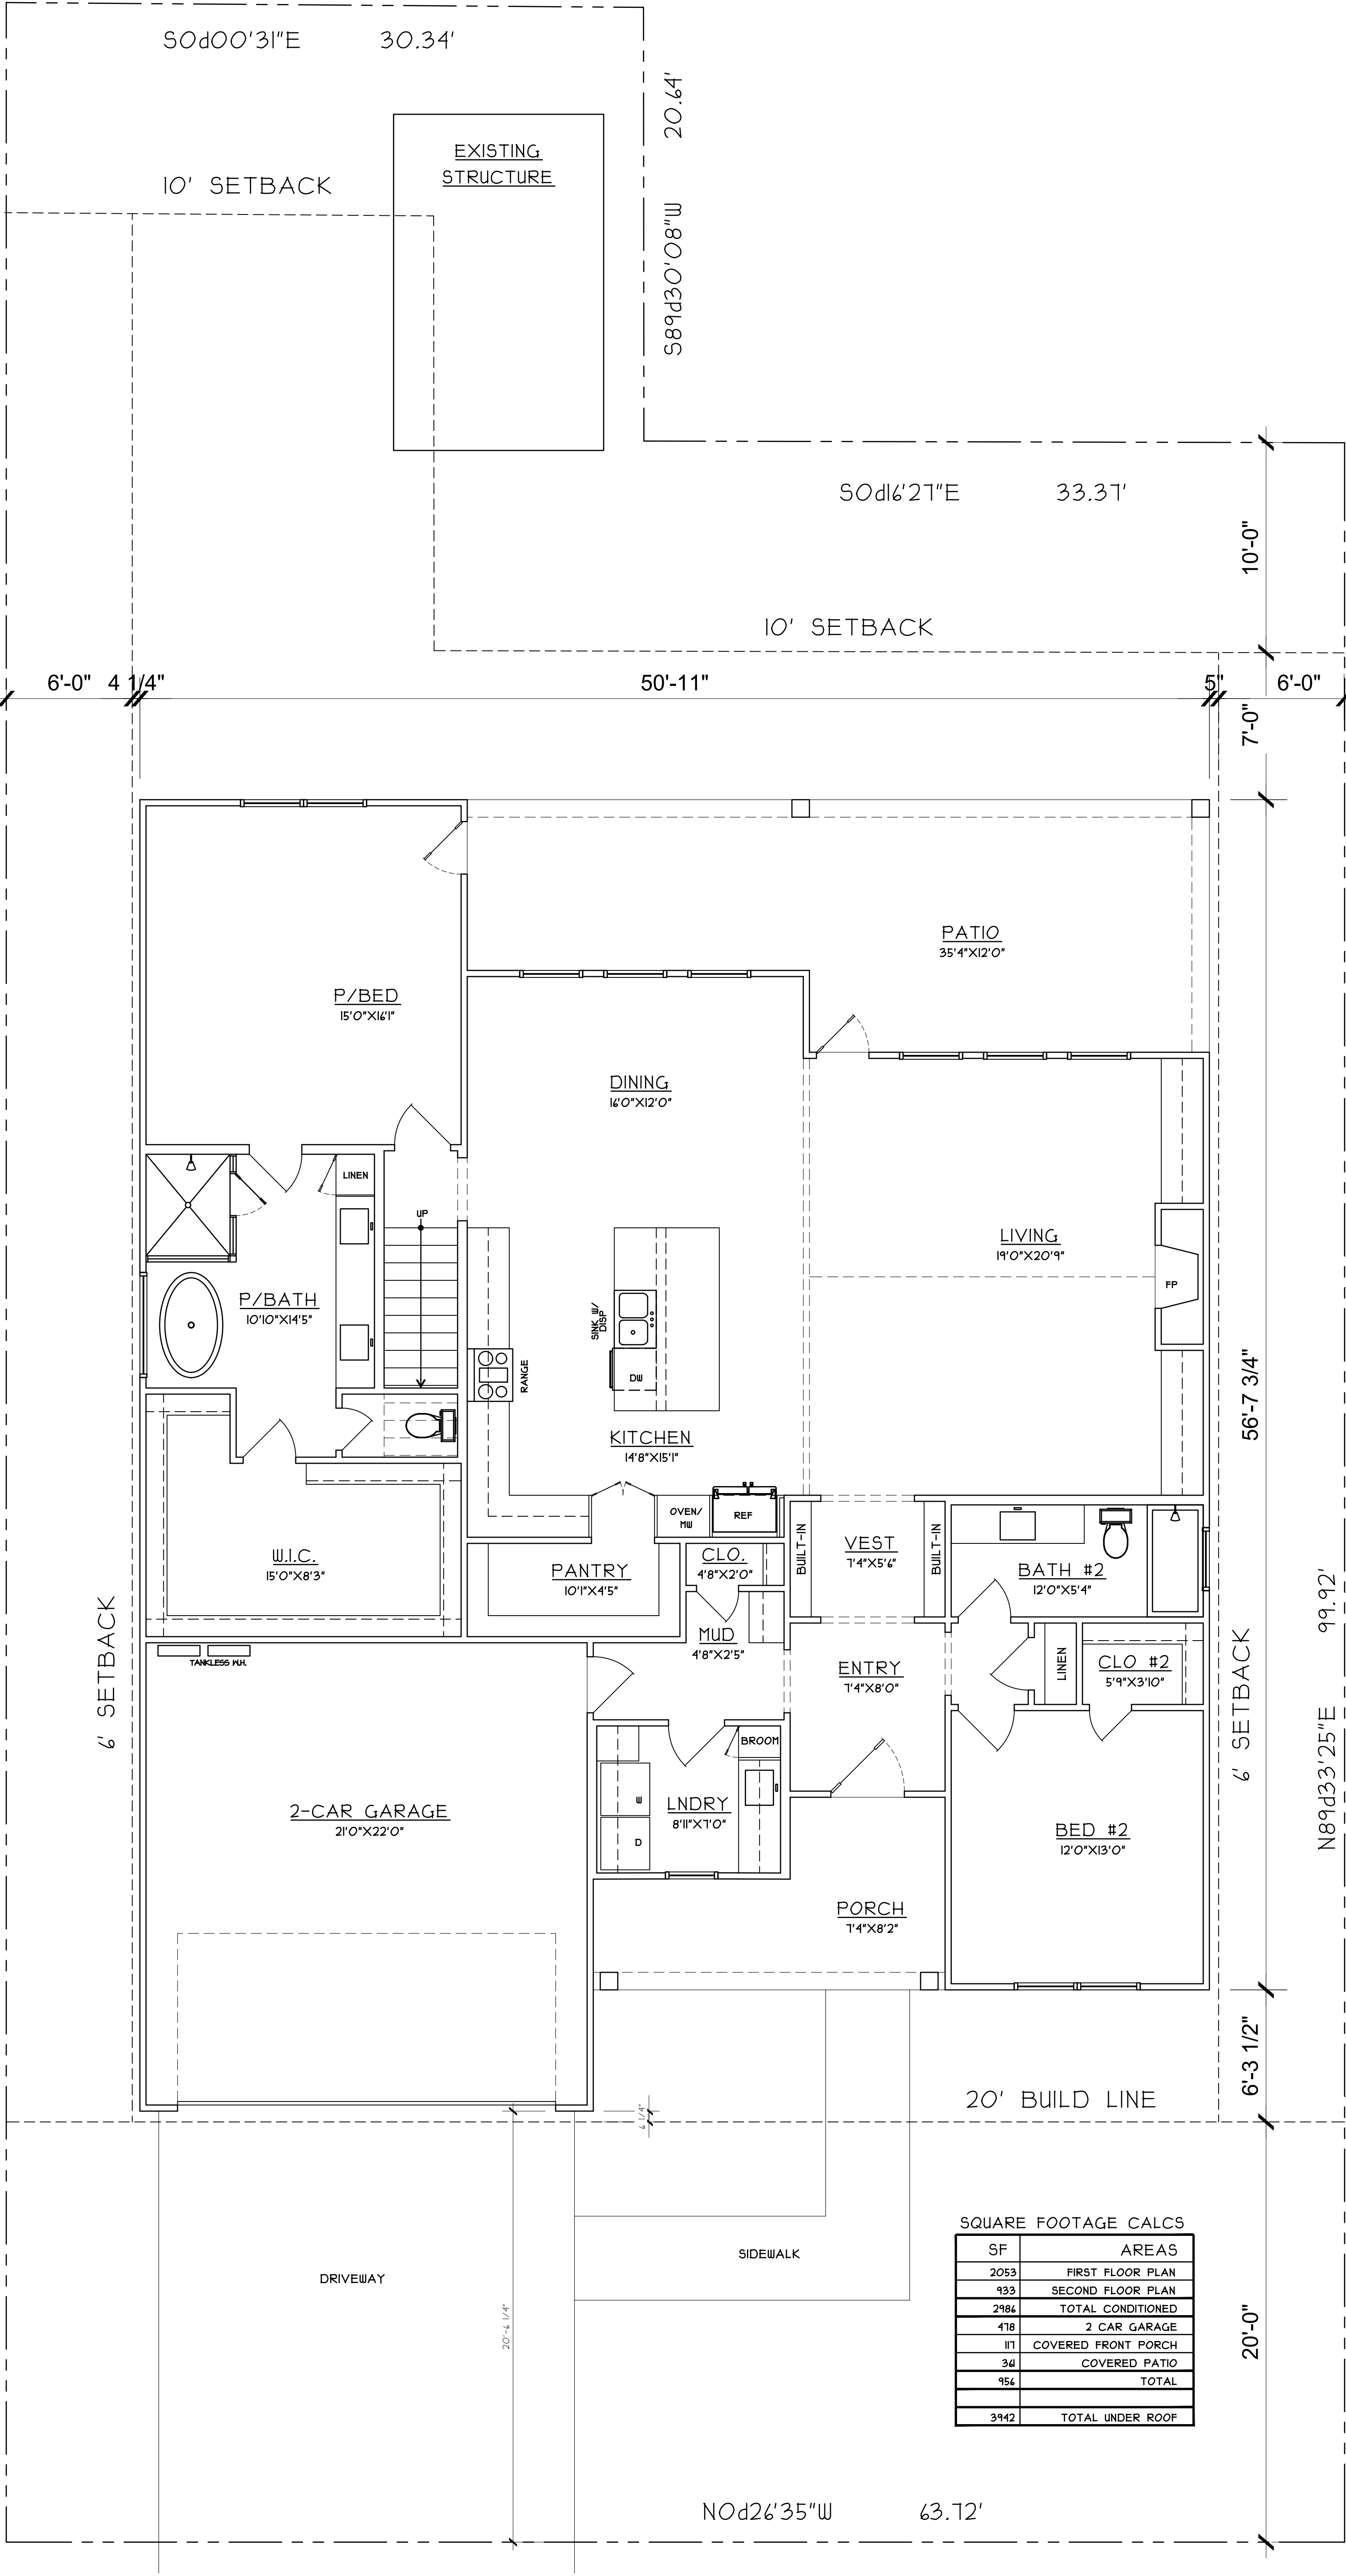

SQUARE FOOTAGE CALCS	
SF	AREAS
2053	FIRST FLOOR PLAN
933	SECOND FLOOR PLAN
2986	TOTAL CONDITIONED
418	2 CAR GARAGE
111	COVERED FRONT PORCH
34	COVERED PATIO
956	TOTAL
3942	TOTAL UNDER ROOF

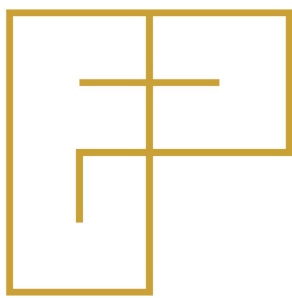

FANNINGPHILIPS DESIGN
patra@fanningphilips.com
214.284.8734

LOT 2 - KERNOODLE STREET

NEW CONSTRUCTION



Rockwall, TX 75078



Job Number: 26103
Date: 4/16/2026
Sheet Number:

A1

FIRST FLOOR PLAN

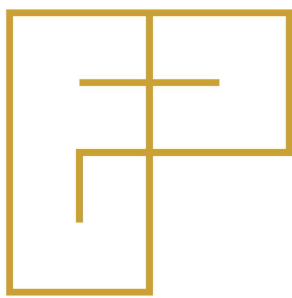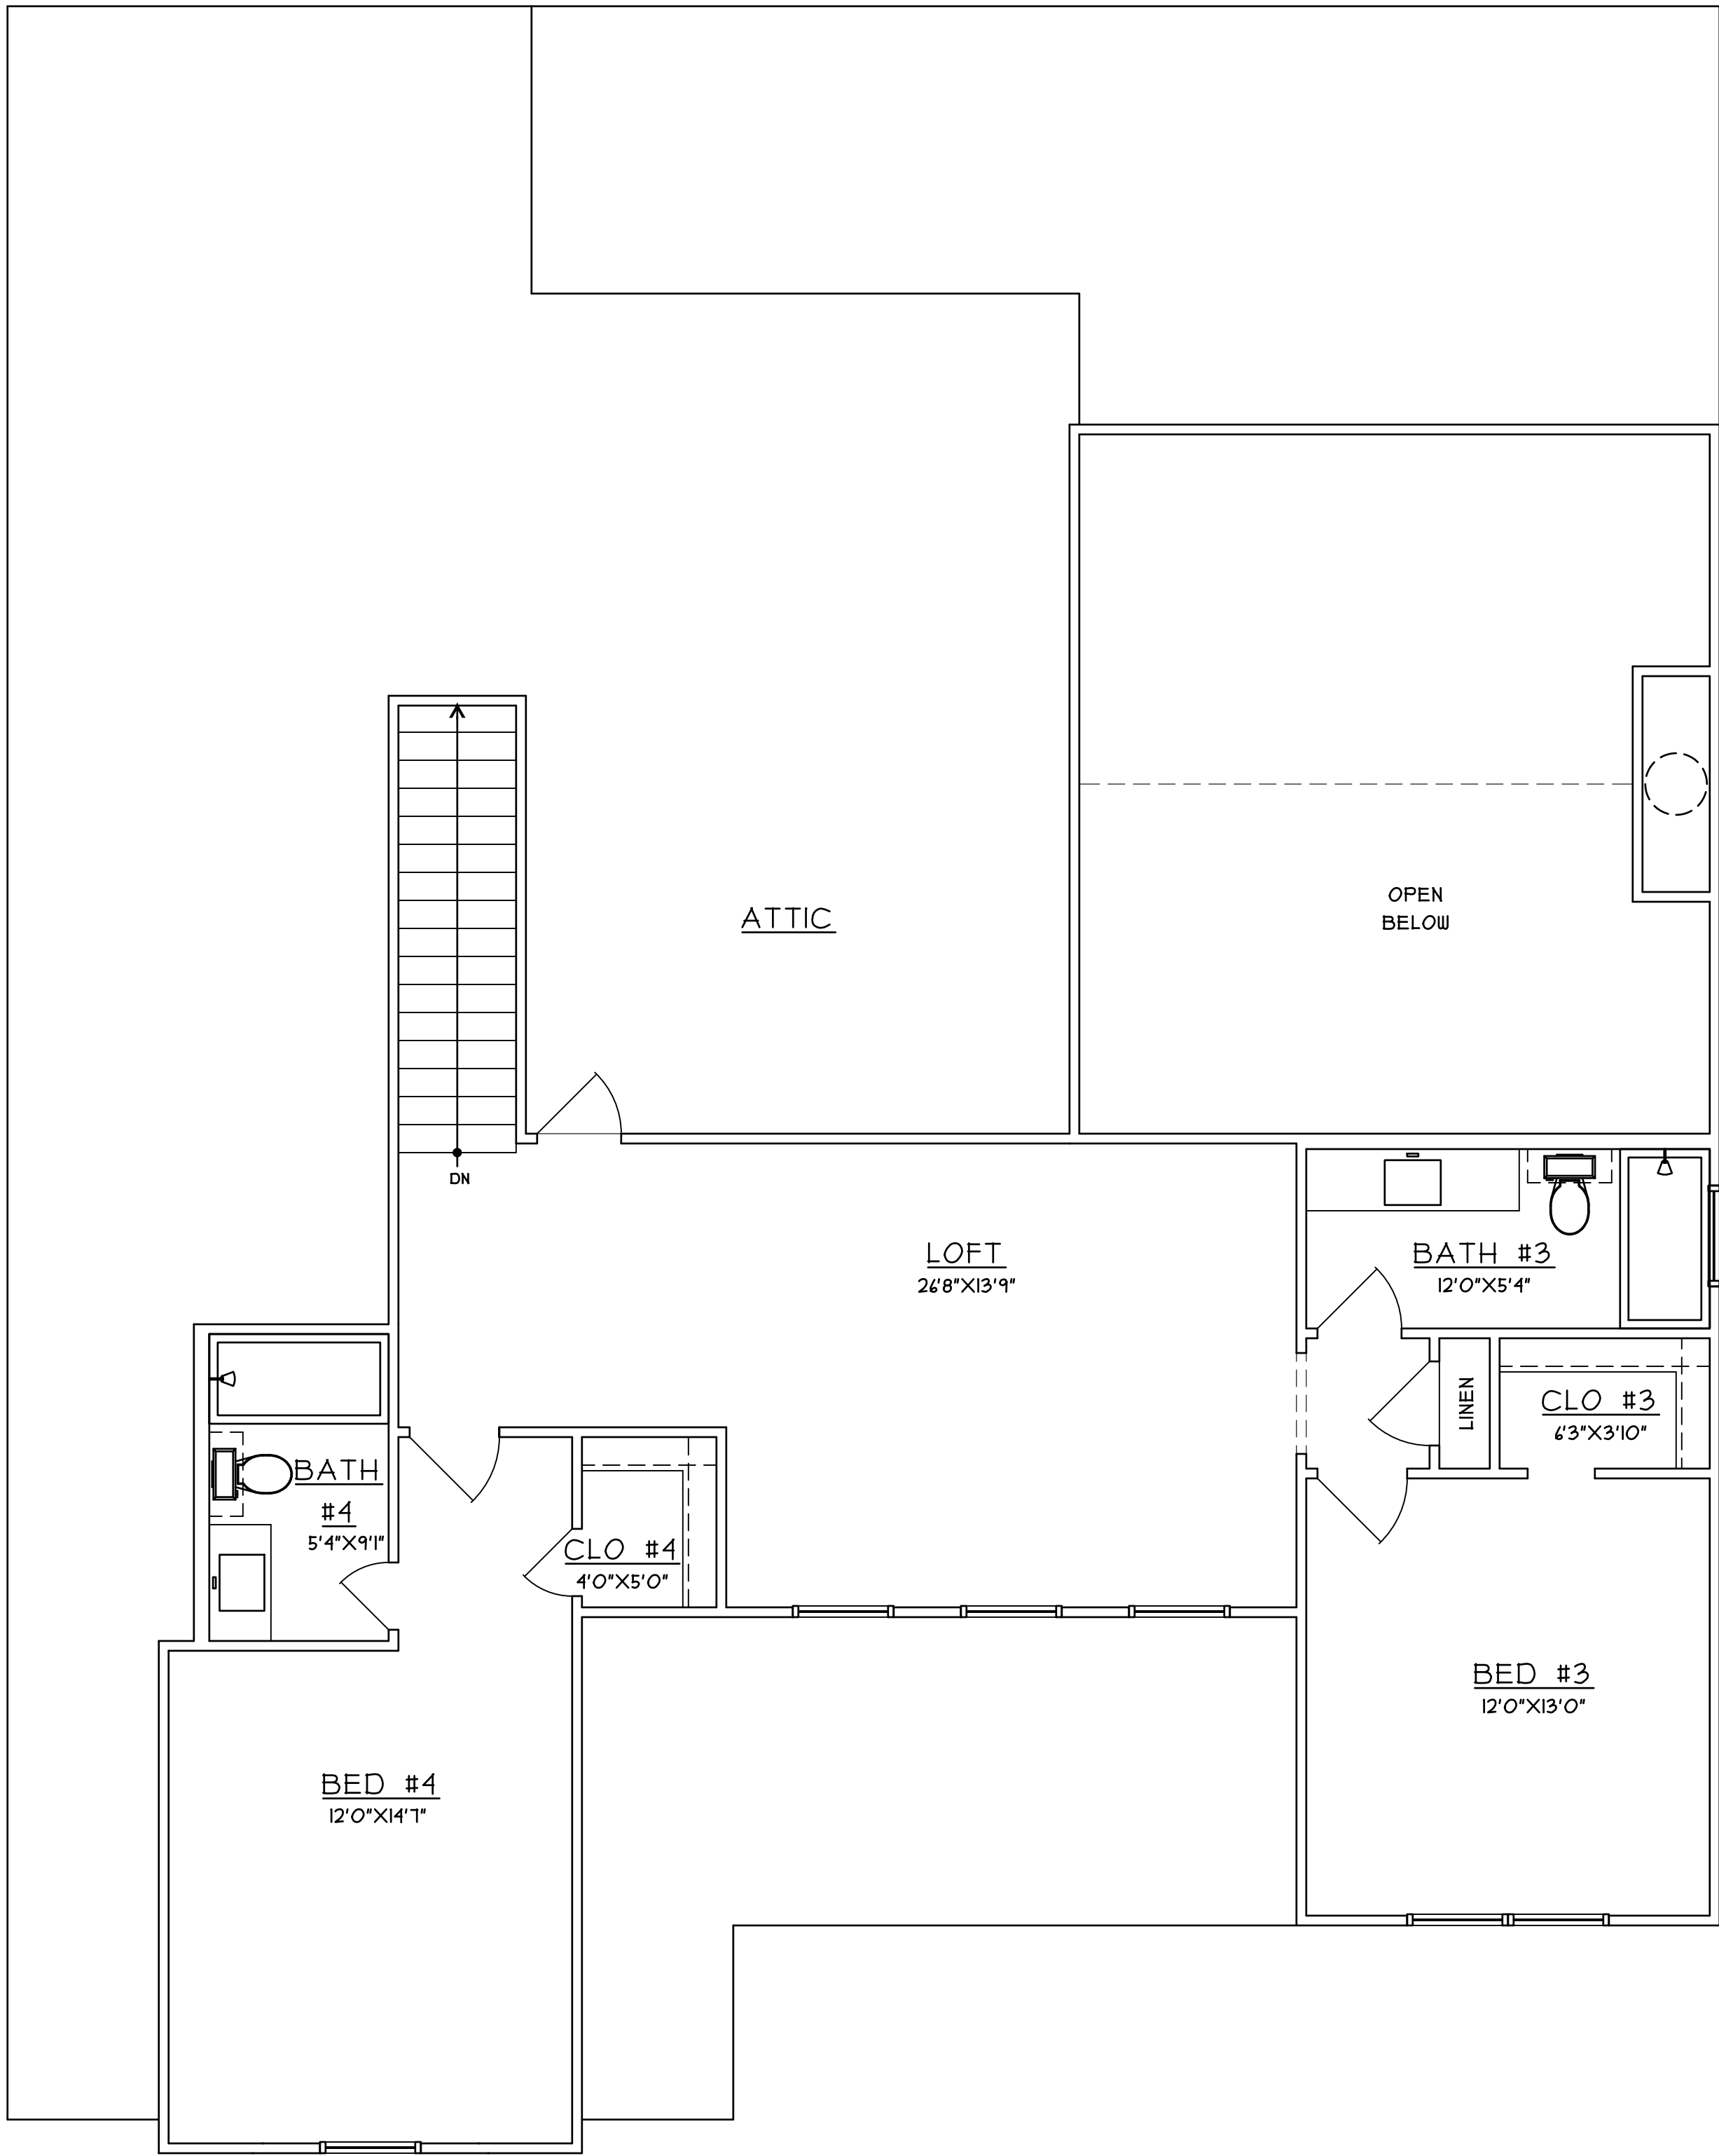

FANNINGPHILIPS DESIGN
patra@fanningphilips.com
214.284.8734


LOT 2 - KERNOODLE STREET

NEW CONSTRUCTION


Rockwall, TX 75078



Job Number: 26103
Date: 4/16/2026
Sheet Number:
A2
SECOND FLOOR PLAN

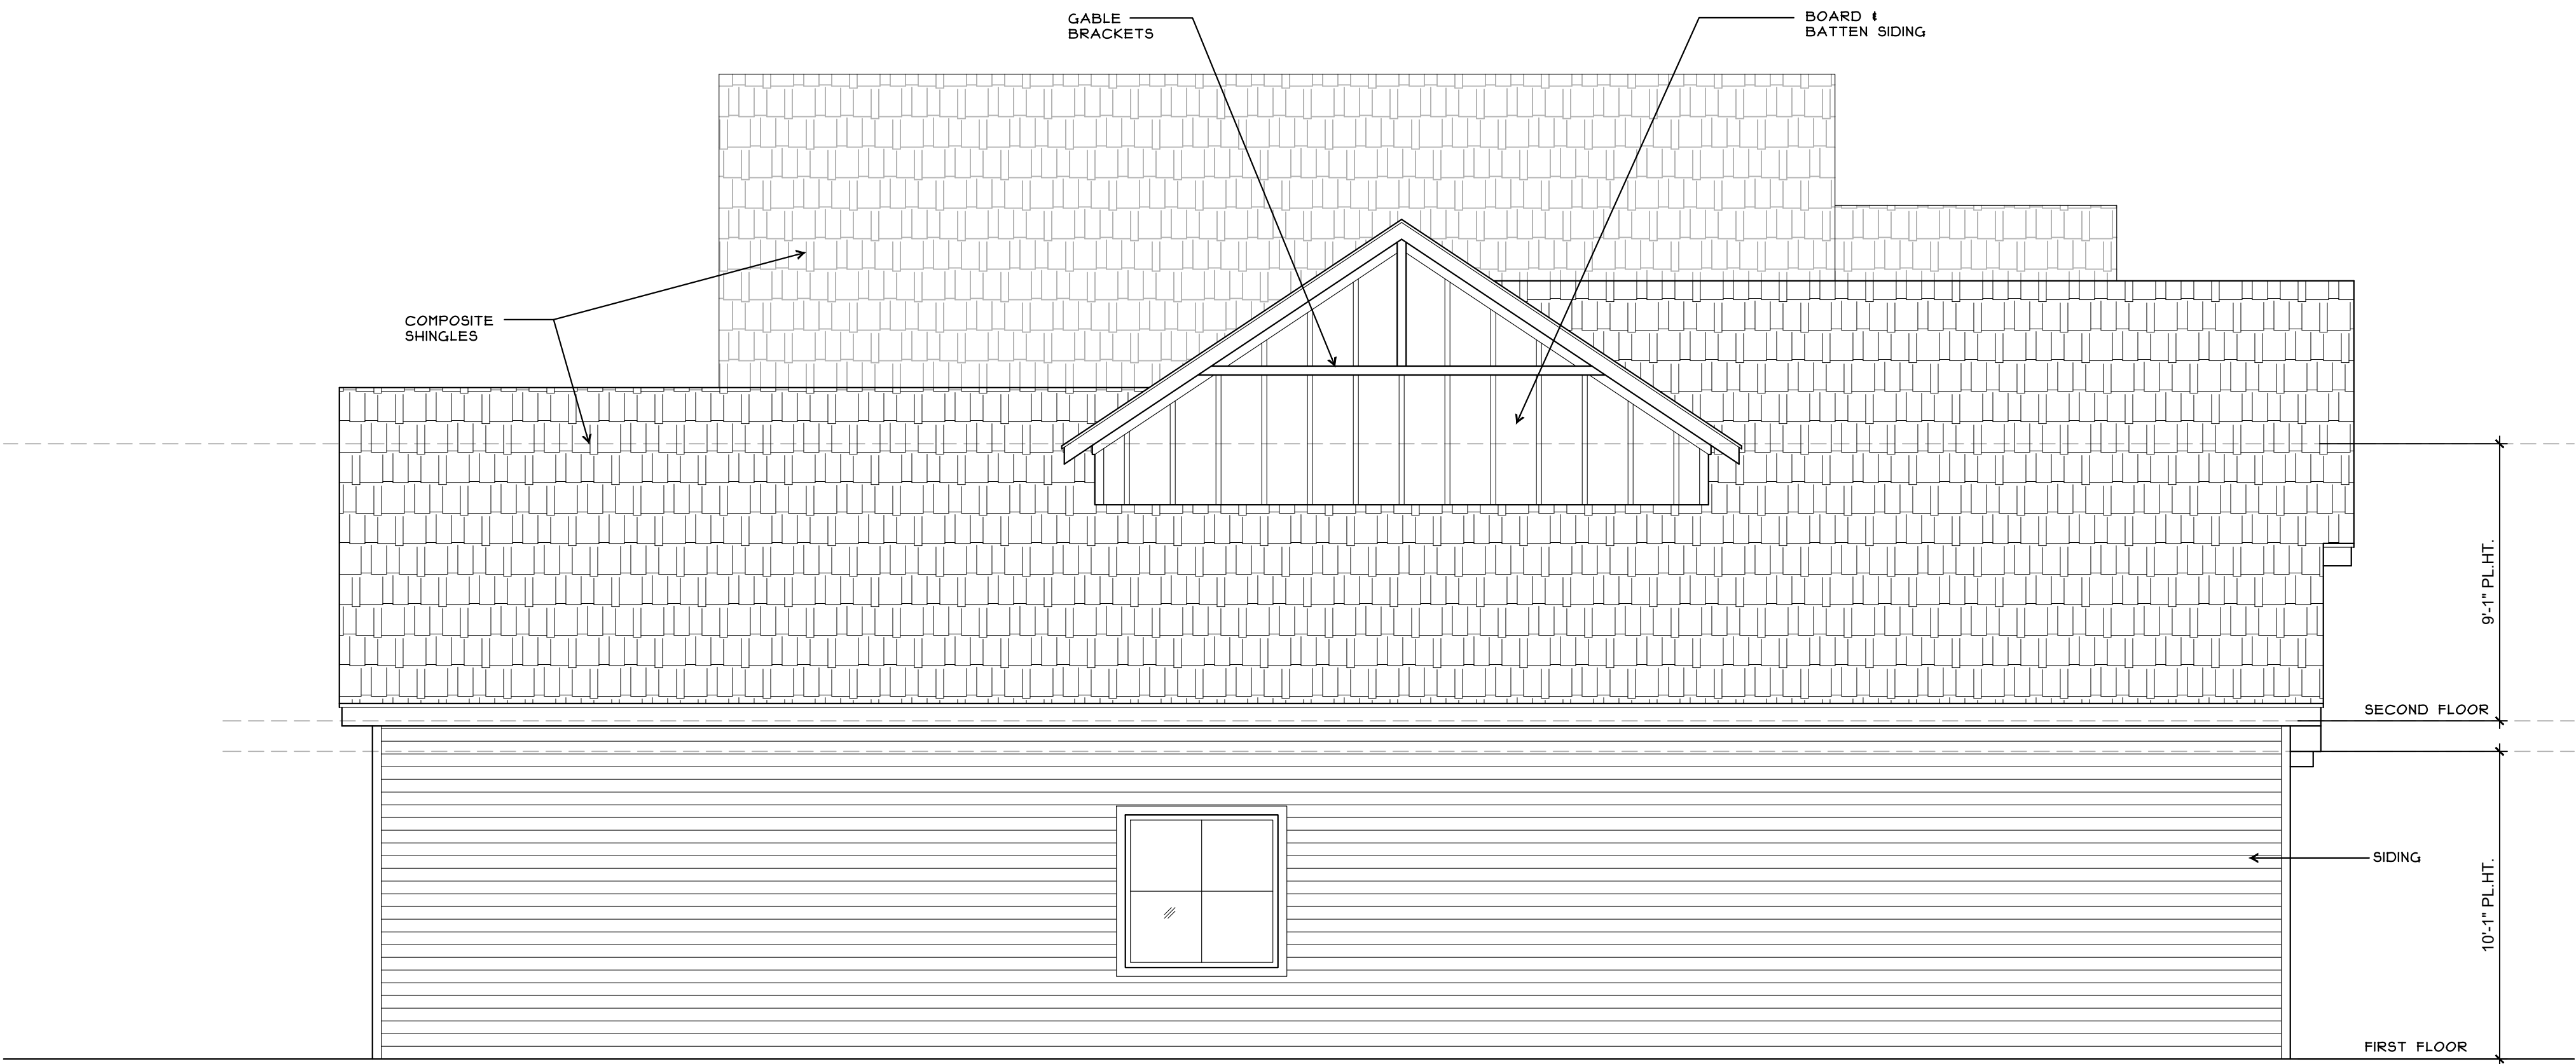

2 LEFT ELEVATION
Scale: 1/4" = 1'-0"

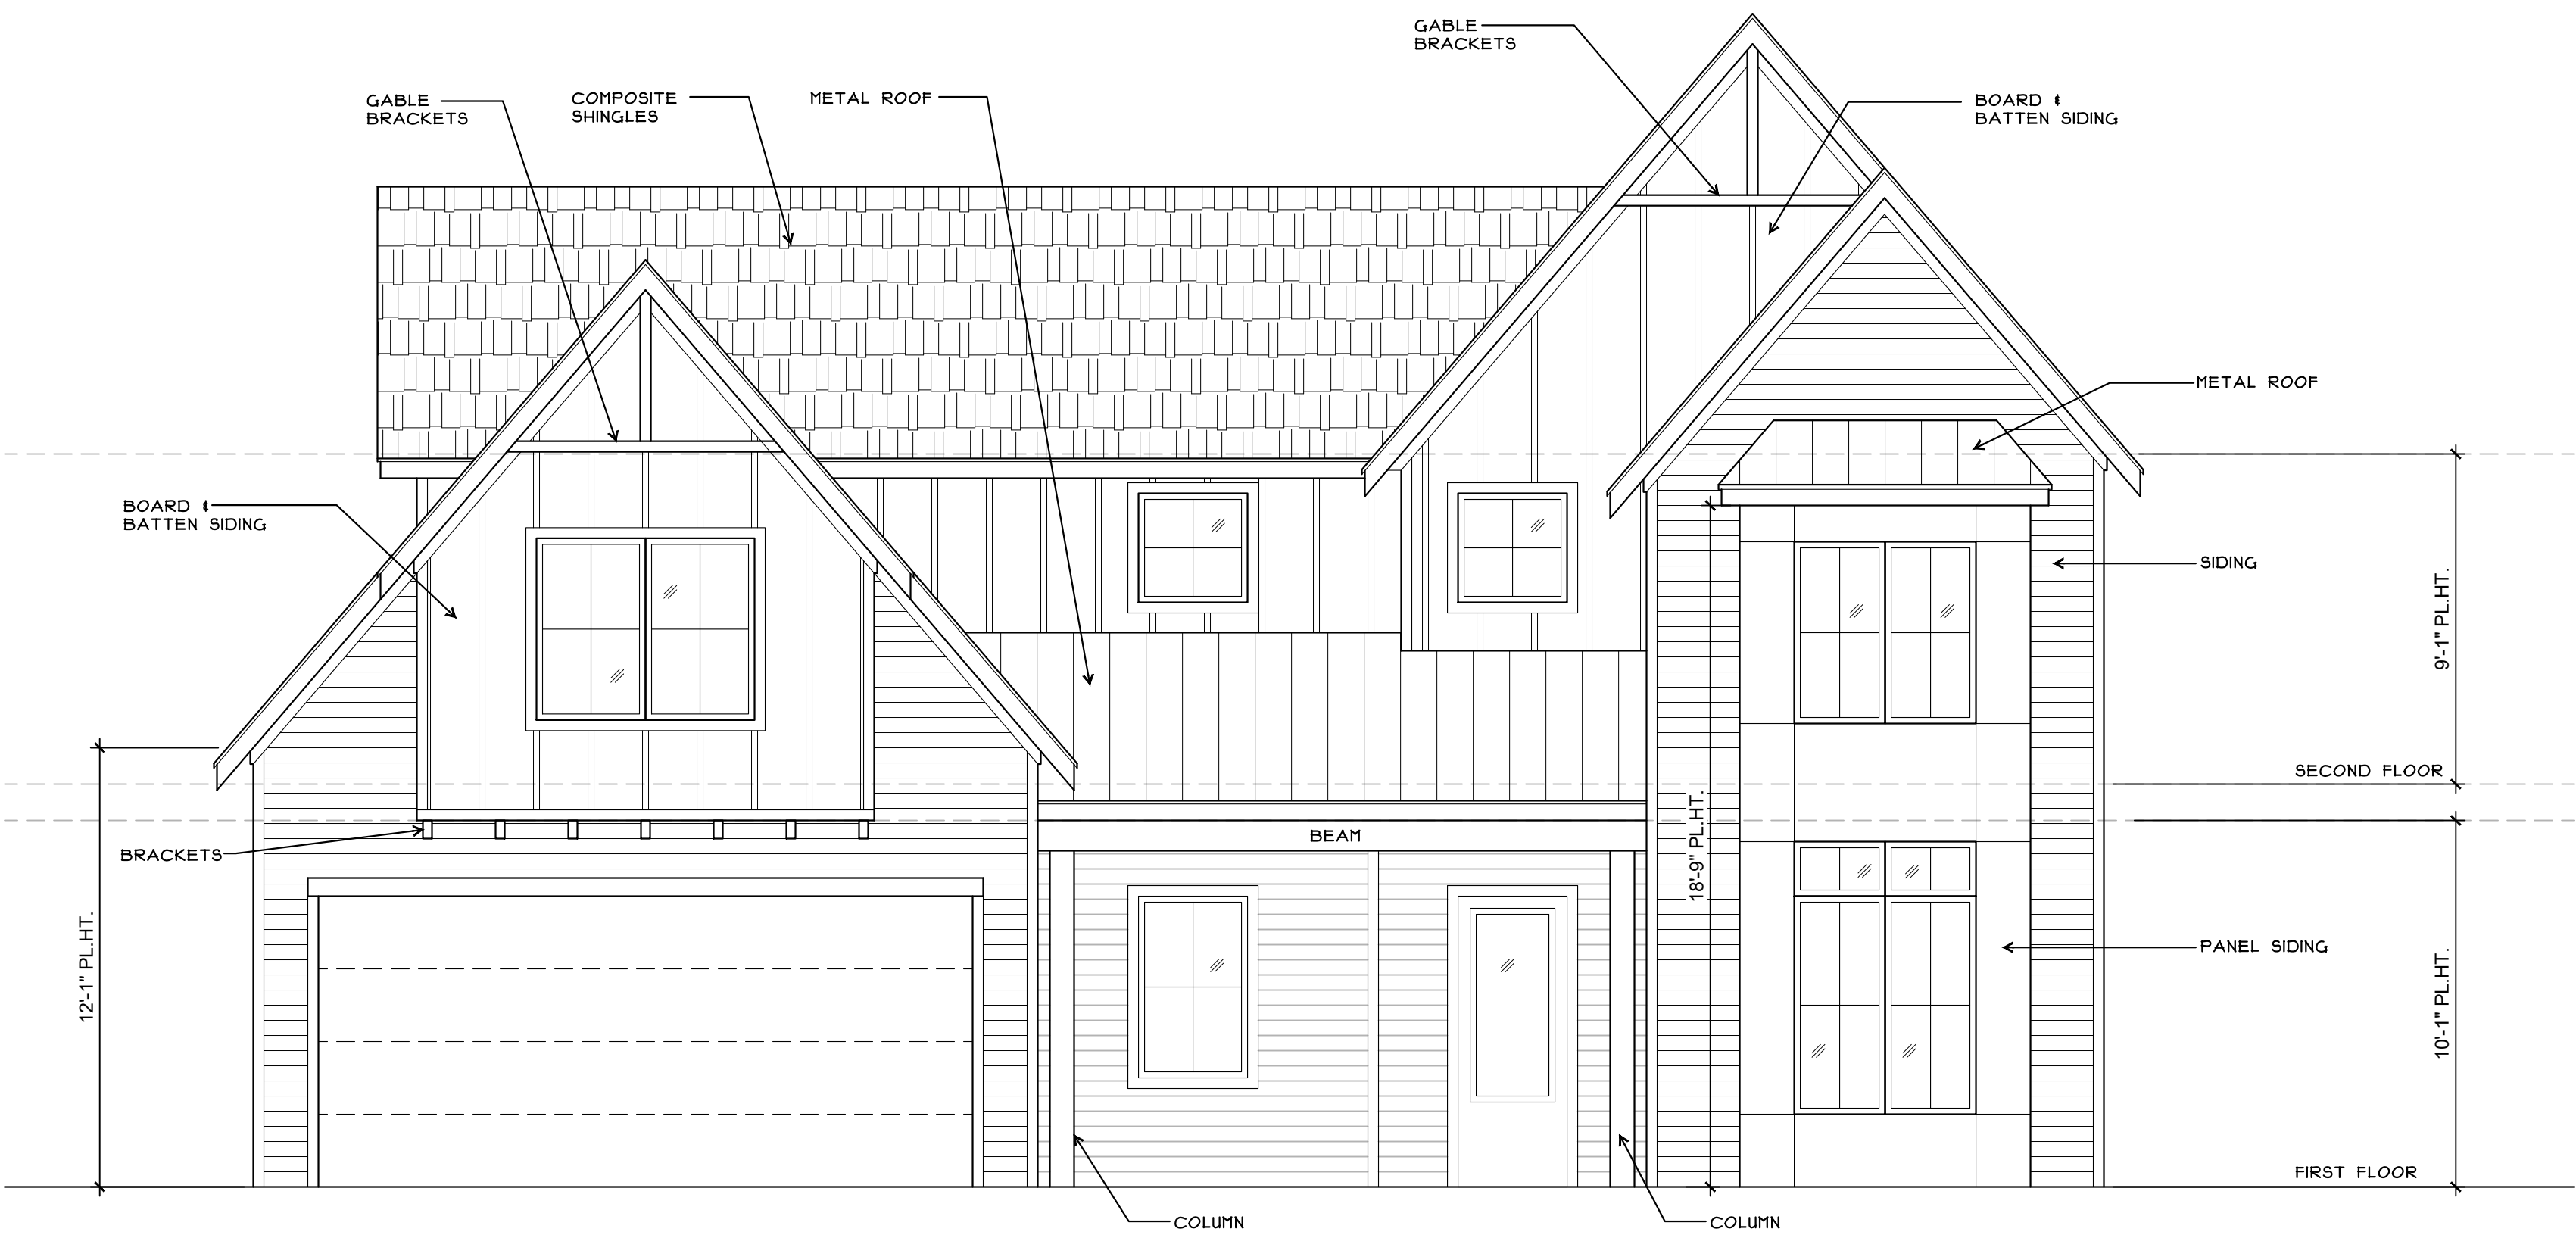

1 FRONT ELEVATION
Scale: 1/4" = 1'-0"



FANNINGPHILIPS DESIGN
patra@fanningphilips.com
214.284.8734

LOT 2 KERNOODLE NEW CONSTRUCTION

ROCKWALL, TX 75078


Job Number: 26103

Date: 4/16/2026

Sheet Number:

E1

ELEVATIONS

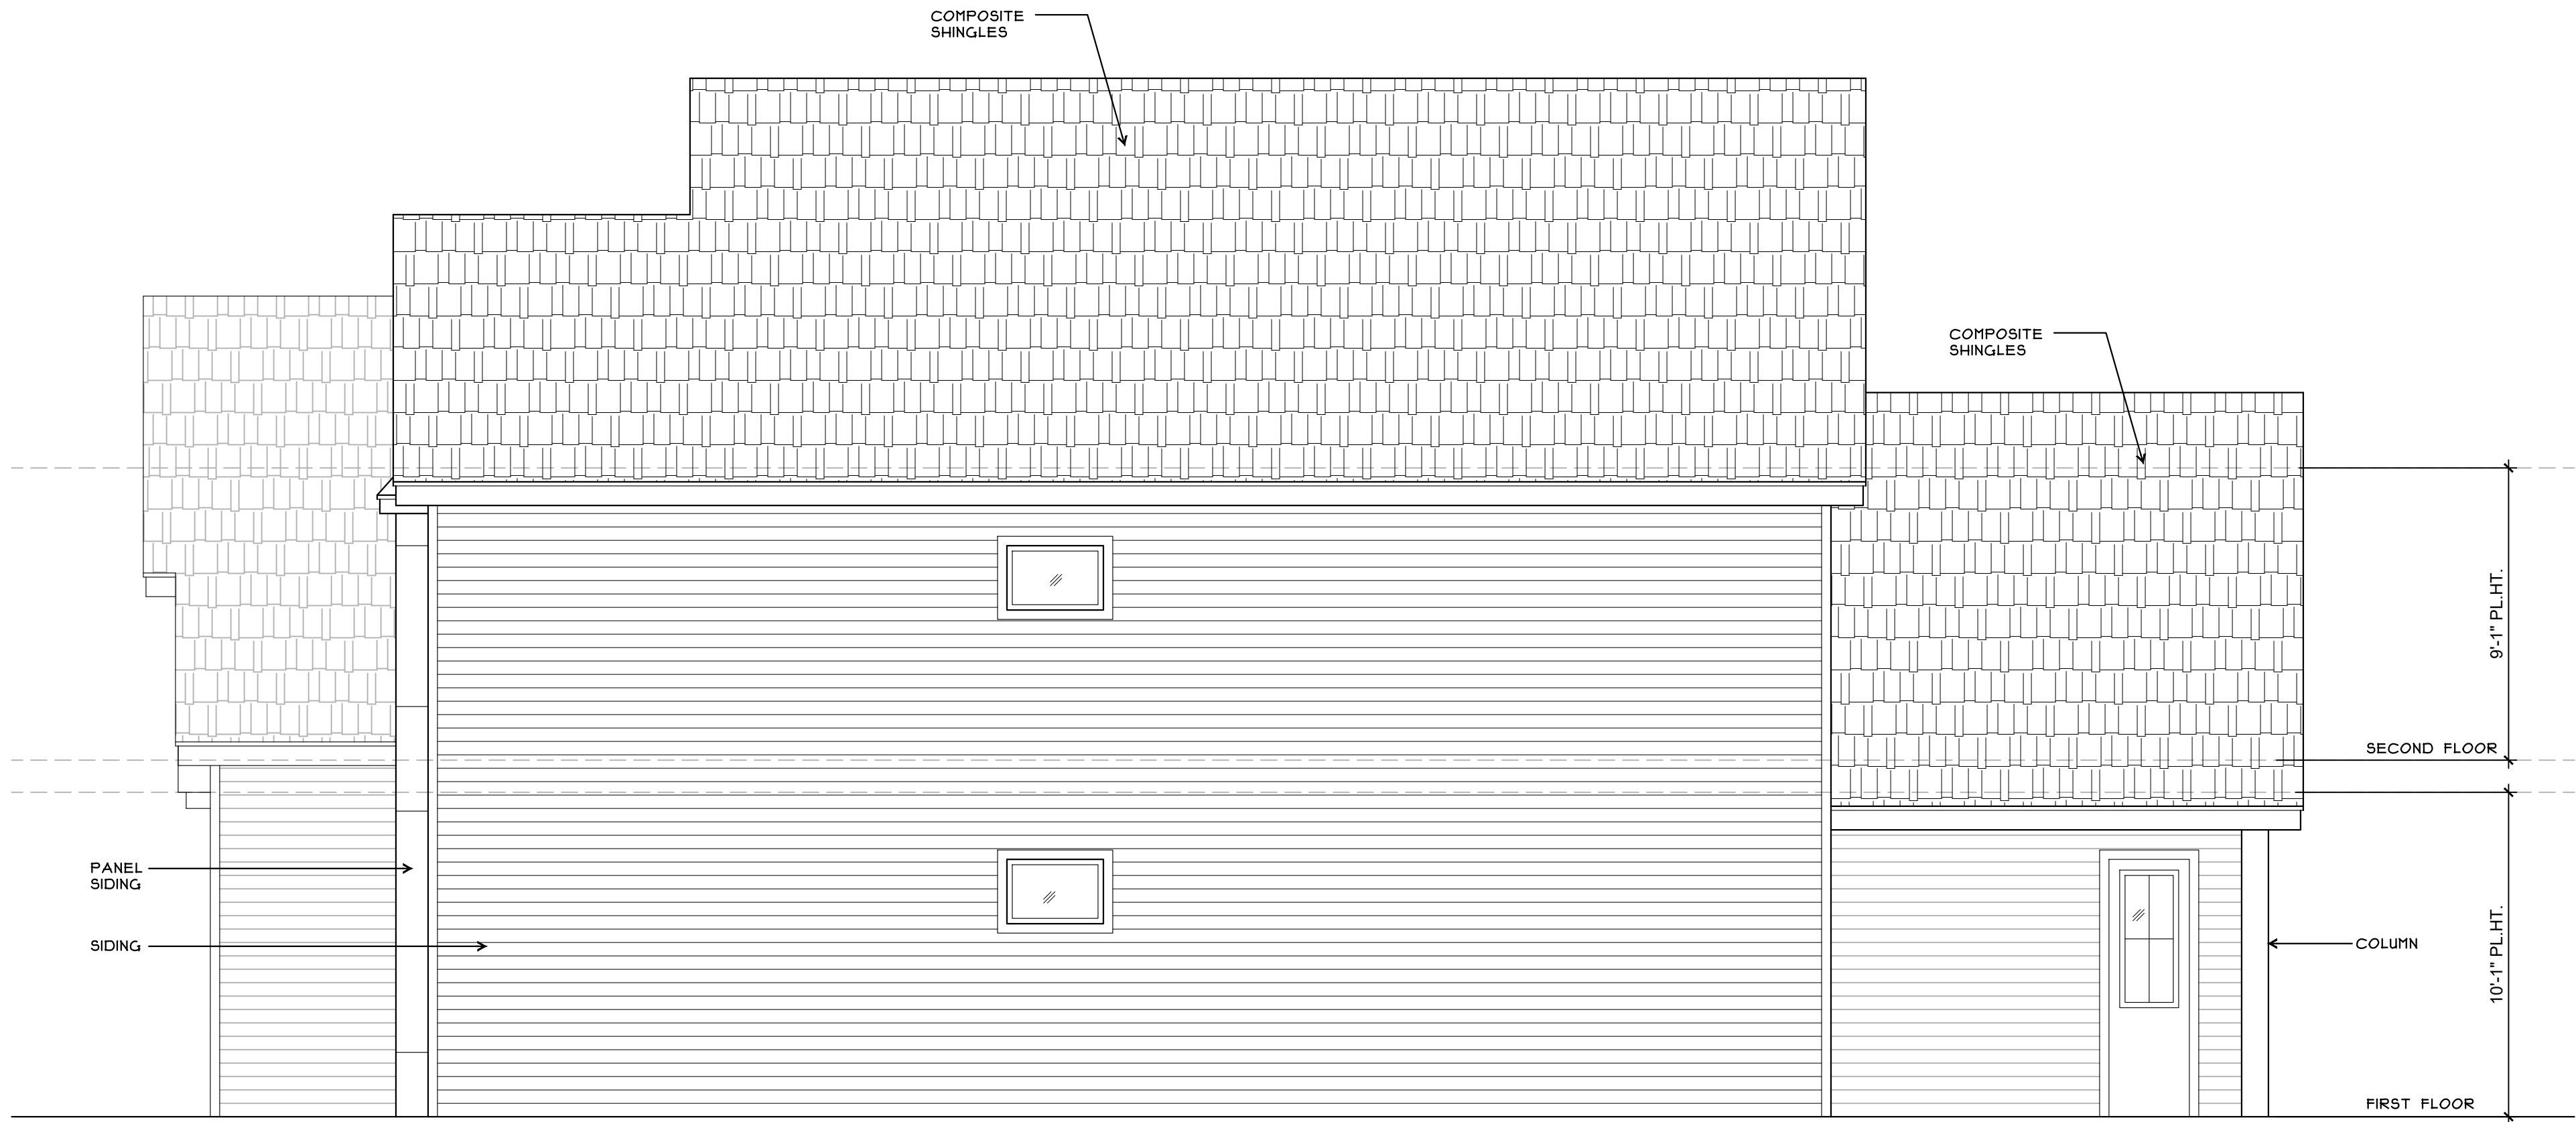

2 RIGHT ELEVATION
Scale: 1/4" = 1'-0"



1 REAR ELEVATION
Scale: 1/4" = 1'-0"



FANNINGPHILIPS DESIGN
patra@fanningphilips.com
214.284.8734

LOT 2 KERNOODLE NEW CONSTRUCTION

ROCKWALL, TX 75078

Job Number: 26103

Date: 4/16/2026

Sheet Number:

E2

ELEVATIONS



CITY OF ROCKWALL

HOUSING ANALYSIS FOR CASE NO. Z2026-019

PLANNING AND ZONING DEPARTMENT

385 S. GOLIAD STREET • ROCKWALL, TX 75087

PHONE: (972) 771-7745 • EMAIL: PLANNING@ROCKWALL.COM

ADJACENT HOUSING ATTRIBUTES

ADDRESS	HOUSING TYPE	YEAR BUILT	HOUSE SF	ACCESSORY BUILDING	EXTERIOR MATERIALS
802 Kernodle Street	Single-Family Home	1939	1,826	80	Siding
803 Kernodle Street	Single-Family Home	1964	2,862	780	Brick
804 Kernodle Street	Vacant	N/A	N/A	N/A	N/A
805 Kernodle Street	Single-Family Home	1980	2,184	120	Brick
806 Kernodle Street	Vacant	N/A	N/A	N/A	N/A
807 Kernodle Street	Single-Family Home	1986	2,398	128	Brick
808 Kernodle Street	Single-Family Home	1914	2,496	N/A	Siding
810 Kernodle Street	Single-Family Home	1986	2,313	80	Brick
801 Austin Street	Single-Family Home	1980	2,874	N/A	Brick
803 Austin Street	Single-Family Home	2022	3,825	N/A	Siding
809 Austin Street	Single-Family Home	1991	2,010	N/A	Siding
811 Austin Street	Single-Family Home	1985	1,080	N/A	Siding
AVERAGES:		1975	2,387	238	




CITY OF ROCKWALL

HOUSING ANALYSIS FOR CASE NO. Z2026-019

PLANNING AND ZONING DEPARTMENT

385 S. GOLIAD STREET • ROCKWALL, TX 75087

PHONE: (972) 771-7745 • EMAIL: PLANNING@ROCKWALL.COM

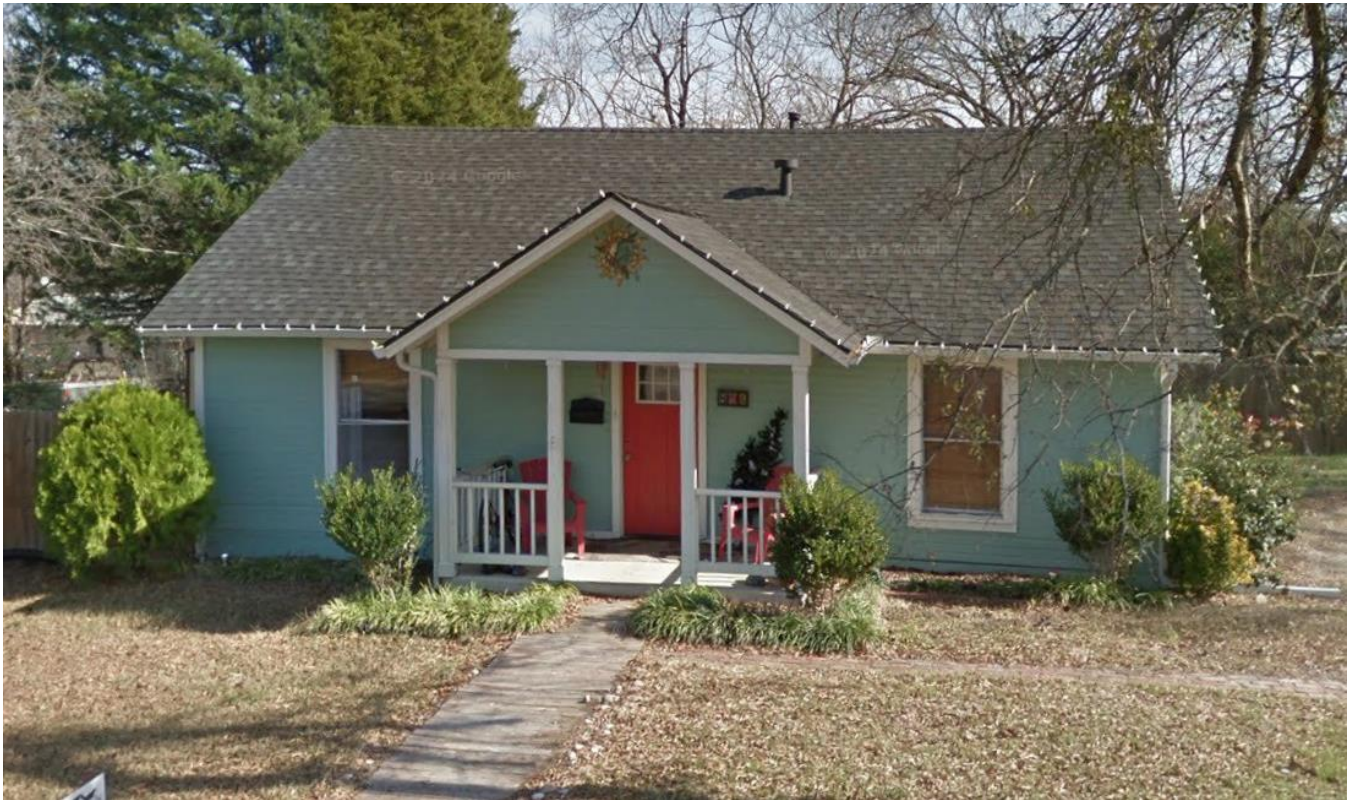

802 Kernodle Street



803 Kernodle Street



CITY OF ROCKWALL

HOUSING ANALYSIS FOR CASE NO. Z2026-019

PLANNING AND ZONING DEPARTMENT

385 S. GOLIAD STREET • ROCKWALL, TX 75087

PHONE: (972) 771-7745 • EMAIL: PLANNING@ROCKWALL.COM



804 Kernodle Street



805 Kernodle Street



CITY OF ROCKWALL

HOUSING ANALYSIS FOR CASE NO. Z2026-019

PLANNING AND ZONING DEPARTMENT

385 S. GOLIAD STREET • ROCKWALL, TX 75087

PHONE: (972) 771-7745 • EMAIL: PLANNING@ROCKWALL.COM



806 Kernodle Street



807 Kernodle Street



CITY OF ROCKWALL

HOUSING ANALYSIS FOR CASE NO. Z2026-019

PLANNING AND ZONING DEPARTMENT

385 S. GOLIAD STREET • ROCKWALL, TX 75087

PHONE: (972) 771-7745 • EMAIL: PLANNING@ROCKWALL.COM



808 Kernodle Street



810 Kernodle Street



CITY OF ROCKWALL

HOUSING ANALYSIS FOR CASE NO. Z2026-019

PLANNING AND ZONING DEPARTMENT

385 S. GOLIAD STREET • ROCKWALL, TX 75087

PHONE: (972) 771-7745 • EMAIL: PLANNING@ROCKWALL.COM



801 Austin Street



803 Austin Street



CITY OF ROCKWALL

HOUSING ANALYSIS FOR CASE NO. Z2026-019

PLANNING AND ZONING DEPARTMENT

385 S. GOLIAD STREET • ROCKWALL, TX 75087

PHONE: (972) 771-7745 • EMAIL: PLANNING@ROCKWALL.COM



809 Austin Street



811 Austin Street

CITY OF ROCKWALL

ORDINANCE NO. 26-XX

SPECIFIC USE PERMIT NO. S-3XX

AN ORDINANCE OF THE CITY COUNCIL OF THE CITY OF ROCKWALL, TEXAS, AMENDING THE UNIFIED DEVELOPMENT CODE (UDC) [ORDINANCE NO. 20-02] OF THE CITY OF ROCKWALL, ROCKWALL COUNTY, TEXAS, AS PREVIOUSLY AMENDED, SO AS TO GRANT A SPECIFIC USE PERMIT (SUP) FOR RESIDENTIAL INFILL ADJACENT TO AN ESTABLISHED SUBDIVISION TO ALLOW THE CONSTRUCTION OF A SINGLE-FAMILY HOME ON A 0.161-ACRE PARCEL OF LAND, IDENTIFIED AS LOT 2, BLOCK A, KINSEY ADDITION, CITY OF ROCKWALL, ROCKWALL COUNTY, TEXAS; AND MORE SPECIFICALLY DESCRIBED AND DEPICTED IN *EXHIBIT 'A'* OF THIS ORDINANCE; PROVIDING FOR SPECIAL CONDITIONS; PROVIDING FOR A PENALTY OF FINE NOT TO EXCEED THE SUM OF TWO THOUSAND DOLLARS (\$2,000.00) FOR EACH OFFENSE; PROVIDING FOR A SEVERABILITY CLAUSE; PROVIDING FOR A REPEALER CLAUSE; PROVIDING FOR AN EFFECTIVE DATE.

WHEREAS, the City has received a request by Javier Silva of JMS Custom Homes for the approval of a Specific Use Permit (SUP) for *Residential Infill Adjacent to an Established Subdivision* for the purpose of constructing a single-family home on a 0.161-acre parcel of land identified as Lot 2, Block A, Kinsey Addition, City of Rockwall, Rockwall County, Texas, zoned Single-Family 7 (SF-7) District, addressed as 806 Kernodle Street, and being more specifically described and depicted in *Exhibit 'A'* of this ordinance, which herein after shall be referred to as the *Subject Property* and incorporated by reference herein; and

WHEREAS, the Planning and Zoning Commission of the City of Rockwall and the governing body of the City of Rockwall, in compliance with the laws of the State of Texas and the ordinances of the City of Rockwall, have given the requisite notices by publication and otherwise, and have held public hearings and afforded a full and fair hearing to all property owners generally, and to all persons interested in and situated in the affected area and in the vicinity thereof, the governing body in the exercise of its legislative discretion has concluded that the Unified Development Code (UDC) [Ordinance No. 20-02] of the City of Rockwall should be amended as follows:

NOW, THEREFORE, BE IT ORDAINED by the City Council of the City of Rockwall, Texas;

SECTION 1. That the Unified Development Code (UDC) [Ordinance No. 20-02] of the City of Rockwall, as heretofore amended, be and the same is hereby amended so as to grant a Specific Use Permit (SUP) for *Residential Infill Adjacent to an Established Subdivision* to allow for the construction of a single-family home in an established subdivision in accordance with Article 04, *Permissible Uses*, of the Unified Development Code (UDC) [Ordinance No. 20-02] on the *Subject Property*; and,

SECTION 2. That the Specific Use Permit (SUP) shall be subject to the requirements set forth in Subsection 03.01, *General Residential District Standards*, and Subsection 03.09, *Single-Family 7 (SF-7) District*, of Article 05, *District Development Standards*, of the Unified Development Code

(UDC) [Ordinance No. 20-02] -- as heretofore amended and may be amended in the future -- and with the following conditions:

2.1 OPERATIONAL CONDITIONS

The following conditions pertain to the construction of a single-family home on the *Subject Property* and conformance to these operational conditions are required:

- 1) The development of the *Subject Property* shall generally conform to the Residential Plot Plan as depicted in *Exhibit 'B'* of this ordinance.
- 2) The construction of a single-family home on the *Subject Property* shall generally conform to the Building Elevations depicted in *Exhibit 'C'* of this ordinance; and,
- 3) Once construction of the single-family home has been completed, inspected, and accepted by the City of Rockwall, this Specific Use Permit (SUP) shall expire, and no further action by the property owner shall be required.

2.2 COMPLIANCE

Approval of this ordinance in accordance with Subsection 02.02, *Specific Use Permits (SUP)* of Article 11, *Development Applications and Review Procedures*, of the Unified Development Code (UDC) will require the *Subject Property* to comply with the following:

- 1) Upon obtaining a *Building Permit*, should the contractor operating under the guidelines of this ordinance fail to meet the minimum operational requirements set forth herein and outlined in the Unified Development Code (UDC), the City may (*after proper notice*) initiate proceedings to revoke the Specific Use Permit (SUP) in accordance with Subsection 02.02(F), *Revocation*, of Article 11, *Development Applications and Revision Procedures*, of the Unified Development Code (UDC) [Ordinance No. 20-02].

SECTION 3. That the official zoning map of the City be corrected to reflect the changes in zoning described herein.

SECTION 4. That all ordinances of the City of Rockwall in conflict with the provisions of this ordinance be, and the same are hereby repealed to the extent of that conflict.

SECTION 5. Any person, firm, or corporation violating any of the provisions of this ordinance shall be deemed guilty of a misdemeanor and upon conviction shall be punished by a penalty of fine not to exceed the sum of *TWO THOUSAND DOLLARS (\$2,000.00)* for each offence and each and every day such offense shall continue shall be deemed to constitute a separate offense.

SECTION 6. If any section or provision of this ordinance or the application of that section or provision to any person, firm, corporation, situation or circumstance is for any reason judged invalid, the adjudication shall not affect any other section or provision of this ordinance or the application of any other section or provision to any other person, firm, corporation, situation or circumstance, and the City Council declares that it would have adopted the valid portions and applications of the ordinance without the invalid parts and to this end the provisions of this ordinance shall remain in full force and effect.

SECTION 7. That this ordinance shall take effect immediately from and after its passage.

PASSED AND APPROVED BY THE CITY COUNCIL OF THE CITY OF ROCKWALL, TEXAS,
THIS THE 1ST DAY OF JUNE, 2026.

Tim McCallum, *Mayor*

ATTEST:

Kristy Teague, *City Secretary*

APPROVED AS TO FORM:

Frank J. Garza, *City Attorney*

1st Reading: May 18, 2026

2nd Reading: June 1, 2026

Exhibit 'A':
Location Map

Address: 806 Kernodle Street

Legal Description: Lot 2, Block A, Kinsey Addition



Exhibit 'B': Residential Plot Plan



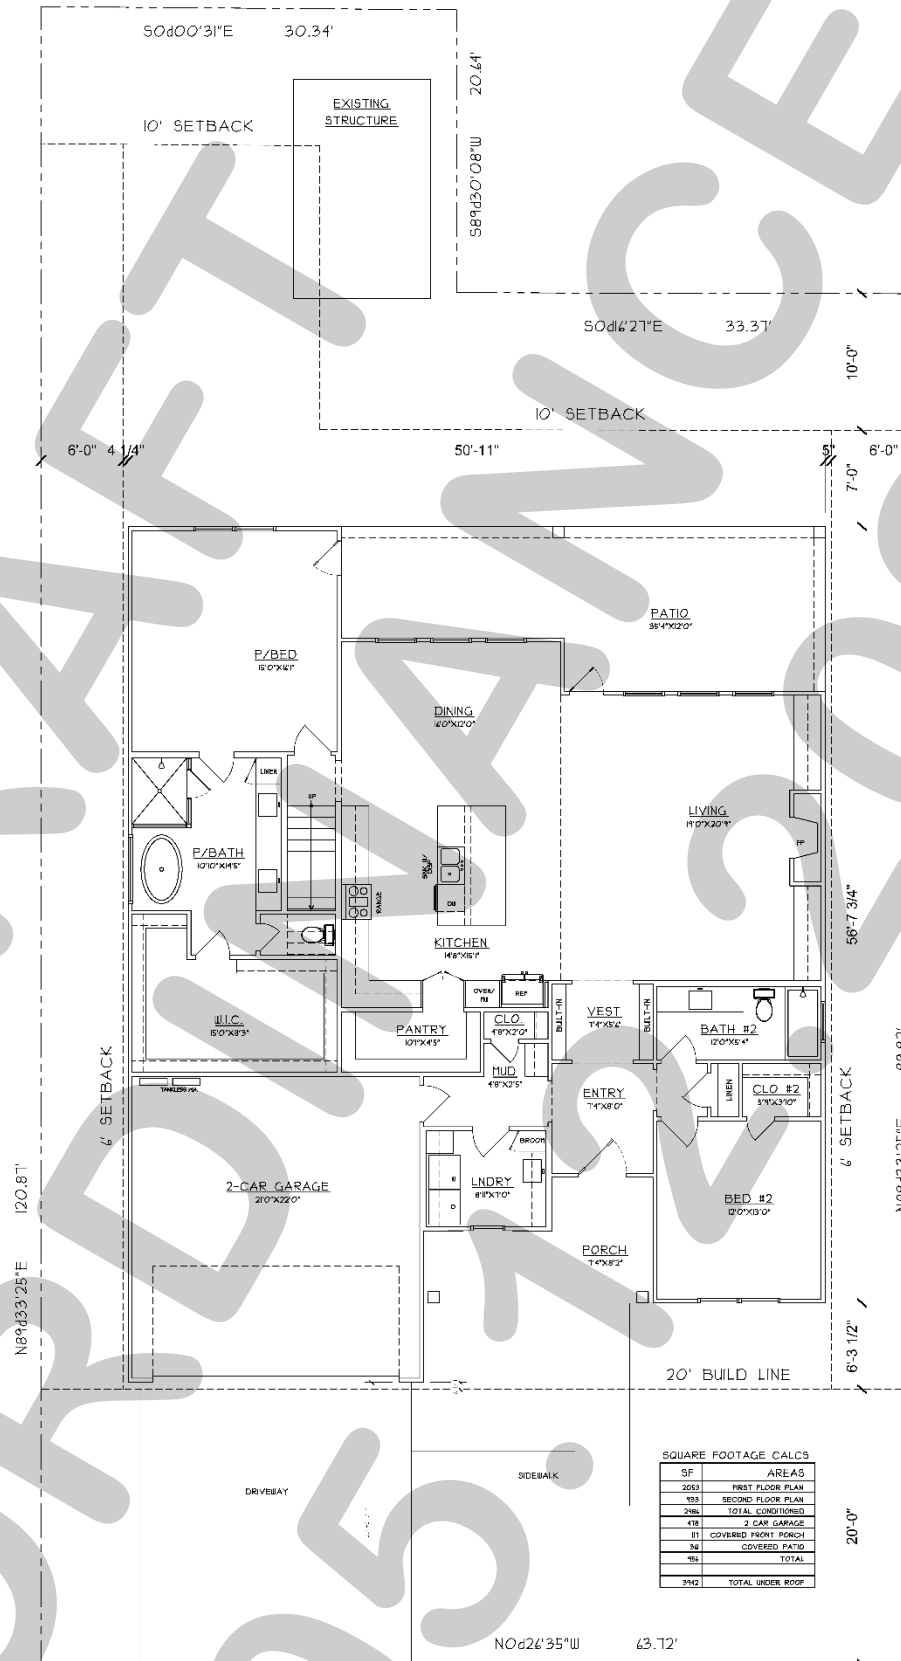



Exhibit 'C':
Building Elevations

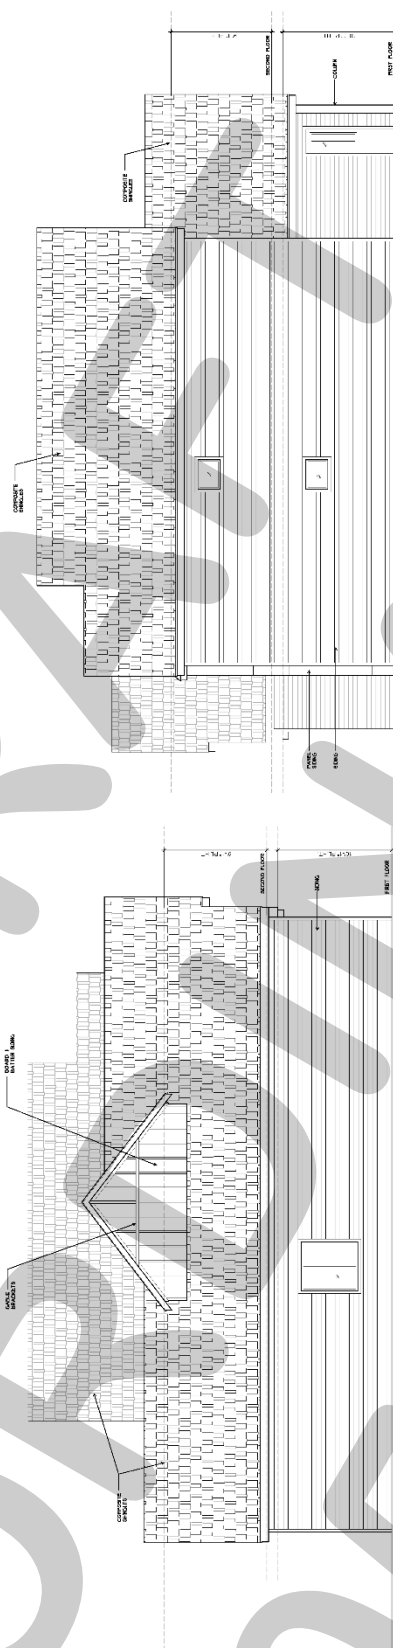


2 LEFT ELEVATION
Scale: 1/8" = 1'-0"

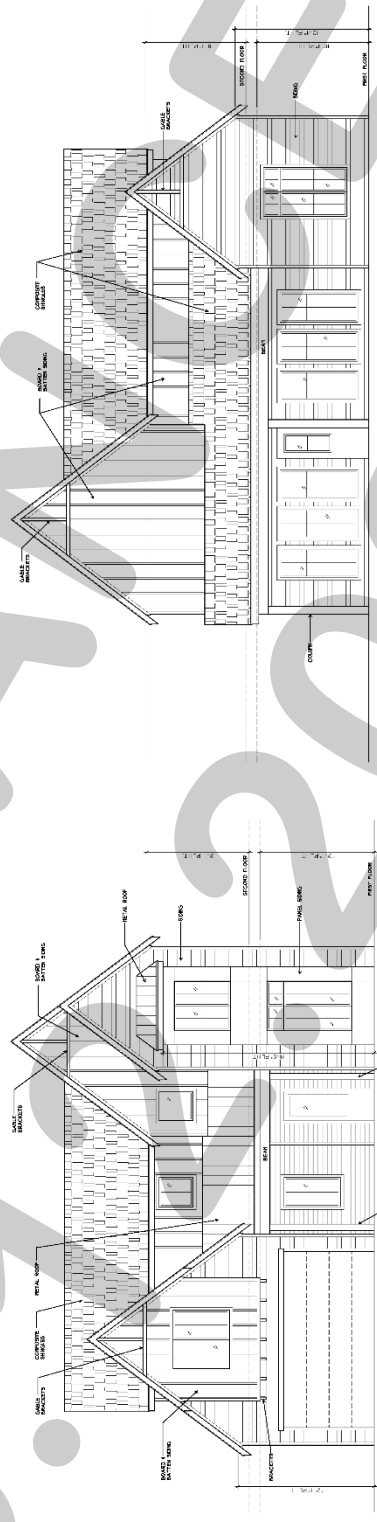

1 RIGHT ELEVATION
Scale: 1/8" = 1'-0"

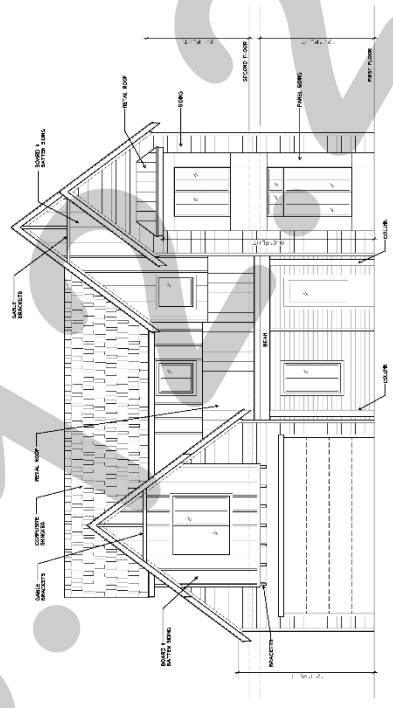

1 FRONT ELEVATION
Scale: 1/8" = 1'-0"

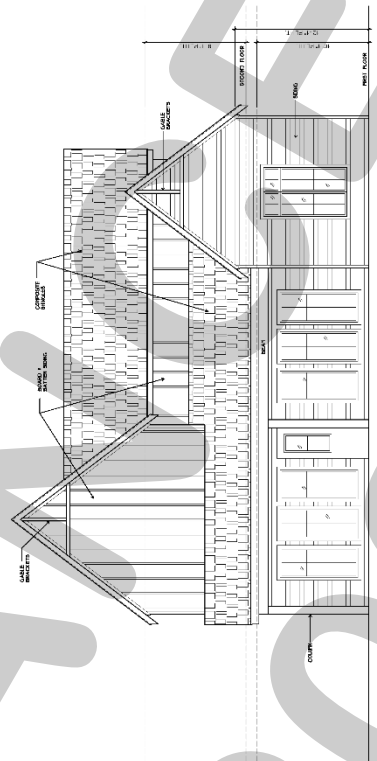

1 REAR ELEVATION
Scale: 1/8" = 1'-0"



CITY OF ROCKWALL

CITY COUNCIL CASE MEMO

PLANNING AND ZONING DEPARTMENT

385 S. GOLIAD STREET • ROCKWALL, TX 75087

PHONE: (972) 771-7745 • EMAIL: PLANNING@ROCKWALL.COM

TO: Mayor and City Council

DATE: May 18, 2026

APPLICANT: Javier Silva; JMS Custom Homes

CASE NUMBER: Z2026-019; *Specific Use Permit (SUP) for a Residential Infill Adjacent to an Established Subdivision at 806 Kernodle Street*

SUMMARY

Hold a public hearing to discuss and consider a request by Javier Silva of JMS Custom Homes for the approval of a Specific Use Permit (SUP) for *Residential Infill Adjacent to an Established Subdivision* for the purpose of constructing a single-family home on a 0.161-acre parcel of land identified as Lot 2, Block A, Kinsey Addition, City of Rockwall, Rockwall County, Texas, zoned Single-Family 7 (SF-7) District, addressed as 806 Kernodle Street, and take any action necessary.

BACKGROUND

The subject property was annexed prior to 1934 based on the August 25, 1934 Sanborn Map. On September 15, 1896, the subject property was platted with the F & M Addition, and was identified as a portion of Block 9 and Block 10, F & M Addition. According to the City's historic zoning maps, the subject property was zoned Single-Family 3 (SF-3) District as of January 3, 1972. This designation changed between January 4, 1972 and May 15, 1983 to a Single-Family 7 (SF-7) District based on the May 16, 1983 zoning map. On September 8, 2020, a demolition permit [i.e. RES2020-3387] was issued to remove an existing single-family home and a detached garage on the subject property. On December 20, 2021, the City Council approved a final plat [i.e. Case No. P2021-058], establishing the subject property as Lot 2, Block A, Kinsey Addition. The subject property is currently vacant.

PURPOSE

The applicant -- *Javier Silva of JMS Custom Homes* -- is requesting the approval of a Specific Use Permit (SUP) for the purpose of constructing a single-family home on the subject property in accordance with Subsection 02.03(B) (11), *Residential Infill in or Adjacent to an Established Subdivision*, and Subsection 02.03, *Conditional Land Use Standards*, of Article 04, *Permissible Uses*, of the Unified Development Code (UDC).

ADJACENT LAND USES AND ACCESS

The subject property is located at 806 Kernodle Street. The land uses adjacent to the subject property are as follows:

North: Directly north of the subject property are two (2) parcels of land [i.e. 808, & 810 Kernodle Street] developed with single-family homes. Beyond this is Heath Street, which is classified as a R2 (i.e. *residential, two [2] lane, undivided roadway*) on the City's Master Thoroughfare Plan contained in the OURHometown Vision 2040 Comprehensive Plan. North of this are various parcels that are a part of Phase 1 of the Harris Heights Addition, which consists of 58 lots, and has been in existence since February 1, 1970. All of these properties are developed with single-family homes and are zoned Single-Family 7 (SF-7) District.

South: Directly south of the subject property is one (1) parcel of land [i.e. 802 Kernodle Street] developed with a single-family home and one (1) vacant lot [i.e. 804 Kernodle Street]. Beyond this is Cornelia Street, which is classified as a R2 (i.e. *residential, two [2] lane, undivided roadway*) on the City's Master Thoroughfare Plan contained in the OURHometown Vision 2040 Comprehensive Plan. South of this is one (1) parcel of land [i.e. 704 Kernodle Street], which is developed with a single-family home. All of these properties are zoned Single-Family 7 (SF-7) District.

East: Directly east of the subject property are two (2) parcels of land [i.e. 803 & 809 Austin Street] developed with single-family homes. Beyond this is Austin Street, which is classified as a R2 (i.e. residential, two [2] lane, undivided roadway) on the City's Master Thoroughfare Plan contained in the OURHometown Vision 2040 Comprehensive Plan. East of this are various parcels developed with single-family homes that make up part of the F & M Addition. All of these properties are zoned Single-Family 7 (SF-7) District.

West: Directly west of the subject property is Kernodle Street, which is classified as a R2 (i.e. residential, two [2] lane, undivided roadway) on the City's Master Thoroughfare Plan contained in the OURHometown Vision 2040 Comprehensive Plan. Beyond this are two (2) parcels of land [i.e. 803 & 805 Kernodle Street] developed with single-family homes. West of this is N. Fannin Street, which is classified as a R2 (i.e. residential, two [2] lane, undivided roadway) on the City's Master Thoroughfare Plan contained in the OURHometown Vision 2040 Comprehensive Plan.

MAP 1: LOCATION MAP
YELLOW: SUBJECT PROPERTY



CHARACTERISTICS OF THE REQUEST AND CONFORMANCE TO THE CITY'S CODES

Article 13, *Definitions*, of the Unified Development Code (UDC) defines *Residential Infill in or Adjacent to an Established Subdivision* as "(t)he new development of a single-family home or duplex on an existing vacant or undeveloped parcel of land or the redevelopment of a developed parcel of land for a new single-family home or duplex within an established subdivision that is mostly or entirely built-out." An *established subdivision* is further defined in Subsection 02.03(B) (11) of Article 04, *Permissible Uses*, of the UDC as "...a subdivision that consists of five (5) or more lots, that is 90% developed, and that has been in existence for more than ten (10) years." In this case, the subject property is within 500-feet of the F & M Addition, which consists of 63 lots, is 90.48% developed, and has been in existence since September 14, 1896. The *Permissible Use Charts* contained in Article 04, *Permissible Uses*, of the UDC, requires a Specific Use Permit (SUP) for *Residential Infill in or Adjacent to an Established Subdivision* in all single-family zoning districts, the Two-Family (2F) District, the Downtown (DT) District, and

the Residential-Office (RO) District. This property, being within 500-feet of an established subdivision and being zoned Single-Family 7 (SF-7) District, requires a Specific Use Permit (SUP).

In addition, Subsection 02.03(B)(11) of Article 04, *Permissible Uses*, of the UDC states that, "...the Planning and Zoning Commission and City Council shall consider the proposed size, location, and architecture of the home compared to the existing housing ... [and] (a)ll housing proposed under this section [i.e. *Residential Infill in or Adjacent to an Established Subdivision*] shall be constructed to be architecturally and visually similar or complimentary to the existing housing ...". The following is a summary of observations concerning the housing on Kernodle and Austin Street compared to the house proposed by the applicant:

Housing Design and Characteristics	Existing Housing on Kernodle and Austin Street	Proposed Housing
Building Height	One (1) Story Homes and One (1), Two (2) Story Home	Two (2) Story
Building Orientation	All of the homes are oriented toward the street they are built along.	The front elevation of the home will face Kernodle Street
Year Built	1914-2022	N/A
Building SF on Property	1,080 SF – 3,825 SF	3,942 SF
Building Architecture	Single-Family Homes	Comparable Architecture to the Surrounding New Single-Family Homes
Building Setbacks:		
Front	20-Feet or Greater	20-Feet
Side	Estimated between zero (0) and greater than ten (10) feet.	6-Feet
Rear	The rear yard setbacks appear to be greater than ten (10) feet.	10-Feet
Building Materials	Brick and Siding	Board & Batten Siding
Paint and Color	Green, Brown, Red, Tan, Grey	N/A
Roofs	Composite & Asphalt Shingles	Composite Shingle
Driveways/Garages	Driveways all front the same street the single-family home faces. Front-facing and some with no garages.	The proposed garage will be front facing onto Kernodle Street.

According to Section 04, *Residential Parking*, of Article 06, *Parking and Loading*, of the Unified Development Code (UDC), "(i)n single-family or duplex districts, parking garages must be located at least 20-feet behind the front façade for front entry garages ...". In this case, the applicant's proposed garage is oriented approximately 6-feet, 3½-inches in front of the front façade of the of the proposed single-family home; however, staff should point out that this is not atypical for this area. A waiver to the garage orientation is a discretionary decision for the City Council pending a recommendation from the Planning and Zoning Commission. If this Specific Use Permit (SUP) request is approved by the Planning and Zoning Commission and City Council, the garage setback requirement will be waived. With the exception of the garage orientation, the proposed single-family home meets all of the density and dimensional requirements as stipulated by the Unified Development Code (UDC) for a property in a Single-Family 7 (SF-7) District.

For the purpose of comparing the proposed home to the existing single-family housing located adjacent to or in the vicinity of the subject property, staff has provided photos of the properties along Kernodle and Austin Street and also provided the proposed building elevations in the attached packet. The approval of this request is a discretionary decision for the City Council pending a recommendation from the Planning and Zoning Commission and a finding that the proposed house will not have a negative impact on the existing subdivision.

NOTIFICATIONS

On April 21, 2026, staff mailed 92 notices to property owners and occupants within 500-feet of the subject property. Staff also notified the Caruth Lakes Homeowner's Association (HOA), which is the only HOA within 1,500-feet of the subject property participating in the Neighborhood Notification Program. Additionally, staff posted a sign on the subject property, and advertised the public hearings in the Rockwall Herald Banner as required by the Unified Development Code (UDC). At the time this report was written, staff had received one (1) notice in favor and three (3) notices in opposition of the applicant's request.

CONDITIONS OF APPROVAL

If City Council chooses to approve of the applicant's request for a Specific Use Permit (SUP) for *Residential Infill Adjacent to an Established Subdivision*, then staff would propose the following conditions of approval:

- (1) The applicant shall be responsible for maintaining compliance with the operational conditions contained in the Specific Use Permit (SUP) ordinance and which are detailed as follows:
 - (a) The development of the *Subject Property* shall generally conform to the Residential Plot Plan as depicted in *Exhibit 'B'* of the draft ordinance.
 - (b) The construction of a *single-family home* on the *Subject Property* shall generally conform to the Building Elevations depicted in *Exhibit 'C'* of the draft ordinance; and,
 - (c) Once construction of the single-family home has been completed, inspected, and accepted by the City, the Specific Use Permit (SUP) shall expire, and no further action by the property owner shall be required.
- (2) Any construction resulting from the approval of this Specific Use Permit (SUP) shall conform to the requirements set forth by the Unified Development Code (UDC), the International Building Code (IBC), the Rockwall Municipal Code of Ordinances, city adopted engineering and fire codes and with all other applicable regulatory requirements administered and/or enforced by the state and federal government.

PLANNING AND ZONING COMMISSION

On May 12, 2026, the Planning and Zoning Commission approved a motion to recommend approval of the Specific Use Permit (SUP) by a vote of 5-0, with Commissioner Brock absent and Commissioner Hagaman recusing himself.



DEVELOPMENT APPLICATION

City of Rockwall
Planning and Zoning Department
385 S. Goliad Street
Rockwall, Texas 75087

STAFF USE ONLY

PLANNING & ZONING CASE NO. _____

NOTE: THE APPLICATION IS NOT CONSIDERED ACCEPTED BY THE CITY UNTIL THE PLANNING DIRECTOR AND CITY ENGINEER HAVE SIGNED BELOW.

DIRECTOR OF PLANNING: _____

CITY ENGINEER: _____

PLEASE CHECK THE APPROPRIATE BOX BELOW TO INDICATE THE TYPE OF DEVELOPMENT REQUEST [SELECT ONLY ONE BOX]:

PLATTING APPLICATION FEES:

- ☐ MASTER PLAT (\$100.00 + \$15.00 ACRE)¹
- ☐ PRELIMINARY PLAT (\$200.00 + \$15.00 ACRE)¹
- ☐ FINAL PLAT (\$300.00 + \$20.00 ACRE)¹
- ☐ REPLAT (\$300.00 + \$20.00 ACRE)¹
- ☐ AMENDING OR MINOR PLAT (\$150.00)
- ☐ PLAT REINSTATEMENT REQUEST (\$100.00)

SITE PLAN APPLICATION FEES:

- ☐ SITE PLAN (\$250.00 + \$20.00 ACRE)¹
- ☐ AMENDED SITE PLAN/ELEVATIONS/LANDSCAPING PLAN (\$100.00)

ZONING APPLICATION FEES:

- ☐ ZONING CHANGE (\$200.00 + \$15.00 ACRE)¹
- ☐ SPECIFIC USE PERMIT (\$200.00 + \$15.00 ACRE)^{1&2}
- ☐ PD DEVELOPMENT PLANS (\$200.00 + \$15.00 ACRE)¹

OTHER APPLICATION FEES:

- ☐ TREE REMOVAL (\$75.00)
- ☐ VARIANCE REQUEST/SPECIAL EXCEPTIONS (\$100.00)²

NOTES:

¹ IN DETERMINING THE FEE, PLEASE USE THE EXACT ACREAGE WHEN MULTIPLYING BY THE PER ACRE AMOUNT. FOR REQUESTS ON LESS THAN ONE ACRE, ROUND UP TO ONE (1) ACRE.

² A \$1,000.00 FEE WILL BE ADDED TO THE APPLICATION FEE FOR ANY REQUEST THAT INVOLVES CONSTRUCTION WITHOUT OR NOT IN COMPLIANCE TO AN APPROVED BUILDING PERMIT.

PROPERTY INFORMATION [PLEASE PRINT]

ADDRESS 806 Kernoble St Rockwall TX 75087

SUBDIVISION _____ LOT _____ BLOCK _____

GENERAL LOCATION _____

ZONING, SITE PLAN AND PLATTING INFORMATION [PLEASE PRINT]

CURRENT ZONING _____ CURRENT USE _____

PROPOSED ZONING _____ PROPOSED USE _____

ACREAGE _____ LOTS [CURRENT] _____ LOTS [PROPOSED] _____

- ☐ **SITE PLANS AND PLATS:** BY CHECKING THIS BOX YOU ACKNOWLEDGE THAT DUE TO THE PASSAGE OF HB316Z THE CITY NO LONGER HAS FLEXIBILITY WITH REGARD TO ITS APPROVAL PROCESS, AND FAILURE TO ADDRESS ANY OF STAFF'S COMMENTS BY THE DATE PROVIDED ON THE DEVELOPMENT CALENDAR WILL RESULT IN THE DENIAL OF YOUR CASE.

OWNER/APPLICANT/AGENT INFORMATION [PLEASE PRINT/CHECK THE PRIMARY CONTACT/ORIGINAL SIGNATURES ARE REQUIRED]

☒ OWNER JMS Custom homes LLC ☒ APPLICANT Javier Silva

CONTACT PERSON Javier Silva

CONTACT PERSON _____

ADDRESS _____

ADDRESS _____

CITY, STATE & ZIP _____

CITY, STATE & ZIP _____

PHONE _____

PHONE _____

E-MAIL _____

E-MAIL _____

NOTARY VERIFICATION [REQUIRED]


BEFORE ME, THE UNDERSIGNED AUTHORITY, ON THIS DAY PERSONALLY APPEARED Javier Silva [OWNER] THE UNDERSIGNED, WHO STATED THE INFORMATION ON THIS APPLICATION TO BE TRUE AND CERTIFIED THE FOLLOWING:

"I HEREBY CERTIFY THAT I AM THE OWNER FOR THE PURPOSE OF THIS APPLICATION; ALL INFORMATION SUBMITTED HEREIN IS TRUE AND CORRECT; AND THE APPLICATION FEE OF \$ _____ TO COVER THE COST OF THIS APPLICATION, HAS BEEN PAID TO THE CITY OF ROCKWALL ON THIS THE _____ DAY OF _____, 20____. BY SIGNING THIS APPLICATION, I AGREE THAT THE CITY OF ROCKWALL (I.E. CITY) IS AUTHORIZED AND PERMITTED TO PROVIDE INFORMATION CONTAINED WITHIN THIS APPLICATION TO THE PUBLIC. THE CITY IS ALSO AUTHORIZED AND PERMITTED TO DISSEMINATE ANY INFORMATION SUBMITTED IN CONJUNCTION WITH THIS APPLICATION, IF SUCH REPRODUCTION IS ASSOCIATED OR IN RESPONSE TO A REQUEST FOR PUBLIC INFORMATION."

GIVEN UNDER MY HAND AND SEAL OF OFFICE ON THIS THE 16 DAY OF April, 2026

OWNER'S SIGNATURE _____

NOTARY PUBLIC IN AND FOR THE STATE OF TEXAS _____

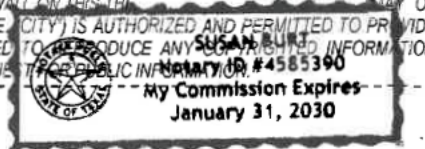

MY COMMISSION EXPIRES 1-31-2030



City of Rockwall

Planning & Zoning Department
385 S. Goliad Street
Rockwall, Texas 75087
(P): (972) 771-7745
(W): www.rockwall.com

The City of Rockwall GIS maps are continually under development and therefore subject to change without notice. While we endeavor to provide timely and accurate information, we make no guarantees. The City of Rockwall makes no warranty, express or implied, including warranties of merchantability and fitness for a particular purpose. Use of the information is the sole responsibility of the user.



From: [Zavala, Melanie](#)
Cc: [Miller, Ryan](#); [Lee, Henry](#); [Ross, Bethany](#); [Guevara, Angelica](#)
Subject: Neighborhood Notification Program {Z2026-019}
Date: Wednesday, April 22, 2026 9:05:28 AM
Attachments: [Public Notice \(04.20.2026\).pdf](#)
[HOA Map \(04.16.2026\).pdf](#)

HOA/Neighborhood Association Representative:

Per your participation in the Neighborhood Notification Program, you are receiving this notice to inform your organization that a zoning case has been filed with the City of Rockwall that is located within 1,500-feet of the boundaries of your neighborhood. As the contact listed for your organization, you are encouraged to share this information with the residents of your subdivision. Please find the attached map detailing the property requesting to be rezoned in relation to your subdivision boundaries. Additionally, below is the summary of the zoning case that will be published in the Rockwall Herald Banner on Friday, April 24, 2026. The Planning and Zoning Commission will hold a public hearing on Tuesday, May 12, 2026 at 6:00 PM, and the City Council will hold a public hearing on Monday, May 18, 2026 at 6:00 PM. Both hearings will take place at 6:00 PM at City Hall, 385 S. Goliad, Rockwall, TX 75087.

All interested parties are encouraged to submit public comments via email to Planning@rockwall.com at least 30 minutes in advance of the meeting. Please include your name, address, and the case number your comments are referring to. These comments will be read into the record during each of the public hearings. Additional information on all current development cases can be found on the City's website: <https://sites.google.com/site/rockwallplanning/development/development-cases>.

-
Z2026-019: SUP for Residential Infill

Hold a public hearing to discuss and consider a request by Javier Silva of JMS Custom Homes for the approval of a Specific Use Permit (SUP) for Residential Infill Adjacent to an Established Subdivision for the purpose of constructing a single-family home on a 0.161-acre parcel of land identified as Lot 2, Block A, Kinsey Addition, City of Rockwall, Rockwall County, Texas, zoned Single-Family 7 (SF-7) District, addressed as 806 Kernodle Street, and take any action necessary.

Thank you,

Melanie Zavala



Planning & Zoning Coordinator | Planning Dept. | City of Rockwall
385 S. Goliad Street | Rockwall, TX 75087
[Planning & Zoning Rockwall](#)
972-771-7745 Ext. 6568



City of Rockwall

Planning & Zoning Department
385 S. Goliad Street
Rockwall, Texas 75087
(P): (972) 771-7745
(W): www.rockwall.com

The City of Rockwall GIS maps are continually under development and therefore subject to change without notice. While we endeavor to provide timely and accurate information, we make no guarantees. The City of Rockwall makes no warranty, express or implied, including warranties of merchantability and fitness for a particular purpose. Use of the information is the sole responsibility of the user.

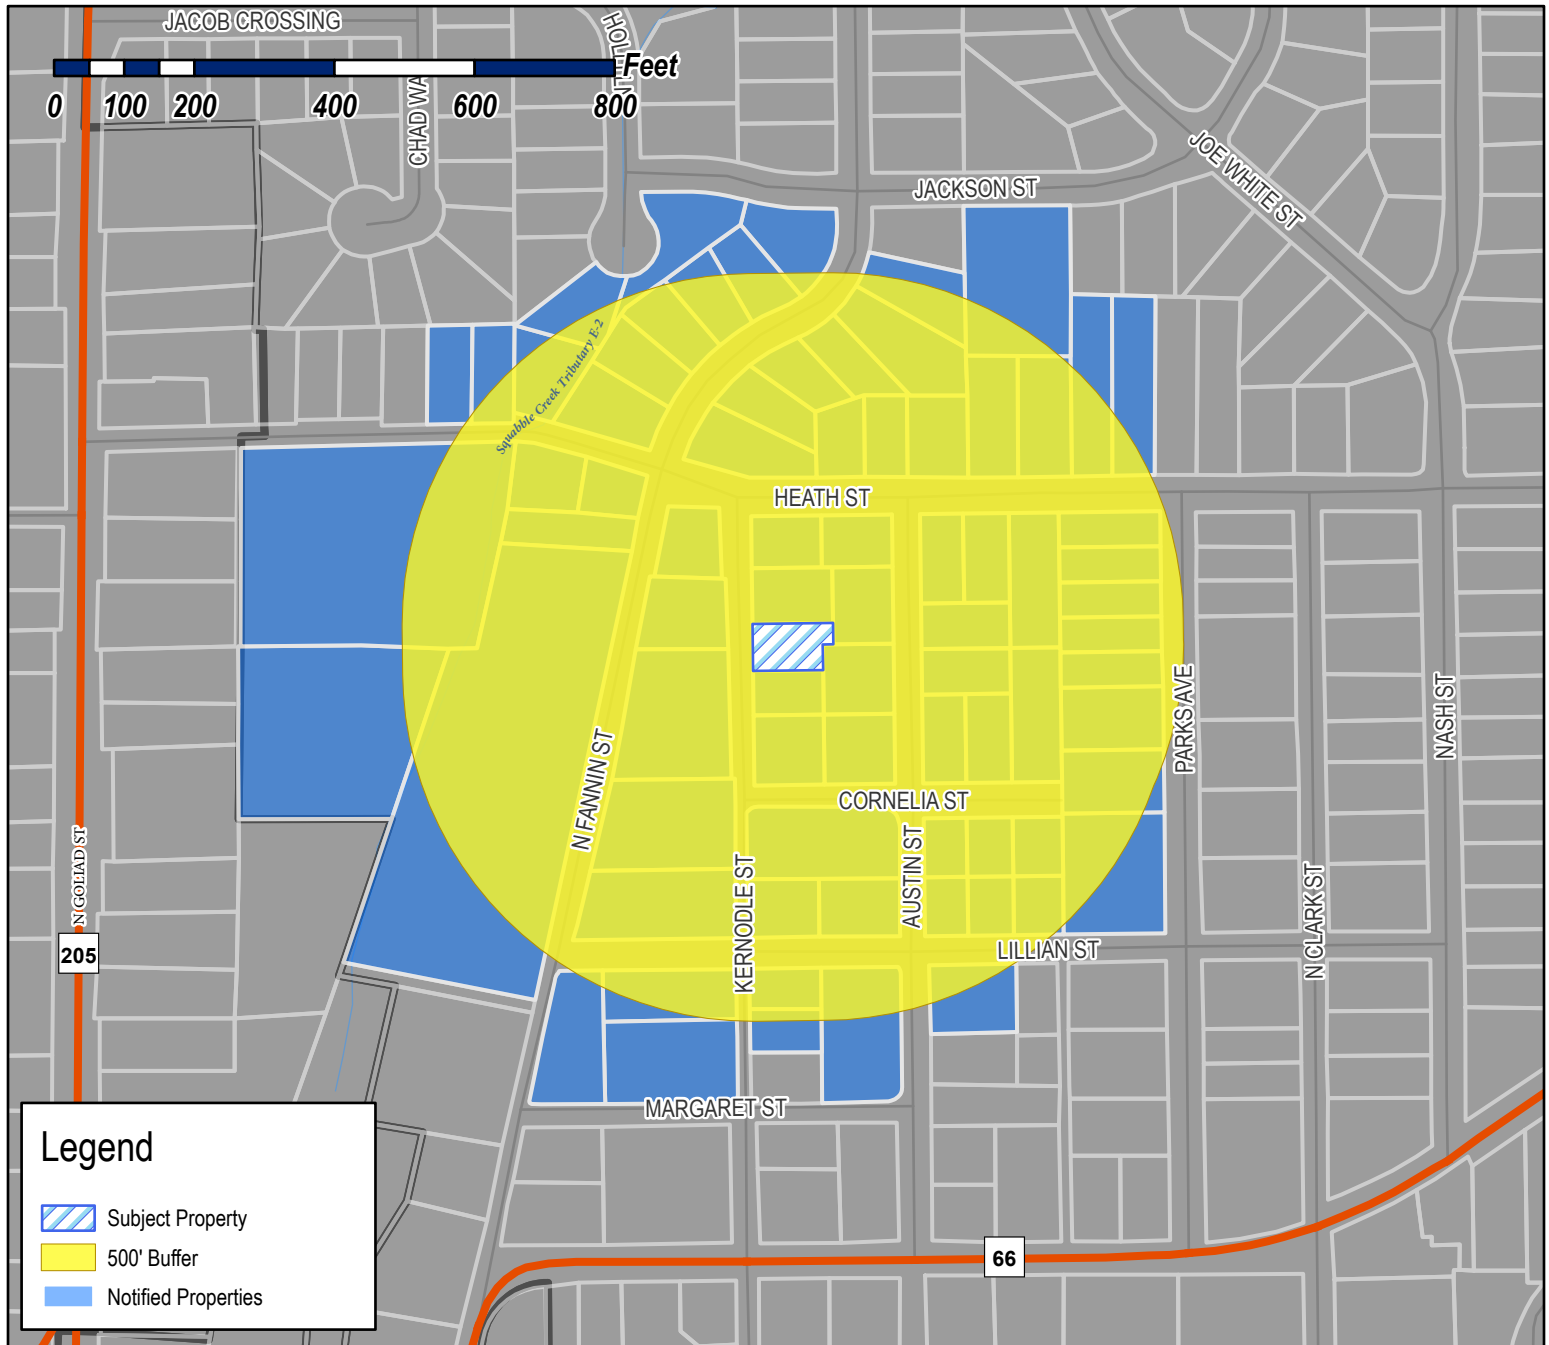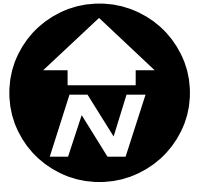


Legend

- Subject Property
- 500' Buffer
- Notified Properties

Case Number: Z2026-019
Case Name: SUP for Residential Infill
Case Type: Zoning
Zoning: Single-Family 7 (SF-7) District
Case Address: 806 Kernodle Street

Date Saved: 4/16/2026

For Questions on this Case Call: (972) 771-7745

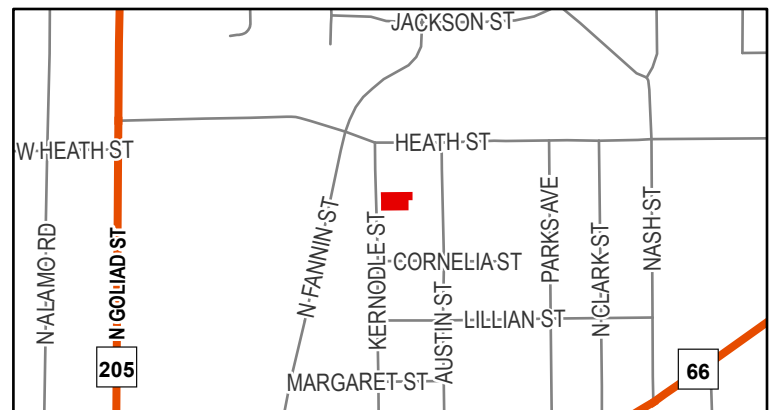

RESIDENT
100 E HEATH
ROCKWALL, TX 75087

AUSTIN TRENTON C
1340 MEANDERING WAY
ROCKWALL, TX 75087

CELINE ESTATES INC
149 BRENTWOOD DRIVE
HEATH, TX 75032

CELINE ESTATES INC
1925 BROKEN LANCE LN
ROCKWALL, TX 75032

VANILLA BEAN PROPERTIES SERIES 10 LLC
2 MANOR COURT
HEATH, TX 75032

CITY LIFT STATION
201 E WASHINGTON ST
ROCKWALL, TX 75087

LOVELL CHRISTINE MARRE AND JOSHUA
202 E HEATH
ROCKWALL, TX 75087

BLANKENSHIP JAMES WISE & LISA
203 E HEATH ST
ROCKWALL, TX 75087

REDDEN POLLY PEOPLES
213 SOVEREIGN CT
ROCKWALL, TX 75032

THOMAS ANGELA
2200 Kings Pass
Heath, TX 75032

PARK T ALLEN & SANDRA M
2301 LAFAYETTE DRIVE
HEATH, TX 75032

CONRAD CURT E DDS & CAMILLA
2800 ROLLING MEADOWS DR
ROCKWALL, TX 75087

ORTAMOND DONALD J & JANA R
301 MARGARET ST
ROCKWALL, TX 75087

ZYLKA PROPERTIES LLC
3021 RIDGE ROAD A66
ROCKWALL, TX 75032

ZYLKA PROPERTIES LLC
3021 RIDGE ROAD A66
ROCKWALL, TX 75032

CLARK APRIL N
313 NAKOMA DRIVE
ROCKWALL, TX 75087

ABEAR HOMES LLC SERIES 3
3400 N Central Expy Ste 110
Richardson, TX 75080

TIPPING VIVIAN E AND
EARNEST TIPPING
401 EAST HEATH STREET
ROCKWALL, TX 75087

DOLLINS ROBIN KAY AND GEORGE OEN
403 E HEATH
ROCKWALL, TX 75087

RESIDENT
405 E HEATH ST
ROCKWALL, TX 75087

KIRKPATRICK DAVID S & RHONDA D
500 E HEATH ST
ROCKWALL, TX 75087

BAF ASSETS 5 LLC
5001 Plaza on the Lk Ste 200
Austin, TX 78746

RESIDENT
501 LILLIAN ST
ROCKWALL, TX 75087

HOLZHEIMER THOMAS RAY
501 CORNELIA ST
ROCKWALL, TX 75087

BARNETT GEORGE S
502 CORNELIA ST
ROCKWALL, TX 75087

MCINTIRE J M & ERLINDA
502 E HEATH ST
ROCKWALL, TX 75087

RESIDENT
503 CORNELIA
ROCKWALL, TX 75087

RESIDENT
503 LILLIAN ST
ROCKWALL, TX 75087

RESIDENT
504 CORNELIA
ROCKWALL, TX 75087

TANTON MELVIN V JR
504 E HEATH ST
ROCKWALL, TX 75087

RESIDENT
505 LILLIAN ST
ROCKWALL, TX 75087

ALSOBROOK HAROLD DAVID JR
505 CARRIAGE TR
ROCKWALL, TX 75087

MOJICA JOSE L
505 Cornelia St
Rockwall, TX 75087

RESIDENT
505 E HEATH ST
ROCKWALL, TX 75087

RESIDENT
506 CORNELIA
ROCKWALL, TX 75087

RESIDENT
509 E HEATH ST
ROCKWALL, TX 75087

RICHARDSON PATRICE
510 COVE RIDGE RD
HEATH, TX 75032

RESIDENT
511 E HEATH ST
ROCKWALL, TX 75087

COATS LOIS LOUISE
512 E HEATH ST
ROCKWALL, TX 75087

FANG PROPERTIES LLC
536 LOMA VISTA
HEATH, TX 75032

CORNERSTONE INVESTMENT PROPERTIES LLC
5900 BALCONES DR STE 100
, TX

BROWN JONATHAN R & CHRISTY A
601 KERNODLE ST
ROCKWALL, TX 75087

EICH CHRIS AND ELENA
601 PARKS AVENUE
ROCKWALL, TX 75087

LOFLAND JANA J
603 AUSTIN ST
ROCKWALL, TX 75087

FUNK TED FREDRICK AND REBECCA LYNN
604 KERNODLE
ROCKWALL, TX 75087

FUQUA MATTHEW D & STACY L
605 PARKS AVE
ROCKWALL, TX 75087

DANIEL RODNEY
606 AUSTIN ST
ROCKWALL, TX 75087

MILLS WENDY K & MARC A
606 KERNODLE ST
ROCKWALL, TX 75087

MULLINS CHRISTOPHER CHARLES AND ARYN
ELISE
607 KERNODLE ST
ROCKWALL, TX 75087

BELANGER CORKY
616 MONTROSE DR
ROCKWALL, TX 75087

MOONEY DAVID AARON
701 AUSTIN ST
ROCKWALL, TX 75087

CASTILLO AGAPITO & ESTELA
701 PARKS AVE
ROCKWALL, TX 75087

RESIDENT
702 KERNODLE ST
ROCKWALL, TX 75087

RESIDENT
703 PARKS AVE
ROCKWALL, TX 75087

TIBBETTS ELAINE
703 KERNODLE ST
ROCKWALL, TX 75087

FRASIER MICHAEL & MARY GRACE
704 JACKSON ST
ROCKWALL, TX 75087

THOMAS TRACY
704 KERNODLE ST
ROCKWALL, TX 75087

2021 B L GRAVES REVOCABLE TRUST
BRYAN JOSEPH GRAVES & LAUREN CHRISTINE
GRAVES - TRUSTEES
705 KERNODLE ST
ROCKWALL, TX 75087

RESIDENT
707 PARKS AVE
ROCKWALL, TX 75087

BARRON ARMANDO
709 PARKS AVE
ROCKWALL, TX 75087

SILVA REBECA BRIANA &
JAVIER SILVA
711 PARKS AVENUE
ROCKWALL, TX 75087

EMBRY ASHLEY
790 HANOVER DR
ROCKWALL, TX 75087

RESIDENT
801 AUSTIN ST
ROCKWALL, TX 75087

RESIDENT
802 KERNODLE ST
ROCKWALL, TX 75087

COLWILL DIANA MARIA AND JESSE DAVID
803 Austin St
Rockwall, TX 75087

JOHNSON BRADLEY K AND GINGER M
803 KERNODLE ST
ROCKWALL, TX 75087

RESIDENT
804 KERNODLE ST
ROCKWALL, TX 75087

BUSHNELL MICHAEL S & TIFFANIE C
805 KERNODLE ST
ROCKWALL, TX 75087

ORTIZ ENRIQUE AROZLA
805 N FANNIN ST
ROCKWALL, TX 75087

RESIDENT
806 AUSTIN ST
ROCKWALL, TX 75087

RESIDENT
806 KERNODLE ST
ROCKWALL, TX 75087

DEL BOSQUE MARIO ETUX
807 KERNODLE ST
ROCKWALL, TX 75087

MEJIA JULIO & MARIA R
807 N FANNIN ST
ROCKWALL, TX 75087

RESIDENT
808 AUSTIN ST
ROCKWALL, TX 75087

RESIDENT
808 KERNODLE ST
ROCKWALL, TX 75087

RESIDENT
809 AUSTIN ST
ROCKWALL, TX 75087

JOSEY BROOKE
810 KERNODLE ST
ROCKWALL, TX 75087

JENNINGS AMANDA L
811 AUSTIN ST
ROCKWALL, TX 75087

WIEHE JOHN THOMAS
900 N FANNIN ST
ROCKWALL, TX 75087

CROWDER GERALDINE
901 N FANNIN ST
ROCKWALL, TX 75087

SHELLING BECKI
902 N FANNIN ST
ROCKWALL, TX 75087

HEMPHILL REBECCA AND TODD
903 NORTH FANNIN STREET
ROCKWALL, TX 75087

HALL WYNNE &
JOANN CAMPBELL
904 N FANNIN ST
ROCKWALL, TX 75087

ROSS THOMAS II & LACY
905 N FANNIN ST
ROCKWALL, TX 75087

WILLIAMS BROOKS
906 FANNIN STREET
ROCKWALL, TX 75087

ROE JOHN A AND PATRICIA K
907 N FANNIN ST
ROCKWALL, TX 75087

RESIDENT
908 N FANNIN ST
ROCKWALL, TX 75087

WILSON TERRY RENAE
909 N FANNIN ST
ROCKWALL, TX 75087

HAGENY MARY
910 N FANNIN STREET
ROCKWALL, TX 75087

HUME LINDA L
911 N FANNIN ST
ROCKWALL, TX 75087

RESIDENT
993 HOLLI LN
ROCKWALL, TX 75087

MESSENGER BARNARD A & BONNIE
998 HOLLI LN
ROCKWALL, TX 75087

PUBLIC NOTICE



CITY OF ROCKWALL
PLANNING AND ZONING DEPARTMENT
PHONE: (972) 771-7745
EMAIL: PLANNING@ROCKWALL.COM

Property Owner and/or Resident of the City of Rockwall:

You are hereby notified that the City of Rockwall Planning and Zoning Commission and City Council will consider the following application:

Z2026-019: SUP for Residential Infill

Hold a public hearing to discuss and consider a request by Javier Silva of JMS Custom Homes for the approval of a *Specific Use Permit (SUP)* for *Residential Infill Adjacent to an Established Subdivision* for the purpose of constructing a single-family home on a 0.161-acre parcel of land identified as Lot 2, Block A, Kinsey Addition, City of Rockwall, Rockwall County, Texas, zoned Single-Family 7 (SF-7) District, addressed as 806 Kernodle Street, and take any action necessary.

For the purpose of considering the effects of such a request, the Planning and Zoning Commission will hold a public hearing on Tuesday, May 12, 2026 at 6:00 PM, and the City Council will hold a public hearing on Monday, May 18, 2026 at 6:00 PM. These hearings will be held in the City Council Chambers at City Hall, 385 S. Goliad Street.

As an interested property owner, you are invited to attend these meetings. If you prefer to express your thoughts in writing please return the form to:

Angelica Guevara
Rockwall Planning and Zoning Dept.
385 S. Goliad Street
Rockwall, TX 75087

You may also email your comments to the Planning Department at planning@rockwall.com. If you choose to email the Planning Department please include your name and address for identification purposes.

Your comments must be received by Monday, May 18, 2026 at 4:00 PM to ensure they are included in the information provided to the City Council.

Sincerely,

Ryan Miller, AICP
Director of Planning & Zoning



MORE INFORMATION ON THIS CASE CAN BE FOUND AT: <https://sites.google.com/site/rockwallplanning/development/development-cases>

— . . . PLEASE RETURN THE BELOW FORM — . . .

Case No. Z2026-019: SUP for Residential Infill

Please place a check mark on the appropriate line below:

- ☐ I am in favor of the request for the reasons listed below.
- ☐ I am opposed to the request for the reasons listed below.

Name:

Address:

Tex. Loc. Gov. Code, Sec. 211.006 (d) If a proposed change to a regulation or boundary is protested in accordance with this subsection, the proposed change must receive, in order to take effect, the affirmative vote of at least three-fourths of all members of the governing body. The protest must be written and signed by the owners of at least 20 percent of either: (1) the area of the lots or land covered by the proposed change; or (2) the area of the lots or land immediately adjoining the area covered by the proposed change and extending 200 feet from that area.

PLEASE SEE LOCATION MAP OF SUBJECT PROPERTY ON THE BACK OF THIS NOTICE

ZONING & SPECIFIC USE PERMIT INFORMATION FORM



CITY OF ROCKWALL
PLANNING AND ZONING DEPARTMENT
PHONE: (972) 771-7745
EMAIL: PLANNING@ROCKWALL.COM

CASE NUMBER z2026-019 sup

PLEASE PLACE A CHECK MARK ON THE APPROPRIATE LINE BELOW.

- ☐ I am in favor of the request
☒ I am in opposition of the request

NAME Bonnie Messenger

ADDRESS

PLEASE PROVIDE ANY ADDITIONAL INFORMATION CONCERNING YOUR SUPPORT OR OPPOSITION TO THE REQUEST.

I feel two story houses are not in line with street or neighborhood. The majority of houses are older homes.

PLEASE CHECK ALL THAT APPLY.

- ☒ I live nearby the proposed Zoning or Specific Use Permit (SUP) request.
☐ I work nearby the proposed Zoning or Specific Use Permit (SUP) request.
☐ I own property nearby the proposed Zoning or Specific Use Permit (SUP) request.
☐ I own a business nearby the proposed Zoning or Specific Use Permit (SUP) request.
☐ Other:

HOW DID YOU HEAR ABOUT THIS ZONING OR SPECIFIC USE PERMIT (SUP) REQUEST?

- ☒ I received a property owner notification in the mail
☐ I read about the request on the City's website
☐ I saw a zoning sign on the property
☐ I read about the request in the Rockwall Herald Banner
☐ My neighbors told me about the request
☐ Other:

Case No. Z2026-019: SUP for Residential Infill

Please place a check mark on the appropriate line below:

☒ I am in favor of the request for the reasons listed below.

☐ I am opposed to the request for the reasons listed below.

Name: *G. Crowder*

Address:

Tex. Loc. Gov. Code Sec. 211.006 (d) If a proposed change to a regulation or boundary is protested in accordance with this subsection, the proposed change must receive, in order to take effect, the affirmative vote of at least three-fourths of all members of the governing body. The protest must be written and signed by the owners of at least 20 percent of either: (1) the area of the lots or land covered by the proposed change; or (2) the area of the lots or land immediately adjoining the area covered by the proposed change and extending 200 feet from that area.

PLEASE SEE LOCATION MAP OF SUBJECT PROPERTY ON THE BACK OF THIS NOTICE

PUBLIC NOTICE



CITY OF ROCKWALL
PLANNING AND ZONING DEPARTMENT
PHONE: (972) 771-7745
EMAIL: PLANNING@ROCKWALL.COM

Property Owner and/or Resident of the City of Rockwall:

You are hereby notified that the City of Rockwall Planning and Zoning Commission and City Council will consider the following application:

Z2026-019: SUP for Residential Infill

Hold a public hearing to discuss and consider a request by Javier Silva of JMS Custom Homes for the approval of a *Specific Use Permit (SUP)* for Residential Infill Adjacent to an Established Subdivision for the purpose of constructing a single-family home on a 0.161-acre parcel of land identified as Lot 2, Block A, Kinsey Addition, City of Rockwall, Rockwall County, Texas, zoned Single-Family 7 (SF-7) District, addressed as 806 Kermode Street, and take any action necessary.

For the purpose of considering the effects of such a request, the Planning and Zoning Commission will hold a public hearing on Tuesday, May 12, 2026 at 6:00 PM, and the City Council will hold a public hearing on Monday, May 18, 2026 at 6:00 PM. These hearings will be held in the City Council Chambers at City Hall, 385 S. Goliad Street.

As an interested property owner, you are invited to attend these meetings. If you prefer to express your thoughts in writing please return the form to:

Angelica Guevara
Rockwall Planning and Zoning Dept.
385 S. Goliad Street
Rockwall, TX 75087

You may also email your comments to the Planning Department at planning@rockwall.com. If you choose to email the Planning Department please include your name and address for identification purposes.

Your comments must be received by Monday, May 18, 2026 at 4:00 PM to ensure they are included in the information provided to the City Council.

Sincerely,

Ryan Miller, AICP
Director of Planning & Zoning

USE THIS QR CODE
TO GO DIRECTLY
TO THE WEBSITE



MORE INFORMATION ON THIS CASE CAN BE FOUND AT: <https://sites.google.com/site/rockwallplanning/development/development-cases>

PLEASE RETURN THE BELOW FORM

Case No. Z2026-019: SUP for Residential Infill

Please place a check mark on the appropriate line below:

☐ I am in favor of the request for the reasons listed below.

☒ I am opposed to the request for the reasons listed below.

The City Development has gone too far too fast

Name:

Jake Roe

Address:

[Redacted Address]

Tex. Loc. Gov. Code, Sec. 211.006 (d) If a proposed change to a regulation or boundary is protested in accordance with this subsection, the proposed change must receive, in order to take effect, the affirmative vote of at least three-fourths of all members of the governing body. The protest must be written and signed by the owners of at least 20 percent of either: (1) the area of the lots or land covered by the proposed change; or (2) the area of the lots or land immediately adjoining the area covered by the proposed change and extending 200 feet from that area.

PLEASE SEE LOCATION MAP OF SUBJECT PROPERTY ON THE BACK OF THIS NOTICE

From: [tiffanie bushnell](#)
To: [Planning](#)
Subject: Case Z2026-018, Z2026-019
Date: Saturday, May 2, 2026 7:15:33 PM



We oppose the size of these two houses. They will not fit well in our neighborhood. There was one lot (one house torn down) without notification sent out. These houses are just to much for the lots and so close together. Please consider single level homes !

Thank you ,

Michael and Tiffanie Bushnell



CAUTION: This email originated from outside of the organization. Do not click links or open attachments unless you recognize the sender and know the content is safe.

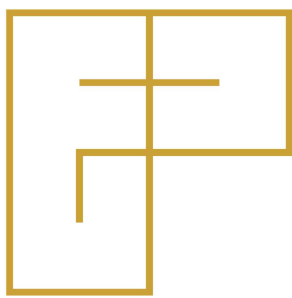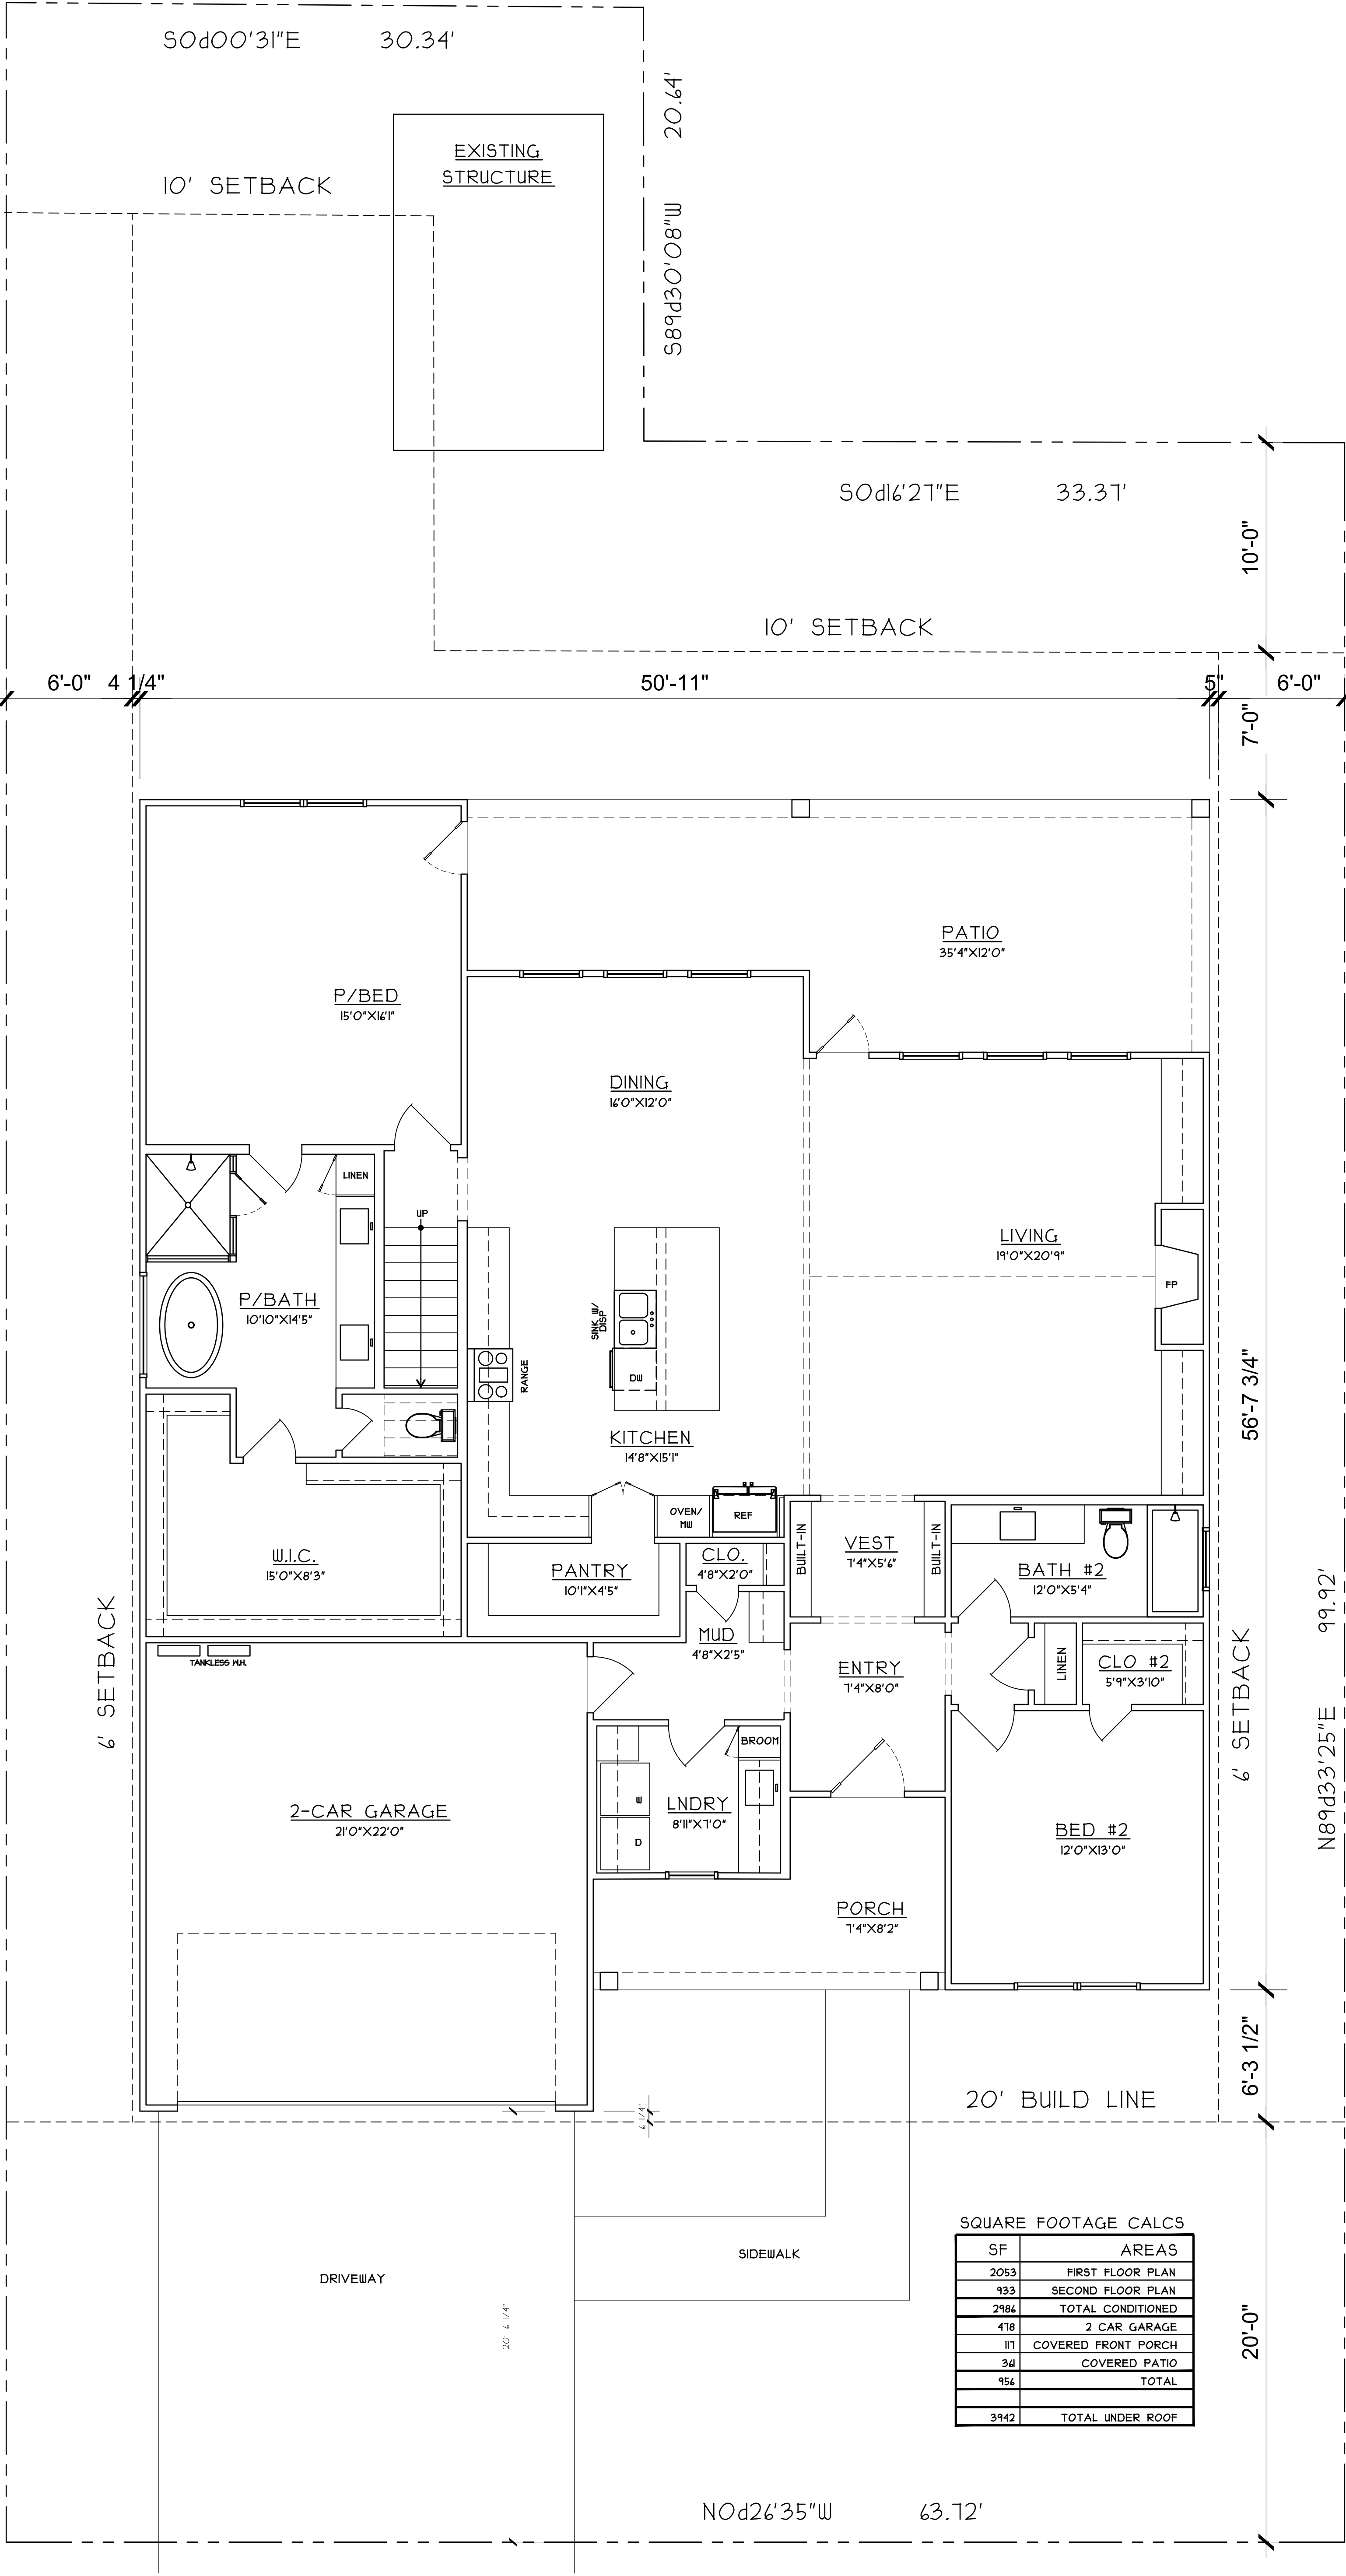

FANNINGPHILIPS DESIGN
patra@fanningphilips.com
214.284.8734

LOT 2 - KERNOODLE STREET

NEW CONSTRUCTION



Rockwall, TX 75078



Job Number: 26103
Date: 4/16/2026
Sheet Number:

A1

FIRST FLOOR PLAN

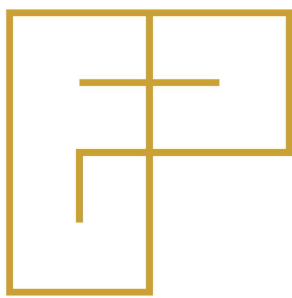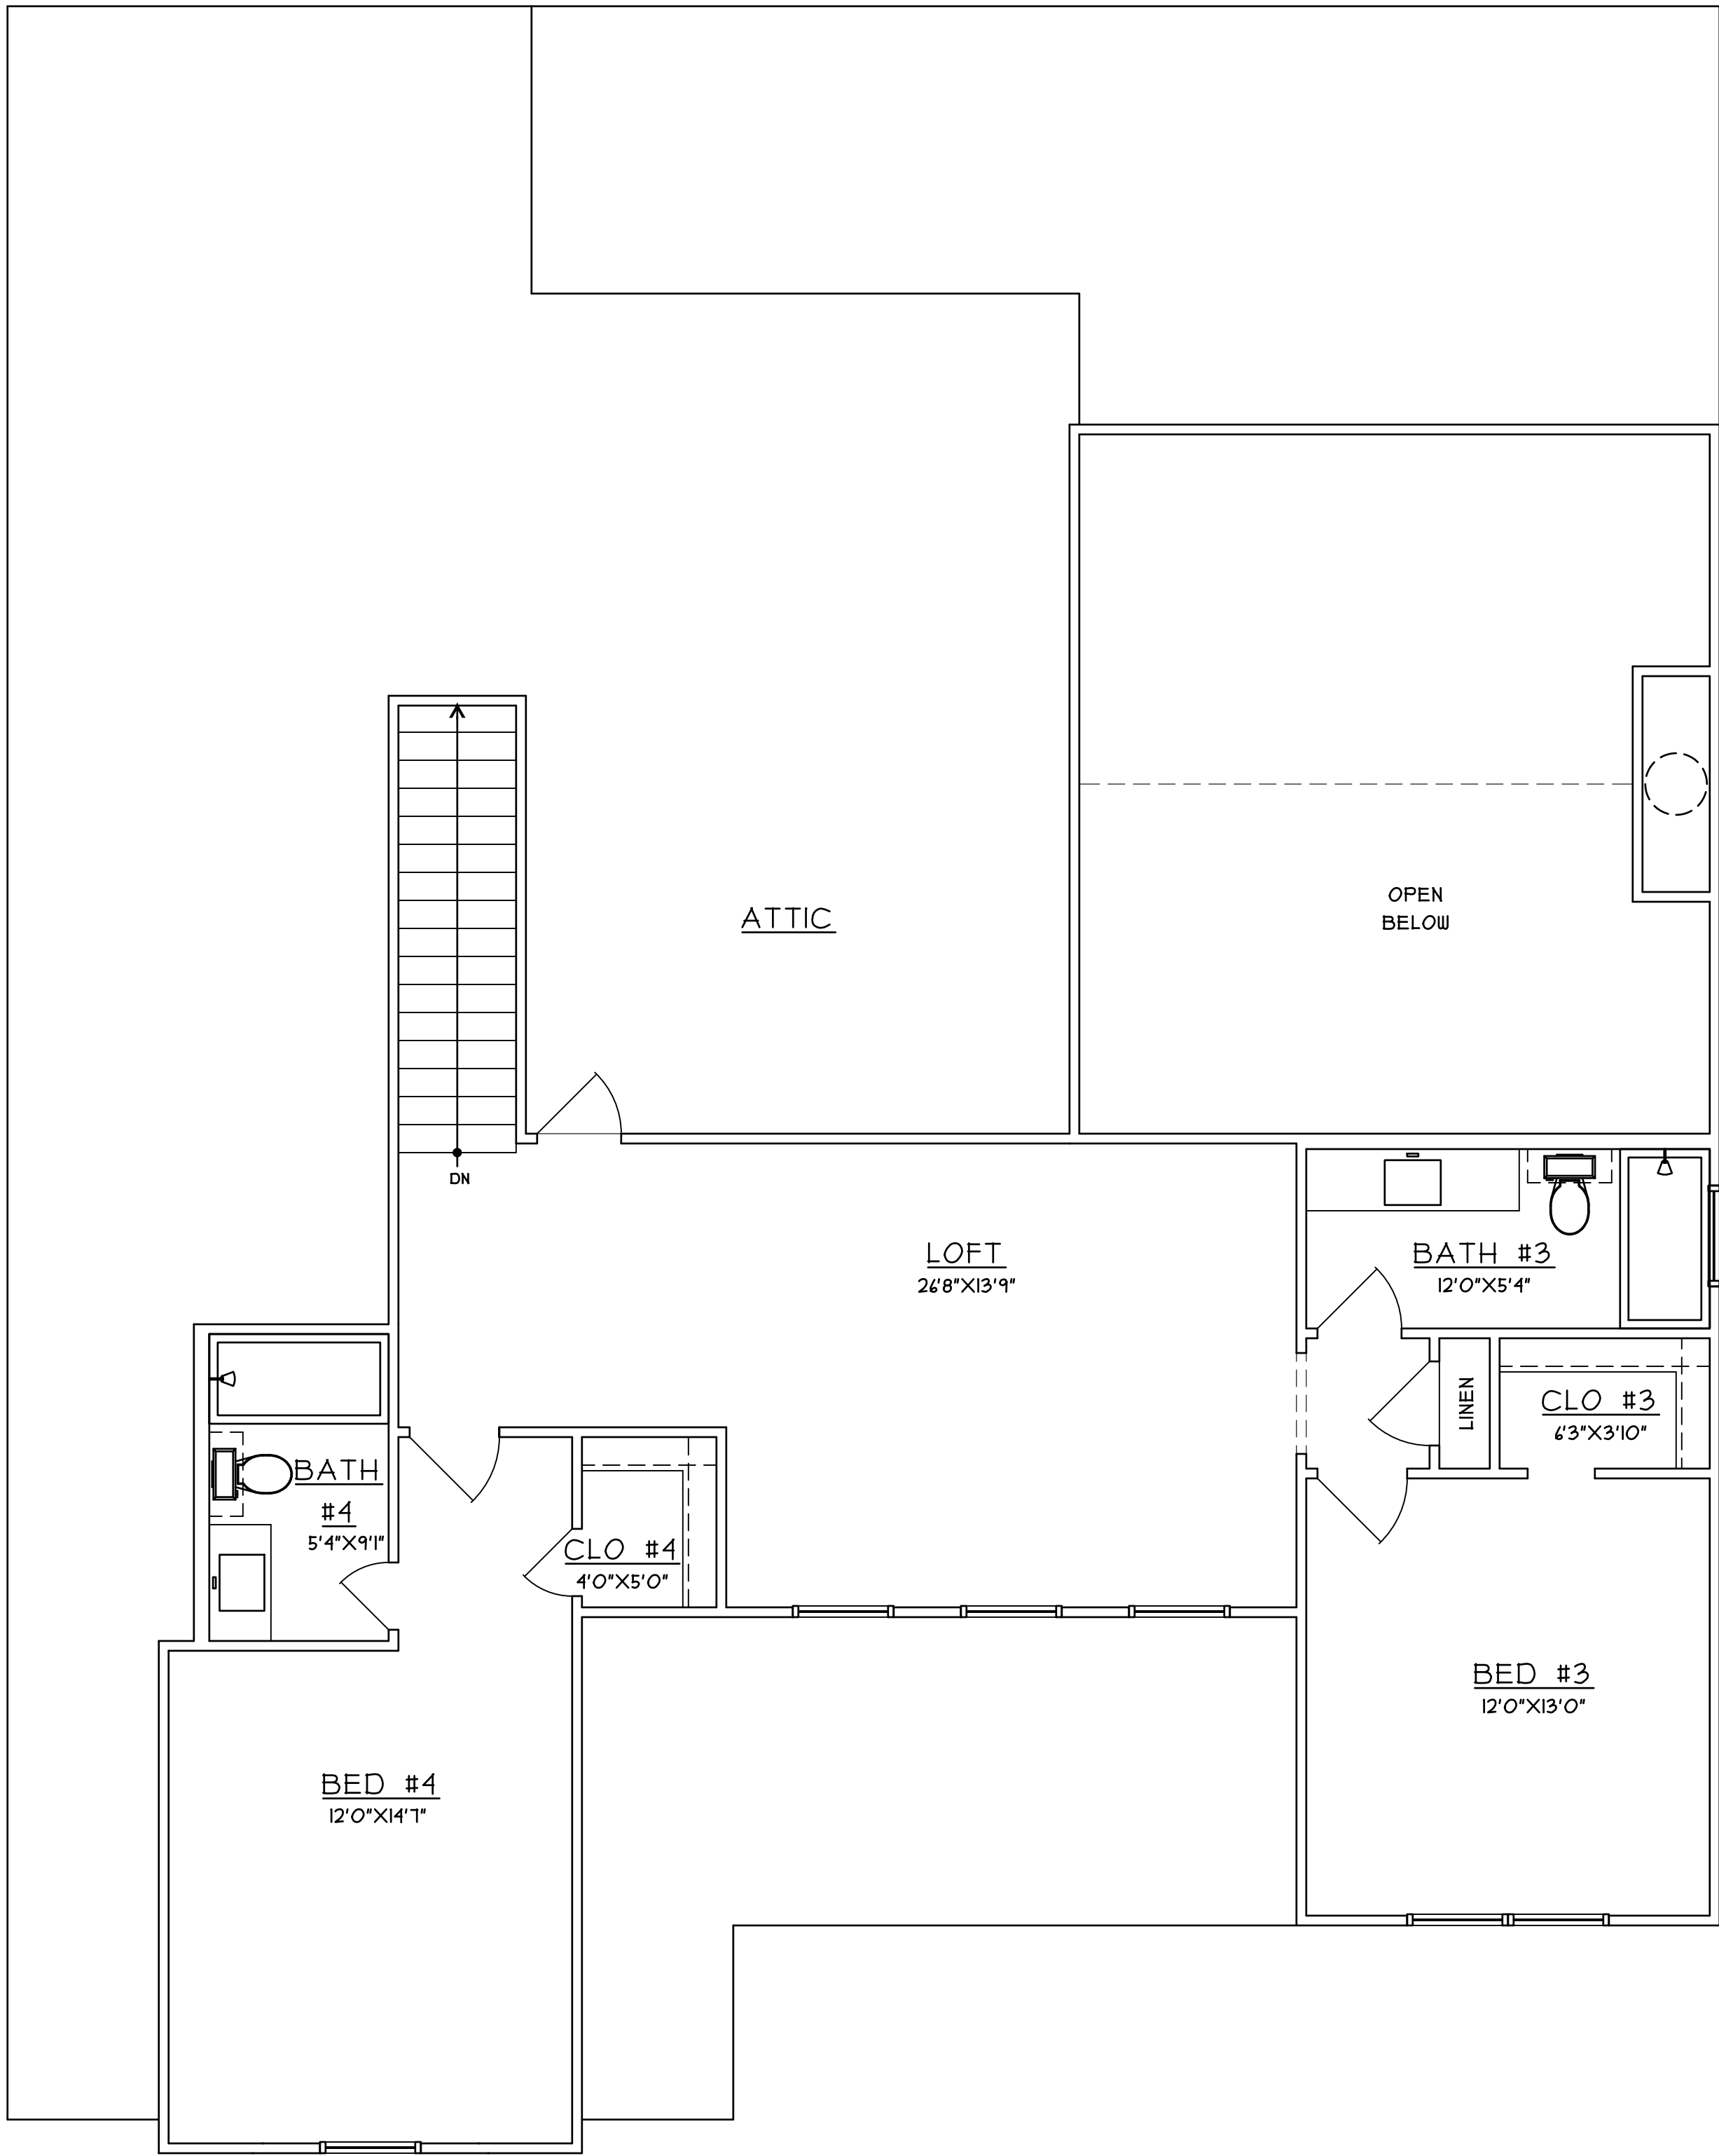

FANNINGPHILIPS DESIGN
patra@fanningphilips.com
214.284.8734


LOT 2 - KERNOODLE STREET

NEW CONSTRUCTION


Rockwall, TX 75078



Job Number: 26103
Date: 4/16/2026
Sheet Number:
A2
SECOND FLOOR PLAN

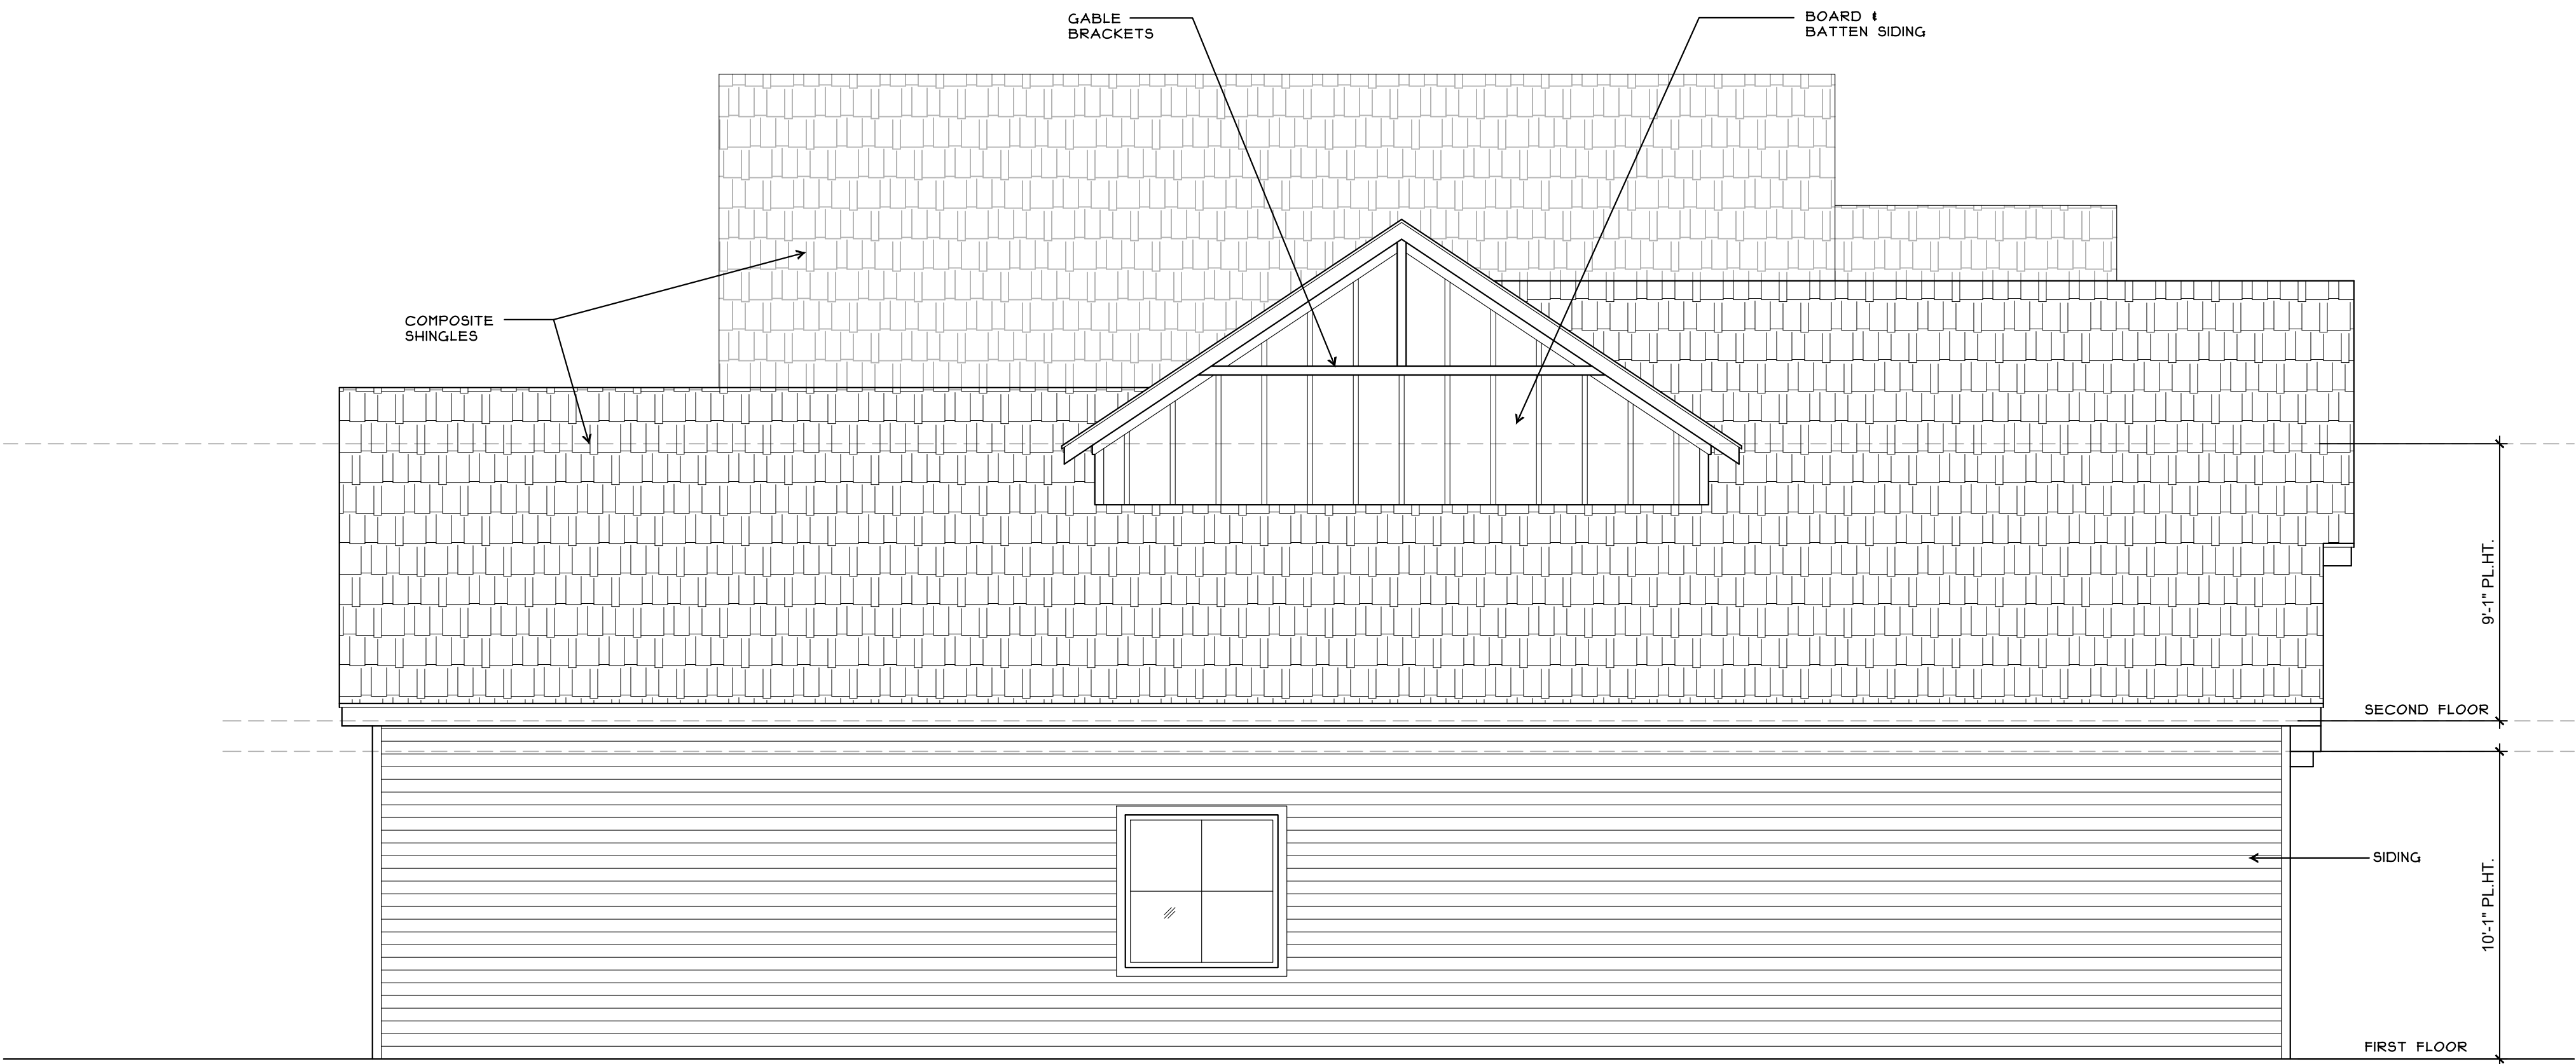

2 LEFT ELEVATION
Scale: 1/4" = 1'-0"

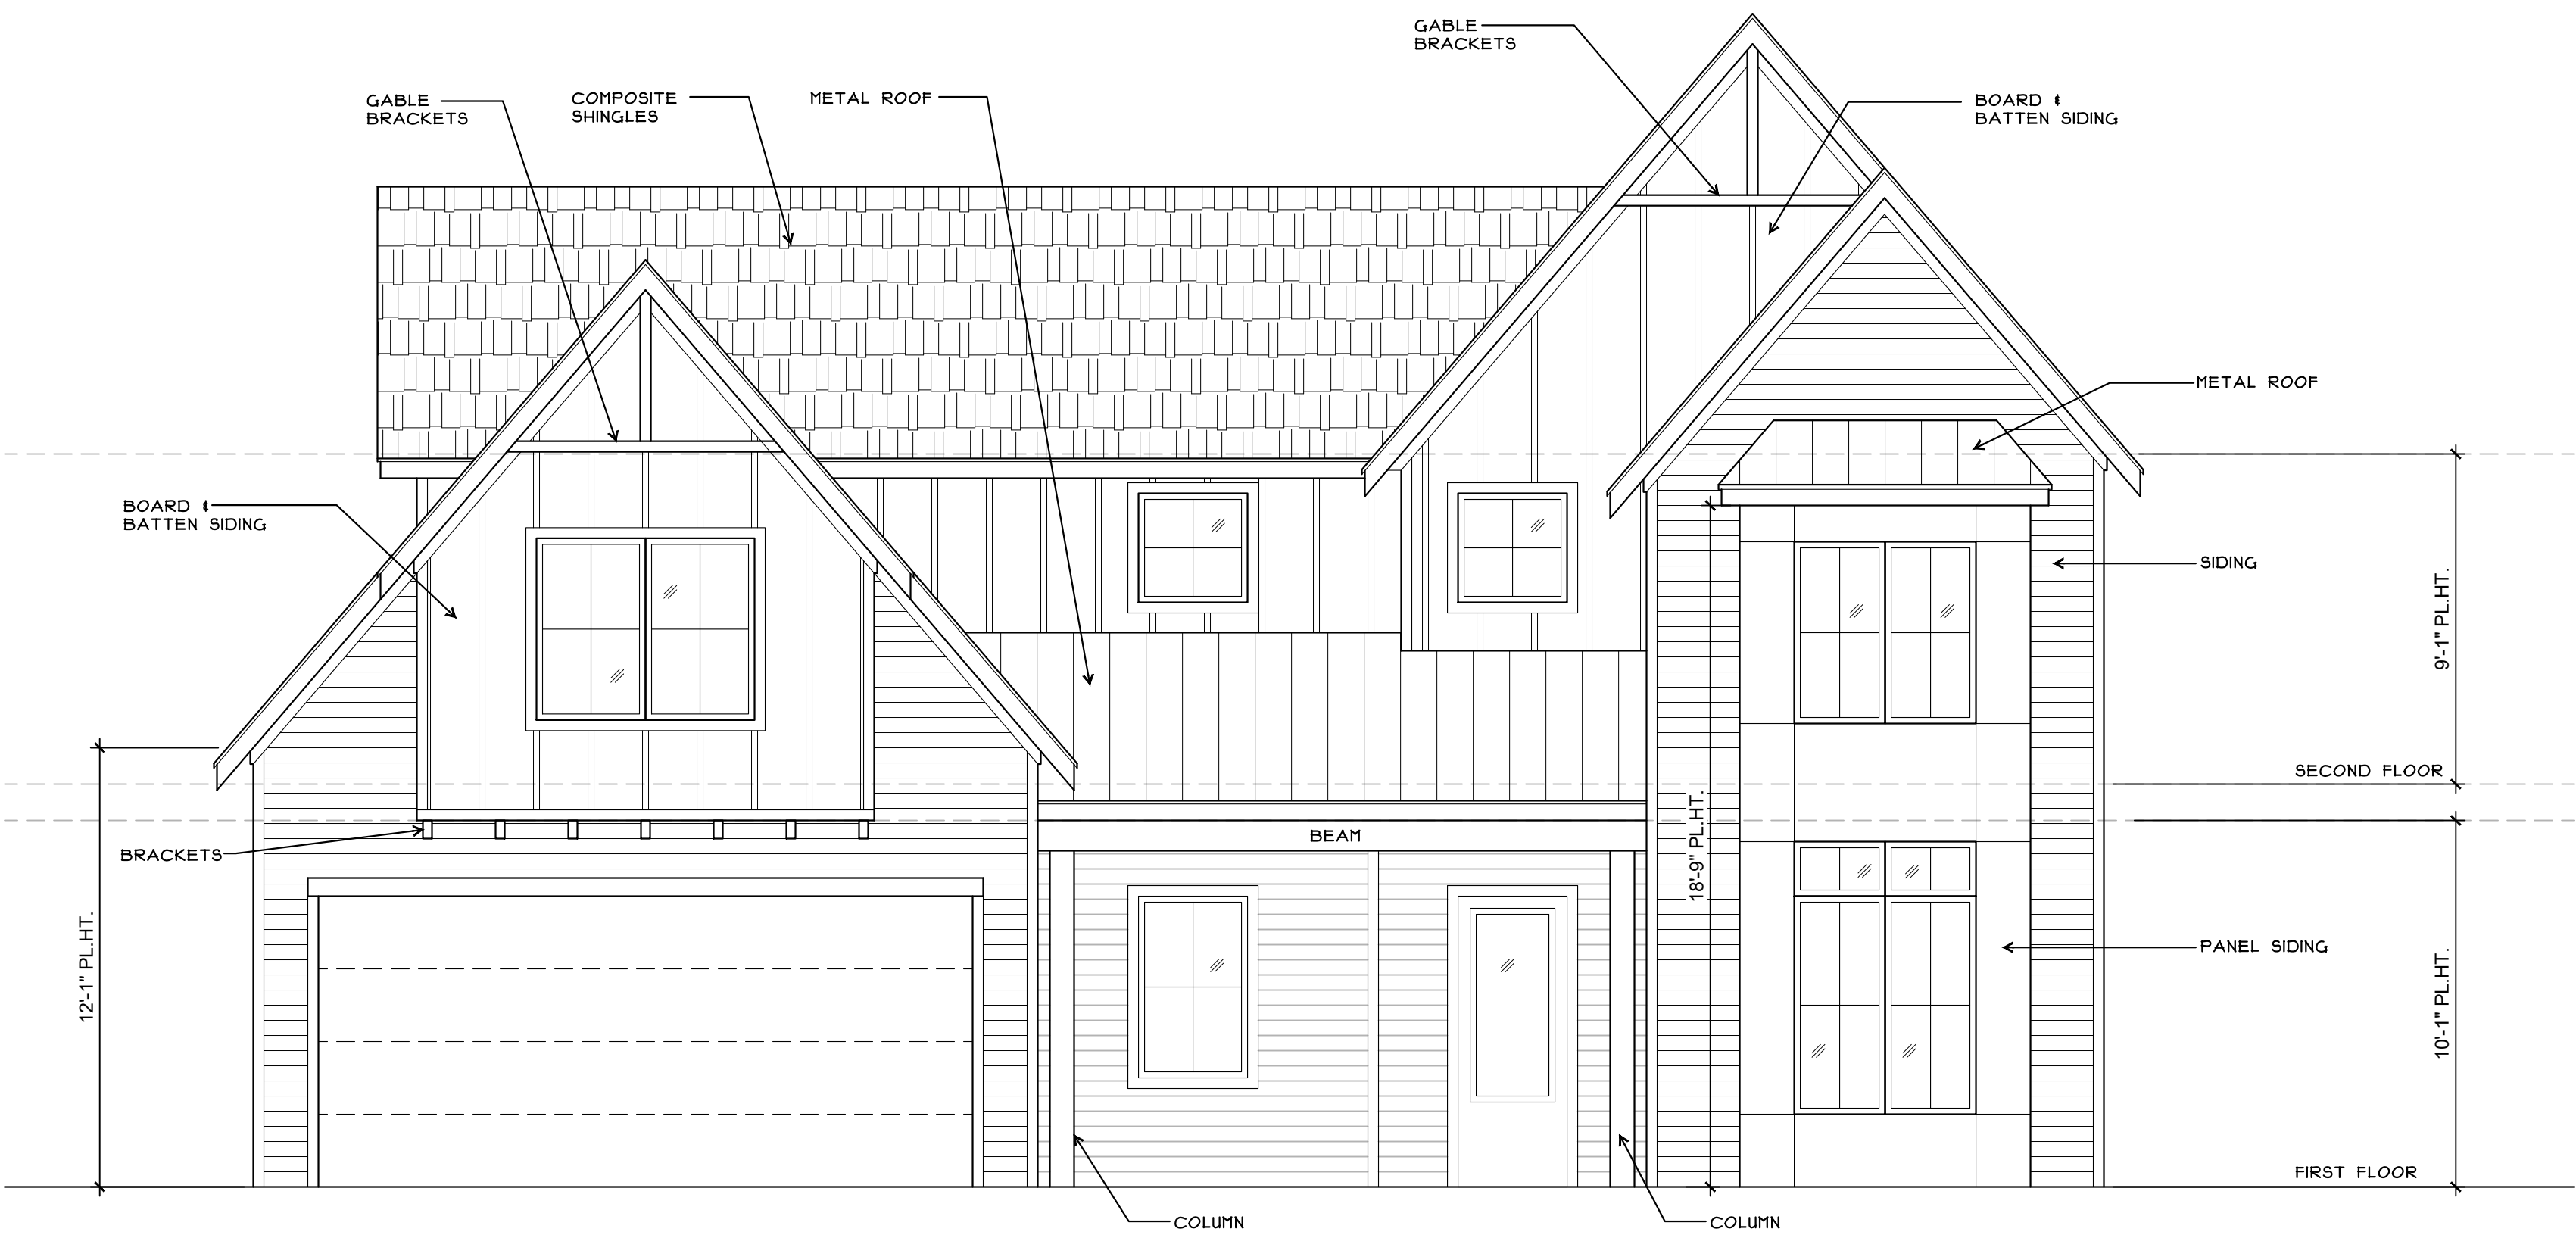

1 FRONT ELEVATION
Scale: 1/4" = 1'-0"



FANNINGPHILIPS DESIGN
patra@fanningphilips.com
214.284.8734

LOT 2 KERNOODLE NEW CONSTRUCTION

ROCKWALL, TX 75078


Job Number: 26103

Date: 4/16/2026

Sheet Number:

E1

ELEVATIONS

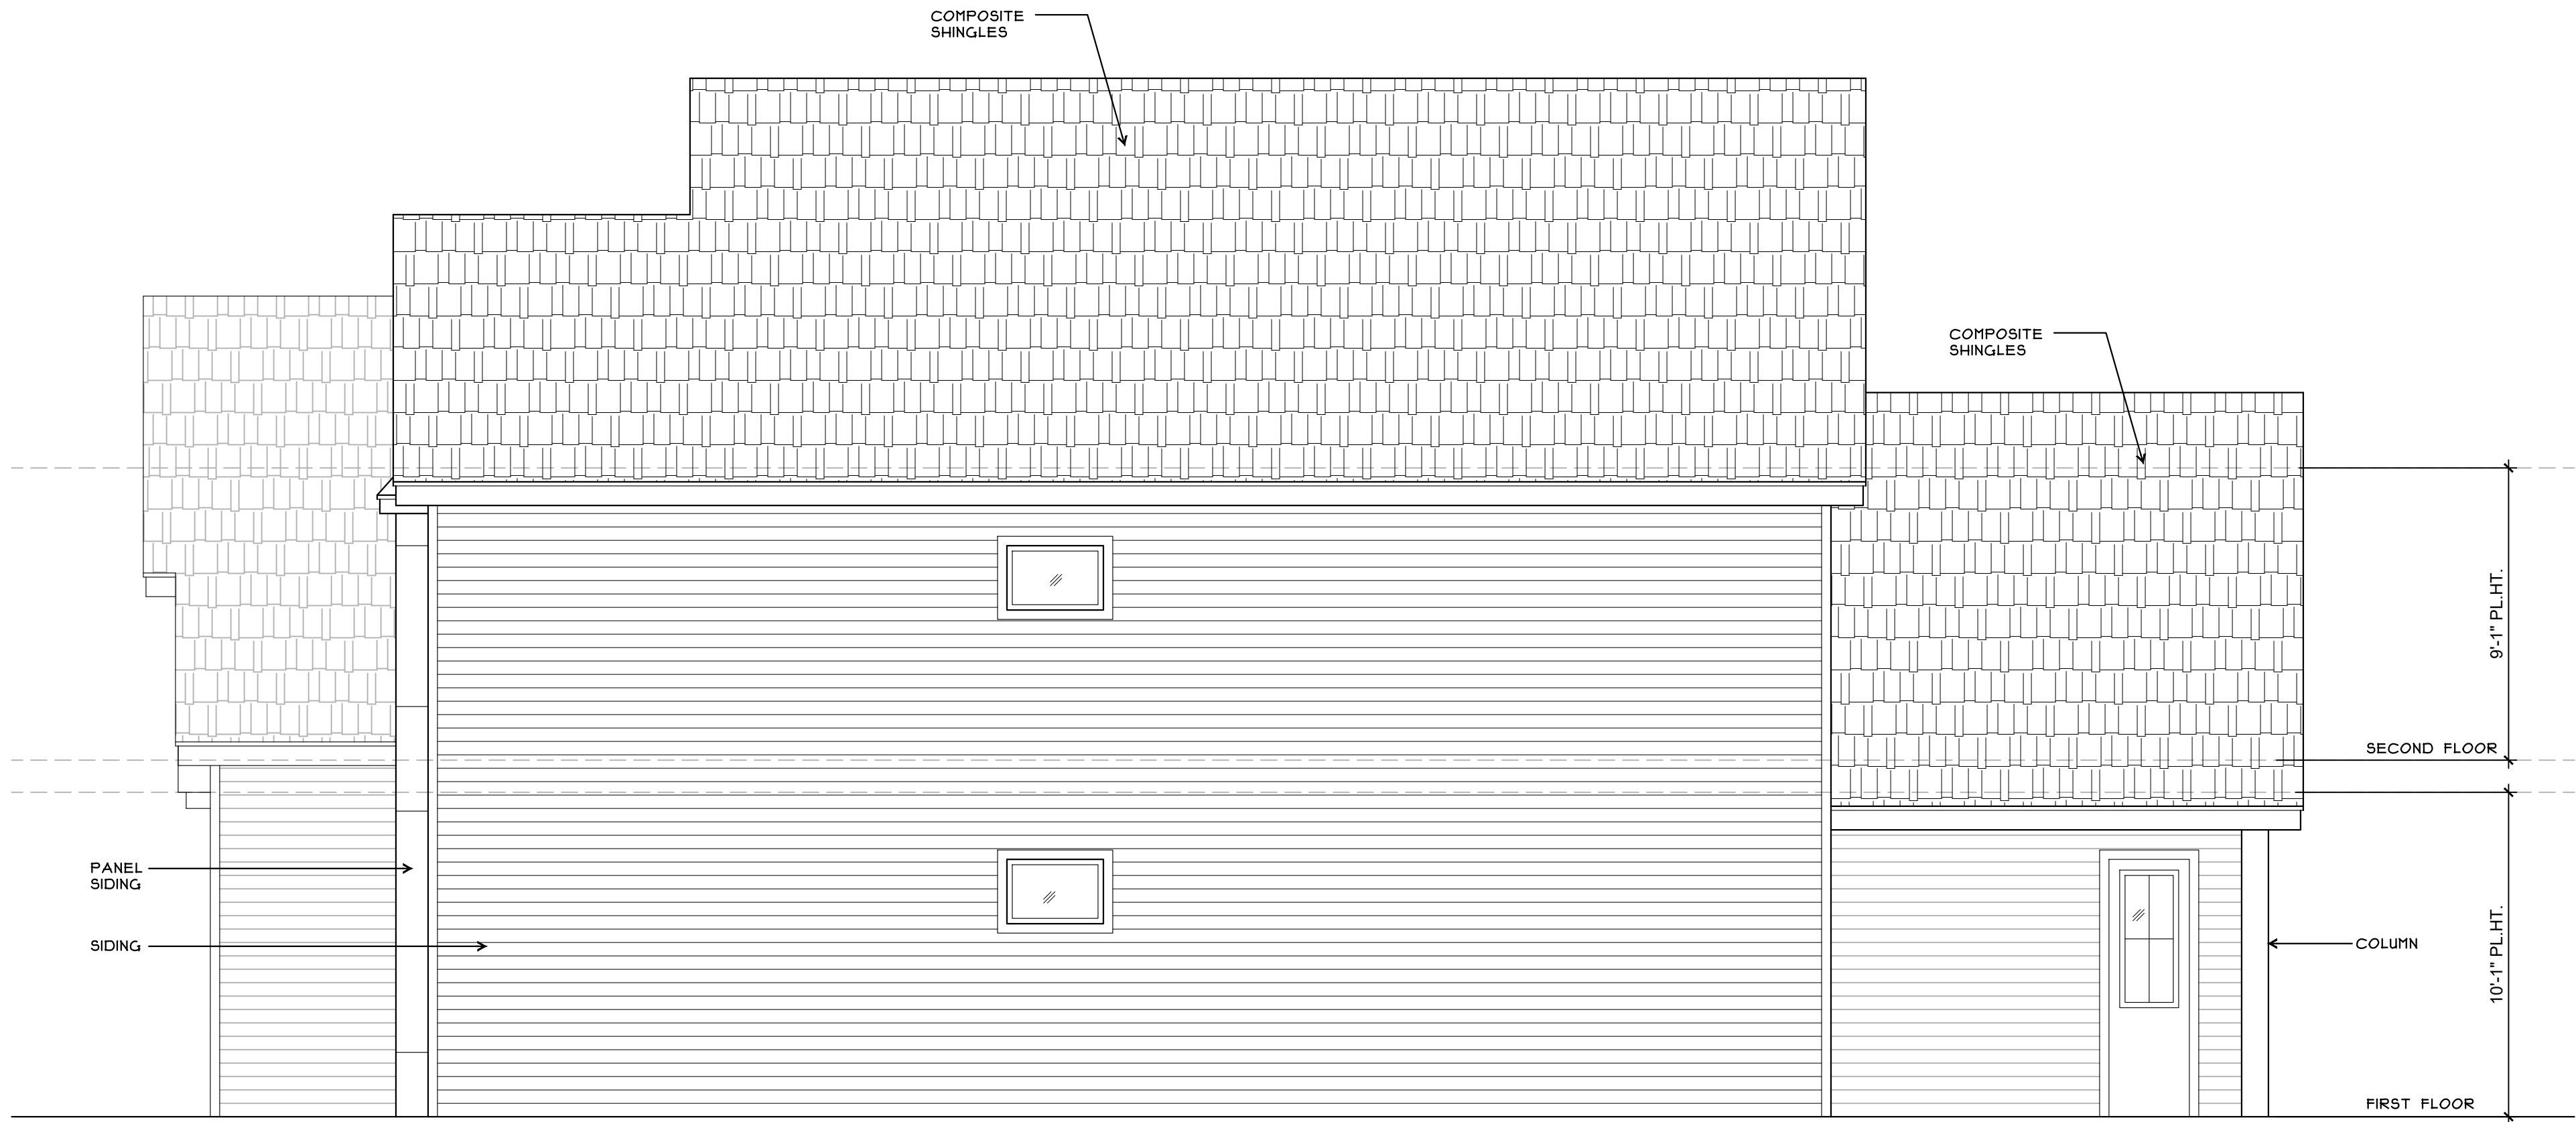

2 RIGHT ELEVATION
Scale: 1/4" = 1'-0"



1 REAR ELEVATION
Scale: 1/4" = 1'-0"



FANNINGPHILIPS DESIGN
patra@fanningphilips.com
214.284.8734

LOT 2 KERNOODLE NEW CONSTRUCTION

ROCKWALL, TX 75078

Job Number: 26103

Date: 4/16/2026

Sheet Number:

E2

ELEVATIONS



CITY OF ROCKWALL

HOUSING ANALYSIS FOR CASE NO. Z2026-019

PLANNING AND ZONING DEPARTMENT

385 S. GOLIAD STREET • ROCKWALL, TX 75087

PHONE: (972) 771-7745 • EMAIL: PLANNING@ROCKWALL.COM

ADJACENT HOUSING ATTRIBUTES

ADDRESS	HOUSING TYPE	YEAR BUILT	HOUSE SF	ACCESSORY BUILDING	EXTERIOR MATERIALS
802 Kernodle Street	Single-Family Home	1939	1,826	80	Siding
803 Kernodle Street	Single-Family Home	1964	2,862	780	Brick
804 Kernodle Street	Vacant	N/A	N/A	N/A	N/A
805 Kernodle Street	Single-Family Home	1980	2,184	120	Brick
806 Kernodle Street	Vacant	N/A	N/A	N/A	N/A
807 Kernodle Street	Single-Family Home	1986	2,398	128	Brick
808 Kernodle Street	Single-Family Home	1914	2,496	N/A	Siding
810 Kernodle Street	Single-Family Home	1986	2,313	80	Brick
801 Austin Street	Single-Family Home	1980	2,874	N/A	Brick
803 Austin Street	Single-Family Home	2022	3,825	N/A	Siding
809 Austin Street	Single-Family Home	1991	2,010	N/A	Siding
811 Austin Street	Single-Family Home	1985	1,080	N/A	Siding
AVERAGES:		1975	2,387	238	




CITY OF ROCKWALL

HOUSING ANALYSIS FOR CASE NO. Z2026-019

PLANNING AND ZONING DEPARTMENT

385 S. GOLIAD STREET • ROCKWALL, TX 75087

PHONE: (972) 771-7745 • EMAIL: PLANNING@ROCKWALL.COM

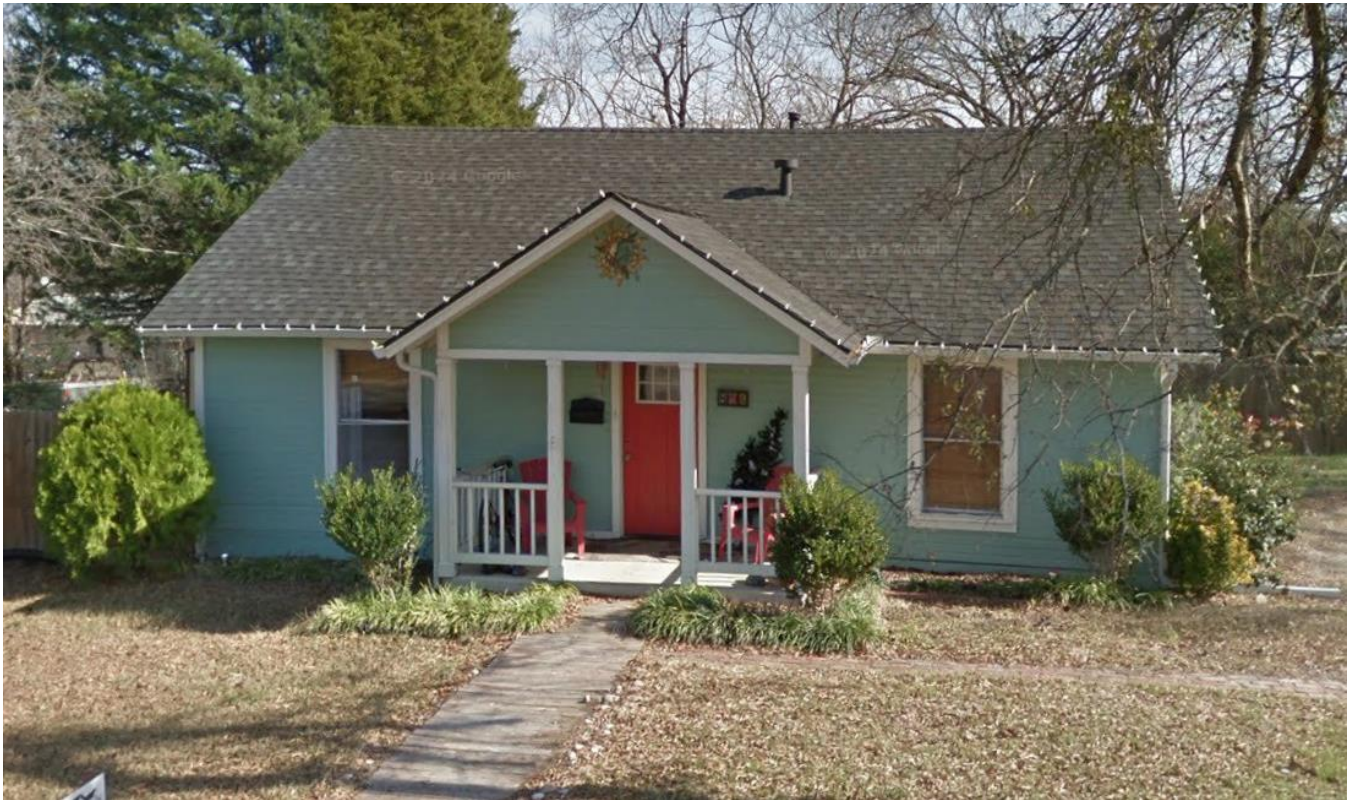

802 Kernodle Street



803 Kernodle Street



CITY OF ROCKWALL

HOUSING ANALYSIS FOR CASE NO. Z2026-019

PLANNING AND ZONING DEPARTMENT

385 S. GOLIAD STREET • ROCKWALL, TX 75087

PHONE: (972) 771-7745 • EMAIL: PLANNING@ROCKWALL.COM



804 Kernodle Street



805 Kernodle Street



CITY OF ROCKWALL

HOUSING ANALYSIS FOR CASE NO. Z2026-019

PLANNING AND ZONING DEPARTMENT

385 S. GOLIAD STREET • ROCKWALL, TX 75087

PHONE: (972) 771-7745 • EMAIL: PLANNING@ROCKWALL.COM



806 Kernodle Street



807 Kernodle Street



CITY OF ROCKWALL

HOUSING ANALYSIS FOR CASE NO. Z2026-019

PLANNING AND ZONING DEPARTMENT

385 S. GOLIAD STREET • ROCKWALL, TX 75087

PHONE: (972) 771-7745 • EMAIL: PLANNING@ROCKWALL.COM



808 Kernodle Street



810 Kernodle Street



CITY OF ROCKWALL

HOUSING ANALYSIS FOR CASE NO. Z2026-019

PLANNING AND ZONING DEPARTMENT

385 S. GOLIAD STREET • ROCKWALL, TX 75087

PHONE: (972) 771-7745 • EMAIL: PLANNING@ROCKWALL.COM



801 Austin Street



803 Austin Street



CITY OF ROCKWALL

HOUSING ANALYSIS FOR CASE NO. Z2026-019

PLANNING AND ZONING DEPARTMENT

385 S. GOLIAD STREET • ROCKWALL, TX 75087

PHONE: (972) 771-7745 • EMAIL: PLANNING@ROCKWALL.COM



809 Austin Street



811 Austin Street

CITY OF ROCKWALL

ORDINANCE NO. 26-XX

SPECIFIC USE PERMIT NO. S-3XX

AN ORDINANCE OF THE CITY COUNCIL OF THE CITY OF ROCKWALL, TEXAS, AMENDING THE UNIFIED DEVELOPMENT CODE (UDC) [ORDINANCE NO. 20-02] OF THE CITY OF ROCKWALL, ROCKWALL COUNTY, TEXAS, AS PREVIOUSLY AMENDED, SO AS TO GRANT A SPECIFIC USE PERMIT (SUP) FOR RESIDENTIAL INFILL ADJACENT TO AN ESTABLISHED SUBDIVISION TO ALLOW THE CONSTRUCTION OF A SINGLE-FAMILY HOME ON A 0.161-ACRE PARCEL OF LAND, IDENTIFIED AS LOT 2, BLOCK A, KINSEY ADDITION, CITY OF ROCKWALL, ROCKWALL COUNTY, TEXAS; AND MORE SPECIFICALLY DESCRIBED AND DEPICTED IN *EXHIBIT 'A'* OF THIS ORDINANCE; PROVIDING FOR SPECIAL CONDITIONS; PROVIDING FOR A PENALTY OF FINE NOT TO EXCEED THE SUM OF TWO THOUSAND DOLLARS (\$2,000.00) FOR EACH OFFENSE; PROVIDING FOR A SEVERABILITY CLAUSE; PROVIDING FOR A REPEALER CLAUSE; PROVIDING FOR AN EFFECTIVE DATE.

WHEREAS, the City has received a request by Javier Silva of JMS Custom Homes for the approval of a Specific Use Permit (SUP) for *Residential Infill Adjacent to an Established Subdivision* for the purpose of constructing a single-family home on a 0.161-acre parcel of land identified as Lot 2, Block A, Kinsey Addition, City of Rockwall, Rockwall County, Texas, zoned Single-Family 7 (SF-7) District, addressed as 806 Kernodle Street, and being more specifically described and depicted in *Exhibit 'A'* of this ordinance, which herein after shall be referred to as the *Subject Property* and incorporated by reference herein; and

WHEREAS, the Planning and Zoning Commission of the City of Rockwall and the governing body of the City of Rockwall, in compliance with the laws of the State of Texas and the ordinances of the City of Rockwall, have given the requisite notices by publication and otherwise, and have held public hearings and afforded a full and fair hearing to all property owners generally, and to all persons interested in and situated in the affected area and in the vicinity thereof, the governing body in the exercise of its legislative discretion has concluded that the Unified Development Code (UDC) [Ordinance No. 20-02] of the City of Rockwall should be amended as follows:

NOW, THEREFORE, BE IT ORDAINED by the City Council of the City of Rockwall, Texas;

SECTION 1. That the Unified Development Code (UDC) [Ordinance No. 20-02] of the City of Rockwall, as heretofore amended, be and the same is hereby amended so as to grant a Specific Use Permit (SUP) for *Residential Infill Adjacent to an Established Subdivision* to allow for the construction of a single-family home in an established subdivision in accordance with Article 04, *Permissible Uses*, of the Unified Development Code (UDC) [Ordinance No. 20-02] on the *Subject Property*; and,

SECTION 2. That the Specific Use Permit (SUP) shall be subject to the requirements set forth in Subsection 03.01, *General Residential District Standards*, and Subsection 03.09, *Single-Family 7 (SF-7) District*, of Article 05, *District Development Standards*, of the Unified Development Code

(UDC) [Ordinance No. 20-02] -- as heretofore amended and may be amended in the future -- and with the following conditions:

2.1 OPERATIONAL CONDITIONS

The following conditions pertain to the construction of a single-family home on the *Subject Property* and conformance to these operational conditions are required:

- 1) The development of the *Subject Property* shall generally conform to the Residential Plot Plan as depicted in *Exhibit 'B'* of this ordinance.
- 2) The construction of a single-family home on the *Subject Property* shall generally conform to the Building Elevations depicted in *Exhibit 'C'* of this ordinance; and,
- 3) Once construction of the single-family home has been completed, inspected, and accepted by the City of Rockwall, this Specific Use Permit (SUP) shall expire, and no further action by the property owner shall be required.

2.2 COMPLIANCE

Approval of this ordinance in accordance with Subsection 02.02, *Specific Use Permits (SUP)* of Article 11, *Development Applications and Review Procedures*, of the Unified Development Code (UDC) will require the *Subject Property* to comply with the following:

- 1) Upon obtaining a *Building Permit*, should the contractor operating under the guidelines of this ordinance fail to meet the minimum operational requirements set forth herein and outlined in the Unified Development Code (UDC), the City may (*after proper notice*) initiate proceedings to revoke the Specific Use Permit (SUP) in accordance with Subsection 02.02(F), *Revocation*, of Article 11, *Development Applications and Revision Procedures*, of the Unified Development Code (UDC) [Ordinance No. 20-02].

SECTION 3. That the official zoning map of the City be corrected to reflect the changes in zoning described herein.

SECTION 4. That all ordinances of the City of Rockwall in conflict with the provisions of this ordinance be, and the same are hereby repealed to the extent of that conflict.

SECTION 5. Any person, firm, or corporation violating any of the provisions of this ordinance shall be deemed guilty of a misdemeanor and upon conviction shall be punished by a penalty of fine not to exceed the sum of *TWO THOUSAND DOLLARS (\$2,000.00)* for each offence and each and every day such offense shall continue shall be deemed to constitute a separate offense.

SECTION 6. If any section or provision of this ordinance or the application of that section or provision to any person, firm, corporation, situation or circumstance is for any reason judged invalid, the adjudication shall not affect any other section or provision of this ordinance or the application of any other section or provision to any other person, firm, corporation, situation or circumstance, and the City Council declares that it would have adopted the valid portions and applications of the ordinance without the invalid parts and to this end the provisions of this ordinance shall remain in full force and effect.

SECTION 7. That this ordinance shall take effect immediately from and after its passage.

PASSED AND APPROVED BY THE CITY COUNCIL OF THE CITY OF ROCKWALL, TEXAS,
THIS THE 1ST DAY OF JUNE, 2026.

Tim McCallum, *Mayor*

ATTEST:

Kristy Teague, *City Secretary*

APPROVED AS TO FORM:

Frank J. Garza, *City Attorney*

1st Reading: May 18, 2026

2nd Reading: June 1, 2026

Exhibit 'A':
Location Map

Address: 806 Kernodle Street

Legal Description: Lot 2, Block A, Kinsey Addition



50d00'31"E 30.34'

10' SETBACK

EXISTING STRUCTURE

589d30'08"W 20.64'

50d6'27"E 33.37'

10' SETBACK

6'-0" 4'-14"

50'-11"

6'-0" 7'-0"

6' SETBACK

56'-7 3/4"

6' SETBACK

6'-0" 6'-3 1/2"

20' BUILD LINE

DRIVEWAY

SIDEWALK

2-CAR GARAGE 21'0" X 22'0"

P/BED 16'0" X 16'0"

P/BATH 10'10" X 14'10"

W.C. 5'0" X 8'3"

DINING 10'0" X 10'0"

KITCHEN 14'6" X 10'0"

PANTRY 10'1" X 4'5"

ENTRY 7'4" X 8'0"

LIVING 15'0" X 20'1"

PATIO 8'4" X 12'0"

BED #1 12'0" X 15'4"

BED #2 12'0" X 15'4"

BATH #2 7'0" X 5'0"

VEST 7'4" X 8'2"

PORCH 7'4" X 8'2"


20' BUILD LINE

SQUARE FOOTAGE CALCS


SF	AREAS
2053	FIRST FLOOR PLAN
193	SECOND FLOOR PLAN
2146	TOTAL CONDITIONED
418	2 CAR GARAGE
111	COVERED FRONT PORCH
34	COVERED PATIO
194	TOTAL
3145	TOTAL UNDER ROOF

NOd24'35"W 63.12'


Exhibit 'C':
Building Elevations

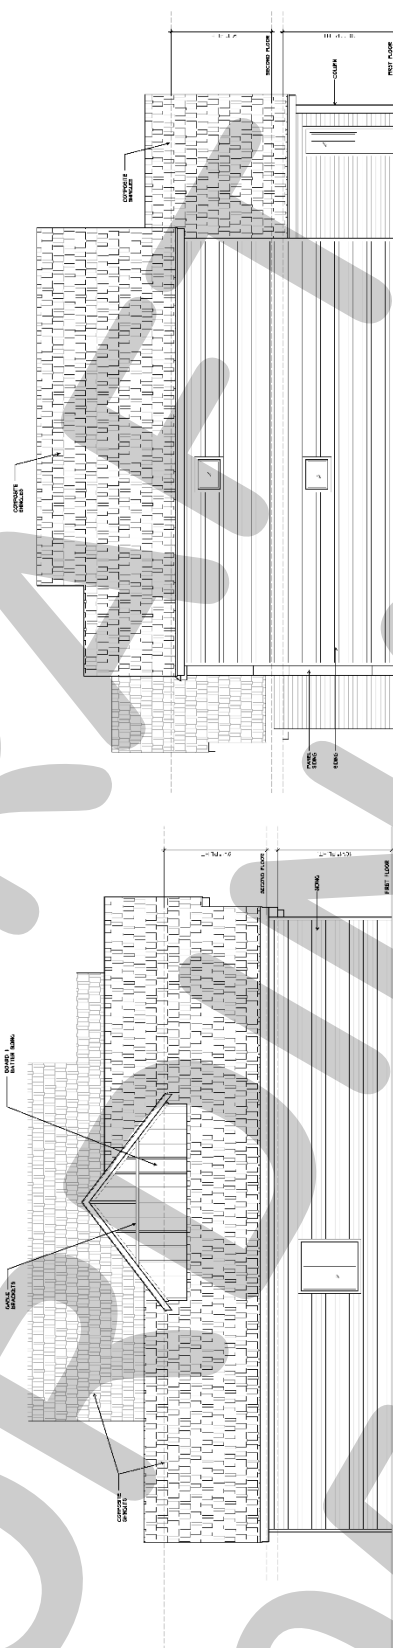


2 LEFT ELEVATION
Scale: 1/8" = 1'-0"

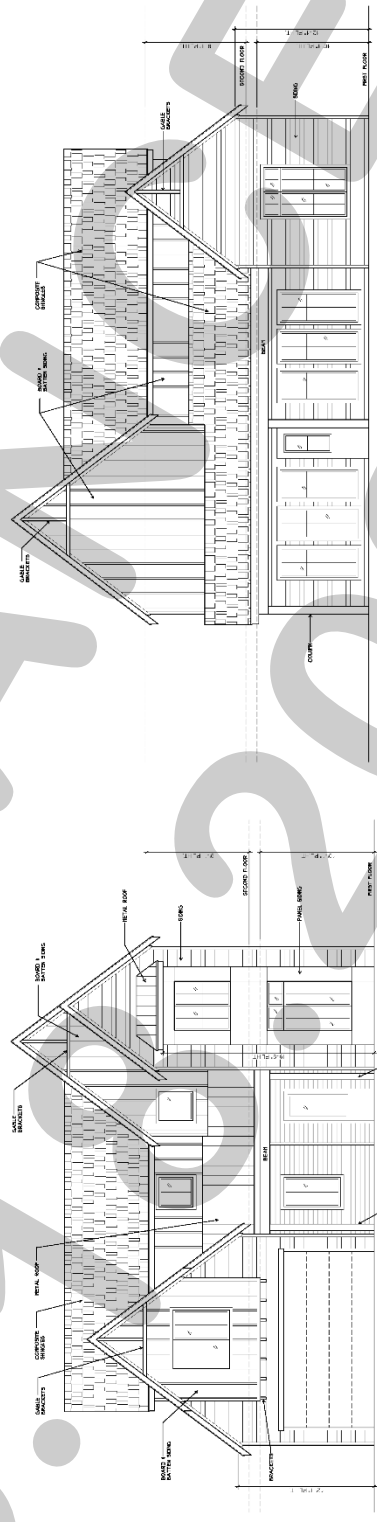

1 RIGHT ELEVATION
Scale: 1/8" = 1'-0"

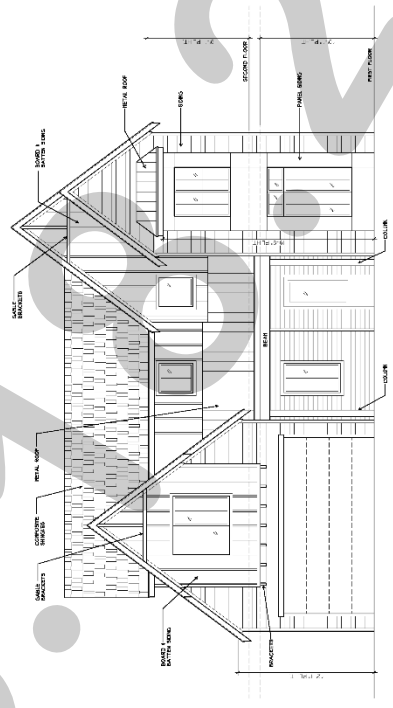

1 FRONT ELEVATION
Scale: 1/8" = 1'-0"

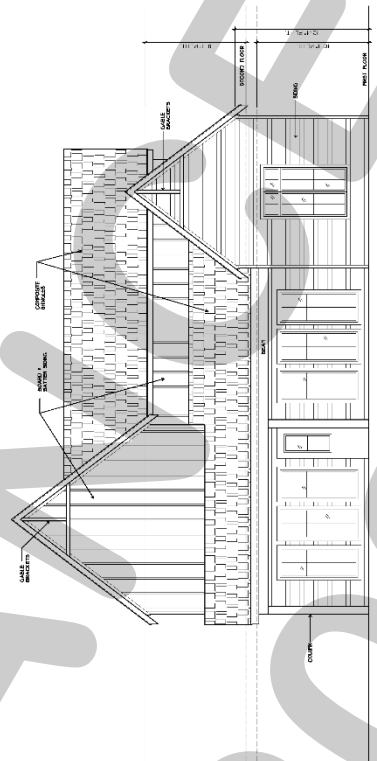

1 REAR ELEVATION
Scale: 1/8" = 1'-0"



CITY OF ROCKWALL

CITY COUNCIL CASE MEMO

PLANNING AND ZONING DEPARTMENT

385 S. GOLIAD STREET • ROCKWALL, TX 75087

PHONE: (972) 771-7745 • EMAIL: PLANNING@ROCKWALL.COM

TO: Mayor and City Council

DATE: June 1, 2026

APPLICANT: Javier Silva; JMS Custom Homes

CASE NUMBER: Z2026-019; *Specific Use Permit (SUP) for a Residential Infill Adjacent to an Established Subdivision at 806 Kernodle Street*

SUMMARY

Hold a public hearing to discuss and consider a request by Javier Silva of JMS Custom Homes for the approval of a Specific Use Permit (SUP) for *Residential Infill Adjacent to an Established Subdivision* for the purpose of constructing a single-family home on a 0.161-acre parcel of land identified as Lot 2, Block A, Kinsey Addition, City of Rockwall, Rockwall County, Texas, zoned Single-Family 7 (SF-7) District, addressed as 806 Kernodle Street, and take any action necessary.

BACKGROUND

The subject property was annexed prior to 1934 based on the August 25, 1934 Sanborn Map. On September 15, 1896, the subject property was platted with the F & M Addition, and was identified as a portion of Block 9 and Block 10, F & M Addition. According to the City's historic zoning maps, the subject property was zoned Single-Family 3 (SF-3) District as of January 3, 1972. This designation changed between January 4, 1972 and May 15, 1983 to a Single-Family 7 (SF-7) District based on the May 16, 1983 zoning map. On September 8, 2020, a demolition permit [i.e. RES2020-3387] was issued to remove an existing single-family home and a detached garage on the subject property. On December 20, 2021, the City Council approved a final plat [i.e. Case No. P2021-058], establishing the subject property as Lot 2, Block A, Kinsey Addition. The subject property is currently vacant.

PURPOSE

The applicant -- *Javier Silva of JMS Custom Homes* -- is requesting the approval of a Specific Use Permit (SUP) for the purpose of constructing a single-family home on the subject property in accordance with Subsection 02.03(B) (11), *Residential Infill in or Adjacent to an Established Subdivision*, and Subsection 02.03, *Conditional Land Use Standards*, of Article 04, *Permissible Uses*, of the Unified Development Code (UDC).

ADJACENT LAND USES AND ACCESS

The subject property is located at 806 Kernodle Street. The land uses adjacent to the subject property are as follows:

North: Directly north of the subject property are two (2) parcels of land [i.e. 808, & 810 Kernodle Street] developed with single-family homes. Beyond this is Heath Street, which is classified as a R2 (i.e. residential, two [2] lane, undivided roadway) on the City's Master Thoroughfare Plan contained in the OURHometown Vision 2040 Comprehensive Plan. North of this are various parcels that are a part of Phase 1 of the Harris Heights Addition, which consists of 58 lots, and has been in existence since February 1, 1970. All of these properties are developed with single-family homes and are zoned Single-Family 7 (SF-7) District.

South: Directly south of the subject property is one (1) parcel of land [i.e. 802 Kernodle Street] developed with a single-family home and one (1) vacant lot [i.e. 804 Kernodle Street]. Beyond this is Cornelia Street, which is classified as a R2 (i.e. residential, two [2] lane, undivided roadway) on the City's Master Thoroughfare Plan contained in the OURHometown Vision 2040 Comprehensive Plan. South of this is one (1) parcel of land [i.e. 704 Kernodle Street], which is developed with a single-family home. All of these properties are zoned Single-Family 7 (SF-7) District.

East: Directly east of the subject property are two (2) parcels of land [i.e. 803 & 809 Austin Street] developed with single-family homes. Beyond this is Austin Street, which is classified as a R2 (i.e. residential, two [2] lane, undivided roadway) on the City's Master Thoroughfare Plan contained in the OURHometown Vision 2040 Comprehensive Plan. East of this are various parcels developed with single-family homes that make up part of the F & M Addition. All of these properties are zoned Single-Family 7 (SF-7) District.

West: Directly west of the subject property is Kernodle Street, which is classified as a R2 (i.e. residential, two [2] lane, undivided roadway) on the City's Master Thoroughfare Plan contained in the OURHometown Vision 2040 Comprehensive Plan. Beyond this are two (2) parcels of land [i.e. 803 & 805 Kernodle Street] developed with single-family homes. West of this is N. Fannin Street, which is classified as a R2 (i.e. residential, two [2] lane, undivided roadway) on the City's Master Thoroughfare Plan contained in the OURHometown Vision 2040 Comprehensive Plan.

MAP 1: LOCATION MAP
YELLOW: SUBJECT PROPERTY



CHARACTERISTICS OF THE REQUEST AND CONFORMANCE TO THE CITY'S CODES

Article 13, *Definitions*, of the Unified Development Code (UDC) defines *Residential Infill in or Adjacent to an Established Subdivision* as "(t)he new development of a single-family home or duplex on an existing vacant or undeveloped parcel of land or the redevelopment of a developed parcel of land for a new single-family home or duplex within an established subdivision that is mostly or entirely built-out." An *established subdivision* is further defined in Subsection 02.03(B) (11) of Article 04, *Permissible Uses*, of the UDC as "...a subdivision that consists of five (5) or more lots, that is 90% developed, and that has been in existence for more than ten (10) years." In this case, the subject property is within 500-feet of the F & M Addition, which consists of 63 lots, is 90.48% developed, and has been in existence since September 14, 1896. The *Permissible Use Charts* contained in Article 04, *Permissible Uses*, of the UDC, requires a Specific Use Permit (SUP) for *Residential Infill in or Adjacent to an Established Subdivision* in all single-family zoning districts, the Two-Family (2F) District, the Downtown (DT) District, and

the Residential-Office (RO) District. This property, being within 500-feet of an established subdivision and being zoned Single-Family 7 (SF-7) District, requires a Specific Use Permit (SUP).

In addition, Subsection 02.03(B)(11) of Article 04, *Permissible Uses*, of the UDC states that, "...the Planning and Zoning Commission and City Council shall consider the proposed size, location, and architecture of the home compared to the existing housing ... [and] (a)ll housing proposed under this section [i.e. *Residential Infill in or Adjacent to an Established Subdivision*] shall be constructed to be architecturally and visually similar or complimentary to the existing housing ...". The following is a summary of observations concerning the housing on Kernodle and Austin Street compared to the house proposed by the applicant:

Housing Design and Characteristics	Existing Housing on Kernodle and Austin Street	Proposed Housing
Building Height	One (1) Story Homes and One (1), Two (2) Story Home	Two (2) Story
Building Orientation	All of the homes are oriented toward the street they are built along.	The front elevation of the home will face Kernodle Street
Year Built	1914-2022	N/A
Building SF on Property	1,080 SF – 3,825 SF	3,942 SF
Building Architecture	Single-Family Homes	Comparable Architecture to the Surrounding New Single-Family Homes
Building Setbacks:		
Front	20-Feet or Greater	20-Feet
Side	Estimated between zero (0) and greater than ten (10) feet.	6-Feet
Rear	The rear yard setbacks appear to be greater than ten (10) feet.	10-Feet
Building Materials	Brick and Siding	Board & Batten Siding
Paint and Color	Green, Brown, Red, Tan, Grey	N/A
Roofs	Composite & Asphalt Shingles	Composite Shingle
Driveways/Garages	Driveways all front the same street the single-family home faces. Front-facing and some with no garages.	The proposed garage will be front facing onto Kernodle Street.

According to Section 04, *Residential Parking*, of Article 06, *Parking and Loading*, of the Unified Development Code (UDC), "(i)n single-family or duplex districts, parking garages must be located at least 20-feet behind the front façade for front entry garages ...". In this case, the applicant's proposed garage is oriented approximately 6-feet, 3½-inches in front of the front façade of the of the proposed single-family home; however, staff should point out that this is not atypical for this area. A waiver to the garage orientation is a discretionary decision for the City Council pending a recommendation from the Planning and Zoning Commission. If this Specific Use Permit (SUP) request is approved by the Planning and Zoning Commission and City Council, the garage setback requirement will be waived. With the exception of the garage orientation, the proposed single-family home meets all of the density and dimensional requirements as stipulated by the Unified Development Code (UDC) for a property in a Single-Family 7 (SF-7) District.

For the purpose of comparing the proposed home to the existing single-family housing located adjacent to or in the vicinity of the subject property, staff has provided photos of the properties along Kernodle and Austin Street and also provided the proposed building elevations in the attached packet. The approval of this request is a discretionary decision for the City Council pending a recommendation from the Planning and Zoning Commission and a finding that the proposed house will not have a negative impact on the existing subdivision.

NOTIFICATIONS

On April 21, 2026, staff mailed 92 notices to property owners and occupants within 500-feet of the subject property. Staff also notified the Caruth Lakes Homeowner's Association (HOA), which is the only HOA within 1,500-feet of the subject property participating in the Neighborhood Notification Program. Additionally, staff posted a sign on the subject property, and advertised the public hearings in the Rockwall Herald Banner as required by the Unified Development Code (UDC). At the time this report was written, staff had received one (1) notice in favor and three (3) notices in opposition of the applicant's request.

CONDITIONS OF APPROVAL

If City Council chooses to approve of the applicant's request for a Specific Use Permit (SUP) for *Residential Infill Adjacent to an Established Subdivision*, then staff would propose the following conditions of approval:

- (1) The applicant shall be responsible for maintaining compliance with the operational conditions contained in the Specific Use Permit (SUP) ordinance and which are detailed as follows:
 - (a) The development of the *Subject Property* shall generally conform to the Residential Plot Plan as depicted in *Exhibit 'B'* of the draft ordinance.
 - (b) The construction of a *single-family home* on the *Subject Property* shall generally conform to the Building Elevations depicted in *Exhibit 'C'* of the draft ordinance; and,
 - (c) Once construction of the single-family home has been completed, inspected, and accepted by the City, the Specific Use Permit (SUP) shall expire, and no further action by the property owner shall be required.
- (2) Any construction resulting from the approval of this Specific Use Permit (SUP) shall conform to the requirements set forth by the Unified Development Code (UDC), the International Building Code (IBC), the Rockwall Municipal Code of Ordinances, city adopted engineering and fire codes and with all other applicable regulatory requirements administered and/or enforced by the state and federal government.

PLANNING AND ZONING COMMISSION

On May 12, 2026, the Planning and Zoning Commission approved a motion to recommend approval of the Specific Use Permit (SUP) by a vote of 5-0, with Commissioner Brock absent and Commissioner Hagaman recusing himself.

CITY COUNCIL

On May 18, 2026, the City Council approved a motion to table the Specific Use Permit (SUP) to the June 1, 2026 meeting by a vote of 7-0.



DEVELOPMENT APPLICATION

City of Rockwall
Planning and Zoning Department
385 S. Goliad Street
Rockwall, Texas 75087

STAFF USE ONLY

PLANNING & ZONING CASE NO. _____

NOTE: THE APPLICATION IS NOT CONSIDERED ACCEPTED BY THE CITY UNTIL THE PLANNING DIRECTOR AND CITY ENGINEER HAVE SIGNED BELOW.

DIRECTOR OF PLANNING: _____

CITY ENGINEER: _____

PLEASE CHECK THE APPROPRIATE BOX BELOW TO INDICATE THE TYPE OF DEVELOPMENT REQUEST [SELECT ONLY ONE BOX]:

PLATTING APPLICATION FEES:

- ☐ MASTER PLAT (\$100.00 + \$15.00 ACRE)¹
- ☐ PRELIMINARY PLAT (\$200.00 + \$15.00 ACRE)¹
- ☐ FINAL PLAT (\$300.00 + \$20.00 ACRE)¹
- ☐ REPLAT (\$300.00 + \$20.00 ACRE)¹
- ☐ AMENDING OR MINOR PLAT (\$150.00)
- ☐ PLAT REINSTATEMENT REQUEST (\$100.00)

SITE PLAN APPLICATION FEES:

- ☐ SITE PLAN (\$250.00 + \$20.00 ACRE)¹
- ☐ AMENDED SITE PLAN/ELEVATIONS/LANDSCAPING PLAN (\$100.00)

ZONING APPLICATION FEES:

- ☐ ZONING CHANGE (\$200.00 + \$15.00 ACRE)¹
- ☐ SPECIFIC USE PERMIT (\$200.00 + \$15.00 ACRE)^{1&2}
- ☐ PD DEVELOPMENT PLANS (\$200.00 + \$15.00 ACRE)¹

OTHER APPLICATION FEES:

- ☐ TREE REMOVAL (\$75.00)
- ☐ VARIANCE REQUEST/SPECIAL EXCEPTIONS (\$100.00)²

NOTES:

¹ IN DETERMINING THE FEE, PLEASE USE THE EXACT ACREAGE WHEN MULTIPLYING BY THE PER ACRE AMOUNT. FOR REQUESTS ON LESS THAN ONE ACRE, ROUND UP TO ONE (1) ACRE.

² A \$1,000.00 FEE WILL BE ADDED TO THE APPLICATION FEE FOR ANY REQUEST THAT INVOLVES CONSTRUCTION WITHOUT OR NOT IN COMPLIANCE TO AN APPROVED BUILDING PERMIT.

PROPERTY INFORMATION [PLEASE PRINT]

ADDRESS 806 Kernoble St Rockwall TX 75087

SUBDIVISION _____ LOT _____ BLOCK _____

GENERAL LOCATION _____

ZONING, SITE PLAN AND PLATTING INFORMATION [PLEASE PRINT]

CURRENT ZONING _____ CURRENT USE _____

PROPOSED ZONING _____ PROPOSED USE _____

ACREAGE _____ LOTS [CURRENT] _____ LOTS [PROPOSED] _____

- ☐ **SITE PLANS AND PLATS:** BY CHECKING THIS BOX YOU ACKNOWLEDGE THAT DUE TO THE PASSAGE OF HB316Z THE CITY NO LONGER HAS FLEXIBILITY WITH REGARD TO ITS APPROVAL PROCESS, AND FAILURE TO ADDRESS ANY OF STAFF'S COMMENTS BY THE DATE PROVIDED ON THE DEVELOPMENT CALENDAR WILL RESULT IN THE DENIAL OF YOUR CASE.

OWNER/APPLICANT/AGENT INFORMATION [PLEASE PRINT/CHECK THE PRIMARY CONTACT/ORIGINAL SIGNATURES ARE REQUIRED]

☒ OWNER JMS Custom homes LLC ☒ APPLICANT Javier Silva

CONTACT PERSON Javier Silva

CONTACT PERSON _____

ADDRESS _____

ADDRESS _____

CITY, STATE & ZIP _____

CITY, STATE & ZIP _____

PHONE _____

PHONE _____

E-MAIL _____

E-MAIL _____

NOTARY VERIFICATION [REQUIRED]


BEFORE ME, THE UNDERSIGNED AUTHORITY, ON THIS DAY PERSONALLY APPEARED Javier Silva [OWNER] THE UNDERSIGNED, WHO STATED THE INFORMATION ON THIS APPLICATION TO BE TRUE AND CERTIFIED THE FOLLOWING:

"I HEREBY CERTIFY THAT I AM THE OWNER FOR THE PURPOSE OF THIS APPLICATION; ALL INFORMATION SUBMITTED HEREIN IS TRUE AND CORRECT; AND THE APPLICATION FEE OF \$ _____ TO COVER THE COST OF THIS APPLICATION, HAS BEEN PAID TO THE CITY OF ROCKWALL ON THIS THE _____ DAY OF _____, 20____. BY SIGNING THIS APPLICATION, I AGREE THAT THE CITY OF ROCKWALL (I.E. CITY) IS AUTHORIZED AND PERMITTED TO PROVIDE INFORMATION CONTAINED WITHIN THIS APPLICATION TO THE PUBLIC. THE CITY IS ALSO AUTHORIZED AND PERMITTED TO DISSEMINATE ANY INFORMATION SUBMITTED IN CONJUNCTION WITH THIS APPLICATION, IF SUCH REPRODUCTION IS ASSOCIATED OR IN RESPONSE TO A REQUEST FOR PUBLIC INFORMATION."

GIVEN UNDER MY HAND AND SEAL OF OFFICE ON THIS THE 16 DAY OF April, 2026

OWNER'S SIGNATURE _____

NOTARY PUBLIC IN AND FOR THE STATE OF TEXAS _____

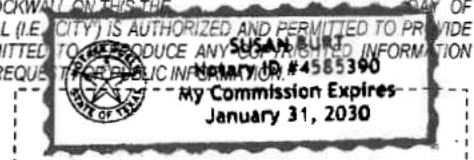

MY COMMISSION EXPIRES 1-31-2030



City of Rockwall

Planning & Zoning Department
385 S. Goliad Street
Rockwall, Texas 75087
(P): (972) 771-7745
(W): www.rockwall.com

The City of Rockwall GIS maps are continually under development and therefore subject to change without notice. While we endeavor to provide timely and accurate information, we make no guarantees. The City of Rockwall makes no warranty, express or implied, including warranties of merchantability and fitness for a particular purpose. Use of the information is the sole responsibility of the user.






City of Rockwall


Planning & Zoning Department
385 S. Goliad Street
Rockwall, Texas 75087
(P): (972) 771-7745
(W): www.rockwall.com

The City of Rockwall GIS maps are continually under development and therefore subject to change without notice. While we endeavor to provide timely and accurate information, we make no guarantees. The City of Rockwall makes no warranty, express or implied, including warranties of merchantability and fitness for a particular purpose. Use of the information is the sole responsibility of the user.

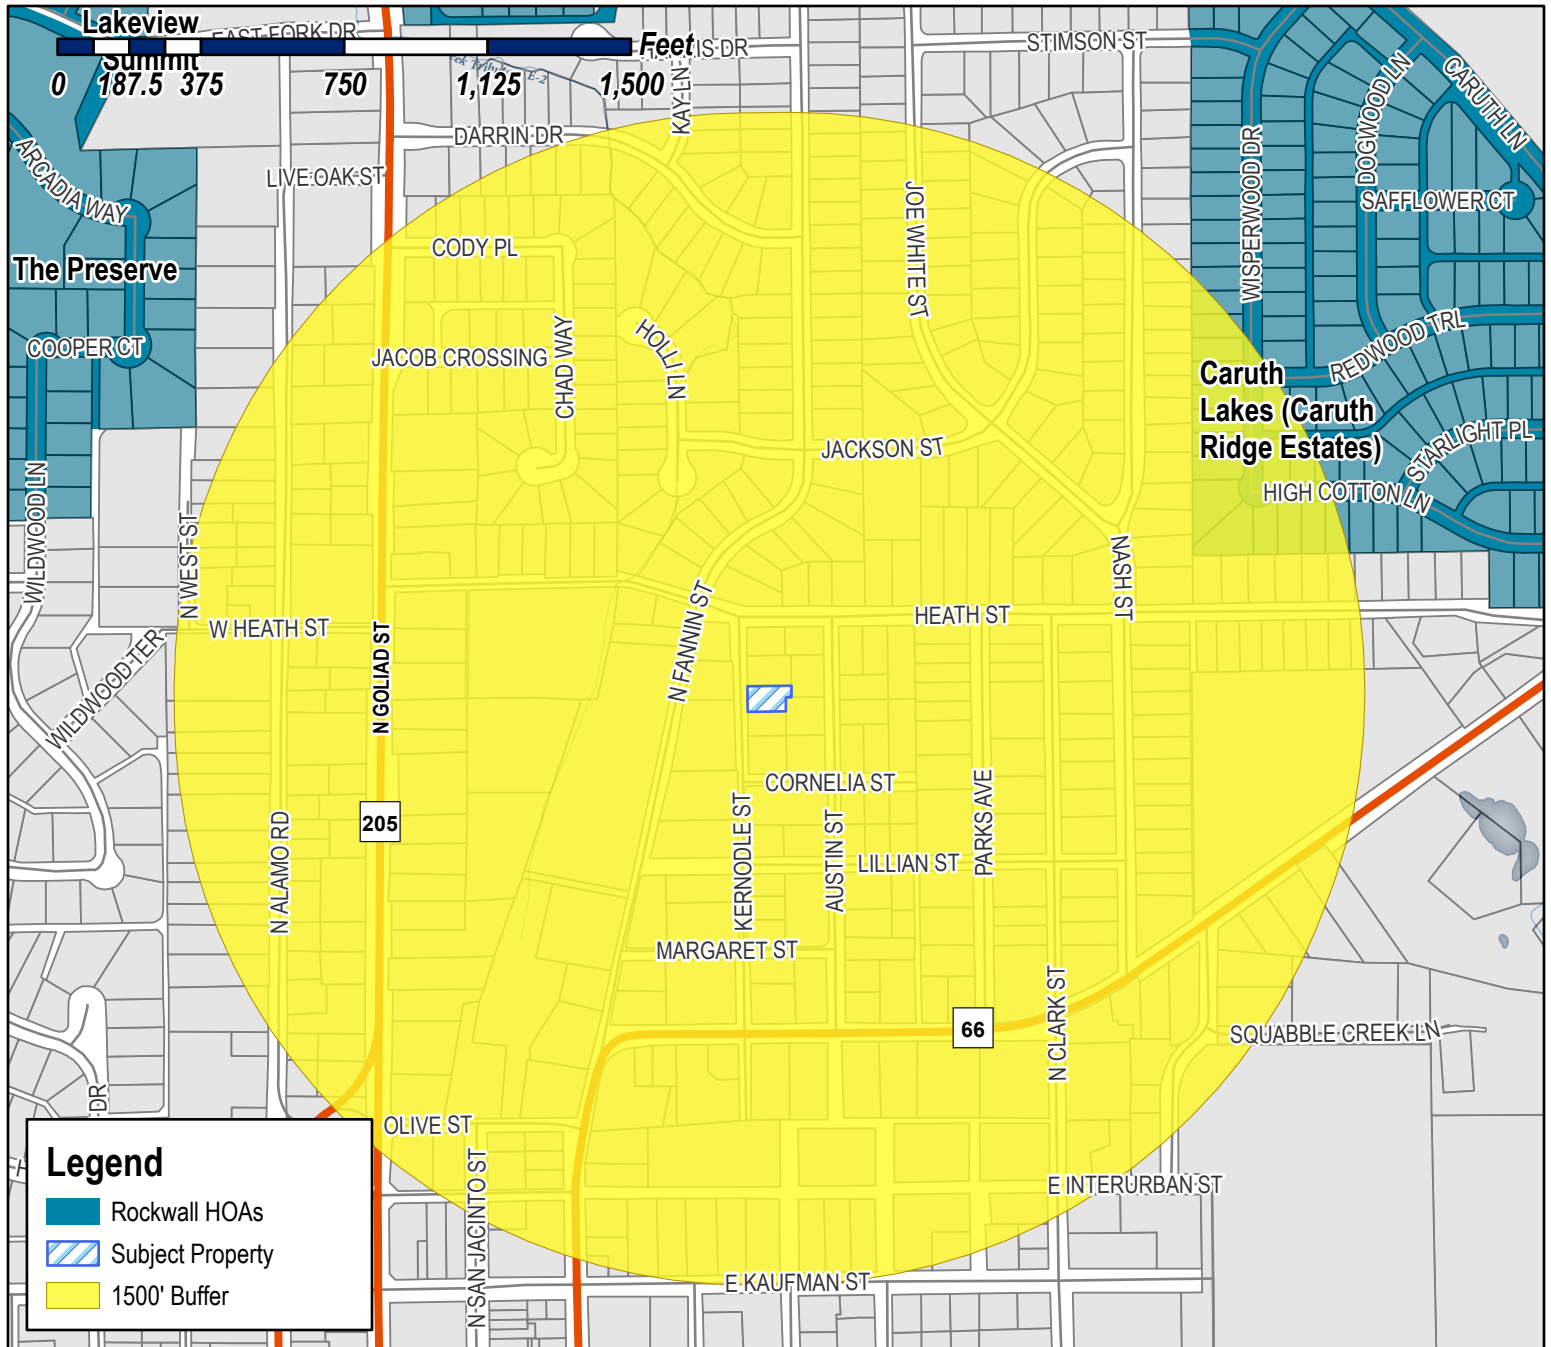

Case Number: Z2026-019
Case Name: SUP for Residential Infill
Case Type: Zoning
Zoning: Single-Family 7 (SF-7) District
Case Address: 806 Kernodle Street

Date Saved: 4/16/2026
For Questions on this Case Call (972) 771-7745

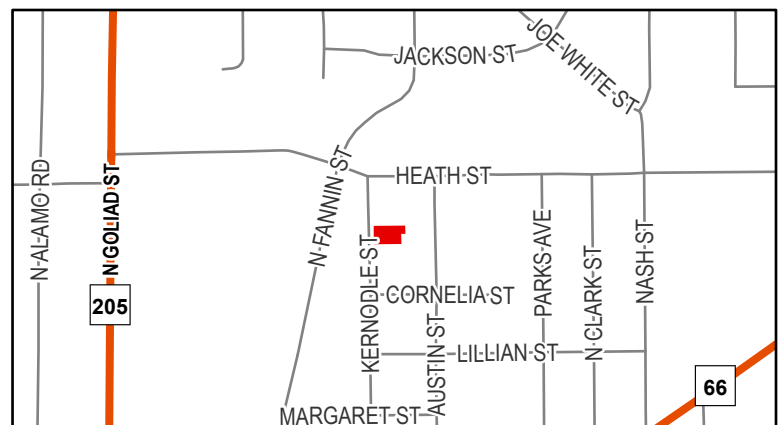

From: [Zavala, Melanie](#)
Cc: [Miller, Ryan](#); [Lee, Henry](#); [Ross, Bethany](#); [Guevara, Angelica](#)
Subject: Neighborhood Notification Program {Z2026-019}
Date: Wednesday, April 22, 2026 9:05:28 AM
Attachments: [Public Notice \(04.20.2026\).pdf](#)
[HOA Map \(04.16.2026\).pdf](#)

HOA/Neighborhood Association Representative:

Per your participation in the Neighborhood Notification Program, you are receiving this notice to inform your organization that a zoning case has been filed with the City of Rockwall that is located within 1,500-feet of the boundaries of your neighborhood. As the contact listed for your organization, you are encouraged to share this information with the residents of your subdivision. Please find the attached map detailing the property requesting to be rezoned in relation to your subdivision boundaries. Additionally, below is the summary of the zoning case that will be published in the Rockwall Herald Banner on Friday, April 24, 2026. The Planning and Zoning Commission will hold a public hearing on Tuesday, May 12, 2026 at 6:00 PM, and the City Council will hold a public hearing on Monday, May 18, 2026 at 6:00 PM. Both hearings will take place at 6:00 PM at City Hall, 385 S. Goliad, Rockwall, TX 75087.

All interested parties are encouraged to submit public comments via email to Planning@rockwall.com at least 30 minutes in advance of the meeting. Please include your name, address, and the case number your comments are referring to. These comments will be read into the record during each of the public hearings. Additional information on all current development cases can be found on the City's website: <https://sites.google.com/site/rockwallplanning/development/development-cases>.

-
Z2026-019: SUP for Residential Infill

Hold a public hearing to discuss and consider a request by Javier Silva of JMS Custom Homes for the approval of a Specific Use Permit (SUP) for Residential Infill Adjacent to an Established Subdivision for the purpose of constructing a single-family home on a 0.161-acre parcel of land identified as Lot 2, Block A, Kinsey Addition, City of Rockwall, Rockwall County, Texas, zoned Single-Family 7 (SF-7) District, addressed as 806 Kernodle Street, and take any action necessary.

Thank you,

Melanie Zavala



Planning & Zoning Coordinator | Planning Dept. | City of Rockwall
385 S. Goliad Street | Rockwall, TX 75087
[Planning & Zoning Rockwall](#)
972-771-7745 Ext. 6568



City of Rockwall

Planning & Zoning Department
385 S. Goliad Street
Rockwall, Texas 75087
(P): (972) 771-7745
(W): www.rockwall.com

The City of Rockwall GIS maps are continually under development and therefore subject to change without notice. While we endeavor to provide timely and accurate information, we make no guarantees. The City of Rockwall makes no warranty, express or implied, including warranties of merchantability and fitness for a particular purpose. Use of the information is the sole responsibility of the user.

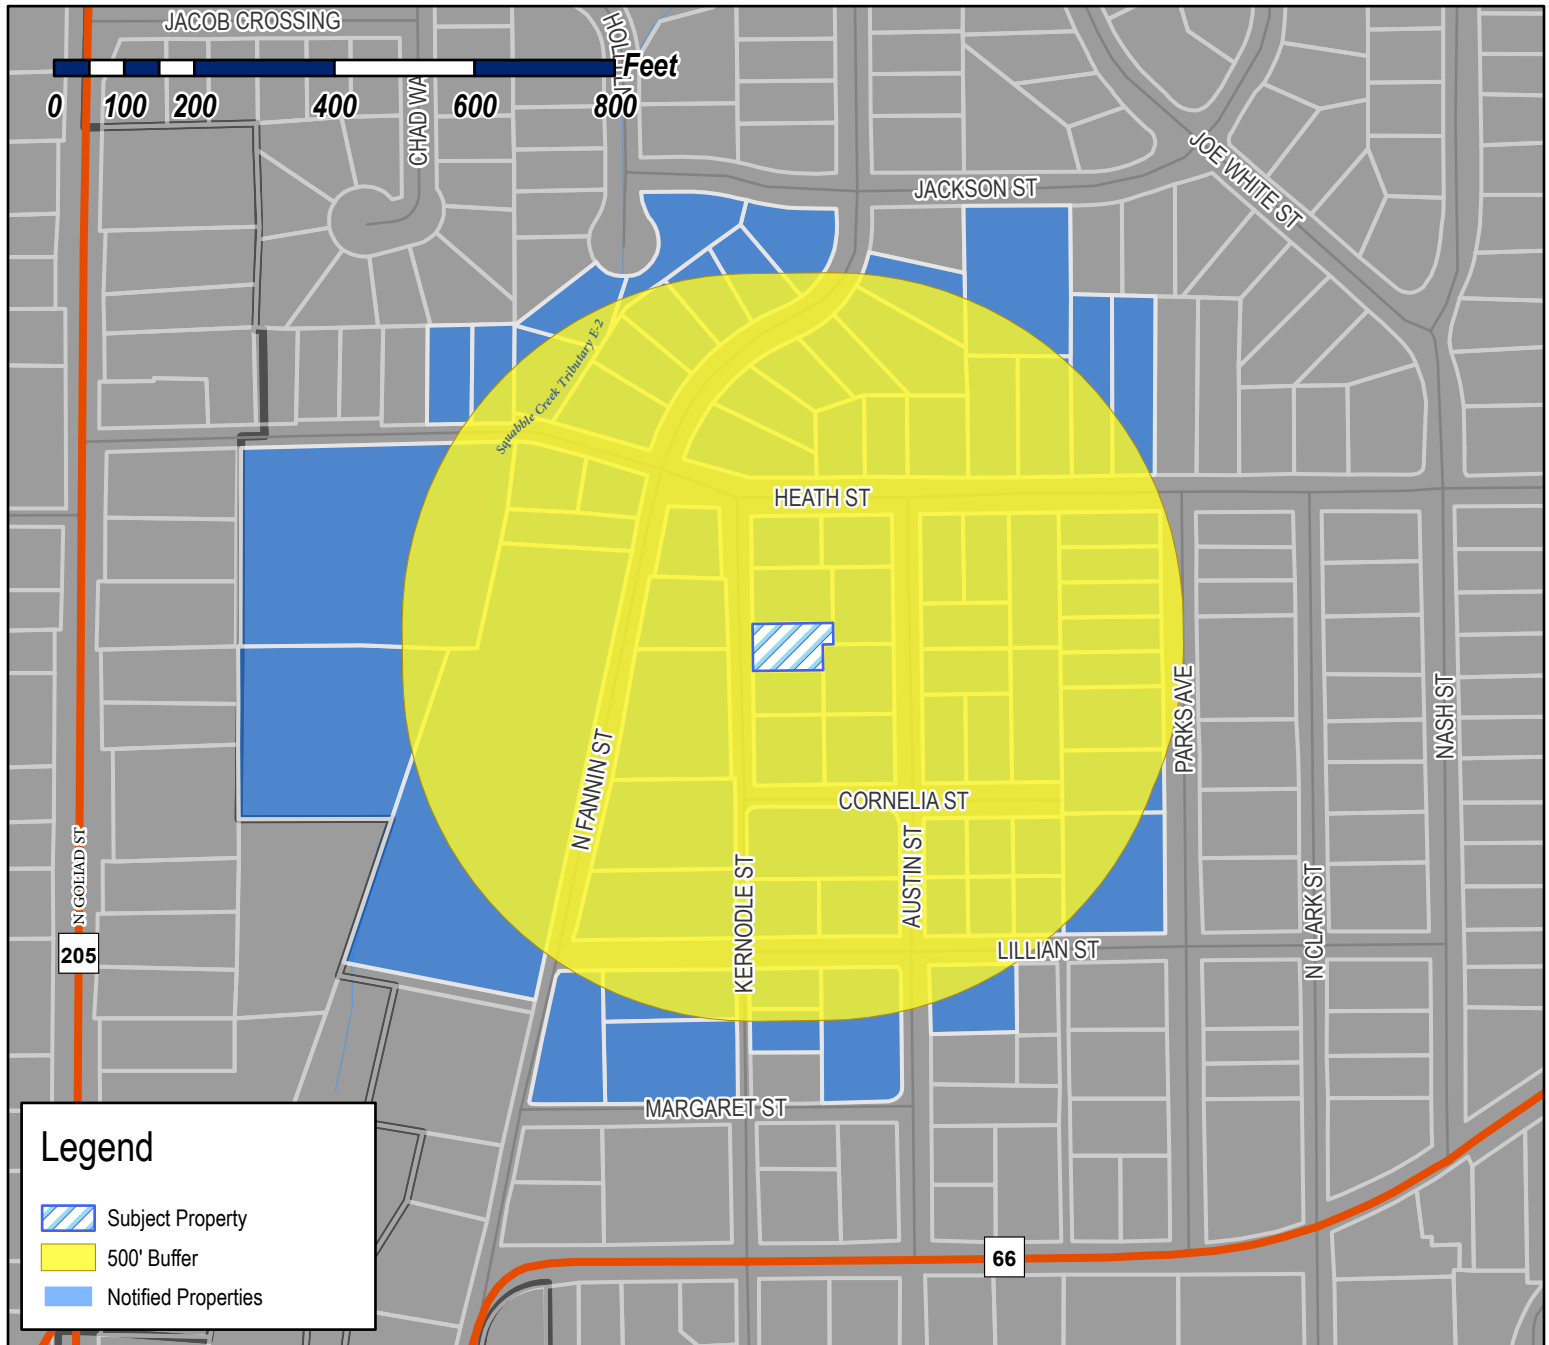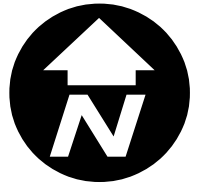

Legend

 Subject Property


 500' Buffer

 Notified Properties

Case Number: Z2026-019
Case Name: SUP for Residential Infill
Case Type: Zoning
Zoning: Single-Family 7 (SF-7) District
Case Address: 806 Kernodle Street

Date Saved: 4/16/2026

For Questions on this Case Call: (972) 771-7745

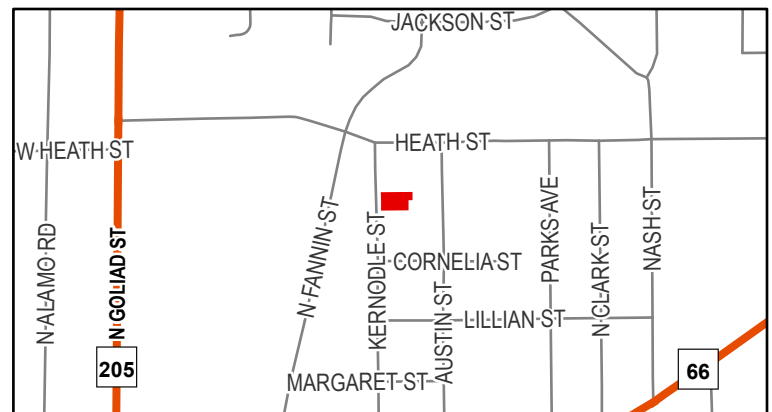

RESIDENT
100 E HEATH
ROCKWALL, TX 75087

AUSTIN TRENTON C
1340 MEANDERING WAY
ROCKWALL, TX 75087

CELINE ESTATES INC
149 BRENTWOOD DRIVE
HEATH, TX 75032

CELINE ESTATES INC
1925 BROKEN LANCE LN
ROCKWALL, TX 75032

VANILLA BEAN PROPERTIES SERIES 10 LLC
2 MANOR COURT
HEATH, TX 75032

CITY LIFT STATION
201 E WASHINGTON ST
ROCKWALL, TX 75087

LOVELL CHRISTINE MARRE AND JOSHUA
202 E HEATH
ROCKWALL, TX 75087

BLANKENSHIP JAMES WISE & LISA
203 E HEATH ST
ROCKWALL, TX 75087

REDDEN POLLY PEOPLES
213 SOVEREIGN CT
ROCKWALL, TX 75032

THOMAS ANGELA
2200 Kings Pass
Heath, TX 75032

PARK T ALLEN & SANDRA M
2301 LAFAYETTE DRIVE
HEATH, TX 75032

CONRAD CURT E DDS & CAMILLA
2800 ROLLING MEADOWS DR
ROCKWALL, TX 75087

ORTAMOND DONALD J & JANA R
301 MARGARET ST
ROCKWALL, TX 75087

ZYLKA PROPERTIES LLC
3021 RIDGE ROAD A66
ROCKWALL, TX 75032

ZYLKA PROPERTIES LLC
3021 RIDGE ROAD A66
ROCKWALL, TX 75032

CLARK APRIL N
313 NAKOMA DRIVE
ROCKWALL, TX 75087

ABEAR HOMES LLC SERIES 3
3400 N Central Expy Ste 110
Richardson, TX 75080

TIPPING VIVIAN E AND
EARNEST TIPPING
401 EAST HEATH STREET
ROCKWALL, TX 75087

DOLLINS ROBIN KAY AND GEORGE OEN
403 E HEATH
ROCKWALL, TX 75087

RESIDENT
405 E HEATH ST
ROCKWALL, TX 75087

KIRKPATRICK DAVID S & RHONDA D
500 E HEATH ST
ROCKWALL, TX 75087

BAF ASSETS 5 LLC
5001 Plaza on the Lk Ste 200
Austin, TX 78746

RESIDENT
501 LILLIAN ST
ROCKWALL, TX 75087

HOLZHEIMER THOMAS RAY
501 CORNELIA ST
ROCKWALL, TX 75087

BARNETT GEORGE S
502 CORNELIA ST
ROCKWALL, TX 75087

MCINTIRE J M & ERLINDA
502 E HEATH ST
ROCKWALL, TX 75087

RESIDENT
503 CORNELIA
ROCKWALL, TX 75087

RESIDENT
503 LILLIAN ST
ROCKWALL, TX 75087

RESIDENT
504 CORNELIA
ROCKWALL, TX 75087

TANTON MELVIN V JR
504 E HEATH ST
ROCKWALL, TX 75087

RESIDENT
505 LILLIAN ST
ROCKWALL, TX 75087

ALSOBROOK HAROLD DAVID JR
505 CARRIAGE TR
ROCKWALL, TX 75087

MOJICA JOSE L
505 Cornelia St
Rockwall, TX 75087

RESIDENT
505 E HEATH ST
ROCKWALL, TX 75087

RESIDENT
506 CORNELIA
ROCKWALL, TX 75087

RESIDENT
509 E HEATH ST
ROCKWALL, TX 75087

RICHARDSON PATRICE
510 COVE RIDGE RD
HEATH, TX 75032

RESIDENT
511 E HEATH ST
ROCKWALL, TX 75087

COATS LOIS LOUISE
512 E HEATH ST
ROCKWALL, TX 75087

FANG PROPERTIES LLC
536 LOMA VISTA
HEATH, TX 75032

CORNERSTONE INVESTMENT PROPERTIES LLC
5900 BALCONES DR STE 100
, TX

BROWN JONATHAN R & CHRISTY A
601 KERNODLE ST
ROCKWALL, TX 75087

EICH CHRIS AND ELENA
601 PARKS AVENUE
ROCKWALL, TX 75087

LOFLAND JANA J
603 AUSTIN ST
ROCKWALL, TX 75087

FUNK TED FREDRICK AND REBECCA LYNN
604 KERNODLE
ROCKWALL, TX 75087

FUQUA MATTHEW D & STACY L
605 PARKS AVE
ROCKWALL, TX 75087

DANIEL RODNEY
606 AUSTIN ST
ROCKWALL, TX 75087

MILLS WENDY K & MARC A
606 KERNODLE ST
ROCKWALL, TX 75087

MULLINS CHRISTOPHER CHARLES AND ARYN
ELISE
607 KERNODLE ST
ROCKWALL, TX 75087

BELANGER CORKY
616 MONTROSE DR
ROCKWALL, TX 75087

MOONEY DAVID AARON
701 AUSTIN ST
ROCKWALL, TX 75087

CASTILLO AGAPITO & ESTELA
701 PARKS AVE
ROCKWALL, TX 75087

RESIDENT
702 KERNODLE ST
ROCKWALL, TX 75087

RESIDENT
703 PARKS AVE
ROCKWALL, TX 75087

TIBBETTS ELAINE
703 KERNODLE ST
ROCKWALL, TX 75087

FRASIER MICHAEL & MARY GRACE
704 JACKSON ST
ROCKWALL, TX 75087

THOMAS TRACY
704 KERNODLE ST
ROCKWALL, TX 75087

2021 B L GRAVES REVOCABLE TRUST
BRYAN JOSEPH GRAVES & LAUREN CHRISTINE
GRAVES - TRUSTEES
705 KERNODLE ST
ROCKWALL, TX 75087

RESIDENT
707 PARKS AVE
ROCKWALL, TX 75087

BARRON ARMANDO
709 PARKS AVE
ROCKWALL, TX 75087

SILVA REBECA BRIANA &
JAVIER SILVA
711 PARKS AVENUE
ROCKWALL, TX 75087

EMBRY ASHLEY
790 HANOVER DR
ROCKWALL, TX 75087

RESIDENT
801 AUSTIN ST
ROCKWALL, TX 75087

RESIDENT
802 KERNODLE ST
ROCKWALL, TX 75087

COLWILL DIANA MARIA AND JESSE DAVID
803 Austin St
Rockwall, TX 75087

JOHNSON BRADLEY K AND GINGER M
803 KERNODLE ST
ROCKWALL, TX 75087

RESIDENT
804 KERNODLE ST
ROCKWALL, TX 75087

BUSHNELL MICHAEL S & TIFFANIE C
805 KERNODLE ST
ROCKWALL, TX 75087

ORTIZ ENRIQUE AROZLA
805 N FANNIN ST
ROCKWALL, TX 75087

RESIDENT
806 AUSTIN ST
ROCKWALL, TX 75087

RESIDENT
806 KERNODLE ST
ROCKWALL, TX 75087

DEL BOSQUE MARIO ETUX
807 KERNODLE ST
ROCKWALL, TX 75087

MEJIA JULIO & MARIA R
807 N FANNIN ST
ROCKWALL, TX 75087

RESIDENT
808 AUSTIN ST
ROCKWALL, TX 75087

RESIDENT
808 KERNODLE ST
ROCKWALL, TX 75087

RESIDENT
809 AUSTIN ST
ROCKWALL, TX 75087

JOSEY BROOKE
810 KERNODLE ST
ROCKWALL, TX 75087

JENNINGS AMANDA L
811 AUSTIN ST
ROCKWALL, TX 75087

WIEHE JOHN THOMAS
900 N FANNIN ST
ROCKWALL, TX 75087

CROWDER GERALDINE
901 N FANNIN ST
ROCKWALL, TX 75087

SHELLING BECKI
902 N FANNIN ST
ROCKWALL, TX 75087

HEMPHILL REBECCA AND TODD
903 NORTH FANNIN STREET
ROCKWALL, TX 75087

HALL WYNNE &
JOANN CAMPBELL
904 N FANNIN ST
ROCKWALL, TX 75087

ROSS THOMAS II & LACY
905 N FANNIN ST
ROCKWALL, TX 75087

WILLIAMS BROOKS
906 FANNIN STREET
ROCKWALL, TX 75087

ROE JOHN A AND PATRICIA K
907 N FANNIN ST
ROCKWALL, TX 75087

RESIDENT
908 N FANNIN ST
ROCKWALL, TX 75087

WILSON TERRY RENAE
909 N FANNIN ST
ROCKWALL, TX 75087

HAGENY MARY
910 N FANNIN STREET
ROCKWALL, TX 75087

HUME LINDA L
911 N FANNIN ST
ROCKWALL, TX 75087

RESIDENT
993 HOLLI LN
ROCKWALL, TX 75087

MESSENGER BARNARD A & BONNIE
998 HOLLI LN
ROCKWALL, TX 75087

PUBLIC NOTICE



CITY OF ROCKWALL
PLANNING AND ZONING DEPARTMENT
PHONE: (972) 771-7745
EMAIL: PLANNING@ROCKWALL.COM

Property Owner and/or Resident of the City of Rockwall:

You are hereby notified that the City of Rockwall Planning and Zoning Commission and City Council will consider the following application:

Z2026-019: SUP for Residential Infill

Hold a public hearing to discuss and consider a request by Javier Silva of JMS Custom Homes for the approval of a *Specific Use Permit (SUP)* for *Residential Infill Adjacent to an Established Subdivision* for the purpose of constructing a single-family home on a 0.161-acre parcel of land identified as Lot 2, Block A, Kinsey Addition, City of Rockwall, Rockwall County, Texas, zoned Single-Family 7 (SF-7) District, addressed as 806 Kernodle Street, and take any action necessary.

For the purpose of considering the effects of such a request, the Planning and Zoning Commission will hold a public hearing on Tuesday, May 12, 2026 at 6:00 PM, and the City Council will hold a public hearing on Monday, May 18, 2026 at 6:00 PM. These hearings will be held in the City Council Chambers at City Hall, 385 S. Goliad Street.

As an interested property owner, you are invited to attend these meetings. If you prefer to express your thoughts in writing please return the form to:

Angelica Guevara
Rockwall Planning and Zoning Dept.
385 S. Goliad Street
Rockwall, TX 75087

You may also email your comments to the Planning Department at planning@rockwall.com. If you choose to email the Planning Department please include your name and address for identification purposes.

Your comments must be received by Monday, May 18, 2026 at 4:00 PM to ensure they are included in the information provided to the City Council.

Sincerely,

Ryan Miller, AICP
Director of Planning & Zoning



MORE INFORMATION ON THIS CASE CAN BE FOUND AT: <https://sites.google.com/site/rockwallplanning/development/development-cases>

— . . . PLEASE RETURN THE BELOW FORM — . . .

Case No. Z2026-019: SUP for Residential Infill

Please place a check mark on the appropriate line below:

- ☐ I am in favor of the request for the reasons listed below.
- ☐ I am opposed to the request for the reasons listed below.

Name:

Address:

Tex. Loc. Gov. Code, Sec. 211.006 (d) If a proposed change to a regulation or boundary is protested in accordance with this subsection, the proposed change must receive, in order to take effect, the affirmative vote of at least three-fourths of all members of the governing body. The protest must be written and signed by the owners of at least 20 percent of either: (1) the area of the lots or land covered by the proposed change; or (2) the area of the lots or land immediately adjoining the area covered by the proposed change and extending 200 feet from that area.

PLEASE SEE LOCATION MAP OF SUBJECT PROPERTY ON THE BACK OF THIS NOTICE

ZONING & SPECIFIC USE PERMIT INFORMATION FORM



CITY OF ROCKWALL
PLANNING AND ZONING DEPARTMENT
PHONE: (972) 771-7745
EMAIL: PLANNING@ROCKWALL.COM

CASE NUMBER z2026-019 sup

PLEASE PLACE A CHECK MARK ON THE APPROPRIATE LINE BELOW.

- ☐ I am in favor of the request
☒ I am in opposition of the request

NAME Bonnie Messenger

ADDRESS

PLEASE PROVIDE ANY ADDITIONAL INFORMATION CONCERNING YOUR SUPPORT OR OPPOSITION TO THE REQUEST.

I feel two story houses are not in line with street or neighborhood. The majority of houses are older homes.

PLEASE CHECK ALL THAT APPLY.

- ☒ I live nearby the proposed Zoning or Specific Use Permit (SUP) request.
☐ I work nearby the proposed Zoning or Specific Use Permit (SUP) request.
☐ I own property nearby the proposed Zoning or Specific Use Permit (SUP) request.
☐ I own a business nearby the proposed Zoning or Specific Use Permit (SUP) request.
☐ Other:

HOW DID YOU HEAR ABOUT THIS ZONING OR SPECIFIC USE PERMIT (SUP) REQUEST?

- ☒ I received a property owner notification in the mail
☐ I read about the request on the City's website
☐ I saw a zoning sign on the property
☐ I read about the request in the Rockwall Herald Banner
☐ My neighbors told me about the request
☐ Other:

Case No. Z2026-019: SUP for Residential Infill

Please place a check mark on the appropriate line below:

☒ I am in favor of the request for the reasons listed below.

☐ I am opposed to the request for the reasons listed below.

Name: *G. Crowder*

Address:

Tex. Loc. Gov. Code Sec. 211.006 (d) If a proposed change to a regulation or boundary is protested in accordance with this subsection, the proposed change must receive, in order to take effect, the affirmative vote of at least three-fourths of all members of the governing body. The protest must be written and signed by the owners of at least 20 percent of either: (1) the area of the lots or land covered by the proposed change; or (2) the area of the lots or land immediately adjoining the area covered by the proposed change and extending 200 feet from that area.

PLEASE SEE LOCATION MAP OF SUBJECT PROPERTY ON THE BACK OF THIS NOTICE

PUBLIC NOTICE



CITY OF ROCKWALL
PLANNING AND ZONING DEPARTMENT
PHONE: (972) 771-7745
EMAIL: PLANNING@ROCKWALL.COM

Property Owner and/or Resident of the City of Rockwall:

You are hereby notified that the City of Rockwall Planning and Zoning Commission and City Council will consider the following application:

Z2026-019: SUP for Residential Infill

Hold a public hearing to discuss and consider a request by Javier Silva of JMS Custom Homes for the approval of a *Specific Use Permit (SUP)* for Residential Infill Adjacent to an Established Subdivision for the purpose of constructing a single-family home on a 0.161-acre parcel of land identified as Lot 2, Block A, Kinsey Addition, City of Rockwall, Rockwall County, Texas, zoned Single-Family 7 (SF-7) District, addressed as 806 Kemodle Street, and take any action necessary.

For the purpose of considering the effects of such a request, the Planning and Zoning Commission will hold a public hearing on Tuesday, May 12, 2026 at 6:00 PM, and the City Council will hold a public hearing on Monday, May 18, 2026 at 6:00 PM. These hearings will be held in the City Council Chambers at City Hall, 385 S. Goliad Street.

As an interested property owner, you are invited to attend these meetings. If you prefer to express your thoughts in writing please return the form to:

Angelica Guevara
Rockwall Planning and Zoning Dept.
385 S. Goliad Street
Rockwall, TX 75087

You may also email your comments to the Planning Department at planning@rockwall.com. If you choose to email the Planning Department please include your name and address for identification purposes.

Your comments must be received by Monday, May 18, 2026 at 4:00 PM to ensure they are included in the information provided to the City Council.

Sincerely,

Ryan Miller, AICP
Director of Planning & Zoning

USE THIS QR CODE
TO GO DIRECTLY
TO THE WEBSITE



MORE INFORMATION ON THIS CASE CAN BE FOUND AT: <https://sites.google.com/site/rockwallplanning/development/development-cases>

PLEASE RETURN THE BELOW FORM

Case No. Z2026-019: SUP for Residential Infill

Please place a check mark on the appropriate line below:

☐ I am in favor of the request for the reasons listed below.

☒ I am opposed to the request for the reasons listed below.

The City Development has gone too far too fast

Name:

Jake Roe

Address:

[Redacted Address]

Tex. Loc. Gov. Code, Sec. 211.006 (d) If a proposed change to a regulation or boundary is protested in accordance with this subsection, the proposed change must receive, in order to take effect, the affirmative vote of at least three-fourths of all members of the governing body. The protest must be written and signed by the owners of at least 20 percent of either: (1) the area of the lots or land covered by the proposed change; or (2) the area of the lots or land immediately adjoining the area covered by the proposed change and extending 200 feet from that area.

PLEASE SEE LOCATION MAP OF SUBJECT PROPERTY ON THE BACK OF THIS NOTICE

From: [tiffanie bushnell](#)
To: [Planning](#)
Subject: Case Z2026-018, Z2026-019
Date: Saturday, May 2, 2026 7:15:33 PM


We oppose the size of these two houses. They will not fit well in our neighborhood. There was one lot (one house torn down) without notification sent out. These houses are just too much for the lots and so close together. Please consider single level homes !



Thank you ,

Michael and Tiffanie Bushnell



CAUTION: This email originated from outside of the organization. Do not click links or open attachments unless you recognize the sender and know the content is safe.

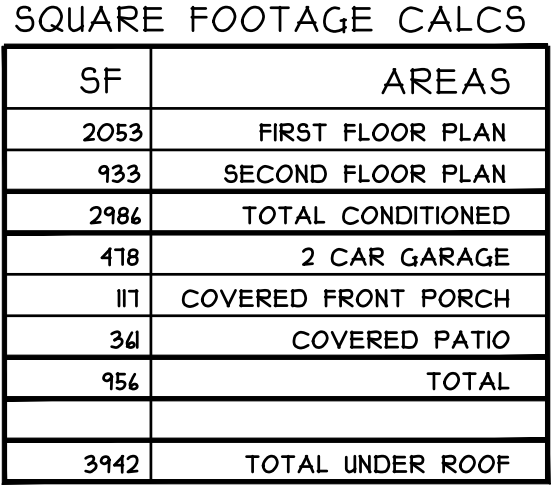

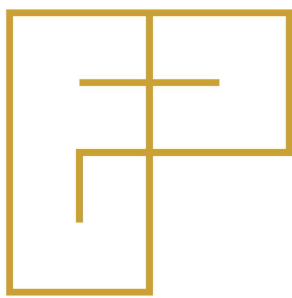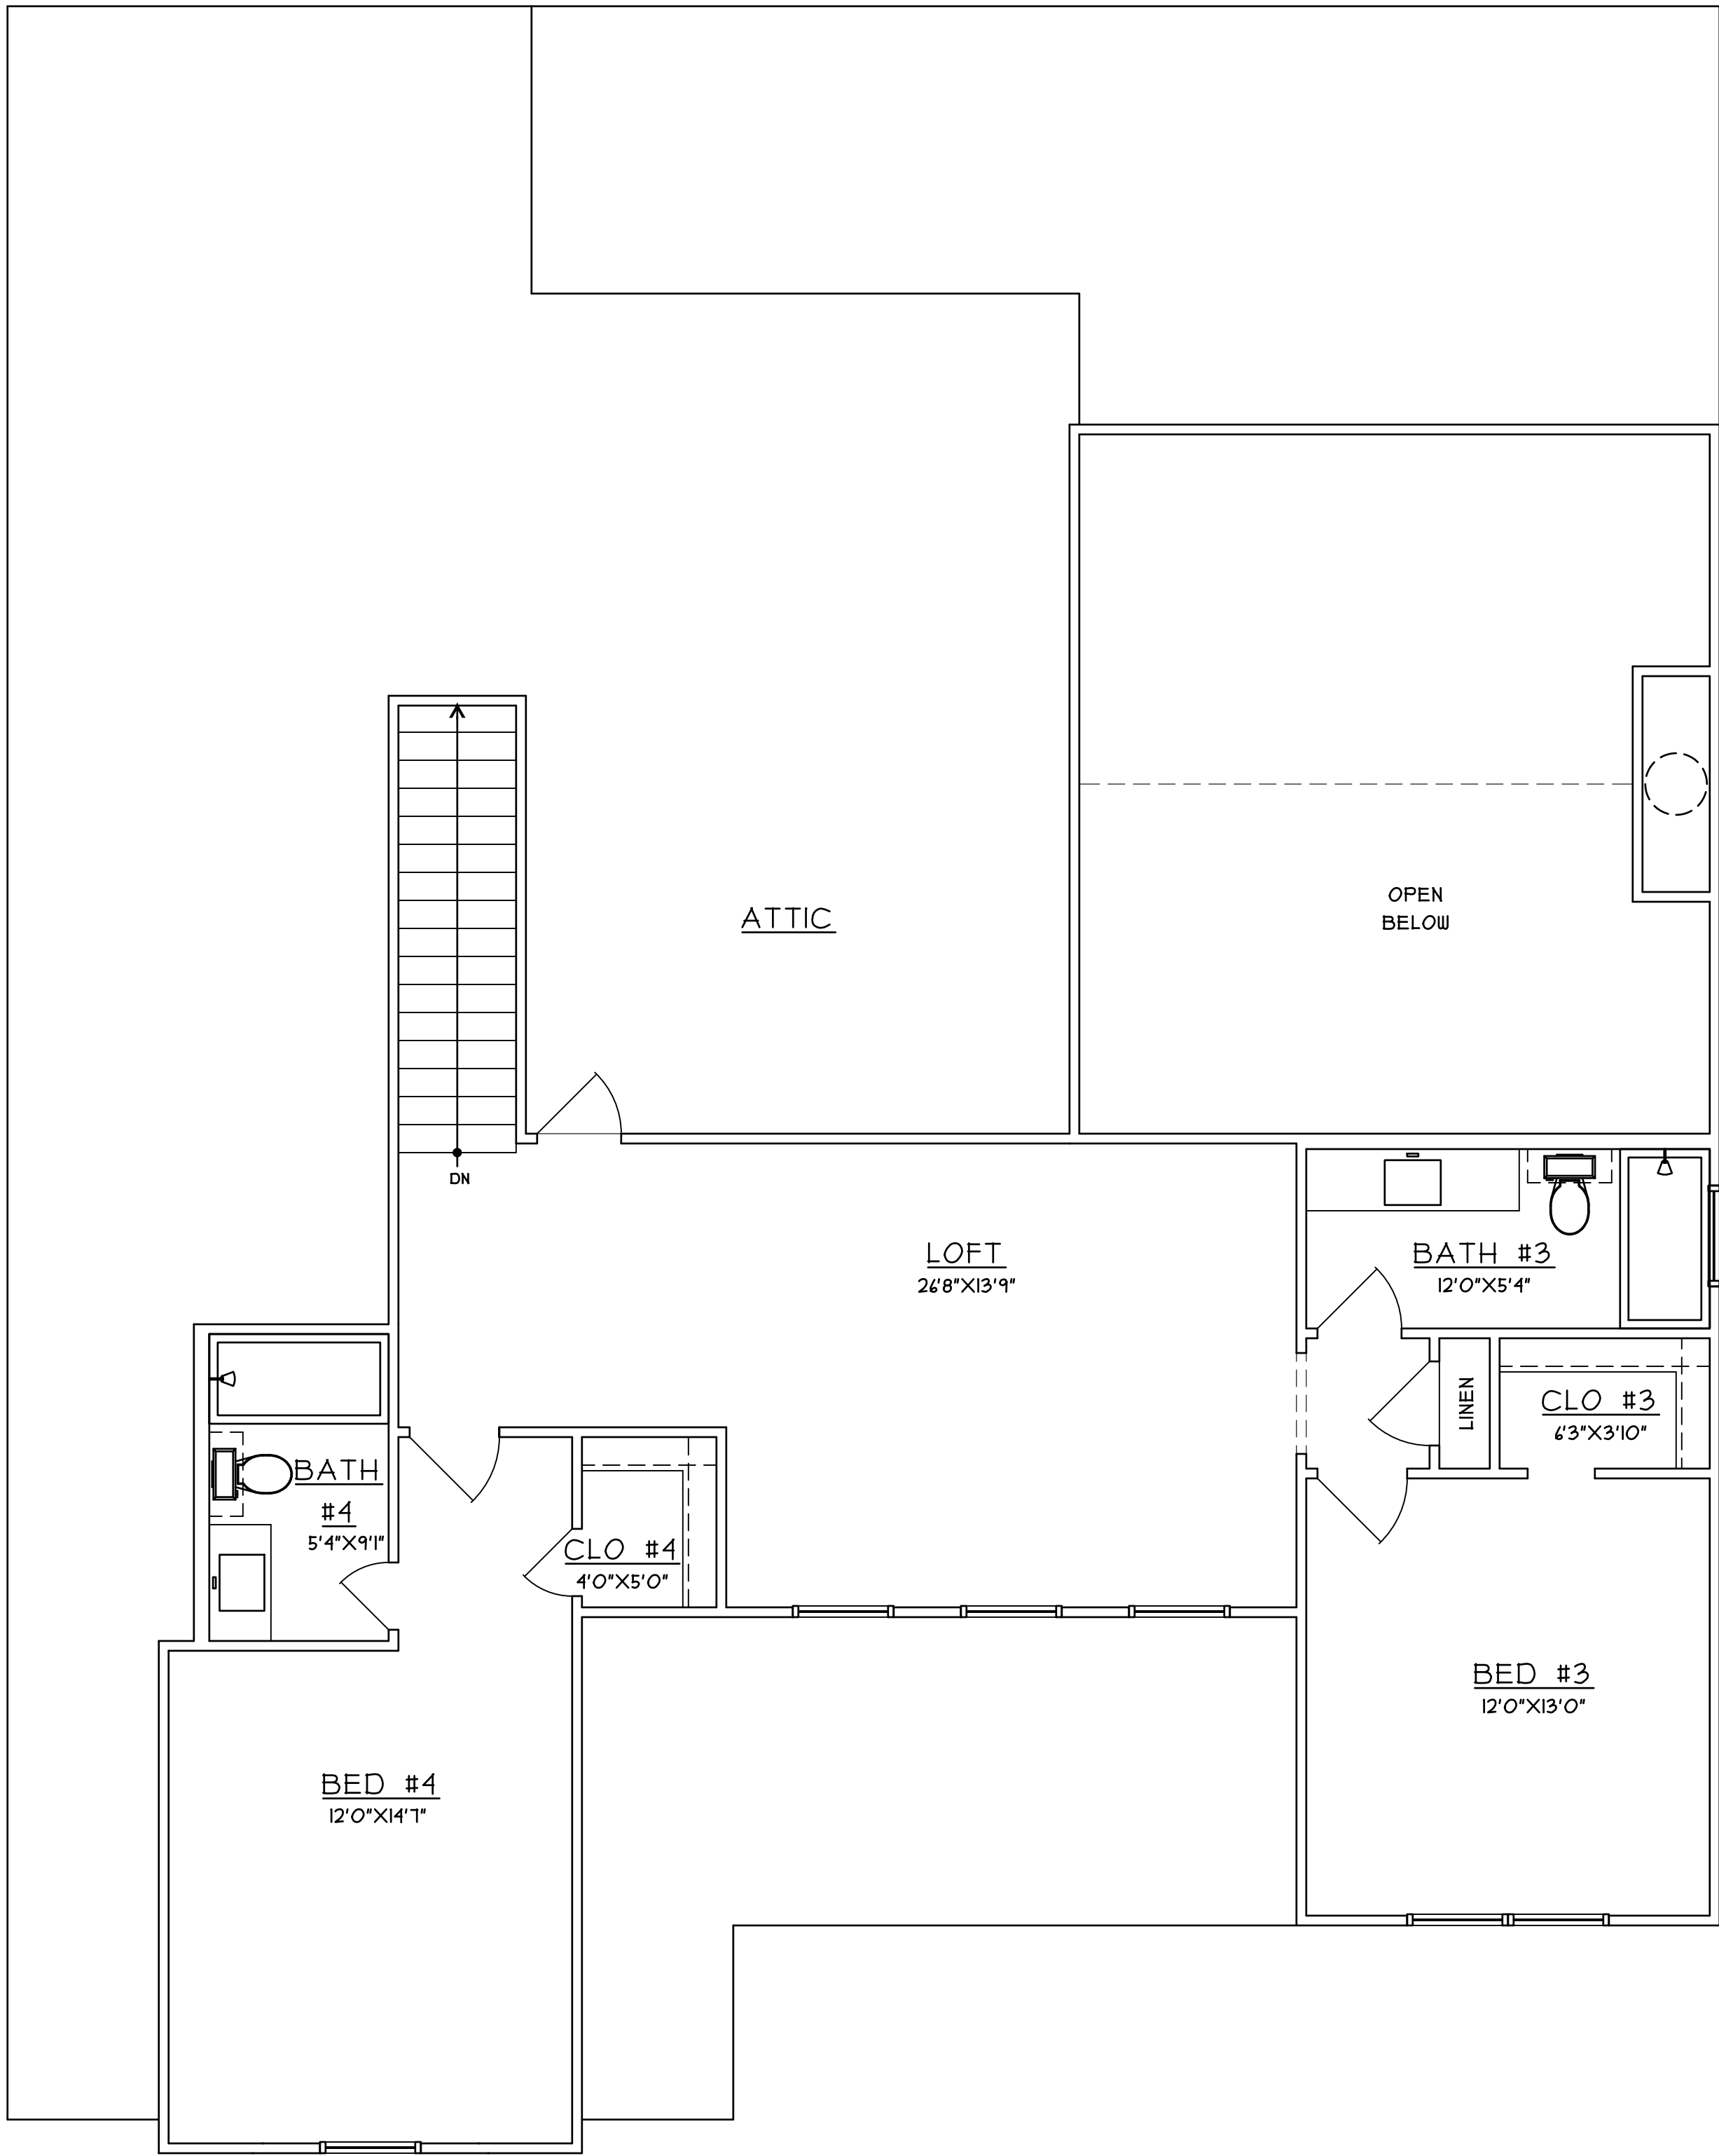

FANNINGPHILIPS DESIGN
patra@fanningphilips.com
214.284.8734

LOT 2 - KERNOODLE STREET

NEW CONSTRUCTION

Rockwall, TX 75078




Job Number: 26103
Date: 4/16/2026
Sheet Number:

A2

SECOND FLOOR PLAN



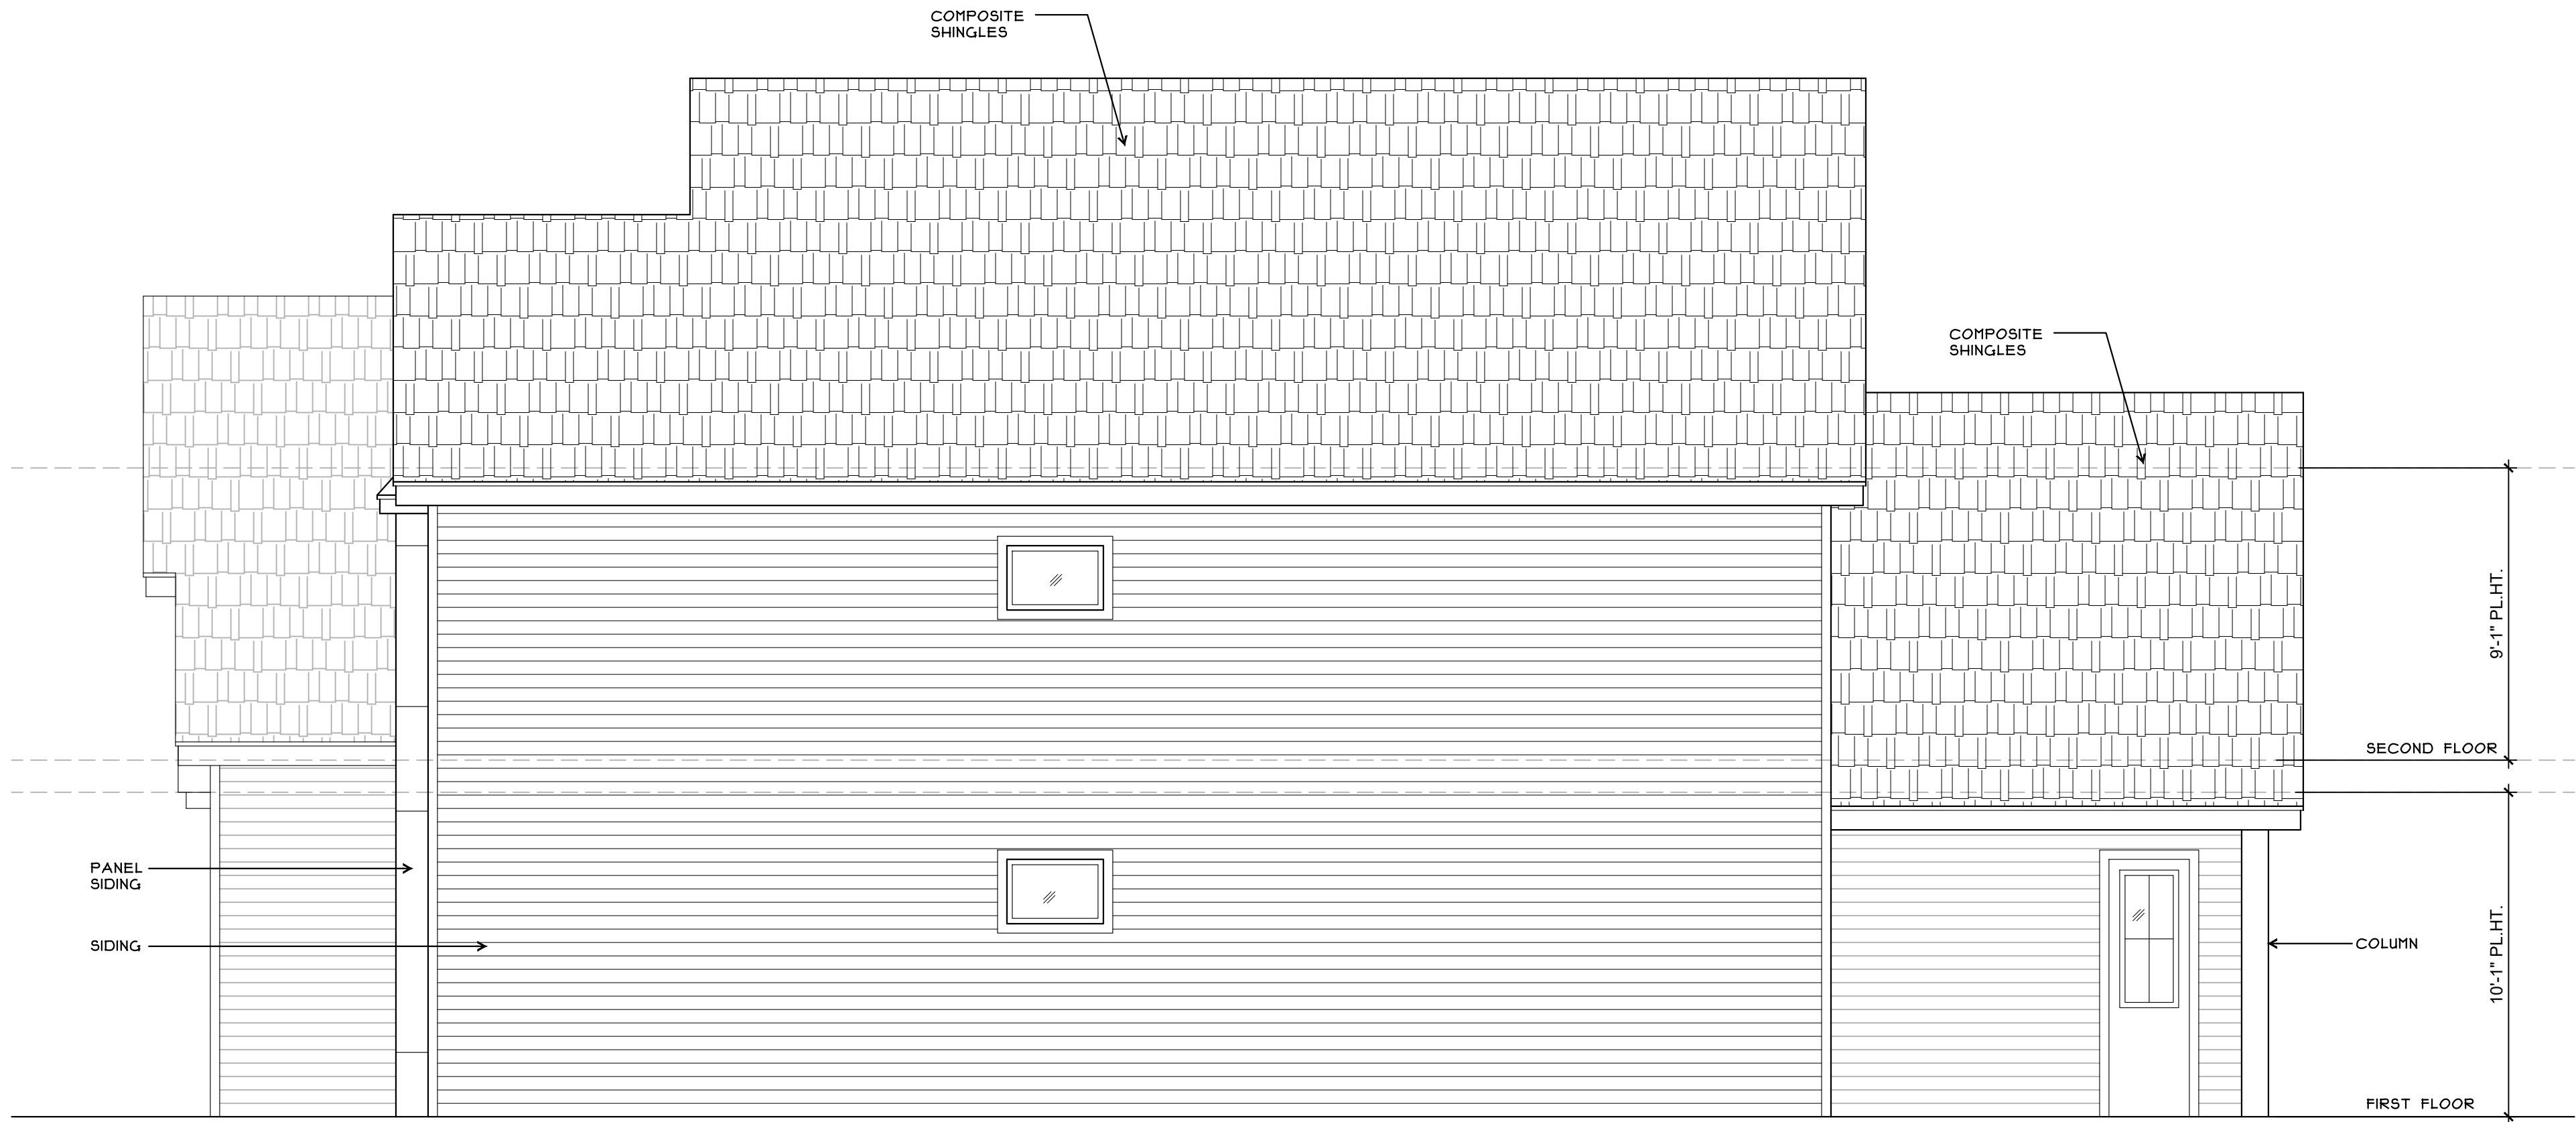

2 RIGHT ELEVATION
Scale: 1/4" = 1'-0"



1 REAR ELEVATION
Scale: 1/4" = 1'-0"



FANNINGPHILIPS DESIGN
patra@fanningphilips.com
214.284.8734

LOT 2 KERNOODLE NEW CONSTRUCTION

ROCKWALL, TX 75078

Job Number: 26103

Date: 4/16/2026

Sheet Number:

E2

ELEVATIONS



CITY OF ROCKWALL

HOUSING ANALYSIS FOR CASE NO. Z2026-019

PLANNING AND ZONING DEPARTMENT

385 S. GOLIAD STREET • ROCKWALL, TX 75087

PHONE: (972) 771-7745 • EMAIL: PLANNING@ROCKWALL.COM

ADJACENT HOUSING ATTRIBUTES

ADDRESS	HOUSING TYPE	YEAR BUILT	HOUSE SF	ACCESSORY BUILDING	EXTERIOR MATERIALS
802 Kernodle Street	Single-Family Home	1939	1,826	80	Siding
803 Kernodle Street	Single-Family Home	1964	2,862	780	Brick
804 Kernodle Street	Vacant	N/A	N/A	N/A	N/A
805 Kernodle Street	Single-Family Home	1980	2,184	120	Brick
806 Kernodle Street	Vacant	N/A	N/A	N/A	N/A
807 Kernodle Street	Single-Family Home	1986	2,398	128	Brick
808 Kernodle Street	Single-Family Home	1914	2,496	N/A	Siding
810 Kernodle Street	Single-Family Home	1986	2,313	80	Brick
801 Austin Street	Single-Family Home	1980	2,874	N/A	Brick
803 Austin Street	Single-Family Home	2022	3,825	N/A	Siding
809 Austin Street	Single-Family Home	1991	2,010	N/A	Siding
811 Austin Street	Single-Family Home	1985	1,080	N/A	Siding
AVERAGES:		1975	2,387	238	




CITY OF ROCKWALL

HOUSING ANALYSIS FOR CASE NO. Z2026-019

PLANNING AND ZONING DEPARTMENT

385 S. GOLIAD STREET • ROCKWALL, TX 75087

PHONE: (972) 771-7745 • EMAIL: PLANNING@ROCKWALL.COM

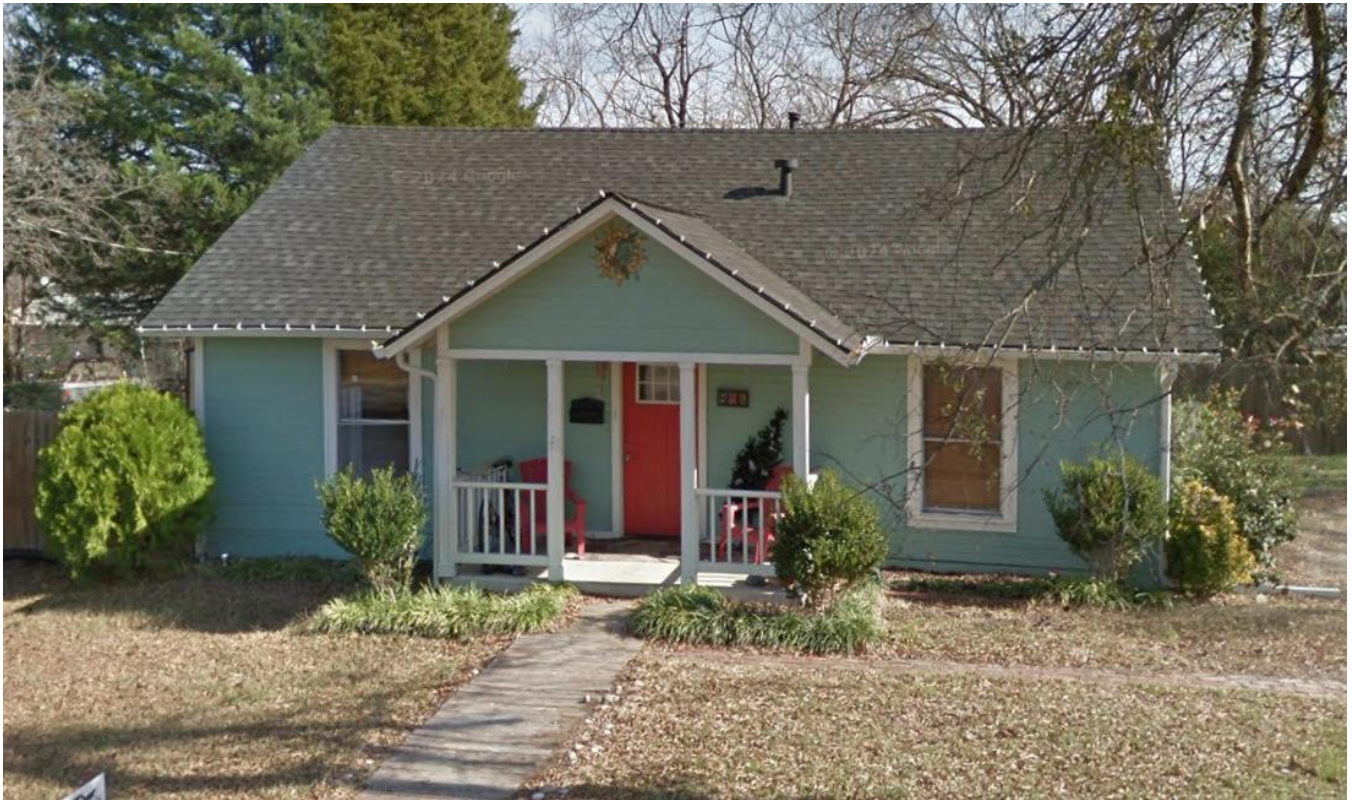

802 Kernodle Street



803 Kernodle Street



CITY OF ROCKWALL

HOUSING ANALYSIS FOR CASE NO. Z2026-019

PLANNING AND ZONING DEPARTMENT

385 S. GOLIAD STREET • ROCKWALL, TX 75087

PHONE: (972) 771-7745 • EMAIL: PLANNING@ROCKWALL.COM



804 Kernodle Street



805 Kernodle Street



CITY OF ROCKWALL

HOUSING ANALYSIS FOR CASE NO. Z2026-019

PLANNING AND ZONING DEPARTMENT

385 S. GOLIAD STREET • ROCKWALL, TX 75087

PHONE: (972) 771-7745 • EMAIL: PLANNING@ROCKWALL.COM



806 Kernodle Street



807 Kernodle Street



CITY OF ROCKWALL

HOUSING ANALYSIS FOR CASE NO. Z2026-019

PLANNING AND ZONING DEPARTMENT

385 S. GOLIAD STREET • ROCKWALL, TX 75087

PHONE: (972) 771-7745 • EMAIL: PLANNING@ROCKWALL.COM



808 Kernodle Street



810 Kernodle Street



CITY OF ROCKWALL

HOUSING ANALYSIS FOR CASE NO. Z2026-019

PLANNING AND ZONING DEPARTMENT

385 S. GOLIAD STREET • ROCKWALL, TX 75087

PHONE: (972) 771-7745 • EMAIL: PLANNING@ROCKWALL.COM



801 Austin Street



803 Austin Street



CITY OF ROCKWALL

HOUSING ANALYSIS FOR CASE NO. Z2026-019

PLANNING AND ZONING DEPARTMENT

385 S. GOLIAD STREET • ROCKWALL, TX 75087

PHONE: (972) 771-7745 • EMAIL: PLANNING@ROCKWALL.COM



809 Austin Street



811 Austin Street

CITY OF ROCKWALL

ORDINANCE NO. 26-XX

SPECIFIC USE PERMIT NO. S-3XX

AN ORDINANCE OF THE CITY COUNCIL OF THE CITY OF ROCKWALL, TEXAS, AMENDING THE UNIFIED DEVELOPMENT CODE (UDC) [ORDINANCE NO. 20-02] OF THE CITY OF ROCKWALL, ROCKWALL COUNTY, TEXAS, AS PREVIOUSLY AMENDED, SO AS TO GRANT A SPECIFIC USE PERMIT (SUP) FOR RESIDENTIAL INFILL ADJACENT TO AN ESTABLISHED SUBDIVISION TO ALLOW THE CONSTRUCTION OF A SINGLE-FAMILY HOME ON A 0.161-ACRE PARCEL OF LAND, IDENTIFIED AS LOT 2, BLOCK A, KINSEY ADDITION, CITY OF ROCKWALL, ROCKWALL COUNTY, TEXAS; AND MORE SPECIFICALLY DESCRIBED AND DEPICTED IN *EXHIBIT 'A'* OF THIS ORDINANCE; PROVIDING FOR SPECIAL CONDITIONS; PROVIDING FOR A PENALTY OF FINE NOT TO EXCEED THE SUM OF TWO THOUSAND DOLLARS (\$2,000.00) FOR EACH OFFENSE; PROVIDING FOR A SEVERABILITY CLAUSE; PROVIDING FOR A REPEALER CLAUSE; PROVIDING FOR AN EFFECTIVE DATE.

WHEREAS, the City has received a request by Javier Silva of JMS Custom Homes for the approval of a Specific Use Permit (SUP) for *Residential Infill Adjacent to an Established Subdivision* for the purpose of constructing a single-family home on a 0.161-acre parcel of land identified as Lot 2, Block A, Kinsey Addition, City of Rockwall, Rockwall County, Texas, zoned Single-Family 7 (SF-7) District, addressed as 806 Kernodle Street, and being more specifically described and depicted in *Exhibit 'A'* of this ordinance, which herein after shall be referred to as the *Subject Property* and incorporated by reference herein; and

WHEREAS, the Planning and Zoning Commission of the City of Rockwall and the governing body of the City of Rockwall, in compliance with the laws of the State of Texas and the ordinances of the City of Rockwall, have given the requisite notices by publication and otherwise, and have held public hearings and afforded a full and fair hearing to all property owners generally, and to all persons interested in and situated in the affected area and in the vicinity thereof, the governing body in the exercise of its legislative discretion has concluded that the Unified Development Code (UDC) [Ordinance No. 20-02] of the City of Rockwall should be amended as follows:

NOW, THEREFORE, BE IT ORDAINED by the City Council of the City of Rockwall, Texas;

SECTION 1. That the Unified Development Code (UDC) [Ordinance No. 20-02] of the City of Rockwall, as heretofore amended, be and the same is hereby amended so as to grant a Specific Use Permit (SUP) for *Residential Infill Adjacent to an Established Subdivision* to allow for the construction of a single-family home in an established subdivision in accordance with Article 04, *Permissible Uses*, of the Unified Development Code (UDC) [Ordinance No. 20-02] on the *Subject Property*; and,

SECTION 2. That the Specific Use Permit (SUP) shall be subject to the requirements set forth in Subsection 03.01, *General Residential District Standards*, and Subsection 03.09, *Single-Family 7 (SF-7) District*, of Article 05, *District Development Standards*, of the Unified Development Code

(UDC) [Ordinance No. 20-02] -- as heretofore amended and may be amended in the future -- and with the following conditions:

2.1 OPERATIONAL CONDITIONS

The following conditions pertain to the construction of a single-family home on the *Subject Property* and conformance to these operational conditions are required:

- 1) The development of the *Subject Property* shall generally conform to the Residential Plot Plan as depicted in *Exhibit 'B'* of this ordinance.
- 2) The construction of a single-family home on the *Subject Property* shall generally conform to the Building Elevations depicted in *Exhibit 'C'* of this ordinance; and,
- 3) Once construction of the single-family home has been completed, inspected, and accepted by the City of Rockwall, this Specific Use Permit (SUP) shall expire, and no further action by the property owner shall be required.

2.2 COMPLIANCE

Approval of this ordinance in accordance with Subsection 02.02, *Specific Use Permits (SUP)* of Article 11, *Development Applications and Review Procedures*, of the Unified Development Code (UDC) will require the *Subject Property* to comply with the following:

- 1) Upon obtaining a *Building Permit*, should the contractor operating under the guidelines of this ordinance fail to meet the minimum operational requirements set forth herein and outlined in the Unified Development Code (UDC), the City may (*after proper notice*) initiate proceedings to revoke the Specific Use Permit (SUP) in accordance with Subsection 02.02(F), *Revocation*, of Article 11, *Development Applications and Revision Procedures*, of the Unified Development Code (UDC) [Ordinance No. 20-02].

SECTION 3. That the official zoning map of the City be corrected to reflect the changes in zoning described herein.

SECTION 4. That all ordinances of the City of Rockwall in conflict with the provisions of this ordinance be, and the same are hereby repealed to the extent of that conflict.

SECTION 5. Any person, firm, or corporation violating any of the provisions of this ordinance shall be deemed guilty of a misdemeanor and upon conviction shall be punished by a penalty of fine not to exceed the sum of *TWO THOUSAND DOLLARS (\$2,000.00)* for each offence and each and every day such offense shall continue shall be deemed to constitute a separate offense.

SECTION 6. If any section or provision of this ordinance or the application of that section or provision to any person, firm, corporation, situation or circumstance is for any reason judged invalid, the adjudication shall not affect any other section or provision of this ordinance or the application of any other section or provision to any other person, firm, corporation, situation or circumstance, and the City Council declares that it would have adopted the valid portions and applications of the ordinance without the invalid parts and to this end the provisions of this ordinance shall remain in full force and effect.

SECTION 7. That this ordinance shall take effect immediately from and after its passage.

PASSED AND APPROVED BY THE CITY COUNCIL OF THE CITY OF ROCKWALL, TEXAS,
THIS THE 1ST DAY OF JUNE, 2026.

Tim McCallum, *Mayor*

ATTEST:

Kristy Teague, *City Secretary*

APPROVED AS TO FORM:

Frank J. Garza, *City Attorney*

1st Reading: May 18, 2026

2nd Reading: June 1, 2026


Exhibit 'A':
Location Map

Address: 806 Kernodle Street

Legal Description: Lot 2, Block A, Kinsey Addition



Exhibit 'B':
Residential Plot Plan

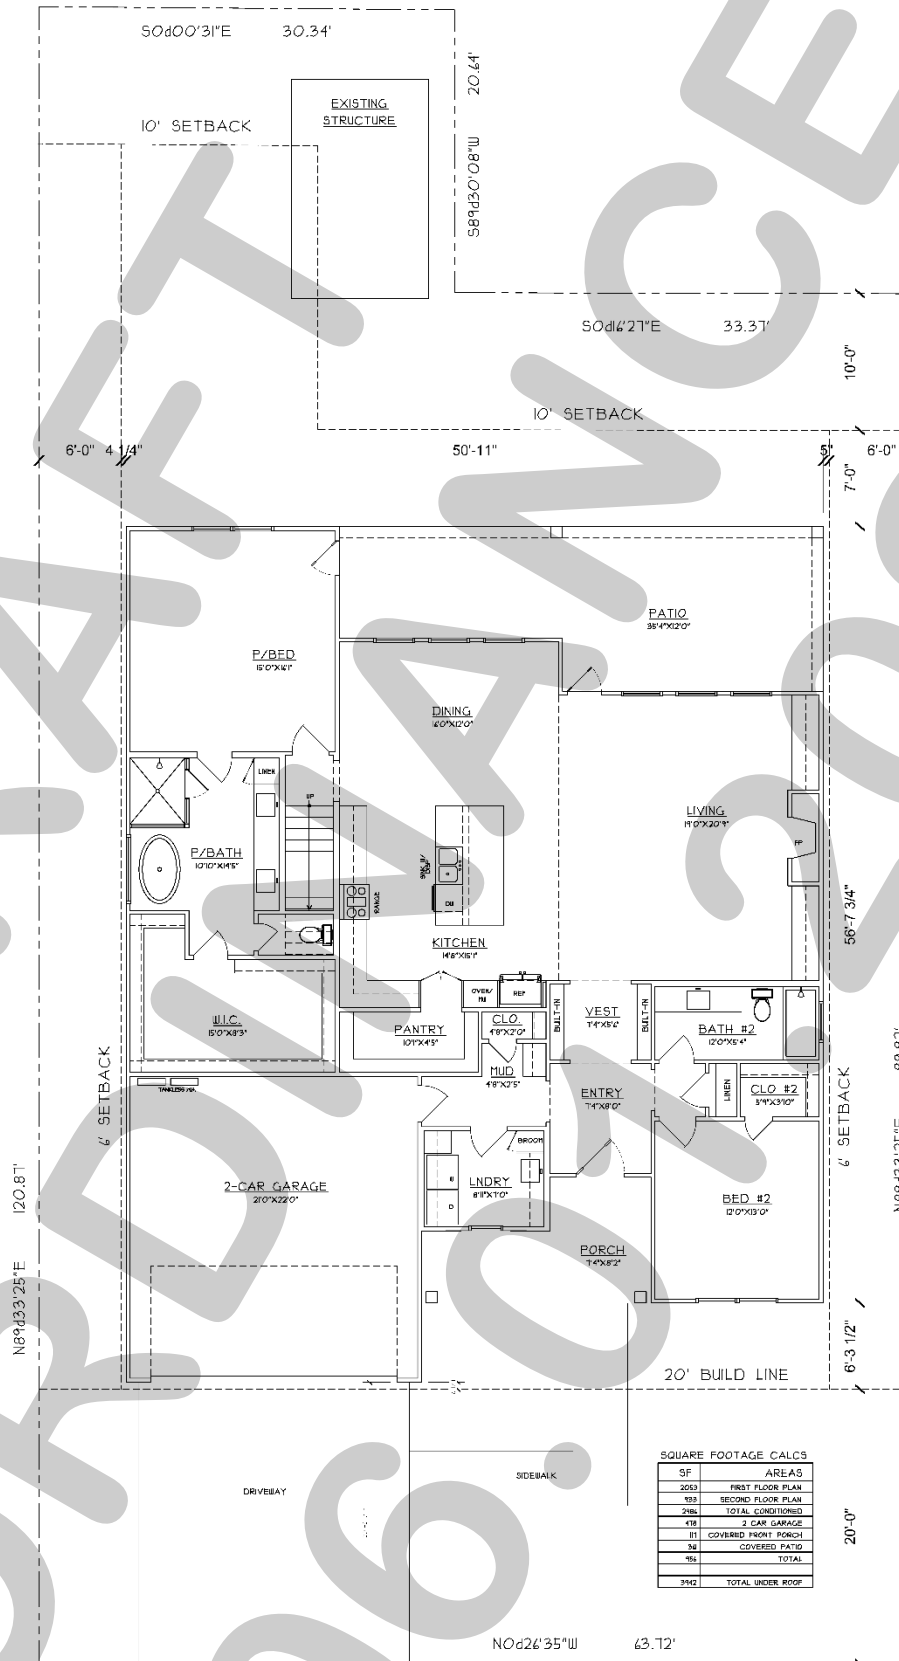

[illegible]



June 16, 2026

TO: Javier Silva
58 Windsor Drive
Rockwall, TX 75032

FROM: Angelica Guevara
City of Rockwall Planning and Zoning Department
385 S. Goliad Street
Rockwall, TX 75087

SUBJECT: Z2026-019; *Specific Use Permit (SUP) For Residential Infill at 806 Kernodle Street*

Mr. Silva:

This letter serves to notify you that the above referenced zoning case that you submitted for consideration by the City of Rockwall was approved by the City Council on June 15, 2025. The following is a record of all recommendations, voting records and conditions of approval:

Staff Recommendations

(1) The applicant shall be responsible for maintaining compliance with the operational conditions contained in the Specific Use Permit (SUP) ordinance and which are detailed as follows:

- (a) The development of the *Subject Property* shall generally conform to the Residential Plot Plan as depicted in *Exhibit 'B'* of this ordinance.
- (b) The construction of a single-family home on the *Subject Property* shall generally conform to the Building Elevations depicted in *Exhibit 'C'* of this ordinance.
- (c) Once construction of the single-family home has been completed, inspected, and accepted by the City of Rockwall, this Specific Use Permit (SUP) shall expire, and no further action by the property owner shall be required.

Planning and Zoning Commission

On May 12, 2026, the Planning and Zoning Commission approved a motion to recommend approval of the Specific Use Permit (SUP) by a vote of 5-0, with Commissioner Brock absent and Commissioner Hagaman recusing himself.

City Council

On May 18, 2026, the City Council approved a motion to table the Specific Use Permit (SUP) until the June 1, 2026 City Council meeting by a vote of 7-0.

On June 1, 2026, the City Council approved a motion to approve the Specific Use Permit (SUP) by a vote of 7-0.

On June 15, 2026 the City Council approved a motion to approve the Specific Use Permit (SUP) by a vote of 7-0.

Included with this letter is a copy of *Ordinance No. 26-24, S-401*, which is the regulating ordinance adopted with the City Council's approval of this case. Should you have any questions or concerns regarding your zoning case, please feel free to contact me at (972) 772-6438.

Sincerely,

Angelica Guevara, *Planning Technician*
City of Rockwall Planning and Zoning Department

CITY OF ROCKWALL

ORDINANCE NO. 26-24

SPECIFIC USE PERMIT NO. S-401

AN ORDINANCE OF THE CITY COUNCIL OF THE CITY OF ROCKWALL, TEXAS, AMENDING THE UNIFIED DEVELOPMENT CODE (UDC) [ORDINANCE NO. 20-02] OF THE CITY OF ROCKWALL, ROCKWALL COUNTY, TEXAS, AS PREVIOUSLY AMENDED, SO AS TO GRANT A SPECIFIC USE PERMIT (SUP) FOR RESIDENTIAL INFILL ADJACENT TO AN ESTABLISHED SUBDIVISION TO ALLOW THE CONSTRUCTION OF A SINGLE-FAMILY HOME ON A 0.161-ACRE PARCEL OF LAND, IDENTIFIED AS LOT 2, BLOCK A, KINSEY ADDITION, CITY OF ROCKWALL, ROCKWALL COUNTY, TEXAS; AND MORE SPECIFICALLY DESCRIBED AND DEPICTED IN *EXHIBIT 'A'* OF THIS ORDINANCE; PROVIDING FOR SPECIAL CONDITIONS; PROVIDING FOR A PENALTY OF FINE NOT TO EXCEED THE SUM OF TWO THOUSAND DOLLARS (\$2,000.00) FOR EACH OFFENSE; PROVIDING FOR A SEVERABILITY CLAUSE; PROVIDING FOR A REPEALER CLAUSE; PROVIDING FOR AN EFFECTIVE DATE.

WHEREAS, the City has received a request by Javier Silva of JMS Custom Homes for the approval of a *Specific Use Permit (SUP)* for *Residential Infill Adjacent to an Established Subdivision* for the purpose of constructing a single-family home on a 0.161-acre parcel of land identified as Lot 2, Block A, Kinsey Addition, City of Rockwall, Rockwall County, Texas, zoned Single-Family 7 (SF-7) District, addressed as 806 Kernodle Street, and being more specifically described and depicted in *Exhibit 'A'* of this ordinance, which herein after shall be referred to as the *Subject Property* and incorporated by reference herein; and

WHEREAS, the Planning and Zoning Commission of the City of Rockwall and the governing body of the City of Rockwall, in compliance with the laws of the State of Texas and the ordinances of the City of Rockwall, have given the requisite notices by publication and otherwise, and have held public hearings and afforded a full and fair hearing to all property owners generally, and to all persons interested in and situated in the affected area and in the vicinity thereof, the governing body in the exercise of its legislative discretion has concluded that the Unified Development Code (UDC) [Ordinance No. 20-02] of the City of Rockwall should be amended as follows:

NOW, THEREFORE, BE IT ORDAINED by the City Council of the City of Rockwall, Texas;

SECTION 1. That the Unified Development Code (UDC) [Ordinance No. 20-02] of the City of Rockwall, as heretofore amended, be and the same is hereby amended so as to grant a Specific Use Permit (SUP) for *Residential Infill Adjacent to an Established Subdivision* to allow for the construction of a single-family home in an established subdivision in accordance with Article 04, *Permissible Uses*, of the Unified Development Code (UDC) [Ordinance No. 20-02] on the *Subject Property*; and,

SECTION 2. That the Specific Use Permit (SUP) shall be subject to the requirements set forth in Subsection 03.01, *General Residential District Standards*, and Subsection 03.09, *Single-Family 7 (SF-7) District*, of Article 05, *District Development Standards*, of the Unified Development Code

(UDC) [Ordinance No. 20-02] -- as heretofore amended and may be amended in the future -- and with the following conditions:

2.1 OPERATIONAL CONDITIONS

The following conditions pertain to the construction of a single-family home on the *Subject Property* and conformance to these operational conditions are required:

- 1) The development of the *Subject Property* shall generally conform to the Residential Plot Plan as depicted in *Exhibit 'B'* of this ordinance.
- 2) The construction of a single-family home on the *Subject Property* shall generally conform to the Building Elevations depicted in *Exhibit 'C'* of this ordinance; and,
- 3) Once construction of the single-family home has been completed, inspected, and accepted by the City of Rockwall, this Specific Use Permit (SUP) shall expire, and no further action by the property owner shall be required.

2.2 COMPLIANCE

Approval of this ordinance in accordance with Subsection 02.02, *Specific Use Permits (SUP)* of Article 11, *Development Applications and Review Procedures*, of the Unified Development Code (UDC) will require the *Subject Property* to comply with the following:

- 1) Upon obtaining a *Building Permit*, should the contractor operating under the guidelines of this ordinance fail to meet the minimum operational requirements set forth herein and outlined in the Unified Development Code (UDC), the City may (*after proper notice*) initiate proceedings to revoke the Specific Use Permit (SUP) in accordance with Subsection 02.02(F), *Revocation*, of Article 11, *Development Applications and Revision Procedures*, of the Unified Development Code (UDC) [Ordinance No. 20-02].

SECTION 3. That the official zoning map of the City be corrected to reflect the changes in zoning described herein.


SECTION 4. That all ordinances of the City of Rockwall in conflict with the provisions of this ordinance be, and the same are hereby repealed to the extent of that conflict.

SECTION 5. Any person, firm, or corporation violating any of the provisions of this ordinance shall be deemed guilty of a misdemeanor and upon conviction shall be punished by a penalty of fine not to exceed the sum of *TWO THOUSAND DOLLARS (\$2,000.00)* for each offence and each and every day such offense shall continue shall be deemed to constitute a separate offense.

SECTION 6. If any section or provision of this ordinance or the application of that section or provision to any person, firm, corporation, situation or circumstance is for any reason judged invalid, the adjudication shall not affect any other section or provision of this ordinance or the application of any other section or provision to any other person, firm, corporation, situation or circumstance, and the City Council declares that it would have adopted the valid portions and applications of the ordinance without the invalid parts and to this end the provisions of this ordinance shall remain in full force and effect.

SECTION 7. That this ordinance shall take effect immediately from and after its passage.

PASSED AND APPROVED BY THE CITY COUNCIL OF THE CITY OF ROCKWALL, TEXAS,
THIS THE 15TH DAY OF JUNE, 2026.

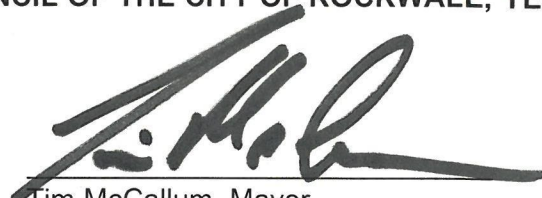

Tim McCallum, Mayor

ATTEST:


Kristy Teague, City Secretary



APPROVED AS TO FORM:

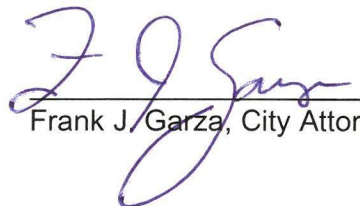
Frank J. Garza, City Attorney

1st Reading: June 1, 2026

2nd Reading: June 15, 2026

**Exhibit 'A':
Location Map**

Address: 806 Kernodle Street

Legal Description: Lot 2, Block A, Kinsey Addition



Exhibit 'B':
Residential Plot Plan



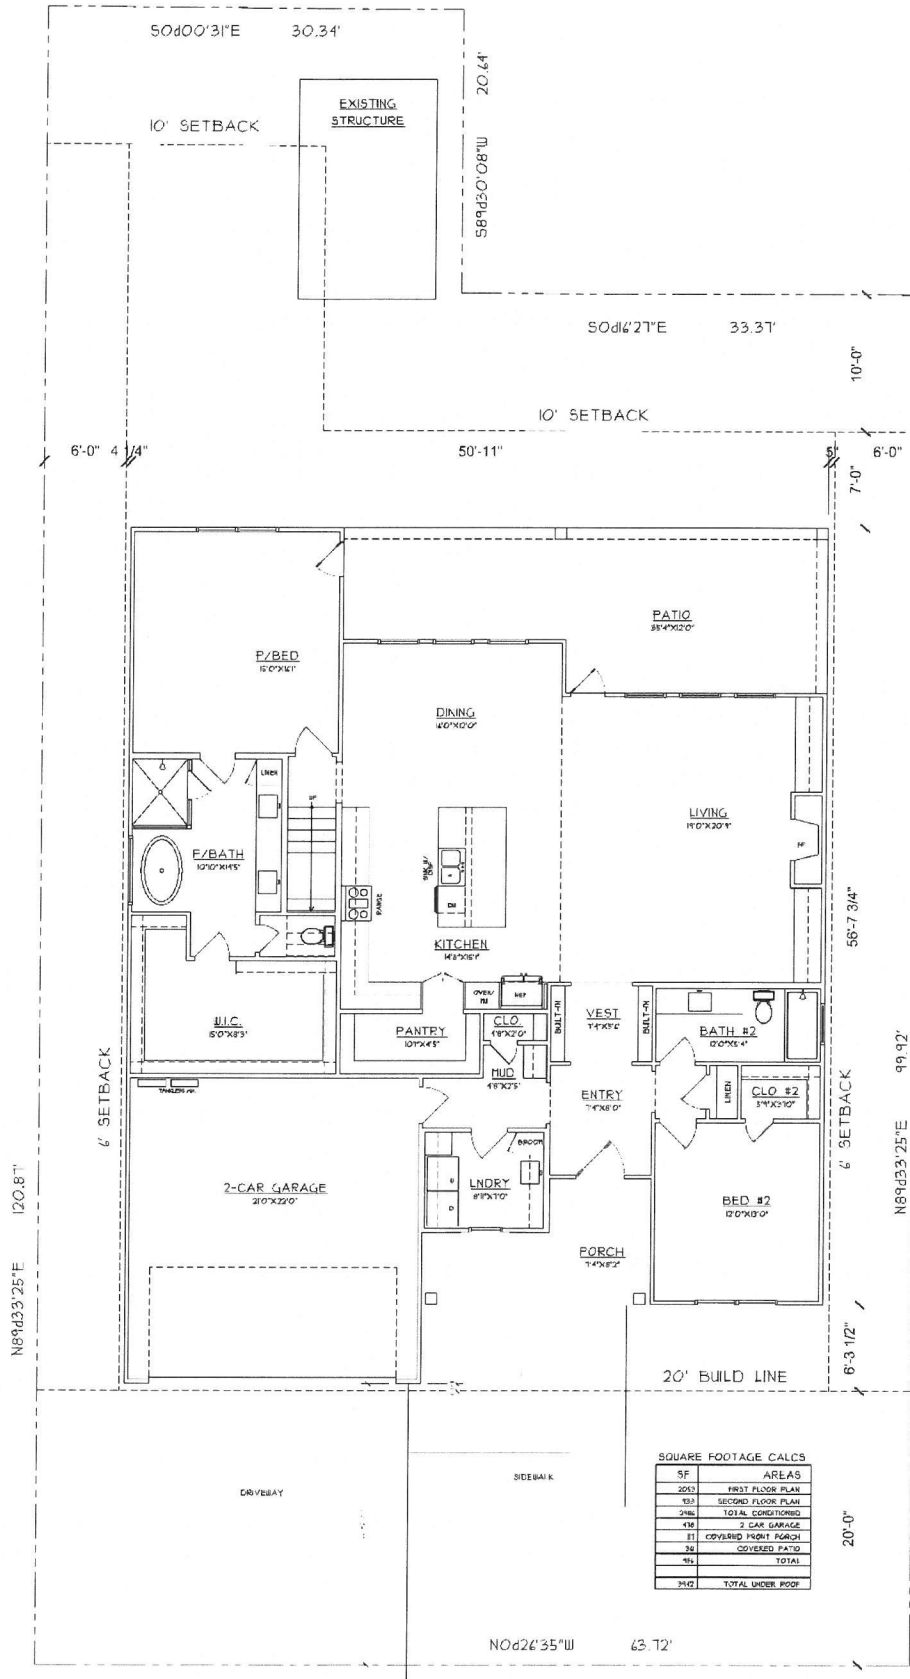



Exhibit 'C': Building Elevations

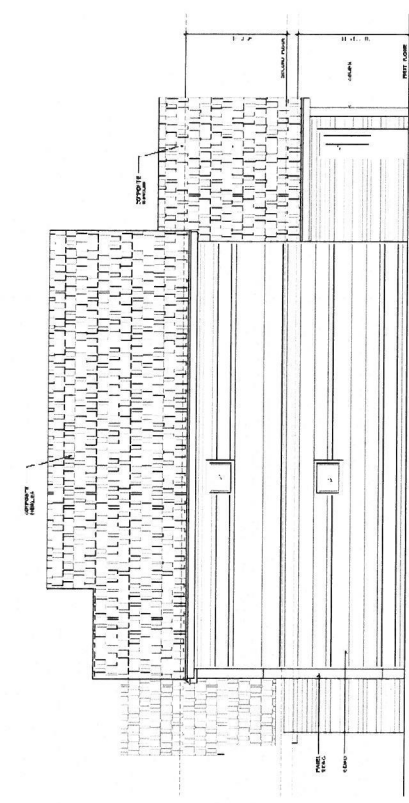


2 RIGHT ELEVATION
Scale: 1/4" = 1'-0"

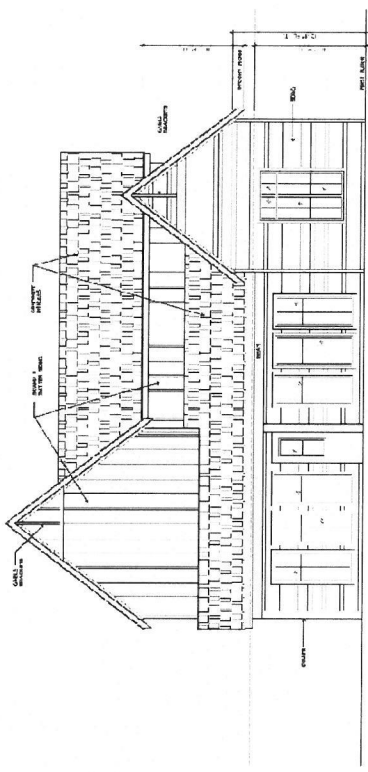

1 REAR ELEVATION
Scale: 1/4" = 1'-0"

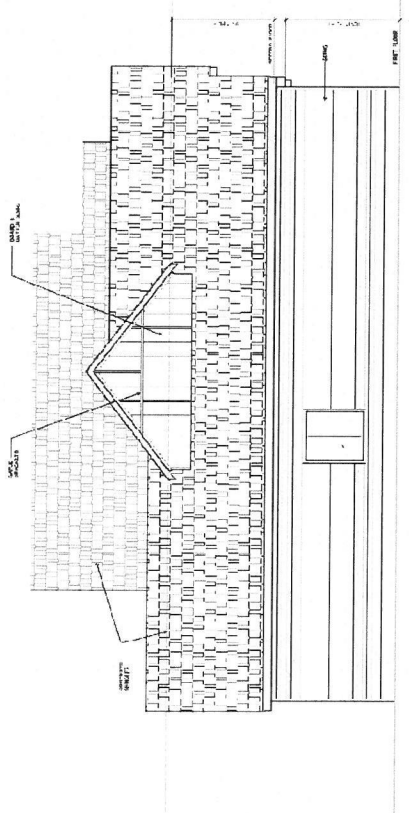

2 LEFT ELEVATION
Scale: 1/4" = 1'-0"

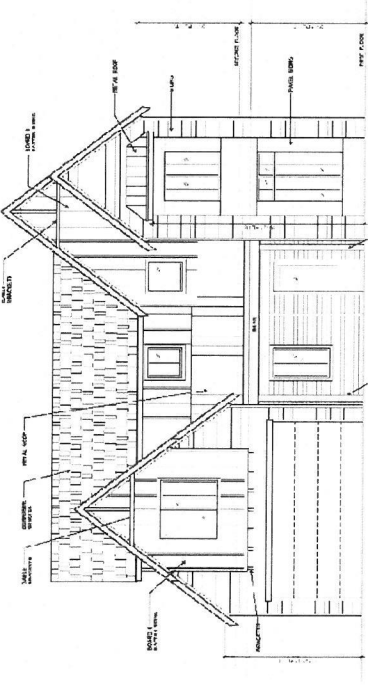

1 FRONT ELEVATION
Scale: 1/4" = 1'-0"