



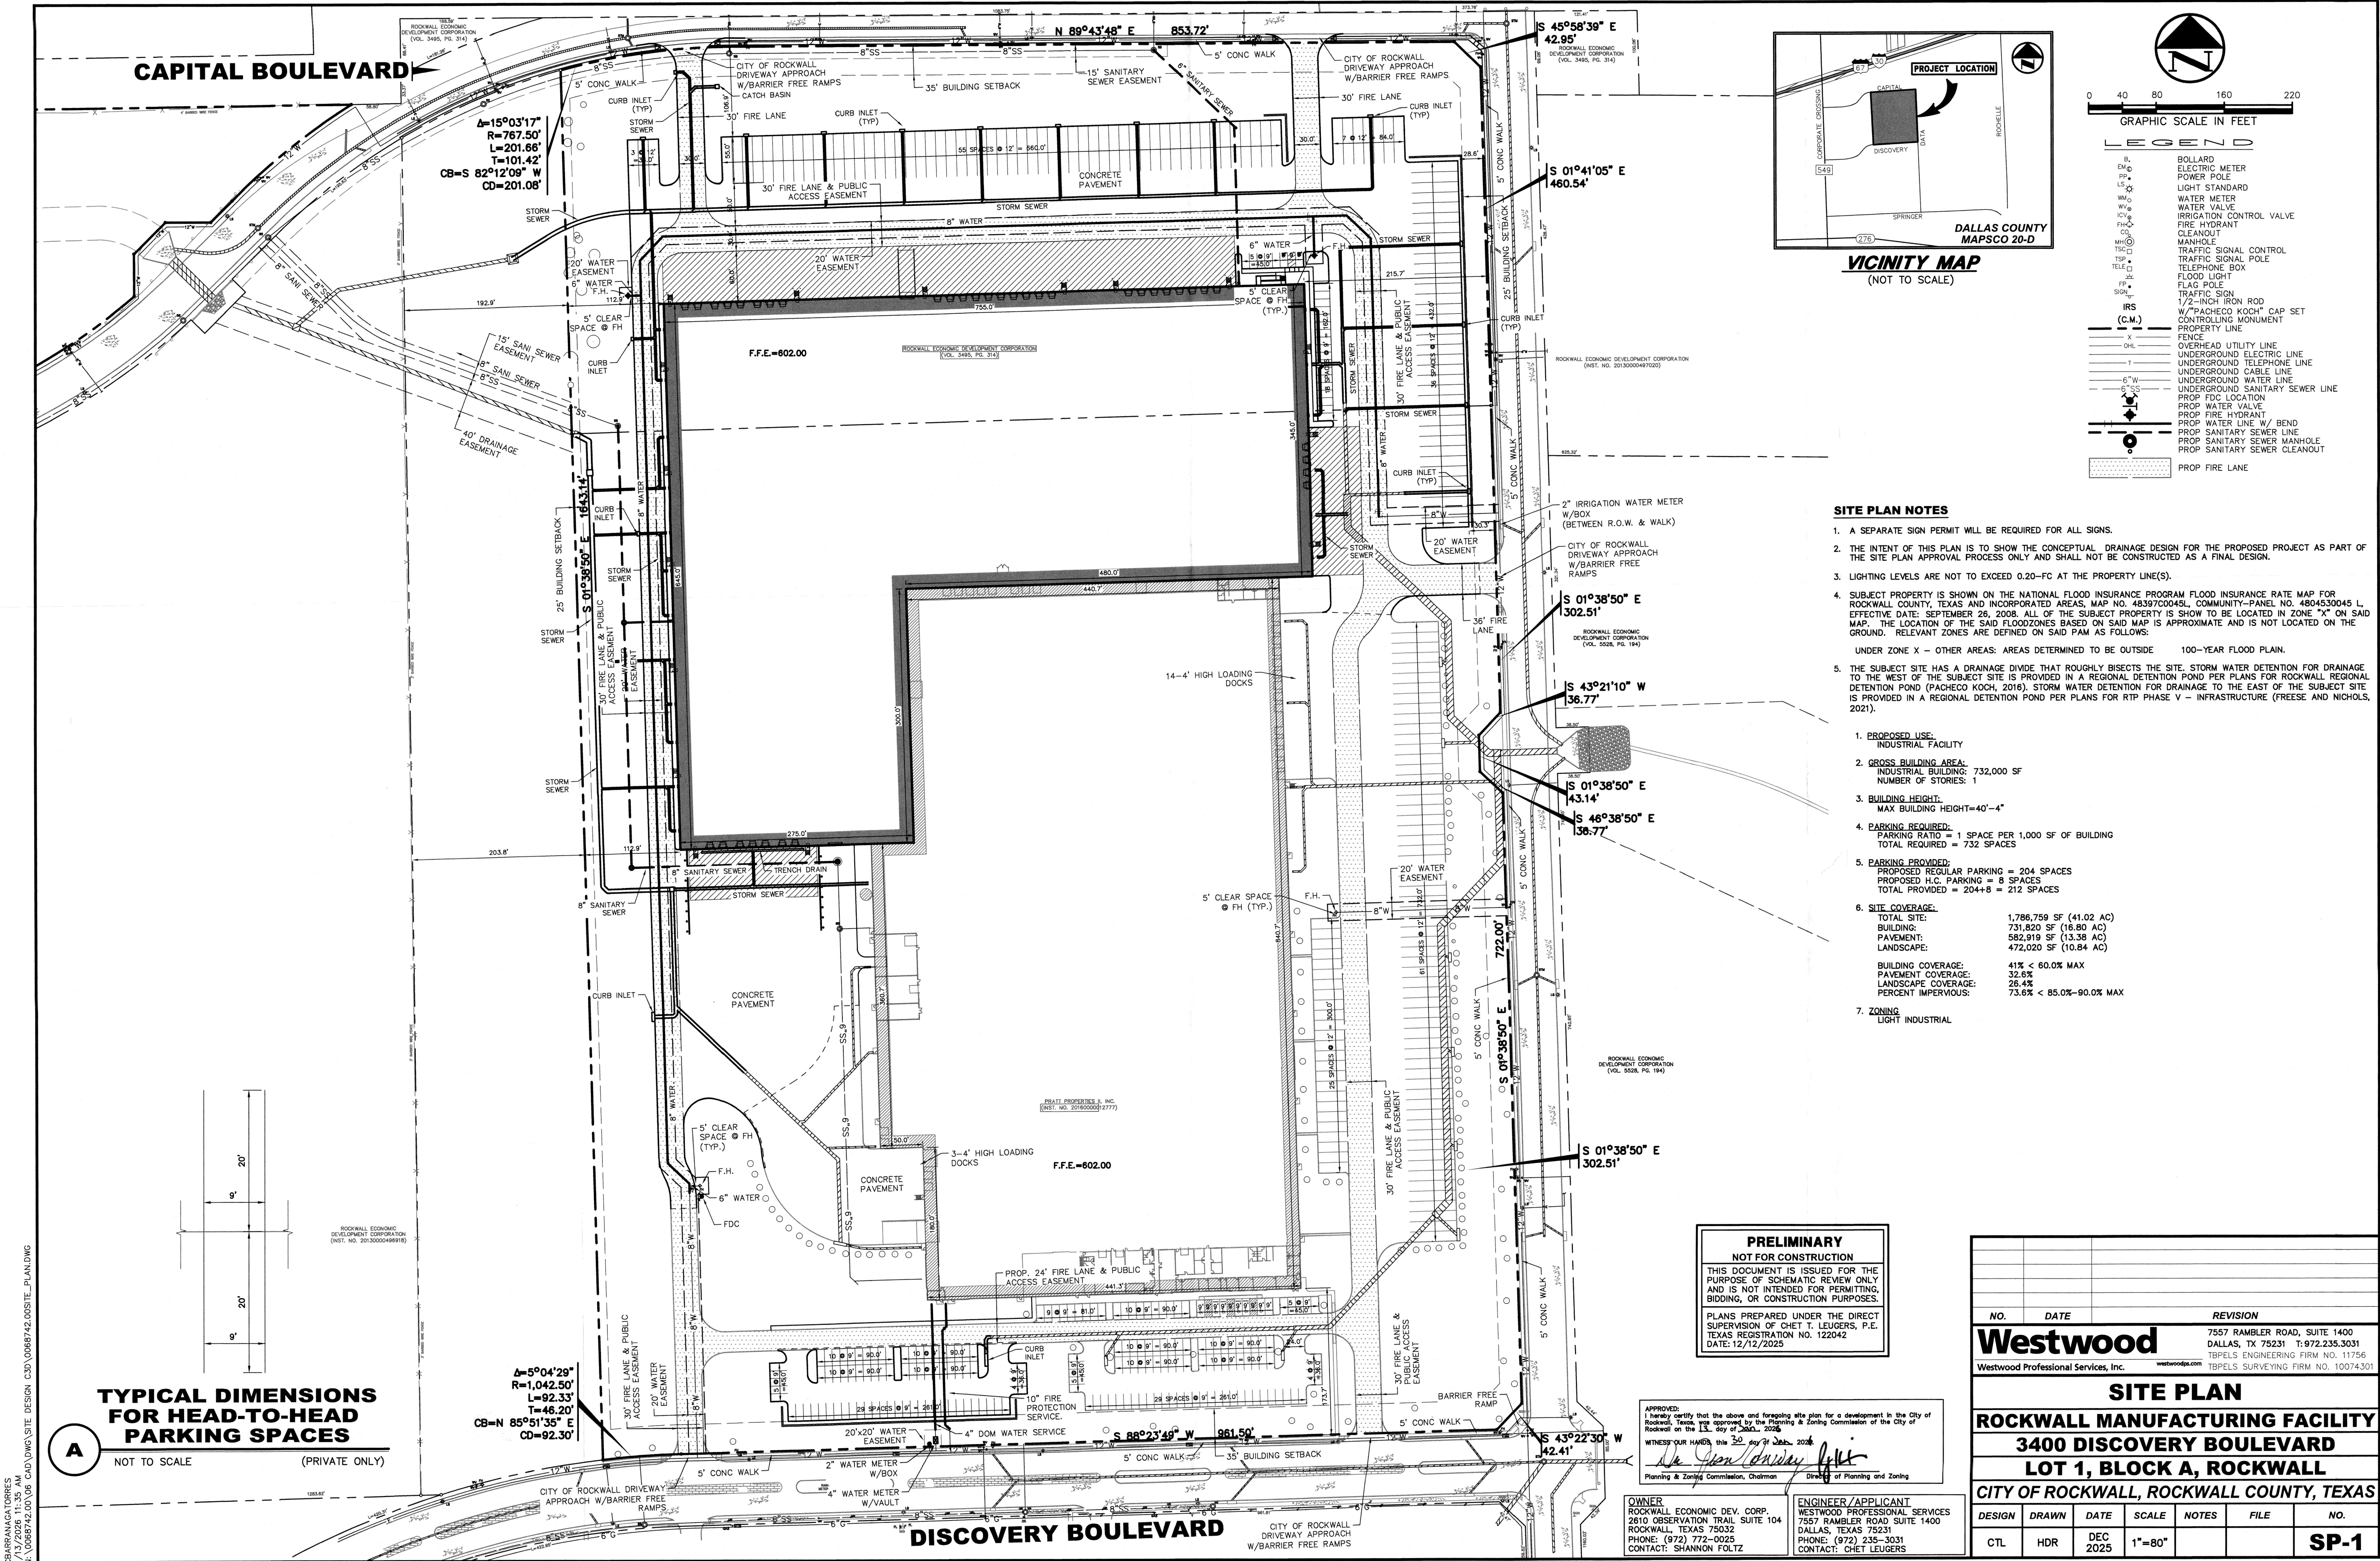

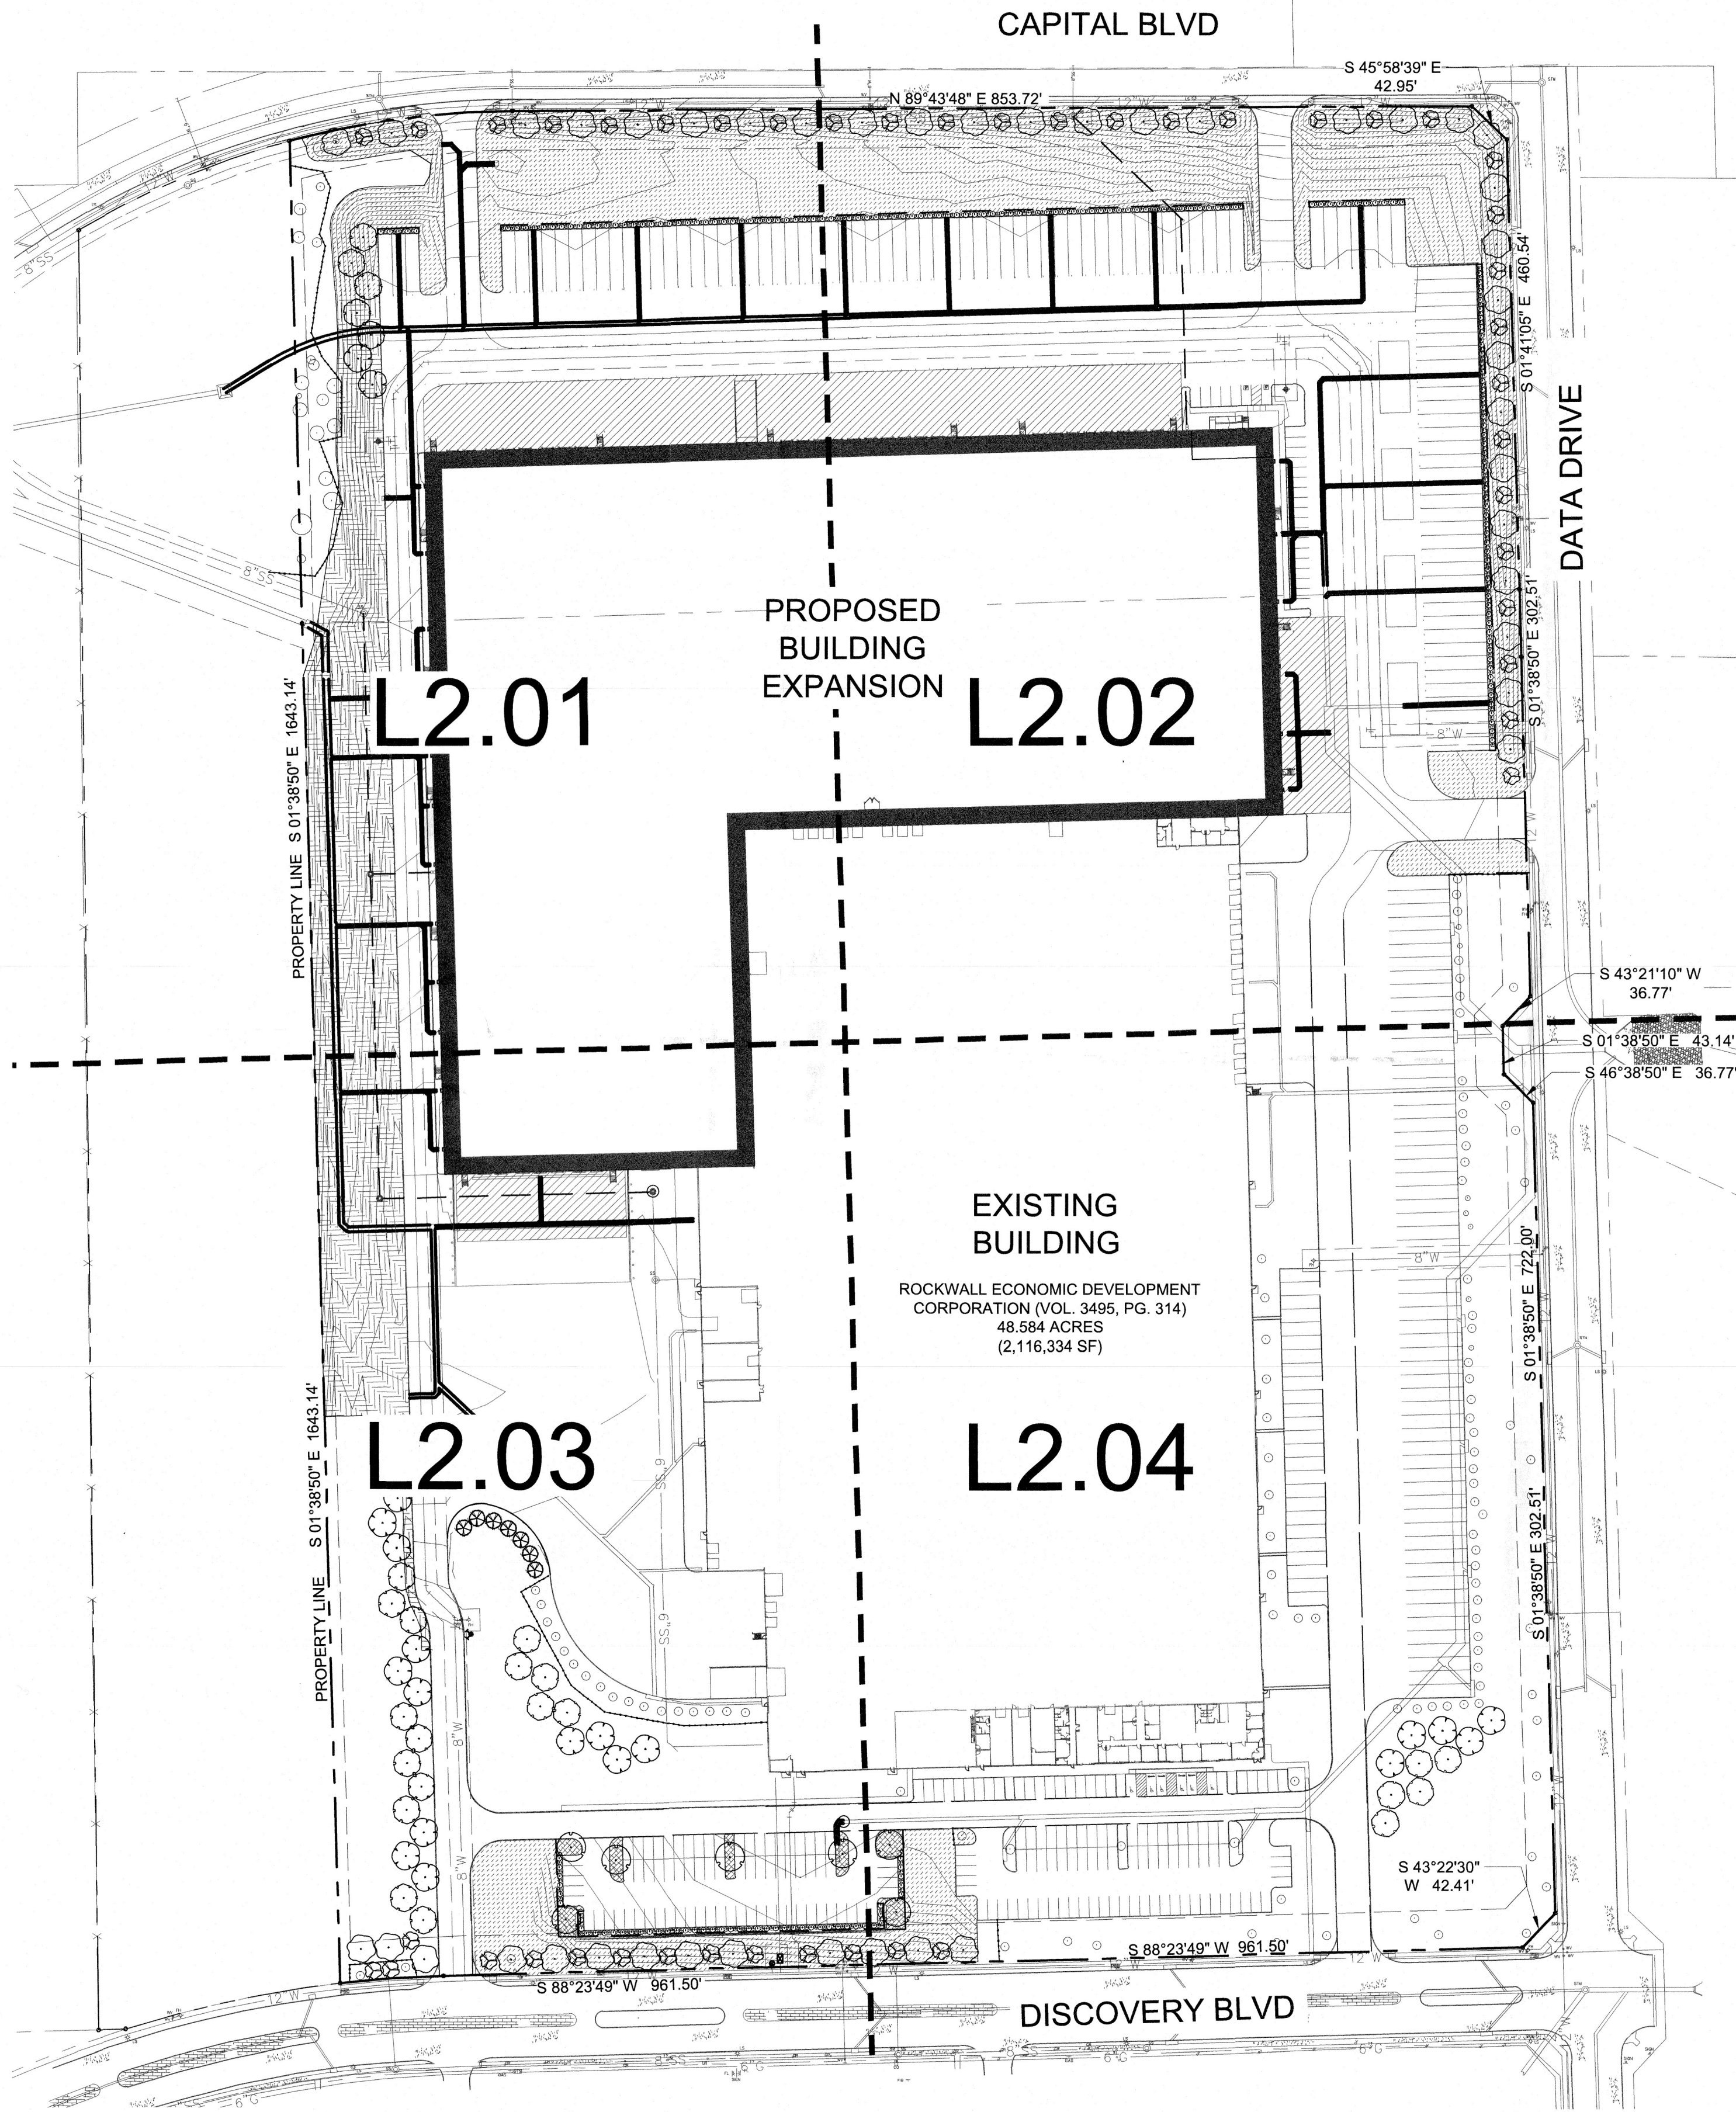

PLANTING GENERAL NOTES

- ALL PLANTS SHALL BE SET OUT FOR APPROVAL BY THE OWNER'S REPRESENTATIVE PRIOR TO INSTALLATION.
- FINE GRADING SHALL BE PERFORMED IN ALL AREAS TO BE LANDSCAPED. FINE GRADING SHALL INCLUDE THE REMOVAL OF DEBRIS, ROCKS, ETC. FROM THE SITE AND INSURE POSITIVE DRAINAGE IN ALL AREAS.
- THE CONTRACTOR SHALL LOCATE ALL UTILITIES AND EASEMENTS IN THE FIELD PRIOR TO COMMENCEMENT OF WORK. CONTRACTOR IS RESPONSIBLE FOR ANY DAMAGE TO UTILITIES DURING THE COURSE OF CONSTRUCTION.
- WRITTEN DIMENSIONS SHALL GOVERN OVER SCALED DIMENSIONS.
- THE CONTRACTOR SHALL REFER TO THE SPECIFICATIONS FOR ADDITIONAL INFORMATION AND REQUIREMENTS ASSOCIATED WITH THE LANDSCAPE AND ACCESSORIES.
- ALL PLANT MATERIALS SHALL MEET ANSI Z60.1 STANDARDS FOR CALIPER, HEIGHT AND ROOT BALL SIZE. ANY MATERIALS THAT DO NOT MEET OR EXCEED SUCH STANDARDS SHALL BE REJECTED AND REPLACED AT THE CONTRACTOR'S EXPENSE.
- BALLED AND BURLAPPED TREES SHALL HAVE THE TOP HALF OF THE WIRE BASKET REMOVED. THE BURLAP SHALL BE REMOVED TO THE GREATEST EXTENT POSSIBLE, USING A KNIFE TO CUT AND REMOVE THE BOTTOM HALF UNDER THE WIRE BASKET THAT REMAINS.
- QUANTITIES ARE SHOWN FOR CONVENIENCE ONLY. CONTRACTOR IS RESPONSIBLE FOR VERIFYING ALL QUANTITIES

NOTE:
IRRIGATION SYSTEM TO BE AUTOMATIC PER CITY OF ROCKWALL STANDARDS. ALL TREES TO RECEIVE 2 TREE BUBBLERS.

PROPOSED USE: INDUSTRIAL FACILITY
ZONING: LIGHT INDUSTRIAL

APPROVED:
I hereby certify that the above and foregoing site plan for a development in the City of Rockwall, Texas, was approved by the Planning & Zoning Commission of the City of Rockwall on the 12 day of 2026.

WITNESS OUR HANDS, this 30 day of 2026

Planning & Zoning Commission, Chairman

OWNER
ROCKWALL ECONOMIC DEV. CORP.
2610 OBSERVATION TRAIL SUITE 104
ROCKWALL, TEXAS 75082
PHONE: (972) 772-0025
CONTACT: SHANNON FOLTZ


ENGINEER/APPLICANT
WESTWOOD PROFESSIONAL SERVICES
7557 RAMBLER ROAD SUITE 1400
DALLAS, TEXAS 75231
PHONE: (972) 235-3031
CONTACT: CHET LEUGERS

PLANT SCHEDULE

SYMBOL	CODE	BOTANICAL / COMMON NAME	SIZE	QTY	REMARKS
TREES					
	AC	ACER SACCHARUM 'CADD0' / CADD0 MAPLE	4" CAL.	22	SINGLE, STRAIGHT LEADER, MATCHING
	FT	FRAXINUS TEXENSIS / TEXAS ASH	4" CAL.	25	SINGLE, STRAIGHT LEADER, MATCHING
	JE	JUNIPERUS VIRGINIANA / EASTERN RED CEDAR	4" CAL.	7	SINGLE, STRAIGHT LEADER, MATCHING
	QB	QUERCUS BUCKLEYI 'TEXANA' / TEXAS RED OAK	4" CAL.	43	SINGLE, STRAIGHT LEADER, MATCHING
	UP	ULMUS PARVIFOLIA / CHINESE ELM	4" CAL.	7	SINGLE, STRAIGHT LEADER, MATCHING
ORNAMENTAL TREES					
	CT	CERCIS CANADENSIS 'TEXENSIS' / EASTERN REDBUD	2" CAL.	52	MULTI-LEADER, FULL, MATCHING, MINIMUM 4' HT. AT PLANTING
	ILD	ILEX DECIDUA / POSSUMHAW HOLLY	2" CAL.	6	MULTI-LEADER, FULL, MATCHING, MINIMUM 4' HT. AT PLANTING
SHRUBS					
	IN	ILEX VOMITORIA 'NANA' / DWARF YAUPON	5 GAL.	200	FULL, MATCHING
	RI	RHAPHIOLEPS INDICA / INDIAN HAWTHORN	5 GAL.	198	FULL, MATCHING
GROUND COVERS					
	EFC	EUONYMUS FORTUNEI 'COLORATUS' / COLORATUS PURPLE WINTERCREEPER	4"POT	1,324	FULL, MATCHING
SOD/SEED					
	CD2	CYNODON DACTYLON / BERMUDA GRASS	SEED	68,229 SF	100% WEED, PEST AND DISEASE FREE
	CD	CYNODON DACTYLON / BERMUDA GRASS	SOD	147,378 SF	SOLID, ROLLED TIGHT, SAND FILLED JOINTS, 100% WEED, PEST AND DISEASE FREE


LANDSCAPE REQUIREMENTS - CITY OF ROCKWALL

PROJECT: PRATT INDUSTRIES ZONING: LIGHT INDUSTRIAL TOTAL LOT AREA: 48.5 ACRES (2,116,334 SF), 15% MIN. LANDSCAPE IN FRONT YARD.			
STREET TREES: 1 PER 50 L.F. OF STREET FRONTAGE			
CAPITAL BLVD (ROW OF EVERGREEN SHRUBS PROVIDED ALONG PARKING LOT WITHIN FRONT YARD)	793 / 50 = 16 CANOPY TREES & 16 ACCENT TREES	32 TREES	37 TREES
DATA DRIVE (ROW OF EVERGREEN SHRUBS PROVIDED ALONG PARKING LOT WITHIN FRONT YARD)	585 / 50 = 12 CANOPY TREES & 12 ACCENT TREES	24 TREES	24 TREES
DISCOVERY BLVD (ROW OF EVERGREEN SHRUBS PROVIDED ALONG PARKING LOT WITHIN FRONT YARD)	758 / 50 = 15 CANOPY TREES & 15 ACCENT TREES	30 TREES	30 TREES
PARKING LOT TREES - 1 TREE PER 80 FEET			
204 SPACES, NO TREE MORE THAN 80 FEET FROM PARKING SPACE		7 TREES	7 TREES
MINIMUM LANDSCAPE REQUIREMENT		REQUIRED	PROVIDED
15% OF THE SITE MUST BE LANDSCAPED		317,451 SF	219,246 SF + EXISTING ON SITE

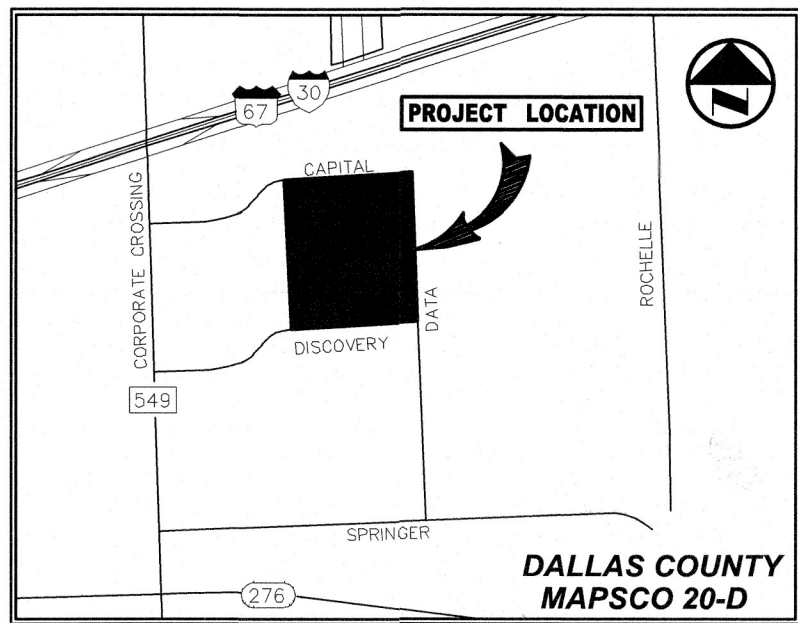

VICINITY MAP
(NOT TO SCALE)

INTERIM REVIEW
THESE DOCUMENTS ARE INTENDED FOR INTERIM REVIEW ONLY AND NOT FOR REGULATORY APPROVAL, PERMITTING, OR CONSTRUCTION.
REGISTERED LANDSCAPE ARCHITECT
JENNIFER S. JAMISON
TEXAS REGISTRATION NUMBER 29115

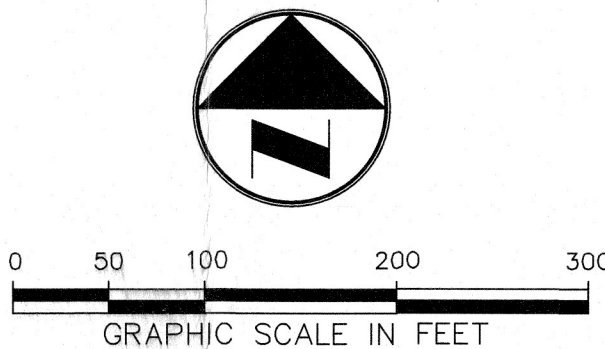

NO.

DATE

REVISION

Westwood

Westwood Professional Services, Inc.

7557 RAMBLER ROAD, SUITE 1400
DALLAS, TX 75231 T: 972.235.3031
BPELS ENGINEERING FIRM NO. 11756
BPELS SURVEYING FIRM NO. 10074301

OVERALL LANDSCAPE PLAN


ROCKWALL MANUFACTURING FACILITY

PROJECT ADDRESS

LOT 1, BLOCK A, ROCKWALL

CITY OF ROCKWALL, ROCKWALL COUNTY, TEXAS

DESIGN	DRAWN	DATE	SCALE	NOTES	FILE	NO.
JUB	EJK	JAN 2026				L2.00

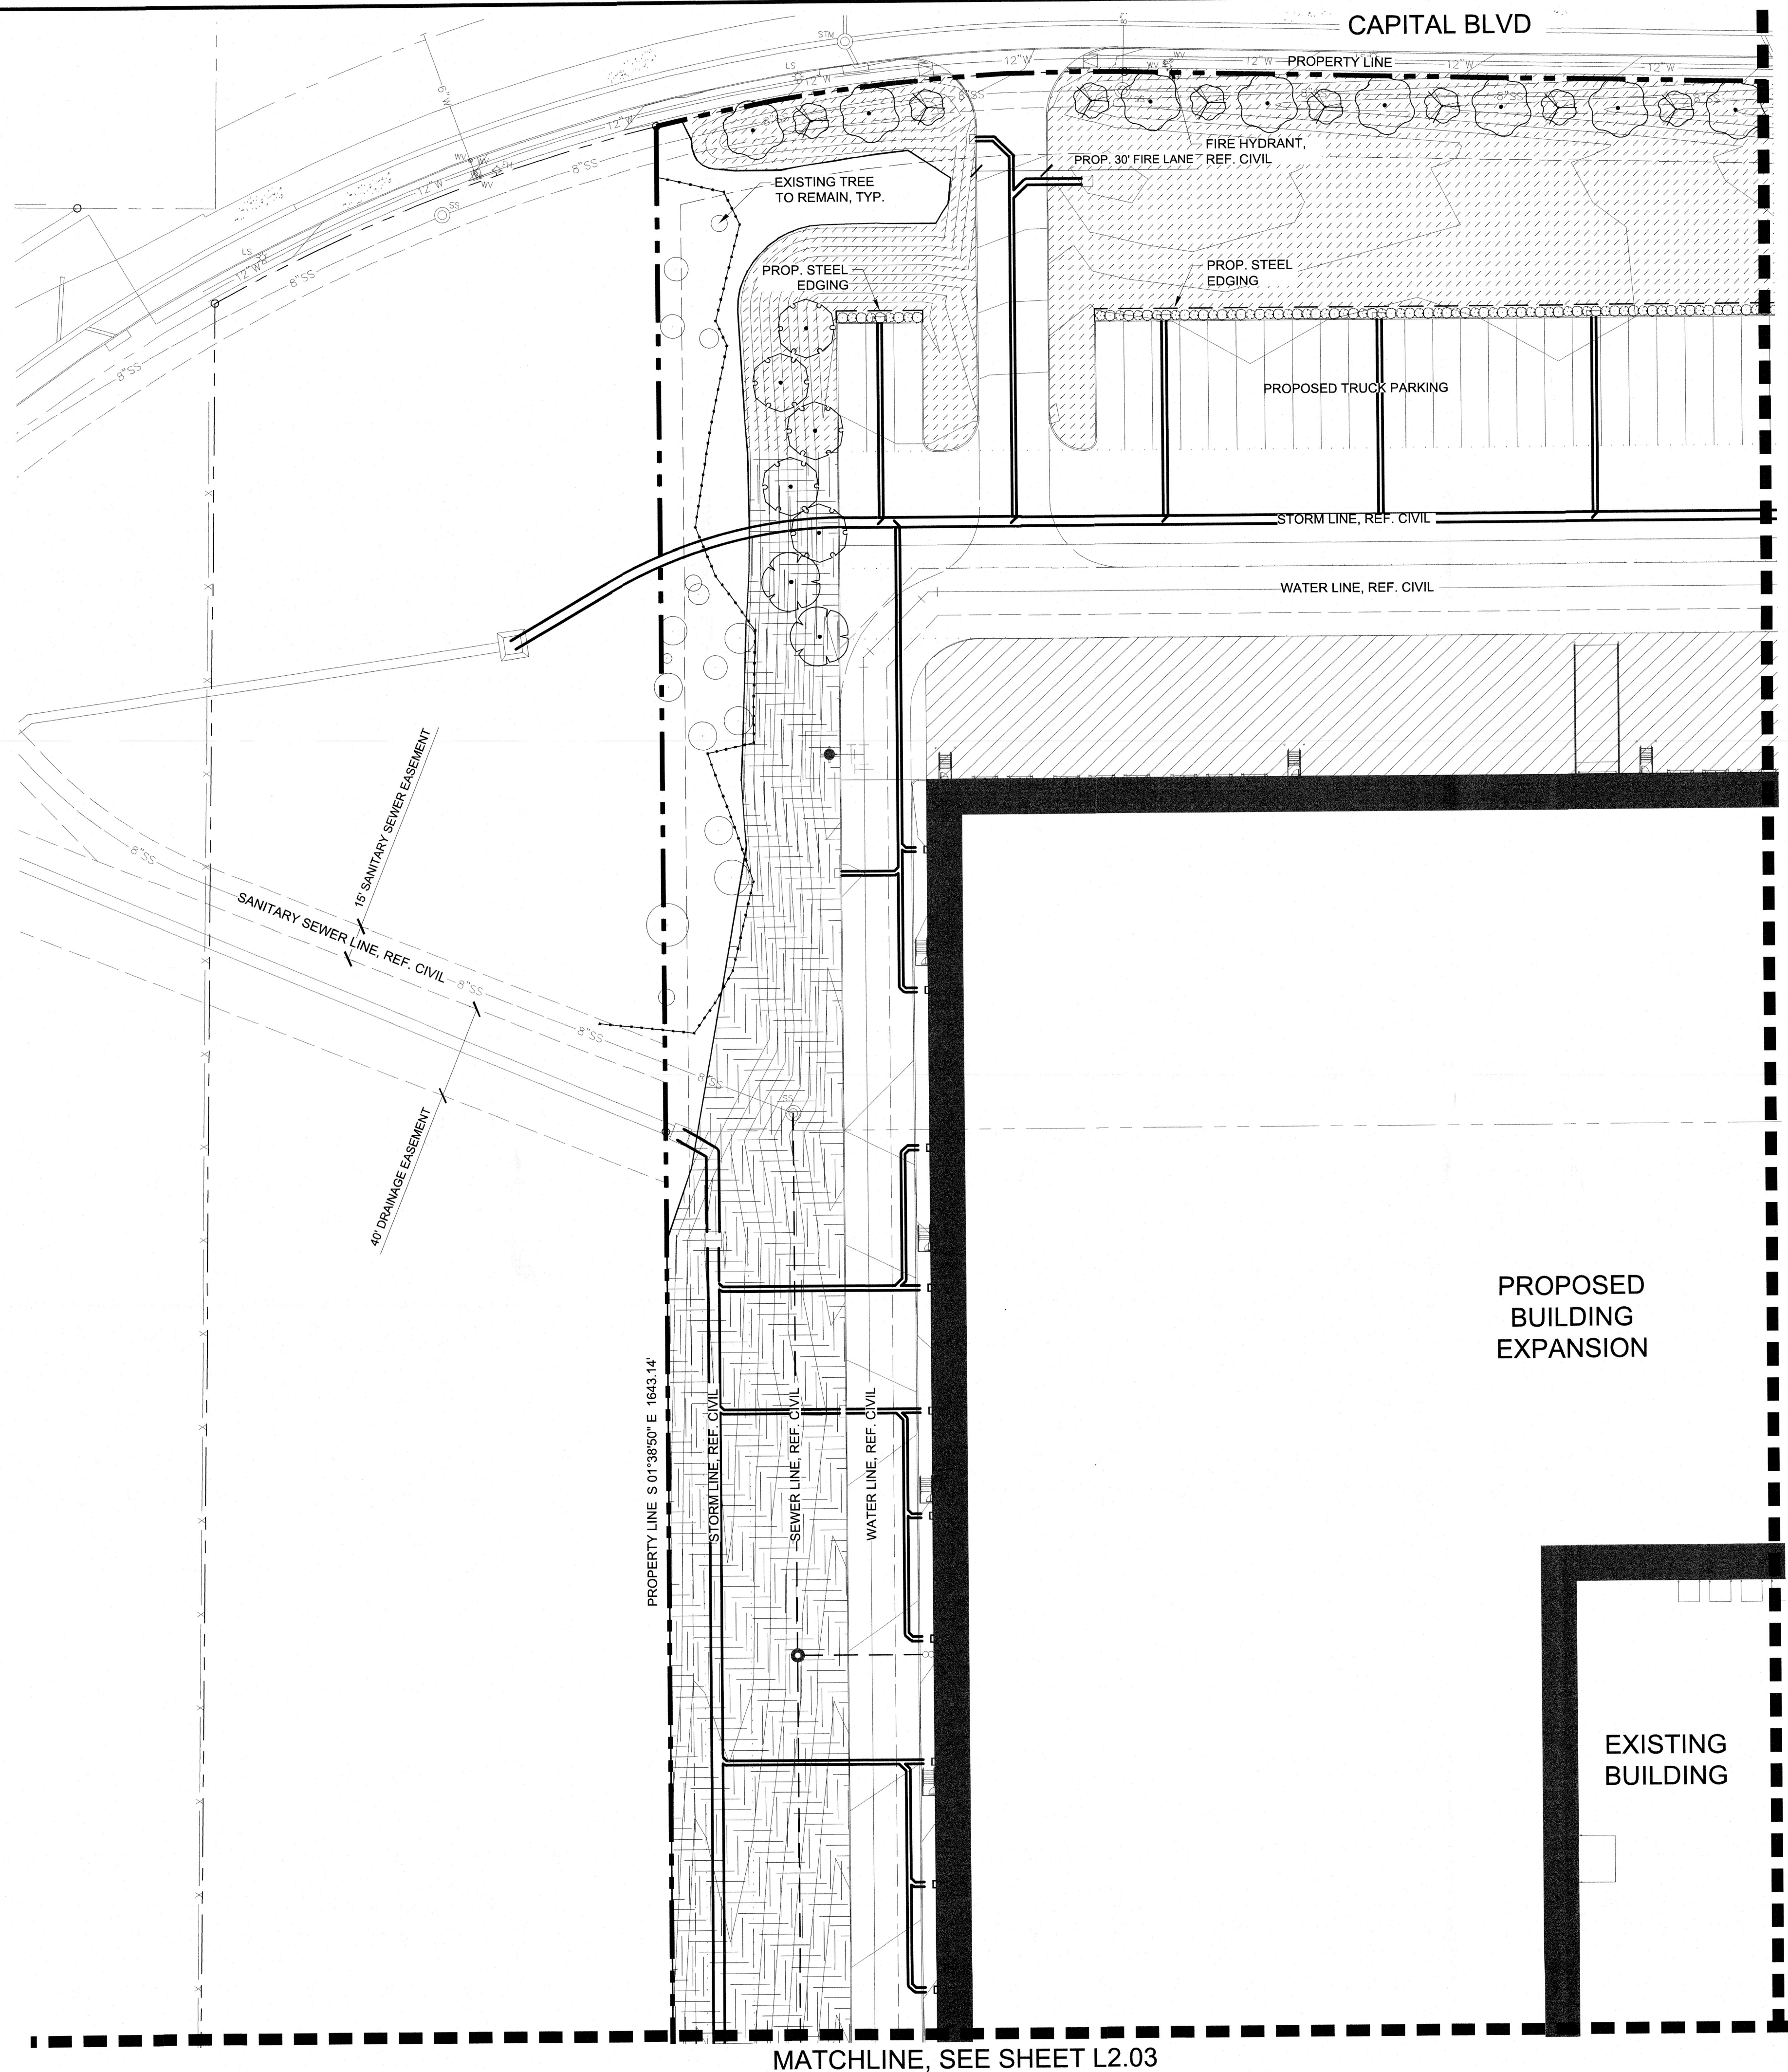

MATCHLINE, SEE SHEET L2.02

MATCHLINE, SEE SHEET L2.03




PLANT SCHEDULE

SYMBOL	CODE	BOTANICAL / COMMON NAME
TREES		
	AC	ACER SACCHARUM 'CADDO' / CADDO MAPLE
	FT	FRAXINUS TEXENSIS / TEXAS ASH
	JE	JUNIPERUS VIRGINIANA / EASTERN RED CEDAR
	QB	QUERCUS BUCKLEYI 'TEXANA' / TEXAS RED OAK
	UP	ULMUS PARVIFOLIA / CHINESE ELM
ORNAMENTAL TREES		
	CT	CERCIS CANADENSIS 'TEXENSIS' / EASTERN REDBUD
	ILD	ILEX DECIDUA / POSSUMHAW HOLLY
SHRUBS		
	IN	ILEX VOMITORIA 'NANA' / DWARF YAU PON
	RI	RHAPHIOLEPIS INDICA / INDIAN HAWTHORN
GROUND COVERS		
	EFC	EUONYMUS FORTUNEI 'COLORATUS' / COLORATUS PURPLE WINTERCREEPER
SOD/SEED		
	CD2	CYNODON DACTYLON / BERMUDA GRASS
	CD	CYNODON DACTYLON / BERMUDA GRASS

APPROVED:
I hereby certify that the above and foregoing site plan for development in the City of Rockwall, Texas, was approved by the Planning & Zoning Commission on the 12 day of January, 2024.

De Jean Penney
Planning & Zoning Commission,
Chairman

[Signature]
Director of Planning & Zoning

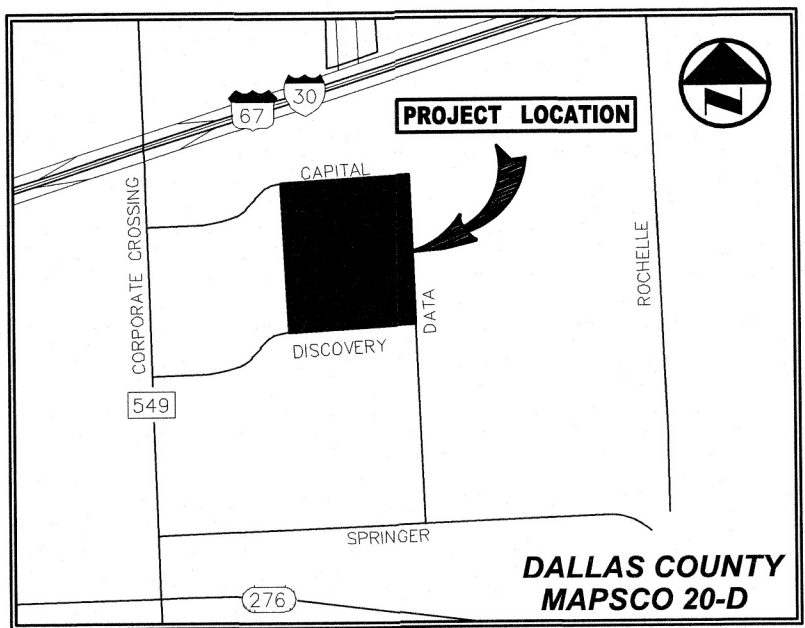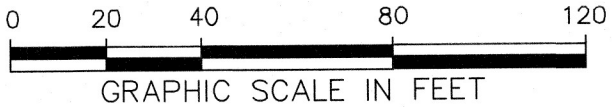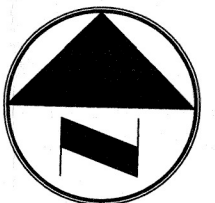


VICINITY MAP
(NOT TO SCALE)

INTERIM REVIEW
THESE DOCUMENTS ARE INTENDED FOR INTERIM REVIEW ONLY AND NOT FOR REGULATORY APPROVAL/PERMITTING, OR CONSTRUCTION.
REGISTERED LANDSCAPE ARCHITECT
JENNIFER B. JOHNSON
TEXAS REGISTRATION NUMBER 2815

NO.	DATE	REVISION
Westwood Westwood Professional Services, Inc. www.westwoodps.com		
7557 RAMBLER ROAD, SUITE 1400 DALLAS, TX 75231 T: 972.235.3031 TBPCLS ENGINEERING FIRM NO. 11756 TBPCLS SURVEYING FIRM NO. 10074301		
LANDSCAPE PLAN		
ROCKWALL MANUFACTURING FACILITY		
PROJECT ADDRESS		
LOT 1, BLOCK A, ROCKWALL		
CITY OF ROCKWALL, ROCKWALL COUNTY, TEXAS		
DESIGN	DRAWN	DATE
JB	EJK	JAN 2026
SCALE	NOTES	FILE
		NO.
		L2.01

MATCHLINE, SEE SHEET L2.01

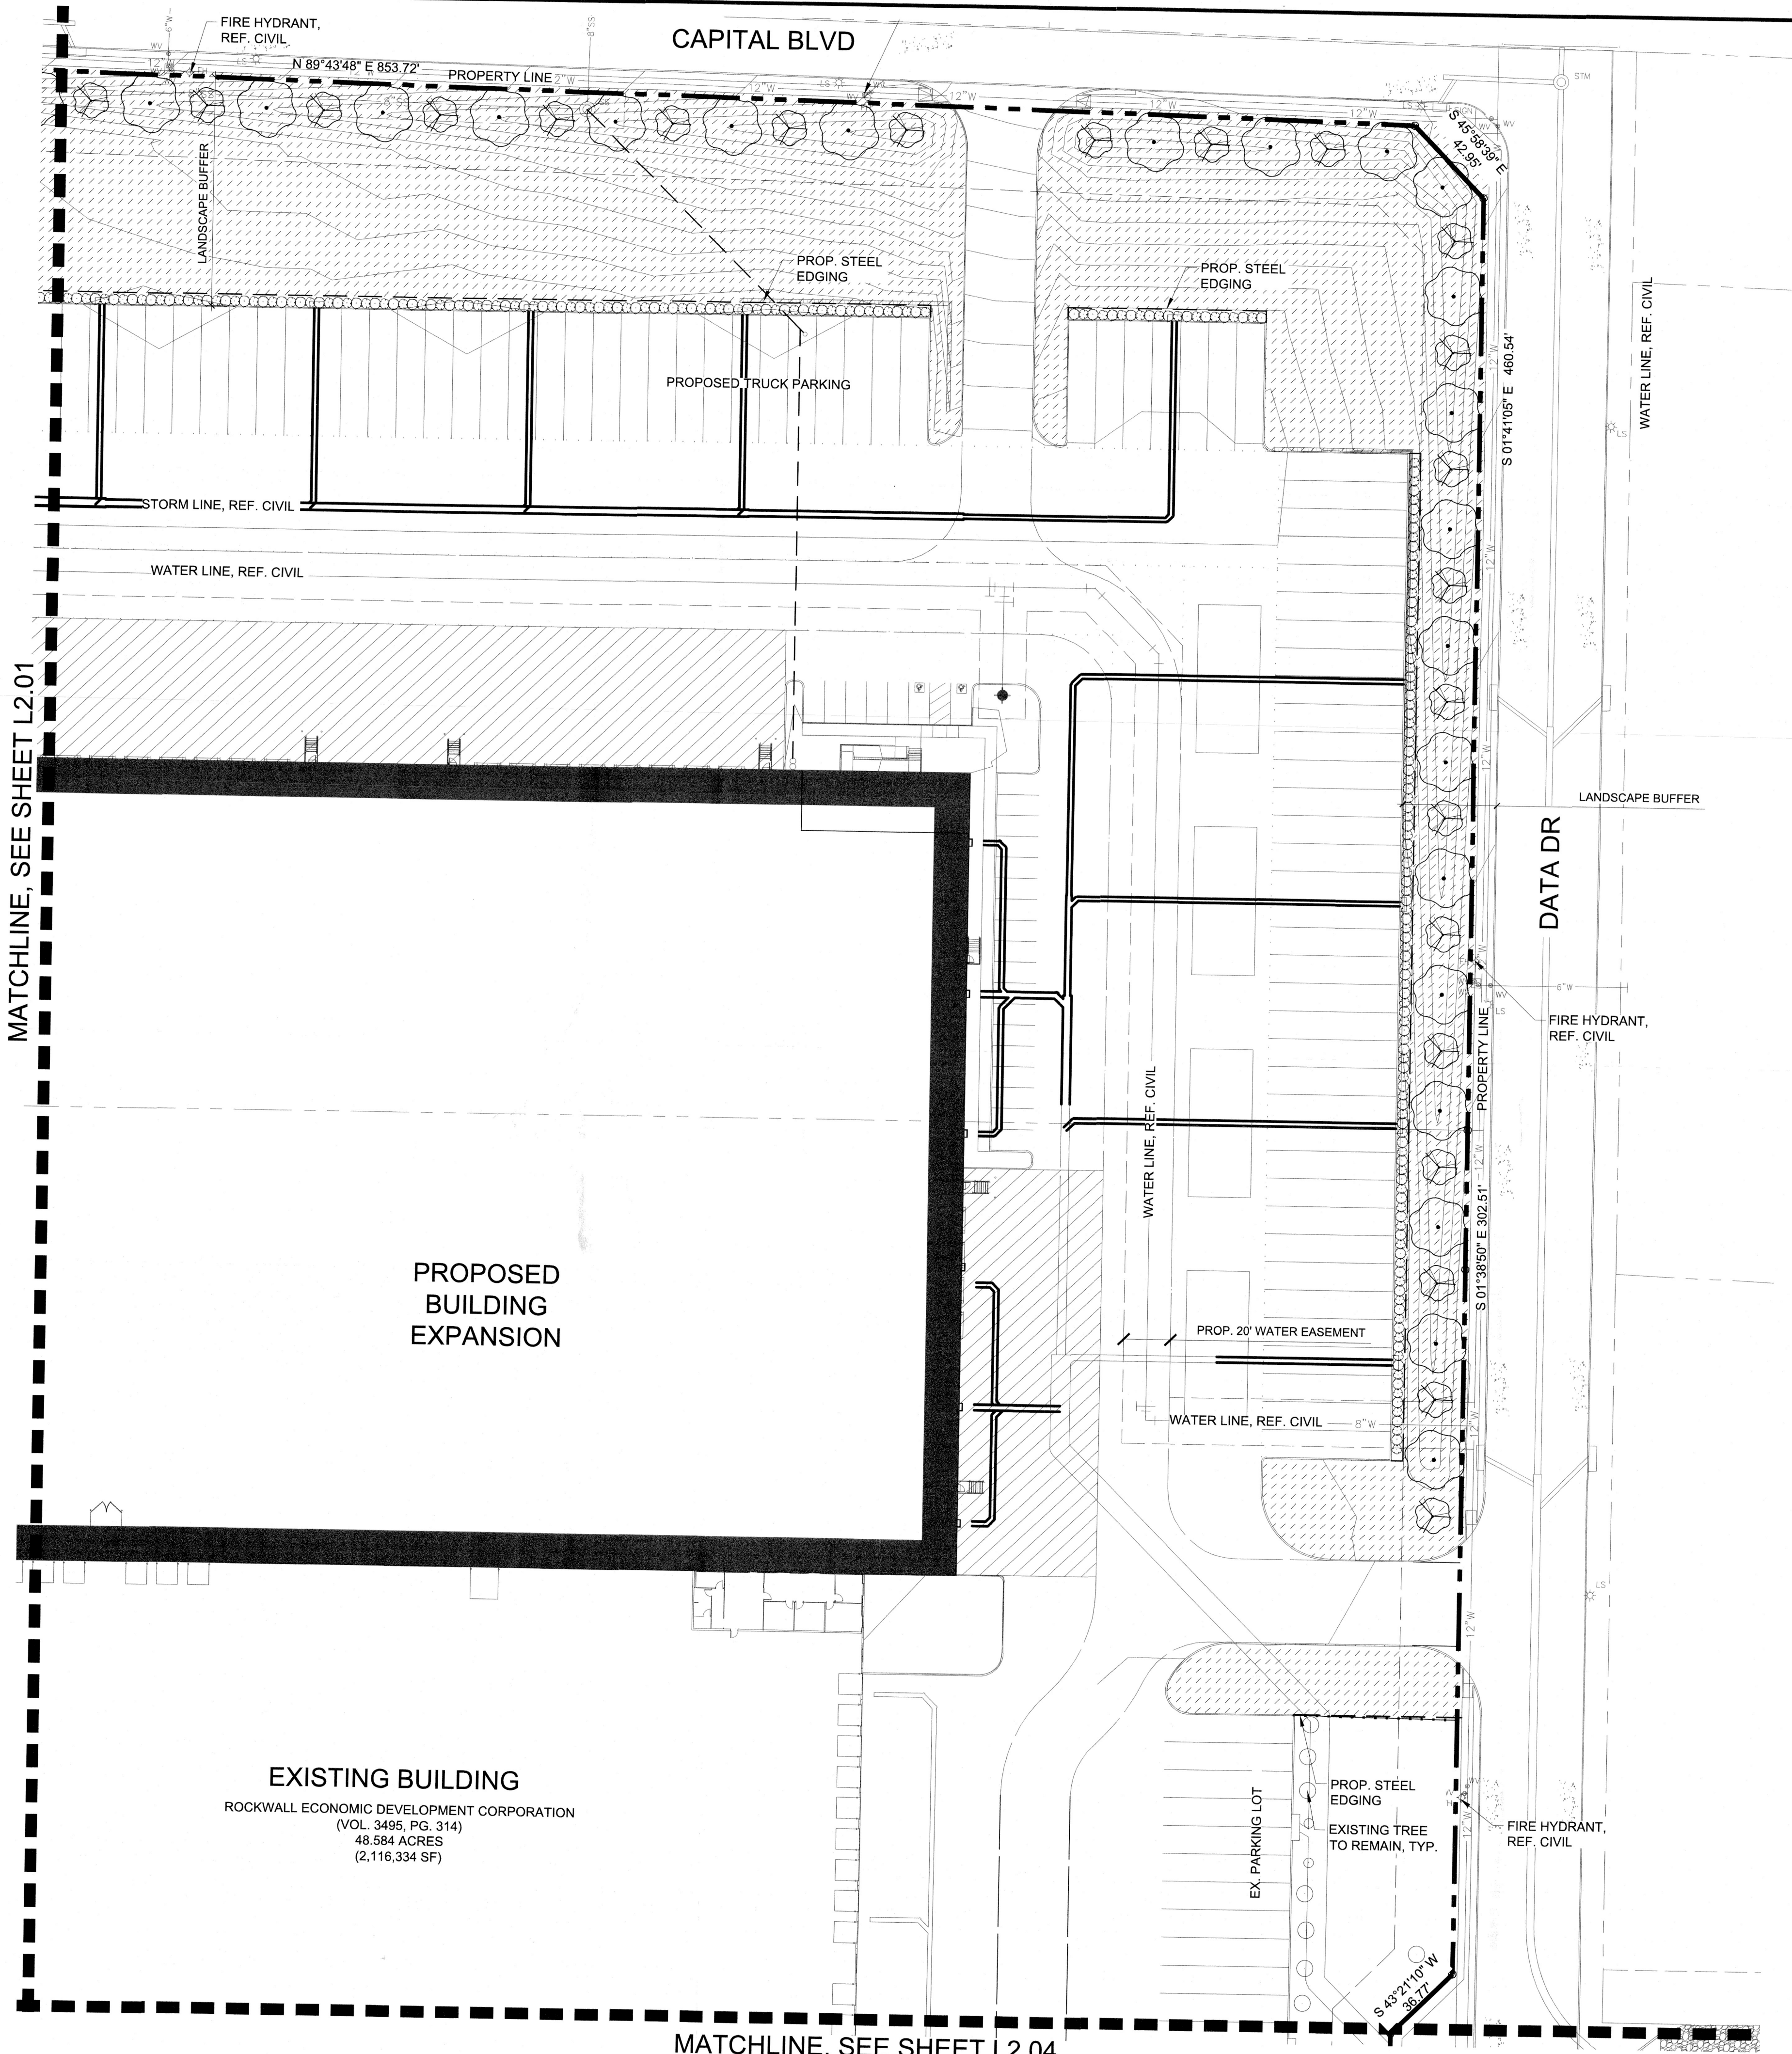

MATCHLINE, SEE SHEET L2.04

1 LANDSCAPE PLAN
1" = 40'-0"

PLANT SCHEDULE


SYMBOL	CODE	BOTANICAL / COMMON NAME
TREES		
	AC	ACER SACCHARUM 'CADD0' / CADD0 MAPLE
	FT	FRAXINUS TEXENSIS / TEXAS ASH
	JE	JUNIPERUS VIRGINIANA / EASTERN RED CEDAR
	QB	QUERCUS BUCKLEYI 'TEXANA' / TEXAS RED OAK
	UP	ULMUS PARVIFOLIA / CHINESE ELM
ORNAMENTAL TREES		
	CT	CERCIS CANADENSIS 'TEXENSIS' / EASTERN REDBUD
	ILD	ILEX DECIDUA / POSSUMHAW HOLLY
SHRUBS		
	IN	ILEX VOMITORIA 'NANA' / DWARF YAUPON
	RI	RHAPHIOLEPIS INDICA / INDIAN HAWTHORN
GROUND COVERS		
	EFC	EUONYMUS FORTUNEI 'COLORATUS' / COLORATUS PURPLE WINTERCREEPER
SOD/SEED		
	CD2	CYNODON DACTYLON / BERMUDA GRASS
	CD	CYNODON DACTYLON / BERMUDA GRASS

APPROVED:
I hereby certify that the above and foregoing site plan for
development in the City of Rockwall, Texas, was approved by the
Planning & Zoning Commission on the 13 day of January,
2026.

Jeffrey S. Hamilton
Planning & Zoning Commission,
Chairman


Jeffrey S. Hamilton
Director of Planning & Zoning

INTERIM REVIEW
THESE DOCUMENTS ARE INTENDED FOR
INTERIM REVIEW ONLY AND NOT FOR
REGULATORY APPROVAL, PERMITTING, OR
CONSTRUCTION.
REGISTERED LANDSCAPE ARCHITECT
JEFFREY S. HAMILTON
TEXAS REGISTRATION NUMBER 2915

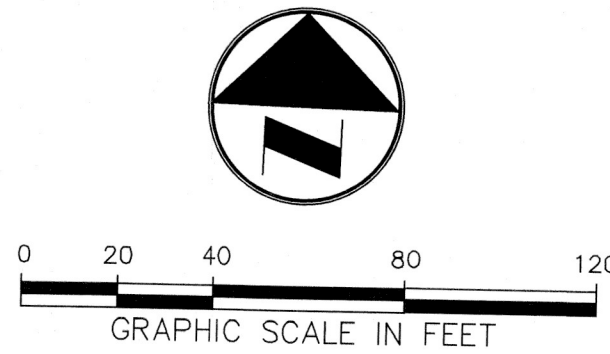

	</
--	--	----

WPS FILE: 0068742.00

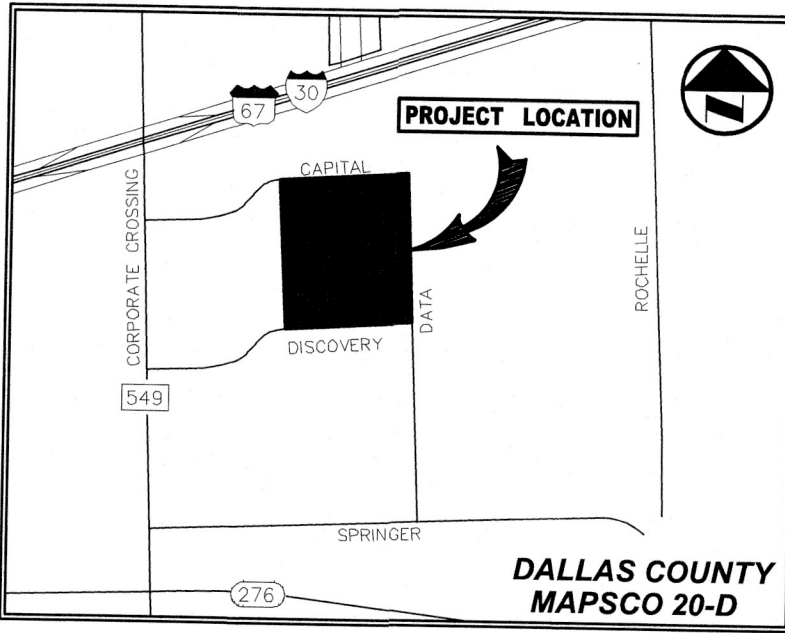

VICINITY MAP
(NOT TO SCALE)






ROCKWALL MANUFACTURING FACILITY


MATCHLINE, SEE SHEET L2.01

EXISTING BUILDING

MATCHLINE, SEE SHEET L2.04

PLANT SCHEDULE

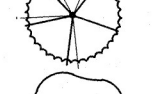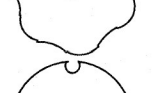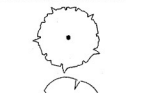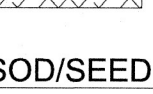
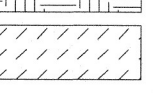
SYMBOL	CODE	BOTANICAL / COMMON NAME
TREES		
	AC	ACER SACCHARUM 'CADD0' / CADD0 MAPLE
	FT	FRAXINUS TEXENSIS / TEXAS ASH
	JE	JUNIPERUS VIRGINIANA / EASTERN RED CEDAR
	QB	QUERCUS BUCKLEYI 'TEXANA' / TEXAS RED OAK
	UP	ULMUS PARVIFOLIA / CHINESE ELM
ORNAMENTAL TREES		
	CT	CERCIS CANADENSIS 'TEXENSIS' / EASTERN REDBUD
	ILD	ILEX DECIDUA / POSSUMHAW HOLLY
SHRUBS		
	IN	ILEX VOMITORIA 'NANA' / DWARF YAUPON
	RI	RHAPHIOLEPIS INDICA / INDIAN HAWTHORN
GROUND COVERS		
	EFC	EUONYMUS FORTUNEI 'COLORATUS' / COLORATUS PURPLE WINTERCREEPER
SOD/SEED		
	CD2	CYNODON DACTYLON / BERMUDA GRASS
	CD	CYNODON DACTYLON / BERMUDA GRASS

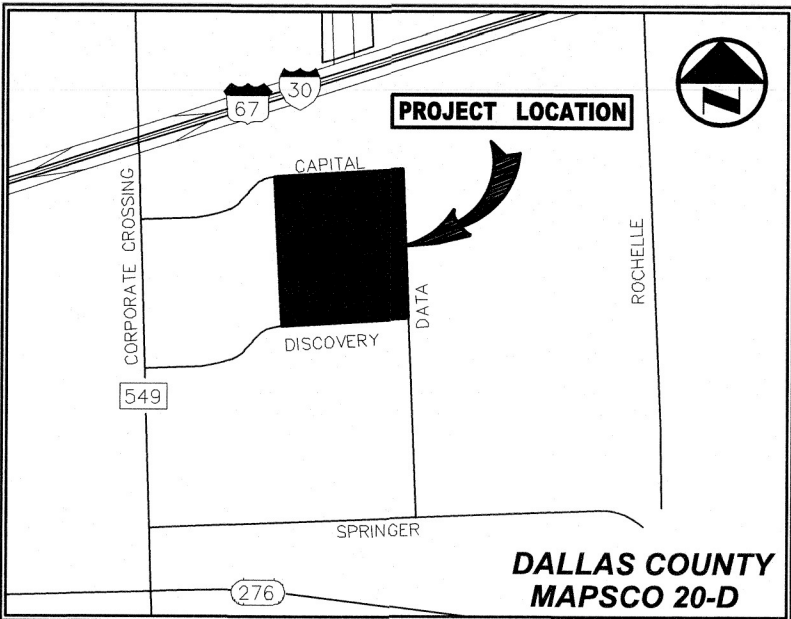

VICINITY MAP
(NOT TO SCALE)


INTERIM REVIEW
THESE DOCUMENTS ARE INTENDED FOR
INTERIM REVIEW ONLY AND NOT FOR
REGULATORY APPROVAL/PERMITTING, OR
CONSTRUCTION.
REGISTERED LANDSCAPE ARCHITECT
JEFFREY L. JOHNSON
TEXAS REGISTRATION NUMBER 2915

APPROVED:
I hereby certify that the above and foregoing site plan for
development in the City of Rockwall, Texas, was approved by the
Planning & Zoning Commission on the 13 day of January,
2026.
 Director of Planning & Zoning
Chairman

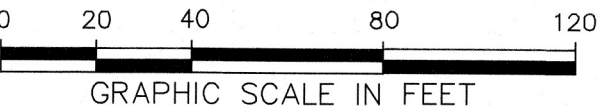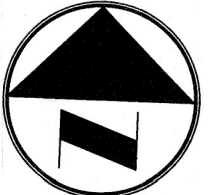

1 LANDSCAPE PLAN
1" = 40'-0"

MATCHLINE, SEE SHEET L2.03

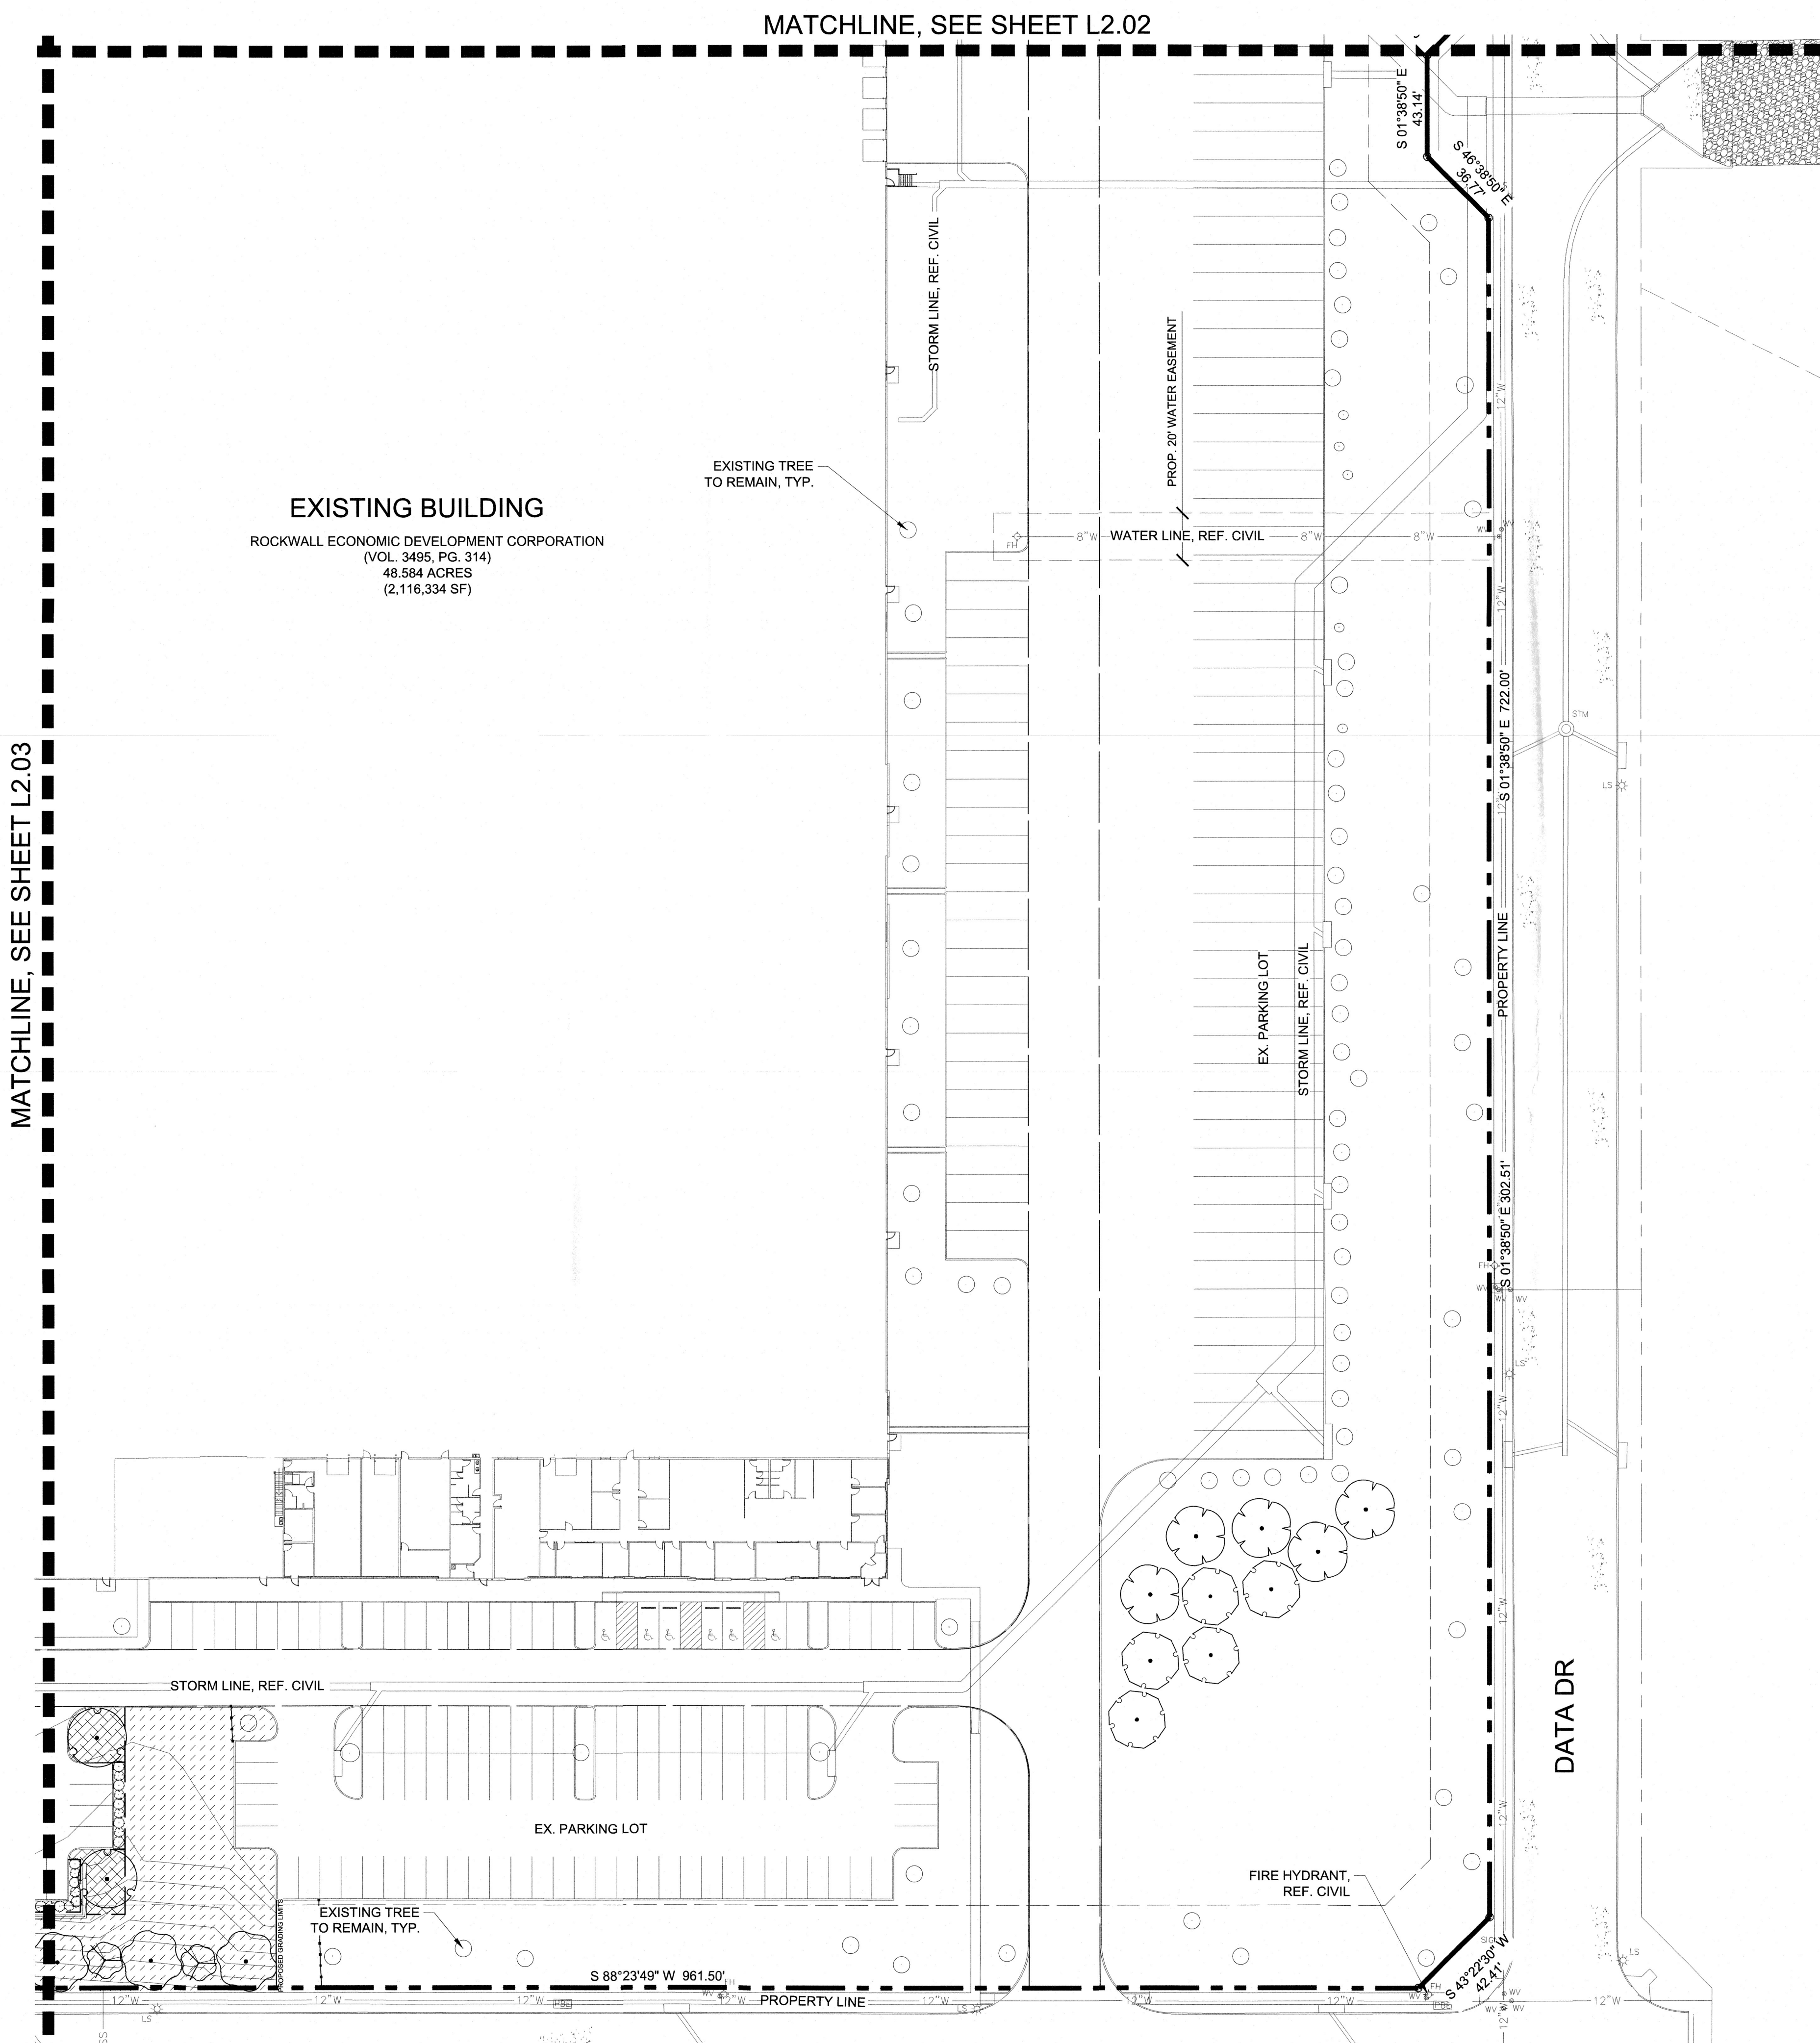


PLANT SCHEDULE

SYMBOL	CODE	BOTANICAL / COMMON NAME
TREES		
	AC	ACER SACCHARUM 'CADD0' / CADD0 MAPLE
	FT	FRAXINUS TEXENSIS / TEXAS ASH
	JE	JUNIPERUS VIRGINIANA / EASTERN RED CEDAR
	QB	QUERCUS BUCKLEYI 'TEXANA' / TEXAS RED OAK
	UP	ULMUS PARVIFOLIA / CHINESE ELM
ORNAMENTAL TREES		
	CT	CERCIS CANADENSIS 'TEXENSIS' / EASTERN REDBUD
	ILD	ILEX DECIDUA / POSSUMHAW HOLLY
SHRUBS		
	IN	ILEX VOMITORIA 'NANA' / DWARF YAUPO
	RI	RHAPHIOLEPIS INDICA / INDIAN HAWTHORN
GROUND COVERS		
	EFC	EUONYMUS FORTUNEI 'COLORATUS' / COLORATUS PURPLE WINTERCREEPER
SOD/SEED		
	CD2	CYNODON DACTYLON / BERMUDA GRASS
	CD	CYNODON DACTYLON / BERMUDA GRASS

APPROVED:
I hereby certify that the above and foregoing site plan for development in the City of Rockwall, Texas, was approved by the Planning & Zoning Commission on the 13 day of January, 2026.

[Signature]
Planning & Zoning Commission, Chairman

[Signature]
Director of Planning & Zoning


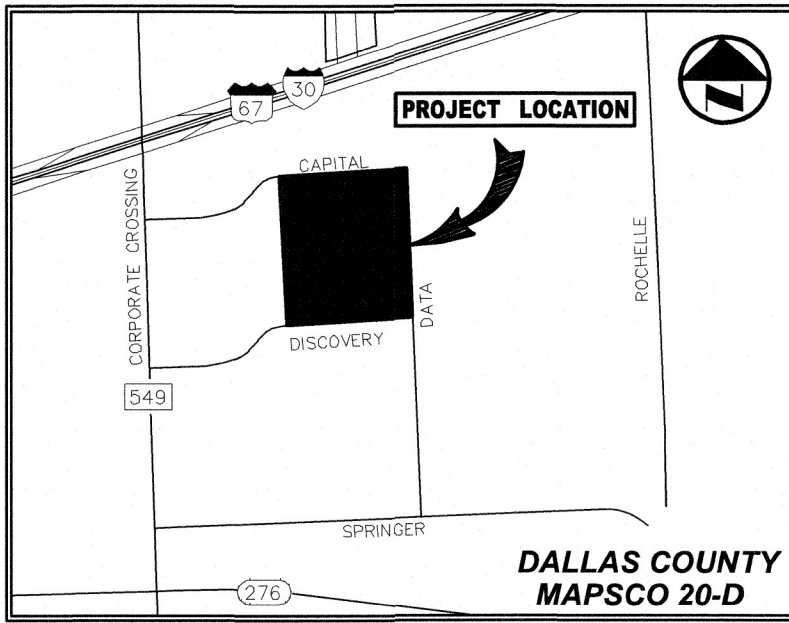


VICINITY MAP
(NOT TO SCALE)


INTERIM REVIEW
THESE DOCUMENTS ARE INTENDED FOR INTERIM REVIEW ONLY AND NOT FOR REGULATORY APPROVAL/PERMITTING OR CONSTRUCTION.
REGISTERED LANDSCAPE ARCHITECT
JENNIFER S. JENNISON
TEXAS REGISTRATION NUMBER 29115



						</

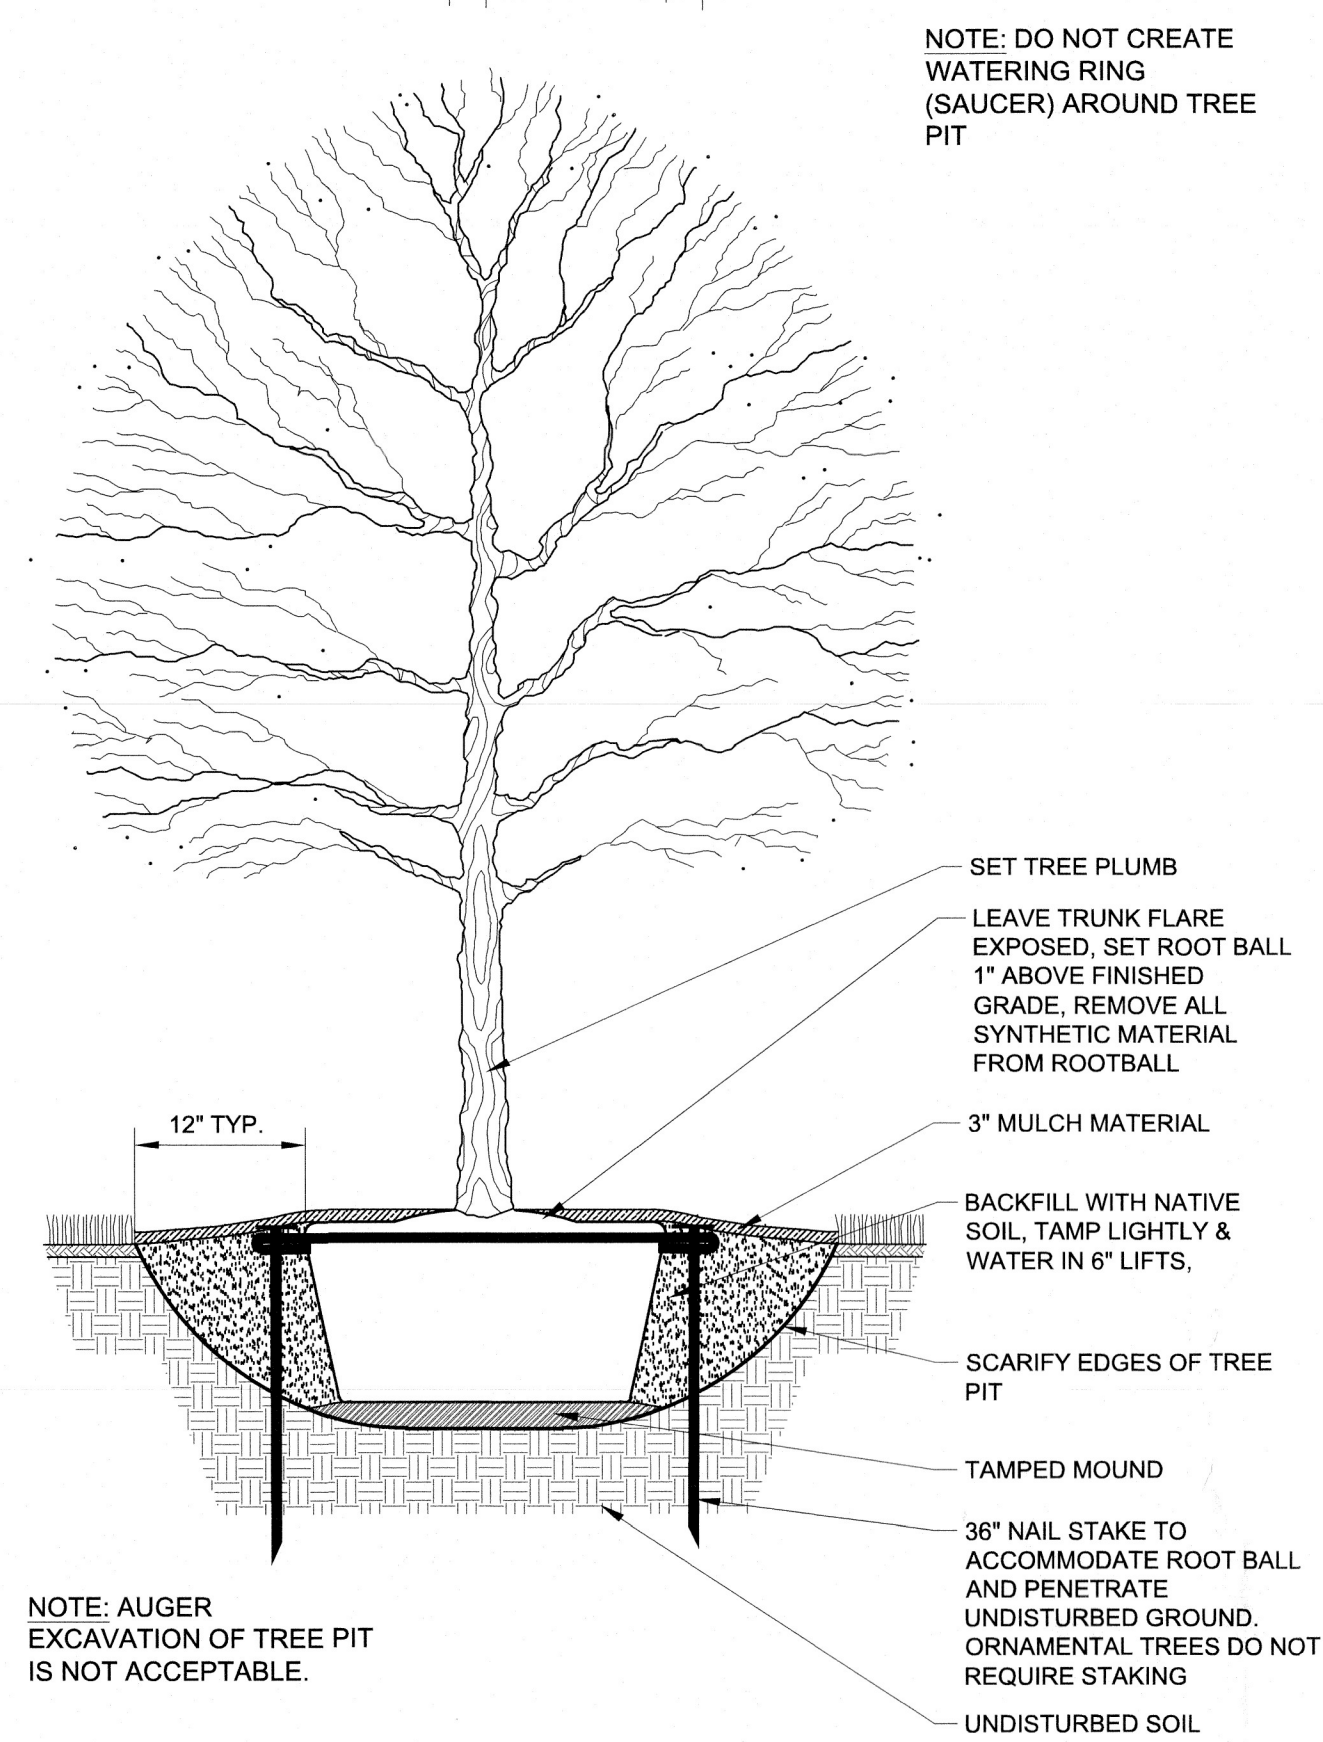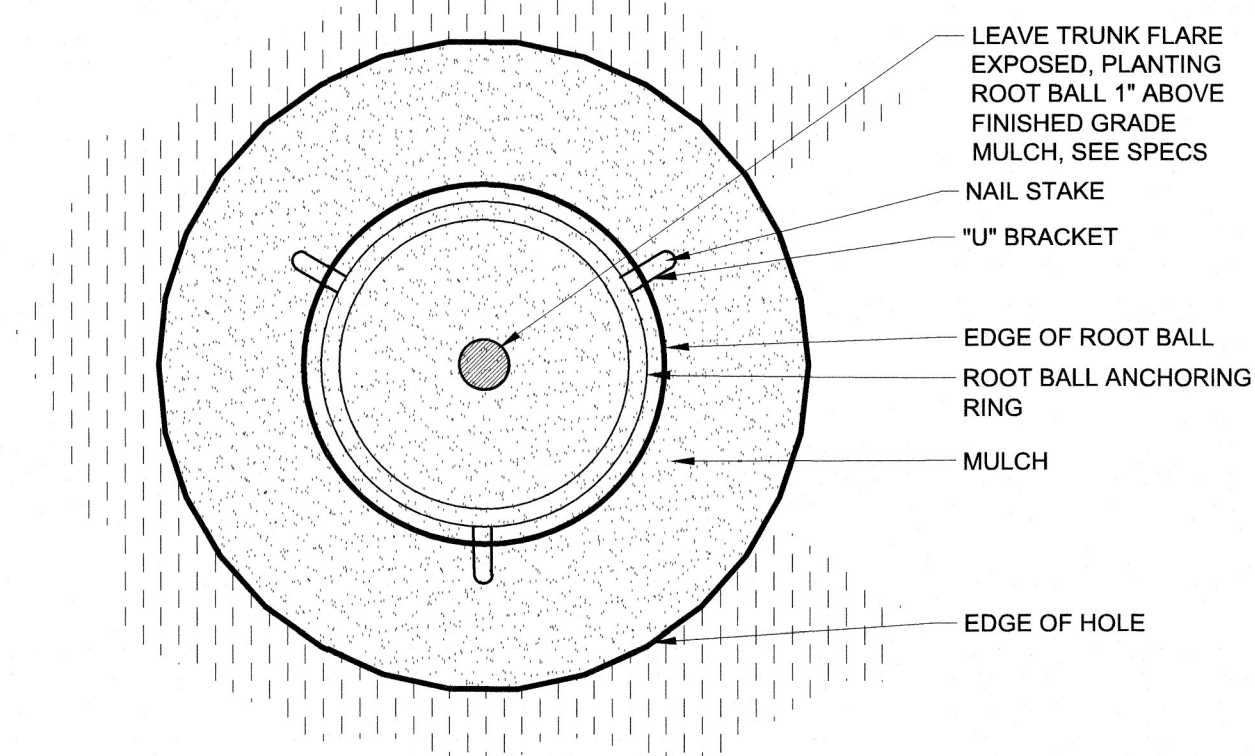


1 CANOPY TREE W/ UNDERGROUND STAKES
3/4" = 1'-0"

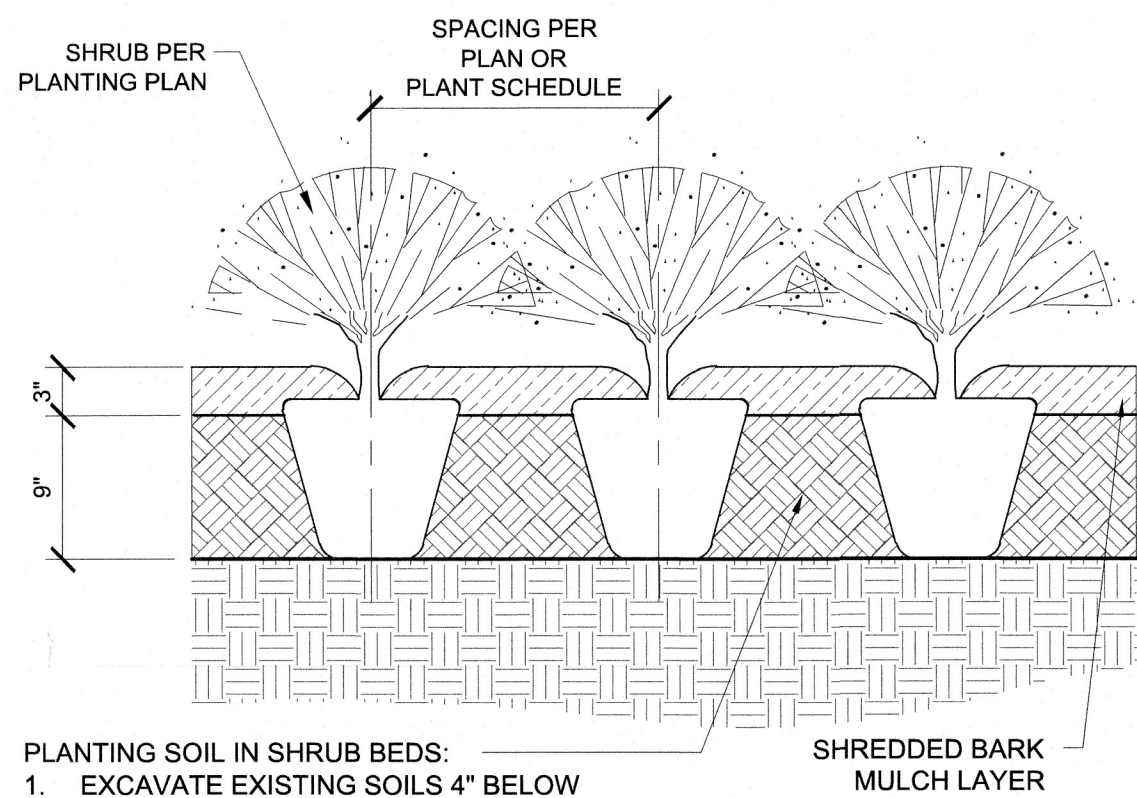


- PLANTING SOIL IN SHRUB BEDS:
1. EXCAVATE EXISTING SOILS 4" BELOW ADJACENT CURB OR SIDEWALK
 2. ADD 3" COMPOST & TILL INTO 6" EXISTING SOILS, CREATING 9" PLANTING SOIL
 3. ADD 3" MULCH AFTER PLANTING

2 TYP. SHRUB PLANTING
1" = 1'-0"

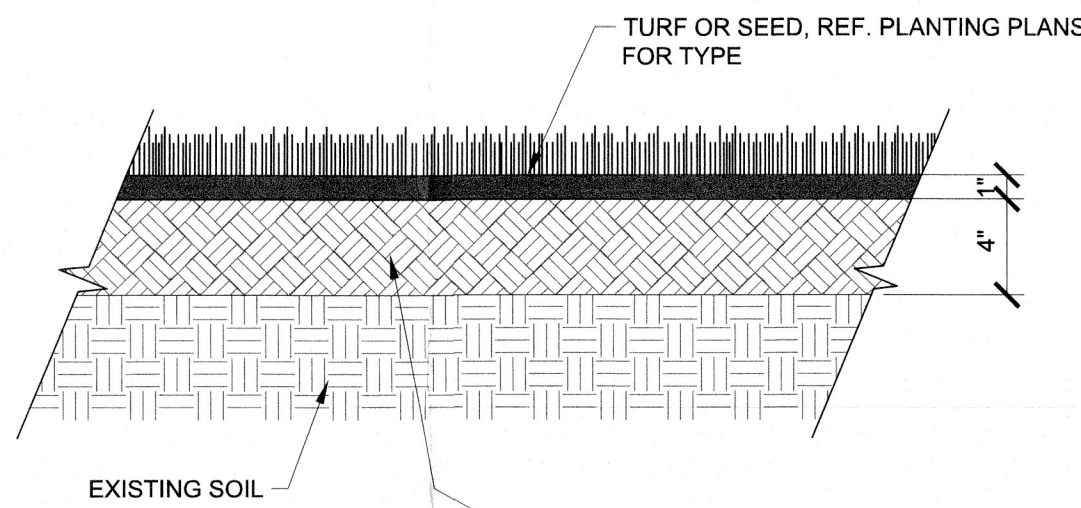


- TOPSOIL PREP:
1. FINISH GRADE TOPSOIL BY REMOVING STONES LARGER THAN 1" IN ANY DIMENSION AND STICKS, ROOTS, RUBBISH, AND OTHER EXTRANEOUS MATTER TO LEGALLY DISPOSE OF THEM OFF OWNER'S PROPERTY.
 2. ADD 1" COMPOST ON THE SURFACE, THEN TILL TO 4" DEPTH
 3. INSTALL SOD AND SEED AS SHOWN AND NOTED PER SPECIFICATIONS, REF. PLANTING PLANS FOR TYPE

3 SOIL PROFILE FOR SOD & SEED
1 1/2" = 1'-0"

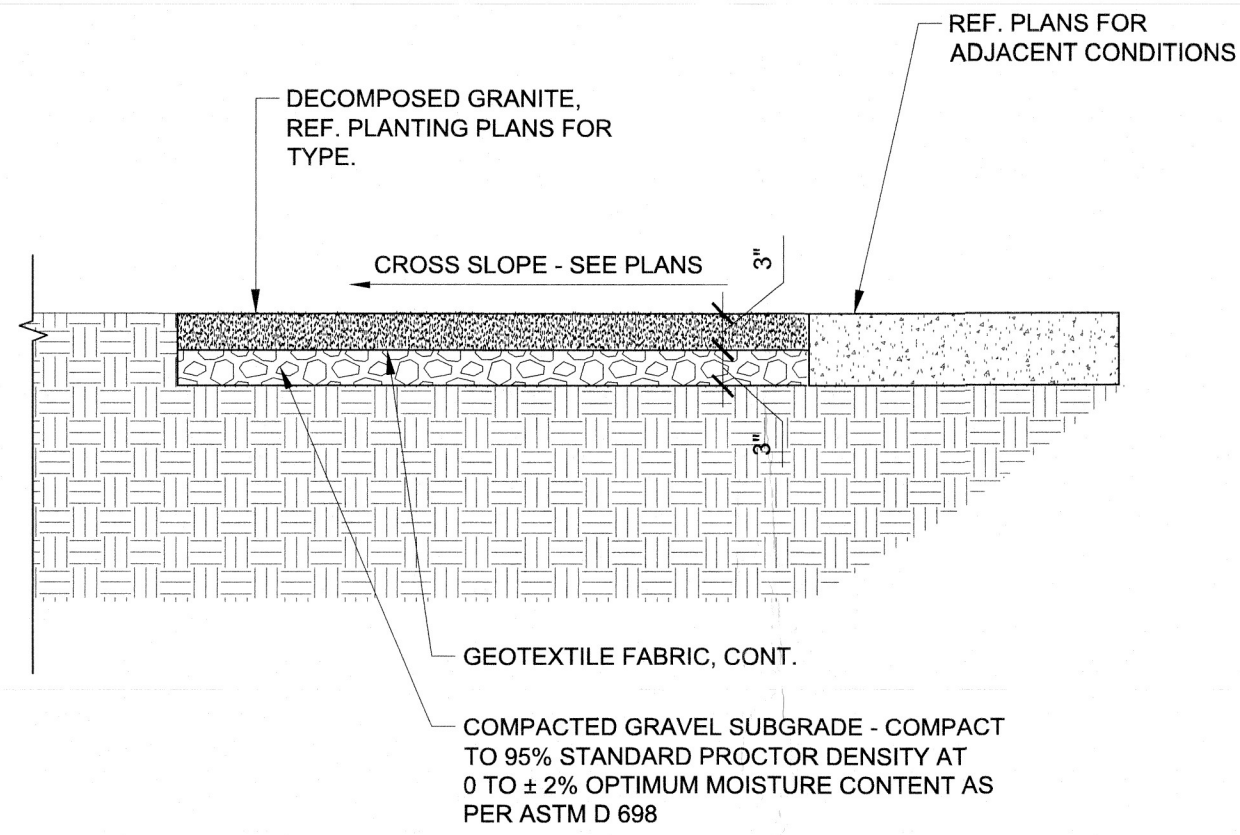


4 DECOMPOSED GRANITE
3/4" = 1'-0"

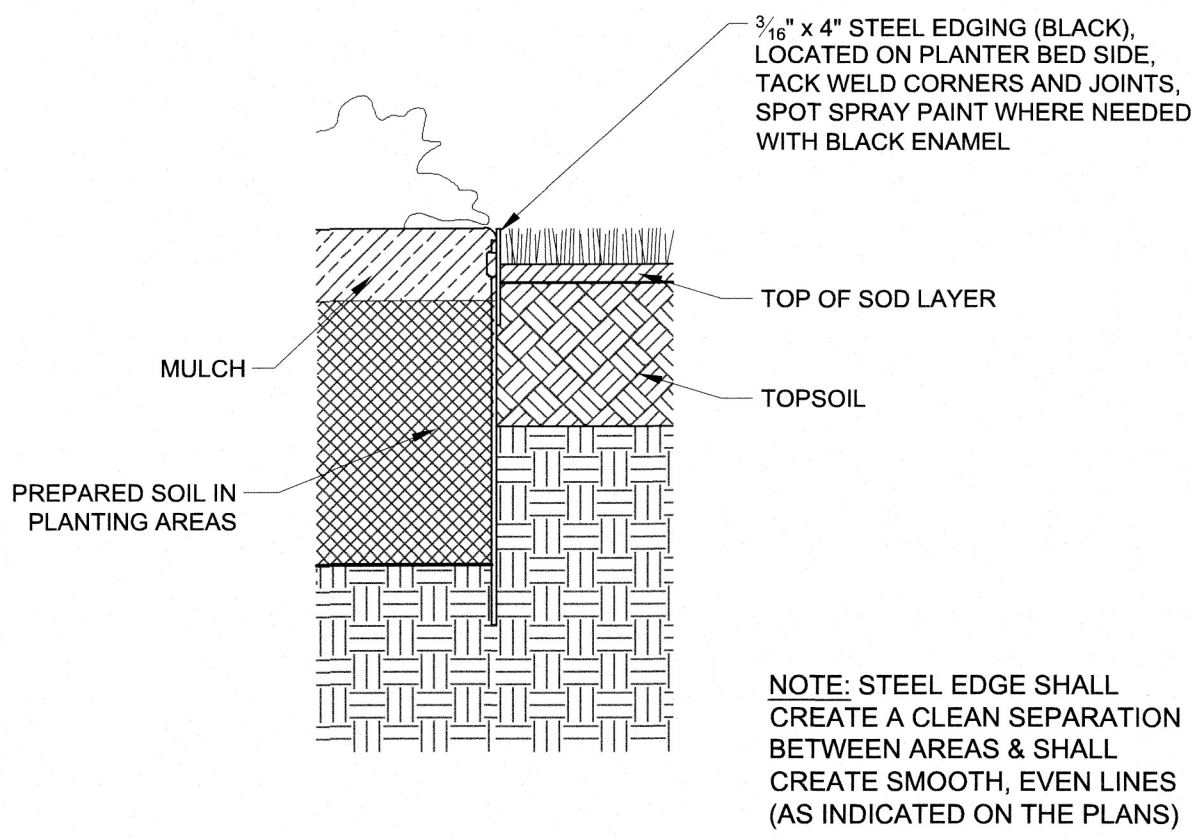

NOTE: STEEL EDGE SHALL CREATE A CLEAN SEPARATION BETWEEN AREAS & SHALL CREATE SMOOTH, EVEN LINES (AS INDICATED ON THE PLANS)


5 STEEL EDGING AT PLANTING
1 1/2" = 1'-0"

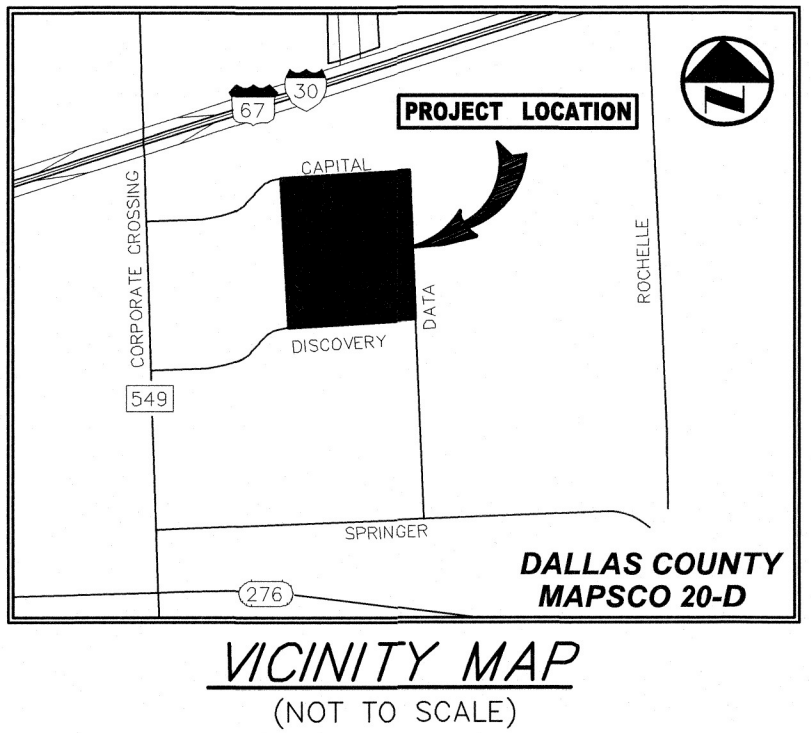

APPROVED:
I hereby certify that the above and foregoing site plan for the development in the City of Rockwall, Texas, was approved by the Planning & Zoning Commission on the 13 day of January, 2024.

Debra J. Perry
Planning & Zoning Commission, Chairman

John H. Hester
Director of Planning & Zoning

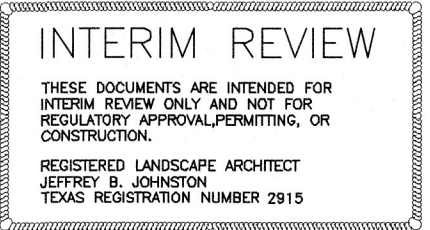



 TREE TO REMAIN
 TREE TO BE REMOVED
 TREE PROTECTION FENCE

PROCEDURES REQUIRED PRIOR TO CONSTRUCTION: THE FOLLOWING PROCEDURES SHALL BE FOLLOWED ON ALL TYPES OF CONSTRUCTION PROJECTS.

A. DURING PRE-CONSTRUCTION, TREES TO BE REMOVED SHOULD BE REMOVED FROM THE SITE IN A MANNER TO AVOID INJURY TO REMAINING TREES, INCLUDING THE REMOVAL OF STUMPS AND/OR ROOT SYSTEMS. HEAVY EQUIPMENT SHALL NOT ENCROACH ON THE ROOT SYSTEMS OF TREES TO BE RETAINED OR OTHER TREES OF HIGH VALUE. IF NECESSARY, TREES SHOULD BE REMOVED MANUALLY WITH CHAIN SAWS, AND STUMPS SHOULD BE GROUND OUT INSTEAD OF USING HEAVY EQUIPMENT.

B. CRITICAL ROOT ZONES SHALL BE ESTABLISHED AND MAINTAINED FOR ALL TREES TO BE CONSERVED ON A CONSTRUCTION SITE. THIS AREA MAY BE ADJUSTED FOR EXISTING BUILDINGS, WALKWAYS, AND ROADS BY PERMISSION OF OWNER. BARRICADES SHALL BE 4 FOOT HIGH ORANGE VINYL CONSTRUCTION FENCE, SIGNS, IN ENGLISH AND SPANISH SHALL BE PLACED VISIBLY FROM ALL DIRECTIONS, ALONG THE FENCE TO INFORM WORKERS OF THE PURPOSE OF THE BOUNDARY. THE BARRIER AND PROPER SIGNAGE SHALL BE INSTALLED PRIOR TO ANY SITE PREPARATION AND SHALL BE MAINTAINED THROUGHOUT ALL PHASES OF THE CONSTRUCTION PROJECT. EROSION AND SEDIMENT CONTROL BARRIERS SHALL BE INSTALLED OR MAINTAINED IN A MANNER WHICH DOES NOT RESULT IN SOIL BUILDUP WITHIN THE TREE DRIP LINE. APPLY 4 INCHES OF COURSE MULCH WITHIN PROTECTION AREAS TO HELP REDUCE MOISTURE STRESS AND REDUCE MAINTENANCE.

C. WHERE EXCAVATIONS ARE PERFORMED WITHIN THE ROOT ZONE OF TREES, TRENCING SHOULD BE PERFORMED MANUALLY, OR BY USING A VIBRATORY FLOW, DIRECTIONAL BORER, OR BY AIR SPADING. BACKHOES SHALL NOT BE USED TO RIP ROOTS AT CONSIDERABLE DISTANCES FROM THE POINT OF EXCAVATION. WHEN TRENCING OR MODIFICATION OF THE ROOT ZONE ENCROACHES HEAVILY ONTO ESTABLISHED TREES, A ROOT PRUNING METHOD SHOULD BE EMPLOYED WHERE THE ROOTS ARE EXPOSED AND TRIMMED WITH PROPER PRUNING TOOLS SEVERAL INCHES TO THE SIDE OF THE TRENCH BORDERING THE TRUNK OF THE AFFECTED TREE. TEARING OF ROOTS IS TO BE AVOIDED. SUPPLEMENTAL IRRIGATION SHALL START IF NEEDED. ANY ROOTS EXPOSED BY CONSTRUCTION ACTIVITY SHALL BE PRUNED FLUSH TO THE SOIL, AND SEALED USING LAC-BALSAM BACKFILL ROOT AREAS WITH GOOD QUALITY TOP SOIL AS SOON AS POSSIBLE (I.E. WITHIN THE SAME WORKDAY). IF ROOTS ARE NOT BACKFILLED WITHIN THIS TIME, THEY SHALL BE COVERED WITH ORGANIC MATERIAL SUCH AS COMPOSTED MULCH TO A DEPTH OF 4 INCHES, WHICH WILL REDUCE TEMPERATURE AND MINIMIZE WATER LOSS DUE TO EVAPORATION.

D. ALL TREES DIRECTLY ADJACENT TO BUILDINGS SHOULD BE PRUNED FOR CANOPY RAISING TO PROVIDE A MINIMUM OF 4 TO 6 FEET OF CLEARANCE OVER THE BUILDINGS AS WELL AS CANOPY REDUCTION PRUNING TO PROVIDE A MINIMUM OF 2 FEET CLEARANCE AWAY FROM THE SIDES OF BUILDINGS.

3. THE FOLLOWING ACTIVITIES ARE PROHIBITED WITHIN THE LIMITS OF THE CRITICAL ROOT ZONE OF ANY PROTECTED TREE SUBJECT TO THE REQUIREMENTS OF THE CITY ORDINANCE.

A. MATERIAL STORAGE: NO MATERIALS INTENDED FOR USE IN CONSTRUCTION OR WASTE MATERIALS ACCUMULATED DUE TO EXCAVATION OR DEMOLITION SHALL BE PLACED WITHIN THE LIMITS OF THE CRITICAL ROOT ZONE OF ANY PROTECTED TREE.

B. EQUIPMENT CLEANING/LIQUID DISPOSAL: NO EQUIPMENT SHALL BE CLEANED OR OTHER LIQUIDS DEPOSITED OR ALLOWED TO FLOW OVERLAND WITHIN THE LIMITS OF THE CRITICAL ROOT ZONE OF A PROTECTED TREE. THIS INCLUDES, WITHOUT LIMITATION, PAINT, OIL, SOLVENTS, ASPHALT, CONCRETE, MORTAR OR SIMILAR MATERIALS.

C. TREE ATTACHMENTS: NO SIGNS, WIRES OR OTHER ATTACHMENTS, OTHER THAN THOSE A PROTECTIVE NATURE, SHALL BE ATTACHED TO ANY PROTECTED TREE.



D. GRADE CHANGES: NO GRADE CHANGES SHALL BE ALLOWED WITHIN THE LIMITS OF THE CRITICAL ROOT ZONE OF ANY PROTECTED TREE UNLESS ADEQUATE CONSTRUCTION METHODS ARE APPROVED BY THE LANDSCAPE ARCHITECT.

E. IMPERVIOUS PAVING: NO PAVING WITH ASPHALT, CONCRETE OR OTHER IMPERVIOUS MATERIALS THAT MAY REASONABLY BE EXPECTED TO KILL A TREE SHALL BE PLACED WITHIN THE LIMITS OF CRITICAL ROOT ZONE OF A PROTECTED TREE EXCEPT AS OTHERWISE ALLOWED IN THE CITY ORDINANCE.

4. PROHIBITED ACTIVITIES IN DRIP-LINE: NO HEAVY EQUIPMENT, INCLUDING BUT NOT LIMITED TO TRUCKS, TRACTORS, TRAILERS, BULLDOZERS, BOBCAT TRACTORS, TRENCHERS, COMPRESSORS, AND HOISTS, SHALL BE ALLOWED INSIDE THE DRIP-LINE OF ANY PROTECTED TREE ON ANY CONSTRUCTION SITE WITHOUT THE SPECIFIC APPROVAL OF THE LANDSCAPE ARCHITECT.


5. TREES THAT WERE PREVIOUSLY IRRIGATED SHALL BE IRRIGATED DURING CONSTRUCTION. THEY SHALL RECEIVE A MIN. OF ONE INCH OF WATER PER WEEK FROM THE COMBINATION OF RAINFALL AND IRRIGATION. TREES WITH ROOT-DAMAGE SHALL RECEIVE TWO INCHES OF WATER PER WEEK FROM COMBINATION OF RAINFALL AND IRRIGATION.

6. CONTRACTOR RESPONSIBLE FOR ANY DAMAGE TO TREES THAT ARE TO REMAIN. CONTRACTOR TO INSTALL NEW TREE OF EQUIVALENT SIZE IF DAMAGED DURING CONSTRUCTION.

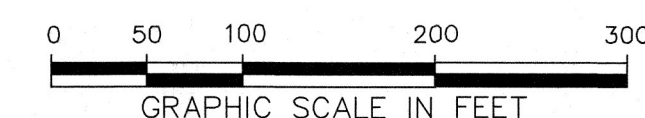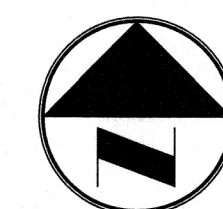


ENGINEER/APPLICANT
WESTWOOD PROFESSIONAL SERVICES
7557 RAMBLER ROAD SUITE 1400
DALLAS, TEXAS 75231
PHONE: (972) 235-3031
CONTACT: CHET LEUGERS

[illegible]

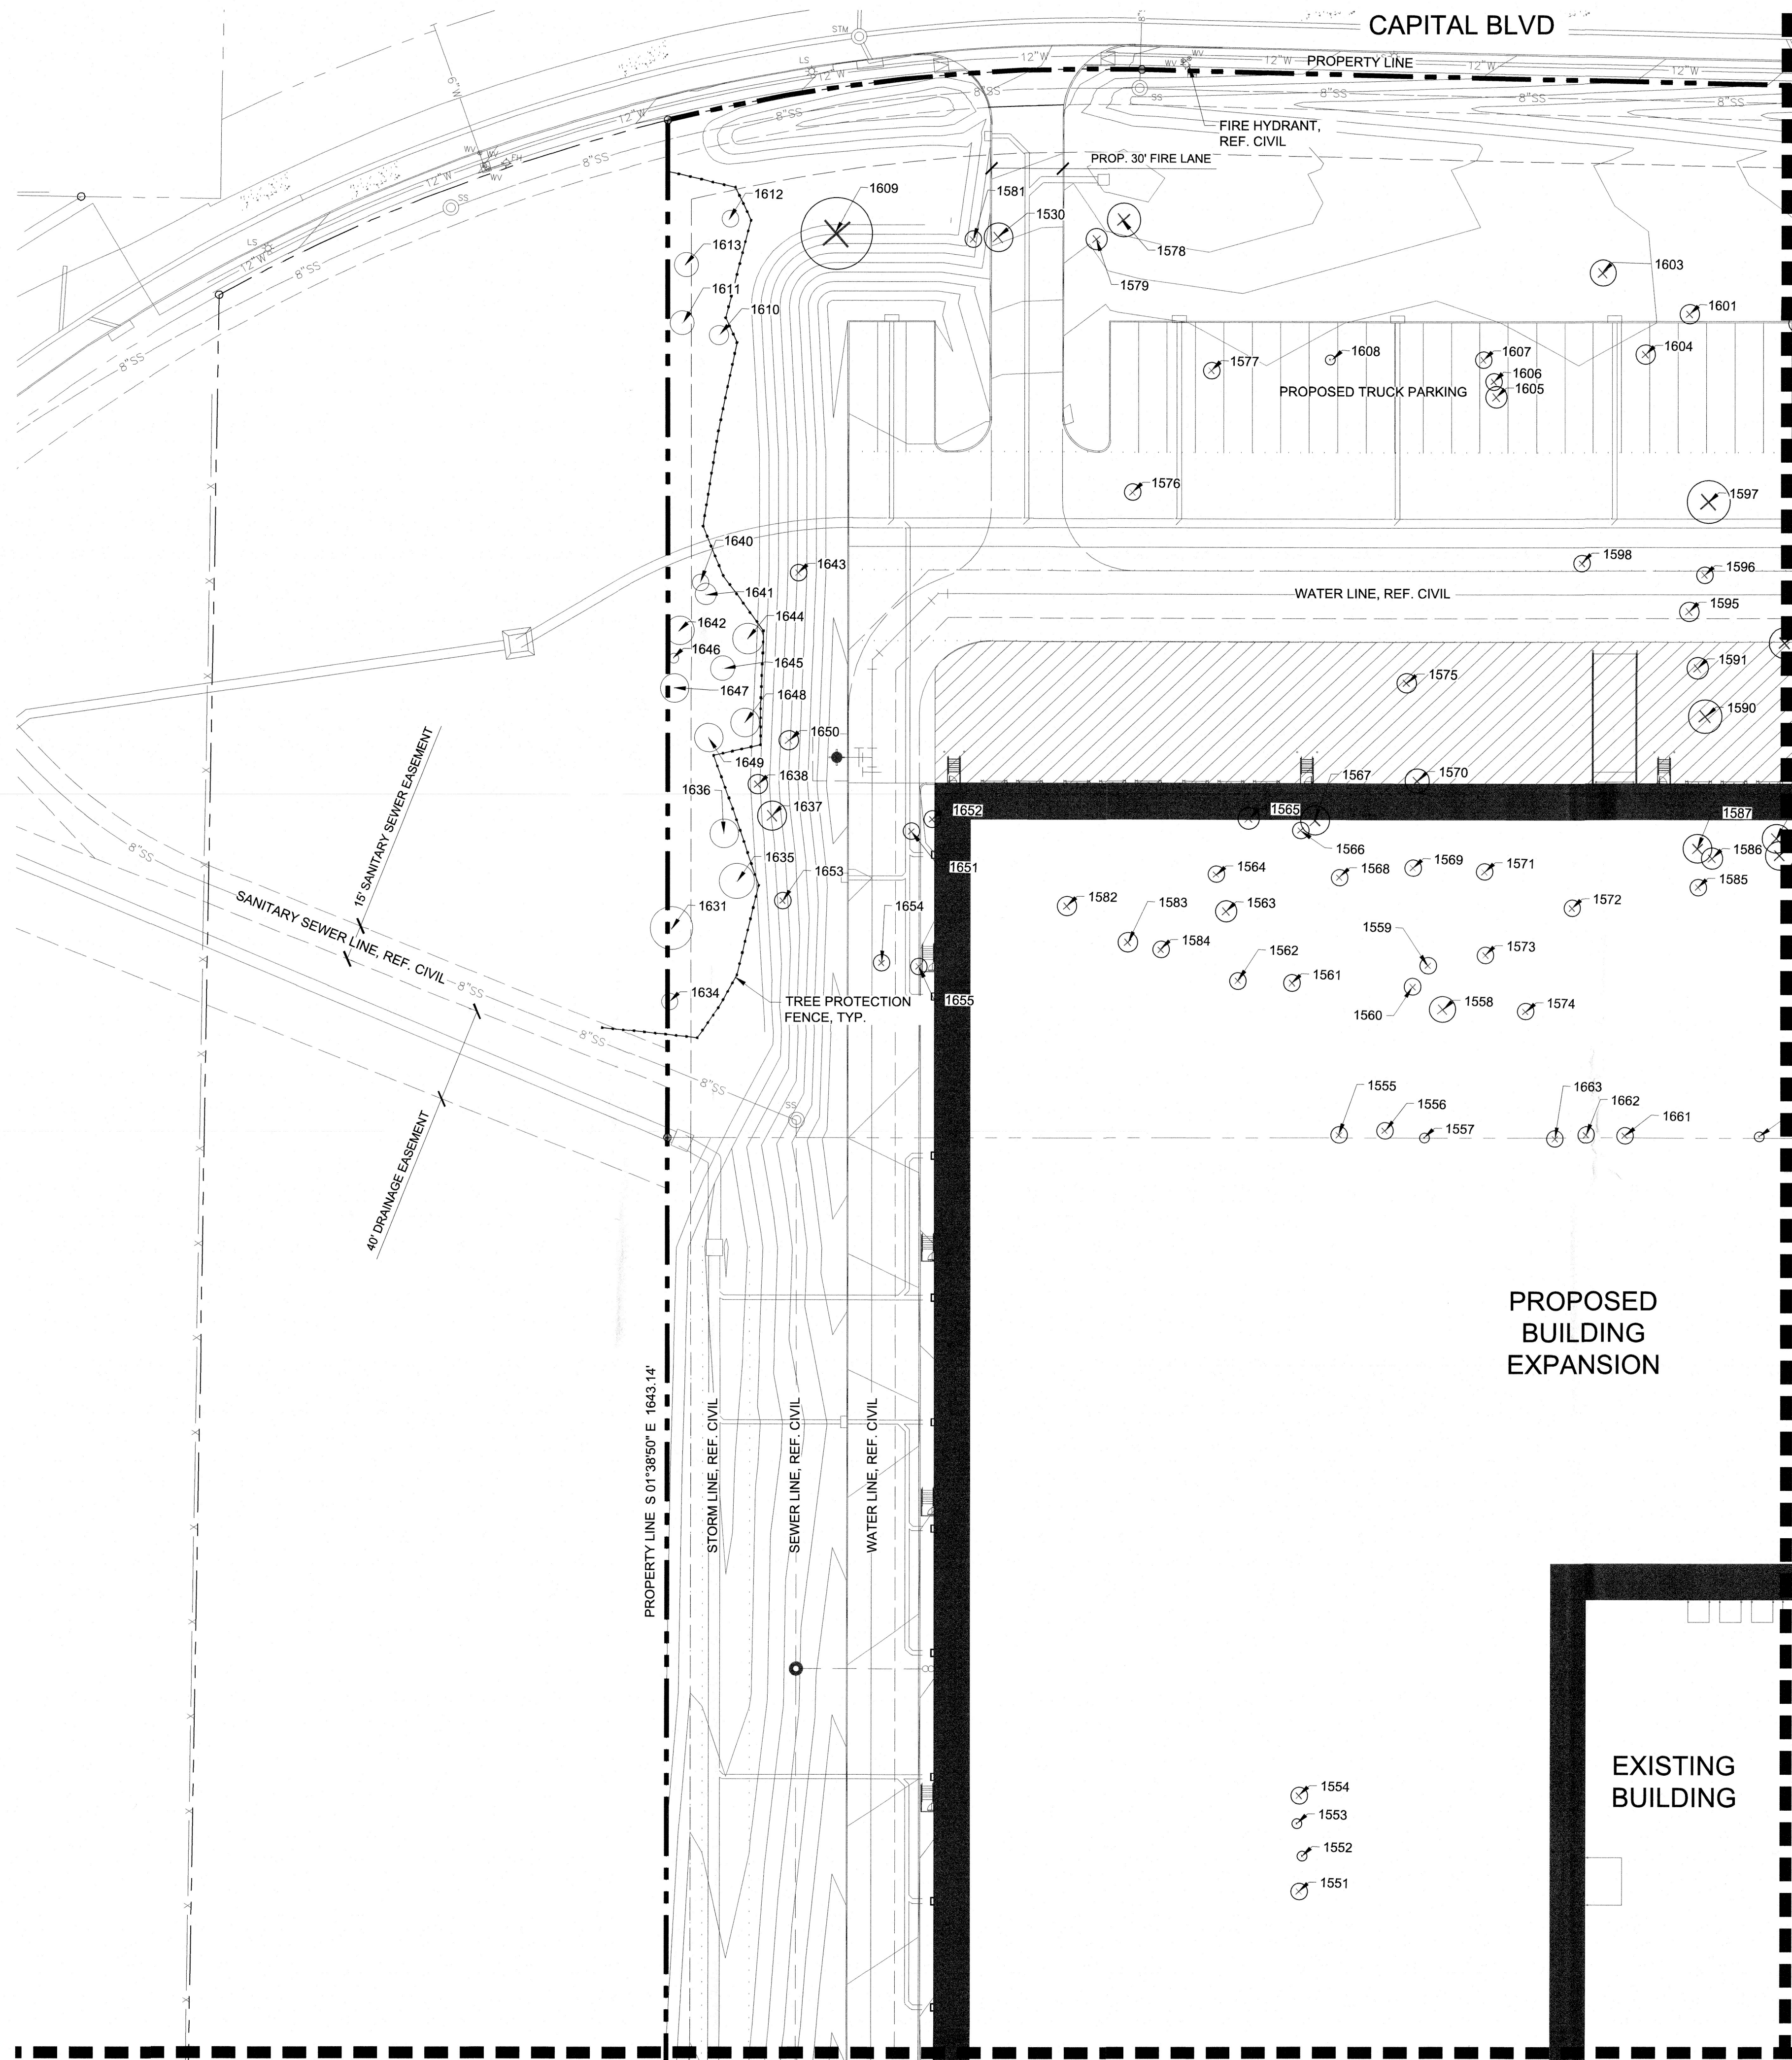

TREE PRESERVATION LEGEND

- TREE TO REMAIN
- TREE TO BE REMOVED
- TREE PROTECTION FENCE

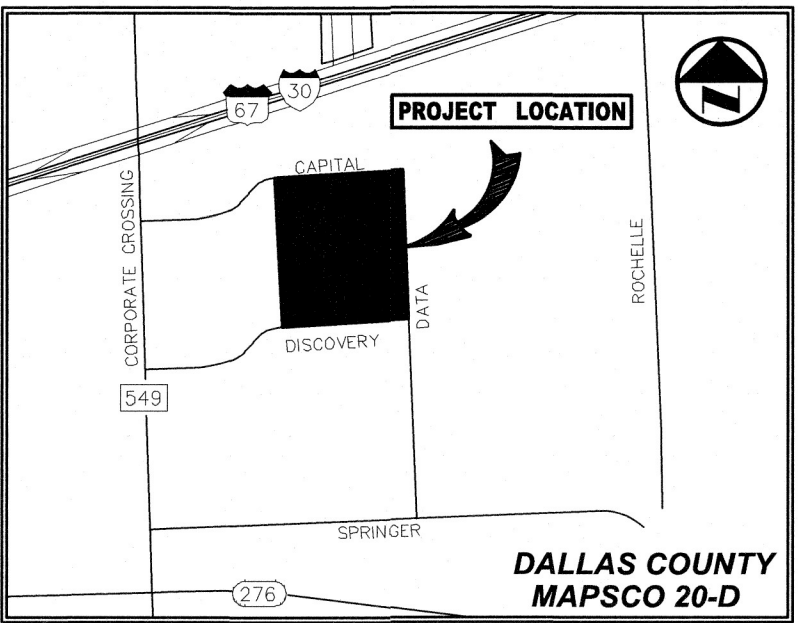

VICINITY MAP
(NOT TO SCALE)

APPROVED:
I hereby certify that the above and foregoing site plan for
development in the City of Rockwall, Texas, was approved by the
Planning and Zoning Commission on the 13 day of January,
2026.


Dr. Jean Lowrey
Chairman
Planning and Zoning Commission

fil
Director of Planning & Zoning


INTERIM REVIEW

THESE DOCUMENTS ARE INTENDED FOR
INTERIM REVIEW ONLY AND NOT FOR
REGULATORY APPROVAL, PERMITTING, OR
CONSTRUCTION.

REGISTERED LANDSCAPE ARCHITECT
JEFFREY S. JOHNSON
TEXAS REGISTRATION NUMBER 29115

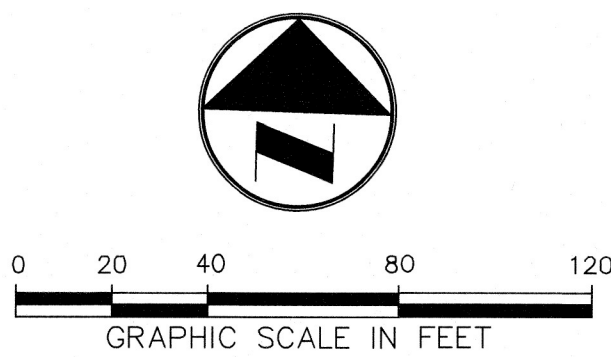


					</	

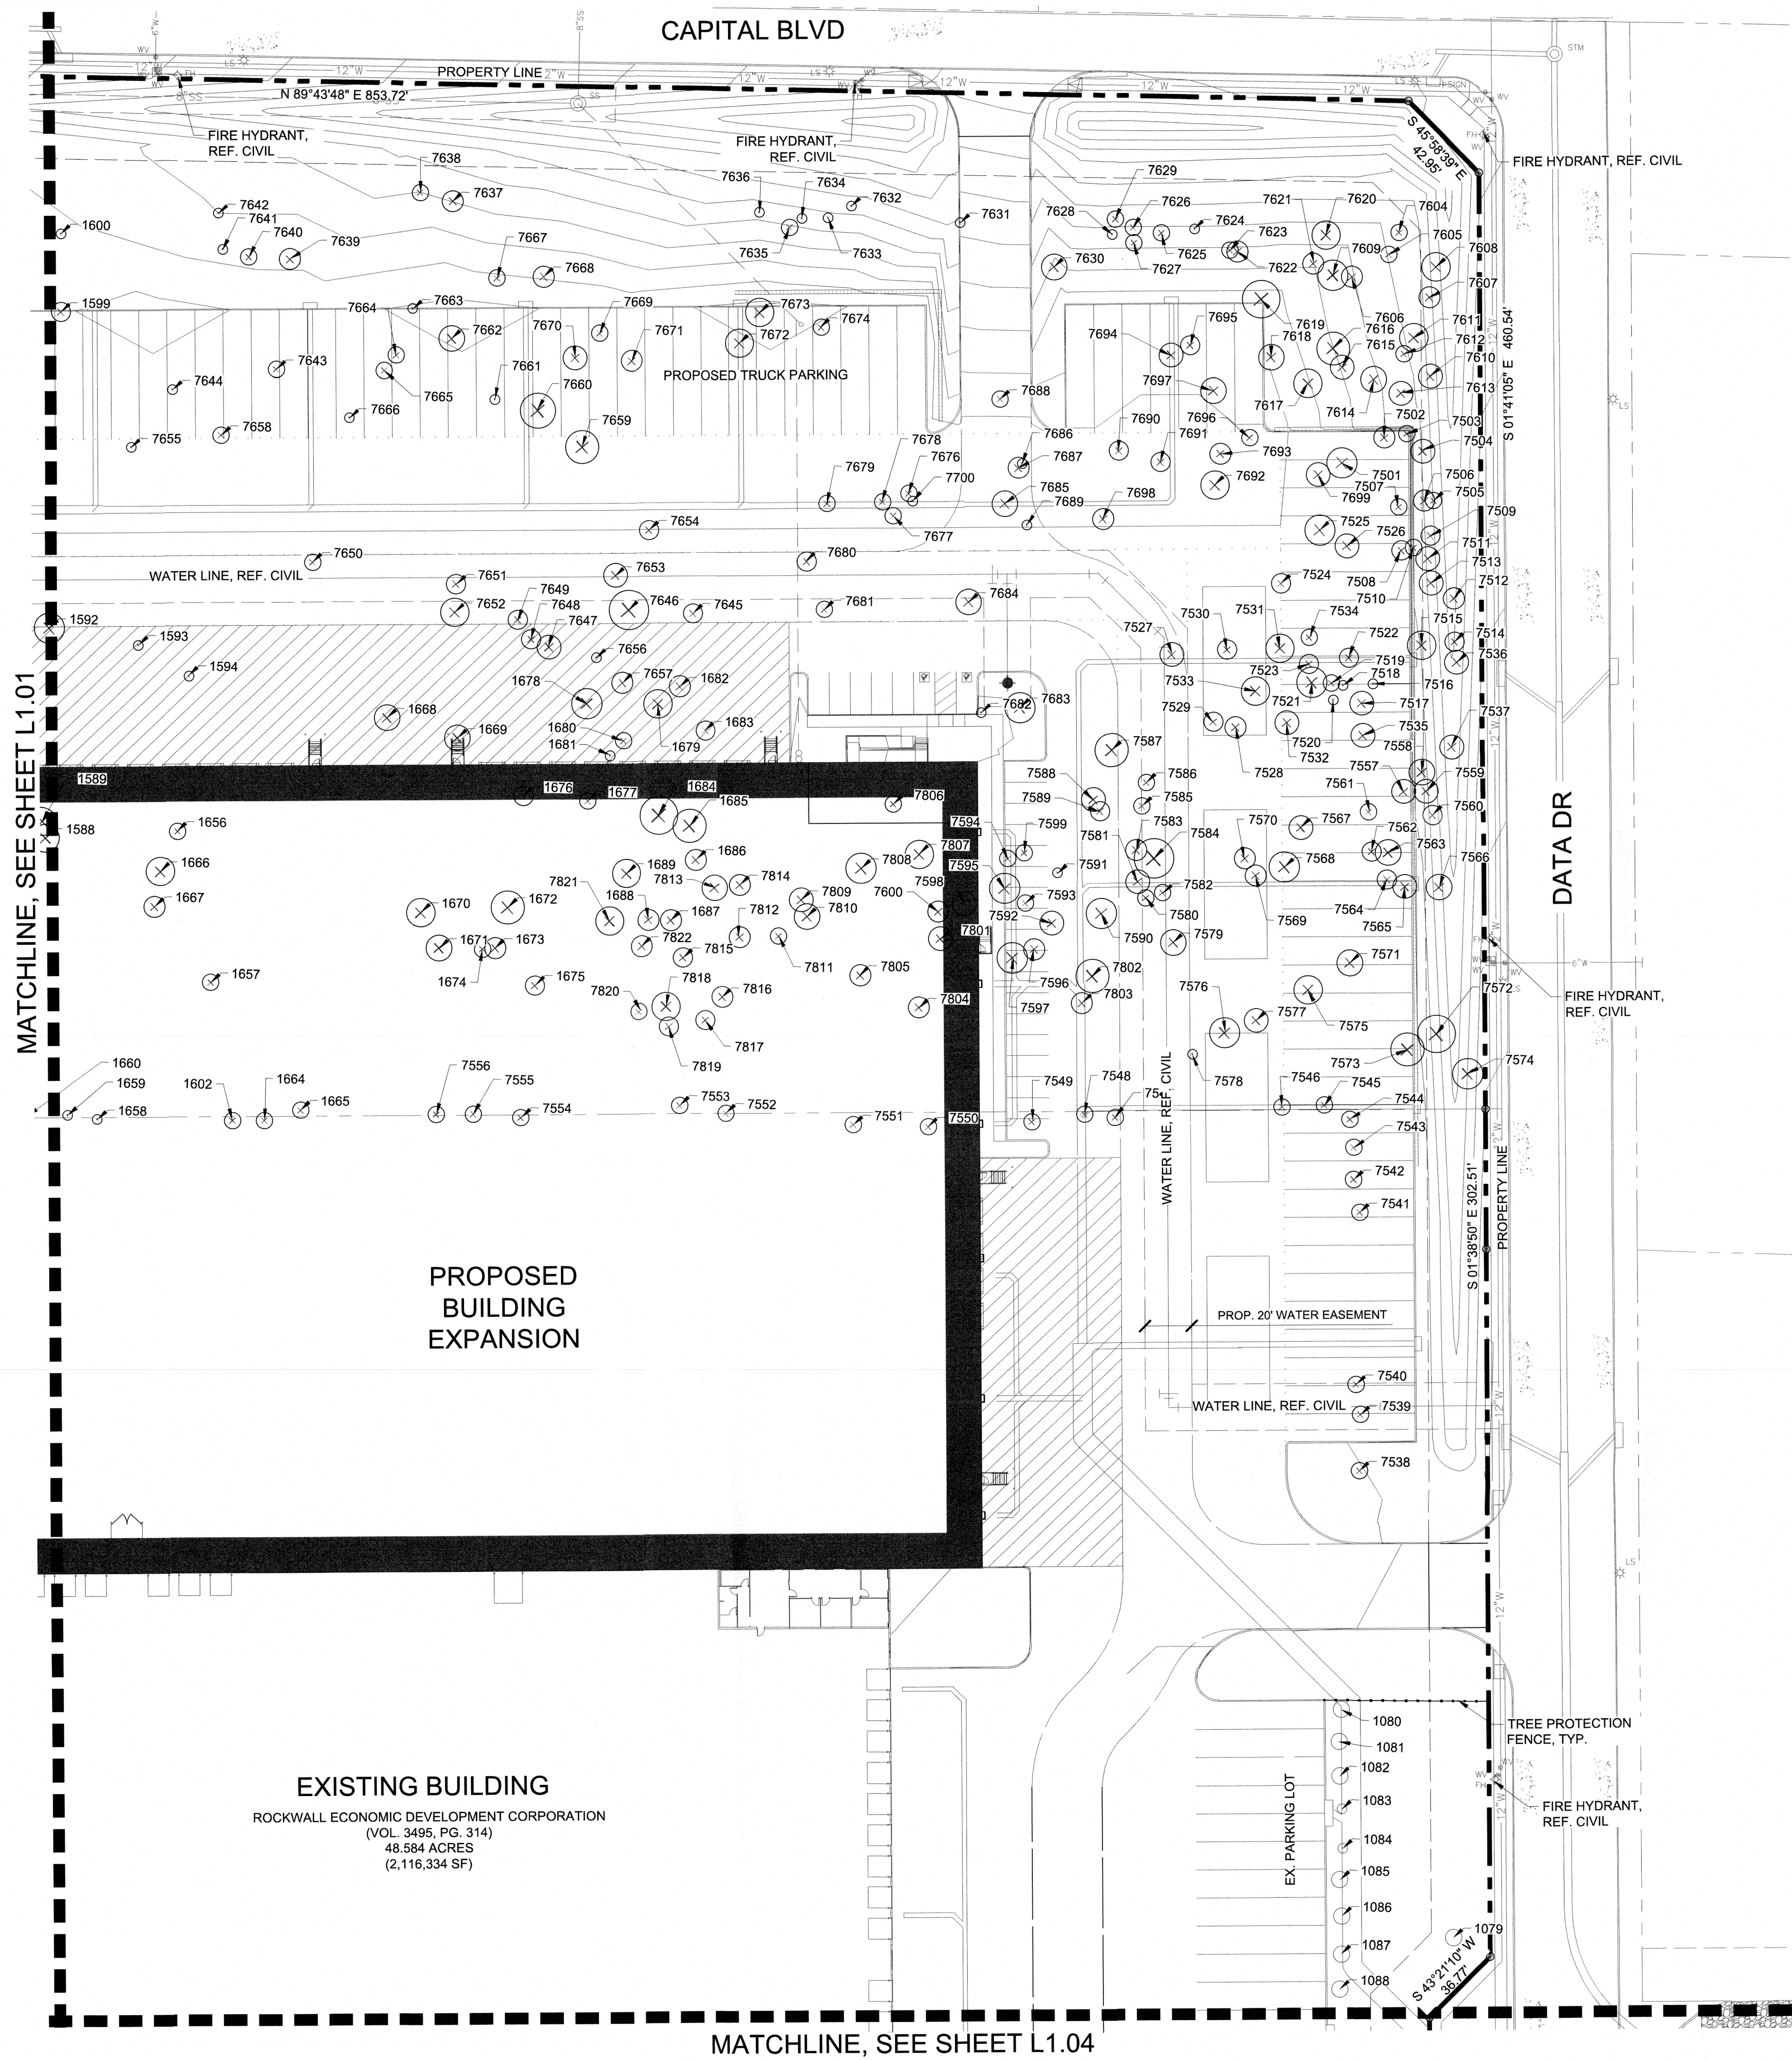

TREE PRESERVATION LEGEND

- TREE TO REMAIN
- TREE TO BE REMOVED
- TREE PROTECTION FENCE

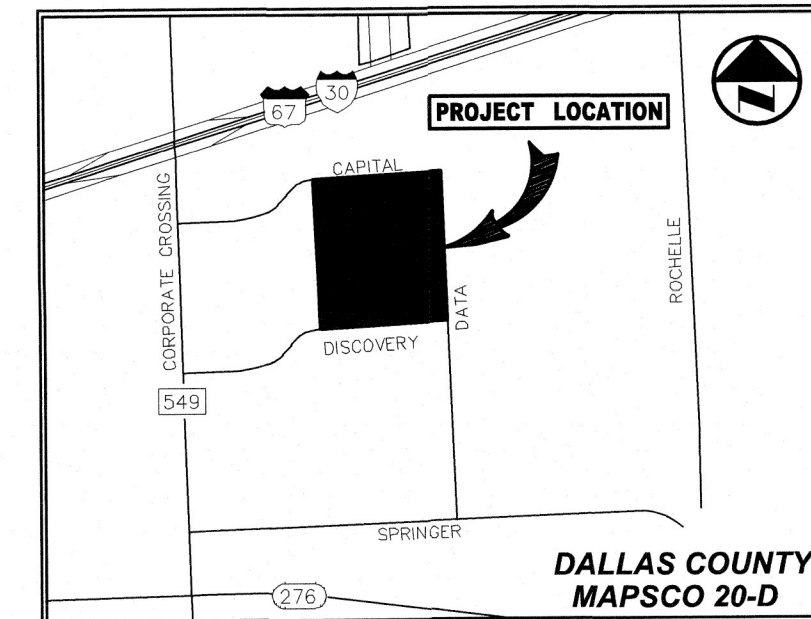


VICINITY MAP
(NOT TO SCALE)

APPROVED:
I hereby certify that the above and foregoing site plan for development in the City of Rockwall, Texas, was approved by the Planning & Zoning Commission on the 13 day of January, 2026.
De Juan Brown
Planning & Zoning Commission Chairman

G. L. Hill
Director of Planning & Zoning

INTERIM REVIEW
THESE DOCUMENTS ARE INTENDED FOR INTERIM REVIEW ONLY AND NOT FOR REGULATORY APPROVAL, PERMITTING, OR CONSTRUCTION.
REGISTERED LANDSCAPE ARCHITECT
JEFFREY B. JOHNSON
TEXAS REGISTRATION NUMBER 2915

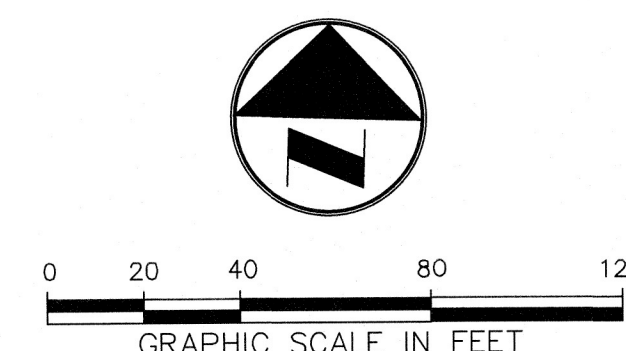

MATCHLINE, SEE SHEET L1.01


PROPOSED
BUILDING
EXPANSION

TREE PRESERVATION LEGEND

- TREE TO REMAIN
- TREE TO BE REMOVED
- TREE PROTECTION FENCE

EXISTING BUILDING

MATCHLINE, SEE SHEET L1.04

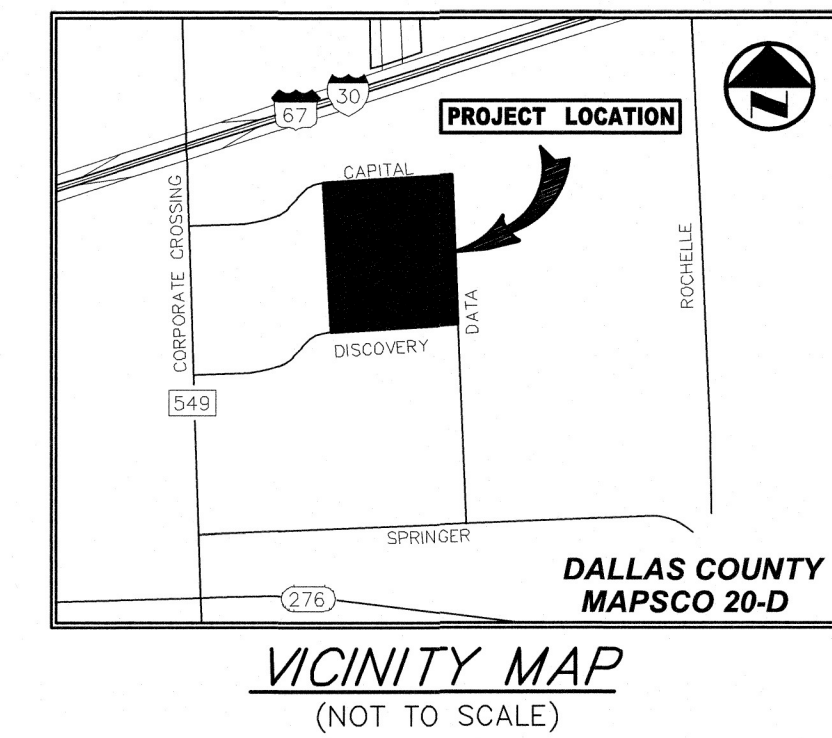

APPROVED:
I hereby certify that the above and foregoing site plan for development in the City of Rockwall, Texas, was approved by the Planning & Zoning Commission on the 13 day of January, 2026.

[Signature]
Planning & Zoning Commission, Chairman


[Signature]
Director of Planning & Zoning

INTERIM REVIEW

THESE DOCUMENTS ARE INTENDED FOR INTERIM REVIEW ONLY AND NOT FOR REGULATORY APPROVAL, PERMITTING, OR CONSTRUCTION.

REGISTERED LANDSCAPE ARCHITECT
JENNIFER S. JOHNSON
TEXAS REGISTRATION NUMBER 29115

1 TREE PRESERVATION PLAN
1" = 40'-0"

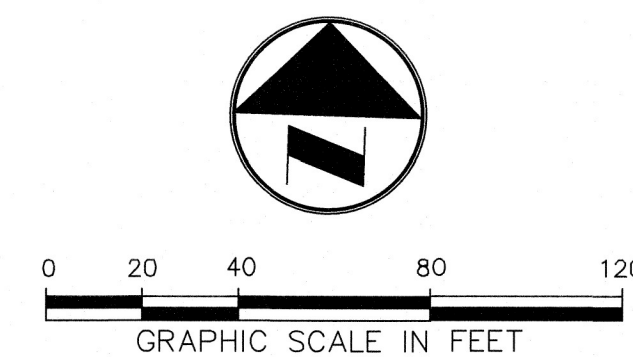

WPS FILE: 0068742.00

ROCKWALL MANUFACTURING FACILITY

MATCHLINE, SEE SHEET L1.03

MATCHLINE, SEE SHEET L1.02

EXISTING BUILDING

ROCKWALL ECONOMIC DEVELOPMENT CORPORATION
(VOL. 3495, PG. 314)
48.584 ACRES
(2,116,334 SF)

PROP. 20' WATER EASEMENT

WATER LINE, REF. CIVIL

EX. PARKING LOT

DATA DR


FIRE HYDRANT,
REF. CIVIL

DISCOVERY BLVD

1 TREE PRESERVATION PLAN
1" = 40'-0"

TREE PRESERVATION LEGEND

- TREE TO REMAIN
- TREE TO BE REMOVED
- TREE PROTECTION FENCE

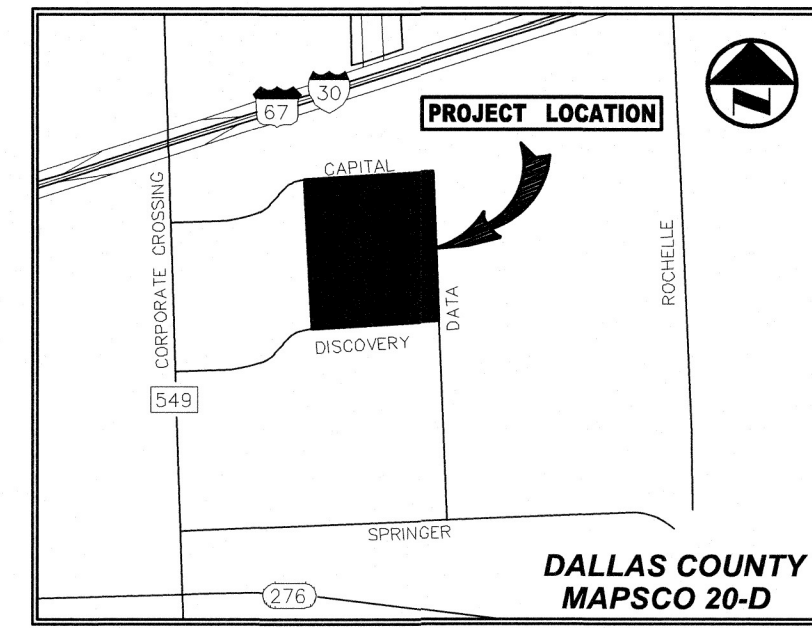


VICINITY MAP
(NOT TO SCALE)

APPROVED:
I hereby certify that the above and foregoing site plan for
development in the City of Rockwall, Texas, was approved by the
Planning & Zoning Commission on the 13 day of January,
2026.


[Signature]
Planning & Zoning Commission, Chairman

[Signature]
Director of Planning & Zoning

INTERIM REVIEW
THESE DOCUMENTS ARE INTENDED FOR
INTERIM REVIEW ONLY AND NOT FOR
REGULATORY APPROVAL/PERMITTING, OR
CONSTRUCTION.
REGISTERED LANDSCAPE ARCHITECT
JENNIFER S. JOHNSON
TEXAS REGISTRATION NUMBER 29115

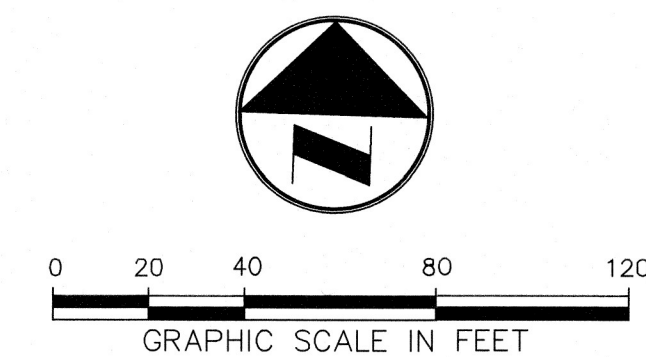

TREE SURVEY FIELD DATA								TREE SURVEY FIELD DATA							
TREE #	COMMON NAME	SPECIES NAME	DBH (INCHES)	REMOVE / PRESERVE	TREE TYPE	TREE HEALTH	INCHES TO REPLACE	TREE #	COMMON NAME	SPECIES NAME	DBH (INCHES)	REMOVE / PRESERVE	TREE TYPE	TREE HEALTH	INCHES TO REPLACE
1682	CEDAR ELM	Ulmus crassifolia	9	REMOVE	PRIMARY	4	9	7556	EASTERN RED CEDAR	Juniperus virginiana	5.5	REMOVE	SECONDARY	4	5.5
1683	EASTERN RED CEDAR	Juniperus virginiana	8.5	REMOVE	SECONDARY	4	8.5	7557	EASTERN RED CEDAR	Juniperus virginiana	10	REMOVE	SECONDARY	4	10
1684	EASTERN RED CEDAR	Juniperus virginiana	16	REMOVE	SECONDARY	4	16	7558	EASTERN RED CEDAR	Juniperus virginiana	11	REMOVE	SECONDARY	4	11
1685	EASTERN RED CEDAR	Juniperus virginiana	14	REMOVE	SECONDARY	4	14	7559	EASTERN RED CEDAR	Juniperus virginiana	10	REMOVE	SECONDARY	4	10
1686	EASTERN RED CEDAR	Juniperus virginiana	9	REMOVE	SECONDARY	4	9	7560	EASTERN RED CEDAR	Juniperus virginiana	8.5	REMOVE	SECONDARY	4	8.5
1687	EASTERN RED CEDAR	Juniperus virginiana	9.5	REMOVE	SECONDARY	4	9.5	7561	EASTERN RED CEDAR	Juniperus virginiana	6	REMOVE	SECONDARY	4	6
1688	EASTERN RED CEDAR	Juniperus virginiana	9	REMOVE	SECONDARY	4	9	7562	EASTERN RED CEDAR	Juniperus virginiana	8	REMOVE	SECONDARY	4	8
1689	EASTERN RED CEDAR	Juniperus virginiana	12	REMOVE	SECONDARY	4	12	7563	EASTERN RED CEDAR	Juniperus virginiana	11	REMOVE	SECONDARY	4	11
1690	EASTERN RED CEDAR	Juniperus virginiana	5	PRESERVE	SECONDARY	4		7564	EASTERN RED CEDAR	Juniperus virginiana	8.5	REMOVE	SECONDARY	4	8.5
1691	EASTERN RED CEDAR	Juniperus virginiana	5	PRESERVE	SECONDARY	4		7565	EASTERN RED CEDAR	Juniperus virginiana	10	REMOVE	SECONDARY	4	10
1692	EASTERN RED CEDAR	Juniperus virginiana	5.5	PRESERVE	SECONDARY	4		7566	EASTERN RED CEDAR	Juniperus virginiana	11.5	REMOVE	SECONDARY	4	11.5
1693	EASTERN RED CEDAR	Juniperus virginiana	4.5	PRESERVE	SECONDARY	4		7567	EASTERN RED CEDAR	Juniperus virginiana	10	REMOVE	SECONDARY	4	10
1694	EASTERN RED CEDAR	Juniperus virginiana	5.5	PRESERVE	SECONDARY	4		7568	EASTERN RED CEDAR	Juniperus virginiana	13.5	REMOVE	SECONDARY	4	13.5
1695	EASTERN RED CEDAR	Juniperus virginiana	5	PRESERVE	SECONDARY	4		7569	CEDAR ELM	Ulmus crassifolia	9	REMOVE	PRIMARY	4	9
1696	EASTERN RED CEDAR	Juniperus virginiana	6	PRESERVE	SECONDARY	4		7570	EASTERN RED CEDAR	Juniperus virginiana	9	REMOVE	SECONDARY	4	9
1697	EASTERN RED CEDAR	Juniperus virginiana	7	PRESERVE	SECONDARY	4		7571	EASTERN RED CEDAR	Juniperus virginiana	11	REMOVE	SECONDARY	4	11
1698	EASTERN RED CEDAR	Juniperus virginiana	4	PRESERVE	SECONDARY	4		7572	EASTERN RED CEDAR	Juniperus virginiana	16.5	REMOVE	SECONDARY	4	16.5
1699	EASTERN RED CEDAR	Juniperus virginiana	6	PRESERVE	SECONDARY	4		7573	EASTERN RED CEDAR	Juniperus virginiana	14.5	REMOVE	SECONDARY	4	14.5
1700	EASTERN RED CEDAR	Juniperus virginiana	4.5	PRESERVE	SECONDARY	4		7574	EASTERN RED CEDAR	Juniperus virginiana	13	REMOVE	SECONDARY	4	13
1701	EASTERN RED CEDAR	Juniperus virginiana	4.5	PRESERVE	SECONDARY	3		7575	EASTERN RED CEDAR	Juniperus virginiana	12.5	REMOVE	SECONDARY	4	12.5
1702	EASTERN RED CEDAR	Juniperus virginiana	4	PRESERVE	SECONDARY	4		7576	EASTERN RED CEDAR	Juniperus virginiana	13	REMOVE	SECONDARY	4	13
1703	EASTERN RED CEDAR	Juniperus virginiana	6	PRESERVE	SECONDARY	4		7577	EASTERN RED CEDAR	Juniperus virginiana	10	REMOVE	SECONDARY	4	10
1704	EASTERN RED CEDAR	Juniperus virginiana	5	PRESERVE	SECONDARY	4		7578	EASTERN RED CEDAR	Juniperus virginiana	2.5	REMOVE	SECONDARY	4	
1705	EASTERN RED CEDAR	Juniperus virginiana	7	PRESERVE	SECONDARY	4		7579	EASTERN RED CEDAR	Juniperus virginiana	11.5	REMOVE	SECONDARY	4	11.5
1706	EASTERN RED CEDAR	Juniperus virginiana	4.5	PRESERVE	SECONDARY	4		7580	EASTERN RED CEDAR	Juniperus virginiana	8	REMOVE	SECONDARY	4	8
1707	EASTERN RED CEDAR	Juniperus virginiana	4.5	PRESERVE	SECONDARY	4		7581	EASTERN RED CEDAR	Juniperus virginiana	10.5	REMOVE	SECONDARY	4	10.5
1708	EASTERN RED CEDAR	Juniperus virginiana	6	PRESERVE	SECONDARY	4		7582	EASTERN RED CEDAR	Juniperus virginiana	8	REMOVE	SECONDARY	4	8
1709	EASTERN RED CEDAR	Juniperus virginiana	6	PRESERVE	SECONDARY	4		7583	EASTERN RED CEDAR	Juniperus virginiana	9	REMOVE	SECONDARY	4	9
1710	EASTERN RED CEDAR	Juniperus virginiana	6.5	PRESERVE	SECONDARY	4		7584	EASTERN RED CEDAR	Juniperus virginiana	17.5	REMOVE	SECONDARY	4	17.5
1711	EASTERN RED CEDAR	Juniperus virginiana	5	PRESERVE	SECONDARY	4		7585	AMERICAN ELM	Ulmus americana	4	REMOVE	PRIMARY	4	4
1712	EASTERN RED CEDAR	Juniperus virginiana	4.5	PRESERVE	SECONDARY	4		7586	AMERICAN ELM	Ulmus americana	6	REMOVE	PRIMARY	4	6

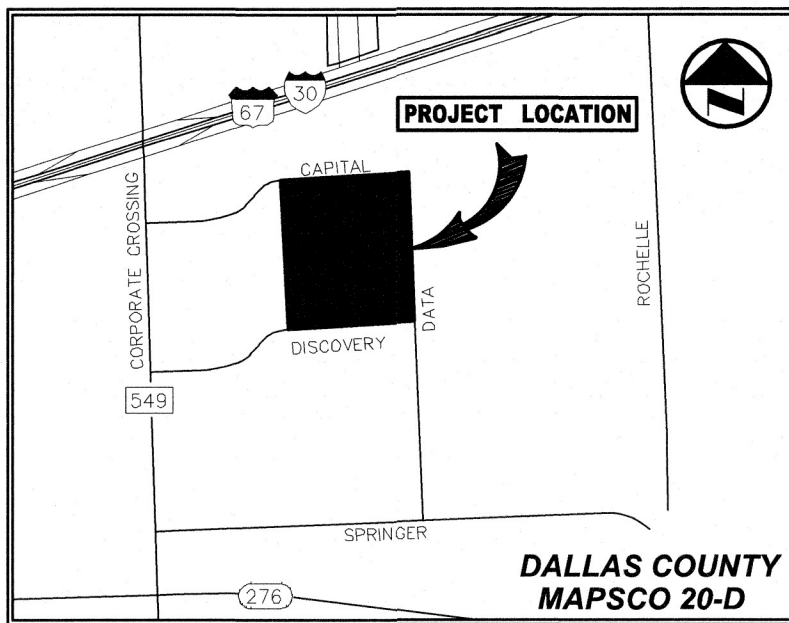

VICINITY MAP
(NOT TO SCALE)

APPROVED: I hereby certify that the above and foregoing site plan for
development in the City of Rockwall, Texas, was approved by the
Planning & Zoning Commission on the 13 day of January,
2016.

[Signature]
Planning & Zoning Commission,
Chairman

[Signature]
Director of Planning & Zoning

NO.	DATE	REVISION
		7567 RAMBLER ROAD, SUITE 1400 DALLAS, TX 75231 T:972.235.3031 TBPELS ENGINEERING FIRM NO. 11756
		TBPELS SURVEYING FIRM NO. 10074301

Westwood

Westwood Professional Services, Inc.

TREE SURVEY DATA

ROCKWALL MANUFACTURING FACILITY

PROJECT ADDRESS

LOT 1, BLOCK A, ROCKWALL

CITY OF ROCKWALL, ROCKWALL COUNTY, TEXAS


DESIGN	DRAWN	DATE	SCALE	NOTES	FILE	NO.
JBJ	EJK	JAN 2026				L1.05

TREE SURVEY FIELD DATA							
TREE #	COMMON NAME	SPECIES NAME	DBH (INCHES)	REMOVE / PRESERVE	TREE TYPE	TREE HEALTH	INCHES TO REPLACE
7660	EASTERN RED CEDAR	Juniperus virginiana	15.5	REMOVE	SECONDARY	4	15.5
7661	EASTERN RED CEDAR	Juniperus virginiana	1	REMOVE	SECONDARY	4	
7662	EASTERN RED CEDAR	Juniperus virginiana	11	REMOVE	SECONDARY	4	11
7663	EASTERN RED CEDAR	Juniperus virginiana	1.5	REMOVE	SECONDARY	4	
7664	EASTERN RED CEDAR	Juniperus virginiana	4	REMOVE	SECONDARY	4	4
7665	EASTERN RED CEDAR	Juniperus virginiana	4	REMOVE	SECONDARY	4	4
7666	EASTERN RED CEDAR	Juniperus virginiana	3	REMOVE	SECONDARY	4	
7667	EASTERN RED CEDAR	Juniperus virginiana	6	REMOVE	SECONDARY	4	6
7668	EASTERN RED CEDAR	Juniperus virginiana	9	REMOVE	SECONDARY	4	9
7669	EASTERN RED CEDAR	Juniperus virginiana	6	REMOVE	SECONDARY	4	6
7670	EASTERN RED CEDAR	Juniperus virginiana	10.5	REMOVE	SECONDARY	4	10.5
7671	EASTERN RED CEDAR	Juniperus virginiana	9.5	REMOVE	SECONDARY	4	9.5
7672	EASTERN RED CEDAR	Juniperus virginiana	8.5	REMOVE	SECONDARY	4	8.5
7673	EASTERN RED CEDAR	Juniperus virginiana	12	REMOVE	SECONDARY	4	12
7674	EASTERN RED CEDAR	Juniperus virginiana	4	REMOVE	SECONDARY	4	4
7676	AMERICAN ELM	Ulmus americana	7.5	REMOVE	PRIMARY	4	7.5
7677	EASTERN RED CEDAR	Juniperus virginiana	7	REMOVE	SECONDARY	4	7
7678	GUM BUMELIA	Sideroxylon lanuginosum	4	REMOVE	PRIMARY	4	4
7679	EASTERN RED CEDAR	Juniperus virginiana	5.5	REMOVE	SECONDARY	4	5.5
7680	EASTERN RED CEDAR	Juniperus virginiana	8.5	REMOVE	SECONDARY	4	8.5
7681	AMERICAN ELM	Ulmus americana	6.5	REMOVE	PRIMARY	4	6.5
7682	EASTERN RED CEDAR	Juniperus virginiana	1.5	REMOVE	SECONDARY	4	
7683	AMERICAN ELM	Ulmus americana	13.5	REMOVE	PRIMARY	4	13.5
7684	EASTERN RED CEDAR	Juniperus virginiana	11.5	REMOVE	SECONDARY	4	11.5
7685	EASTERN RED CEDAR	Juniperus virginiana	11	REMOVE	SECONDARY	4	11
7686	EASTERN RED CEDAR	Juniperus virginiana	1	REMOVE	SECONDARY	4	
7687	AMERICAN ELM	Ulmus americana	9.5	REMOVE	PRIMARY	4	9.5
7688	EASTERN RED CEDAR	Juniperus virginiana	6.5	REMOVE	SECONDARY	4	6.5
7689	EASTERN RED CEDAR	Juniperus virginiana	2	REMOVE	SECONDARY	4	
7690	EASTERN RED CEDAR	Juniperus virginiana	8.5	REMOVE	SECONDARY	4	8.5
7691	EASTERN RED CEDAR	Juniperus virginiana	8	REMOVE	SECONDARY	4	8
7692	EASTERN RED CEDAR	Juniperus virginiana	12.5	REMOVE	SECONDARY	4	12.5
7693	EASTERN RED CEDAR	Juniperus virginiana	9	REMOVE	SECONDARY	4	9
7694	EASTERN RED CEDAR	Juniperus virginiana	10	REMOVE	SECONDARY	4	10
7695	EASTERN RED CEDAR	Juniperus virginiana	8.5	REMOVE	SECONDARY	4	8.5
7696	CEDAR ELM	Ulmus crassifolia	5	REMOVE	PRIMARY	4	5
7697	EASTERN RED CEDAR	Juniperus virginiana	11.5	REMOVE	SECONDARY	4	11.5
7698	EASTERN RED CEDAR	Juniperus virginiana	9	REMOVE	SECONDARY	4	9
7699	EASTERN RED CEDAR	Juniperus virginiana	10	REMOVE	SECONDARY	4	10
7700	EASTERN RED CEDAR	Juniperus virginiana	2	REMOVE	SECONDARY	4	
7801	EASTERN RED CEDAR	Juniperus virginiana	10	REMOVE	SECONDARY	4	10
7802	CEDAR ELM	Ulmus crassifolia	14	REMOVE	PRIMARY	4	14
7803	EASTERN RED CEDAR	Juniperus virginiana	9	REMOVE	SECONDARY	4	9
7804	EASTERN RED CEDAR	Juniperus virginiana	9	REMOVE	SECONDARY	4	9
7805	AMERICAN ELM	Ulmus americana	9.5	REMOVE	PRIMARY	4	9.5
7806	EASTERN RED CEDAR	Juniperus virginiana	7	REMOVE	SECONDARY	4	7
7807	EASTERN RED CEDAR	Juniperus virginiana	12	REMOVE	SECONDARY	4	12
7808	EASTERN RED CEDAR	Juniperus virginiana	13	REMOVE	SECONDARY	4	13
7809	EASTERN RED CEDAR	Juniperus virginiana	10	REMOVE	SECONDARY	4	10
7810	EASTERN RED CEDAR	Juniperus virginiana	11.5	REMOVE	SECONDARY	4	11.5
7811	EASTERN RED CEDAR	Juniperus virginiana	5.5	REMOVE	SECONDARY	4	5.5
7812	EASTERN RED CEDAR	Juniperus virginiana	9	REMOVE	SECONDARY	4	9
7813	EASTERN RED CEDAR	Juniperus virginiana	11	REMOVE	SECONDARY	4	11
7814	EASTERN RED CEDAR	Juniperus virginiana	9.5	REMOVE	SECONDARY	4	9.5
7815	EASTERN RED CEDAR	Juniperus virginiana	8.5	REMOVE	SECONDARY	4	8.5
7816	EASTERN RED CEDAR	Juniperus virginiana	9	REMOVE	SECONDARY	4	9
7817	EASTERN RED CEDAR	Juniperus virginiana	8	REMOVE	SECONDARY	4	8
7818	EASTERN RED CEDAR	Juniperus virginiana	12	REMOVE	SECONDARY	4	12
7819	EASTERN RED CEDAR	Juniperus virginiana	8	REMOVE	SECONDARY	4	8
7820	CEDAR ELM	Ulmus crassifolia	6	REMOVE	PRIMARY	4	6
7821	EASTERN RED CEDAR	Juniperus virginiana	12.5	REMOVE	SECONDARY	4	12.5
7822	EASTERN RED CEDAR	Juniperus virginiana	9	REMOVE	SECONDARY	4	9

TREE SURVEY SUMMARY		
TOTAL INCHES ON SITE:		3451
TOTAL INCHES TO BE REMOVED (ENTIRE SITE)		2581.5
TOTAL INCHES PLANTED ON SITE (104 Trees @ 4" Cal.)		416
TOTAL PROTECTED PRESERVED ON SITE INCHES ON SITE		779
REMAINING TOTAL INCHES TO BE MITIGATED		1386.5
TOTAL SUM TO BE PAID TO CITY (\$200 per Cal. Inch) (1386.5 in. x 100 = \$138,650)		\$138,650

APPROVED:
I hereby certify that the above and foregoing site plan for development in the City of Rockwall, Texas, was approved by the Planning & Zoning Commission on the 13 day of January, 2016.

De Ann Conway
Planning & Zoning Commission, Director of Planning & Zoning Chairmen

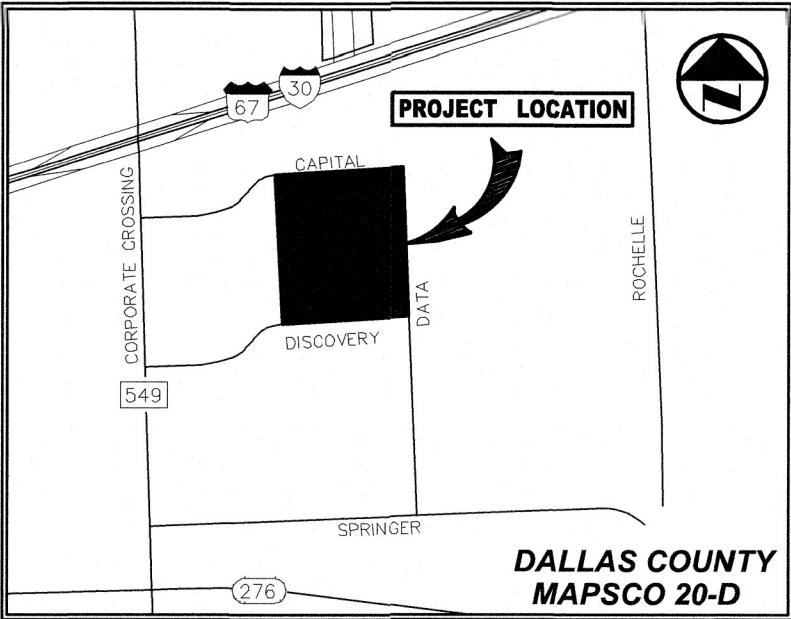


VICINITY MAP
(NOT TO SCALE)

INTERIM REVIEW


THESE DOCUMENTS ARE INTENDED FOR INTERIM REVIEW ONLY AND NOT FOR REGULATORY APPROVAL/PERMITTING, OR CONSTRUCTION.

REGISTERED LANDSCAPE ARCHITECT
JEFFREY B. JOHNSON
TEXAS REGISTRATION NUMBER 29115

NO.	DATE	REVISION				
Westwood		7557 RAMBLER ROAD, SUITE 1400 DALLAS, TX 75231 T: 972.235.3031 TPBELS ENGINEERING FIRM NO. 11756 TPBELS SURVEYING FIRM NO. 10074301				
Westwood Professional Services, Inc.		westwoodps.com				
TREE SURVEY DATA						
ROCKWALL MANUFACTURING FACILITY						
PROJECT ADDRESS						
LOT 1, BLOCK A, ROCKWALL						
CITY OF ROCKWALL, ROCKWALL COUNTY, TEXAS						
DESIGN	DRAWN	DATE	SCALE	NOTES	FILE	NO.
JBj	EJK	JAN 2026				L1.07

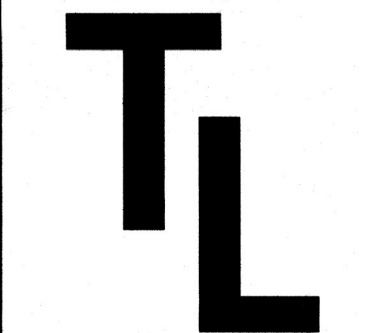

506 Vaux Dr.
Johns Creek, GA 30097
Ph: 478-438-6666
tim@teengineering.com
TSS45 FIRM #12425 INDIVIDUAL #137106
JOB #TL25343

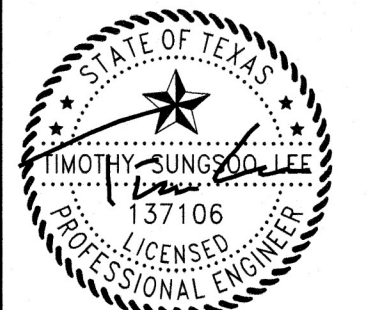

12-04-25

ISSUE / REVISION:

12-04-25 - PERMIT SET

PROJECT NAME:

PRATT ROCKWALL
3400 DISCOVERY BLVD
ROCKWALL, TX
FOR:
ARCO
ATLANTA, GA


SHEET TITLE:

SITE PHOTOMETRICS
PLAN

SHEET NUMBER:

CE-1

OF 2 SHEETS
SHEET SIZE: 24x36

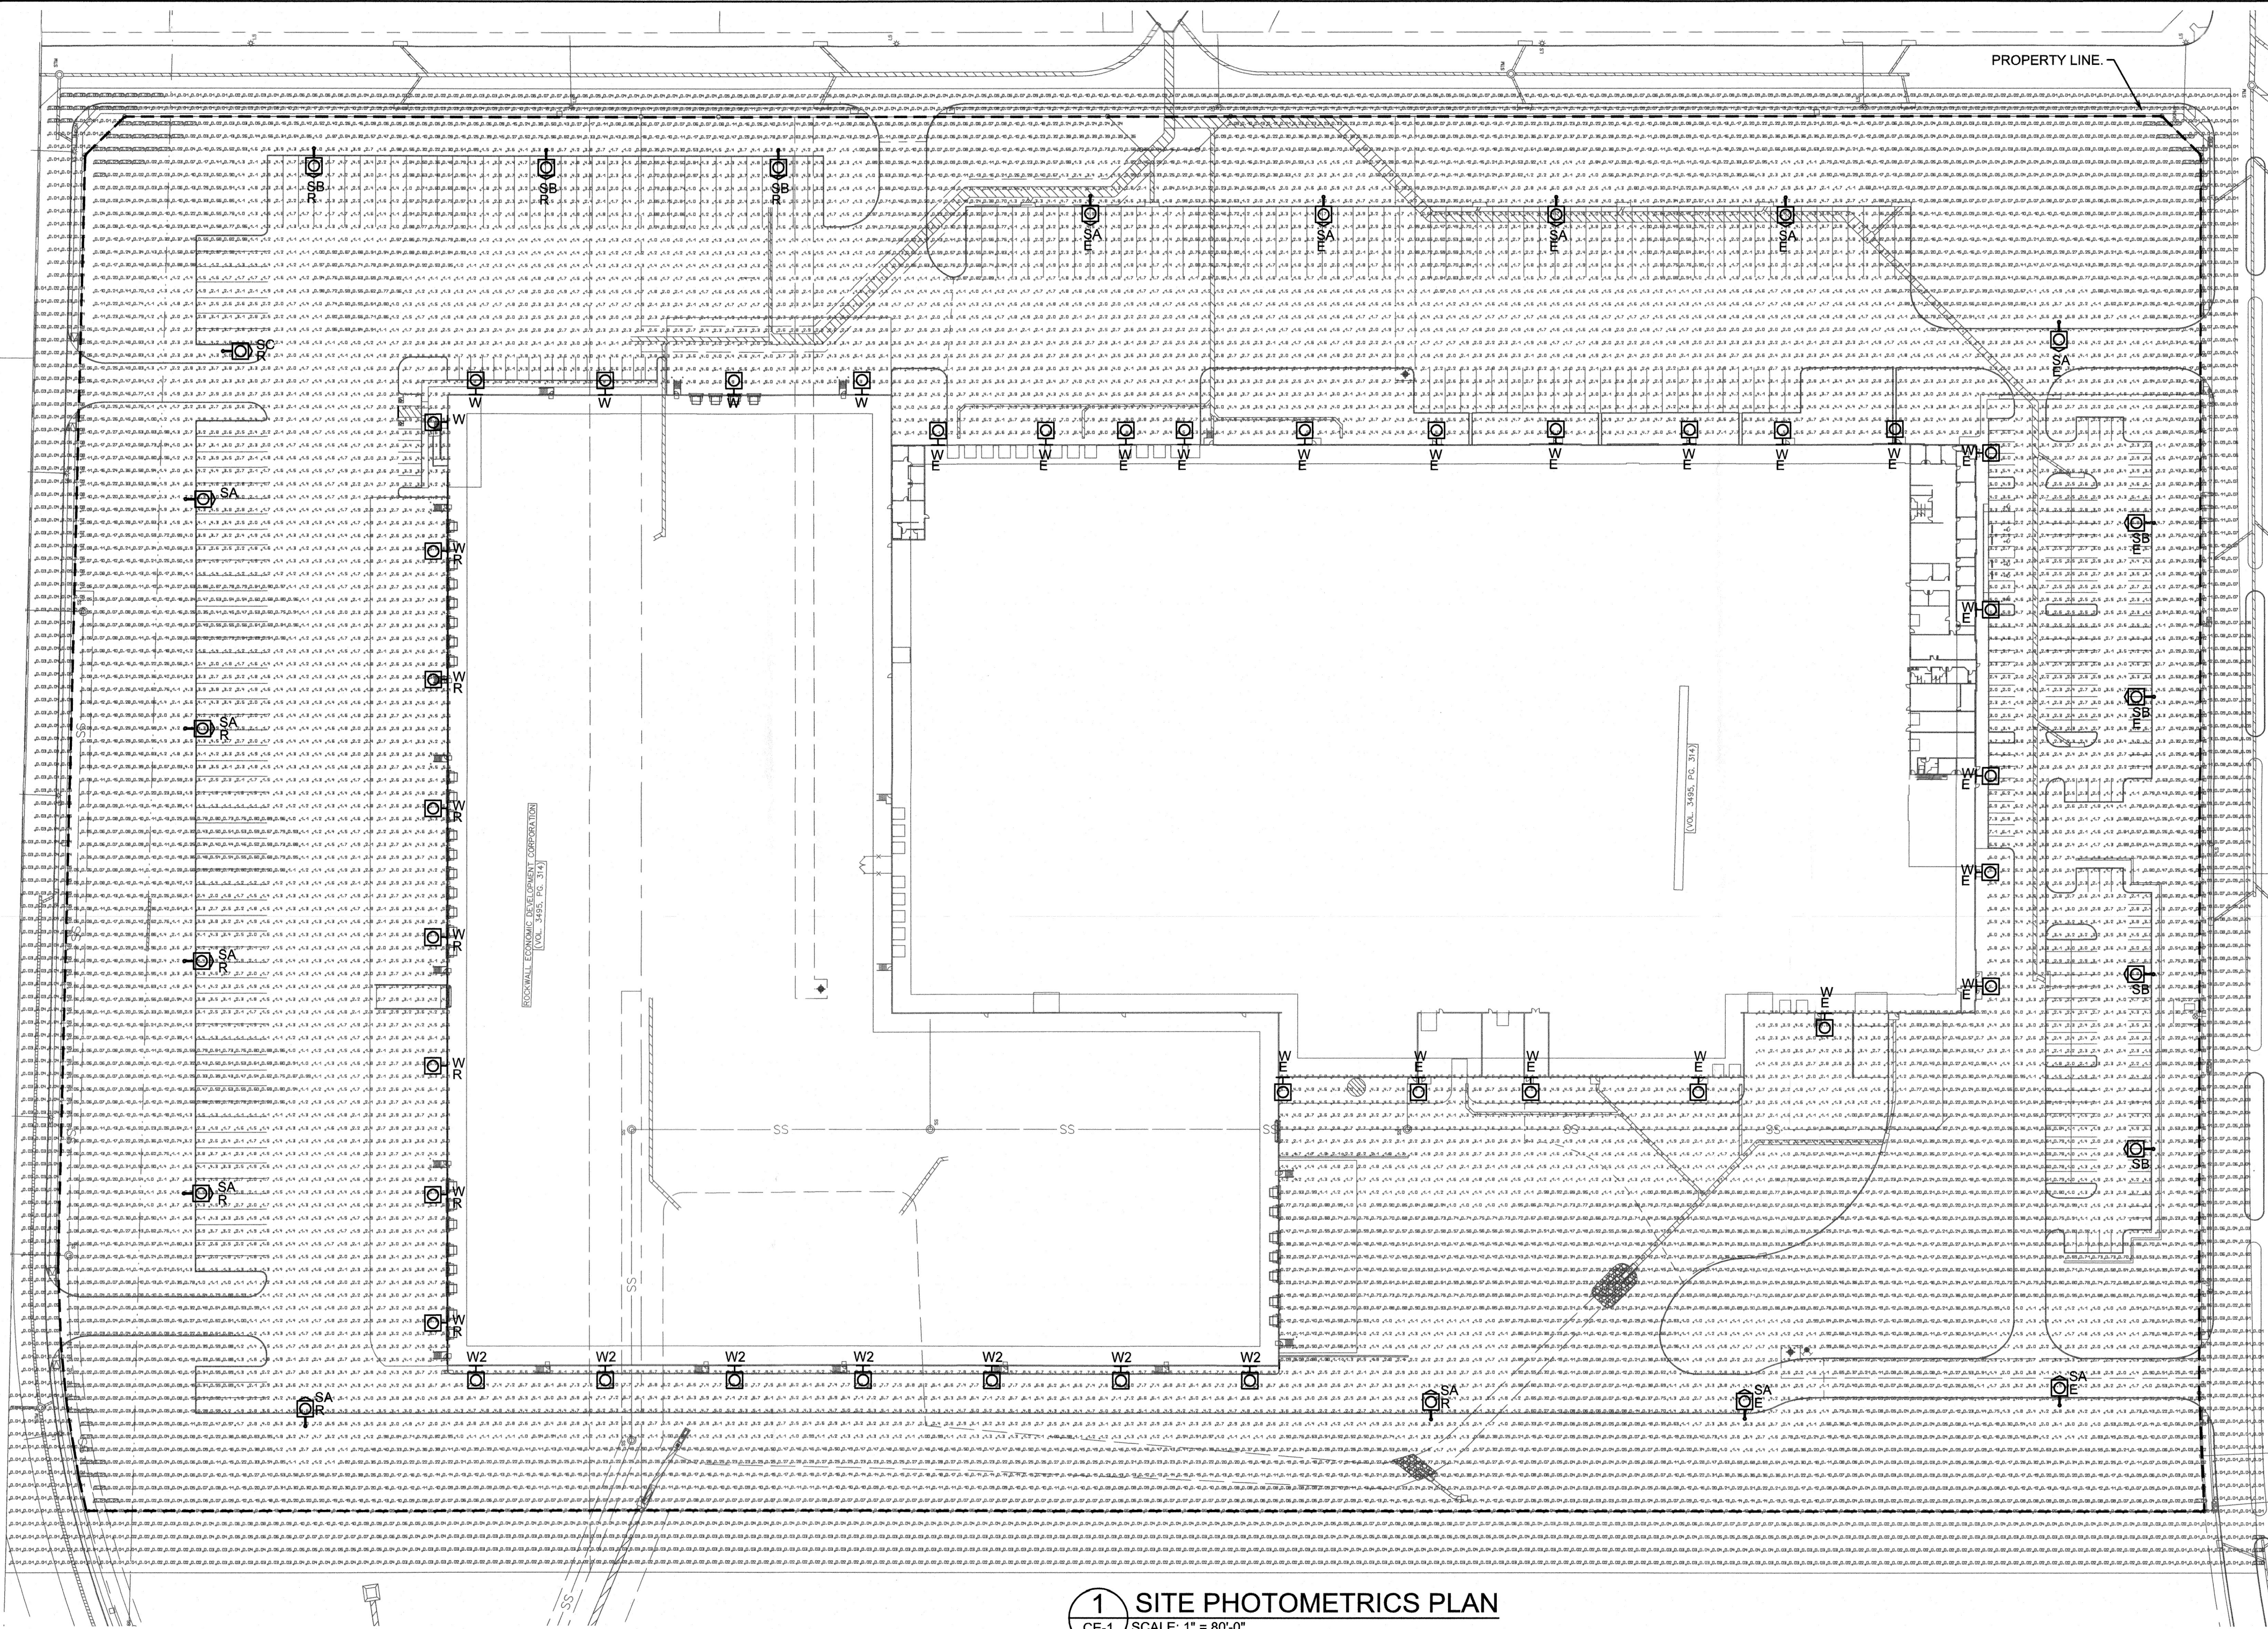

APPROVED:
I hereby certify that the above and foregoing site plan for
development in the City of Rockwall, Texas, was approved by the
Planning & Zoning Commission on the 13 day of January,
2025.

Dr. Jean Carls
Planning & Zoning Commission
Chairman

SITE DATA SUMMARY TABLE

- PROPOSED USE:
INDUSTRIAL FACILITY
- GROSS BUILDING AREA:
INDUSTRIAL BUILDING: 732,000 SF
NUMBER OF STORIES: 1
- BUILDING HEIGHT:
MAX BUILDING HEIGHT=40'-4"
- PARKING REQUIRED:
PARKING RATIO = 1 SPACE PER 1,000 SF OF BUILDING
TOTAL REQUIRED = 732 SPACES
- PARKING PROVIDED:
PROPOSED REGULAR PARKING = 204 SPACES
PROPOSED H.C. PARKING = 8 SPACES
TOTAL PROVIDED = 204+8 = 212 SPACES
- SITE COVERAGE:
TOTAL SITE: 1,786,759 SF (41.02 AC)
BUILDING: 731,820 SF (16.80 AC)
PAVEMENT: 582,919 SF (13.38 AC)
LANDSCAPE: 472,020 SF (10.84 AC)
BUILDING COVERAGE: 41% < 60.0% MAX
PAVEMENT COVERAGE: 32.6%
LANDSCAPE COVERAGE: 26.4%
PERCENT IMPERVIOUS: 73.6% < 85.0%-90.0% MAX
- ZONING:
LIGHT INDUSTRIAL

DESIGNATION	DESCRIPTION	LAMPING	WATTS/VOLTS
SA	EXTERIOR POLE LIGHT FIXTURE, T4 FORWARD THROW, 30'AFG WITH POLE MCGRAW-EDISON #GLEON SAG C 740 U T4FT BZ MATCH/REUSE EXISTING LIGHT FIXTURES	LED	333W 120V-277V
SB	EXTERIOR POLE LIGHT FIXTURE, T4 SPILL CONTROL WITH HOUSE SHIELD, 30'AFG WITH POLE MCGRAW-EDISON #GLEON SAG C 740 U SL4 BZ HSS MATCH/REUSE EXISTING LIGHT FIXTURES	LED	333W 120V-277V
SC	EXTERIOR POLE LIGHT FIXTURE, T5 SQUARE, 30'AFG WITH POLE MCGRAW-EDISON #GLEON SAG C 740 U 5MQ BZ MATCH/REUSE EXISTING LIGHT FIXTURES	LED	333W 120V-277V
W	EXTERIOR WALL MOUNT, 28'AFG, T4 FORWARD THROW MCGRAW-EDISON #GLEON SAG C 740 U T4FT BZ WM MATCH/REUSE EXISTING LIGHT FIXTURES	LED	333W 120V-277V
W2	EXTERIOR WALL MOUNT, 28'AFG, T2 MCGRAW-EDISON #GLEON SAG C 740 U T2 BZ WM MATCH/REUSE EXISTING LIGHT FIXTURES	LED	333W 120V-277V

NOTES:
1. COORDINATE COLOR, FINISH, TRIM, AND OTHER AESTHETICS WITH ARCHITECTURAL DRAWINGS OR OWNER.
2. PROVIDE ALL NECESSARY OPTIONS/MOUNTS/ACCESSORIES FOR THE APPROPRIATE CEILING TYPES FOR COMPLETE INSTALLATION.
3. LIGHT FIXTURES CONTROLLED BY A DIMMER SHALL BE COORDINATED TO MATCH DIMMING TYPES. PROVIDE ADDITIONAL DIMMERS
AND SPLIT SWITCHING IF DIMMING TECHNOLOGY DIFFERS.
4. LIGHT FIXTURES IN LOCATIONS UNDERGROUND, SUBJECT TO WATER, OR EXPOSED TO WEATHER SHALL BE WET LOCATION LISTED.
LIGHT FIXTURES IN LOCATIONS SUBJECT TO MODERATE DEGREES OF MOISTURE SHALL BE DAMP LOCATION LISTED.
5. ALL EXIT AND EMERGENCY LIGHTING SHALL HAVE A MINIMUM 90 MINUTE BATTERY PACK.

PHOTOMETRICS NOTES

1. THE PHOTOMETRIC VALUES SHOWN ON THIS PLAN
HAVE BEEN CALCULATED USING DIALux evo 8.1 (VERSION
5.9.1.51180). ACTUAL PERFORMANCE OF LUMINAIRES MAY
DIFFER DUE TO VARIATIONS OF VOLTAGE, TOLERANCES
IN LAMPS, ELEVATION CHANGES, TREES, OBSTRUCTIONS,
AND OTHER FIELD CONDITIONS.
2. DUE TO LIMITED AVAILABILITY OF IES FILES FROM
MOST LIGHTING MANUFACTURERS, THE LUMINAIRE MODEL
NUMBER(S) USED FOR PHOTOMETRIC CALCULATIONS
MAY DIFFER FROM ACTUAL MODEL NUMBERS. SEE LIGHT
FIXTURE SCHEDULE FOR ACTUAL MODEL NUMBERS.

ELECTRICAL ABBREVIATIONS

AF	ABOVE FINISHED FLOOR TO TOP OF DEVICE
AFG	ABOVE FINISHED GRADE TO TOP OF DEVICE
E	EXISTING DEVICE
R	RELOCATED DEVICE

1 SITE PHOTOMETRICS PLAN

CE-1 SCALE: 1" = 80'-0"

Luminaire list (Site 1)						
Index	Manufacturer	Article name	Item number	Fitting	Luminous flux	Light loss factor
W.SA	COOPER LIGHTING SOLUTIONS MCGRAW-EDISON (FORMERLY EATON)	GALLEON AREA AND ROADWAY LUMINAIRE (6) 70 CRI, 4000K, 1050mA LIGHTSQUARES WITH 16 LEDS EACH AND TYPE IV FORWARD THROW OPTICS	GLEON-SAGC-740-U-T4FT	96x	42558 lm	0.92
SB	COOPER LIGHTING SOLUTIONS MCGRAW-EDISON (FORMERLY EATON)	GALLEON AREA AND ROADWAY LUMINAIRE (6) 70 CRI, 4000K, 1050mA LIGHTSQUARES WITH 16 LEDS EACH AND TYPE IV SPILL LIGHT ELIMINATOR OPTICS WITH HOUSE SHIELD	GLEON-SAGC-740-U-SL4-HSS	96x	34333 lm	0.92
W2	COOPER LIGHTING SOLUTIONS MCGRAW-EDISON (FORMERLY EATON)	GALLEON AREA AND ROADWAY LUMINAIRE (6) 70 CRI, 4000K, 1050mA LIGHTSQUARES WITH 16 LEDS EACH AND TYPE II OPTICS	GLEON-SAGC-740-U-T2	96x	41518 lm	0.92
SC	COOPER LIGHTING SOLUTIONS MCGRAW-EDISON (FORMERLY EATON)	GALLEON AREA AND ROADWAY LUMINAIRE (6) 70 CRI, 4000K, 1050mA LIGHTSQUARES WITH 16 LEDS EACH AND TYPE V MEDIUM OPTICS	GLEON-SAGC-740-U-5MQ	96x	44444 lm	0.92

#	Name	Parameter	Min	Max	Average	Min/average	Min/max
1	ON PROPERTY	Perpendicular Illuminance	0.008 fc	10.4 fc	1.84 fc	0.003	0.001
2	OFF PROPERTY	Perpendicular Illuminance	0.004 fc	0.19 fc	0.044 fc	0.080	0.018

