Scale 1" = 20'

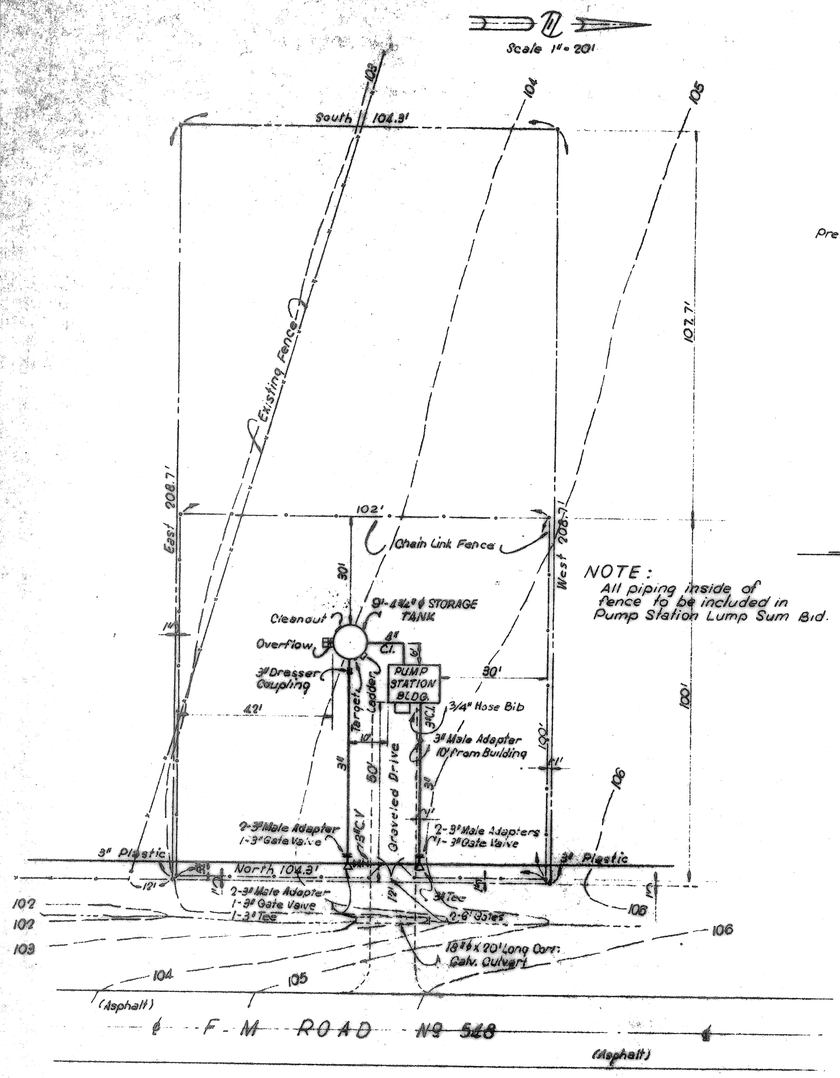

PUMP STATION LAYOUT

NOTE: All piping inside of fence to be included in Pump Station Lump Sum Bid.

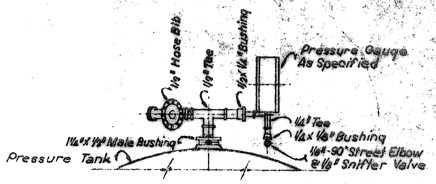

PLAN

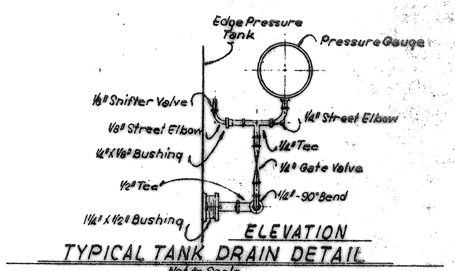

ELEVATION

TYPICAL TANK DRAIN DETAIL

Not to Scale

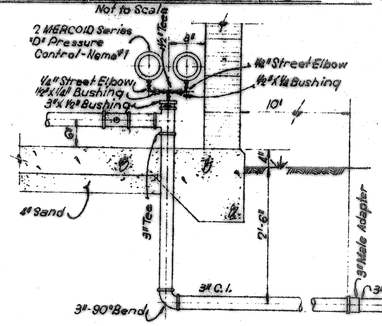

PRESSURE CONTROL & PIPING DETAIL

Scale 3/4" = 1'-0"

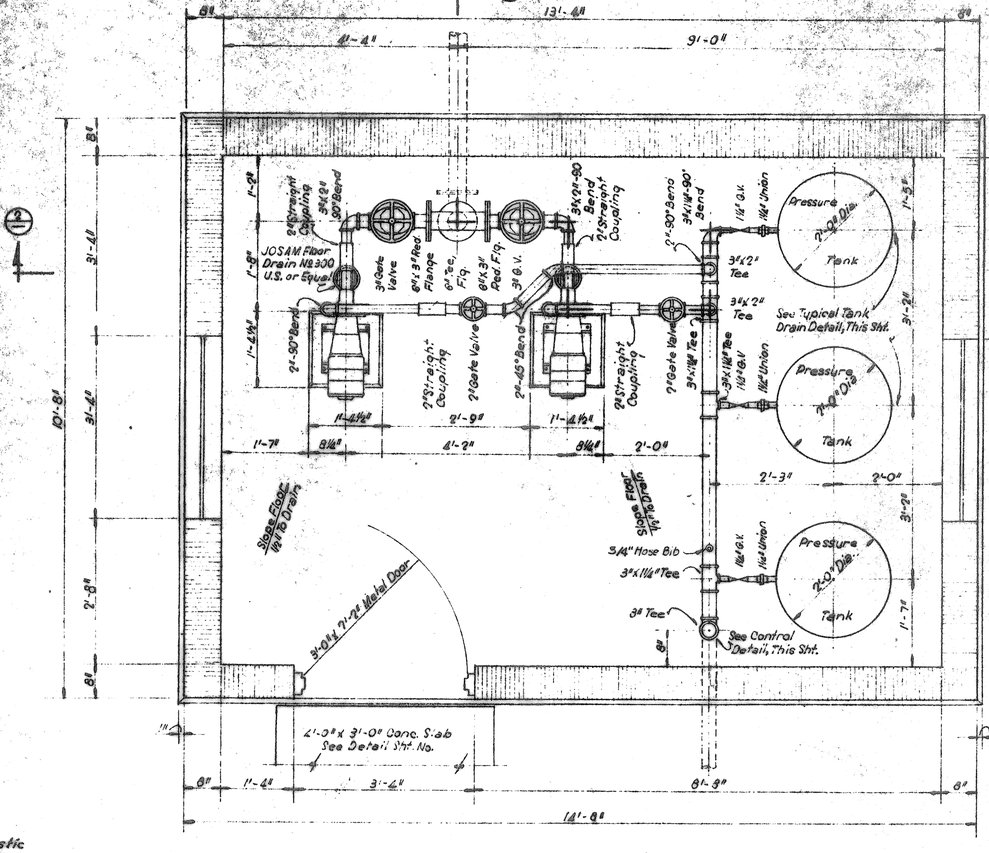

PLAN

Scale 3/16" = 1'-0"

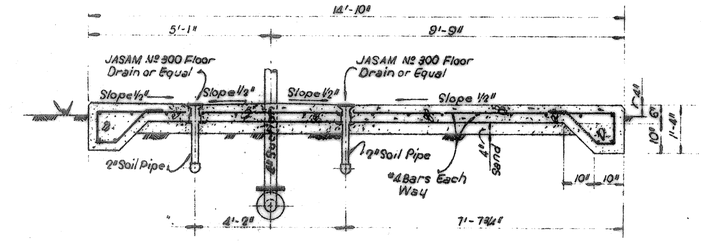

SECTION ②

Scale 1/2" = 1'-0"

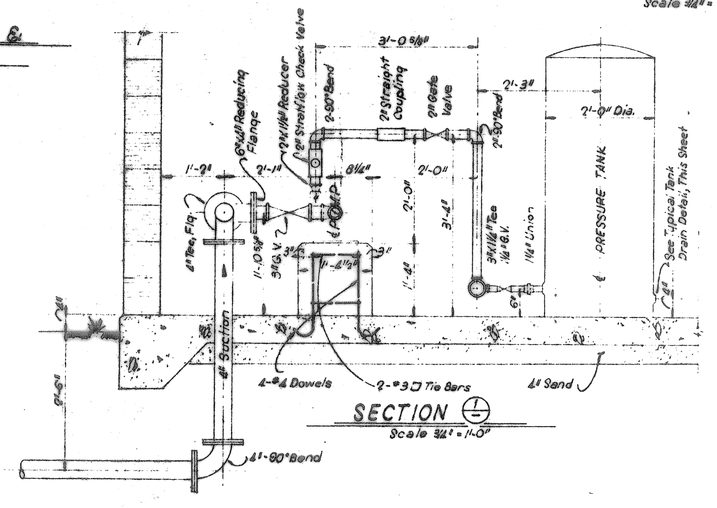

SECTION ①

Scale 3/4" = 1'-0"

JANUARY, 1968

BLACKLAND WATER SUPPLY CORP.
ROCKWALL COUNTY, TEXAS

WATER DISTRIBUTION SYSTEM

LAYOUT
WATER PLANT NO. 2

DESIGNED:	D.L.D.
DRAWN:	C.D.G.
TRACED:	C.D.G.
CHECKED:	R.L.N.

FREESE, NICHOLS & ENDRESS
CONSULTING ENGINEERS
FORT WORTH, TEXAS

DATE: Dec. 1966
SCALE: 1"=100'
Sheet No. 17 of 22