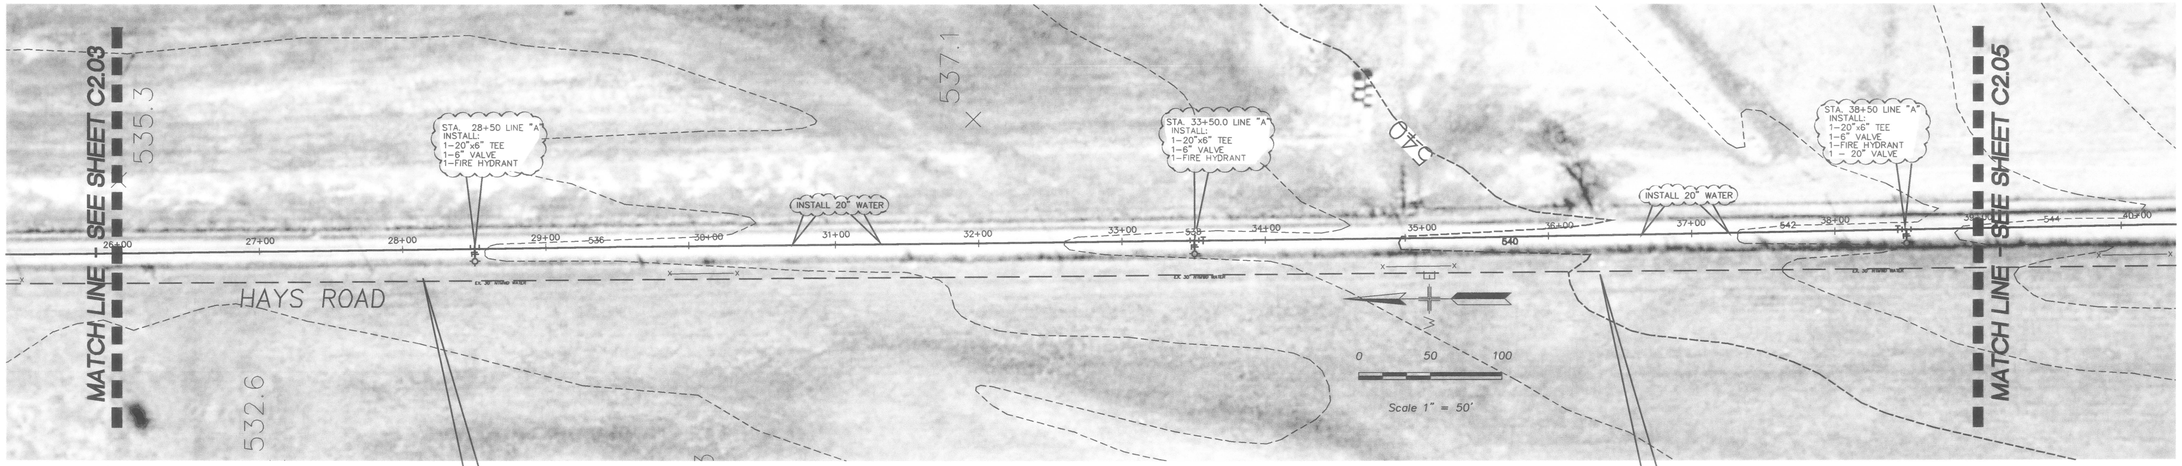

CONTRACTOR TO LOCATE EXISTING 30" NTMWD WATER LINE PRIOR TO CONSTRUCTION, CONTACT NTMWD

CONTRACTOR TO LOCATE EXISTING FIBER OPTIC CABLE PRIOR TO CONSTRUCTION, CONTACT SOUTHWESTERN BELL

PLAN VIEW

CONTRACTOR TO LOCATE EXISTING 30" NTMWD WATER LINE PRIOR TO CONSTRUCTION, CONTACT NTMWD

CONTRACTOR TO LOCATE EXISTING FIBER OPTIC CABLE PRIOR TO CONSTRUCTION, CONTACT SOUTHWESTERN BELL

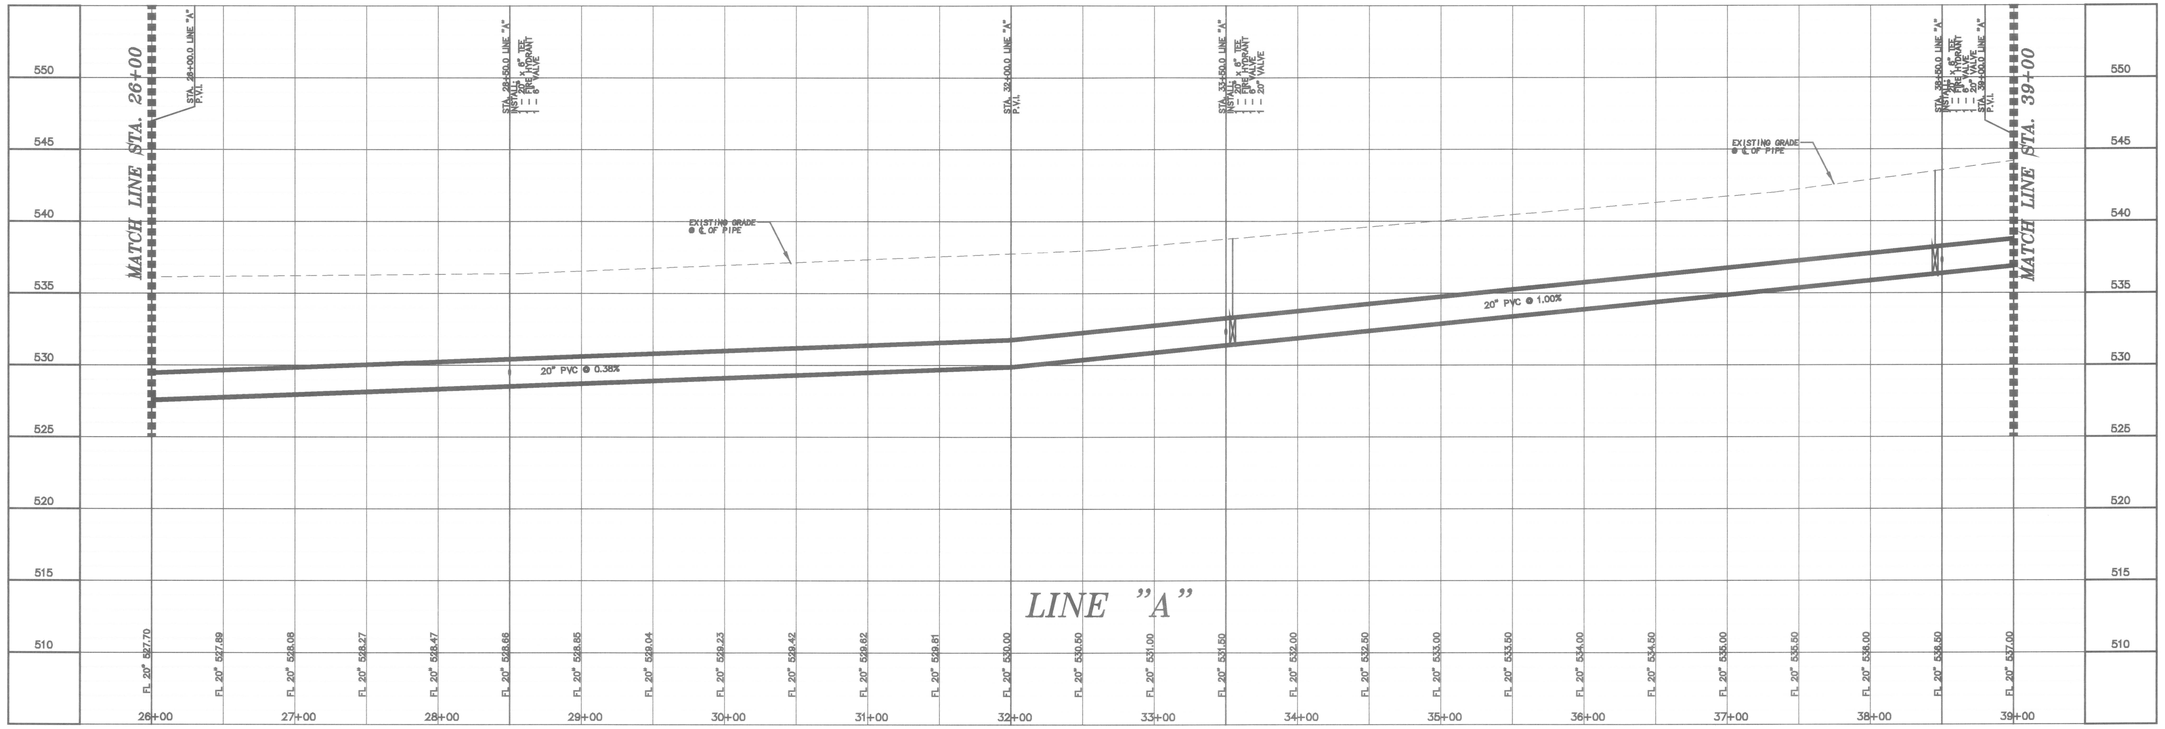

PROFILE VIEW

REFERENCE SHEET C1.01 FOR WATER NOTES

BENCH MARK:

#1 CITY OF ROCKWALL MONUMENT R008, 8d NAIL W/SHINER IN POWER POLE, LOCATED IN THE SOUTHWEST QUADRANT OF THE INTERSECTION OF S.H. 205 AND F.M. 552 AND DALTON ROAD APPROXIMATELY 26' SOUTH OF THE CENTERLINE OF DALTON ROAD, AND 133.5' WEST OF THE CENTERLINE OF S.H. 205.
ELEVATION = 542.34

20" WATER LINE - LINE "A"
PLAN + PROFILE STA. 26+00 TO 39+00

SCALE: 1" = 50' H
1" = 5' V

GLENN ENGINEERING
PHONE 972-717-5151 FAX 972-719-4229
100 DECKER COURT - SUITE 250 IRVING, TEXAS 75062

DATE SEPTEMBER 12, 2002
DRAWN BY TJC
CHECKED RAH
COAM NO 144101044
REVISED

16" & 20" WATER LINE CONSTRUCTION
ROCKWALL INDEPENDENT SCHOOL DISTRICT
ROCKWALL, TEXAS

FINAL PLANS FOR BIDDING AND CONSTRUCTION

TEXAS REGISTERED PROFESSIONAL ENGINEER 86213 RAYMOND A. HOLLIS 09-12-02

SHW Group Inc.
Architects + Engineers

SHEET NUMBER C
OF 2.04
SET NUMBER

©2002 SHW Group, Inc.