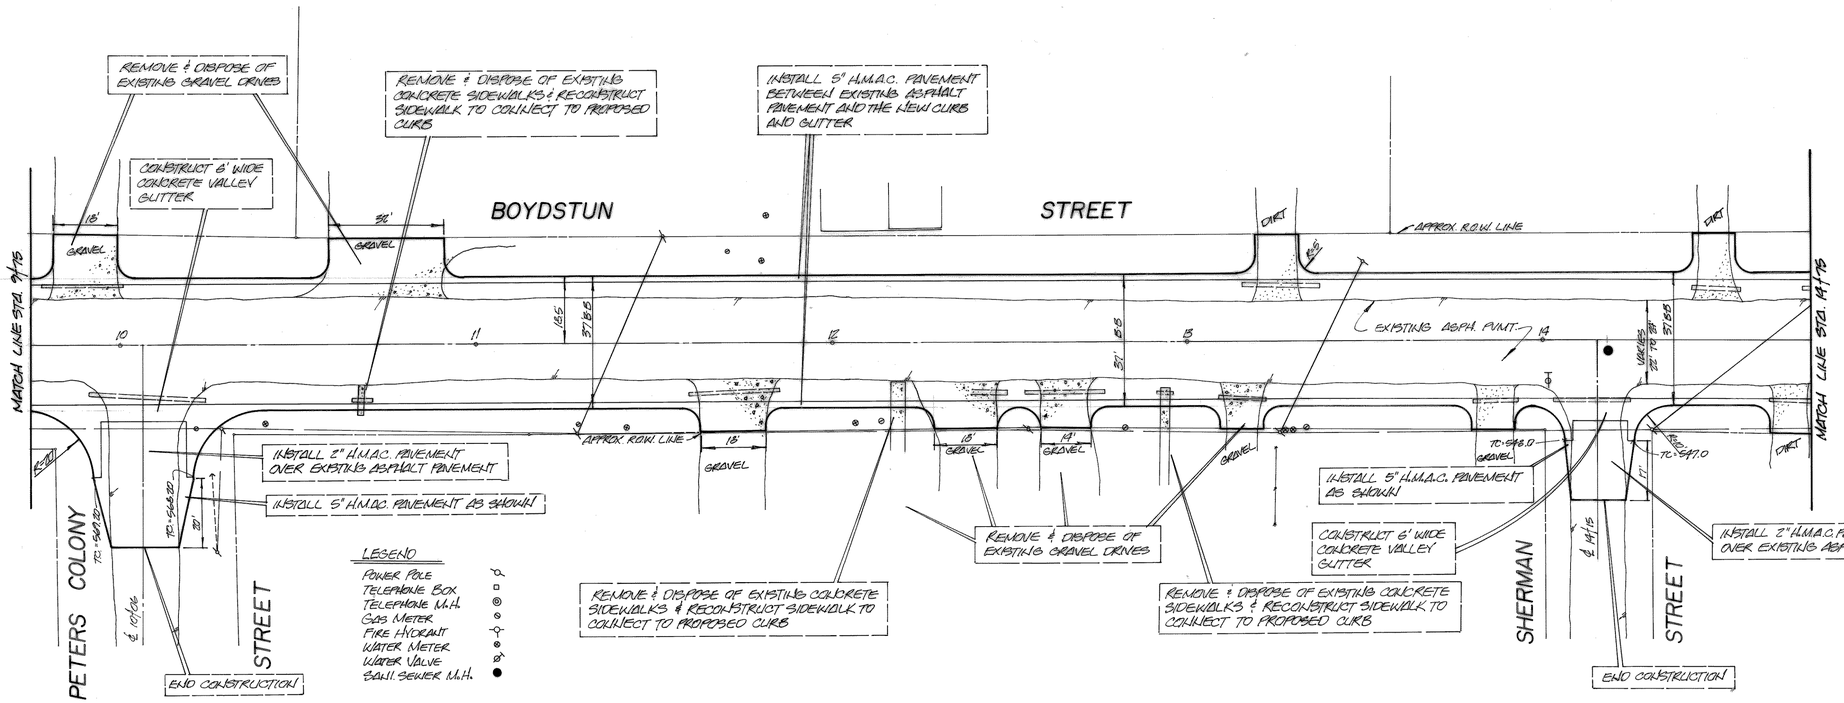

NOTE:
ALL PROPOSED DRIVE APPROACHES SHALL BE 12' WIDE & EXTENDED TO R.O.W. LINE EXCEPT AS NOTED ON PLANS DRIVES SHALL BE CONSTRUCTED OF 6"-3000 P.S.I. CONCRETE REINFORCED W/ #3-BARS 24" O.C. BOTH WAYS

NOTE:
ALL RADII ON DRIVES WILL BE 5' EXCEPT AS NOTED ON PLANS

NOTE:
ALL UNDERGROUND UTILITIES TO BE RELOCATED OR ADJUSTED TO NEW PAVEMENT OR PARKWAY GRADE PRIOR TO ANY PAVEMENT CONSTRUCTION

NOTE:
ALL EXISTING DRAINAGE PIPES TO BE REMOVED & SALVAGED EXCEPT AS NOTED ON THE STORM SEWER DESIGN PLANS

NOTE:
POWER POLES & TELEPHONE BOXES TO BE RELOCATED BY OTHERS PRIOR TO CONSTRUCTION

NOTE:
ALL CONSTRUCTION SHALL MEET CITY OF ROCKWALL SPECIFICATION

NOTE:
EXISTING ASPHALT PAVEMENT SHALL REMAIN IN PLACE EXCEPT AS NOTED ON PLANS

NOTE:
CONTRACTOR SHALL HAVE ONE LANE REMAINED OPEN FOR TRAFFIC AT ALL TIMES

NOTE:
STREET CONSTRUCTION - 24' CURB & GUTTER 3000 P.S.I. CONCRETE w 6" HIGH CURB) W/ 5" HMAC. SURFACE COURSE BETWEEN FROM GUTTER & EXIST. PAVEMENT ON 6" STABILIZED LIME SUBGRADE W/ A MIN. OF 7% LIME.

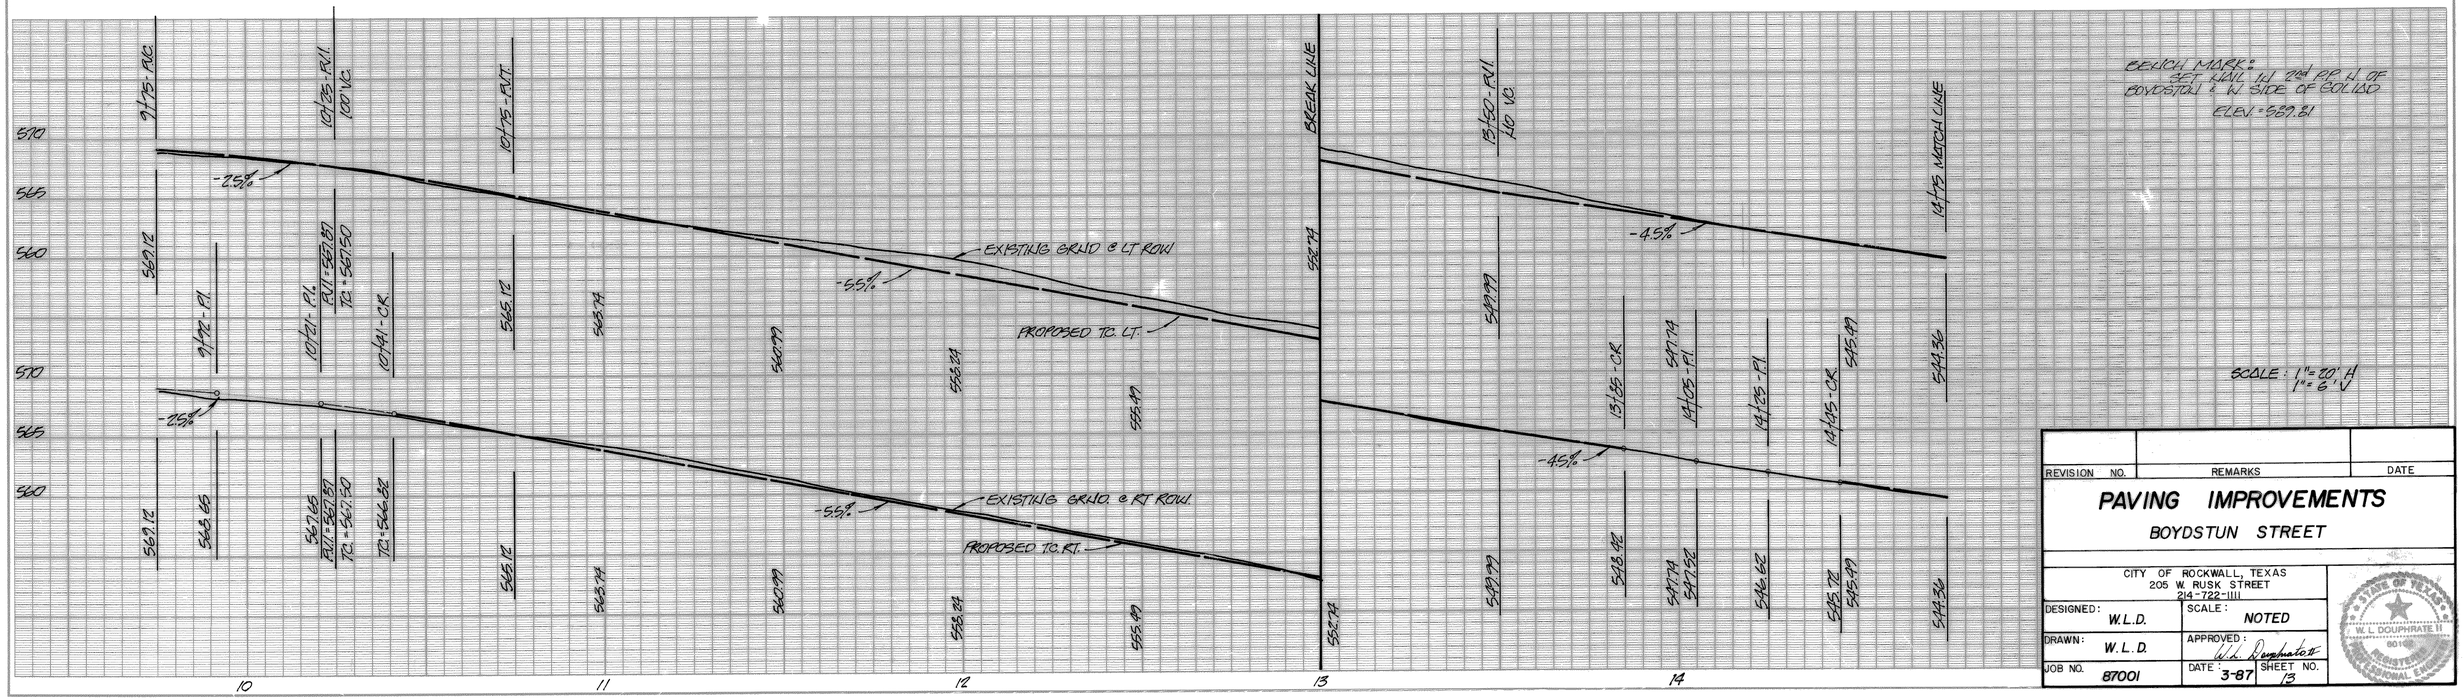

BENCH MARK:
SET CHIS. 1.1 2nd PP. N. OF BOYDSTUN & W. SIDE OF BOLLARD
ELEV. = 559.81

SCALE: 1" = 20' H
1" = 6' V

REVISION NO.	REMARKS	DATE

PAVING IMPROVEMENTS
BOYDSTUN STREET

CITY OF ROCKWALL, TEXAS
205 W. RUSK STREET
214-722-1111

DESIGNED: W.L.D.	SCALE: NOTED
DRAWN: W.L.D.	APPROVED: W.L. Dauphrate II
JOB NO. 87001	DATE 3-87 / SHEET NO. 13

STATE OF TEXAS — W. L. DOUPHRATE II — 6016 — REGISTERED PROFESSIONAL ENGINEER