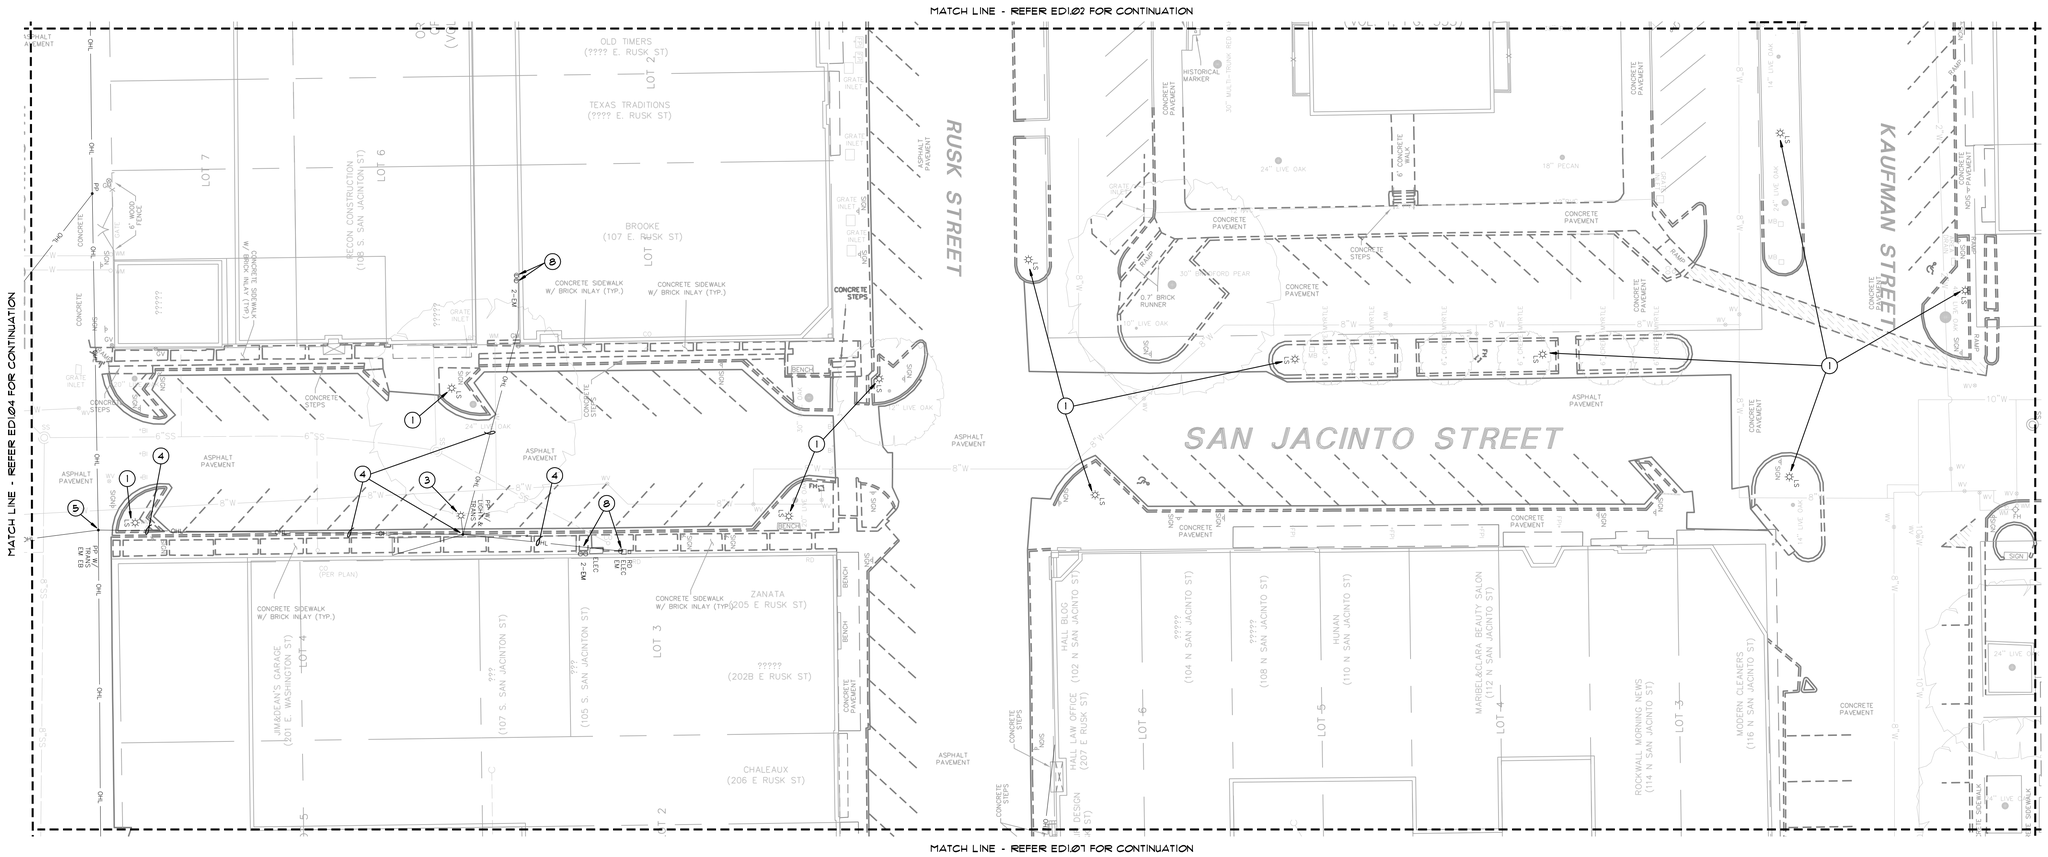

N (1) AREA 5 - ELECTRICAL DEMOLITION PLAN - PHASE 2

SCALE: 1"=20'-0"

DEMOLITION PLAN NOTES BY SYMBOL '○'

NOTE: NOT ALL NUMBERS APPEAR ON ALL DRAWINGS.

1. EXISTING PEDESTRIAN STREET LIGHT TO BE REMOVED. REMOVE EXISTING ANCHOR BOLTS TO 6" BELOW GRADE ELEVATION. PATCH CONCRETE TO MATCH SIDEWALK WHERE APPLICABLE.
2. EXISTING LIGHT TO REMAIN.
3. EXISTING 'COBRA HEAD' LIGHT ON POWER POLE TO BE REMOVED. CITY IS TO COORDINATE WITH ONCOR FOR REMOVAL.
4. EXISTING OVERHEAD UTILITY SERVICES TO BE REMOVED BY UTILITY COMPANIES.
5. EXISTING METER, LOAD CENTER AND PHOTOCELL TO BE REMOVED FROM EXISTING UTILITY POLE. EXISTING METER TO BE RELOCATED. REFER DRAWING 2/EL2.01 FOR NEW LOCATION.
6. EXISTING UTILITY POLE AND OVERHEAD UTILITIES TO BE RELOCATED BY UTILITY COMPANIES. CONTRACTOR TO COORDINATE WITH UTILITY COMPANIES AND ALL AFFECTED BUSINESS OWNERS PRIOR TO SERVICE INTERRUPTIONS.
7. EXISTING PEDESTRIAN STREET LIGHT TO BE REMOVED. REMOVE EXISTING ANCHOR BOLTS TO 6" BELOW GRADE. EXTEND EXISTING BRANCH CIRCUIT WIRING TO NEW TYPE 'S1' LIGHT POLE SHOWN ON DRAWING EL1.02 AND CONNECT.
8. EXISTING TENANT ELECTRICAL SERVICE METERS TO REMAIN. REFER TO DRAWING 2/EL2.03 FOR ADDITIONAL INFORMATION.

N KEY PLAN
NO SCALE

EA ENGINEERING ASSOCIATES
TX REG #F-4925
Ph: 940.427.8487 Fax: 940.427.8499
P.O. Box 167 Alvord, TX 76225

la terra studio

Pacheco Koch
DALLAS • FORT WORTH • HOUSTON

EA ENGINEERING ASSOCIATES

Downtown Rockwall

Project #12024 ~renovation~

streetscape improvements

rockwall, texas

submittals / revisions

no.	date	detail
1	5/8/2014	Electrical Revisions

la terra studio, inc.

12024
lts project number

02.26.2014
date

C.A.D.
drawn by

J.W.
checked by

registration

JIM D. DALLAS
85922
LICENSED
PROFESSIONAL ENGINEER
February 26, 2014

sheet title
Area 5 -Electrical Demo. Phase 2

sheet number
ED1.05

© 2012 la terra studio, inc. All Rights Reserved