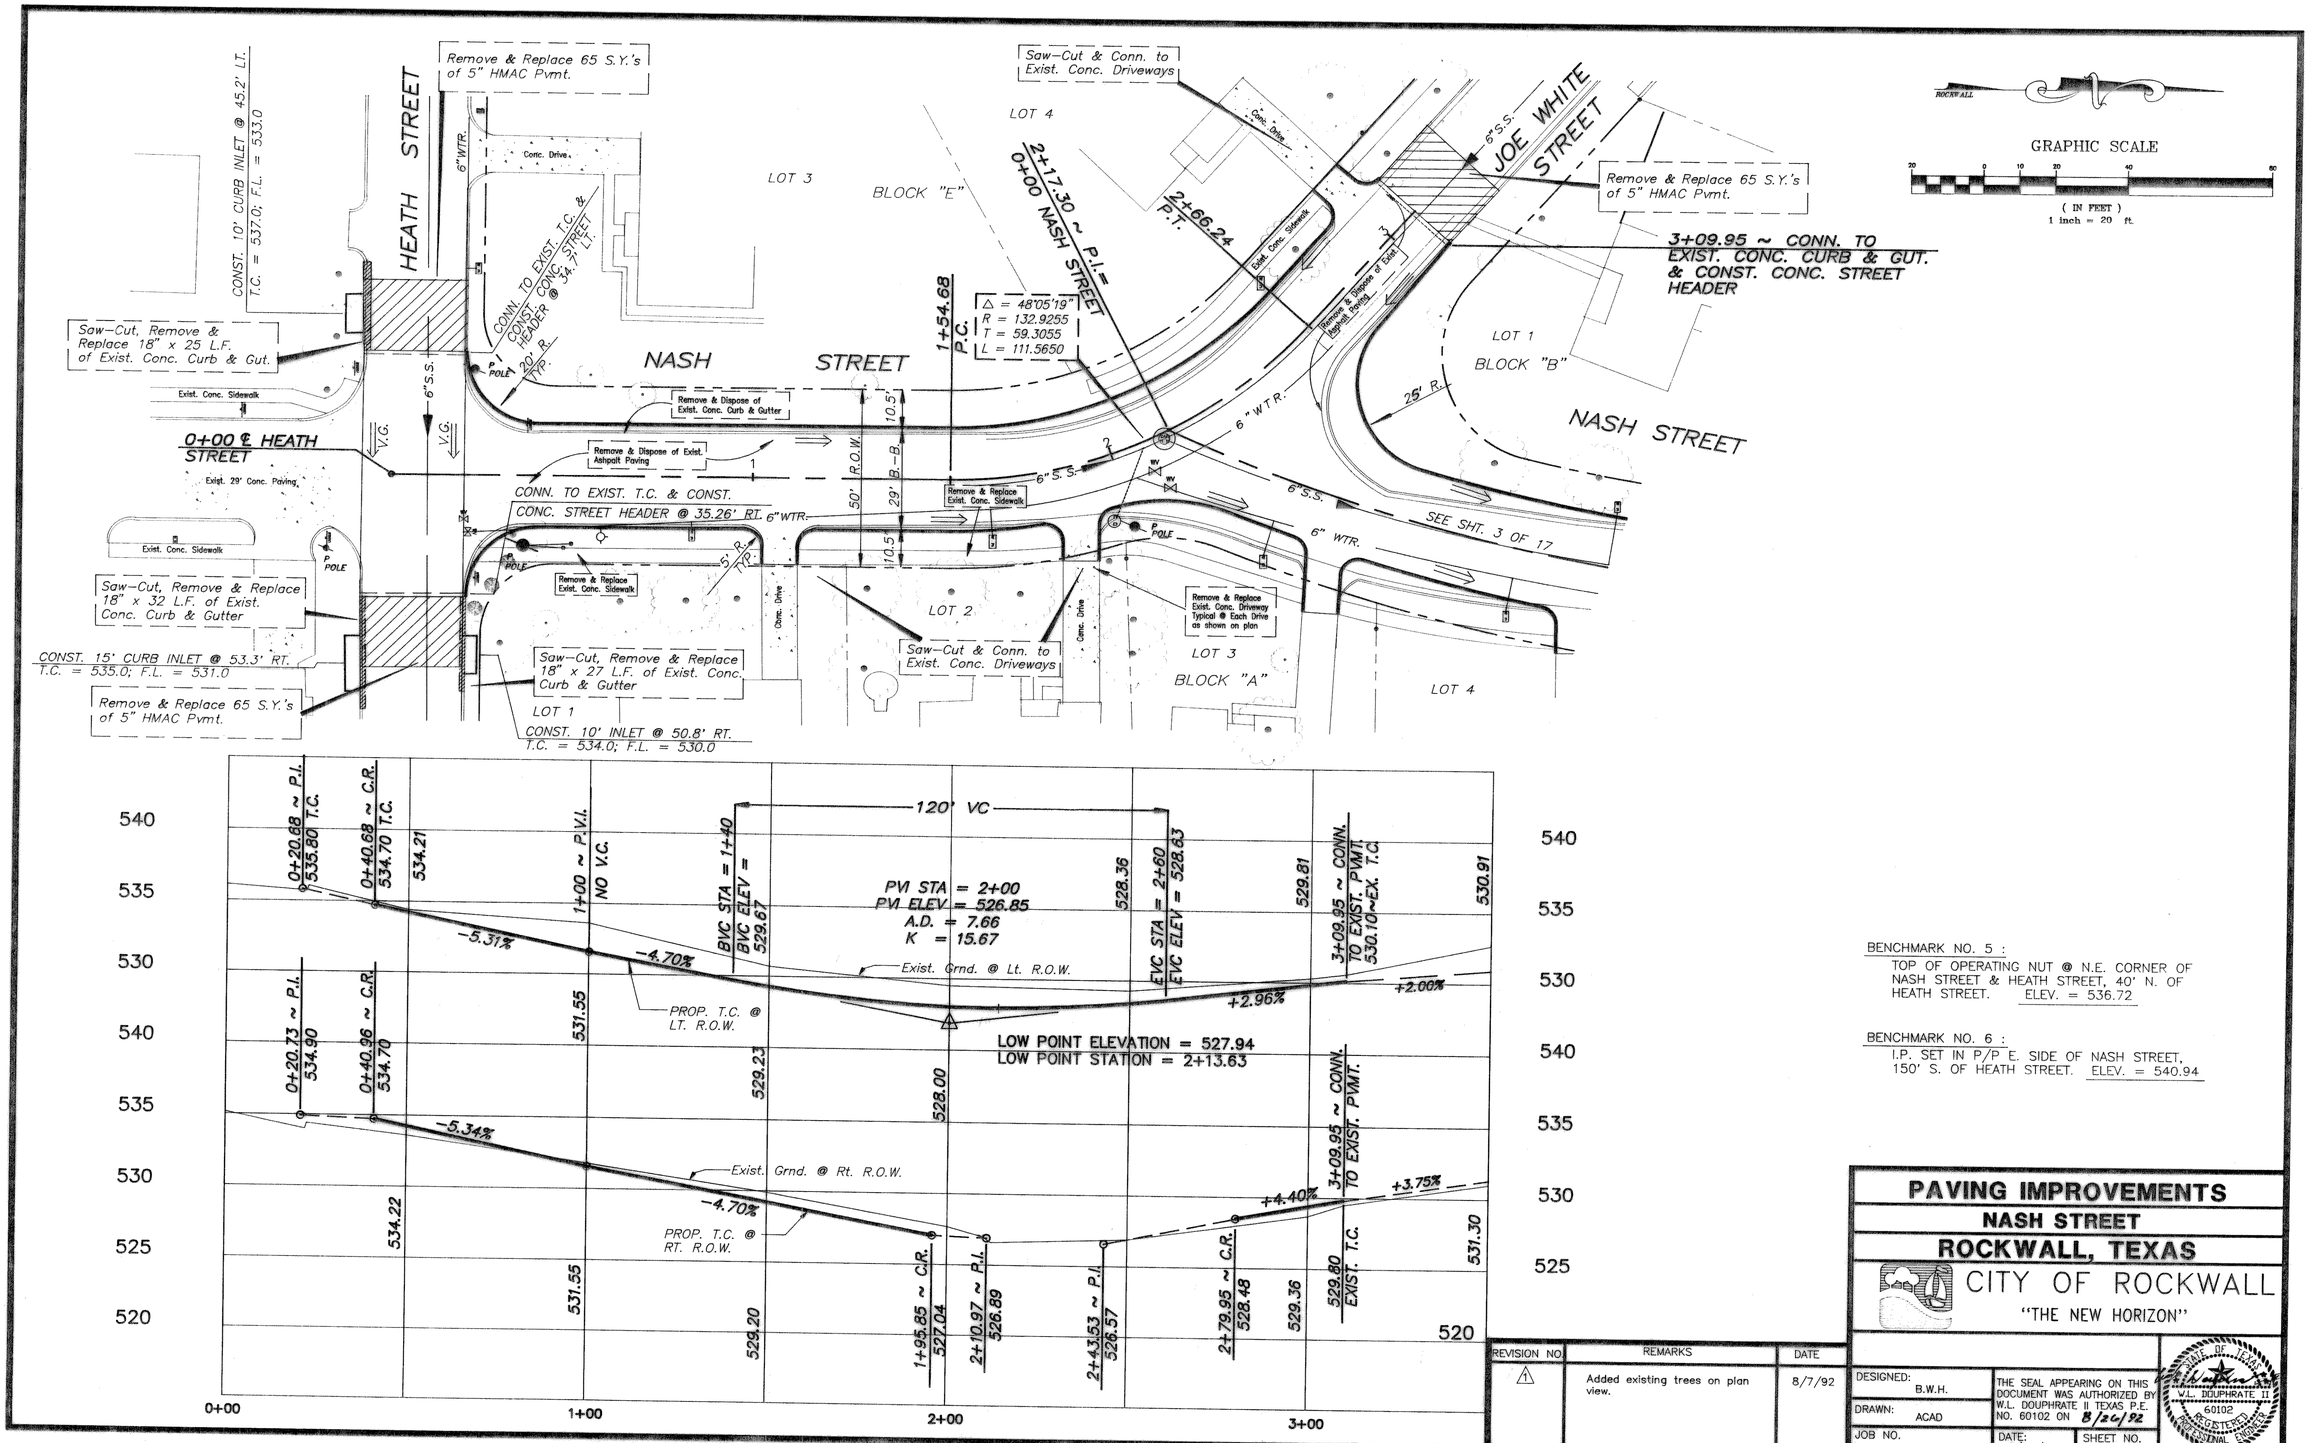

BENCHMARK NO. 5 :
TOP OF OPERATING NUT @ N.E. CORNER OF NASH STREET & HEATH STREET, 40' N. OF HEATH STREET. ELEV. = 536.72

BENCHMARK NO. 6 :
I.P. SET IN P/P E. SIDE OF NASH STREET, 150' S. OF HEATH STREET. ELEV. = 540.94

REVISION NO.	REMARKS	DATE
1	Added existing trees on plan view.	8/7/92

PAVING IMPROVEMENTS
NASH STREET
ROCKWALL, TEXAS

CITY OF ROCKWALL
"THE NEW HORIZON"

DESIGNED: B.W.H.
DRAWN: ACAD
JOB NO.

THE SEAL APPEARING ON THIS DOCUMENT WAS AUTHORIZED BY W.L. DOUPHRATE II TEXAS P.E. NO. 60102 ON 8/26/92

DATE: 6/15/92
SHEET NO. 2 OF 17

STATE OF TEXAS
W.L. DOUPHRATE II
60102
REGISTERED PROFESSIONAL ENGINEER