SCALE: 1' = 30'

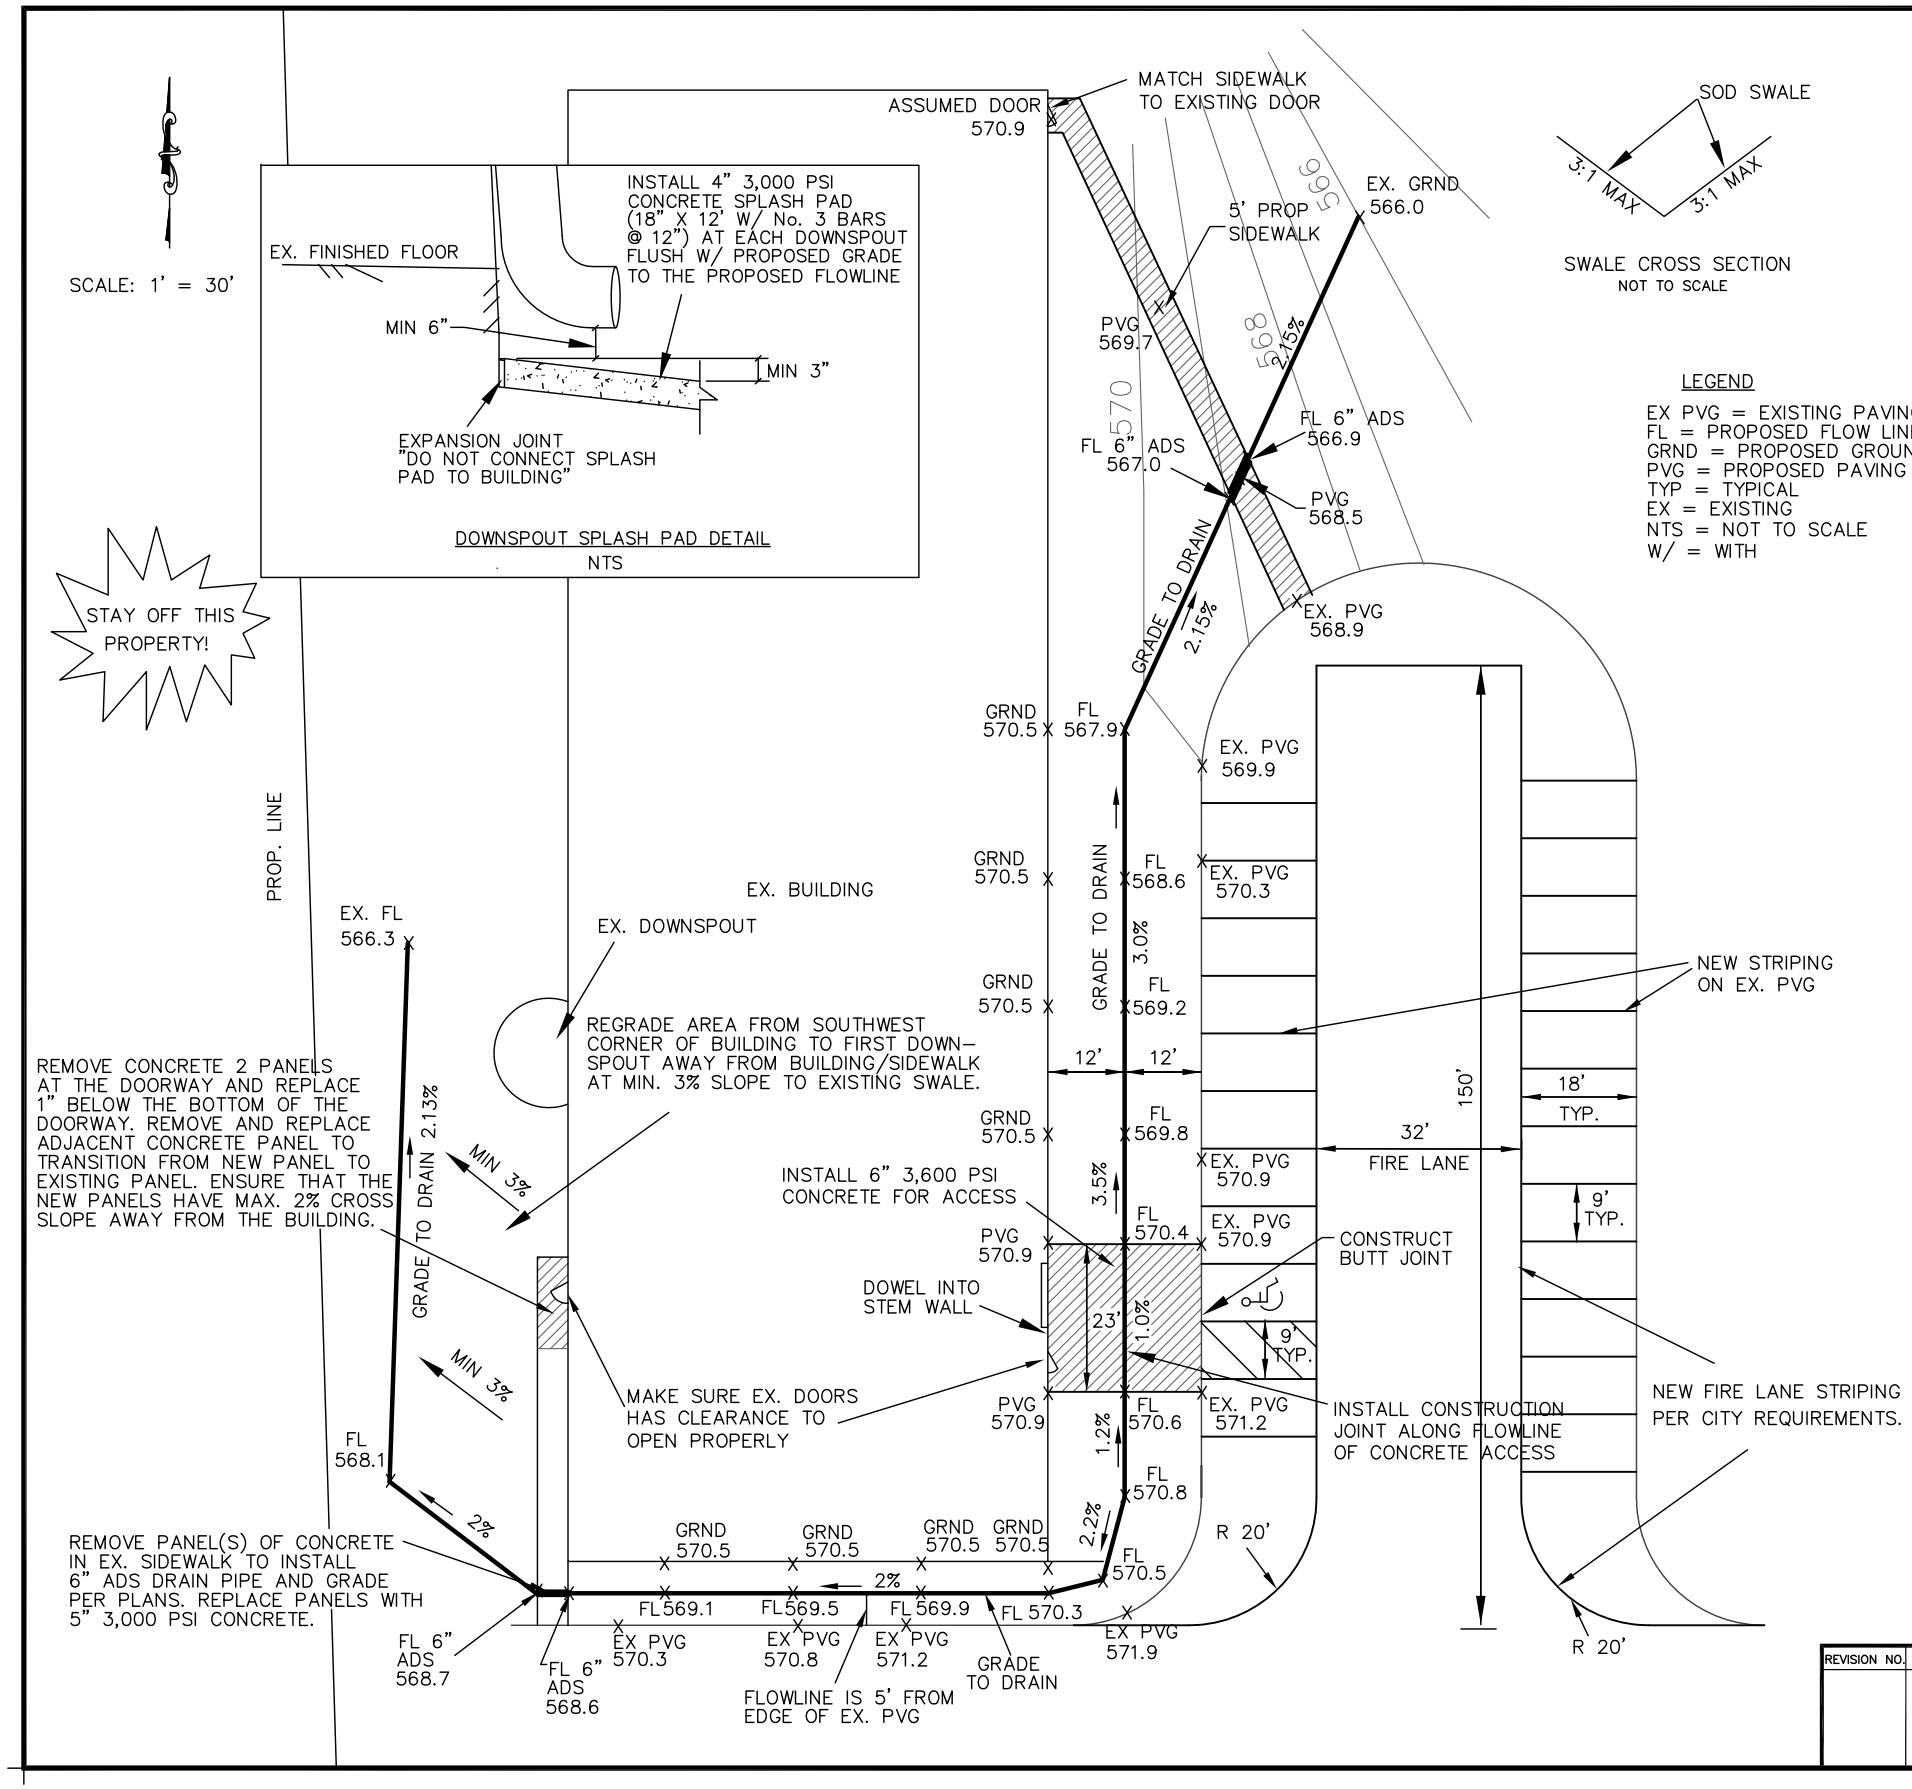

DOWNSPOUT SPLASH PAD DETAIL
NTS

SWALE CROSS SECTION
NOT TO SCALE

NOTES

1. ALL CONSTRUCTION TO BE BUILT USING THE STANDARDS AND DETAILS SHOWN IN NCTCOG 3RD EDITION STANDARDS AND CITY OF ROCKWALL STANDARDS OF DESIGN.
2. THERE IS TO BE NO REVISIONS TO THESE PLANS WITHOUT THE CONSENT OF THE CITY OF ROCKWALL CITY ENGINEER.
3. SIDEWALK PAVING SHALL BE 4" 3,000 PSI CONCRETE.
4. NO SAND UNDER PAVING.
5. ALL COMPACTION SHALL BE 95% STD. DENSITY AND COMPACTED USING A SHEEPS FOOT ROLLER.
6. ALL DISTURBED AREA SHALL BE SODDED.

LEGEND

EX PVG = EXISTING PAVING
FL = PROPOSED FLOW LINE
GRND = PROPOSED GROUND
PVG = PROPOSED PAVING
TYP = TYPICAL
EX = EXISTING
NTS = NOT TO SCALE
W/ = WITH

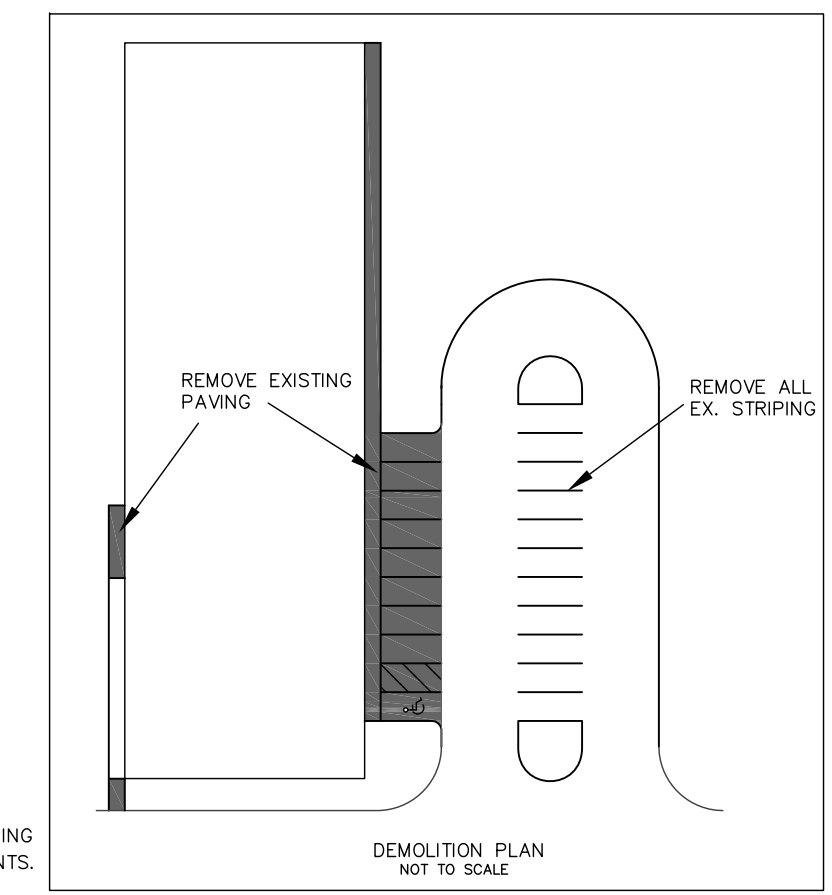

DEMOLITION PLAN
NOT TO SCALE

REVISION NO.	REMARKS	DATE

GRADING REVISION
FIRING RANGE
ROCKWALL, TEXAS
CITY OF ROCKWALL
"THE NEW HORIZON"

DESIGNED: AJW
DRAWN: ACAD
DATE: 12-31-2008