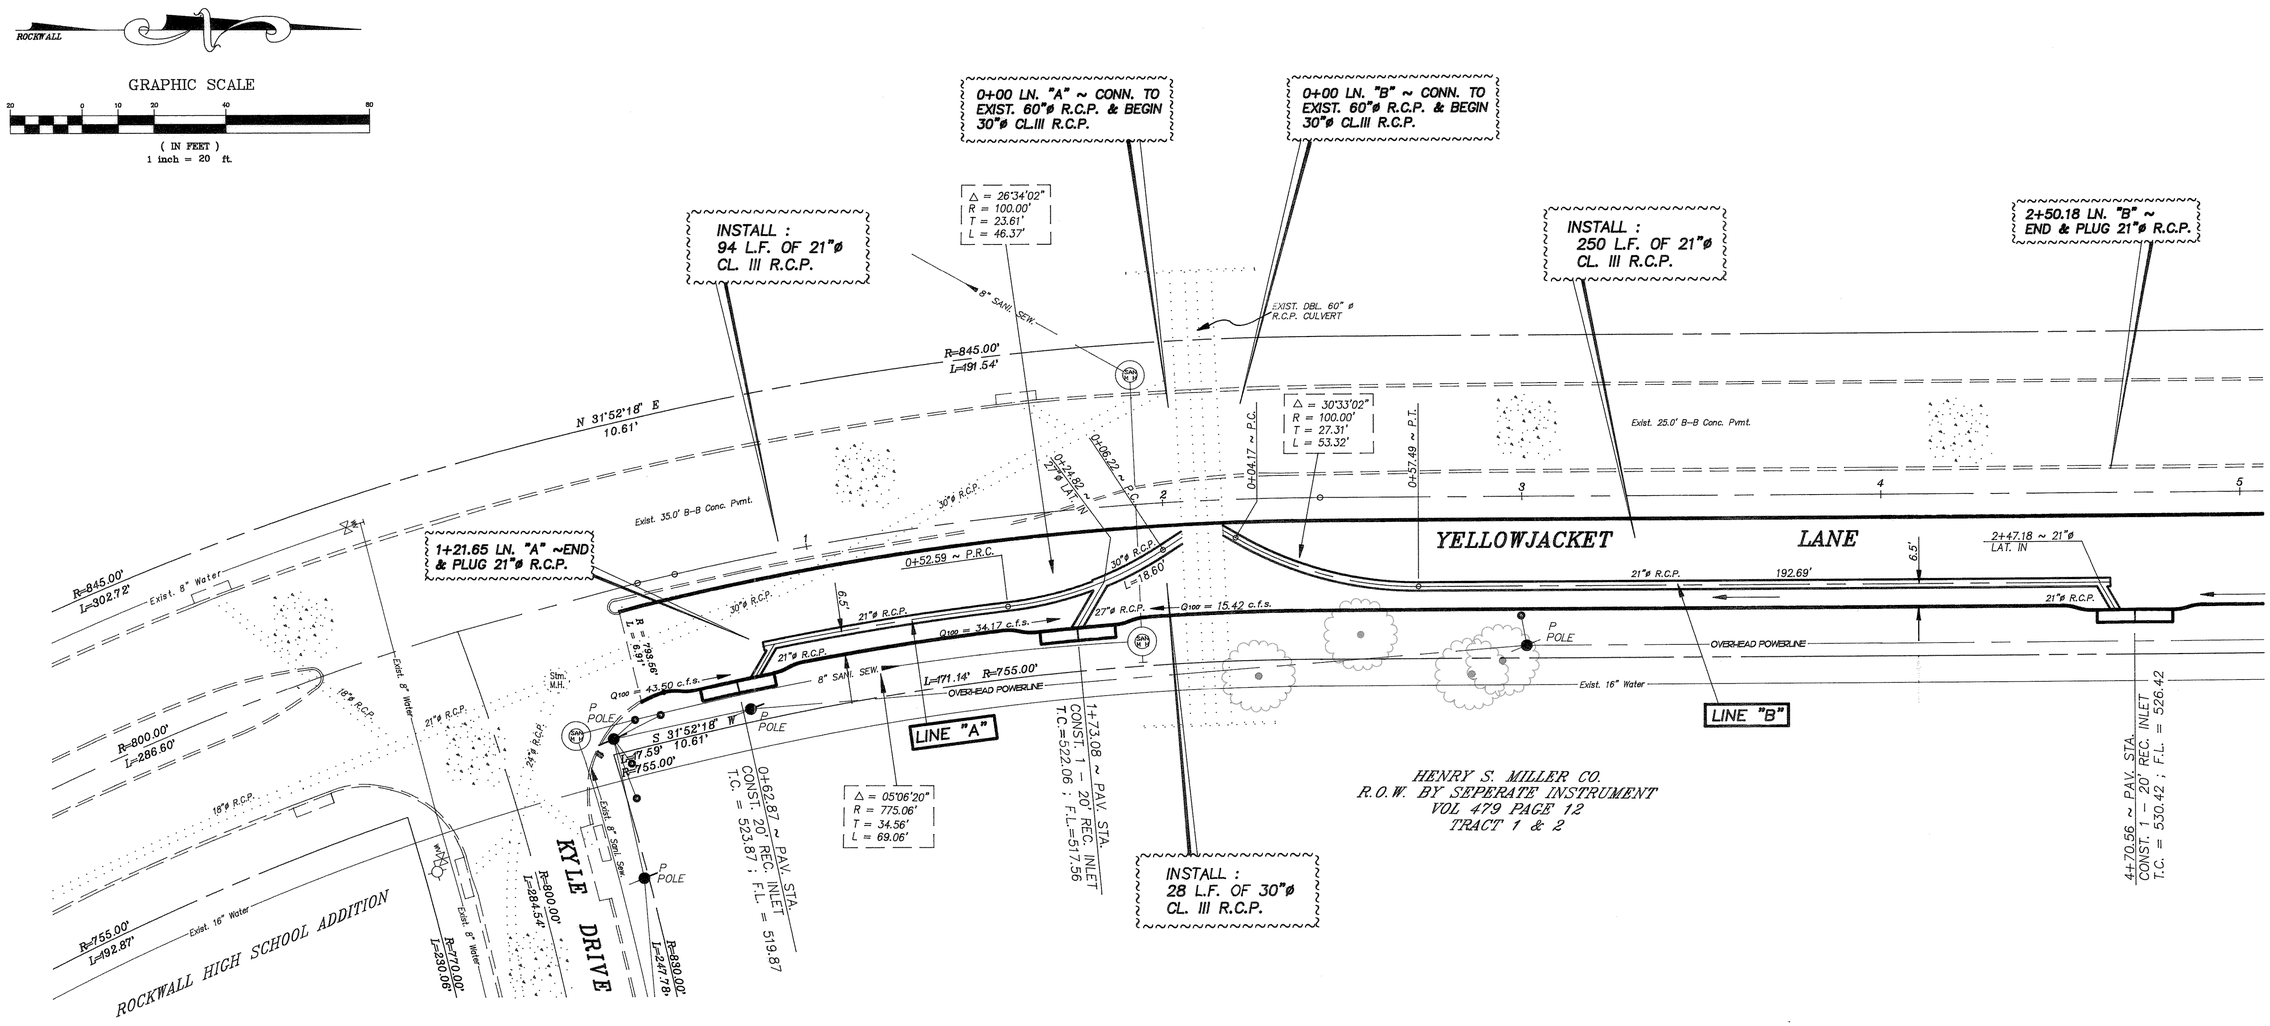

BENCHMARK :
TOP OPERATING NUT OF FIRE HYDRANT
@ SOUTHEAST CORNER OF KYLE DRIVE
& YELLOWJACKET LANE INTERSECTION.
ELEV. = 529.27

DRAINAGE IMPROVEMENTS
YELLOWJACKET LANE
ROCKWALL, TEXAS

CITY OF ROCKWALL
"THE NEW HORIZON"

REVISION NO.	REMARKS	DATE

DESIGNED: B.W.H.
DRAWN: ACAD
JOB NO.

THE SEAL APPEARING ON THIS DOCUMENT WAS AUTHORIZED BY W.L. DOUPHRATE II TEXAS P.E. NO. 60102 ON 4/19/93

DATE: 4/93
SHEET NO. 5 OF 12

STATE OF TEXAS W.L. DOUPHRATE II 60102 REGISTERED PROFESSIONAL ENGINEER