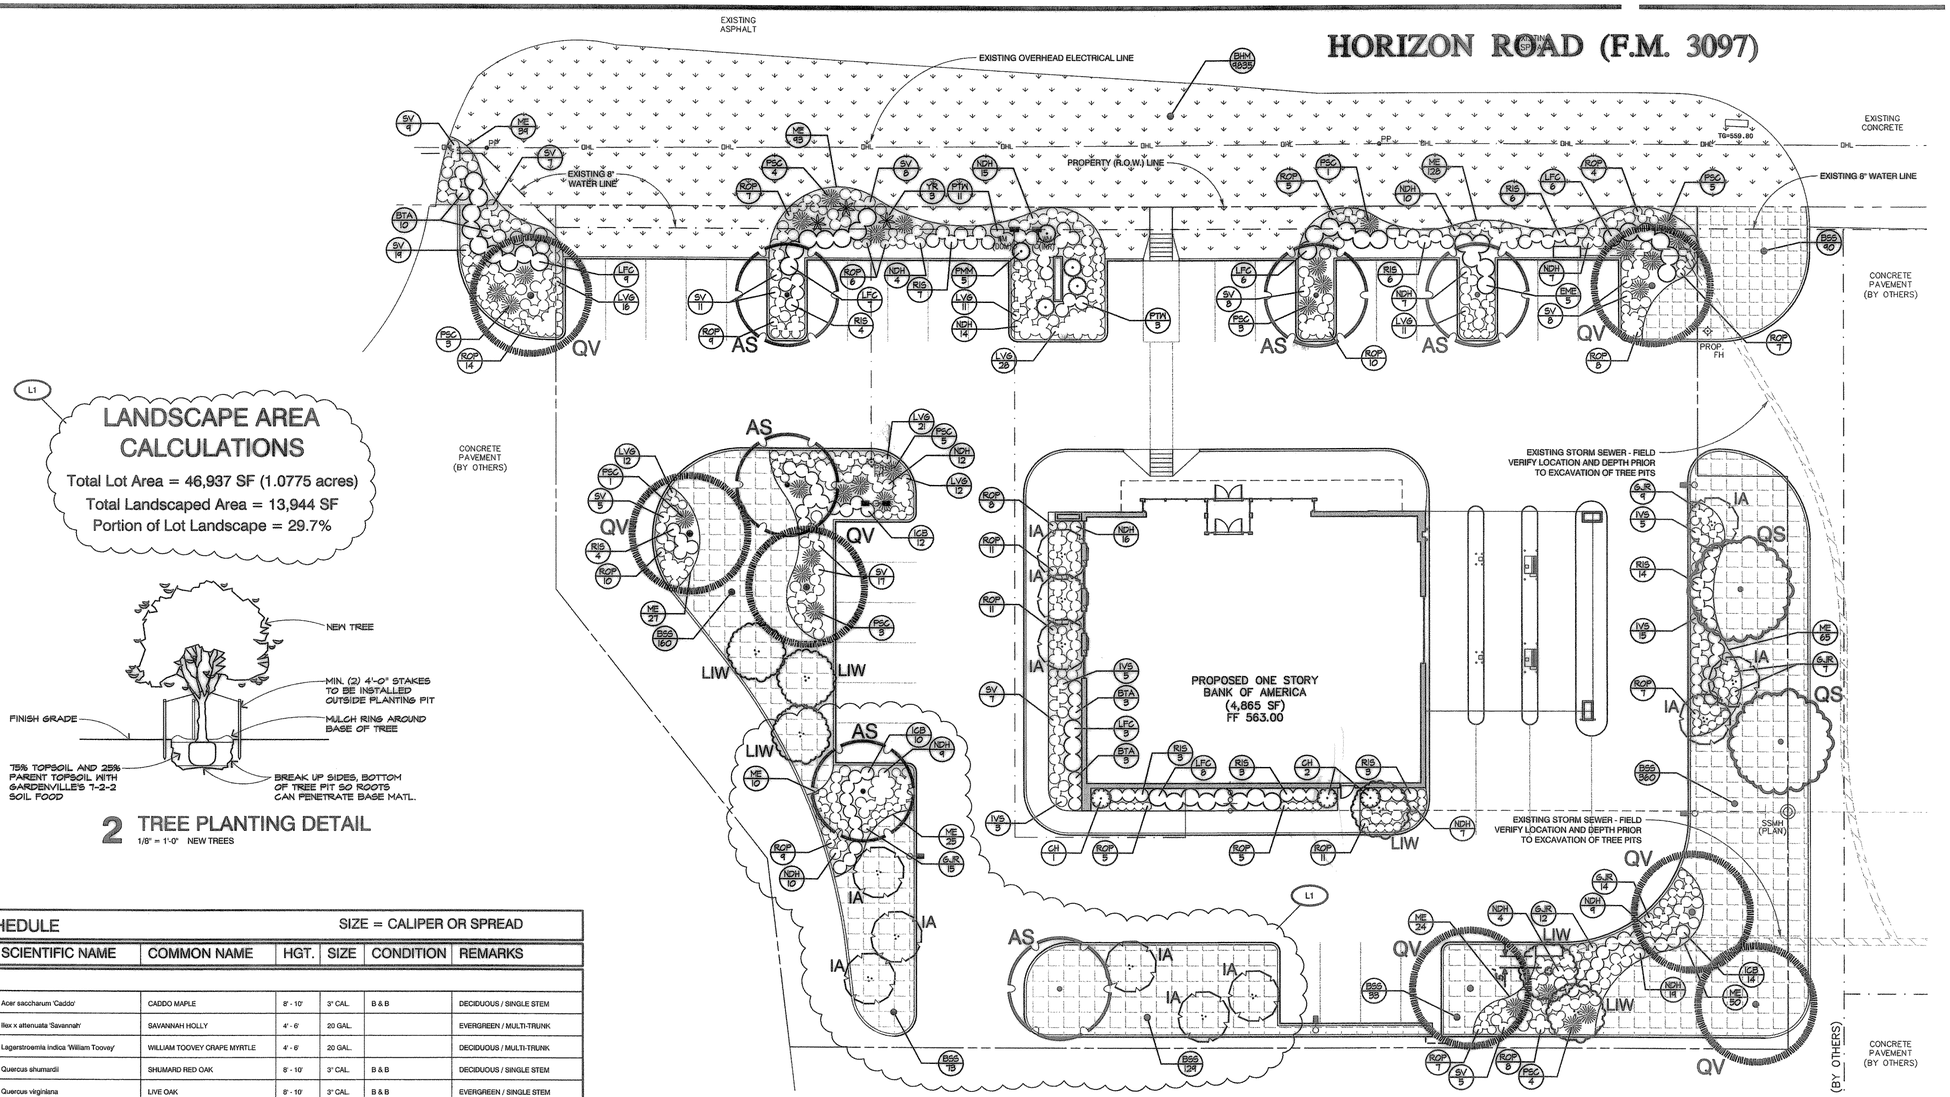

LANDSCAPE AREA CALCULATIONS

Total Lot Area = 46,937 SF (1.0775 acres)
Total Landscaped Area = 13,944 SF
Portion of Lot Landscape = 29.7%

2 TREE PLANTING DETAIL
1/8" = 1'-0" NEW TREES

PLANT SCHEDULE

SIZE = CALIPER OR SPREAD

SYM.	QTY.	SCIENTIFIC NAME	COMMON NAME	HGT.	SIZE	CONDITION	REMARKS
TREES							
AS	6	Acer saccharum 'Caddo'	CADDO MAPLE	8' - 10'	3" CAL.	B & B	DECIDUOUS / SINGLE STEM
IA	12	Ilex x attenuata 'Savannah'	SAVANNAH HOLLY	4' - 6'	20 GAL.		EVERGREEN / MULTI-TRUNK
LIW	6	Lagerstroemia indica 'William Toovey'	WILLIAM TOOVEY CRAPE MYRTLE	4' - 6'	20 GAL.		DECIDUOUS / MULTI-TRUNK
QS	2	Quercus shumardii	SHUMARD RED OAK	8' - 10'	3" CAL.	B & B	DECIDUOUS / SINGLE STEM
QV	7	Quercus virginiana	LIVE OAK	8' - 10'	3" CAL.	B & B	EVERGREEN / SINGLE STEM
SHRUBS							
BTA	16	Berberis thunbergii 'Atropurpurea'	RED BARBERRY	12" - 18"	12" - 18"	3 GAL.	DECIDUOUS / PLANT @ 30" O.C.
CH	3	Chamaerops humilis	MEDITERRANEAN FAN PALM	24" - 30"	24" - 30"	15 GAL.	ACCENT / PLANT PER PLAN
EME	5	Eleagnus macrophylla 'Ebbenji'	COMPACT ELEAGNUS	12" - 18"	12" - 18"	5 GAL.	EVERGREEN / PLANT @ 4'-0" O.C.
GJR	57	Gardenia jasminoides 'Radicans'	TRAILING GARDENIA	8" - 10"	8" - 10"	1 GAL.	EVERGREEN / PLANT @ 24" O.C.
ICB	36	Ilex cornuta 'Burfordii Nana'	DWARF BURFORD HOLLY	12" - 18"	12" - 18"	5 GAL.	EVERGREEN / PLANT @ 3'-0" O.C.
IVS	28	Ilex vomitoria 'Stokes'	DWARF STOKES HOLLY	12" - 18"	12" - 18"	5 GAL.	EVERGREEN / PLANT @ 30" O.C.
LVG	111	Liriope muscari 'Variegated Giant'	AZTEC GRASS	8" - 10"	8" - 10"	1 GAL.	EVERGREEN / PLANT @ 24" O.C.
LFC	39	Leucophyllum frutescens 'Compacta'	COMPACT CENIZO	18" - 24"	18" - 24"	5 GAL.	EVERGREEN / PLANT @ 4'-0" O.C.
NDH	143	Nandina domestica 'Harbor Dwarf'	HARBOR DWARF NANDINA	12" - 18"	12" - 18"	3 GAL.	EVERGREEN / PLANT @ 30" O.C.
PSC	29	Pennisetum setaceum 'Cupreum'	PURPLE FOUNTAIN GRASS	24" - 30"	24" - 30"	15 GAL.	ACCENT / PLANT PER PLAN
PMM	5	Pinus mugho 'Mughus'	DWARF MUGHO PINE	18" - 24"	18" - 24"	5 GAL.	ACCENT / PLANT PER PLAN
PTW	14	Pittosporum tobira 'Wheeleri'	WHEELER'S DWARF PITTOSPORUM	12" - 18"	12" - 18"	3 GAL.	EVERGREEN / PLANT @ 3'-0" O.C.
RIS	50	Raphiolepis indica 'Springtime'	SPRINGTIME INDIAN HAWTHORN	12" - 18"	12" - 18"	5 GAL.	EVERGREEN / PLANT @ 3'-0" O.C.
ROP	161	Rosmarinus officianlis 'Prostrata'	PROSTRATE ROSEMARY	8" - 10"	8" - 10"	1 GAL.	EVERGREEN / PLANT @ 24" O.C.
SV	104	Santolina virens	GREEN SANTOLINA	8" - 10"	8" - 10"	1 GAL.	EVERGREEN / PLANT @ 30" O.C.
YR	3	Yucca recurvifolia	SOFTLEAF YUCCA	18" - 24"	18" - 24"	5 GAL.	ACCENT / PLANT PER PLAN
GROUNDCOVERS AND GRASSES							
BSS	845 S.Y.	Cynodon dactylon '419'	HYBRID BERMUDAGRASS			SOLID SOD	SEE SPECIFICATIONS
BHM	9935 S.F.	Cynodon dactylon 'Sultan'	SULTAN BERMUDAGRASS			HYDROMULCH	SEE SPECIFICATIONS
MISCELLANEOUS							
ME	512 L.F.		Metal Edger			1/8" x 4"	

TRUE NORTH
PLAN NORTH

1 LANDSCAPE PLAN
New Construction
1/16" = 1'-0"

Bank of America.

The Samuel Group
ARCHITECTURE ▪ PLANNING ▪ INTERIORS
2906 MAPLE AVENUE
SUITE 202
DALLAS, TEXAS 75201
TEL: (214)922-8012
FAX: (214)922-9689

RVK
Landscape Architects
Trinity Plaza II, Sixth Floor
745 East Mulberry
San Antonio, Texas 78212
Phone 210-733-2333 Fax 210-733-2349

	Issue	Date & Issue Description	By	Check
	00	03/05/03		
		ISSUE FOR CONSTRUCTION		
L1		04/23/03	JCR	KW
		REVISE PER REDUCED PARKING		

Seal/Signature

This electronic drawing file is under the authority of Kimberley M. Wolf, registration number 1003 on 9-22-82, who maintains the original file. This electronic drawing file may be used as a background drawing. Pursuant to Rule 3.103(f) of the Rules and Regulations of the Texas Board of Architectural Examiners, the user of this file agrees to assume all responsibility for any modifications to or use of this drawing file that is inconsistent with the requirements of the Rules and Regulations of the Texas Board of Architectural Examiners. No person may make any modifications to this electronic drawing file without the Architect's express written permission.

STATE OF TEXAS · KIMBERLEY M. WOLF · 1003 · REGISTERED LANDSCAPE ARCHITECT

04.23.03

Project Name
BANK OF AMERICA – ROCKWALL NEW STORE
ROCKWALL, TX 75032

Project Number
0114215 NS02089

CAD File Name

Description
PLANTING PLAN

Scale

SHEET NUMBER:
L1.0

BANK OF AMERICA - ROCKWALL NEW STORE