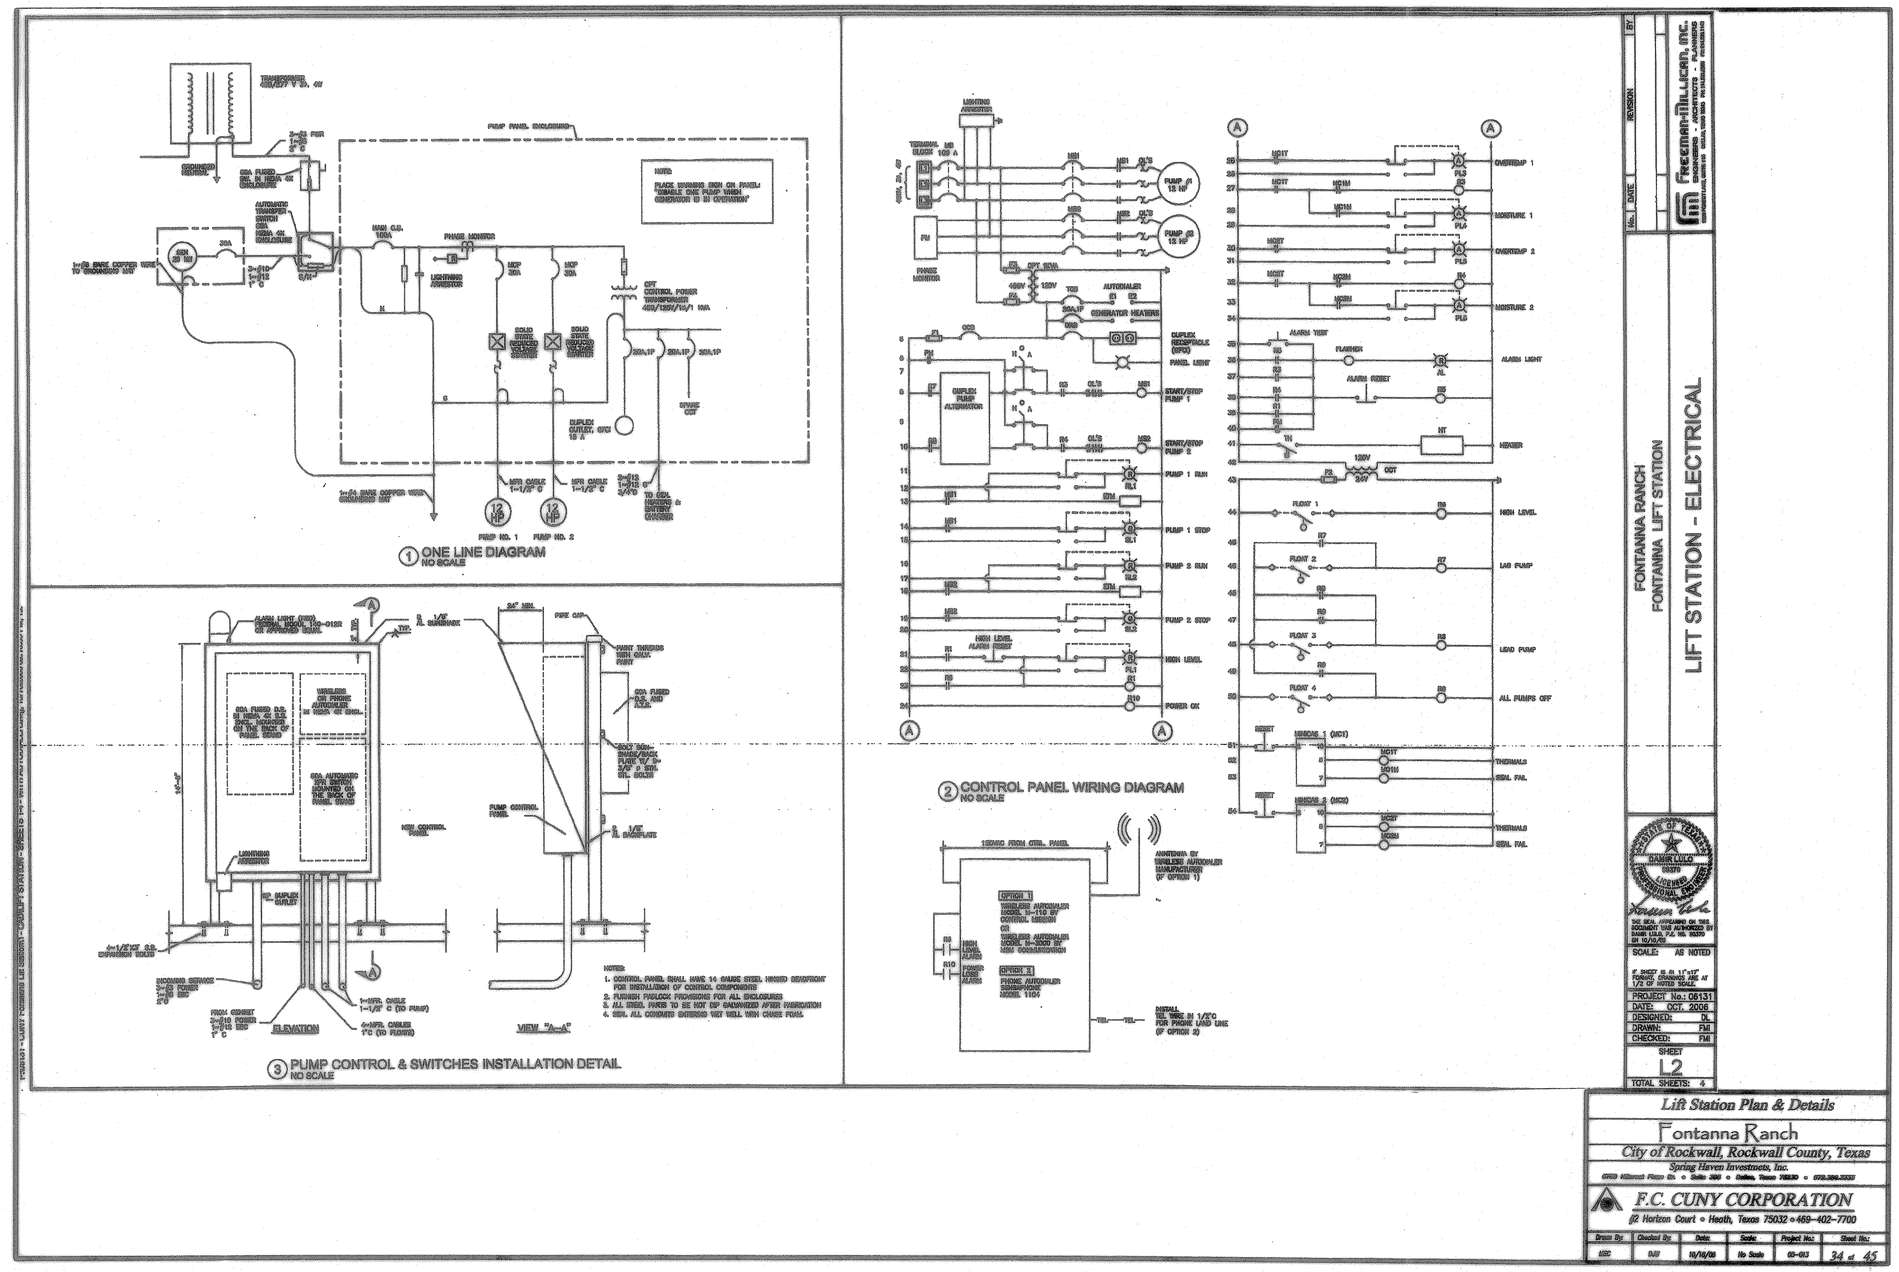

FONTANNA RANCH
FONTANNA LIFT STATION

LIFT STATION - ELECTRICAL

FREEMAN-MILLICAN, INC.
ENGINEERS - ARCHITECTS - PLANNERS

SCALE: AS NOTED

PROJECT No.: 06131
DATE: OCT. 2006
DESIGNED: DL
DRAWN: FMI
CHECKED: FMI

SHEET
L2
TOTAL SHEETS: 4

Lift Station Plan & Details

Fontanna Ranch
City of Rockwall, Rockwall County, Texas
Spring Haven Investments, Inc.

F.C. CUNY CORPORATION
#2 Horizon Court • Heath, Texas 75032 • 469-402-7700

Drawn By:	Checked By:	Date:	Scale:	Project No.:	Sheet No.:
MSC	DJU	10/18/06	No Scale	05-013	34 of 45

Z:\Projects\5-Residential\Fontanna\Danny-5-30-06\Font-liftsitepln.dwg Mon Oct 23 10:08:18 2006