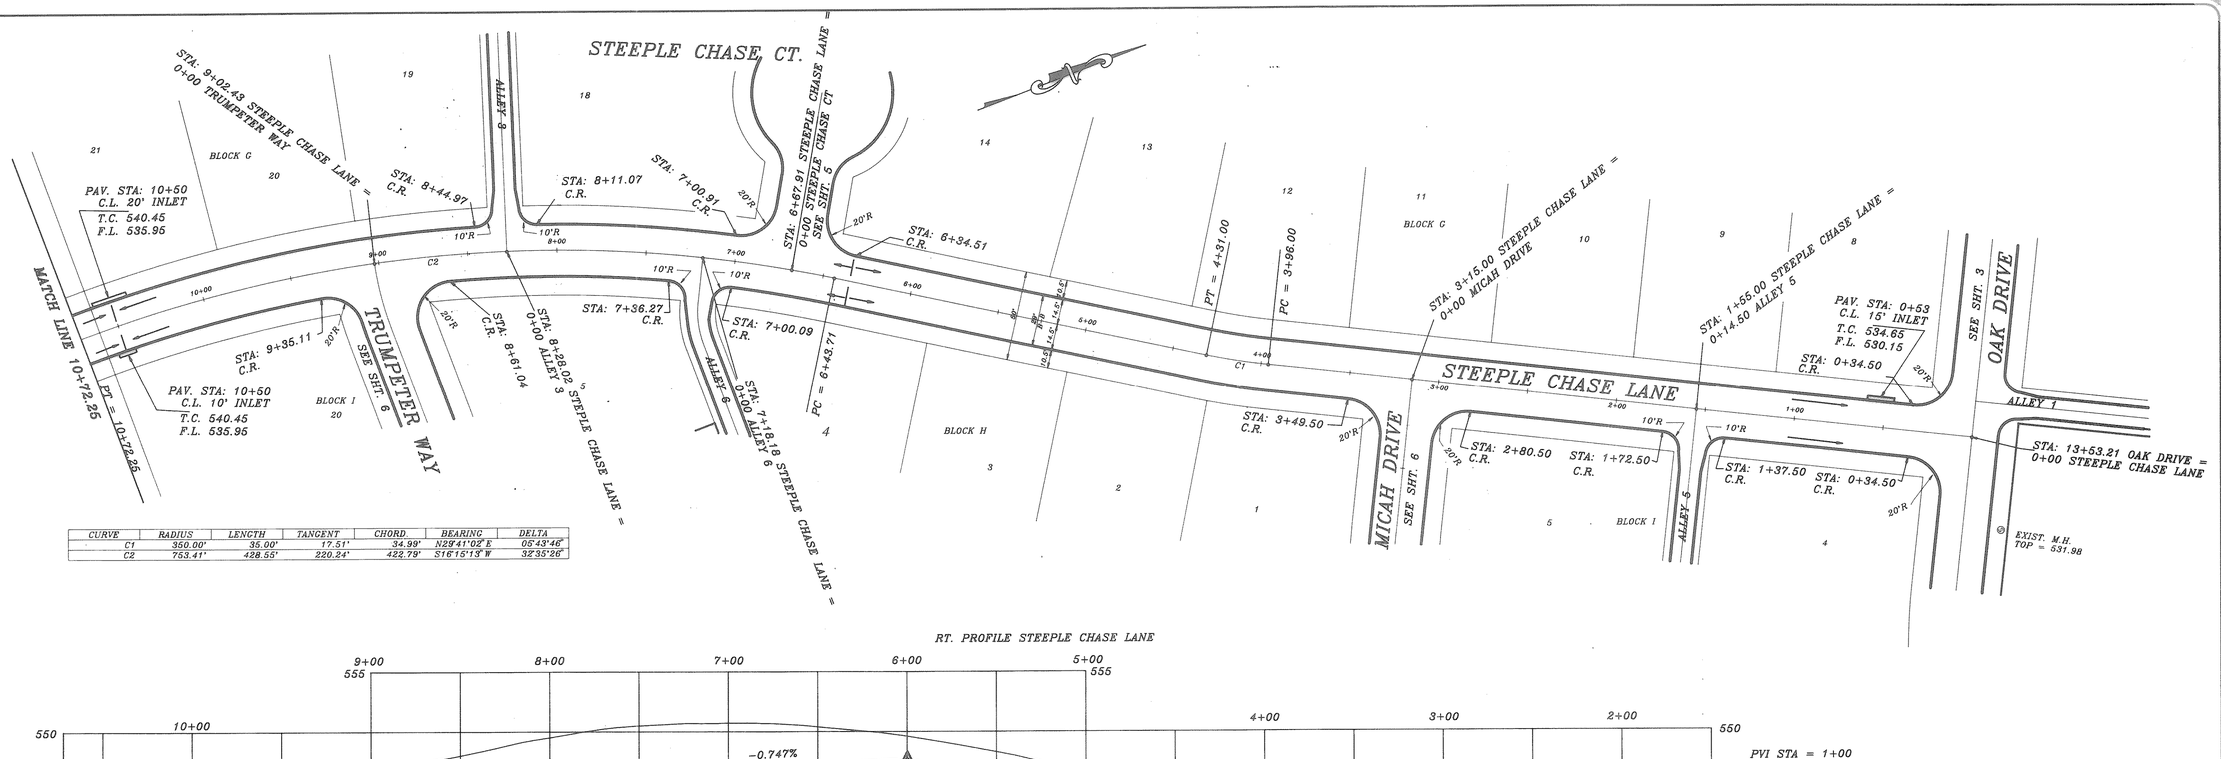

CURVE	RADIUS	LENGTH	TANGENT	CHORD	BEARING	DELTA
C1	350.00'	35.00'	17.51'	34.99'	N29°41'02"E	05°43'46"
C2	753.41'	428.55'	220.24'	422.79'	S16°15'13"W	32°35'26"

REVISION DESCRIPTION	DATE
FOX4PV2	
REV PER 2ND. CITY REVIEW	3/15/95
REV PER CITY REVIEW	1/26/95

HAROLD L. EVANS
CONSULTING ENGINEER
P.O. BOX 28355
2331 GUS THOMASSON ROAD, SUITE 102
DALLAS, TEXAS 75228, (214) 328-8133

DATE	SCALE	DESIGN	DRAWN
11/12/94	1" = 40' 1" = 6'	H.L.E.	

PROPOSED PAVING
STEEPLE CHASE LANE
FOXCHASE PHASE FOUR
CITY OF ROCKWALL

SHEET NO. 4 / 13

JOB NO. 93121