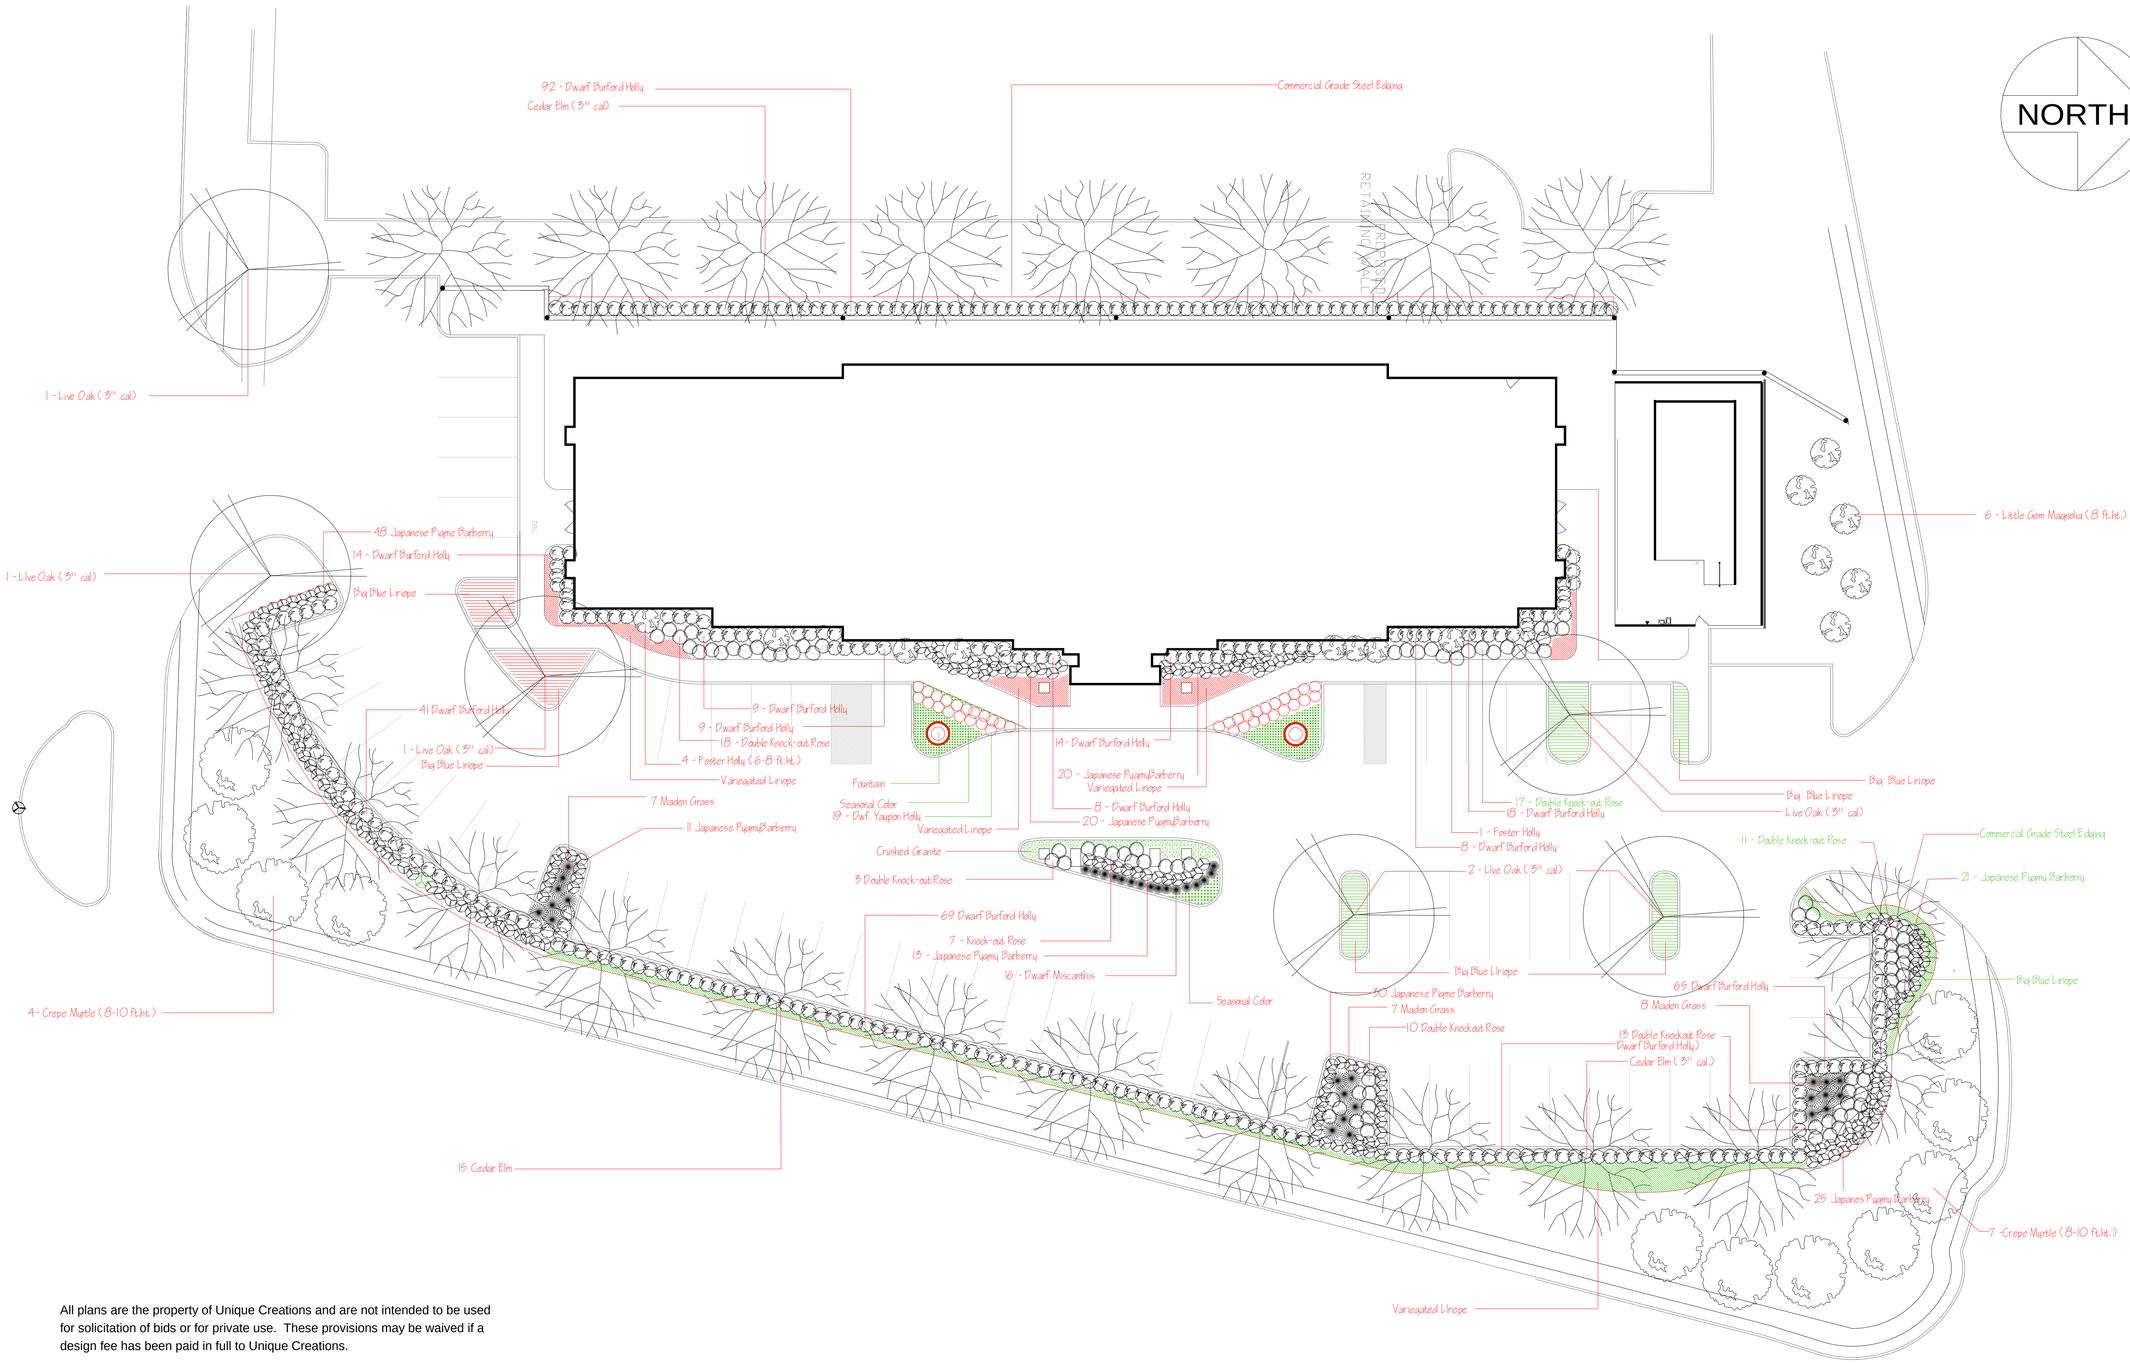

Revisions	
6/16/06	Initial Planning
8/22/06	Site 2 planning

HAMPTON INN
Lot 4, Block C
La Jolla Point Dr. & Laguna Dr.
Rockwall, Texas

UNIQUECREATIONS
3227 Mckinney, Suite 8C Dallas, Texas 75205 214-893-7577

All plans are the property of Unique Creations and are not intended to be used for solicitation of bids or for private use. These provisions may be waived if a design fee has been paid in full to Unique Creations.

ATTN COMMERCIAL PRINTERS: DO NOT REPRODUCE COPIES OF THIS PLAN!!

All plans and specifications should be apprved by local city offices and /or homeowners associations to ensure and fences, pools, buildings, structures, retaining walls, sidewalks, and irrigation systems meet all local building codes and requirements. Unique Creations is not to be held responsible.

Scale: 1/16"=1'0"

Drawn By: M.L.M.

Date: 8/22/06

Sheet No.

LS
1.01