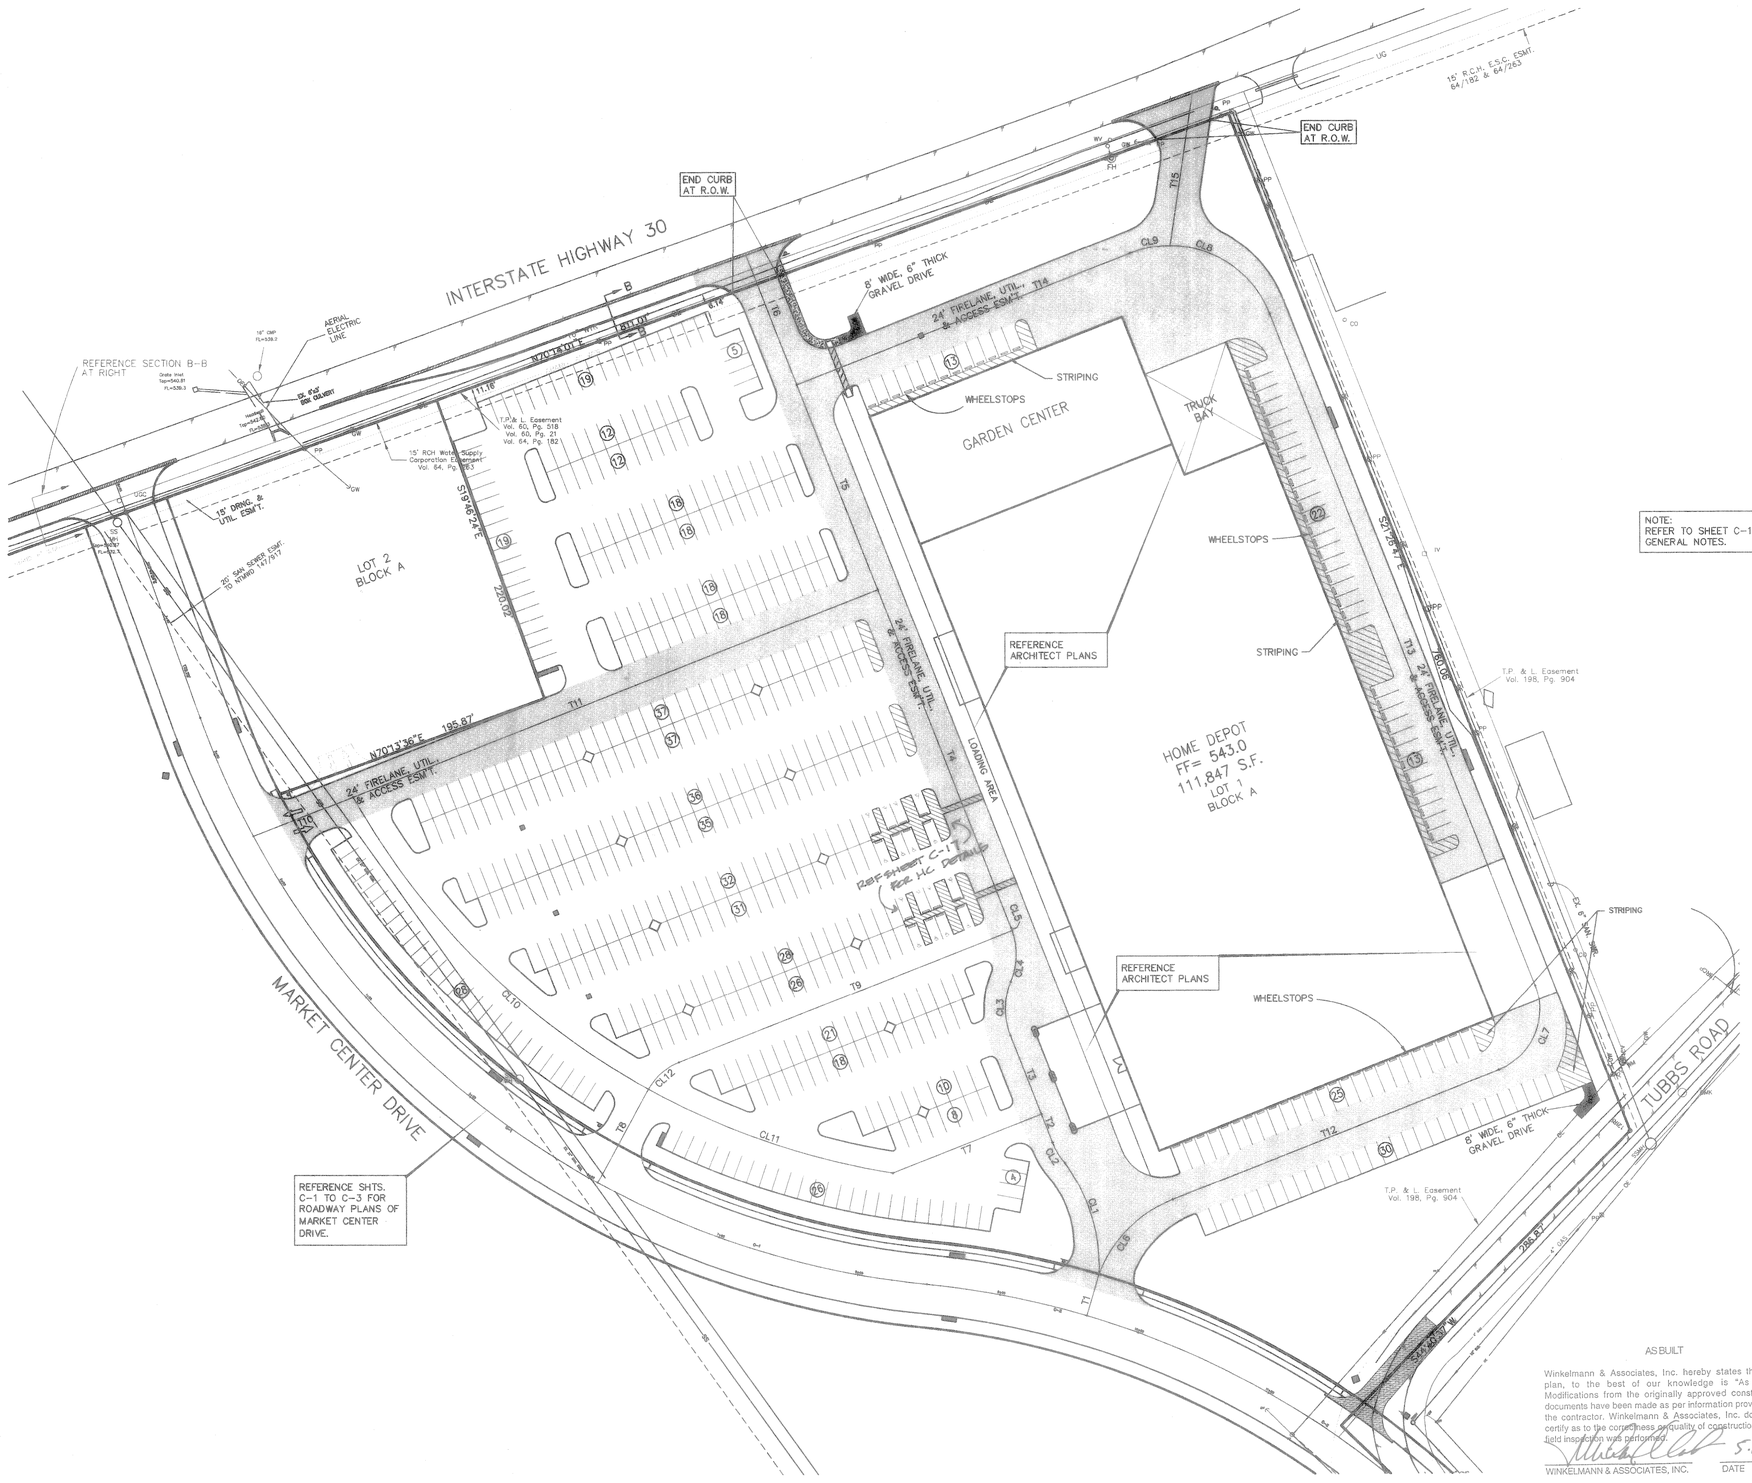

NOTE:
REFER TO SHEET C-1 FOR GENERAL NOTES.

LOCATION MAP
MAPSCO PAGE 30C-G

LOCATION MAP
N.T.S.

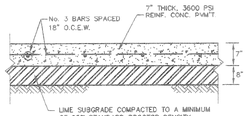

HEAVY DUTY PAVEMENT SECTION
N.T.S.

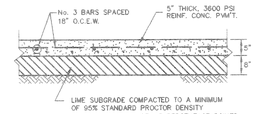

LIGHT DUTY PAVEMENT SECTION
N.T.S.

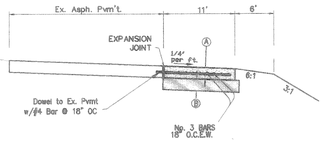

Ⓐ 7"THICK, 3500 psi REINF. CONC.
Ⓑ 8" LIME STABILIZED SUBGRADE COMPACTED TO A MINIMUM OF 95% STD. PROCTOR DENSITY AT OR A MAX. OF +3 PERCENTAGE PNTS. ABOVE OPT. MOISTURE CONTENT.

SECTION B-B
RIGHT TURN SECTION
NTS

ASBUILT

Winkelmann & Associates, Inc. hereby states that this plan, to the best of our knowledge is "As Built." Modifications from the originally approved construction documents have been made as per information provided by the contractor. Winkelmann & Associates, Inc. does not certify as to the correctness or quality of construction as no field inspection was performed.

WINKELMANN & ASSOCIATES, INC. 5.13.98 DATE

No.	DATE	REVISION	APPROV.

Winkelmann & Associates, Inc.
CONSULTING CIVIL ENGINEERS ■ SURVEYORS
2800 HILLCREST ROAD, SUITE 200
DALLAS, TEXAS 75230
(972) 490-7090
(9725) 490-7099 FAX

MICHAEL D. CLARK
63290
REGISTERED
PROFESSIONAL ENGINEER

E.P. GAINES CHISUM SURVEY, ABST. No. 64
CITY OF ROCKWALL
ROCKWALL COUNTY, TEXAS

HOME DEPOT, U.S.A., INC.
2800 FOREST LANE
DALLAS, TEXAS 75234

PAVING PLAN
HOME DEPOT – ROCKWALL

Scale: 1"= 50' Date: 9/12/97
Designed By: M.D.C.
Drawn By: W.A.I.
Checked By: M.D.C.
File: 07939PAV.DWG
Project No.: 07939.01(20)

SHEET C-4 OF 23

c:\Dwgs\07939pav Thu Sep 11 20:24:23 1997 RDL