SONIC

SONIC

SONIC

SONIC

SONIC

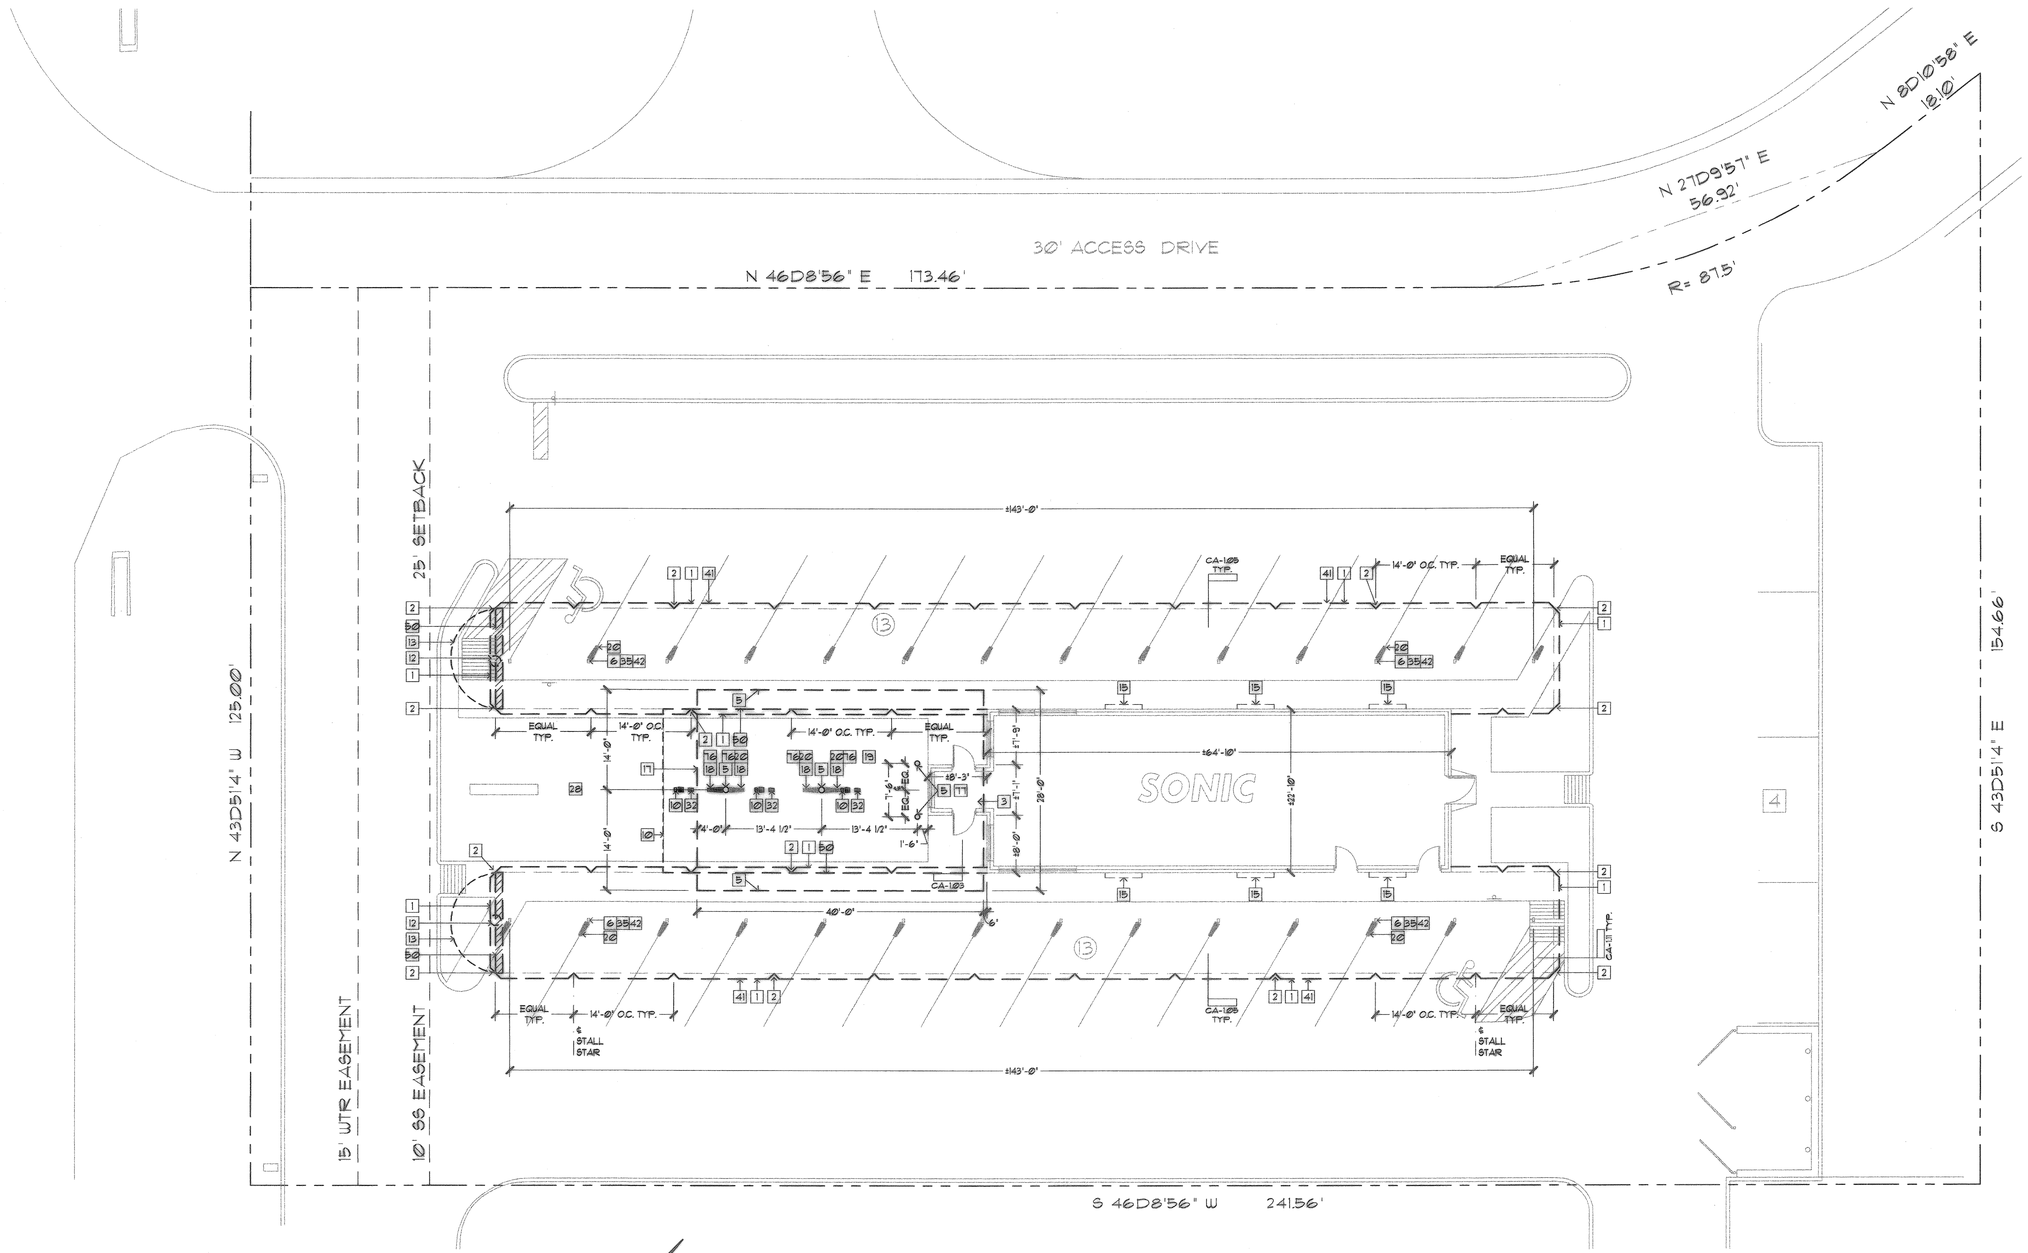

01 DIMENSION SITE PLAN

1" = 10'

NOTE:
ALL EXIST'G DIMENSIONS SHOULD BE FIELD VERIFIED.

NOTE:
REF. SHEET A2 FOR KEYED NOTES

JAN 16 2009

NO	DATE	ISSUES AND REVISIONS
A	01-16-2009	ISSUED TO PERMIT

ALLIANCE DESIGN GROUP, Inc.
1801 E. Lamar Blvd., Suite 214 Arlington, Texas 76011
817.226.0202 817.226.0303 (fax) www.avantdg.com

SONIC®
SONIC CORP.
300 JOHNNY BENCH DR.
OKLAHOMA CITY, OK. 73104
OFFICES: 405-225-5000
FAX: 405-225-5991

AMERICA'S DRIVE-IN BRAND PROPERTIES LLC
COPYRIGHT 2006- 2009
THESE DRAWINGS ARE NOT TO BE USED FOR ANY PURPOSE OTHER THAN THE CONSTRUCTION OF THE DRIVE-IN AT THE SPECIFIED LOCATION.

SONIC DRIVE-IN

SONIC TYPE: RETRO

2825 HORIZON RD.
ROCKWALL, TX

DIMENSION SITE PLAN

SHEET
SD1

DWG: 005060-SD1