GENERAL TREE PLANTING NOTES:

1. SEE SHEET L1.03 FOR TREE PROTECTION DETAIL AND GENERAL NOTES.
2. SEE SHEET L1.04 FOR MITIGATION TABLE.
3. PROPOSED TREES SHALL BE PLANTED AT +/– 50' O.C., BOTH SIDES OF STREET WHERE INDICATED 5' FROM B.O.C.
4. FINAL TREE SELECTION, WILL BE DETERMINED BY OWNER, AND BE FROM "TREE REPLACEMENT CREDITS" LIST.

PROPOSED TREE PLANTING SCHEDULE (TOTAL)

SYMBOL	KEY	QTY.	COMMON NAME	BOTANICAL NAME	SIZE	REMARKS	NOTE
TREES							
CO	CO	66	CHINQUAPIN OAK	Quercus muehlenbergii	3" CAL. MIN.	PLANT 50' O.C. WHERE INDICATED	STREET TREE
LO	LO	--	LIVE OAK	Quercus virginiana	3" CAL. MIN	PLANT 50' O.C. WHERE INDICATED	STREET TREE
TA	TA	--	TEXAS ASH	Fraxinus albicans	3" CAL. MIN	PLANT 50' O.C. WHERE INDICATED	STREET TREE
RO	RO	46	TEXAS RED OAK	Quercus texana	3" CAL. MIN	PLANT 50' O.C. WHERE INDICATED	STREET TREE
CP	CP	--	CHINESE PISTACHIO	Pistachia chinensis	3" CAL. MIN	PLANT 50' O.C. WHERE INDICATED	STREET TREE

LEGEND

- EXISTING TREE TO REMAIN
- EXISTING TREE BEING REMOVED
- EXISTING TREE BEING REMOVED AND MITIGATED
- PROPOSED TREE (SEE "PROPOSED TREE PLANTING SCHEDULE" ABOVE

GRAPHIC SCALE 1"=40'

40 0 40 80

KEY MAP

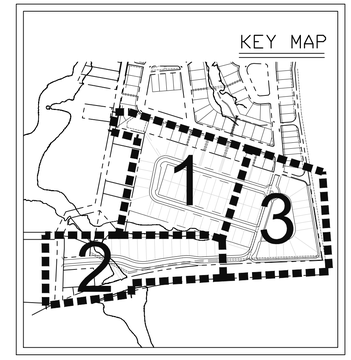

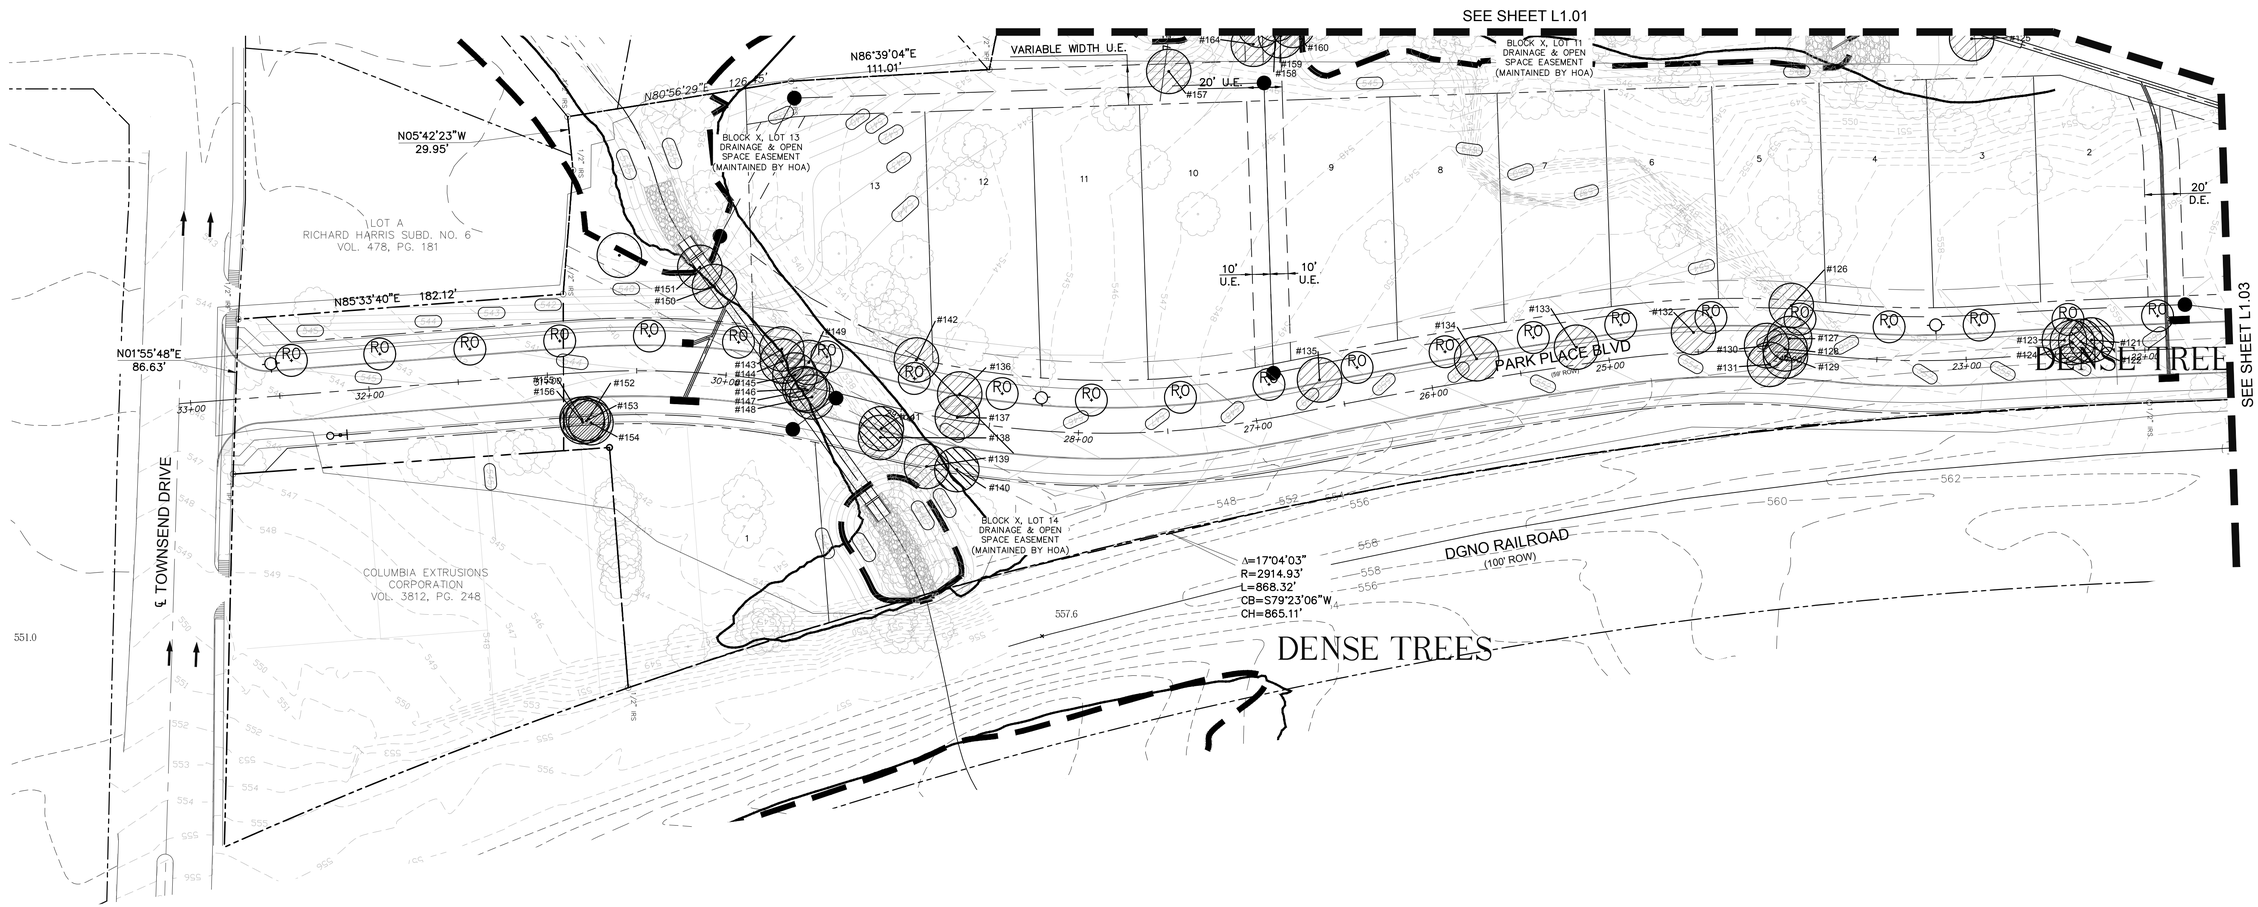

Rev	Date	Description	App.

Designed By: SR
Drawn By: SR
Checked By: SR
Job No.: PWW021318
Date: FEB 24, 2018
Scale: AS SHOWN

RYBA LANDSCAPE ARCHITECTURE

Landscape Architecture
site Planning
Urban Design

10670 N. Central Expwy, 6th FL
Dallas, TX 75231

(214) 819-3073
rla@airmail.net
www.rybadesign.com

STEVEN R. RYBA
1724
REGISTERED LANDSCAPE ARCHITECT
04-08-18

PARK PLACE WEST - PHASE III
R. BALLARD SURVEY ABSTRACT NO. 29
ROCKWALL, ROCKWALL COUNTY, TEXAS

Tree Plan Area II

Sheet No:

L1.02

of 4

C:\Users\SRYBA\Dropbox\RYBA-JESSYCA\PARK PLACE WEST\TREE PLANS.dwg-L1.02 - Tree Plan Area II Plotted Apr 08, 2018 at 6:24pm by $(GETVAR,?) | Last Saved by: SRYBA