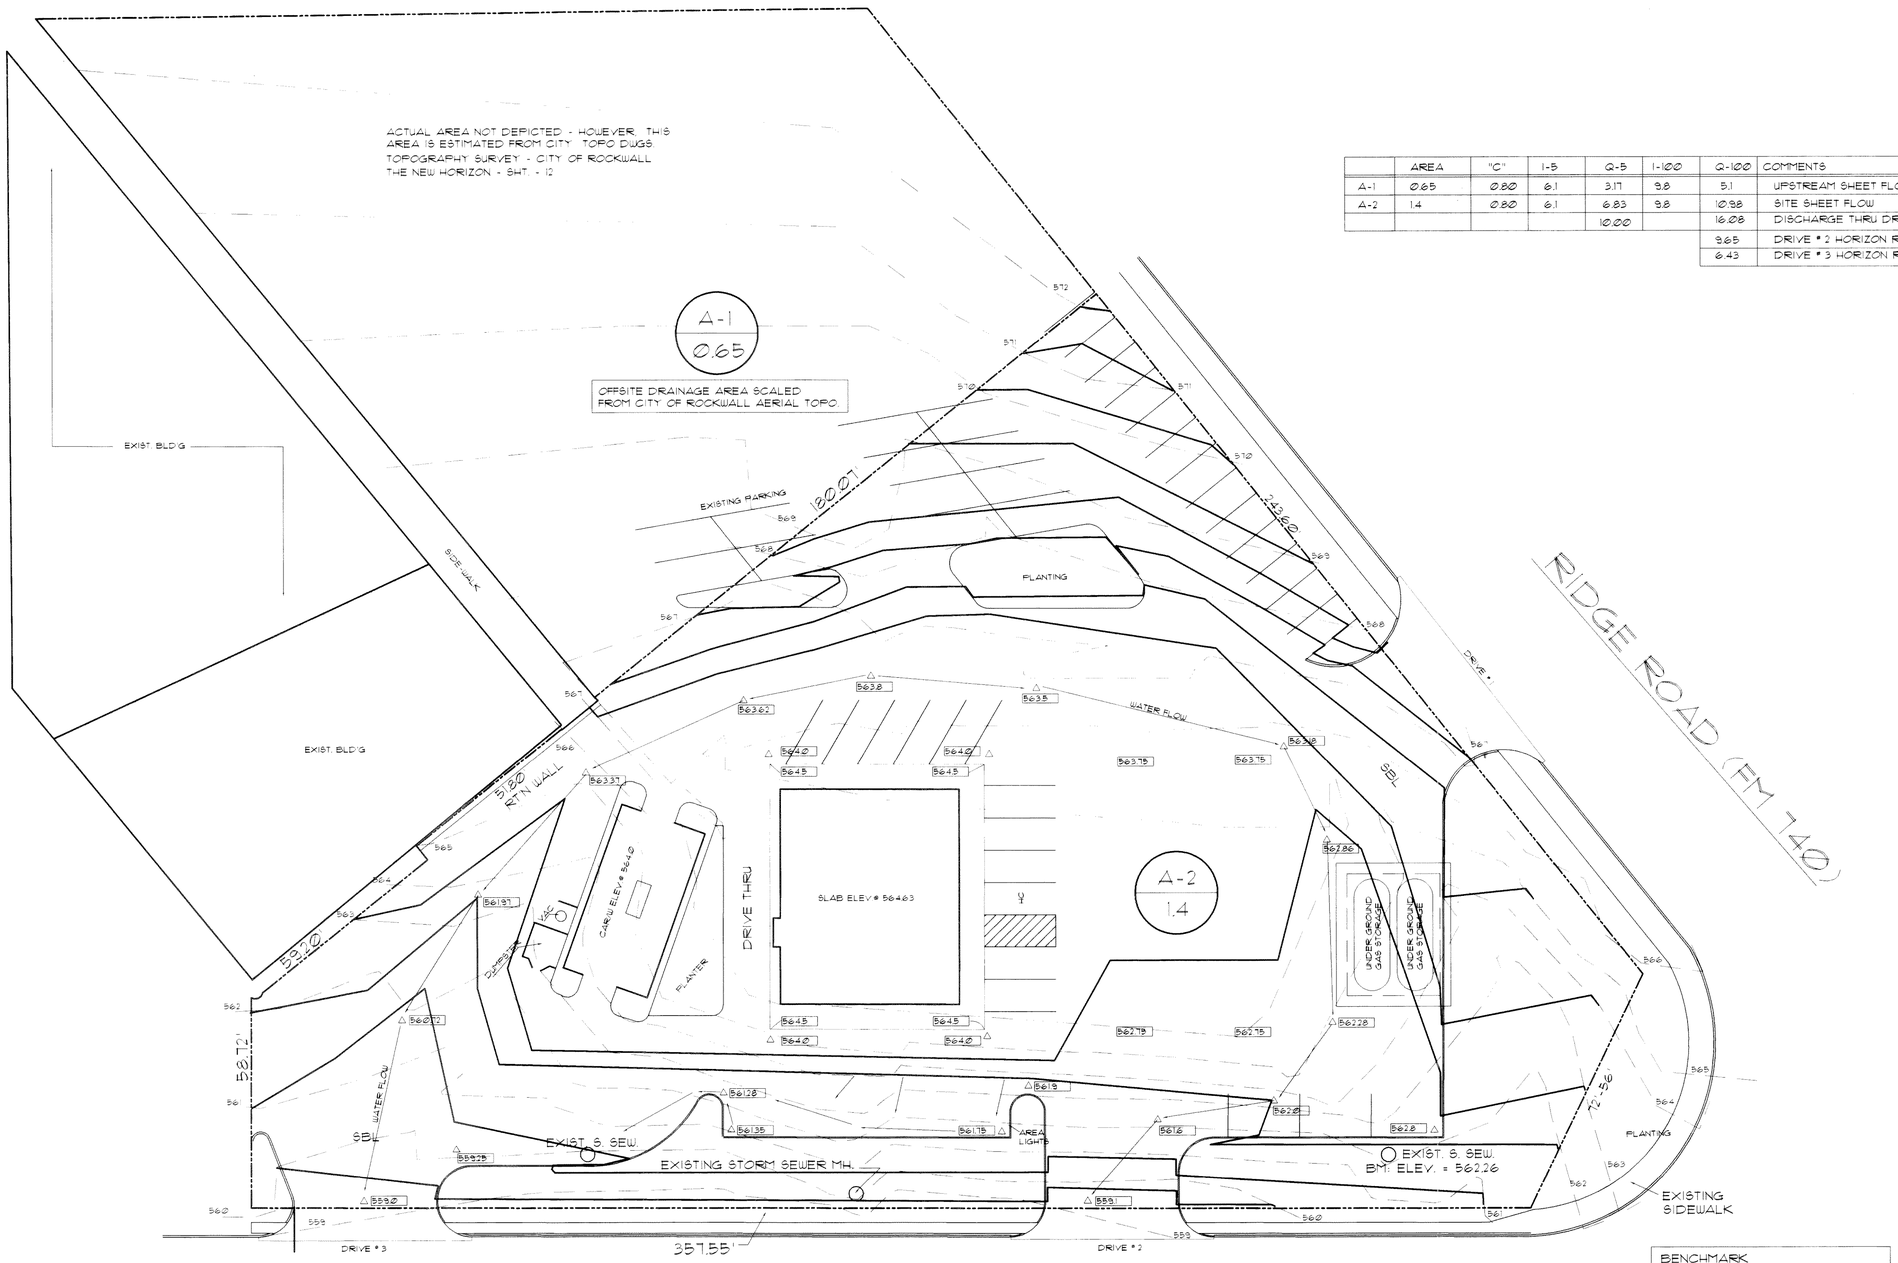

	AREA	"C"	I-5	Q-5	I-100	Q-100	COMMENTS
A-1	0.65	0.80	6.1	3.17	9.8	5.1	UPSTREAM SHEET FLOW
A-2	1.4	0.80	6.1	6.83	9.8	10.98	SITE SHEET FLOW
				10.00		16.08	DISCHARGE THRU DRIVEWAYS
						9.65	DRIVE # 2 HORIZON RD.
						6.43	DRIVE # 3 HORIZON RD.

BENCHMARK
TOP OF EXIST. SAN. SEW. MH ON SITE NEAR INTERSECTION OF HORIZON & RIDGE ROADS.
BM: ELEV. = 562.26

DRAINAGE AREA MAP

SCALE: 1"=20'

REVISIONS	BY
1- 8/17/98	WLS
2-9/19/98	WLS

DRAINAGE AREA

A & A DESIGN
1620 ADAMS ROAD
LONGVIEW, TX 75604
TEL 903-759-8231
FAX 903-759-8634

SCOTTIES CONV. STORE
HORIZON RD. @ RIDGE RD. = FM. 740

JM AMERICAN CANOPIES
1110 NORTH MAIN - GLADEWATER, TX - (903) 845-4066

DRAWN BY	HDY
CHECKED BY	WLS
DATE	06/05/98
FIT	SCOT-DMAP
JOB NO.	0605-98
SHEET	C-6
OF	SHEETS