AF 7324

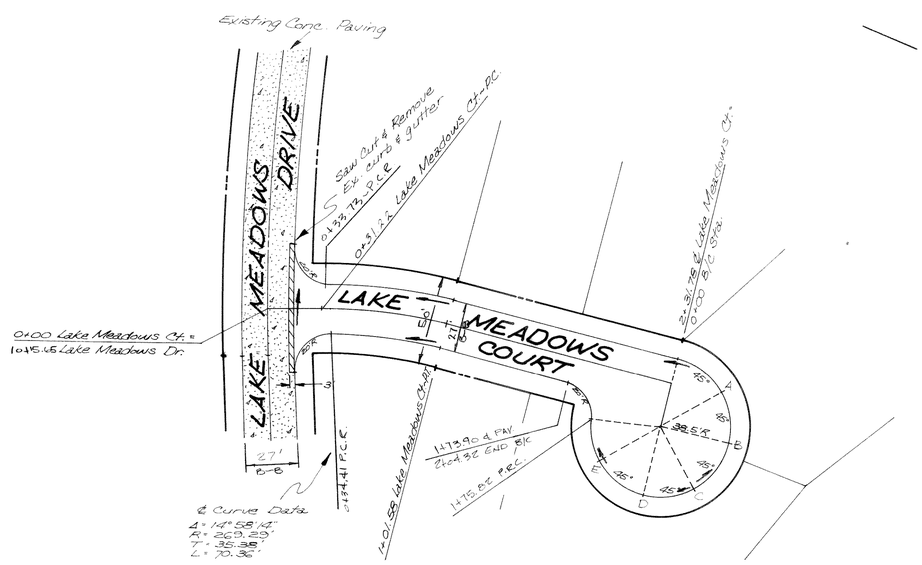

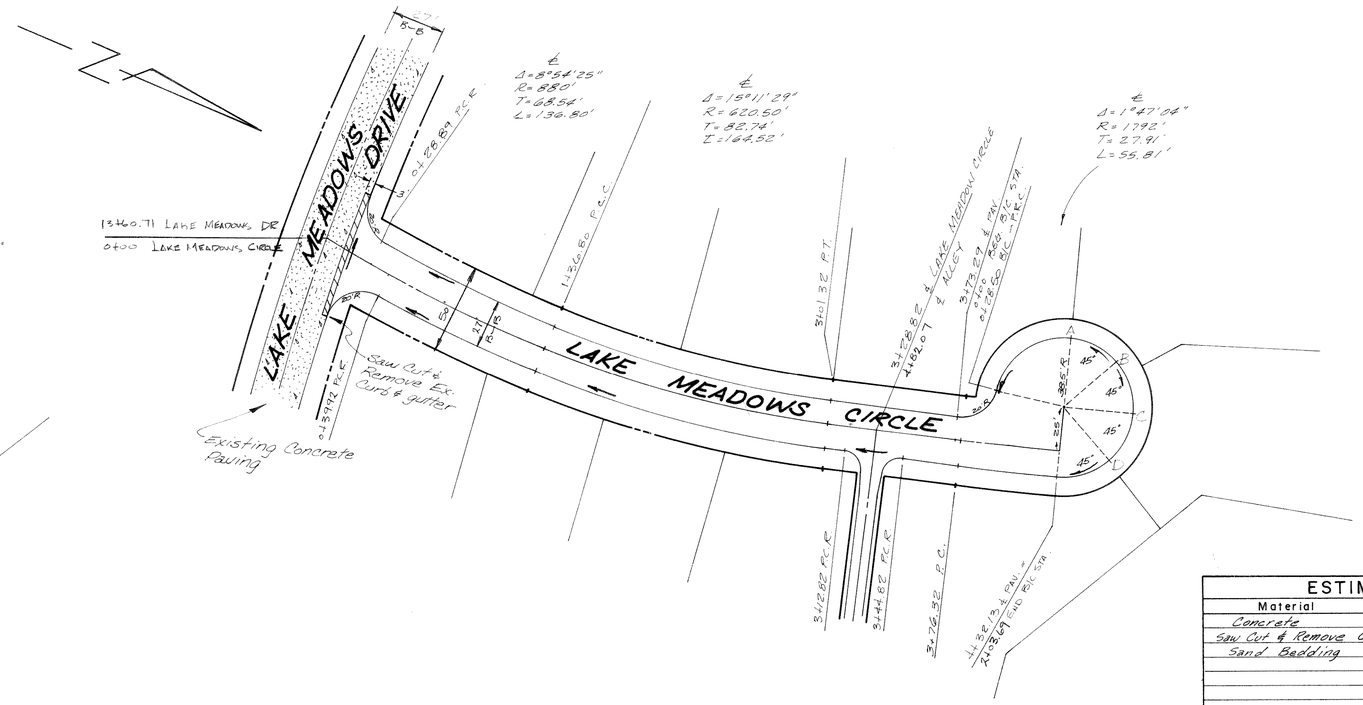

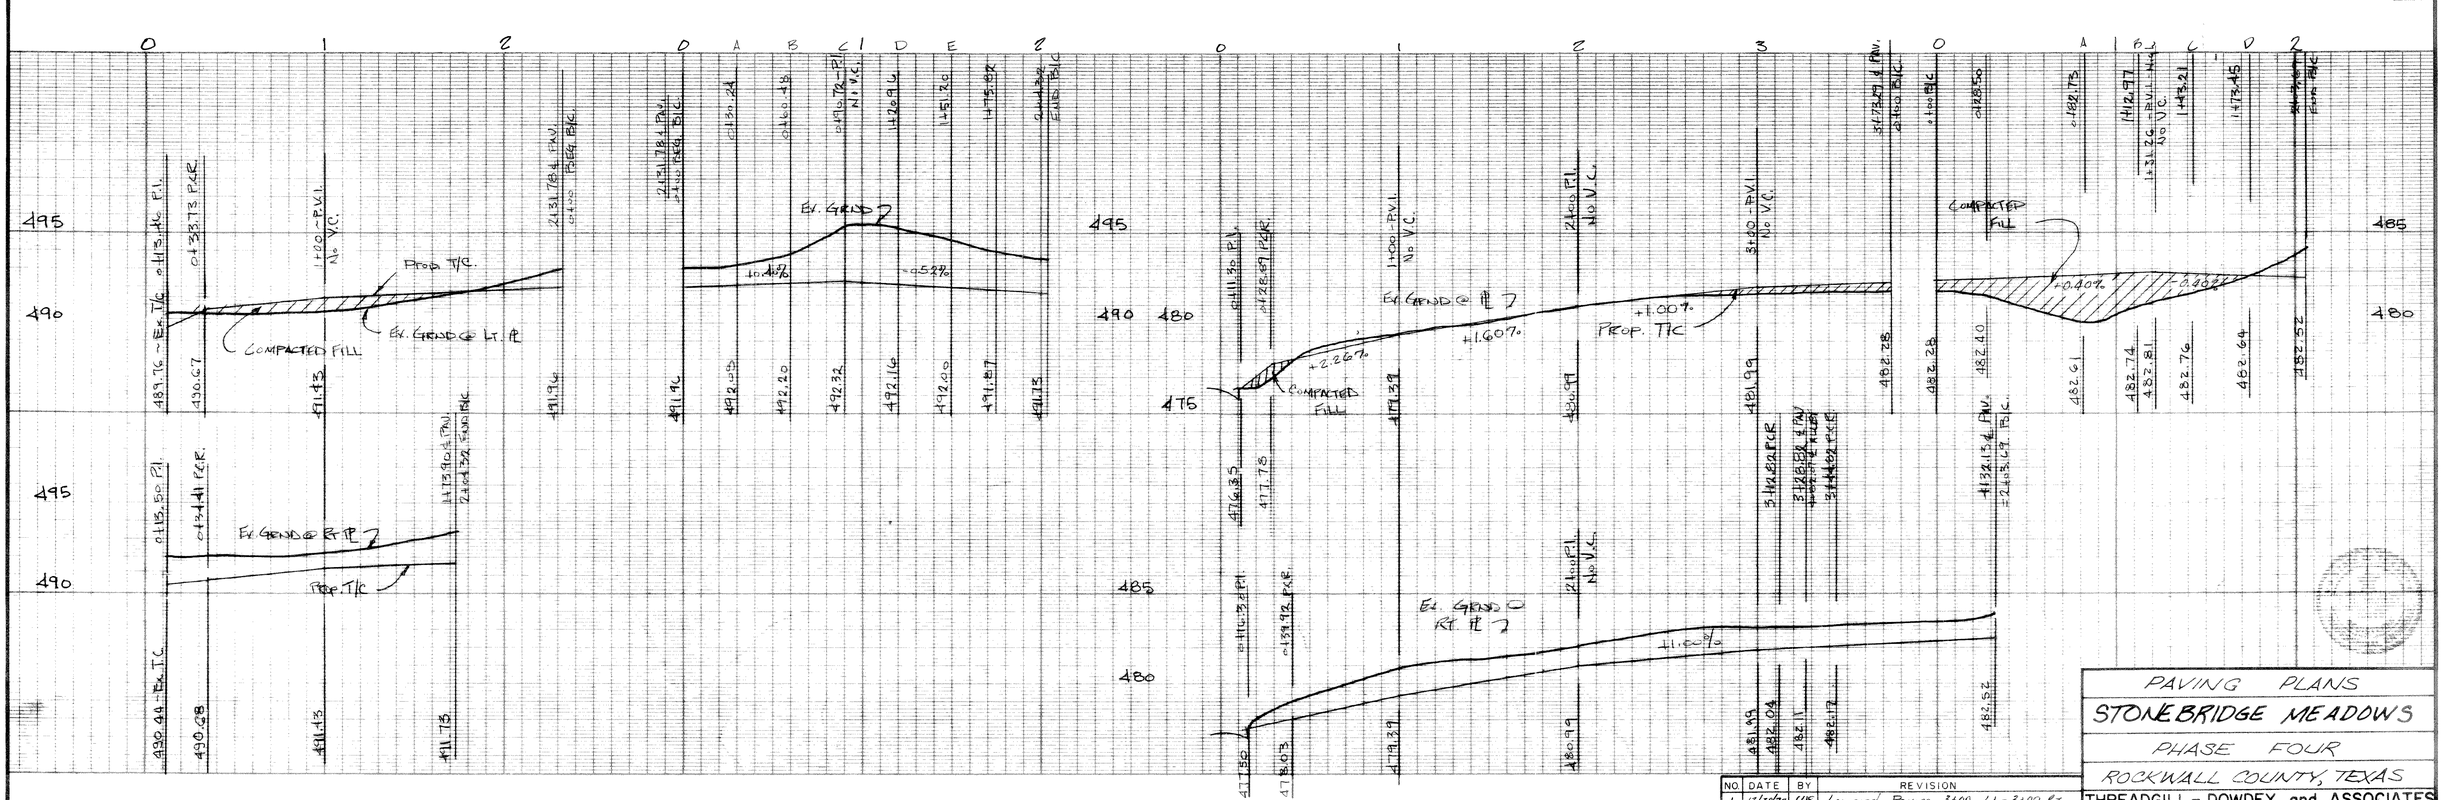

BENCH MARK: Top South Flange Bolt F.H.- East Side of Lake Shore Dr.
(200' +- North of North Property Line of Stonebridge
#1) Elev. 454.36

ESTIMATES

Material	Quantity	Unit
Concrete	2810	S.Y.
Saw Cut & Remove Curb	47	S.Y.
Sand Bedding	157	Cu. Yd.

NO.	DATE	BY	REVISION
1	12/26/78	JHS	Lowered Paving 3+00 Lt - 3+00 Rt.

PAVING PLANS
STONEBRIDGE MEADOWS
PHASE FOUR
ROCKWALL COUNTY, TEXAS

THREADGILL - DOWDEY and ASSOCIATES
CONSULTING ENGINEERS DALLAS, TEXAS

DESIGN	DRAWN	CHECKED	DATE	SCALE	JOB	SHEET
JCH	HTM	JGB	10-78	1"=40'	506-E	2/5

PLATE No. 3