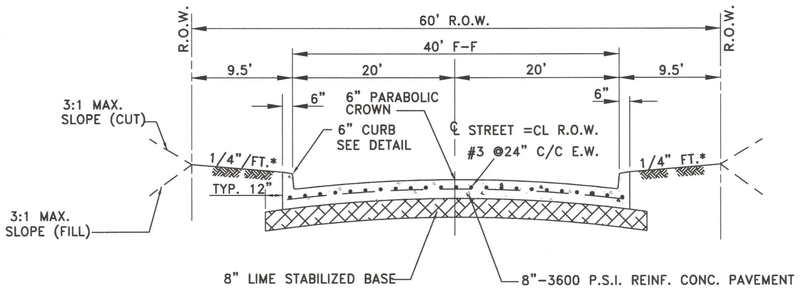

NOTE: ALL PARKWAYS SHALL BE SODDED AFTER PAVING AND FRANCHISE UTILITIES ARE COMPLETE.

* 1/4" FT. MIN. SLOPE & 3/4" /FT. MAX. SLOPE

MINOR COLLECTOR AND/OR LOCAL COMMERCIAL

N.T.S.

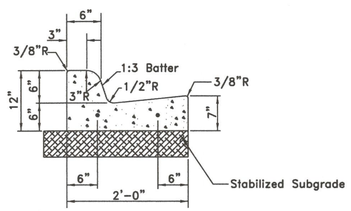

SEPARATE CURB & GUTTER

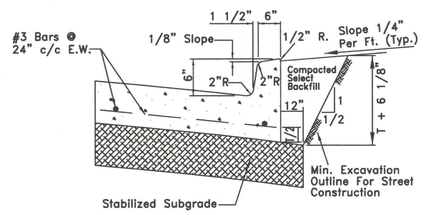

MONOLITHIC CURB

NOTE :
Dimension "T" Equals Pavement Thickness Shown on Typical Pavement Sections

THE SEAL APPEARING ON THIS DOCUMENT WAS AUTHORIZED BY W.L. DOUPHRATE II TEXAS P.E. NO. 60102 ON

DOUPHRATE & ASSOCIATES, INC.
ENGINEERING - PROJECT MANAGEMENT - SURVEYING
2235 RIDGE RD., # 200 ROCKWALL, TEXAS 75087
PHONE: (972)771-9004 FAX: (972)771-9005

TYPICAL SECTIONS & PAVING DETAILS
PROPOSED CARRIER DRIVE
CITY OF ROCKWALL
ROCKWALL COUNTY, TEXAS

REVISION

CHECKED: W.L.D.
DRAWN: R.C.T.
DATE: 04/2010
DRAWING: TYP DETAIL
PROJECT: 10004

REVISED: 7/14/10 - RTUNNELL
M:\projects\10004\dwg\Sheets\10004 Typical Sections.dwg
PLOT SCALE: 1:11.09 PLOT STYLE: 1050C-22X34.ctb PLOTTED BY: ROB TUNNELL ON 7/15/2010