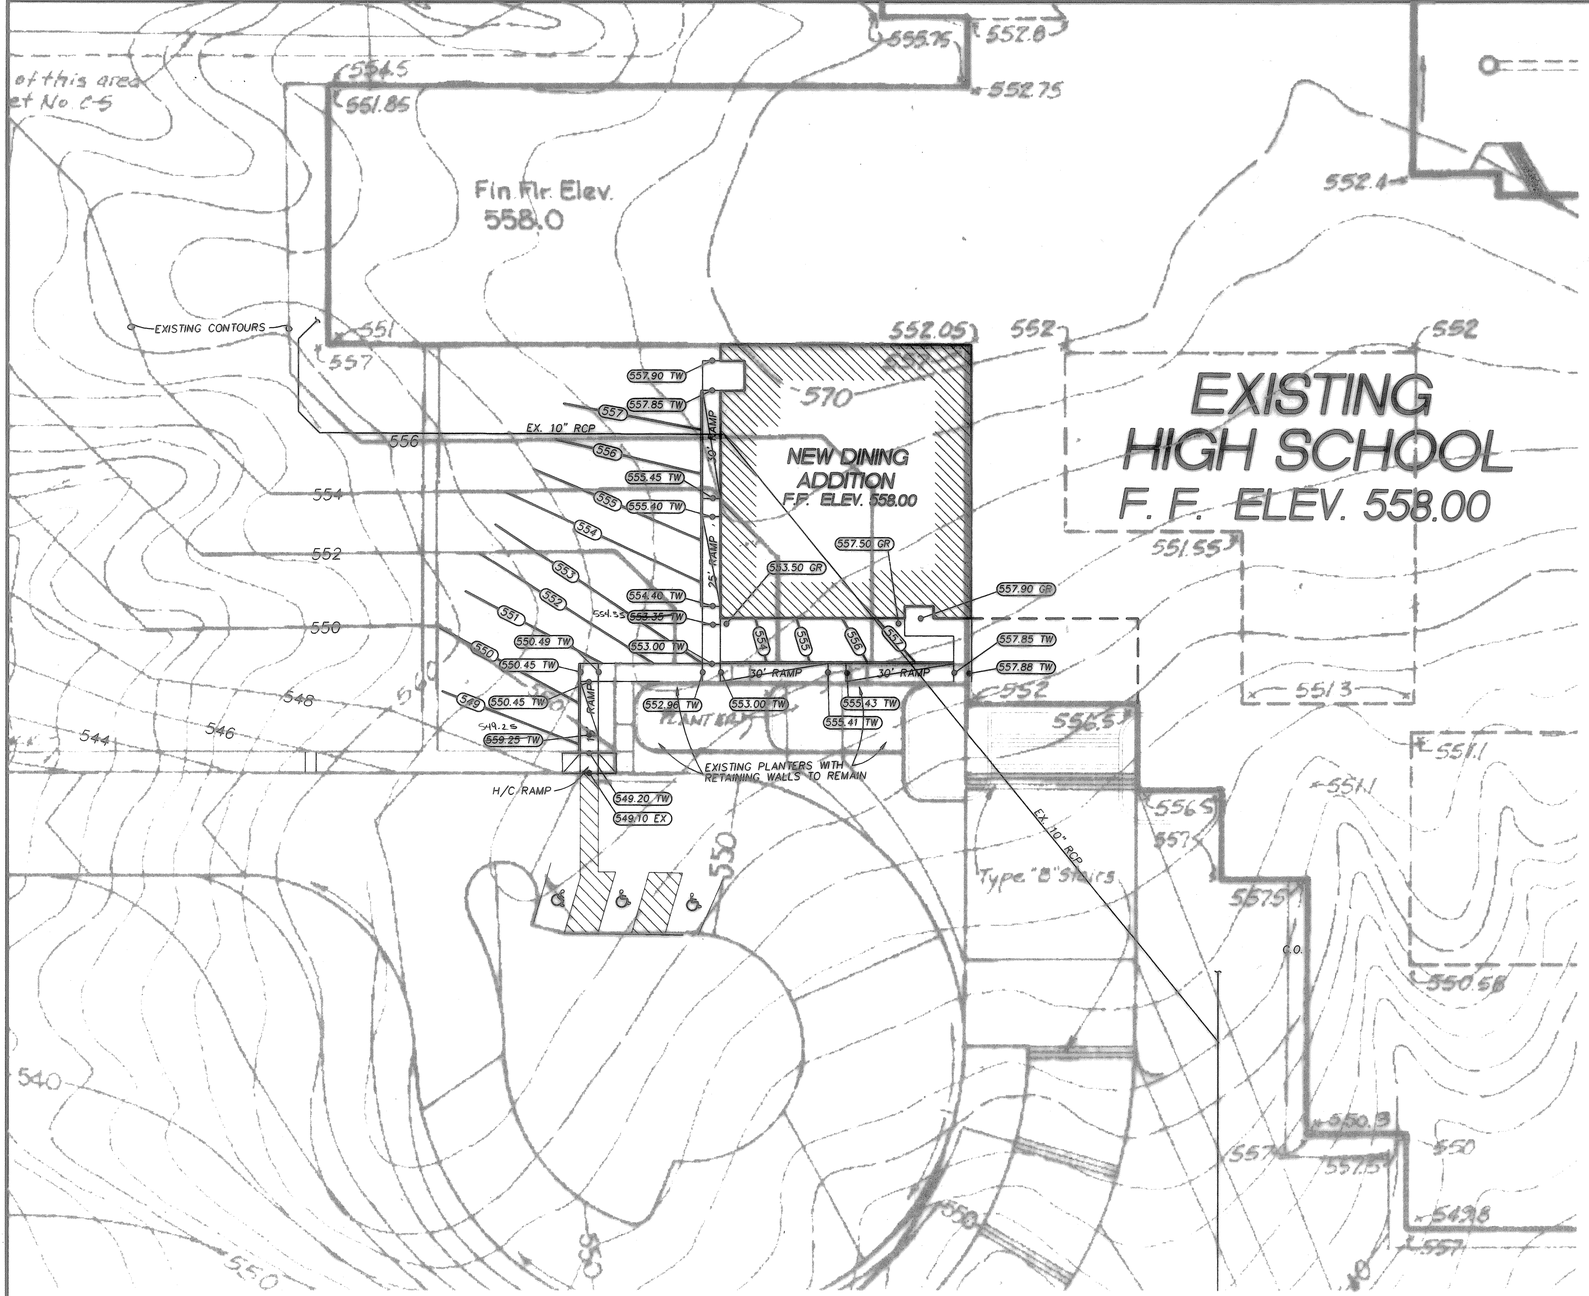

NOTE: PARKING STALL DIMENSIONS TO BE IN ACCORDANCE WITH A.D.A. OR APPROPRIATE GOVERNING AUTHORITY'S STANDARDS, WHICHEVER IS MORE RESTRICTIVE.

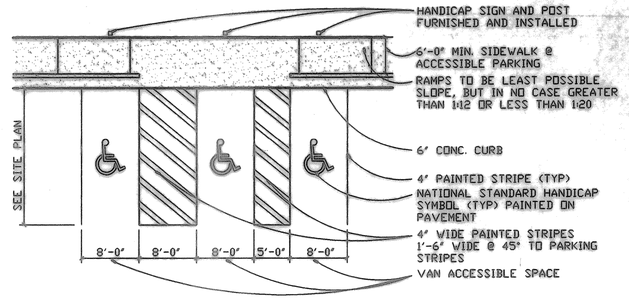

ACCESSIBLE PARKING STALL DETAILS
NOT TO SCALE

HANDICAP RAMP DETAIL
NOT TO SCALE

DINING ADDITION
GRADING PLAN
Scale 1" = 20'

GLENN ENGINEERING
PHONE 972-717-0113 Fax 972-716-4229
100 DECKER COURT - SUITE 250 IRVING, TEXAS 75062

DATE 31 AUGUST, 1998
DRAWN BY R.A.H.
CHECKED C.M.G.
COMM NO 0494453
REVISED 19 NOV., 1998

3-20-1995

ROCKWALL HIGH SCHOOL ADDITIONS
ROCKWALL INDEPENDENT SCHOOL DISTRICT
ROCKWALL, TEXAS

SHW Group Inc.
Architects + Engineers

SHEET NUMBER C
26 OF 29 2.33r
SET NUMBER