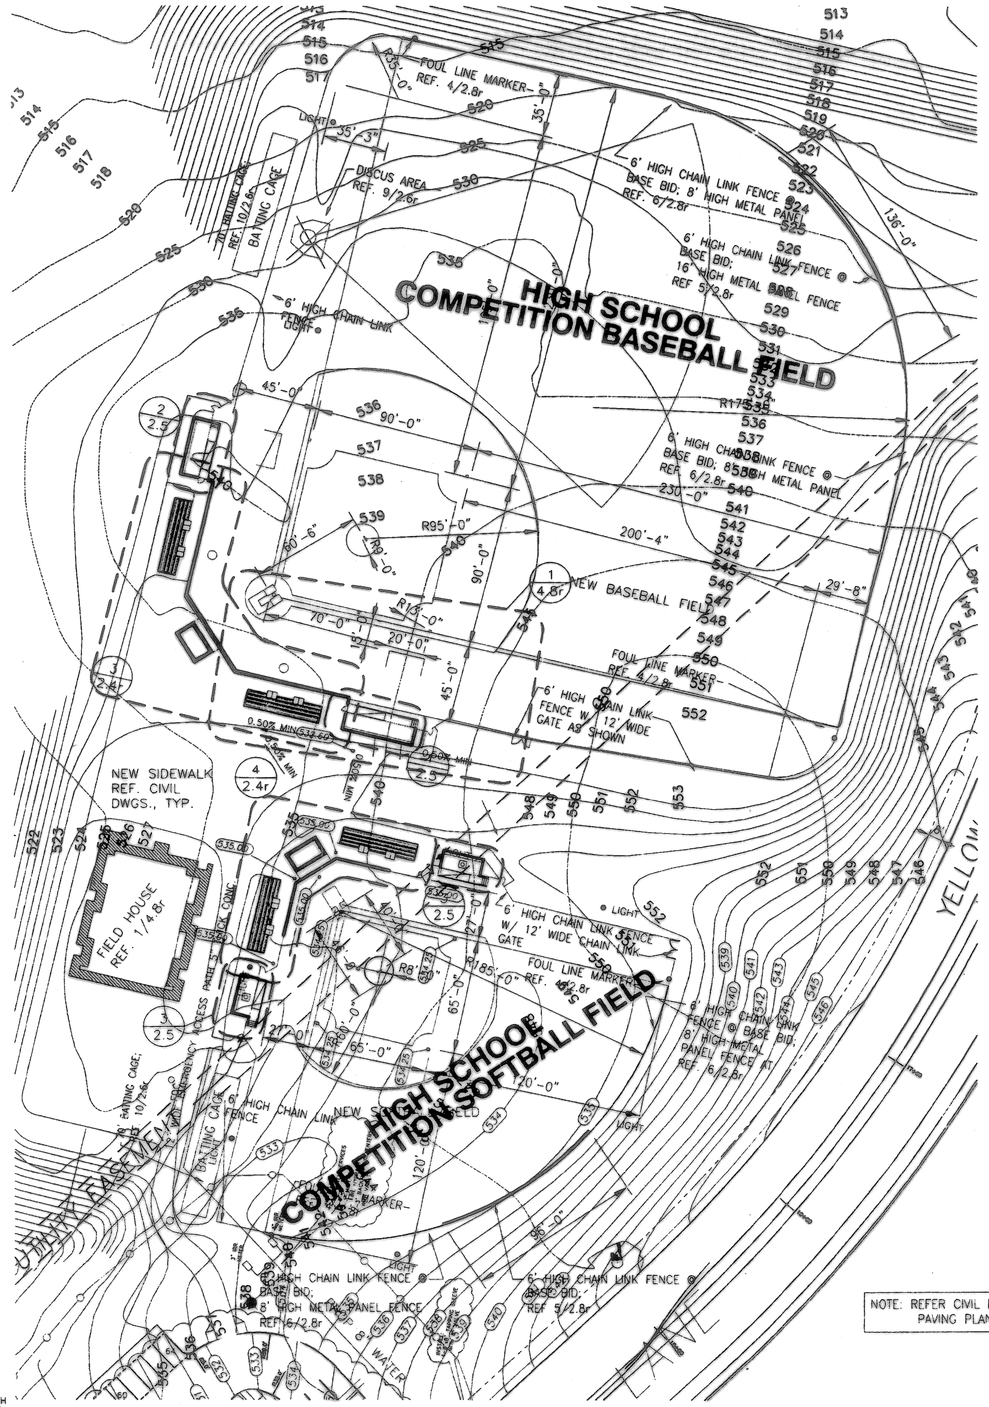

NOTE: REFER CIVIL DWGS. FOR PAVING PLANS.

NORTH

PARTIAL SITE PLAN

1/2.3r

1" = 40'-0"

RHS2_3r.dwg 11-23-98 9:16:23 amCST

DATE AUGUST 31,1998
DRAWN BY GLF
CHECKED DJB
COMM. NO 14908416
REVISED NOV. 19, 1998

ROCKWALL HIGH SCHOOL ADDITIONS
ROCKWALL INDEPENDENT SCHOOL DISTRICT
ROCKWALL, TEXAS

FINAL PLANS FOR BIDDING AND CONSTRUCTION

REGISTERED ARCHITECT DAVID J. WEEKS STATE OF TEXAS

SHW Group Inc.
Architects • Engineers

SHEET NUMBER C 2.3r

3 OF 29

SET NUMBER

© 1998 SHW Group, Inc.