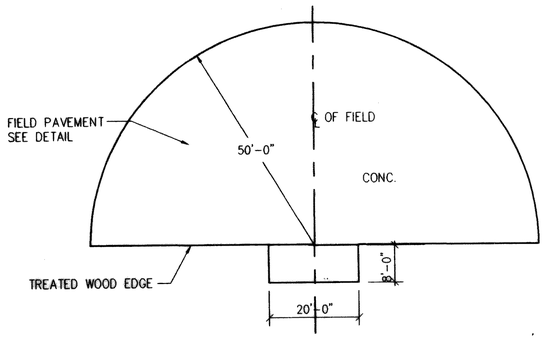

HIGH JUMP LAYOUT
NTS

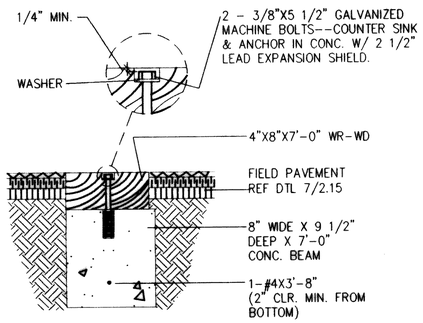

TAKE OFF BOARD
NTS

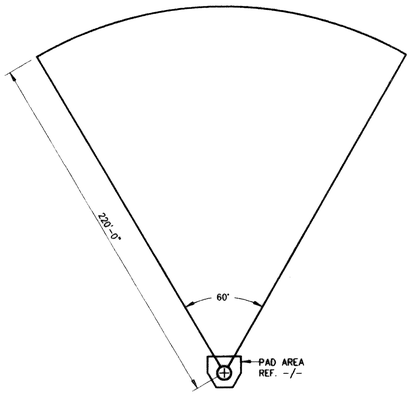

DISCUS AREA
1" = 30'-0"

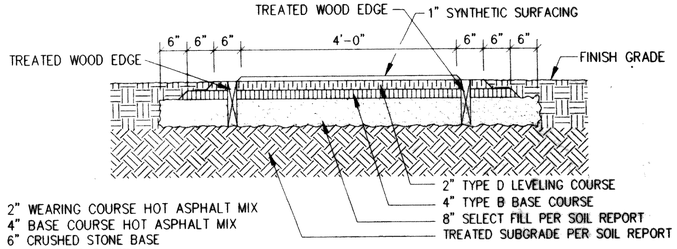

ASPHALT RUNWAY
3/4" = 1'-0"

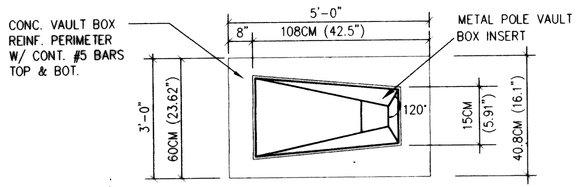

PLAN

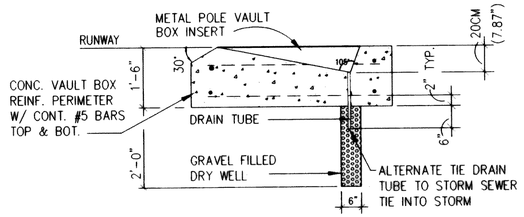

SECTION

POLE VAULT BOX
NTS

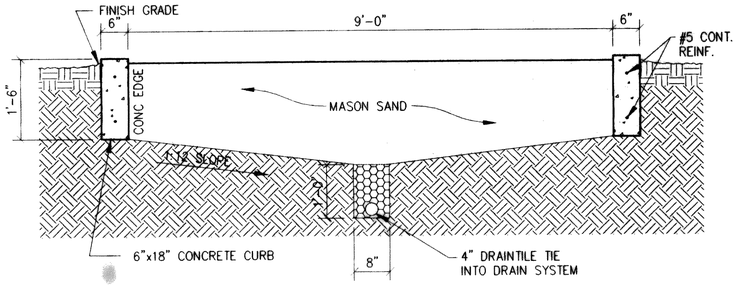

LONG JUMP/TRIPLE JUMP PIT SECTION
3/4" = 1'-0"

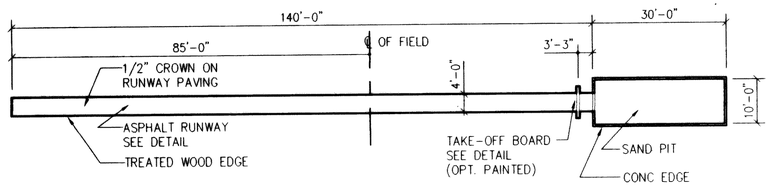

LONG JUMP RUNWAY
NTS

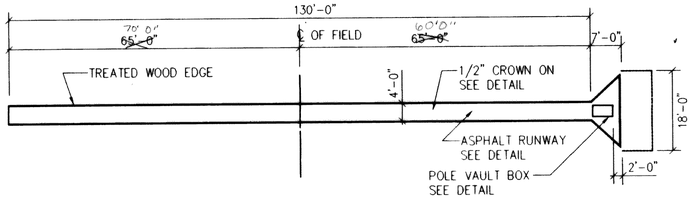

POLE VAULT RUNWAY
NTS

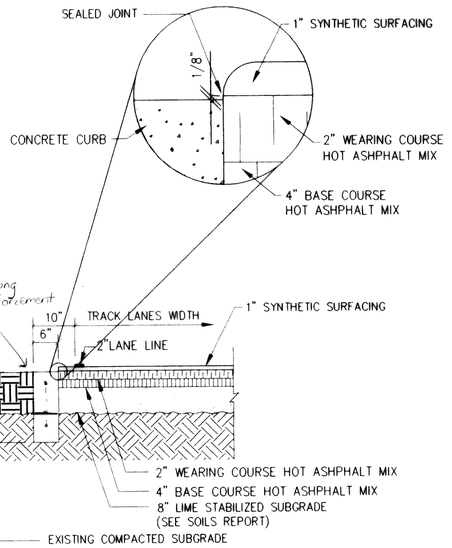

TRACK PAVEMENT DETAIL
NTS

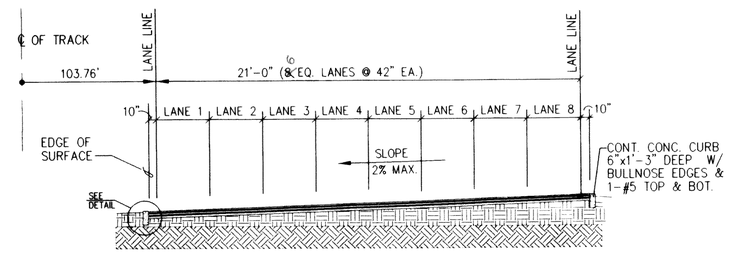

NOTE: 1. TRACK LANES SHALL BE 42" WIDE, TYP..
2. LANE STRIPING SHALL BE IN ACCORDANCE W/ THE STATE HIGH SCHOOL ASSOC. FOR 400 METER TRACKS, TYP.
3. REFER TO CIVIL GRADING PLAN FOR FRENCH DRAIN & FINISHED TRACK ELEVATIONS, TYP..

TYPICAL TRACK SECTION
NTS

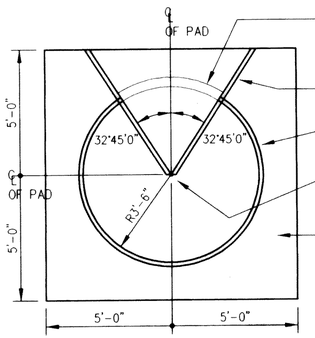

SHOT PUT PAD
NTS

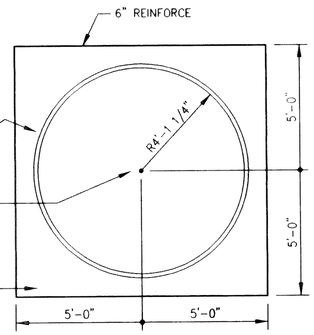

DISCUS PAD
NTS

Note: The 8" subgrade, 4" base course asphalt and 2" wearing course asphalt is correct. Any mention in the specifications of subgrade to base is different thickness than these shown are incorrect. Additionally the tracks is to be latex as specified.

1999 SOCCER FIELD AND TRACK ADDITIONS TO ROCKWALL HIGH SCHOOL
ROCKWALL INDEPENDENT SCHOOL DISTRICT
ROCKWALL, TEXAS

DATE 31 AUG 1999
DRAWN BY KKE
CHECKED RAH
COMM NO 1-97-113
REVISED

SHW Group Inc.
Architects • Engineers

TRACK DETAILS
AS SHOWN

SHEET NUMBER C 2.9
OF 20
SET NUMBER

GLENN ENGINEERING
PHONE 972-757-1515 FAX 972-757-1520
310 DECKER COURT - SUITE 310 IRVING, TEXAS 75062

\\RDC1\SD\Soccer-Track\RISD-Track_Details-Rev.dwg Wed Sep 01 07:36:29 1999 K. Eads