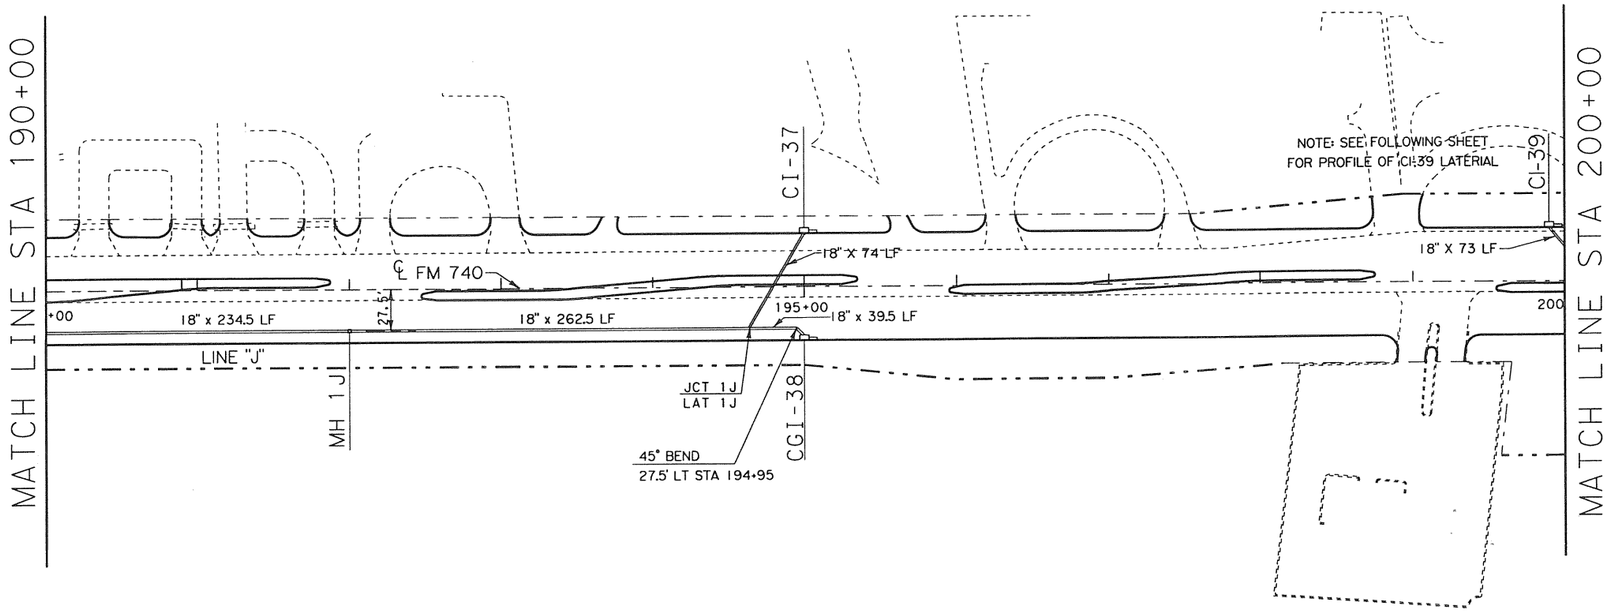

PLAN SCALE: 1"=100'

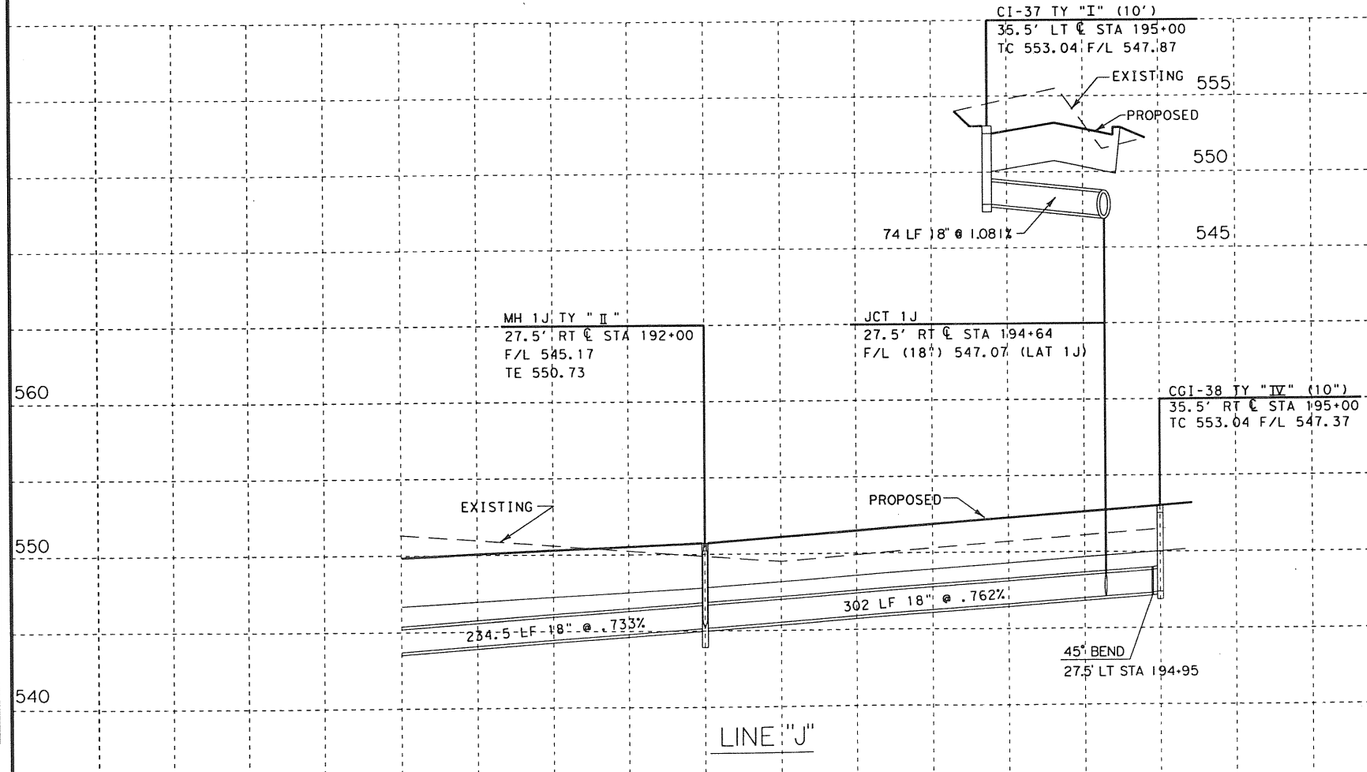

PROFILE SCALE:
1"=100' HORIZONTAL
1"=10' VERTICAL

STATE OF TEXAS
DAVID T. LOTT
73998
LICENSED
PROFESSIONAL ENGINEER

8/16/ , 1999

David Lott, P.E.

DRAINAGE SHEET
SHEET 13 OF 15

FED. RD. DIV. NO.	FEDERAL AID PROJECT NO.		SHEET NO.
6	STP 99(413)MM		101
STATE	STATE DIST. NO.	COUNTY	
TEXAS	18	ROCKWALL	
CONT.	SECT.	JOB	HIGHWAY NO.
1014	03	033	FM 740

© 1999 TEXAS DEPARTMENT OF TRANSPORTATION

DESIGN FILES
DRAIN7.DGN 1,6,23,40 - 43,47,49
FM7 0.DGN
FM74^7 · 4.DGN 1,6,20,22,23,34,47,49
2

$$$$date$$$$