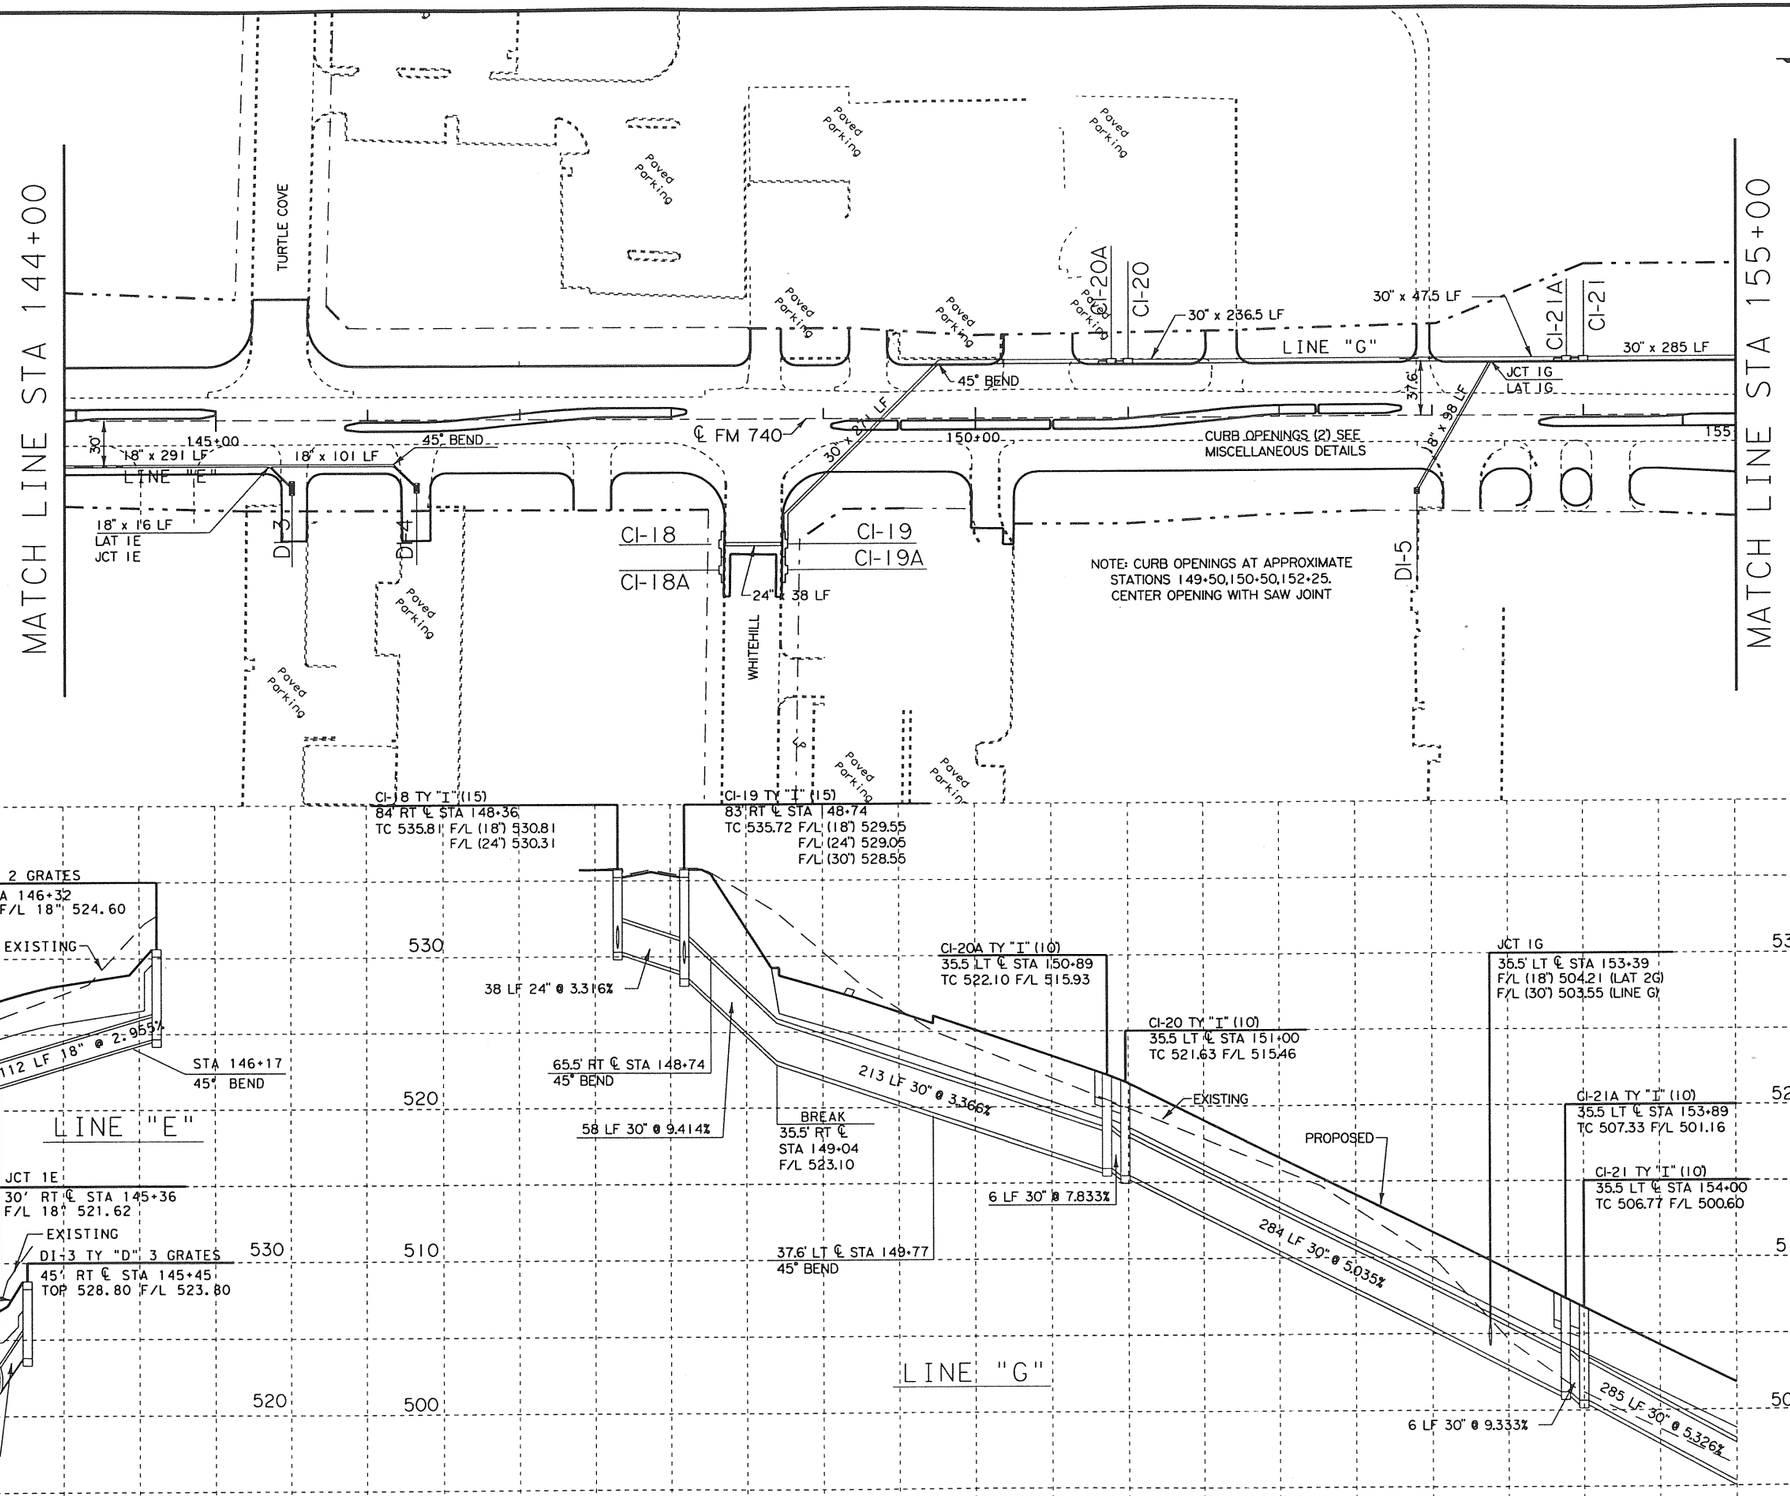

REFERENCE FILES
FM740_2DGN
FM74_2DGN
DESIGN FILES
DRAIN3.DGN
1,6,20,22,23,3-43,47,49
2,40
1,6,23,40 - 43,47,49

$$$date$$$

STATE OF TEXAS
DAVID T. LOTT
73998
LICENSED PROFESSIONAL ENGINEER

8/16/, 1999

David Lott, P.E.

DRAINAGE SHEET
SHEET 5 OF 15

FED. RD. DIV. NO.	FEDERAL AID PROJECT NO.		SHEET NO.
6	STP 99(413)MM		93
STATE	STATE DIST. NO.	COUNTY	
TEXAS	18	ROCKWALL	
CONT.	SECT.	JOB	HIGHWAY NO.
1014	03	033	FM 740

© 1999 TEXAS DEPARTMENT OF TRANSPORTATION