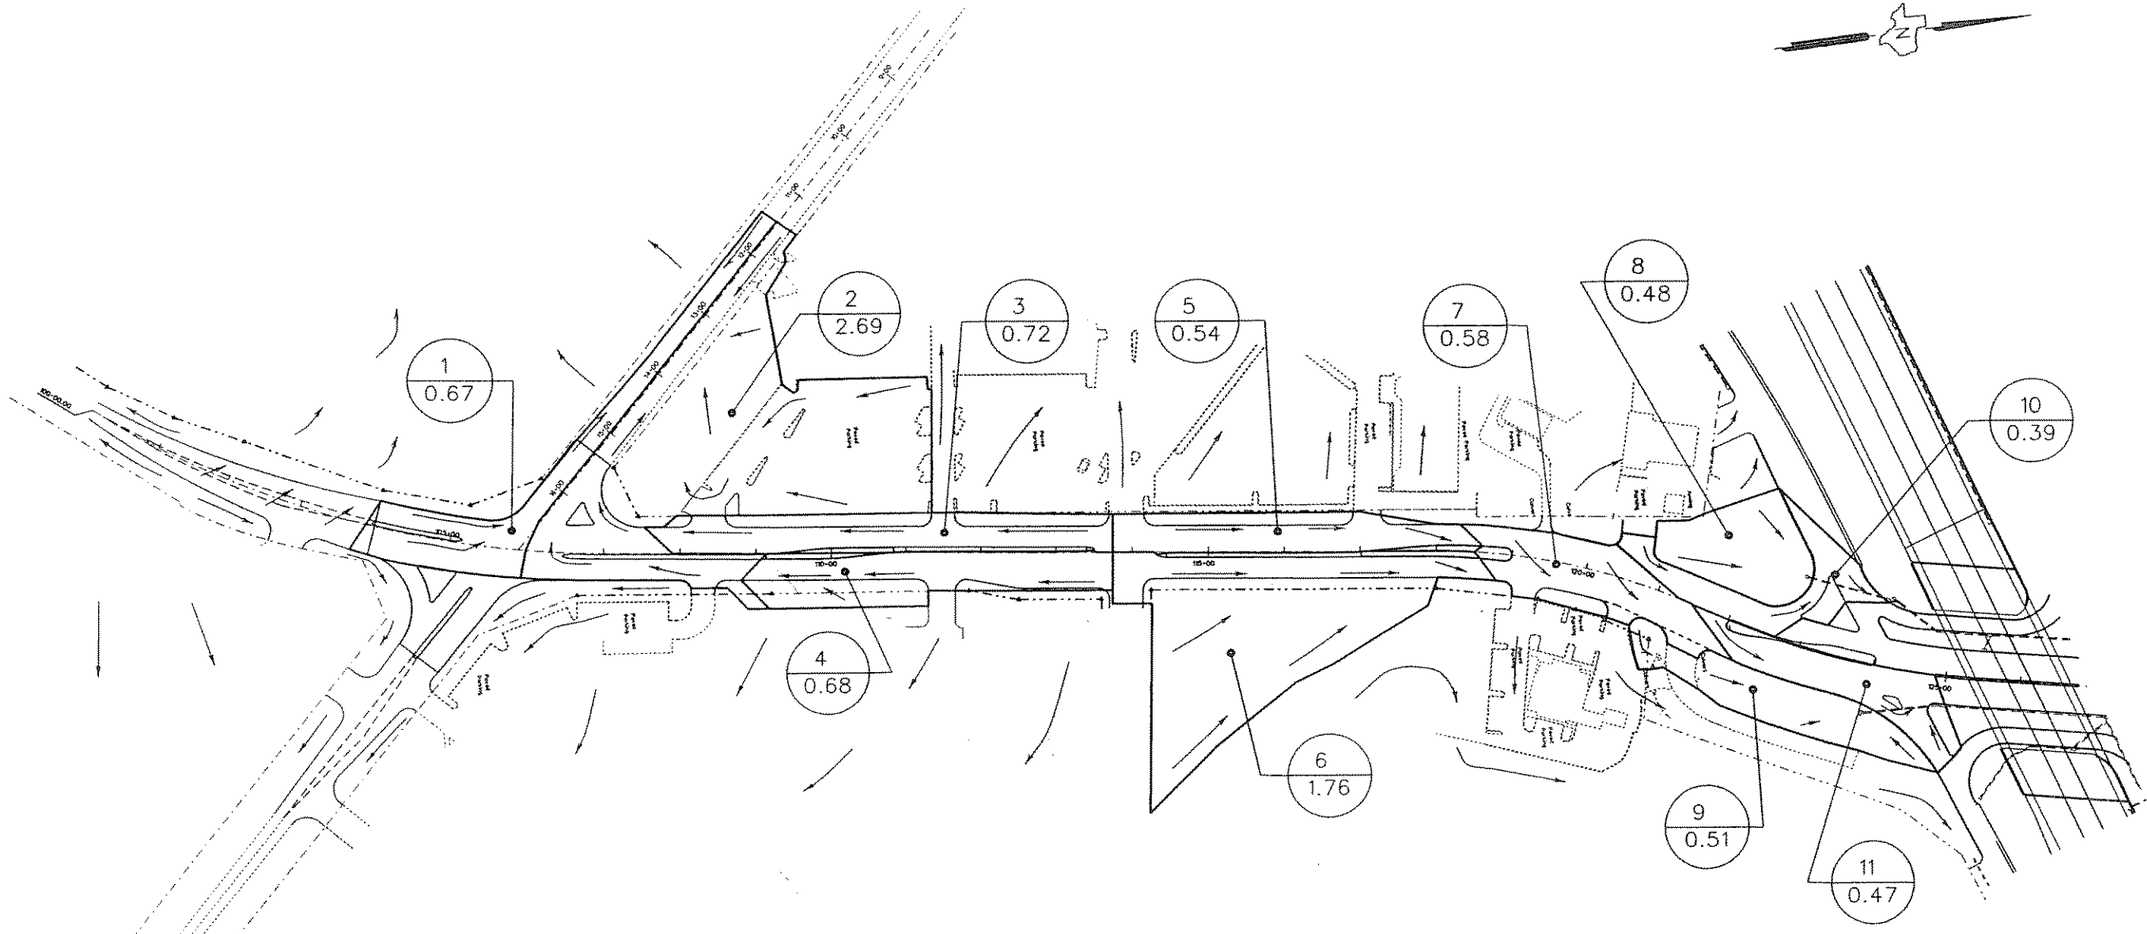

G. K. WETZIG
80322
REGISTERED
PROFESSIONAL ENGINEER
STATE OF TEXAS

G. K. Wetzig
5/3/96

DRAINAGE AREA MAP

SCALE 1"=100'

FED. RD. DIV. NO.	FEDERAL AID PROJECT NO.		SHEET NO.
6	STP 96 (830) MM		17
STATE	STATE DISTRICT	COUNTY	
TEXAS	DALLAS	ROCKWALL	
CONTROL	SECTION	JOB	HIGHWAY NO.
1014	03	041	FM 740

$$$$date$$$$