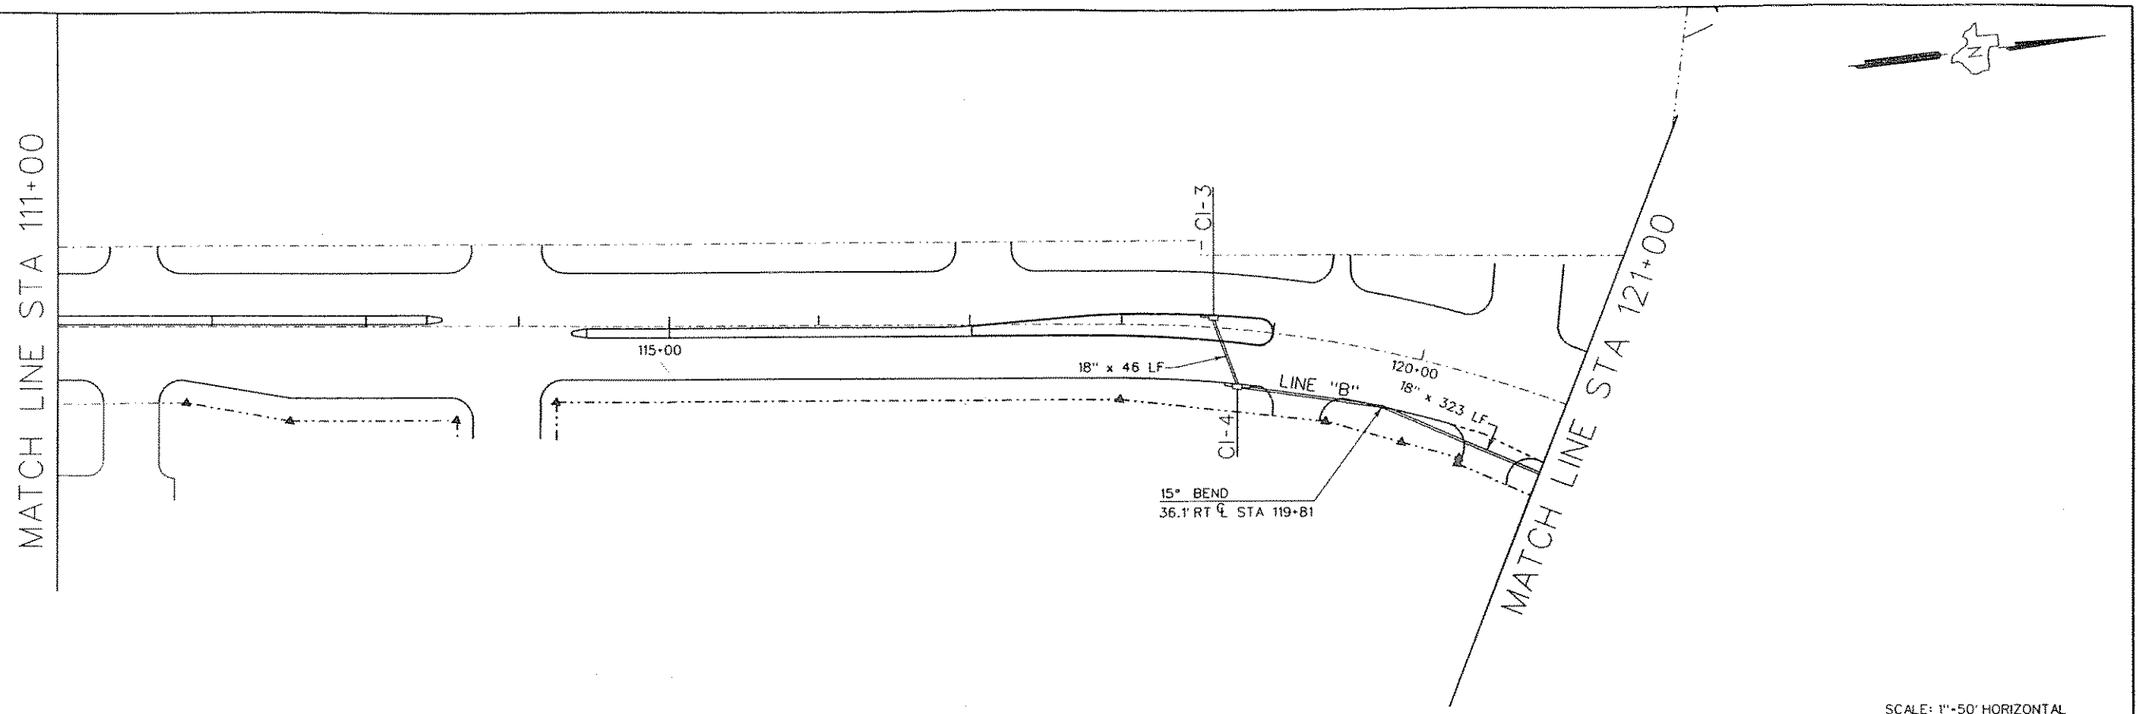

SCALE: 1"=50' HORIZONTAL
1"=5' VERTICAL

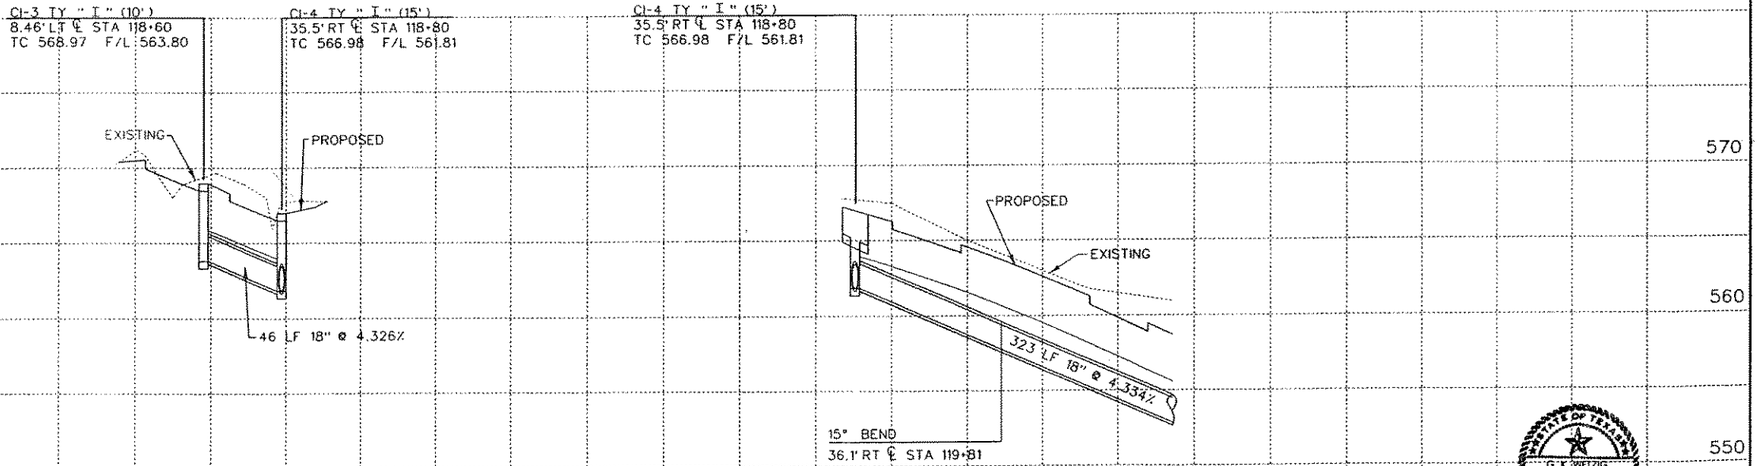

G. K. WETZIG
80322
REGISTERED
PROFESSIONAL ENGINEER
STATE OF TEXAS

G. K. Wetzig
5/3/96

DRAINAGE SHEET
SHEET 2 OF 3

FED.RD. DIV.NO.	FEDERAL AID PROJECT NO.		SHEET NO.
6	STP 96 (830) MM		20
STATE	STATE DISTRICT	COUNTY	
TEXAS	DALLAS	ROCKWALL	
CONT.	SECT.	JOB	HIGHWAY NO.
1014	03	041	FM 740

FM740DGN	1, 20, 21, 22, 47		1, 6, 40 - 43
FM740PO.DGN	2, 3, 9, 11, 13, 25, 28, 61	20	
DGN	20		
DL	FILES		1, 2, 6, 20, 33, 34
FM740PP2.DGN			

$DATE$$$$

EXT 4411