$$$$$$$$$$$dgnspec$$$$$$$$$$$

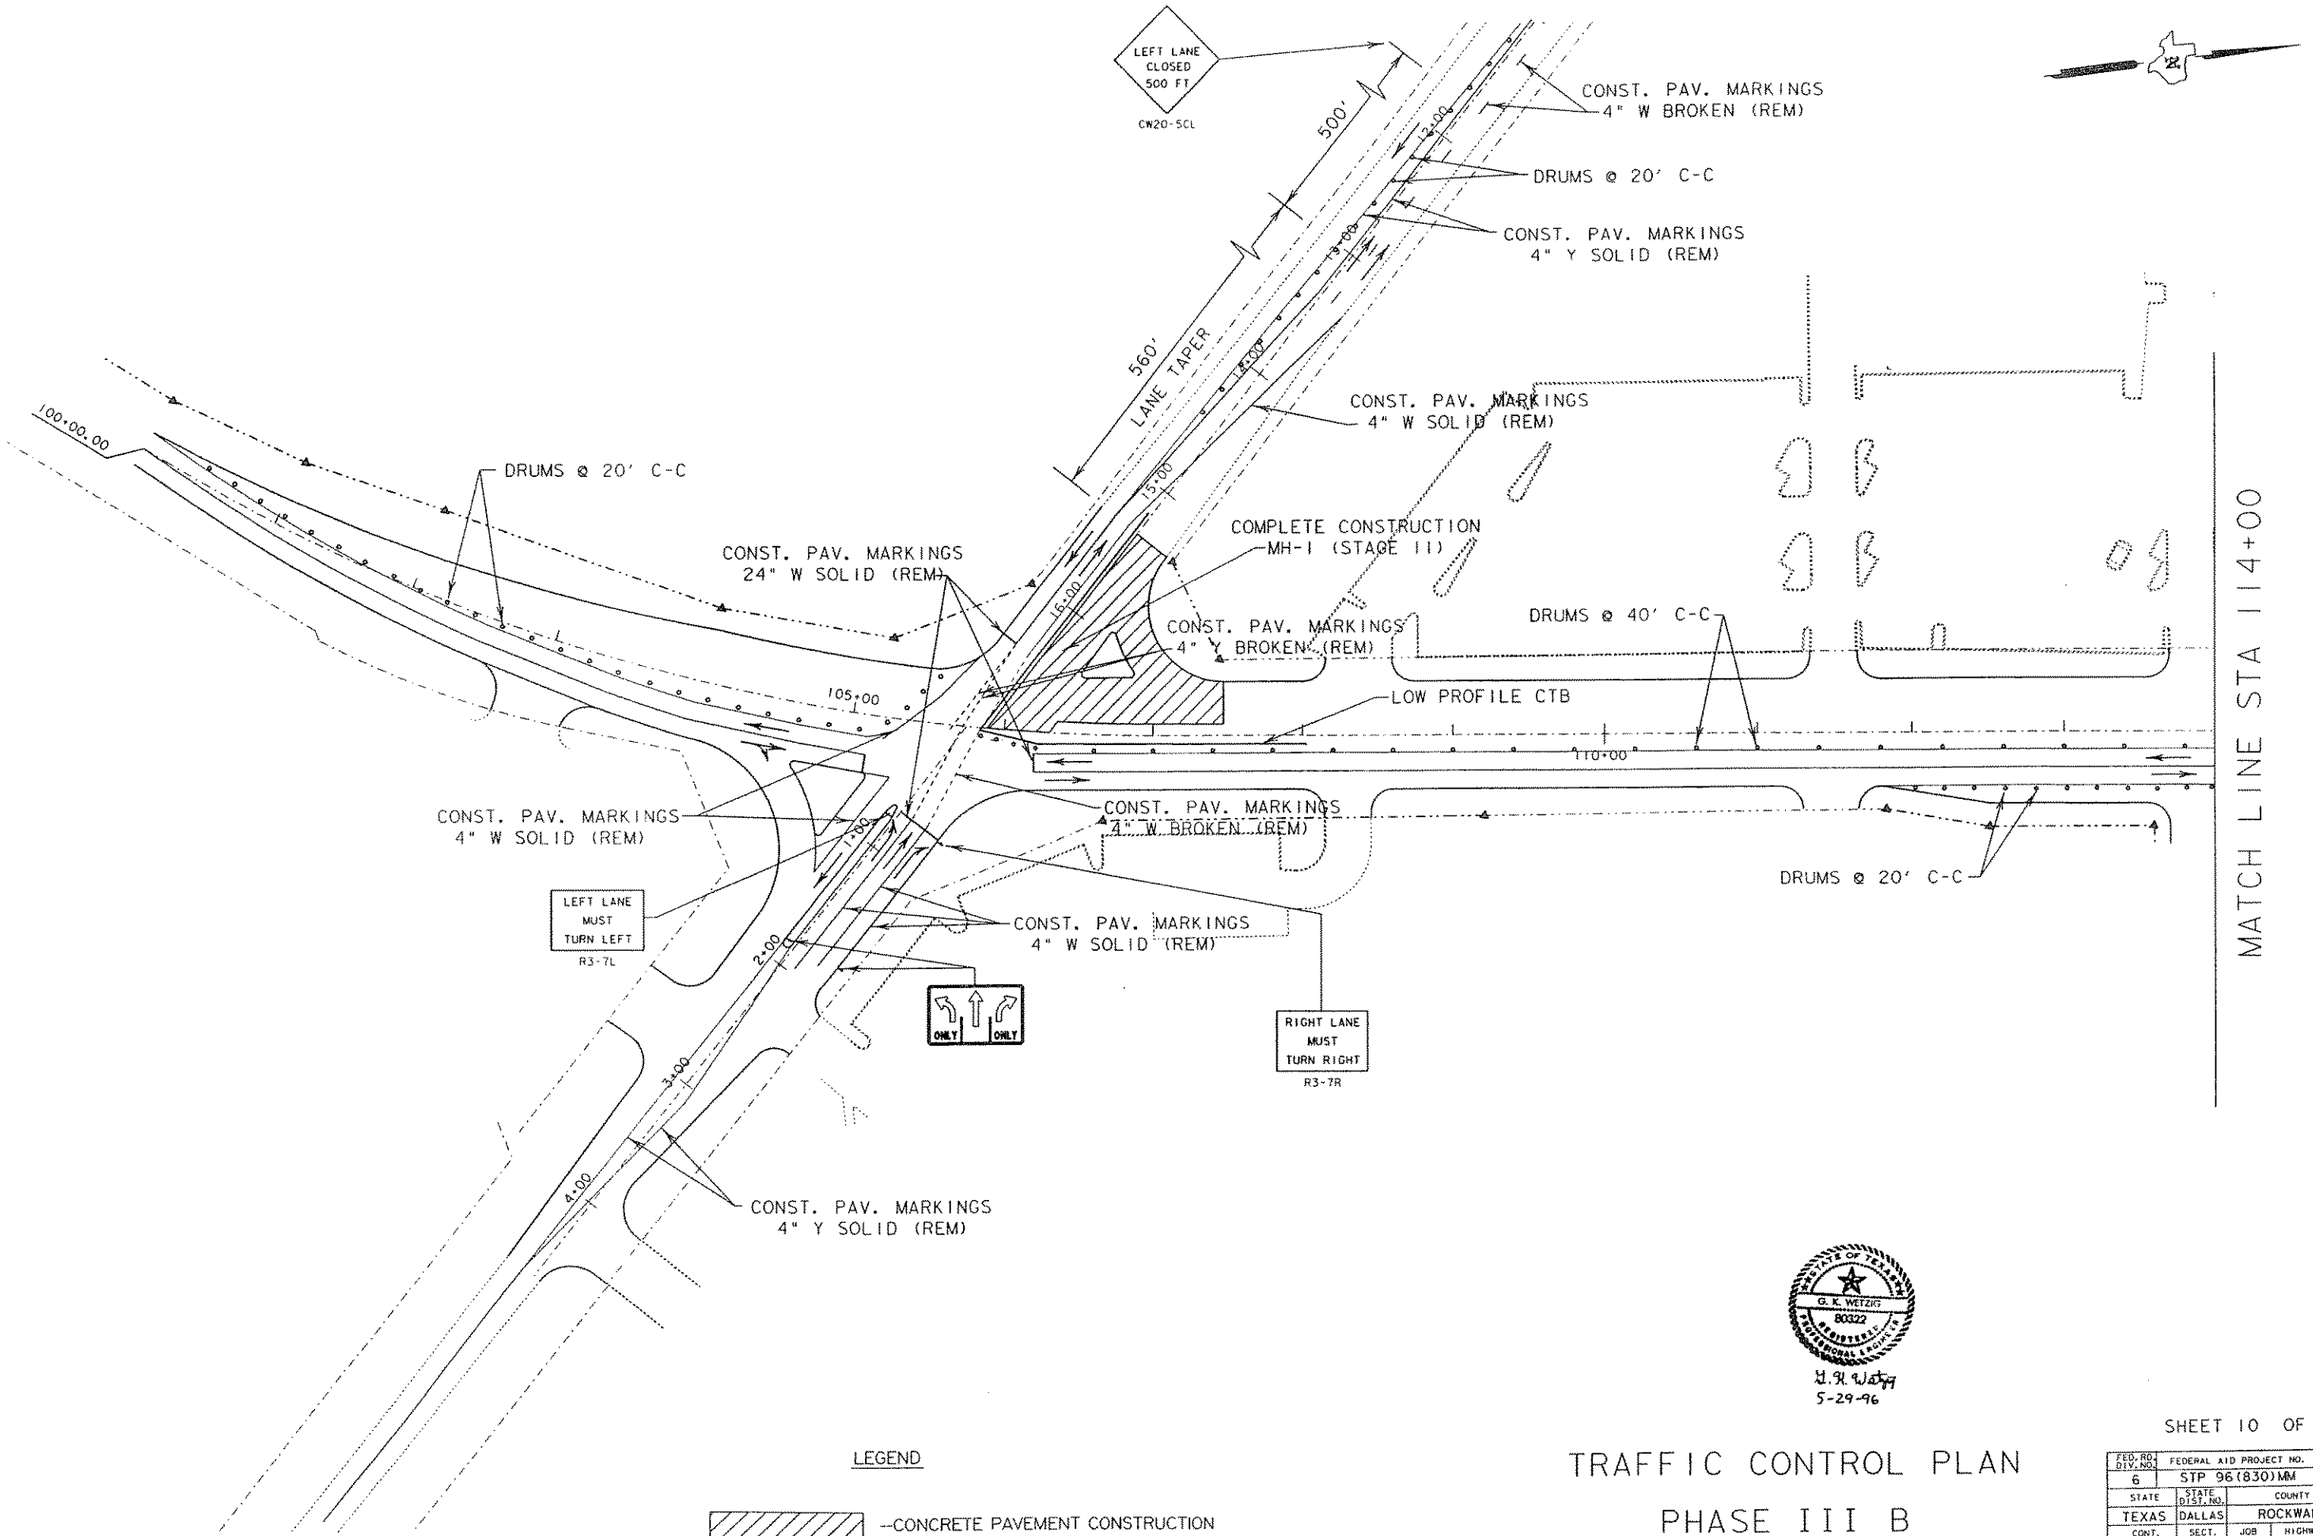

STATE OF TEXAS
G. K. WETZIG
80322
REGISTERED
PROFESSIONAL ENGINEER

G. K. Wetzig
5-29-96

LEGEND

--CONCRETE PAVEMENT CONSTRUCTION

TRAFFIC CONTROL PLAN
PHASE III B

SHEET 10 OF 15

FED. RD. DIV. NO.	FEDERAL AID PROJECT NO.		SHEET NO.
6	STP 96(830)MM		41
STATE	STATE DIST. NO.	COUNTY	
TEXAS	DALLAS	ROCKWALL	
CONT.	SECT.	JOB	HIGHWAY NO.
1014	03	041	FM 740

EXT 4407

$$$$date$$$$