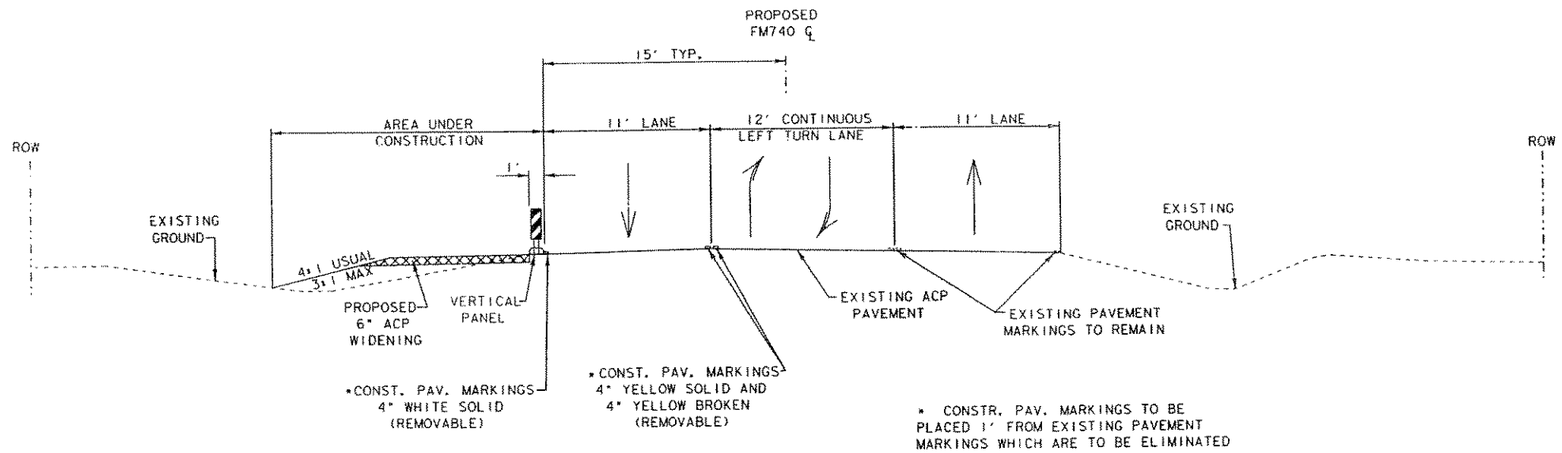

PHASE I
SECTION A-A

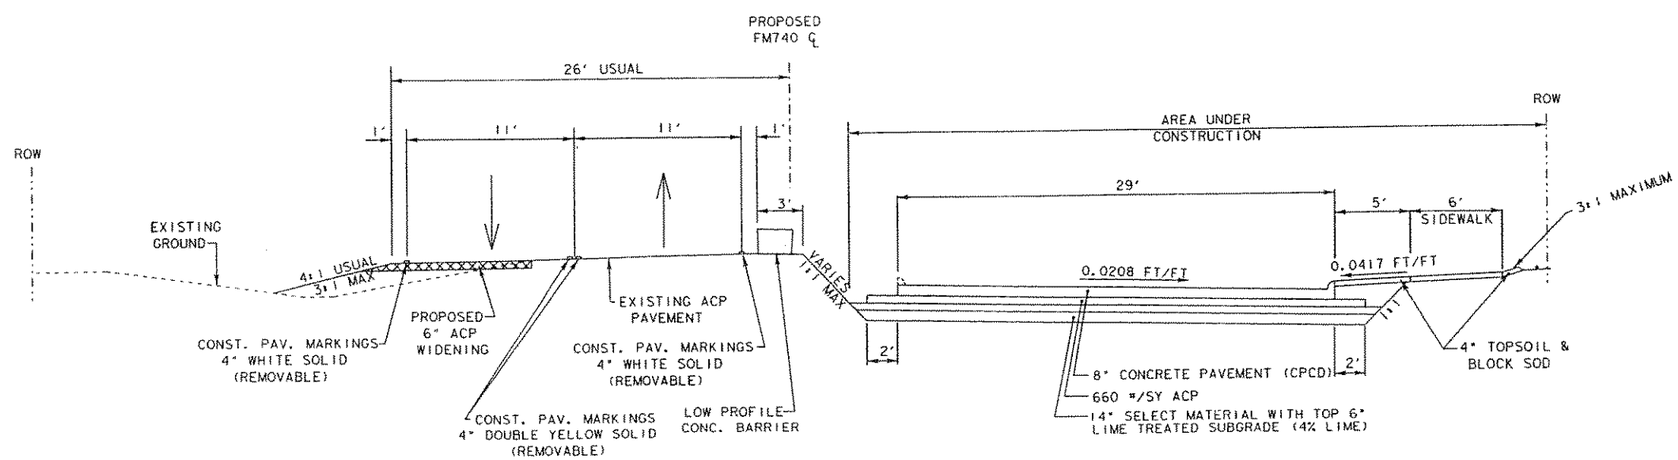

PHASE II-A
SECTION B-B

STATE OF TEXAS
G. K. WETZIG
80322
REGISTERED
PROFESSIONAL ENGINEER
G. K. Wetzig
5-29-96

TRAFFIC CONTROL PLAN
TYPICAL SECTIONS
SHEET 14 OF 15

FED. RD. DIV. NO.	FEDERAL AID PROJECT NO.		SHEET NO.
6	STP 96 (830) MM		438
STATE	STATE DISTRICT	COUNTY	
TEXAS	DALLAS	ROCKWALL	
CONTROL	SECTION	JOB	HIGHWAY NO.
1014	03	041	FM 740