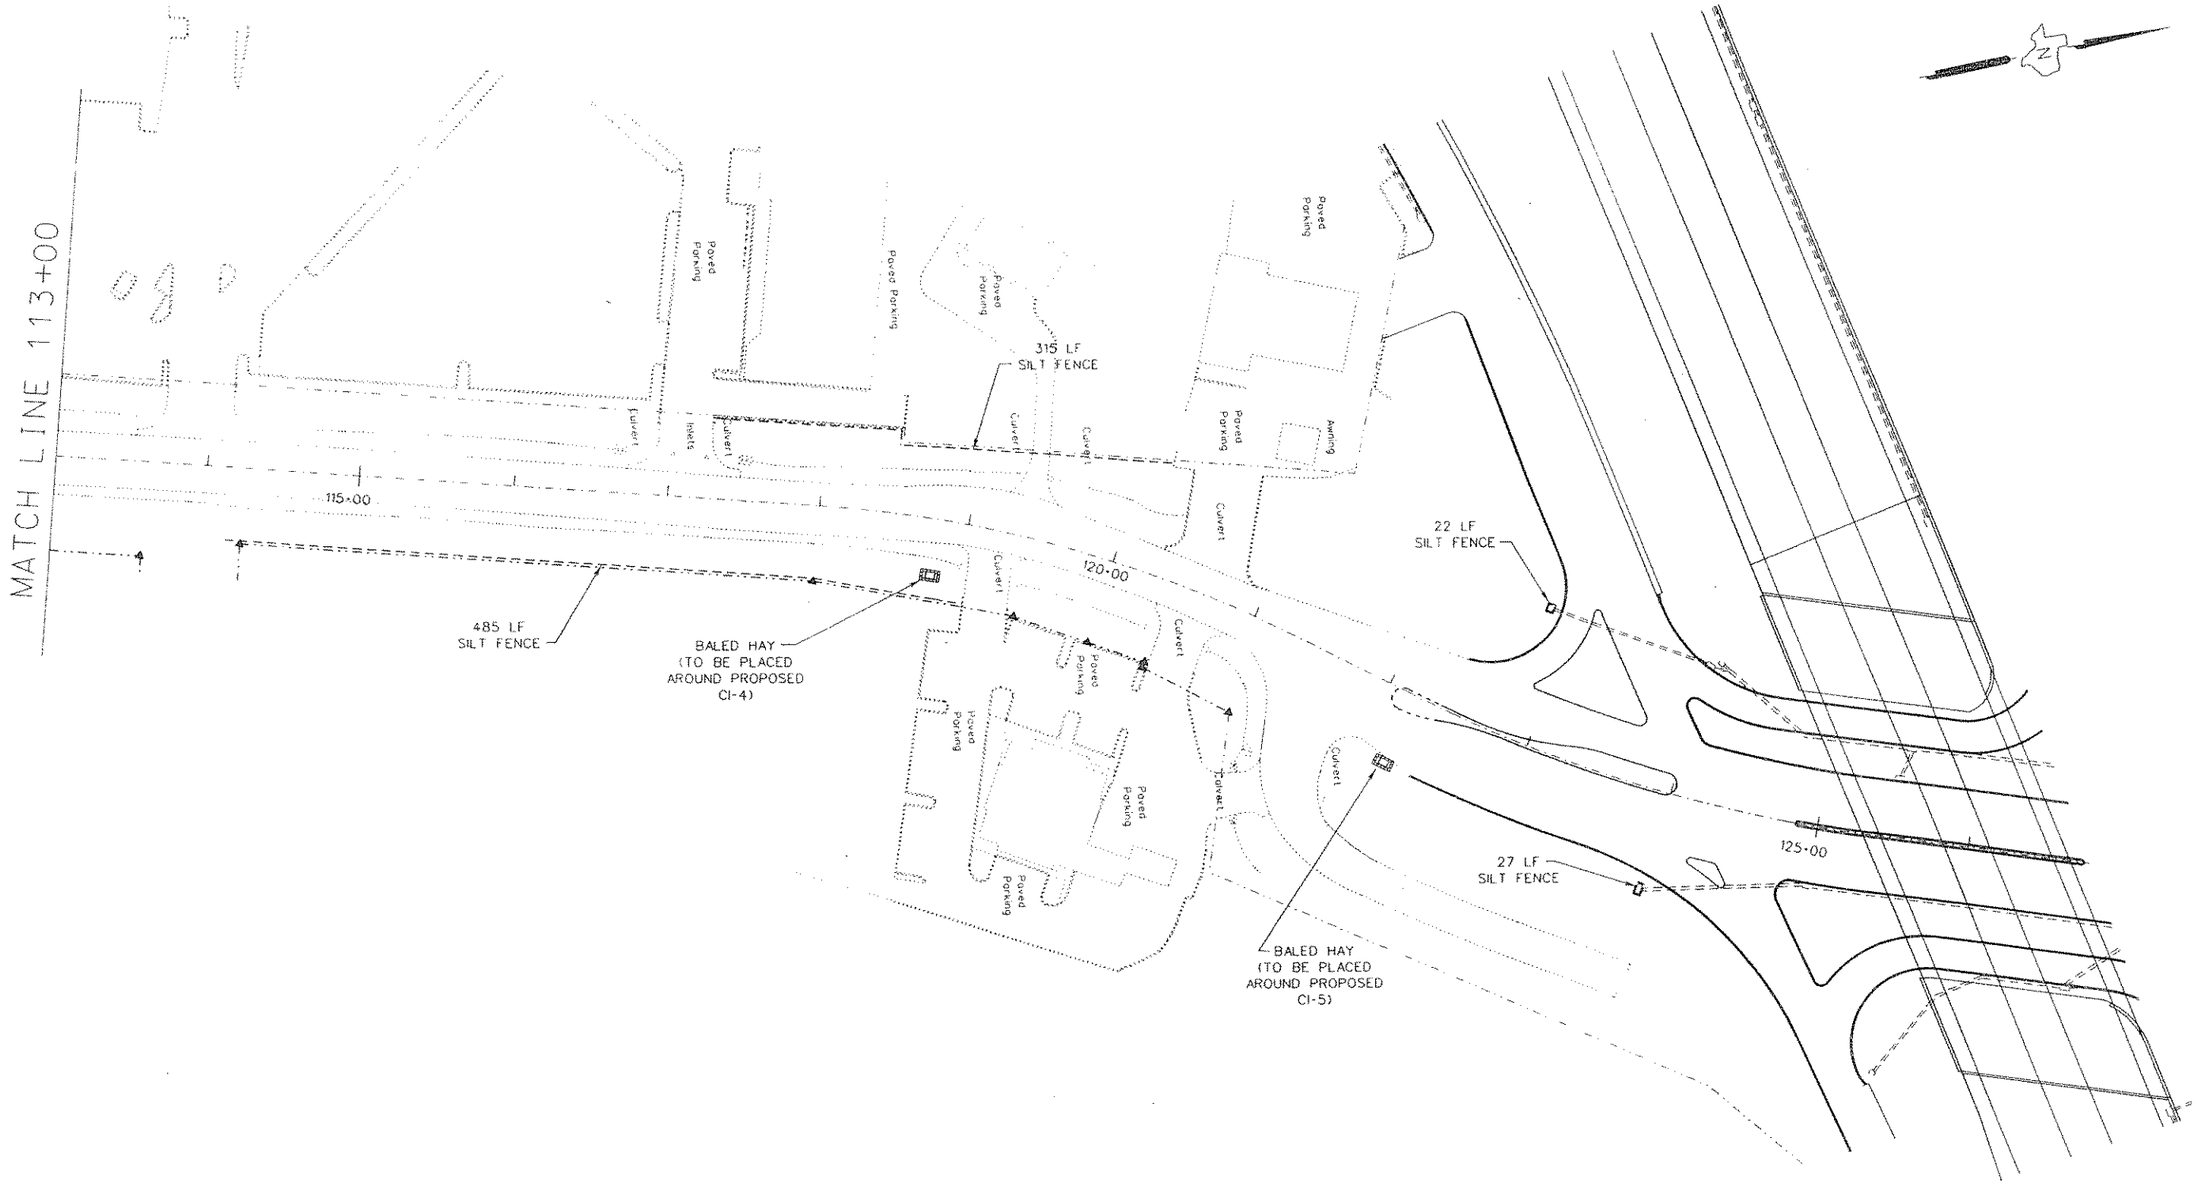

STATE OF TEXAS
G. K. WETZIG
80322
REGISTERED
PROFESSIONAL ENGINEER

G. K. Wetzig
5/3/96

SW3P PLAN SHEETS
SHEET 3 OF 3

FED. RD DIV. NO.	FEDERAL AID PROJECT NO.		SHEET NO.
6	STP 96 (830) MM		46
STATE	STATE DISTRICT	COUNTY	
TEXAS	DALLAS	ROCKWALL	
CONTROL	SECTION	JOB	HIGHWAY NO.
1014	03	041	FM 740