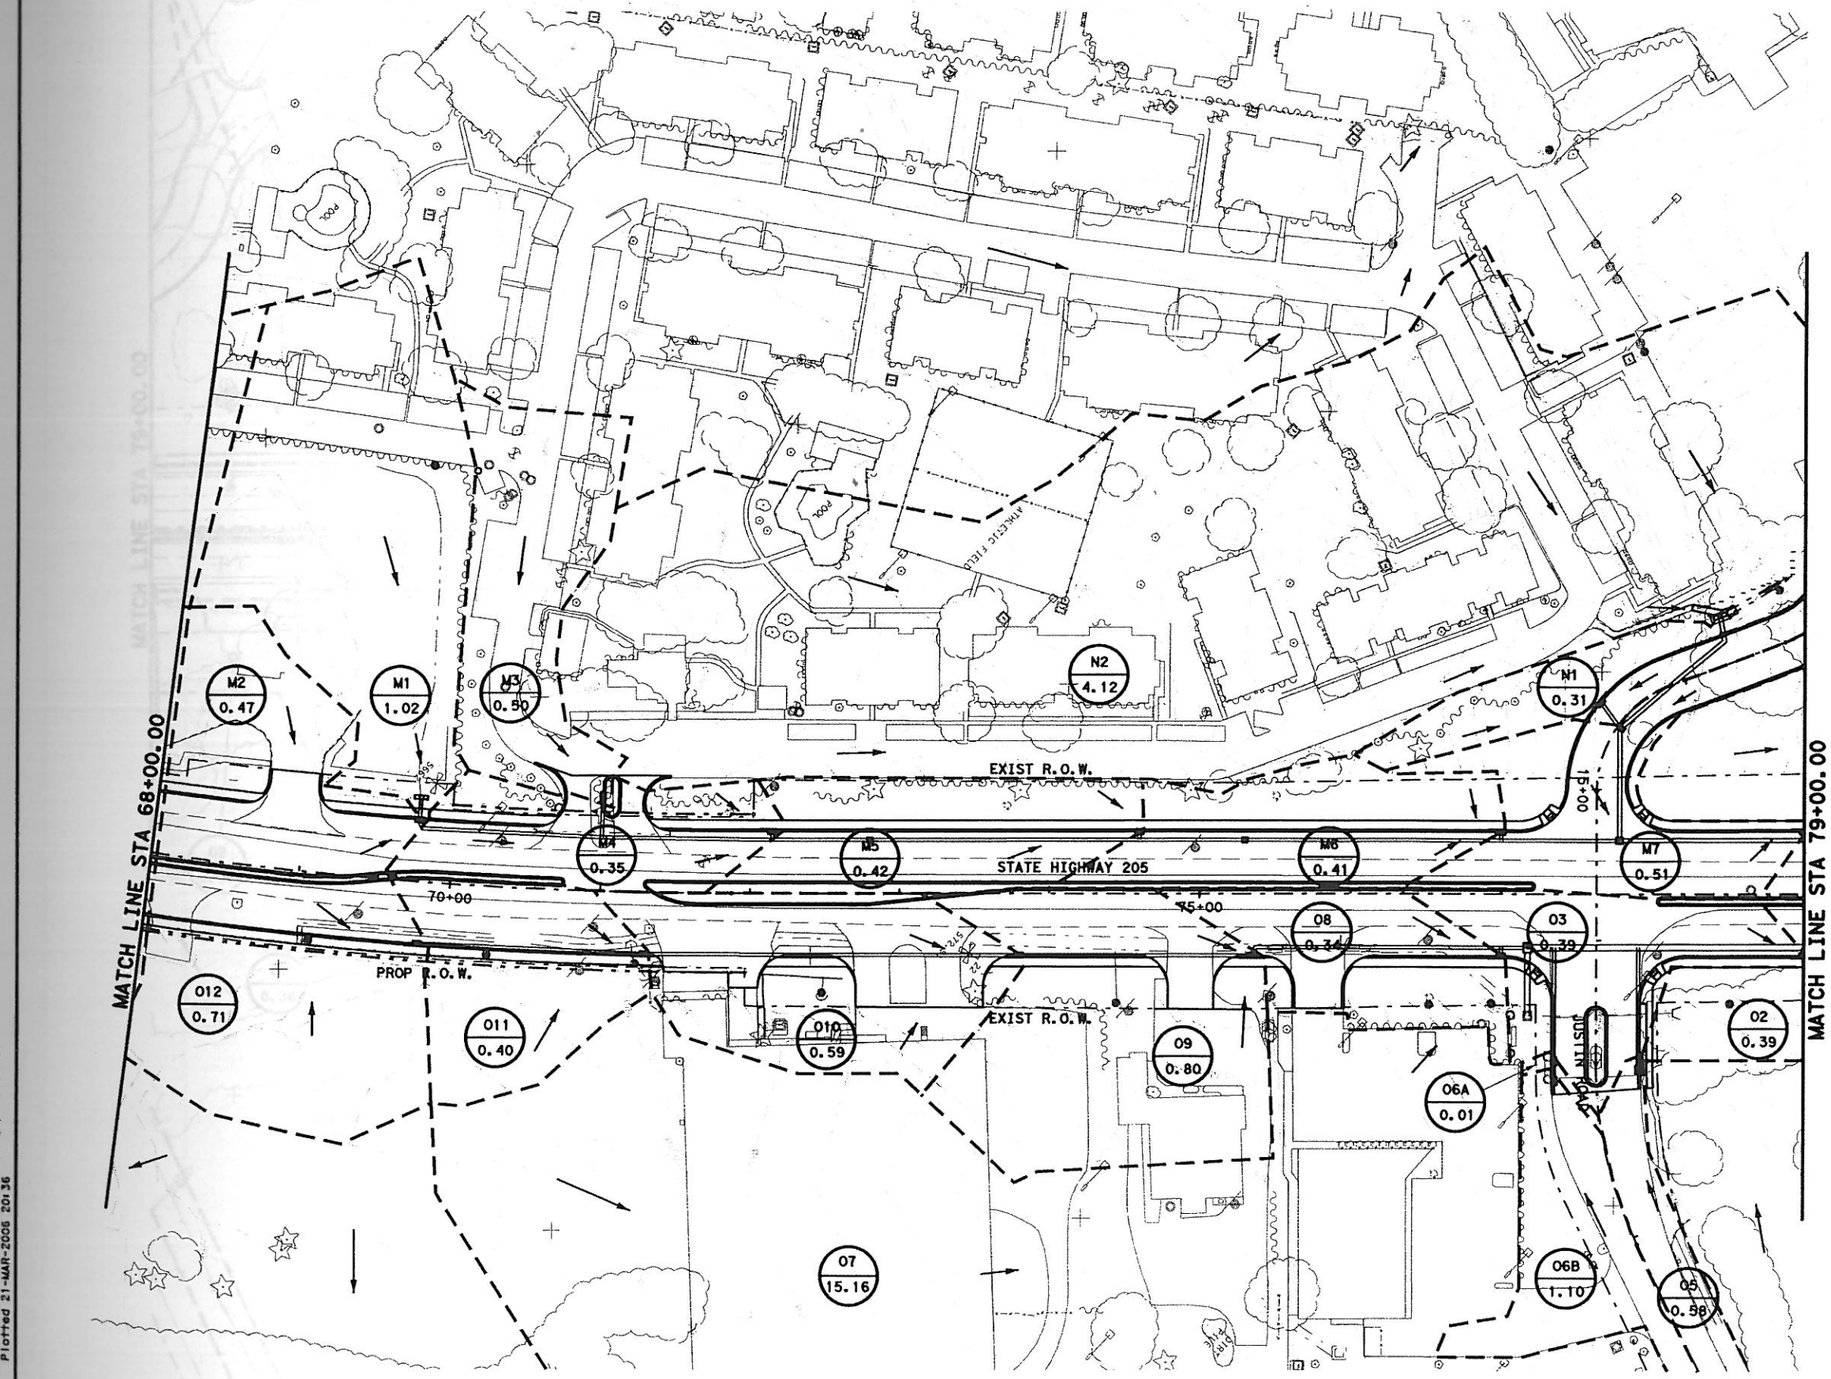

0 50 100
SCALE IN FEET

LEGEND:

XXX
XXX
DRAINAGE AREA NUMBER
DRAINAGE AREA (ACRES)

STATE OF TEXAS
K. DAVID GAN
92574
LICENSED
PROFESSIONAL ENGINEER
3/21/2006

PB Parsons Brinckerhoff Quade & Douglas, Inc.
2777 Stemmons Freeway
Suite 1333
Dallas, TX 75207

Texas Department of Transportation
© 2006

SH 205

DRAINAGE AREA MAP

STA 68+00 TO 79+00

SHEET 8 OF 18

FED. RD. DIV. NO.	FEDERAL AID PROJECT NO.	HIGHWAY NO.
6	(SEE TITLE SHEET)	SH 205

STATE	DIST.	COUNTY	SHEET NO.
TEXAS	DALLAS	ROCKWALL	377
CONT.	SECT.	JOB	
0451	01	032, ETC	

DGN=G:\JOBS\22451C-SH205\Drainage\2451ad008.dgn, GN=(0-62)
3/21/2006 Plotted 21-MAR-2006 20:36