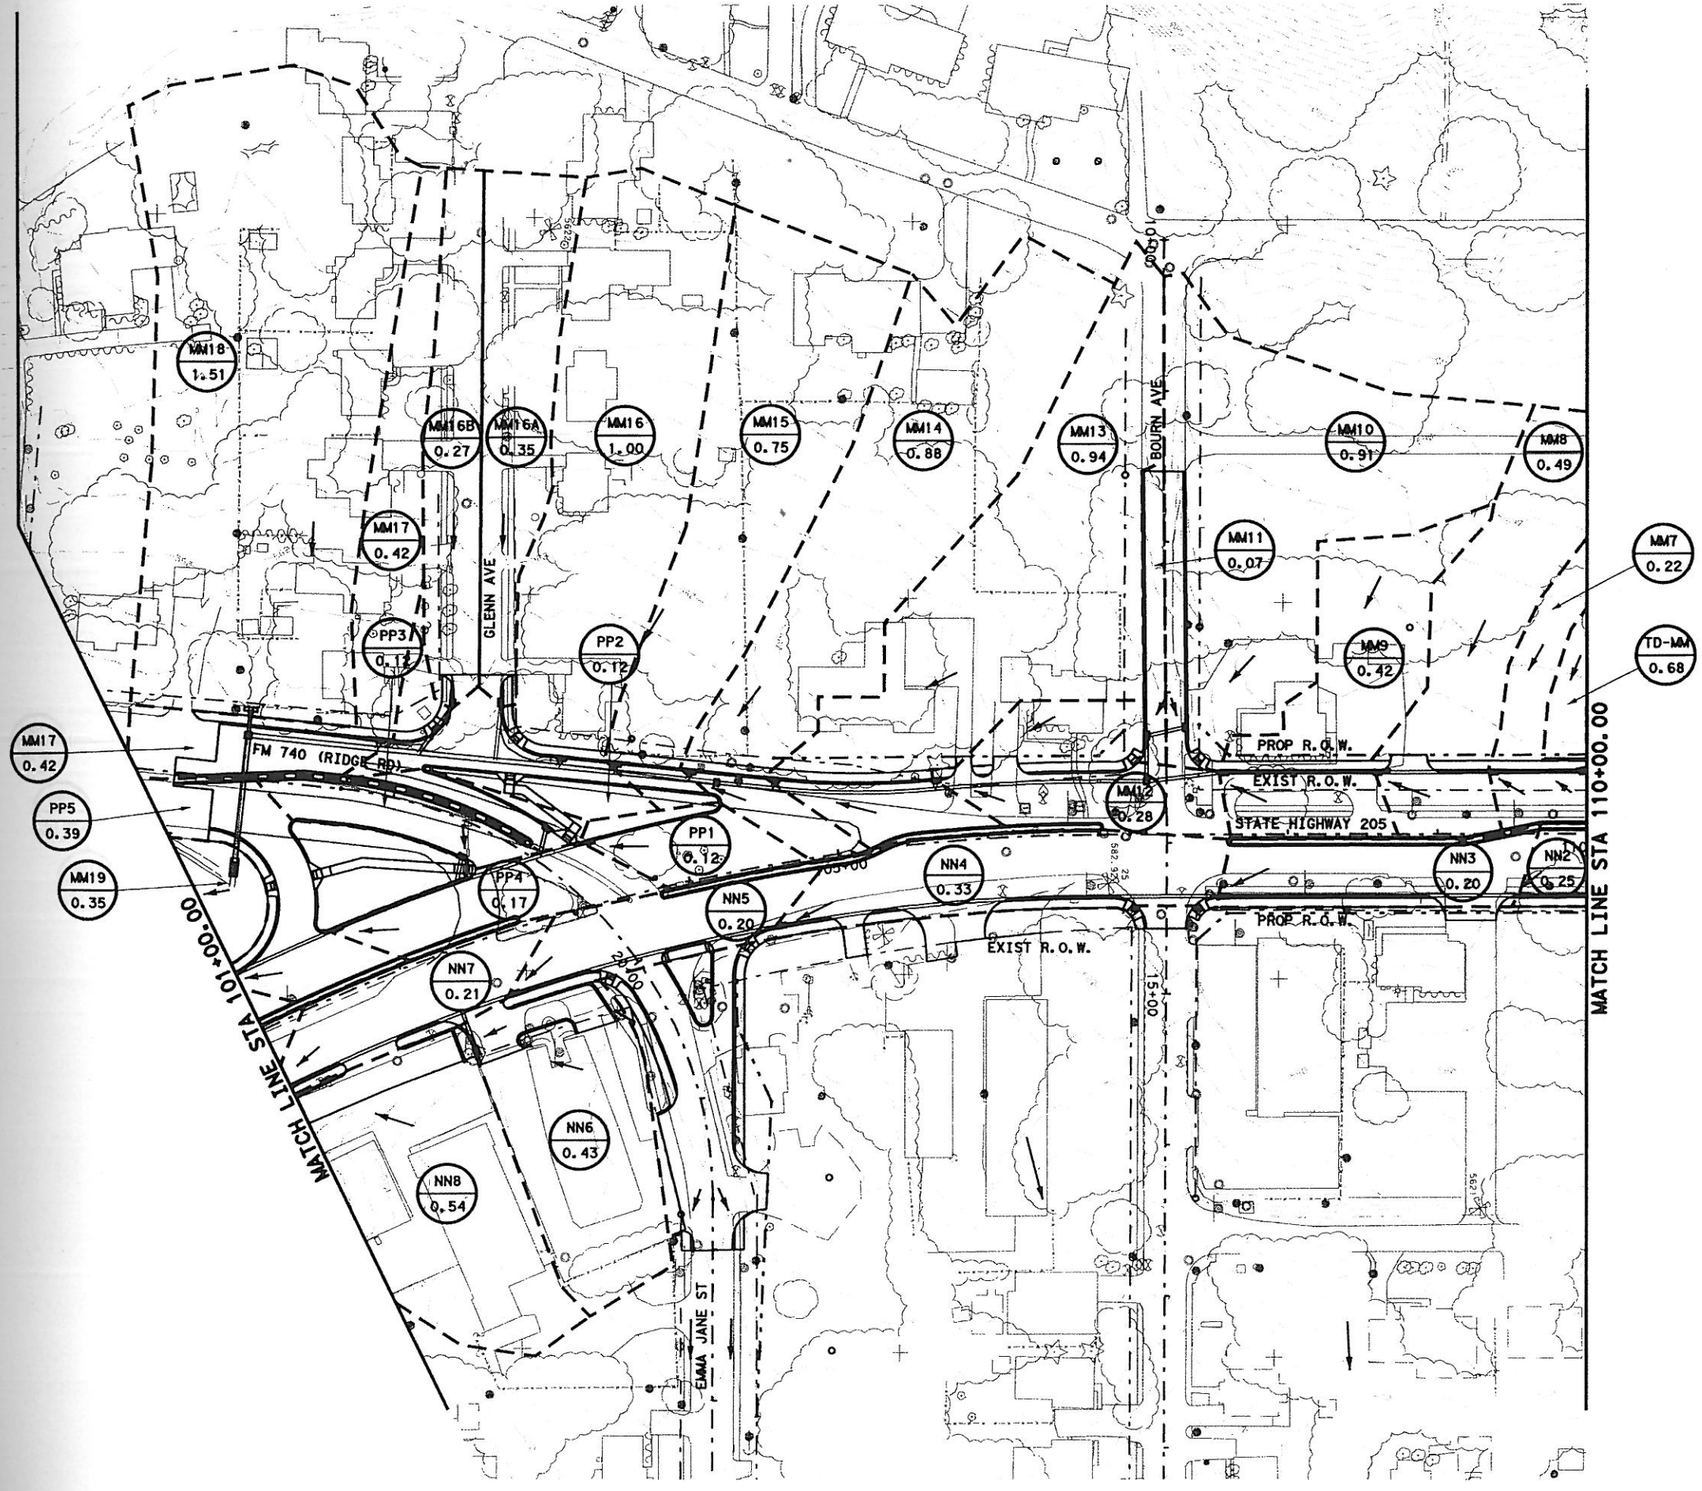

LEGEND:

XXX
XXX
DRAINAGE AREA NUMBER
DRAINAGE AREA (ACRES)

STATE OF TEXAS
K DAVID GAN
92574
LICENSED
PROFESSIONAL ENGINEER
3/21/2006

Parsons Brinckerhoff Quade & Douglas, Inc.
2777 Stemmons Freeway
Suite 1333
Dallas, TX 75207

Texas Department of Transportation
© 2006

SH 205

DRAINAGE AREA MAP

STA 101+00 TO 110+00

SHEET 11 OF 18

DIST. NO. DIV. NO.	FEDERAL AID PROJECT NO.	HIGHWAY NO.
6	(SEE TITLE SHEET)	SH 205

STATE	DIST.	COUNTY	SHEET NO.
TEXAS	DALLAS	ROCKWALL	380
CONT.	SECT.	JOB	
0451	01	032, ETC	

D:\Projects\224910-SH205-Brinkman\249Initial.dgn, GN=60-621
3/21/2006 Plotted 21-MAR-2006 20:36