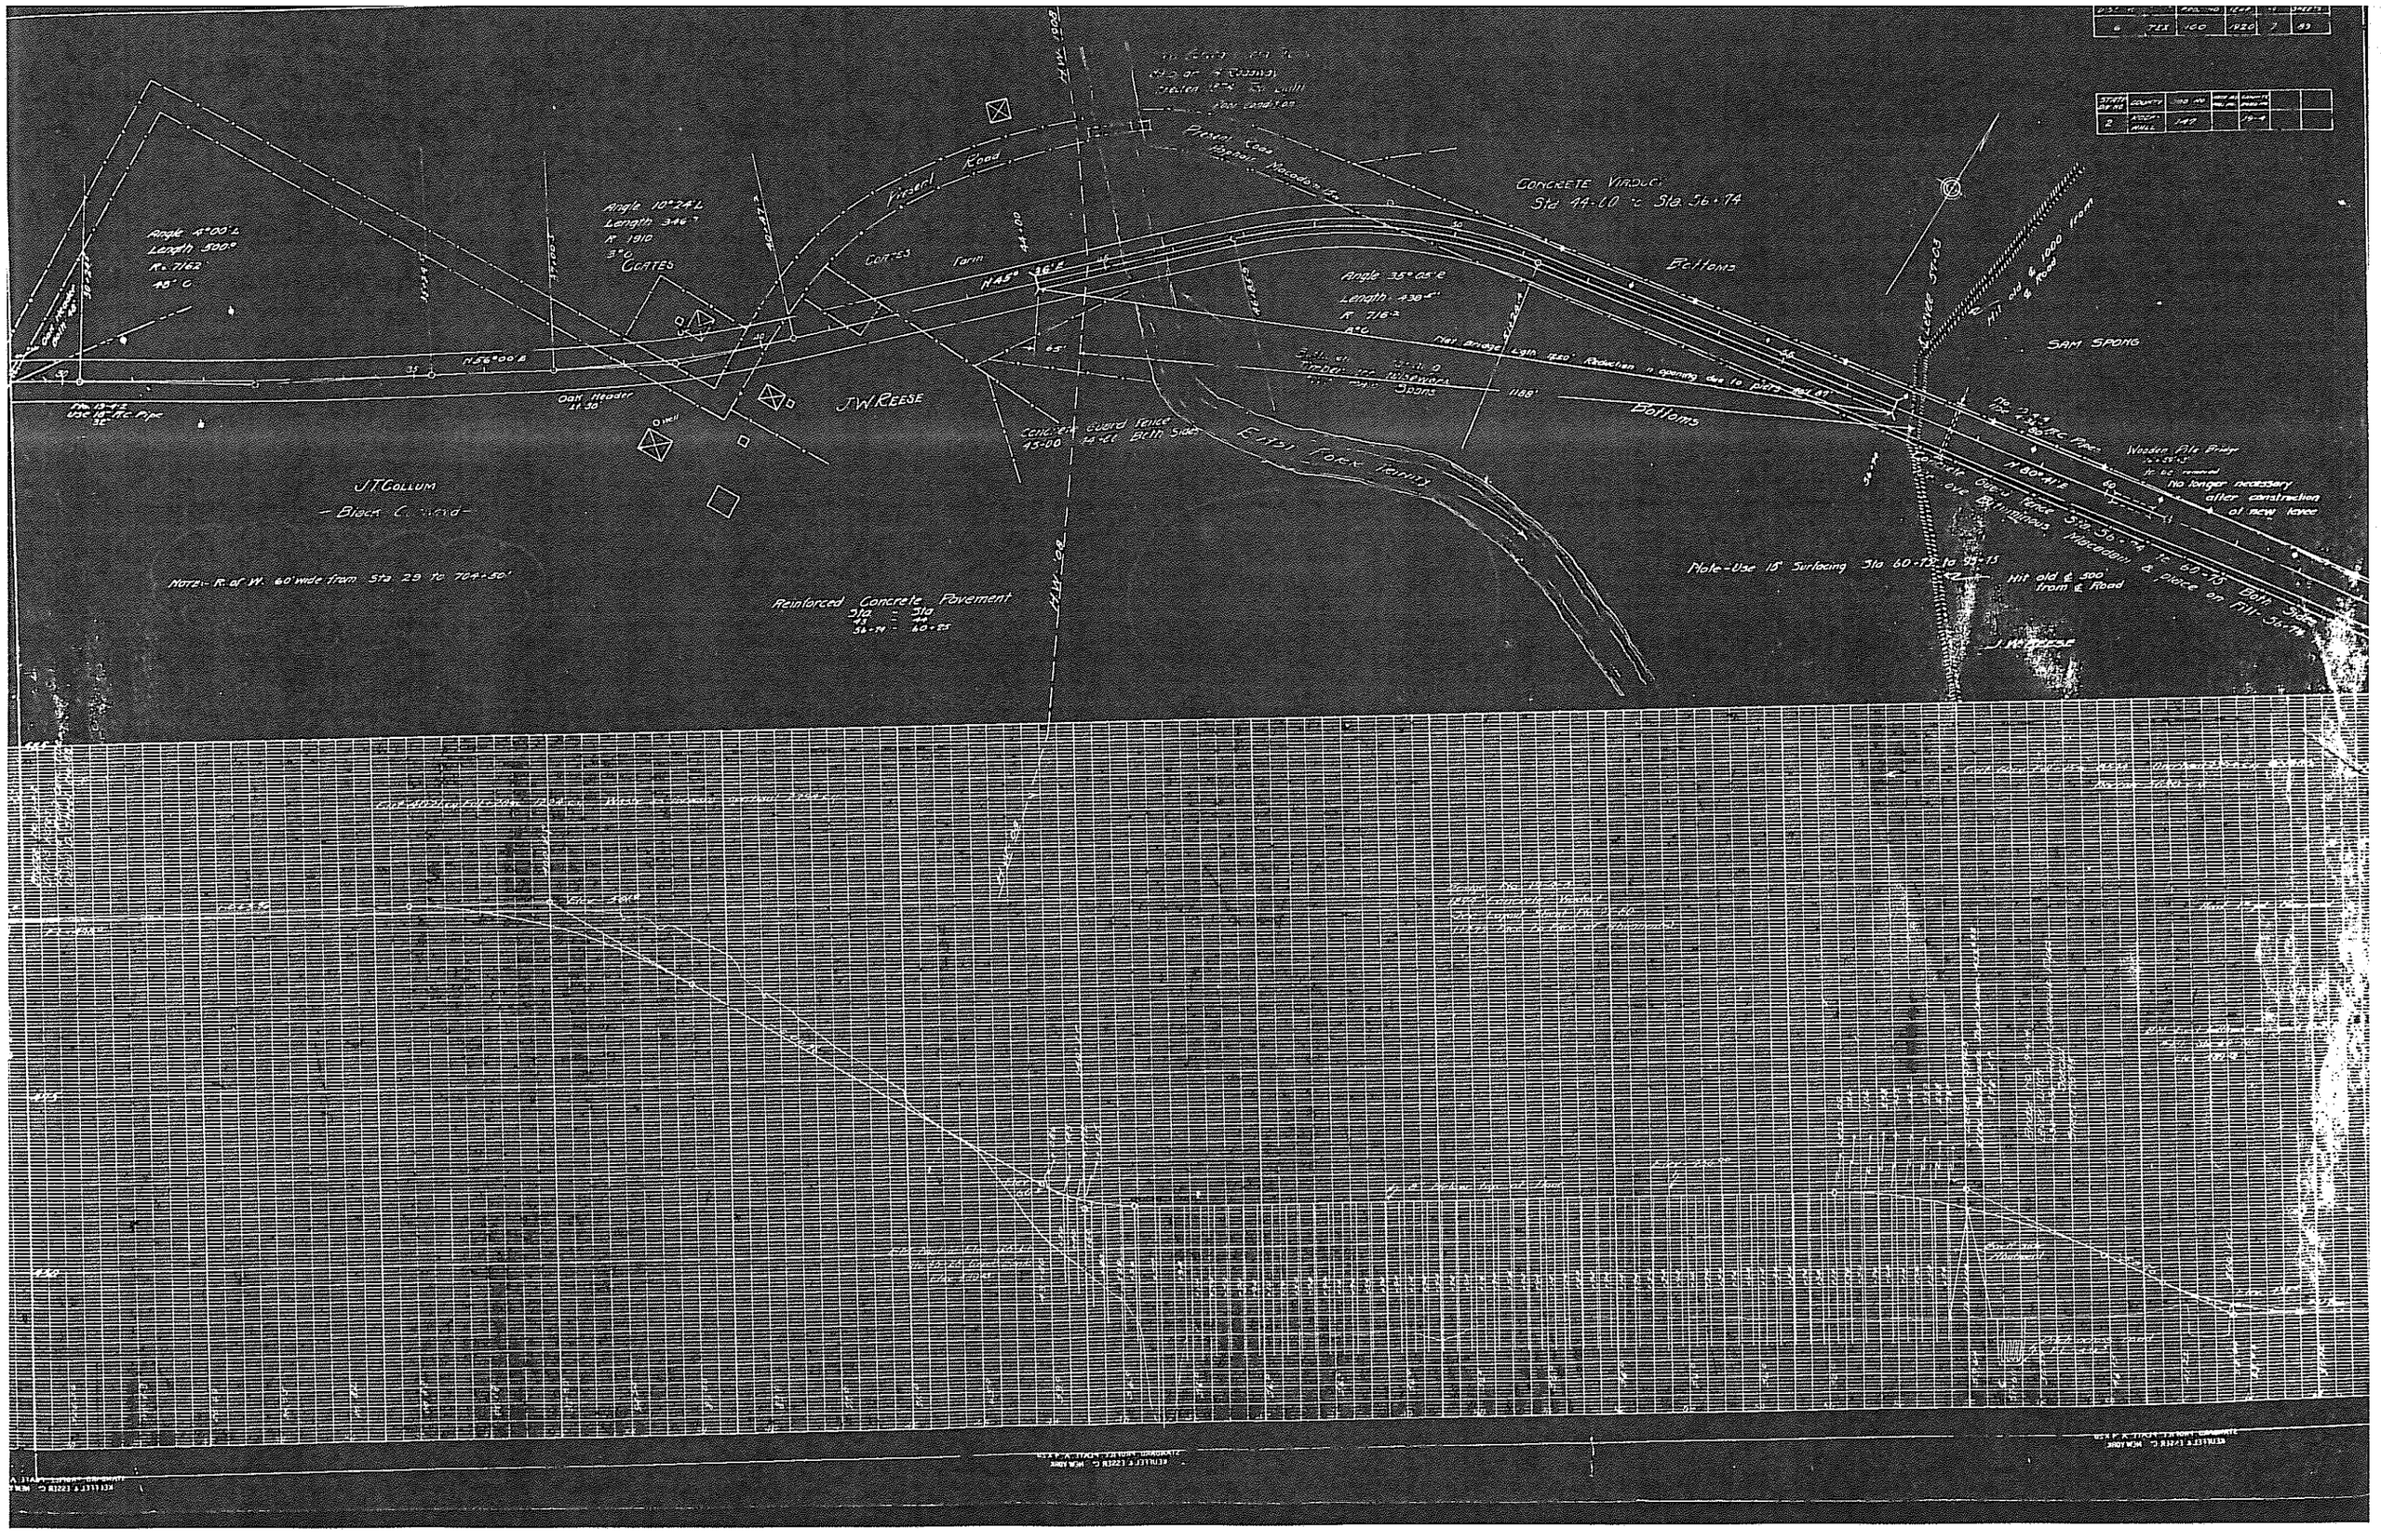

Angle 4°00' L
Length 500'
R. 7162
Angle 10°24' L
Length 346'
R 1910
3°0
Gates
Present Road
Present Road
Hopkins Macadam
Concrete Viaduct
Sta 44+00 to Sta 56+74
Bottoms
Angle 35°05' R
Length 430'
R 716.2
Net Bridge Length 1250' Reduction in opening due to piers not 87'
Timber Trestle Spans
1188'
Bottoms
Sam Spong
Hit old ℄ 1000' from ℄ Road
Wooden Pile Bridge
No longer necessary after construction of new levee
Concrete Guard Fence Sta 56+74 to 60+75 Both Sides
Concrete Guard Fence 45+00 44+00 Both Sides
East Fork Tanny
J.W. Reese
J.T. Collum
Black Canyon
Oak Header
Note:- R. of W. 60' wide from Sta 29 to 704+50'
Reinforced Concrete Pavement
Sta = Sta
56+74 - 60+25
Note-Use 15' Surfacing Sta 60+75 to 99+75
Hit old ℄ 500' from ℄ Road
J.W. Reese