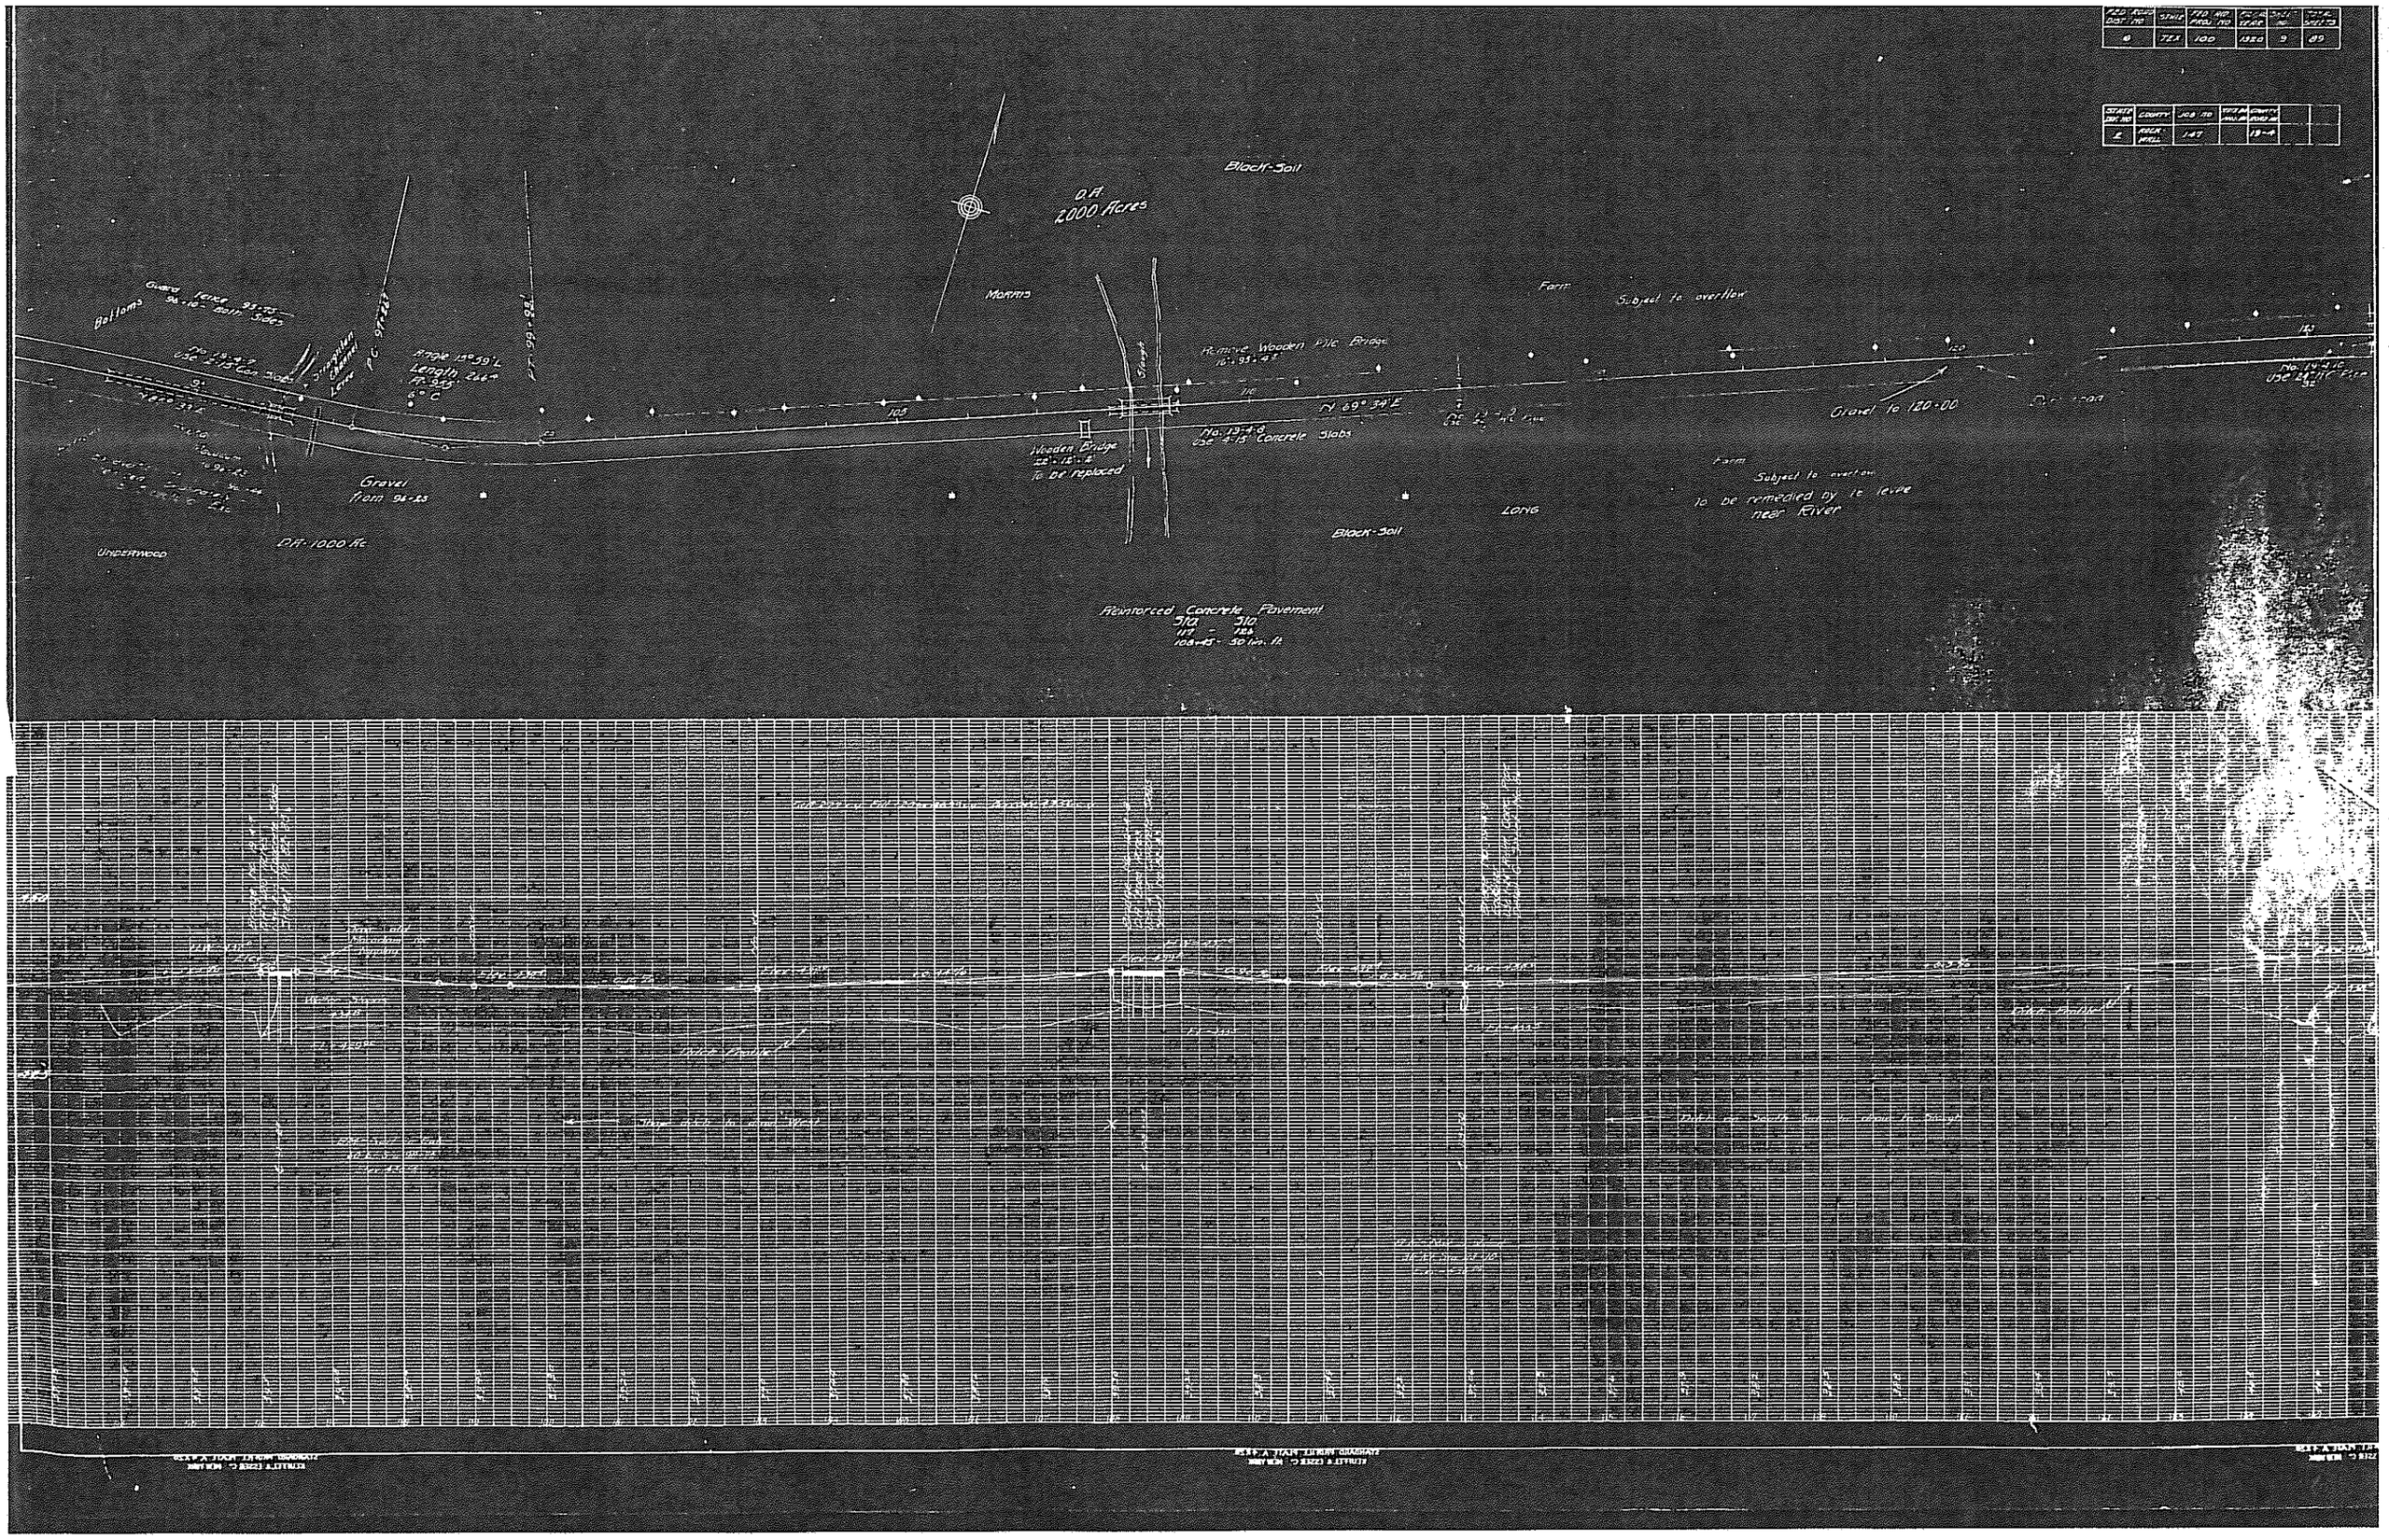

FED. ROAD DIST. NO.
STATE
FED. AID PROJ. NO.
FISCAL YEAR
SHEET NO.
TOTAL SHEETS
6
TEX
100
1920
9
89
STATE DIV. NO.
COUNTY
JOB NO.
2
ROCK WALL
147
19-4
Black-Soil
D.A. 2000 Acres
Morris
Farm
Subject to overflow
Bottoms
Guard Fence 93+55 96+10 - Both Sides
No. 19-4-7 Use 2-15 Con. Sides
Straighten Channel Levee
Angle 13°59' L Length 266.4 Ft. 955 6° C
Remove Wooden Pile Bridge
N 69° 34' E
No. 19-4-8 Use 4-15 Concrete Slabs
Wooden Bridge 22'-12'-2 To be replaced
Gravel to 120+00
Gravel from 96+25
Farm
Subject to overflow
To be remedied by to levee near River
Long
Black-Soil
Underwood
D.A. 1000 Ac.
Reinforced Concrete Pavement
Sta. 117 - Sta. 126
108+45 - 50 lin. ft.