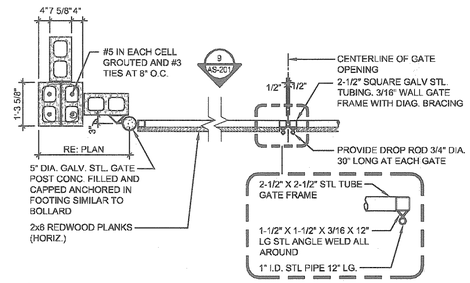


## DUMPSTER ENCLOSURE GATE 4

SCALE: 1/2" = 1'-0"

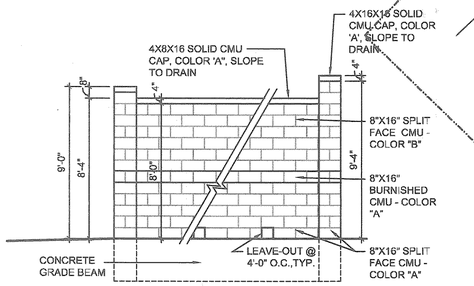


## DUMPSTER ENCLOSURE ELEV. 3

SCALE: 1/4" = 1'-0"

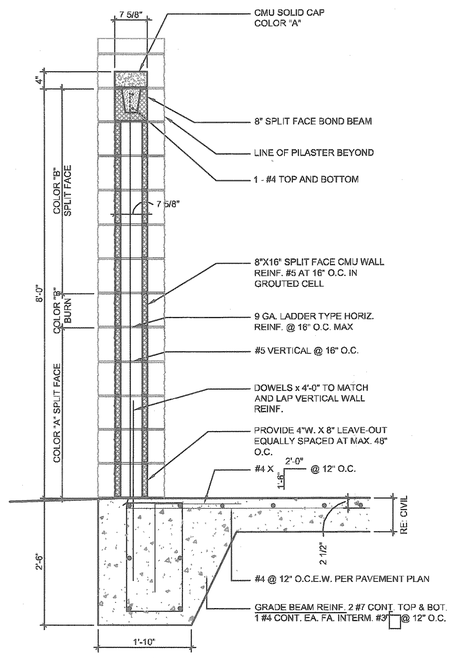


## DUMPSTER ENCLOSURE SECT. 2

SCALE: 3/4" = 1'-0"

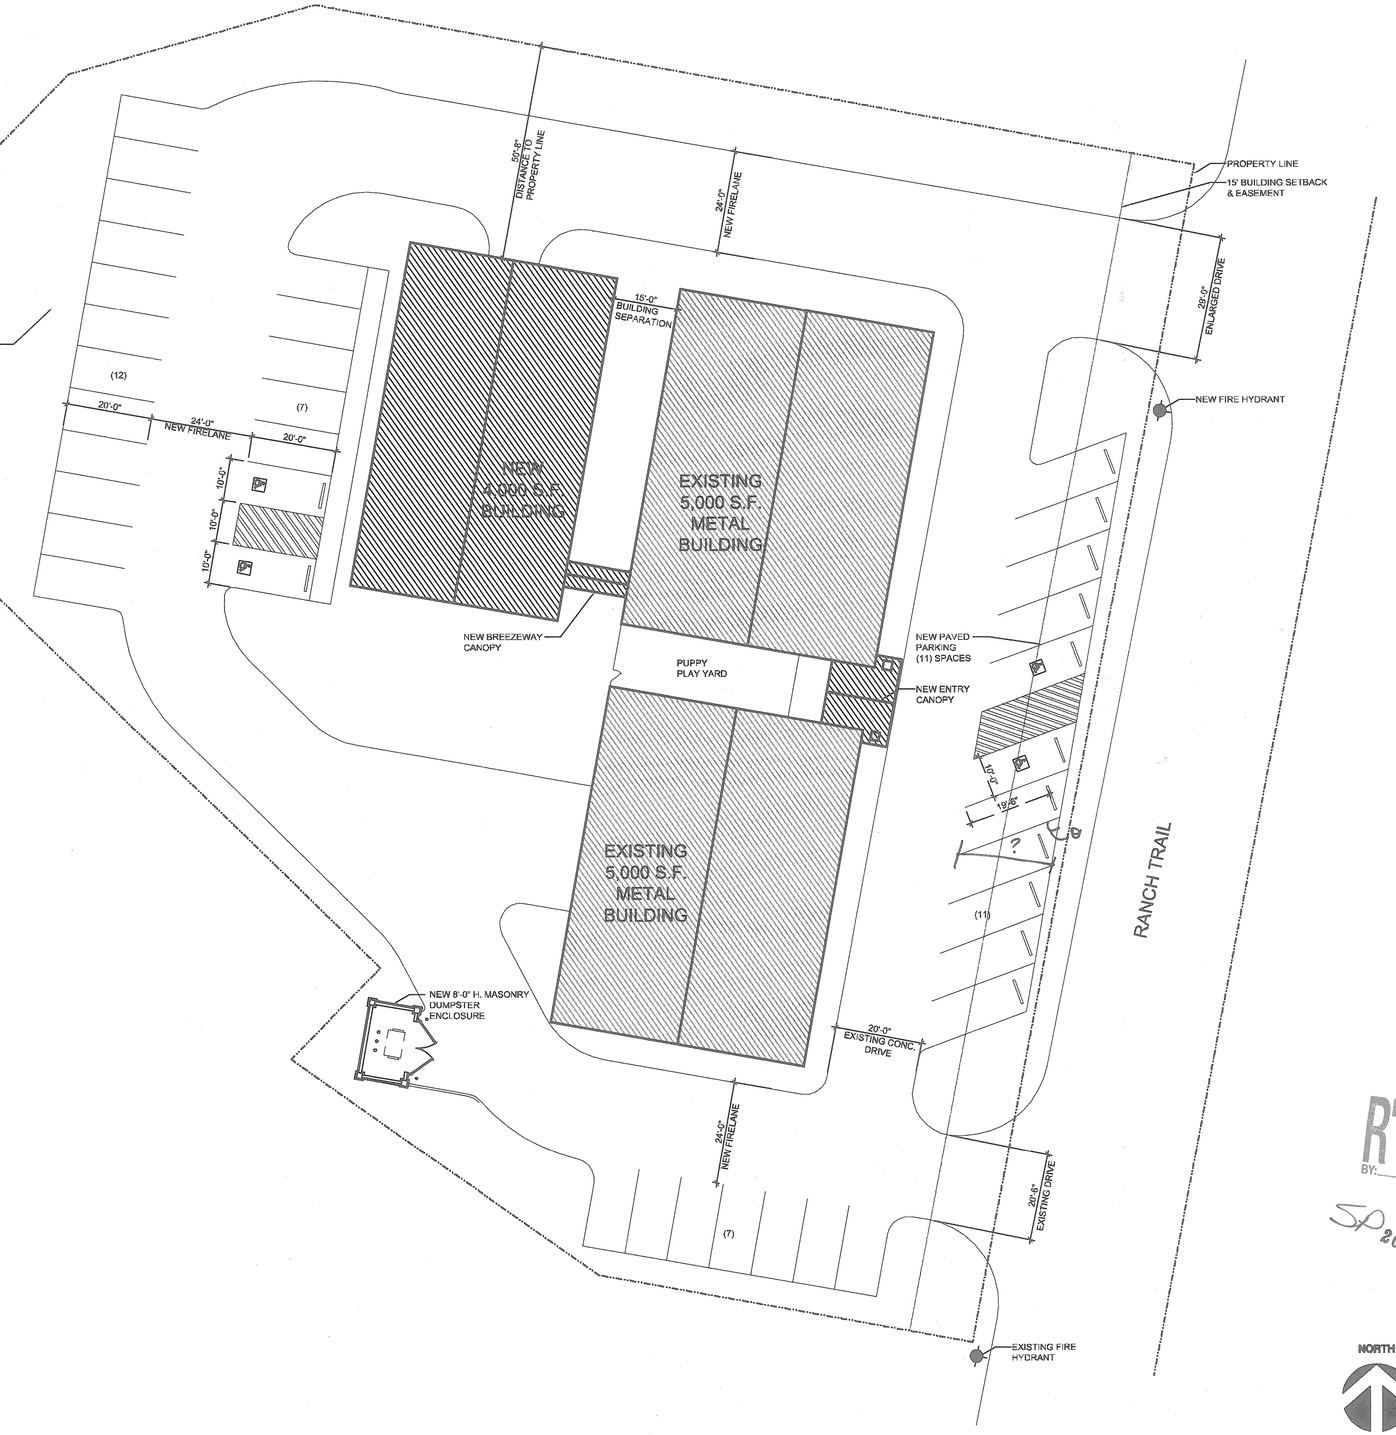


## SITE PLAN 1

SCALE: 1/16" = 1'-0"

NORTH

quorum
Design. Spaces. People

Architecture Interior Design
707 W. Vickery Blvd. #101
Fort Worth, Texas 76104
ph. (817) 738-8095
fx. (817) 738-9524
www.qarch.com

REGISTERED ARCHITECT DAVID G. DUMAN 14305 STATE OF TEXAS

signed by David Duman
Date: 2014.05.16 13:30:02-05'0

THIS DOCUMENT ISSUED MAY 16, 2014 IS FOR REGULATORY APPROVAL ONLY UNDER THE AUTHORITY OF DAVID DUMAN, AIA TEXAS REGISTRATION #14305. IT IS NOT TO BE USED FOR PERMITTING, CONSTRUCTION OR FABRICATION PURPOSES

PROJECT NO. 11031
DATE: 05/16/2014
FILE NAME:

PATRIOT PAWS
264 RANCH TRAIL
ROCKWALL, TEXAS

RECEIVED
MAY 19 2014
BY:

SP 2014 009

REVISIONS:

SHEET TITLE:
SITE PLAN

AS-101