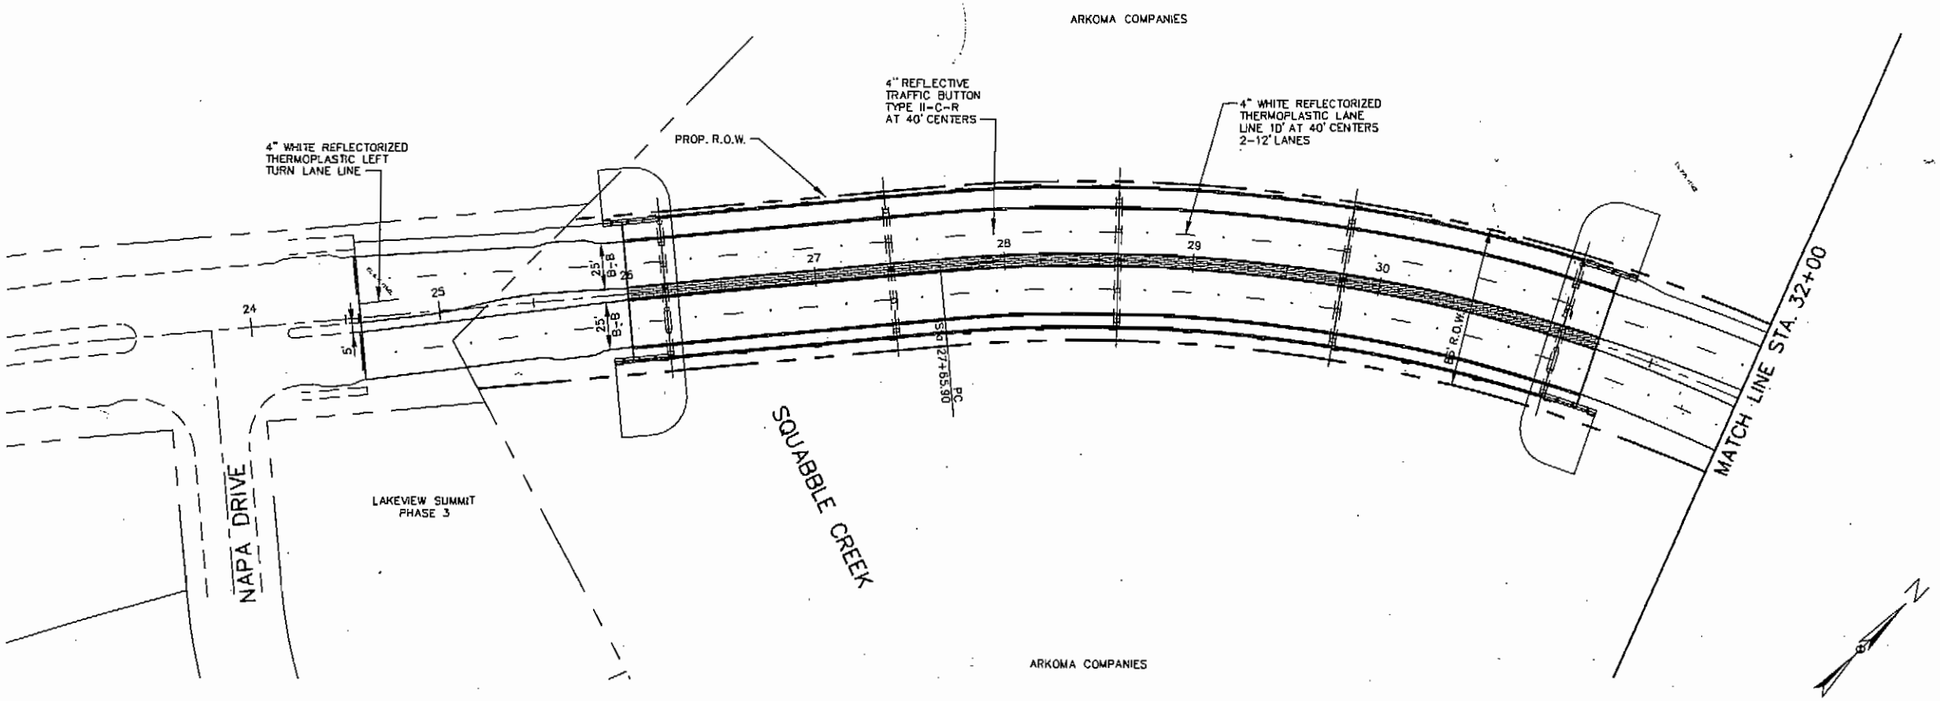

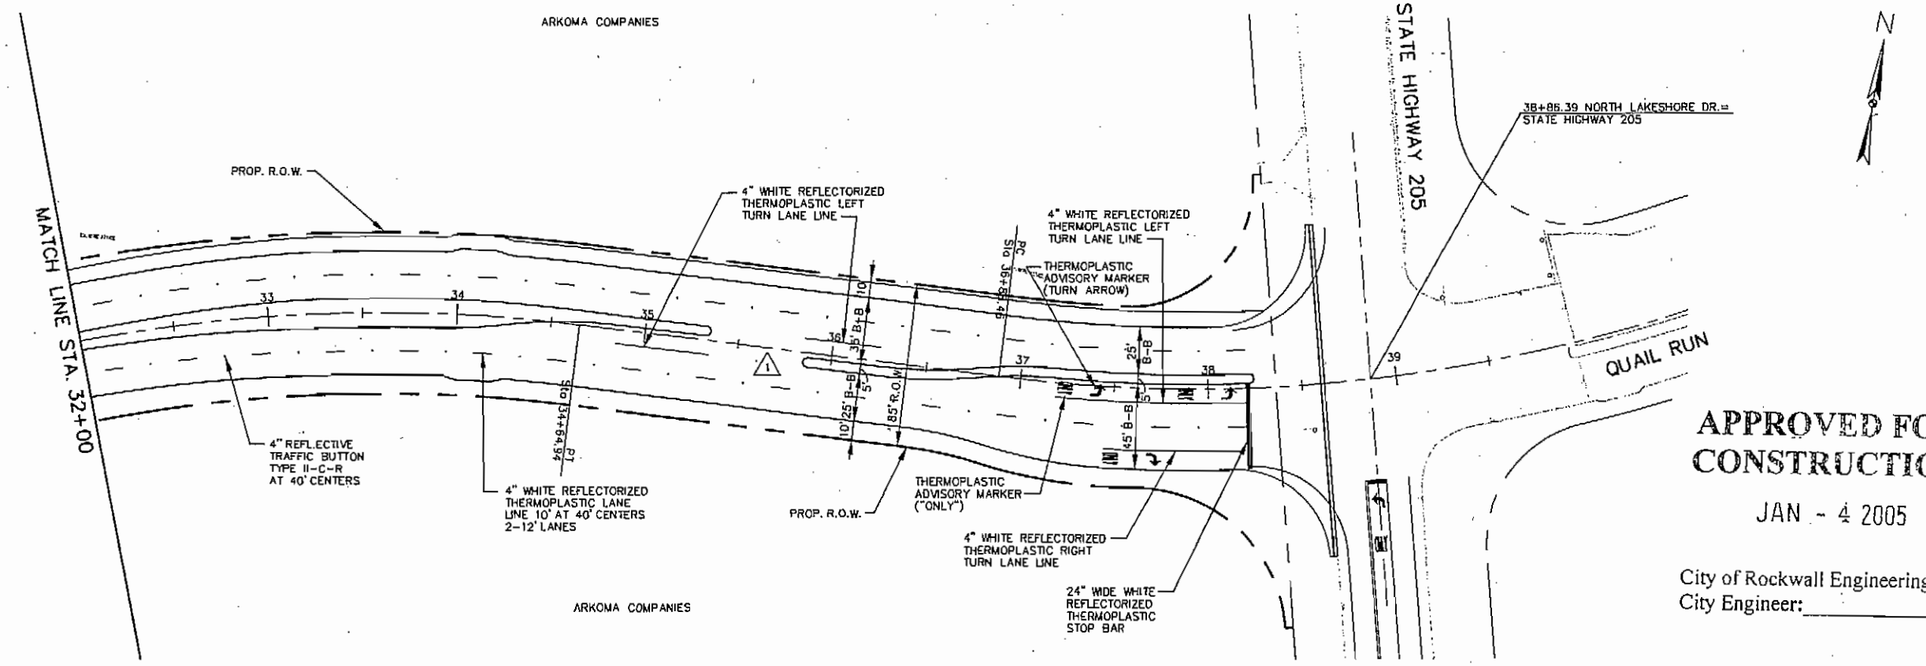

THE SEAL APPEARING ON THIS DOCUMENT WAS AUTHORIZED BY KENNETH A. ROBERTS, P.E. 55446 ON AUGUST 31, 2004

STATE OF TEXAS
KENNETH A ROBERTS
55446
LICENSED
PROFESSIONAL ENGINEER
8/31/2004

APPROVED FOR CONSTRUCTION

JAN - 4 2005

City of Rockwall Engineering Dept.
City Engineer: _____

NO.	DATE	REVISIONS	APPROVED
1	12/20/2004	MEDIAN OPENING REVISION	KAR

STRIPING PLAN

NORTH LAKESHORE DRIVE

NAPA DRIVE TO S.H. 205

HUITT-ZOLLARS
Huitt-Zollars, Inc. Dallas
3131 McKinney Avenue, Suite 600
Dallas, Texas 75204-2492
Phone (214) 871-1311 Fax (214) 871-0757

CITY OF ROCKWALL, TEXAS

DESIGN	DRAWN	APPR.	SCALE	DATE	PROJECT NO.	NO.
HZI	HZI	KAR	H: 1"=40' V: 1"=5'	AUGUST 2004	01-3354-01	P-6

h:\proj\01335401\dan\335401CSS01.DGN