APPROVED FOR CONSTRUCTION

DEC 1 5 2005

City of Rockwall Engineering Dept.
City Engineer:_____

NOTE:

BASE BID = INSTALL SOD IN ALL AREAS SHOWN ON PLANS. INSTALL 3" OF MULCH IN ALL PLANTING BEDS SHOWN ON PLANS.

ADD ALT #1 = INSTALL ALL PLANTING MATERIAL NOT INCLUDED IN BASE BID.

PLANTING LEGEND

- GS / 451 — TREE CALLOUT: SPECIES (REF. PLANT SCHEDULE); TREE QUANTITY
- SG — SHRUB CALLOUT: SPECIES (REF. PLANT SCHEDULE)
- HH — VINE / GROUNDCOVER CALLOUT: SPECIES (REF. PLANT SCHEDULE)
- CS — SEASONAL / PERENNIAL / GRASSES / AQUATICS CALLOUT: SPECIES (REF. PLANT SCHEDULE)
- STEEL EDGE

Key Map

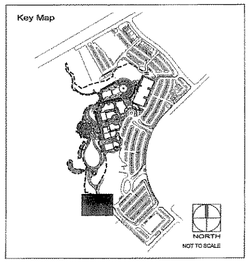

TBG PARTNERS

JAMES R. BOWERS 3239 REGISTERED LANDSCAPE ARCHITECT STATE OF TEXAS
7/13/05

Landscape Architects - Planners
302 North Market, Suite 450
Dallas, Texas 75202
214/744-0757 Fax: 214/744-5785
Austin · Dallas · Houston · McAllen

Project:

City of Rockwall

The Harbor
Phase I
Public Improvements

Rockwall, Texas

Project Number:
D03991

Designed: tbg
Drawn: bb
Reviewed: jm, tch

Date Issued:
13 July 2005

Revisions:

Sheet Title:
Landscape Planting-South Lakeside Park

Sheet Number:
LP. 09