APPROVED FOR CONSTRUCTION

JUN 19 2007

City of Rockwall Engineering Dept.
City Engineer: CAT

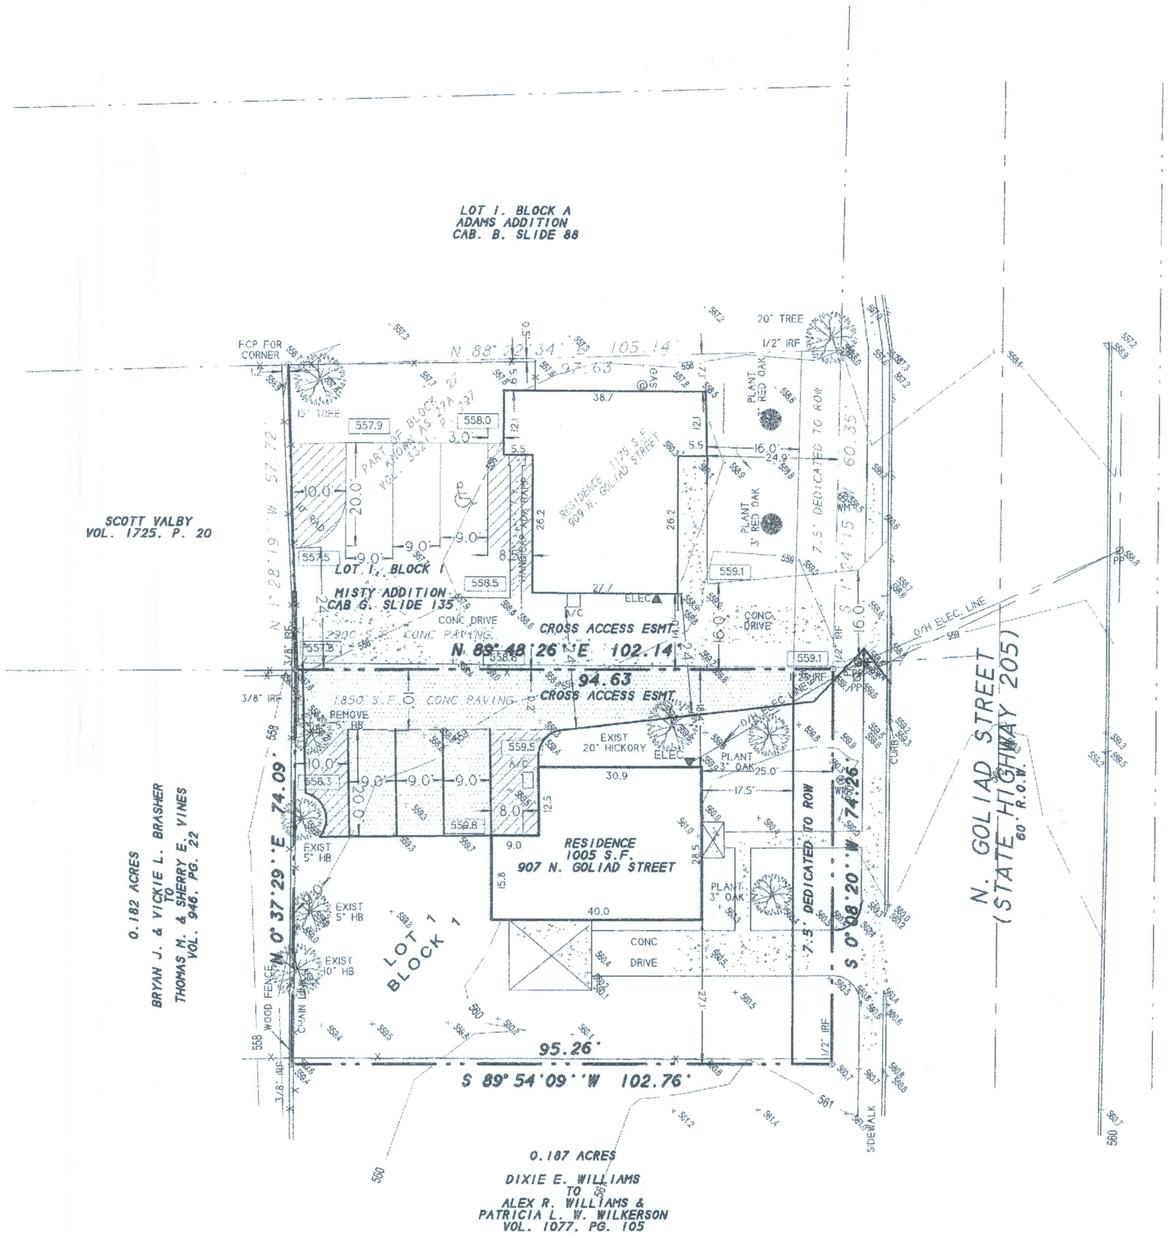


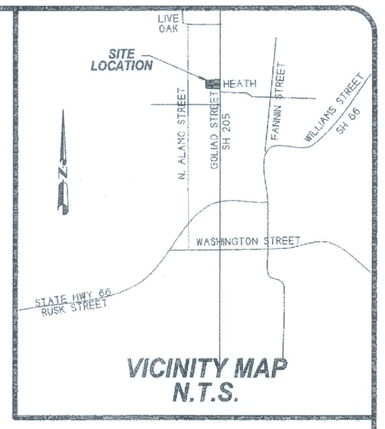


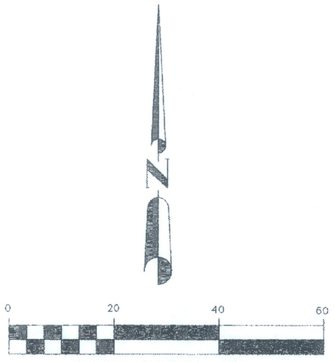


FILE COPY

RECEIVED
JUN 8 2007
By

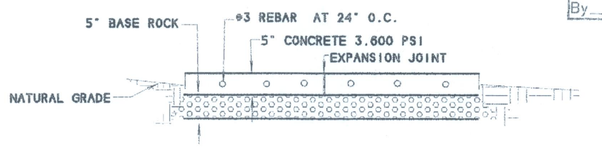


CONCRETE PAVEMENT CROSS SECTION

2007 014

# SITE PLAN
# LOT 1, BLOCK 1
# HENRY ADDITION

7042 S.F. OR 0.16 ACRES
BEING A REPLAT OF
PART OF BLOCK 27
GARNER ADDITION

A PART OF THE S.S. McCURRY
SURVEY, ABSTRACT NO. 146
CITY OF ROCKWALL
ROCKWALL COUNTY, TEXAS

STATE OF TEXAS
REGISTERED
HAROLD D. FETTY III
5034
PROFESSIONAL
LAND SURVEYOR

OWNER:
HENRY PHILLIPS
909 N. GOLIAD STREET
ROCKWALL, TEXAS 75087
469-223-9086

SYMBOL LEGEND

| | | | | |
|---|---|---|---|---|
| TV TELEVISION CABLE RISER | GAS GAS METER | TEL PHONE RISER | FH FIRE HYDRANT | PP POWER POLE |
| ELEC ELECTRIC METER | TU ELEC BOX SURFACE/ATE JUNCTION BOX | WM WATER METER | 1/2" IRF MON. ROD FOUND (CORNER) | |
| FENCE | | A/C AIR COND. UNIT | LP LIGHT POLE | PROPANE TANK |

R.S.C.i
ROCKWALL SURVEYING CO., INC. LAND SURVEYING
1984 S. FM 551 ROYSE CITY, TX 75189 972-772-5434 PHONE 972-772-5443 FAX

SURVEY DATE MAY 18, 2007
SCALE 1" = 20' FILE # 991212SP
CLIENT PHILLIPS

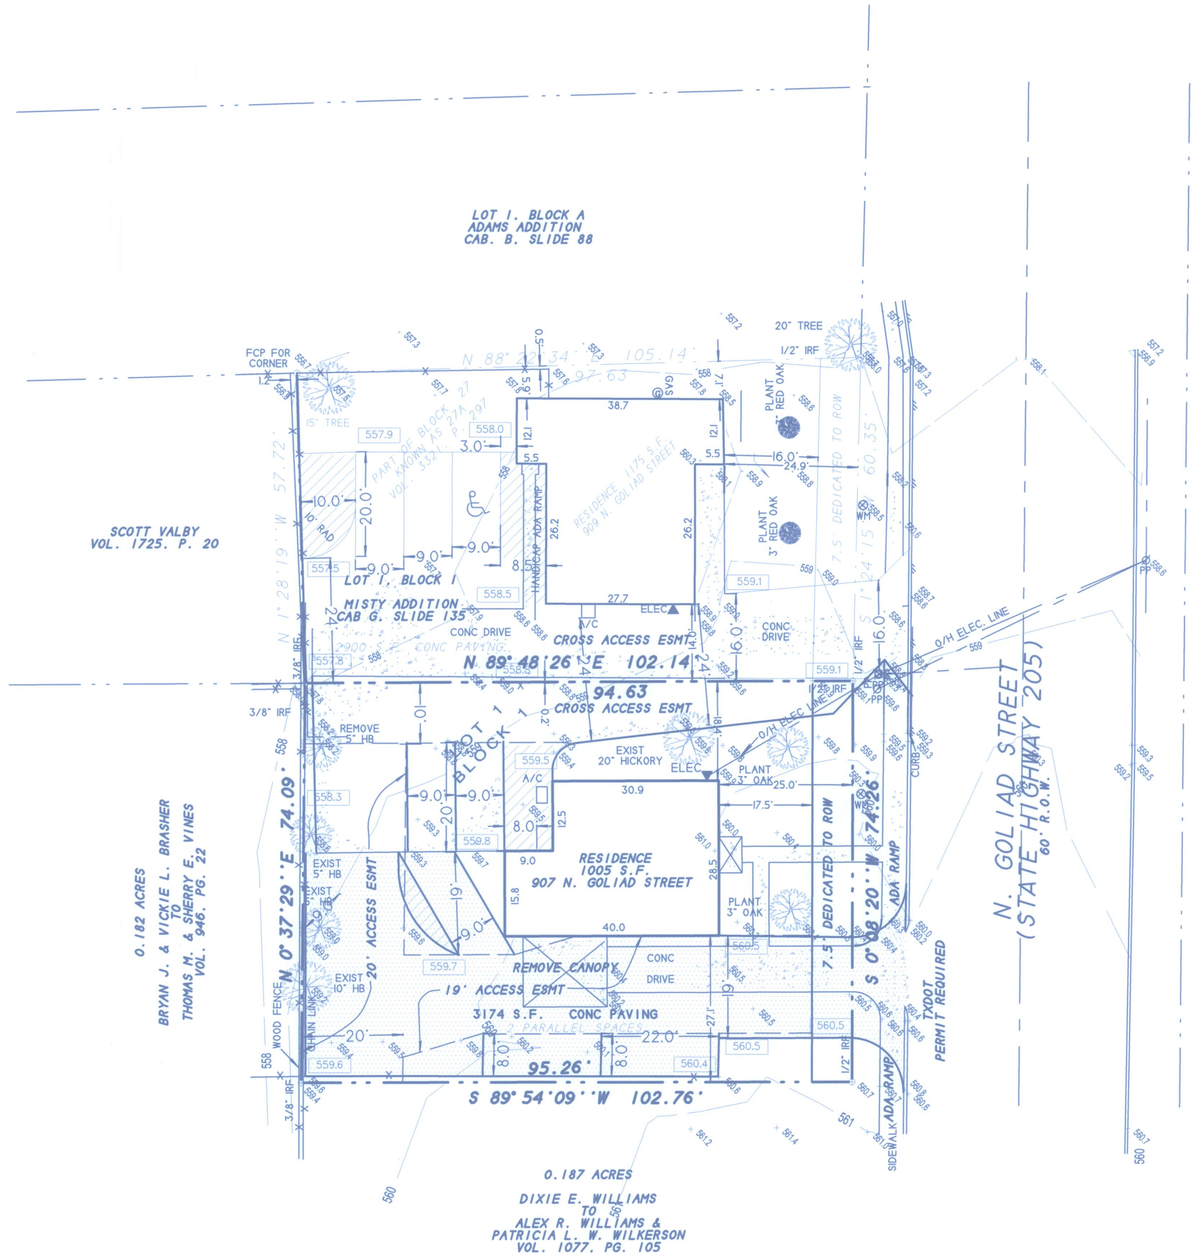


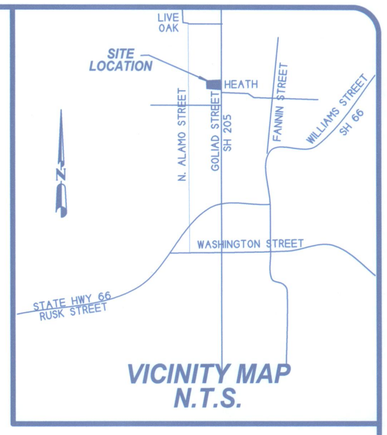


VICINITY MAP
N.T.S.

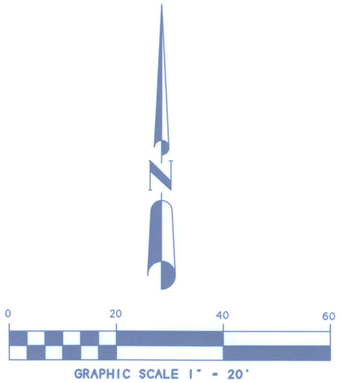


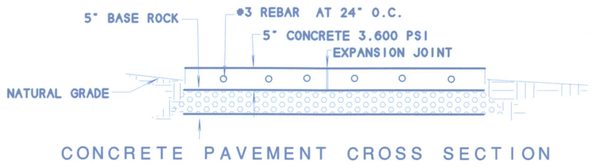


CONCRETE PAVEMENT CROSS SECTION

APPROVED FOR CONSTRUCTION
AUG - 4 2009
City of Rockwall Engineering Dept.
City Engineer: CAT

# AMENDED SITE PLAN LOT 1, BLOCK 1 HENRY ADDITION

7042 S.F. OR 0.16 ACRES
BEING A REPLAT OF
PART OF BLOCK 27
GARNER ADDITION

A PART OF THE S.S. McCURRY
SURVEY, ABSTRACT NO. 146
CITY OF ROCKWALL
ROCKWALL COUNTY, TEXAS

STATE OF TEXAS
REGISTERED
HAROLD D. FETTY III
5034
PROFESSIONAL
LAND SURVEYOR

SYMBOL LEGEND

| | | | | |
|---|---|---|---|---|
| TV TELEVISION CABLE RISER | GAS GAS METER | TEL PHONE RISER | FH FIRE HYDRANT | PP POWER POLE |
| ELEC ELECTRIC METER | TU ELEC BOX SUBSURFACE JUNCTION BOX | WM WATER METER | 1/2" IRF IRON ROD FOUND CORNER | |
| FENCE | A/C AIR COND UNIT | LP LIGHT POLE | PROPANE TANK | |

PROPERTY LINE

| | | | |
|---|---|---|---|
| SURVEY DATE | JUNE 15, 2009 | | |
| SCALE | 1" = 20' | FILE # | 991212SP |
| CLIENT | PHILLIPS | | |

OWNER:
HENRY PHILLIPS
909 N. GOLIAD STREET
ROCKWALL, TEXAS 75087
469-223-9086

H.D. FETTY LAND SURVEYOR, LLC
6770 FM 1565 ROYSE CITY, TX 75189 972-635-2255 PHONE 972-635-9979 FAX