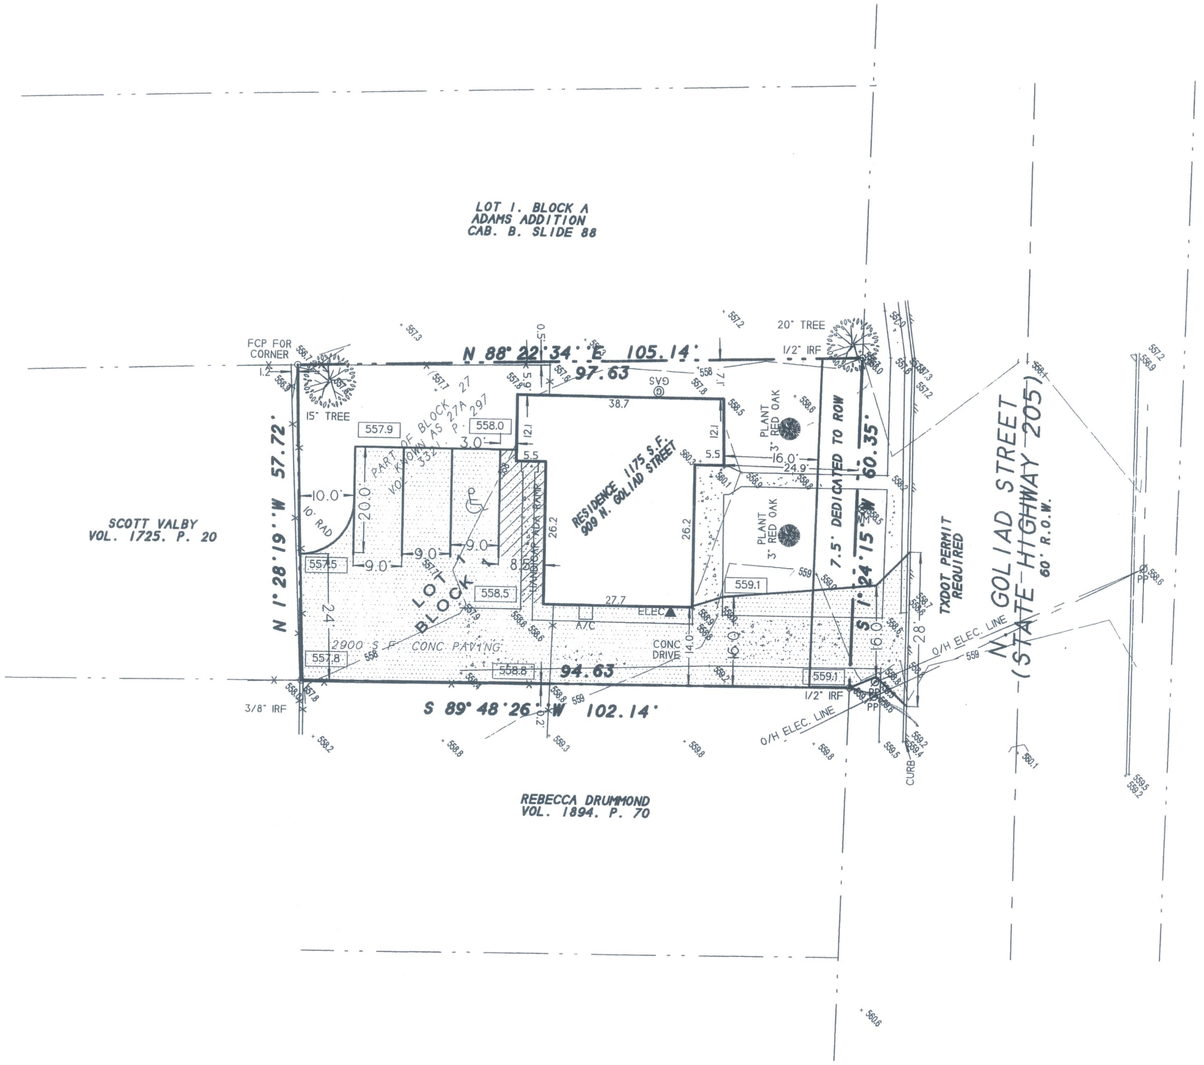

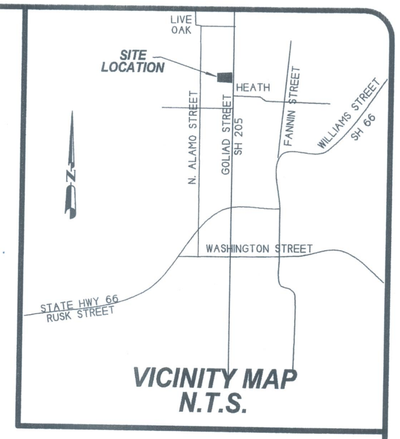

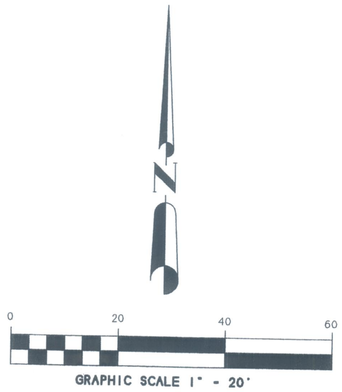

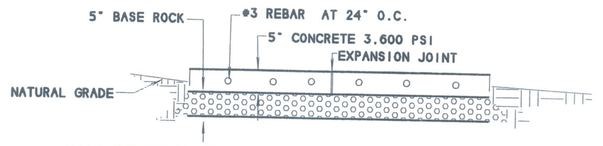

CONCRETE PAVEMENT CROSS SECTION

2007 002

RECEIVED
MAR 08 2007
By

FILE COPY

APPROVED FOR CONSTRUCTION
MAR 29 2007
City of Rockwall Engineering Dept.
City Engineer: CAT

SITE PLAN
LOT 1, BLOCK 1
MISTY ADDITION
909 N. GOLIAD STREET

5663 S.F. OR 0.13 ACRES
BEING A REPLAT OF
PART OF BLOCK 27
GARNER ADDITION

A PART OF THE S.S. McCURRY
SURVEY, ABSTRACT NO. 146
CITY OF ROCKWALL
ROCKWALL COUNTY, TEXAS

STATE OF TEXAS
REGISTERED
HAROLD D. FETTY III
5034
PROFESSIONAL
LAND SURVEYOR

SYMBOL LEGEND

TV TELEVISION CABLE RISER	GAS GAS METER	TEL PHONE RISER	FH FIRE HYDRANT	PP POWER POLE
ELEC ELECTRIC METER	TU ELEC BOX SUBSURFACE JUNCTION BOX	WM WATER METER	1/2" IRF IRON ROD FOUND (CORNER)	
FENCE		A/C AIR COND. UNIT	LP LIGHT POLE	PROPANE TANK

PROPERTY LINES

OWNER:
MISTY PHILLIPS
909 N. GOLIAD STREET
ROCKWALL, TEXAS 75087
469-223-9086

R.S.C.I
ROCKWALL SURVEYING CO., INC. LAND SURVEYING
1984 S. FM 551 ROYSE CITY, TX 75189 972-772-5434 PHONE 972-772-5443 FAX

SURVEY DATE FEBRUARY 16, 2007
SCALE 1" = 20' FILE# 20070221
CLIENT PHILLIPS