KAUFMAN STREET

EXISTING CONC. DRIVE

EXISTING CONC. DRIVE

CONC. WALK

STOP SIGN

EXISTING CONC. DRIVE

RT TURN SIGN

S.H. 205 N. ALAMO ROAD

ONE WAY SIGN

EXISTING CONC. DRIVE

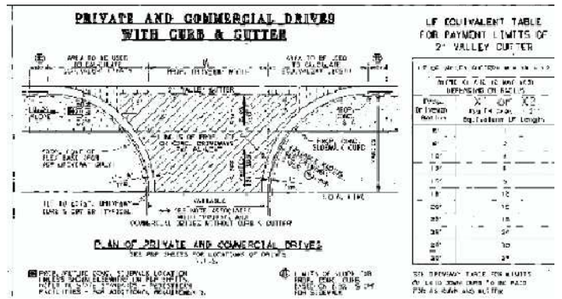

WEST STREET

EXISTING CONC. DRIVE

6' WOOD FENCE

WIRE FENCE & TREE LINE

AT&T BOX

R=5'

2%

RAMP

PORTION OF EXISTING CARPORT TO BE REMOVED

12' CONCRETE DRIVE ONE WAY

REMOVE 35 L.F. OF EXISITNG CURB

R=20

ONE WAY

NO PARKING

CARPORT

10" CEDAR

ONE STORY BRICK BLDG.

ELITE PRINT MANAGEMENT 208 W. RUSK

CLASSIC 66 DINER 206 W. RUSK

24' WIDE FIRE LANE

PORCH

FRAME HOUSE 101 N. ALAMO ROAD

4' CLF

CONC. WALK

CONC. WALK

PORCH

PORCH

STORM CELLAR

4' CLF

CONC. WALK

CONC. WALK

ONE WAY

MAST ARM POLE

WEST RUSK STREET

CENTERLINE OF PAVING

S.H. 66

88.8'

110.2'

STOP BAR

CENTERLINE OF PAVING

SH 205/SH66 INTERSECTION SIGN

CROSS WALK POST

MAST ARM POLE

CROSS WALK POST

SCALE: 1" = 30'

DATE: 6-16-2015

Note: Proposed private driveway will be 3000 PSI reinforced concrete.
Proposed TXDOT drive approach will be 4200 PSI reinforced concrete.

PROPOSED DRIVEWAY EXHIBIT

101 N. ALAMO ROAD
CITY OF ROCKWALL
ROCKWALL COUNTY, TEXAS