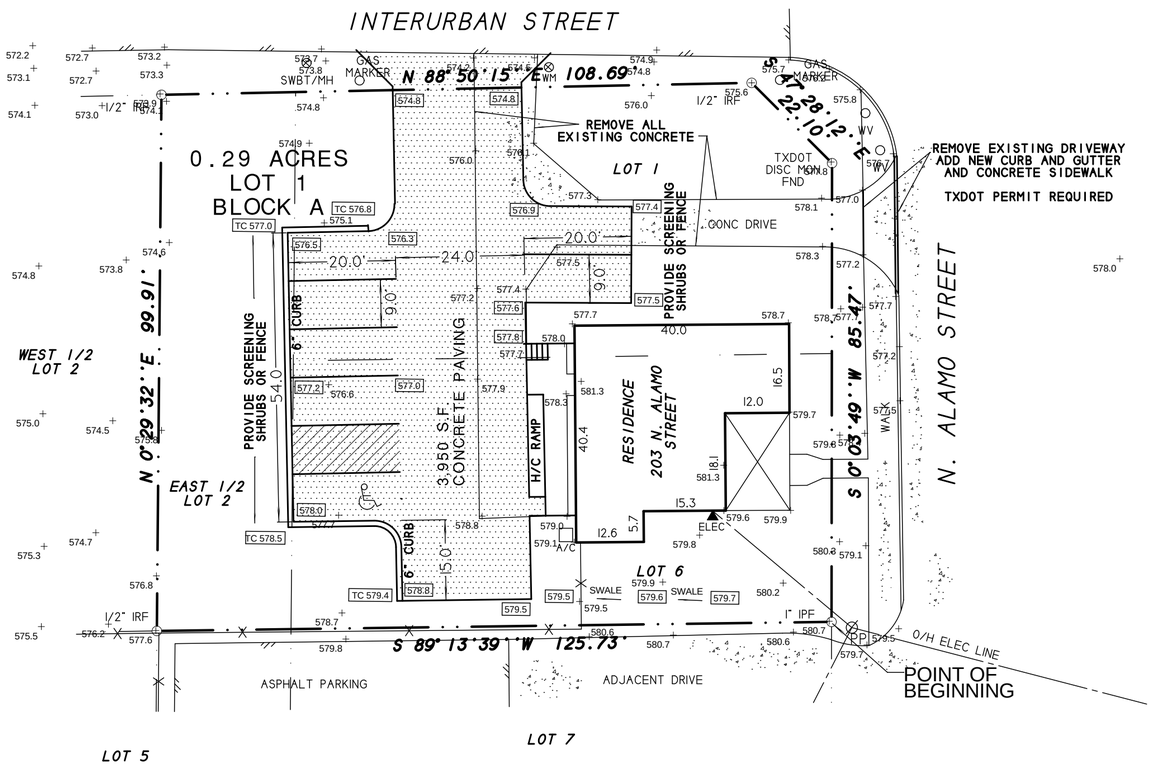

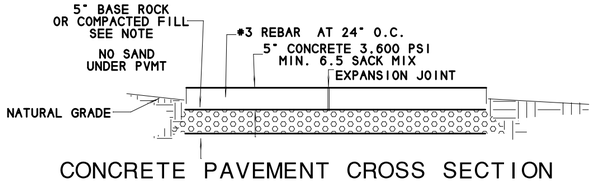

CONCRETE PAVEMENT CROSS SECTION

NOTES

1) ALL FILL TO BE COMPACTED TO 95% DENSITY USING A SHEEPS FOOT ROLLER.

2) ALL BATCH DESIGNS TO BE APPROVED BY THE CITY OF ROCKWALL ENGINEERING DEPT.

SITE GRADING PLAN

OSCAR CANO ADDITION
203 N. ALAMO STREET

OWNER:
OSCAR CANO
203 N. ALAMO STREET
ROCKWALL, TEXAS 75032
972-571-1982

SYMBOL LEGEND

TV TELEVISION CABLE RISER	GAS GAS METER	TEL PHONE RISER	FH FIRE HYDRANT	PP POWER POLE
ELEC ELECTRIC METER	ELEC BOX SUBSURFACE JUNCTION BOX	WV WTR WATER METER	LP LIGHT POLE	1/2" IRF IRON ROD FOUND 1 CORNER
FENCE	EASEMENT LINE / PROPERTY LINES		A/C AIR COND. UNIT	PROPANE TANK

SURVEY DATE FEBRUARY 6, 2015
SCALE 1" = 20' FILE # 20120192-SP
CLIENT CANO GF # NONE

H.D. Fetty Land Surveyor, LLC
6770 FM 1565 ROYSE CITY, TX 75189 972-635-2255 PHONE tracy@hdfetty.com