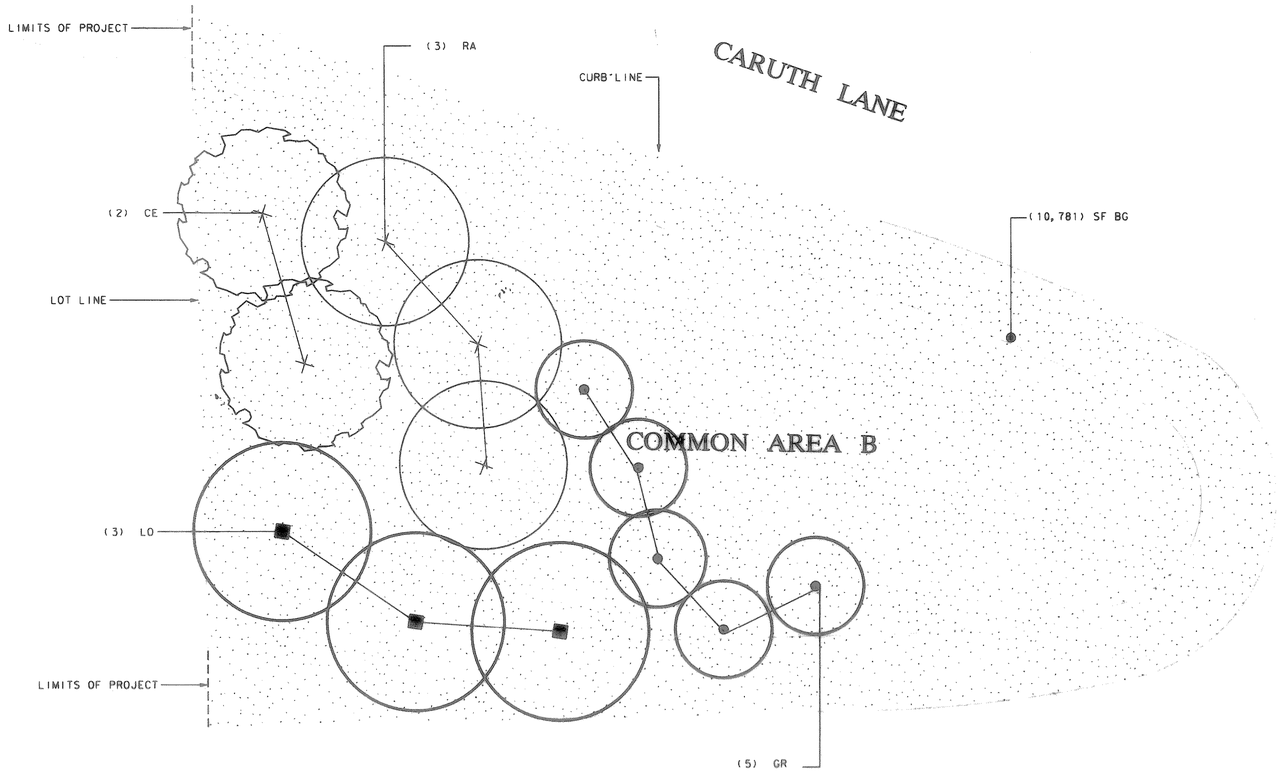

PLANT LIST - THIS SHEET ONLY						
SYMBOL	QUANT.	COMMON NAME	BOTANICAL NAME	SIZE	COND.	REMARKS
LARGE TREES						
SG	0	CEDAR ELM	ULMUS CRASSIFOLIA	VARIES	SPADE	SITE HARVESTED
LO	3	LIVE OAK	QUERCUS VIRGINIANA	3" CALIPER	B & B	SPECIMEN QUALITY
RA	2	RAYWOOD ASH	FRAXINUS OXYCARPA 'RAYWOOD'	3" CALIPER	B & B	SPECIMEN QUALITY
SMALL TREES						
BP	0	BRADFORD PEAR	PYRUS CALLERYANA 'BRADFORD'	2.5"- 3" CALIPER	B & B	SPECIMEN QUALITY
AH	0	AMERICAN HOLLY	ILLEX OPACA	10' - 12' HEIGHT	B & B	SPECIMEN QUALITY
GR	5	CRAPE MYRTLE	KPOELREUTERIA PANICULATA	2.5"- 3" CALIPER	B & B	SPECIMEN QUALITY
SHRUBS						
PH	0	PHOTINIA	PHOTINIA X FRASERI	3' HEIGHT	B & B CONT.	3' MIN. HT. @ 3'-0" O.C.
TURF						
BG	10,781 SF	COMMON BERMUDA	CYNODON DACTYLON			HYDROSEED

HARDSCAPE LEGEND

- 2' SHORT SITE COLUMN

PLANTING LEGEND

- LO - LIVE OAK
- CE - CEDAR ELM
- RA - RAYWOOD ASH
- GR - GOLDEN RAINTREE

0 5 10 20

COMMON AREA B HARDSCAPE & PLANTING PLAN

STATE OF TEXAS
J. DAVID RHOADES, II
1685
REGISTERED LANDSCAPE ARCHITECT
1-10-97

CARUTH LAKES - ROCKWALL, TEXAS

LUMBERMEN'S INVESTMENT, INC.
5495 BELTLINE RD., SUITE 225
DALLAS, TX 75240

Carter::Burgess
DALLAS /FORT WORTH /ARLINGTON /HOUSTON, TEXAS 7950 ELMBROOK DRIVE SUITE250 DALLAS, TEXAS 75247 - 4951
(214) 638 0145 FAX (214) 638 0447
PORTMEYERS, FLORIDA

REVISIONS

JOB NUMBER 962287010

DESIGNED JBT
DRAWN JRK
CHECKED JDR

ISSUE DATE January 10, 1997

SHEET NUMBER C-10

Copyright © 1996 by Carter & Burgess, Inc.

TBL=F:\PLT-TBL\CBDAL.TBL (\\RF-ab\pjc\962287010\plt287tbl01.dgn - LOG=(TBL) - ON=1,3,19,35,54,56
USER=K(JNDRE JOB#=(UNKNOWN) PLOTTED Fri Jan 10 12:22:53 1997
DGN=d:\pjc\962287010\plt287tbl05.dgn - LOG=(TBL) - ON=1,3,5,7,9,11,13,15,17,19,21,23,25,27,29,31,33,35,37,39,41,43,45,47,49,51,53,55,57,59,61,63
PRF=F:\PJC\877DNA 28TLALPB.PRF - ROT=90.000000 - SCALE=1.0.000000