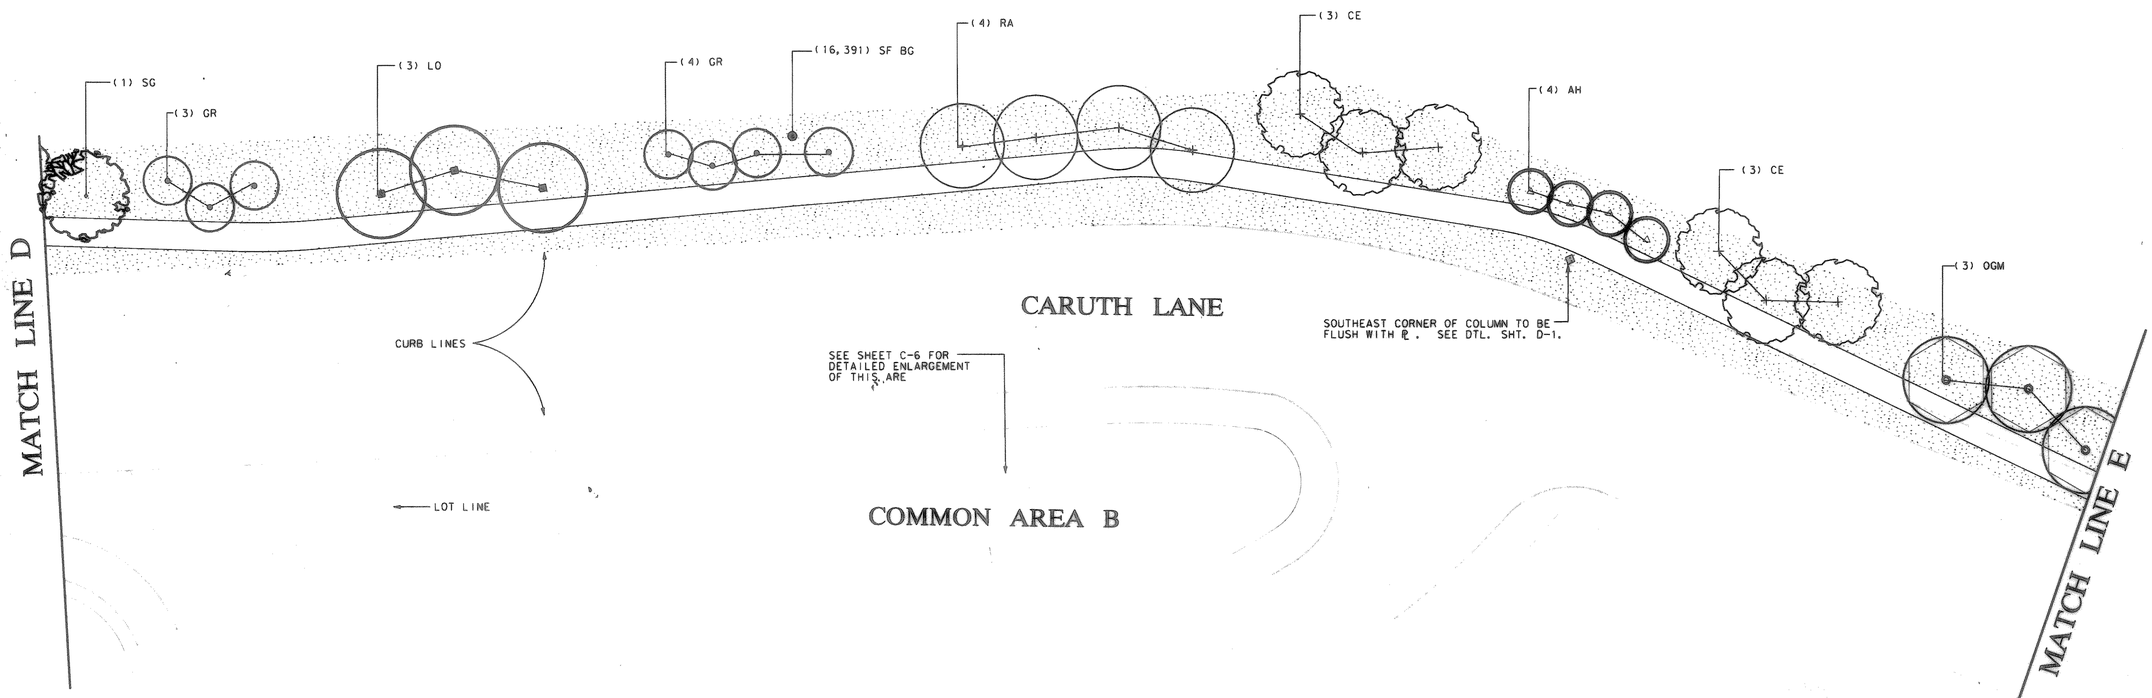

PLANT LIST - THIS SHEET ONLY

SYMBOL	QUANT.	COMMON NAME	BOTANICAL NAME	SIZE	COND.	REMARKS
LARGE TREES						
CE	6	CEDAR ELM	ULMUS CRASSIFOLIA	VARIES	SPADE	FIELD HARVESTED
OGM	3	OCTOBER GLORY MAPLE	ACER RUBRUM "OCTOBER GLORY"	3" CALIPER	B & B	SPECIMEN QUALITY
LO	3	LIVE OAK	QUERCUS VIRGINIANA	3" CALIPER	B & B	SPECIMEN QUALITY
RA	3	RAYWOOD ASH	FRAXINUS OXYCARPA 'RAYWOOD'	3" CALIPER	B & B	SPECIMEN QUALITY
SG	1	SWEETGUM	LIQUIDAMBAR STRACIFULA	3" CALIPER	B & B	SPECIMEN QUALITY
SMALL TREES						
BP	0	BRADFORD PEAR	PYRUS CALLERYANA 'BRADFORD'	2.5"- 3" CALIPER	B & B	SPECIMEN QUALITY
AH	4	AMERICAN HOLLY	ILLEX OPACA	10' - 12' HEIGHT	B & B	SPECIMEN QUALITY
GR	7	GOLDEN RAINTREE	KOELREUTERIA PANICULATA	2.5"- 3" CALIPER	B & B	SPECIMEN QUALITY
SHRUBS						
PH	0	PHOTINIA	PHOTINIA X FRASERI	3' HEIGHT	B & B CONT.	3' MIN. HT. @ 3'-0" O.C.
TURF						
BG	16,391 SF	COMMON BERMUDA	CYNODON DACTYLON			HYDROSEED

HARDSCAPE LEGEND

- 2' SHORT SITE COLUMN

PLANTING LEGEND

- RA - RAYWOOD ASH
- OGM - OCTOBER GLORY MAPLE
- LO - LIVE OAK
- CE - CEDAR ELM
- AH - AMERICAN HOLLY
- GR - GOLDEN RAINTREE

0 5 10 20 40

CARUTH LANE HARDSCAPE & PLANTING

STATE OF TEXAS
J. DAVID RHOADES, II
1685
REGISTERED
LANDSCAPE ARCHITECT
1-10-97

CARUTH LAKES - ROCKWALL, TEXAS

LUMBERMEN'S INVESTMENT, INC.
5495 BELTLINE RD. SUITE 225
DALLAS, TX 75240

Carter Burgess
DALLAS /FORT WORTH /ARLINGTON /HOUSTON, TEXAS
FORTMEYERS, FLORIDA
7950 ELMBROOK DRIVE SUITE250 DALLAS, TEXAS 75247 - 4951
(214) 638 0145 FAX (214) 638 0447

REVISIONS

JOB NUMBER 962287010

DESIGNED JET
DRAWN JRK
CHECKED JDR

ISSUE DATE January 10, 1997

SHEET NUMBER C-4

Copyright © 1996 by Carter & Burgess, Inc.

TBL=F:\PLT-TBL\CBDAL.TBL (SUP=\\10\962287010\PLT\962287010_dgn - LOG=(P1) - DW=1.5,2%,3%,5%,54,56 USER=KLINDRE JOB=(UNKNOWN) PLOTTED Fri Jan 10 12:27:57 1997
PRF=F:\P\87708A.287LALP3, PRF - ROT=90.000000 - SCALE=20.000000
(SUP=\\10\962287010\PLT\962287010_dgn - LOG=(P1) - DW=1.5,2%,3%,5%,54,56
DGN=\\10\962287010\PLT\962287010_dgn - LOG=(P1) - DW=1.5,2%,3%,5%,54,56