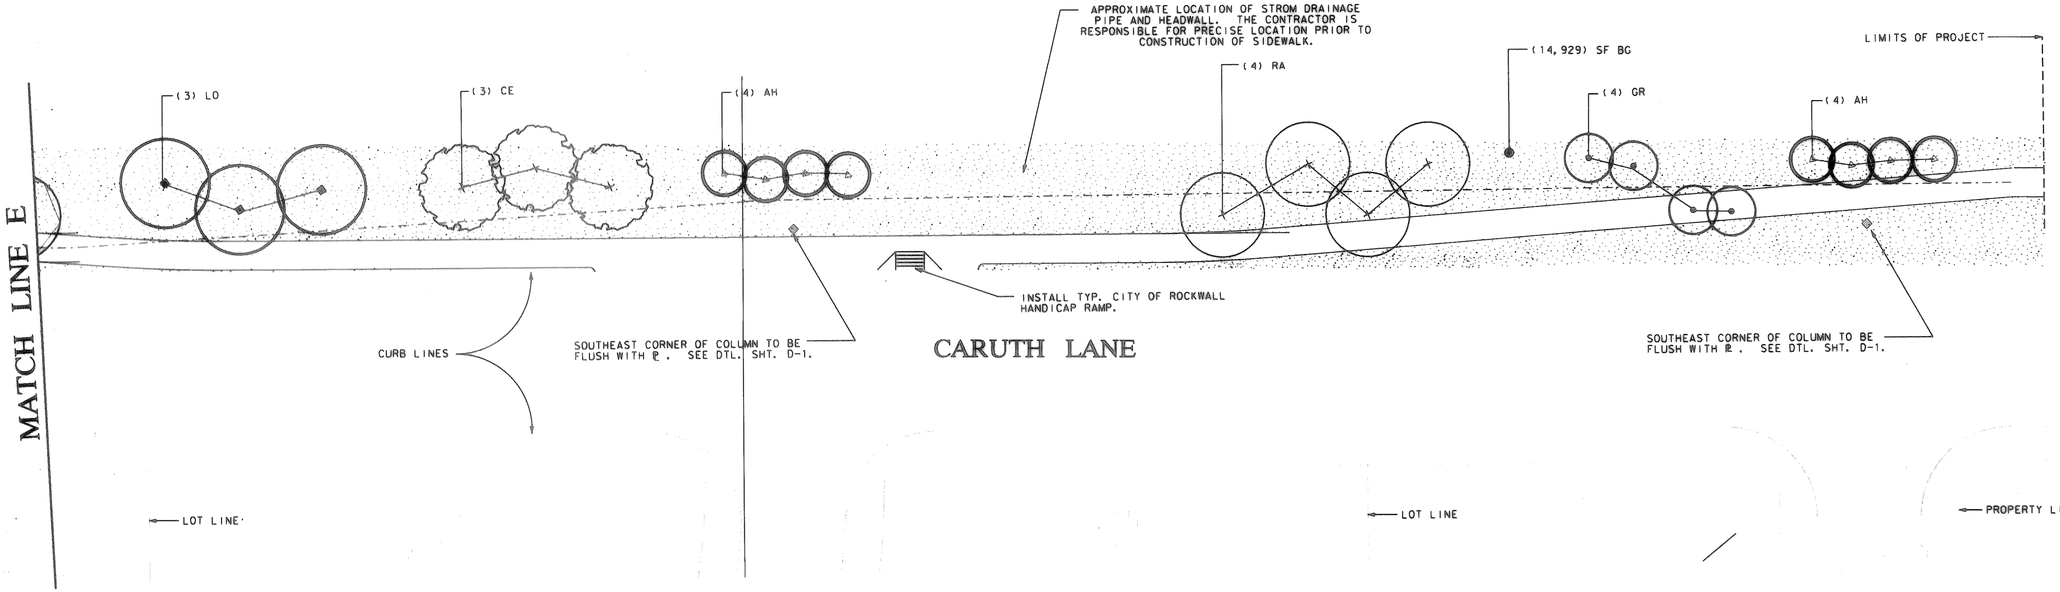


## PLANT LIST - THIS SHEET ONLY

| SYMBOL | QUANT. | COMMON NAME | BOTANICAL NAME | SIZE | COND. | REMARKS |
|---|---|---|---|---|---|---|
| **LARGE TREES** | | | | | | |
| CE | 3 | CEDAR ELM | ULMUS CRASSIFOLIA | VARIES | SPADE | SITE HARVESTED |
| OGM | 0 | OCTOBER GLORY MAPLE | ACER RUBRUM "OCTOBER GLORY" | 3" CALIPER | B & B | SPECIMEN QUALITY |
| LO | 3 | LIVE OAK | QUERCUS VIRGINIANA | 3" CALIPER | B & B | SPECIMEN QUALITY |
| RA | 4 | RAYWOOD OAK | FRAXINUS OXYCARPA 'RAYWOOD' | 3" CALIPER | B & B | SPECIMEN QUALITY |
| **SMALL TREES** | | | | | | |
| BP | 0 | BRADFORD PEAR | PYRUS CALLERYANA 'BRADFORD' | 2.5" - 3" CALIPER | B & B | SPECIMEN QUALITY |
| AH | 8 | AMERICAN HOLLY | ILLEX OPACA | 10' - 12' HEIGHT | B & B | SPECIMEN QUALITY |
| CM | 4 | GOLDEN RAINTREE | KOELREUTERIA PANICULATA | 2.5" - 3" CALIPER | B & B | SPECIMEN QUALITY |
| **SHRUBS** | | | | | | |
| PH | 0 | PHOTINIA | PHOTINIA X FRASERI | 3' HEIGHT | B & B CONT. | 3' MIN. HT. @ 3'-0" O.C. |
| **TURF** | | | | | | |
| BG | 14,929 SF | COMMON BERMUDA | CYNODON DACTYLON | | | HYDROSEED |

### HARDSCAPE LEGEND

▪ 2' SHORT SITE COLUMN

### PLANTING LEGEND

+ — RA - RAYWOOD ASH

▪ — LO - LIVE OAK

× — CE - CEDAR ELM

△ — AH - AMERICAN HOLLY

• — GR - GOLDEN RAINTREE

0 5 10 20 40

# CARUTH LANE HARDSCAPE & PLANTING PLAN

STATE OF TEXAS
J. DAVID RHOADES, II
1685
REGISTERED
LANDSCAPE ARCHITECT

# LAKES - ROCKWALL, TEXAS

LUMBERMENS INVESTMENT, INC.
5495 BELTLINE RD. SUITE 225
DALLAS, TX 75240


Carter :: Burgess
DALLAS / FORT WORTH / ARLINGTON / HOUSTON, TEXAS
FORT MYERS, FLORIDA
7950 ELMBROOK DRIVE SUITE250 DALLAS, TEXAS 75247 - 4951
(214) 638 0145 FAX (214) 638 0447


REVISIONS

JOB NUMBER 962287010

DESIGNED JET
DRAWN JRK
CHECKED JDR

ISSUE DATE January 10, 1997

SHEET NUMBER C-5

Copyright © 1996 by Carter & Burgess, Inc.


(41IN=D:\PLA\962287010\PLA\287ndd0.dgn - LOG=(PT) - DN=I-63)
(11IN=D:\PLA\962287010\PLA\287ndd0.dgn - LOG=(HTLA1) - DN=I,2,6-10,14-16,18-29,31-59,61-63)
DGN=d:\plo\962287010\plo\287tblp4.dgn - DN=I-63
(FIRM=D:\PLA\962287010\PLA\287ndd0.dgn - LOG=(PT) - DN=I,3,20,39,50,54,56
PRF=F:\PJT\DBA\BTLALL4.PRF - ROT=90.000000 - SCALE=20.000000
TBL=F:\PLT-TBL\CBDALL.TBL
USER=RAFFER JOB=*(UNKNOWN) PLOTTED Thu Aug 7 09:02:11 1997