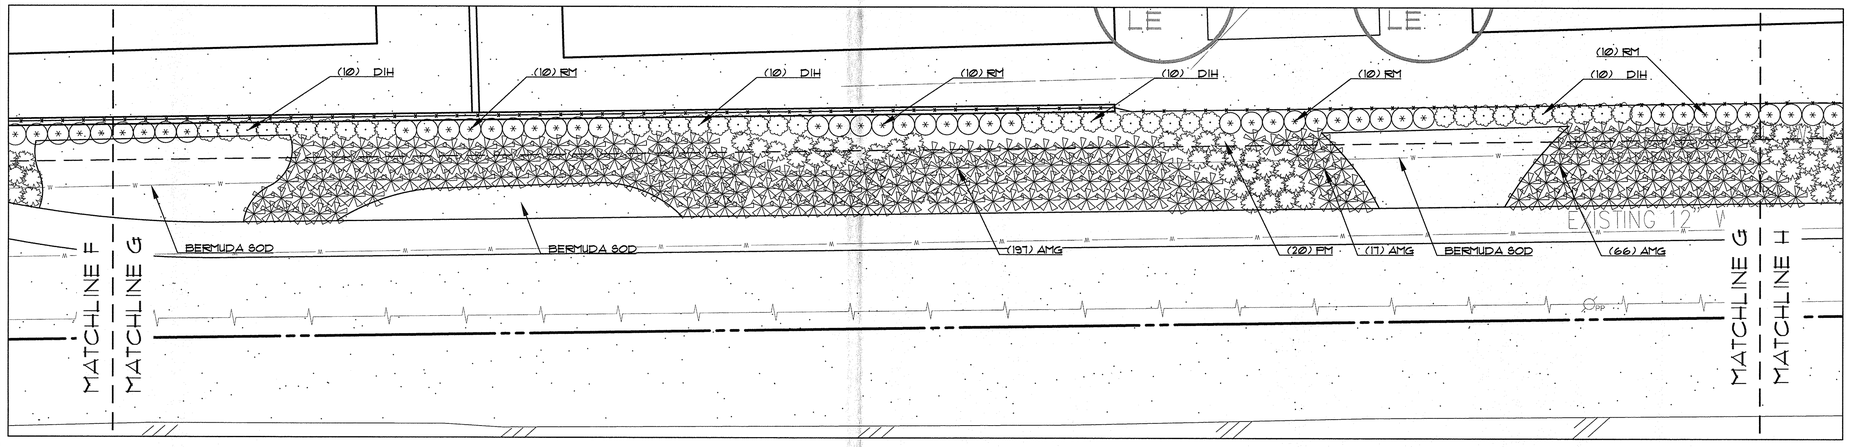

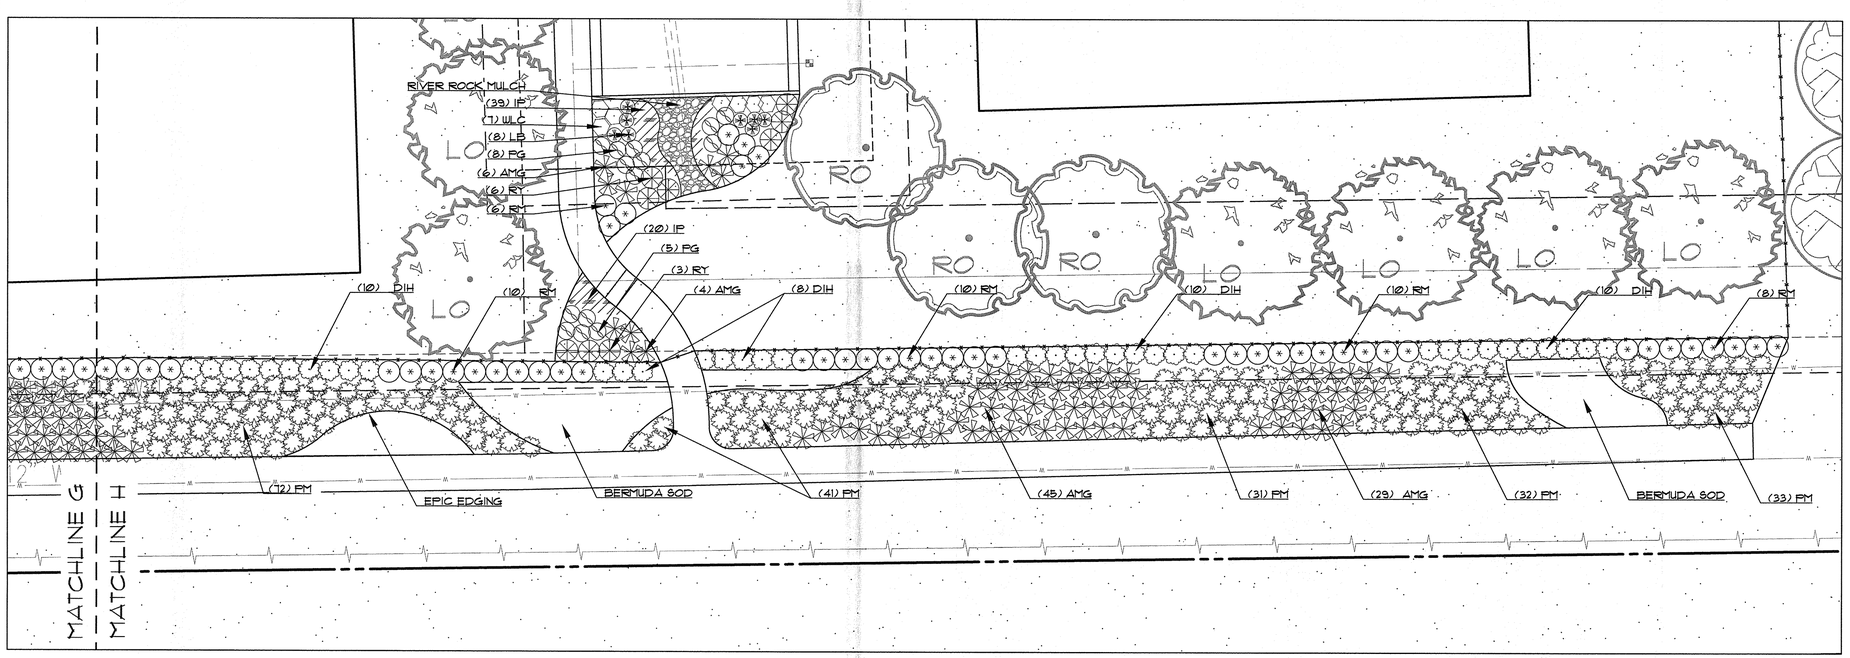

1. DETAIL C
SCALE: 1"=10'

LEGEND

- (YH) YAUPON HOLLY — Ilex vomitoria
- (WJ) WINTER JASMINE — Jasminum nudiflorum
- (RM) ROSEMARY — Rosmarinus officinalis
- (DIH) DWARF INDIAN HAWTHORN — Rhaphiolepis indica
- (AMG) ADAGIO MAIDEN GRASS — Miscanthus sinensis 'Adagio'
- (PM) PINK MUHLY — Muhlenbergi capillaris
- (RY) RED YUCCA — Hesperaloe parvifolia
- (WLC) WALKER'S LOW CATMINT — Nepeta x faassenii 'Walker's Low'
- (PG) PINK GAURA — Gaura lindheimeri 'Siskiyou Pink'
- (LB) LITTLE BLUESTEM — Schizachyrium scoparium 'Prairie Blues'
- (DL) DAYLILLY — Hemerocalis sp.
- SEASONAL COLOR
- BERMUDA SOD
- RIVER ROCK MULCH

NORTH

10 0 10 20 30 Feet
SCALE: 1"=10'

PLANNING APPROVAL
APR 01 2019
PLANNER _____

OWNER/DEVELOPER
RW LADERA, LLC.
361 W. BYRON NELSON BLVD. STE. 104
ROANOKE, TX 76262
Ph. 817.430.3318
Contact: John Delin

The John R. McAdams Company, Inc.
(DBA: GSA | McAdams)
111 Hillside Drive
Lewisville, Texas 75057
972. 438. 9712

201 Country View Drive
Roanoke, Texas 76262
940. 240. 1012

TBPE: 10192 TBPLS: 10194440
www.mcadamsco.com

LADERA ROCKWALL PHASE 1

LADERA ROCKWALL PHASE 1
LADERA ROCKWALL
Lot 1, Block A
47.694 Acres
in the
M. JONES SURVEY, ABSTRACT NO. 122
CITY OF ROCKWALL
ROCKWALL COUNTY, TEXAS

LANDSCAPE DETAILS

REGISTERED LANDSCAPE ARCHITECT
RON A. STEWART
STATE OF TEXAS
3/13/2019

Drawn By:	VC
Date:	02/23/2018
Scale:	1"=10'
Revisions:	
04/23/2018	
07/16/2018	
09/06/2018	
01/28/2019	
02/11/2019	
03/11/2019	Signed

17191

L1.6

File: J:\2017\17191\Drawing\VTP & Const Plans\Sheets\17191 LS DETAILS.
Plotted: 3/13/2019 8:50 AM, by Verly Cruz, Saved: 3/13/2019 8:48 AM, by verly