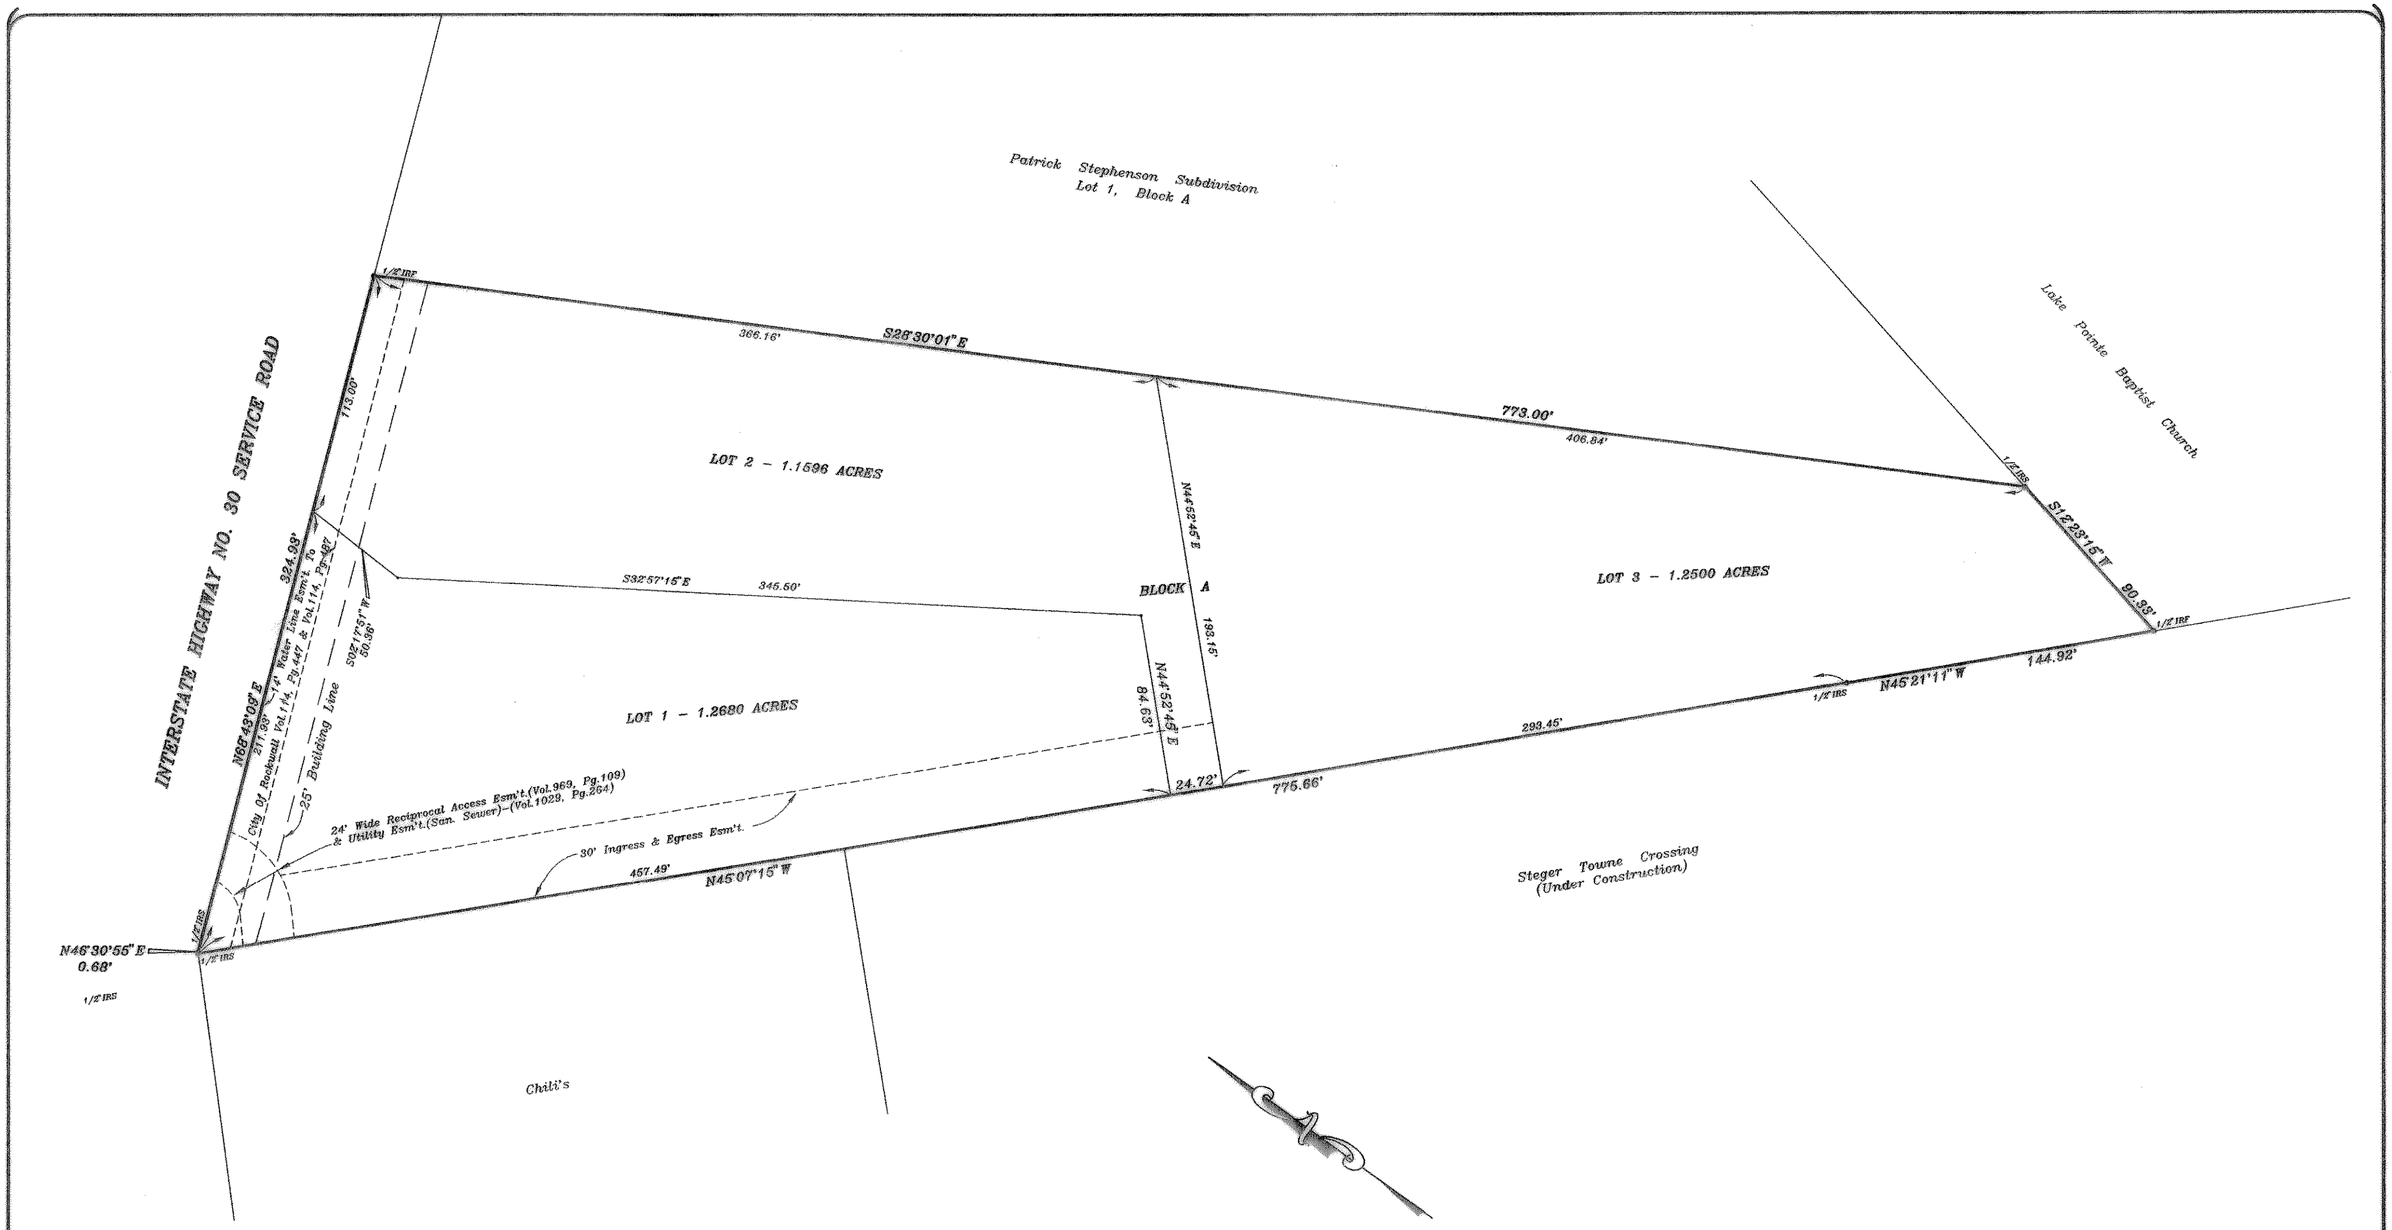

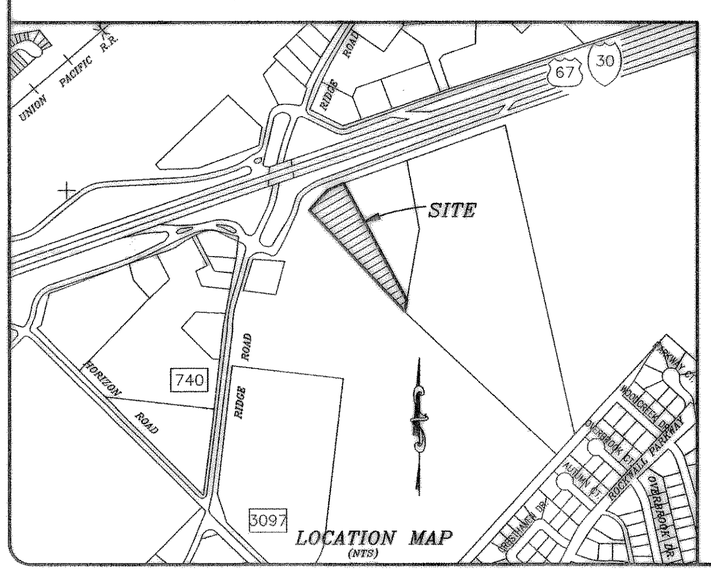

GRAPHIC SCALE

50 0 25 50 100 200

(IN FEET)
1 inch = 50 ft.

MILLER ADDITION
A REPLAT OF
LOT 1, BLOCK A

TRACT AREA = 3.6776 ACRES

9676PLT

HAROLD L. EVANS
CONSULTING ENGINEER
P.O. BOX 28355
2331 GUS THOMASSON ROAD, SUITE 102
DALLAS, TEXAS 75228, (214) 328-8133

SCALE	DATE	JOB No.
1"=50'	1/23/97	9676

TRIBBEY ADDITION

J. SMITH SURVEY, ABST. #200

CITY OF ROCKWALL, ROCKWALL COUNTY, TEXAS

ENMARK GAS CORP.
16415 ADDISON ROAD, SUITE 610, DALLAS, TEXAS 75248 (972 733-0011