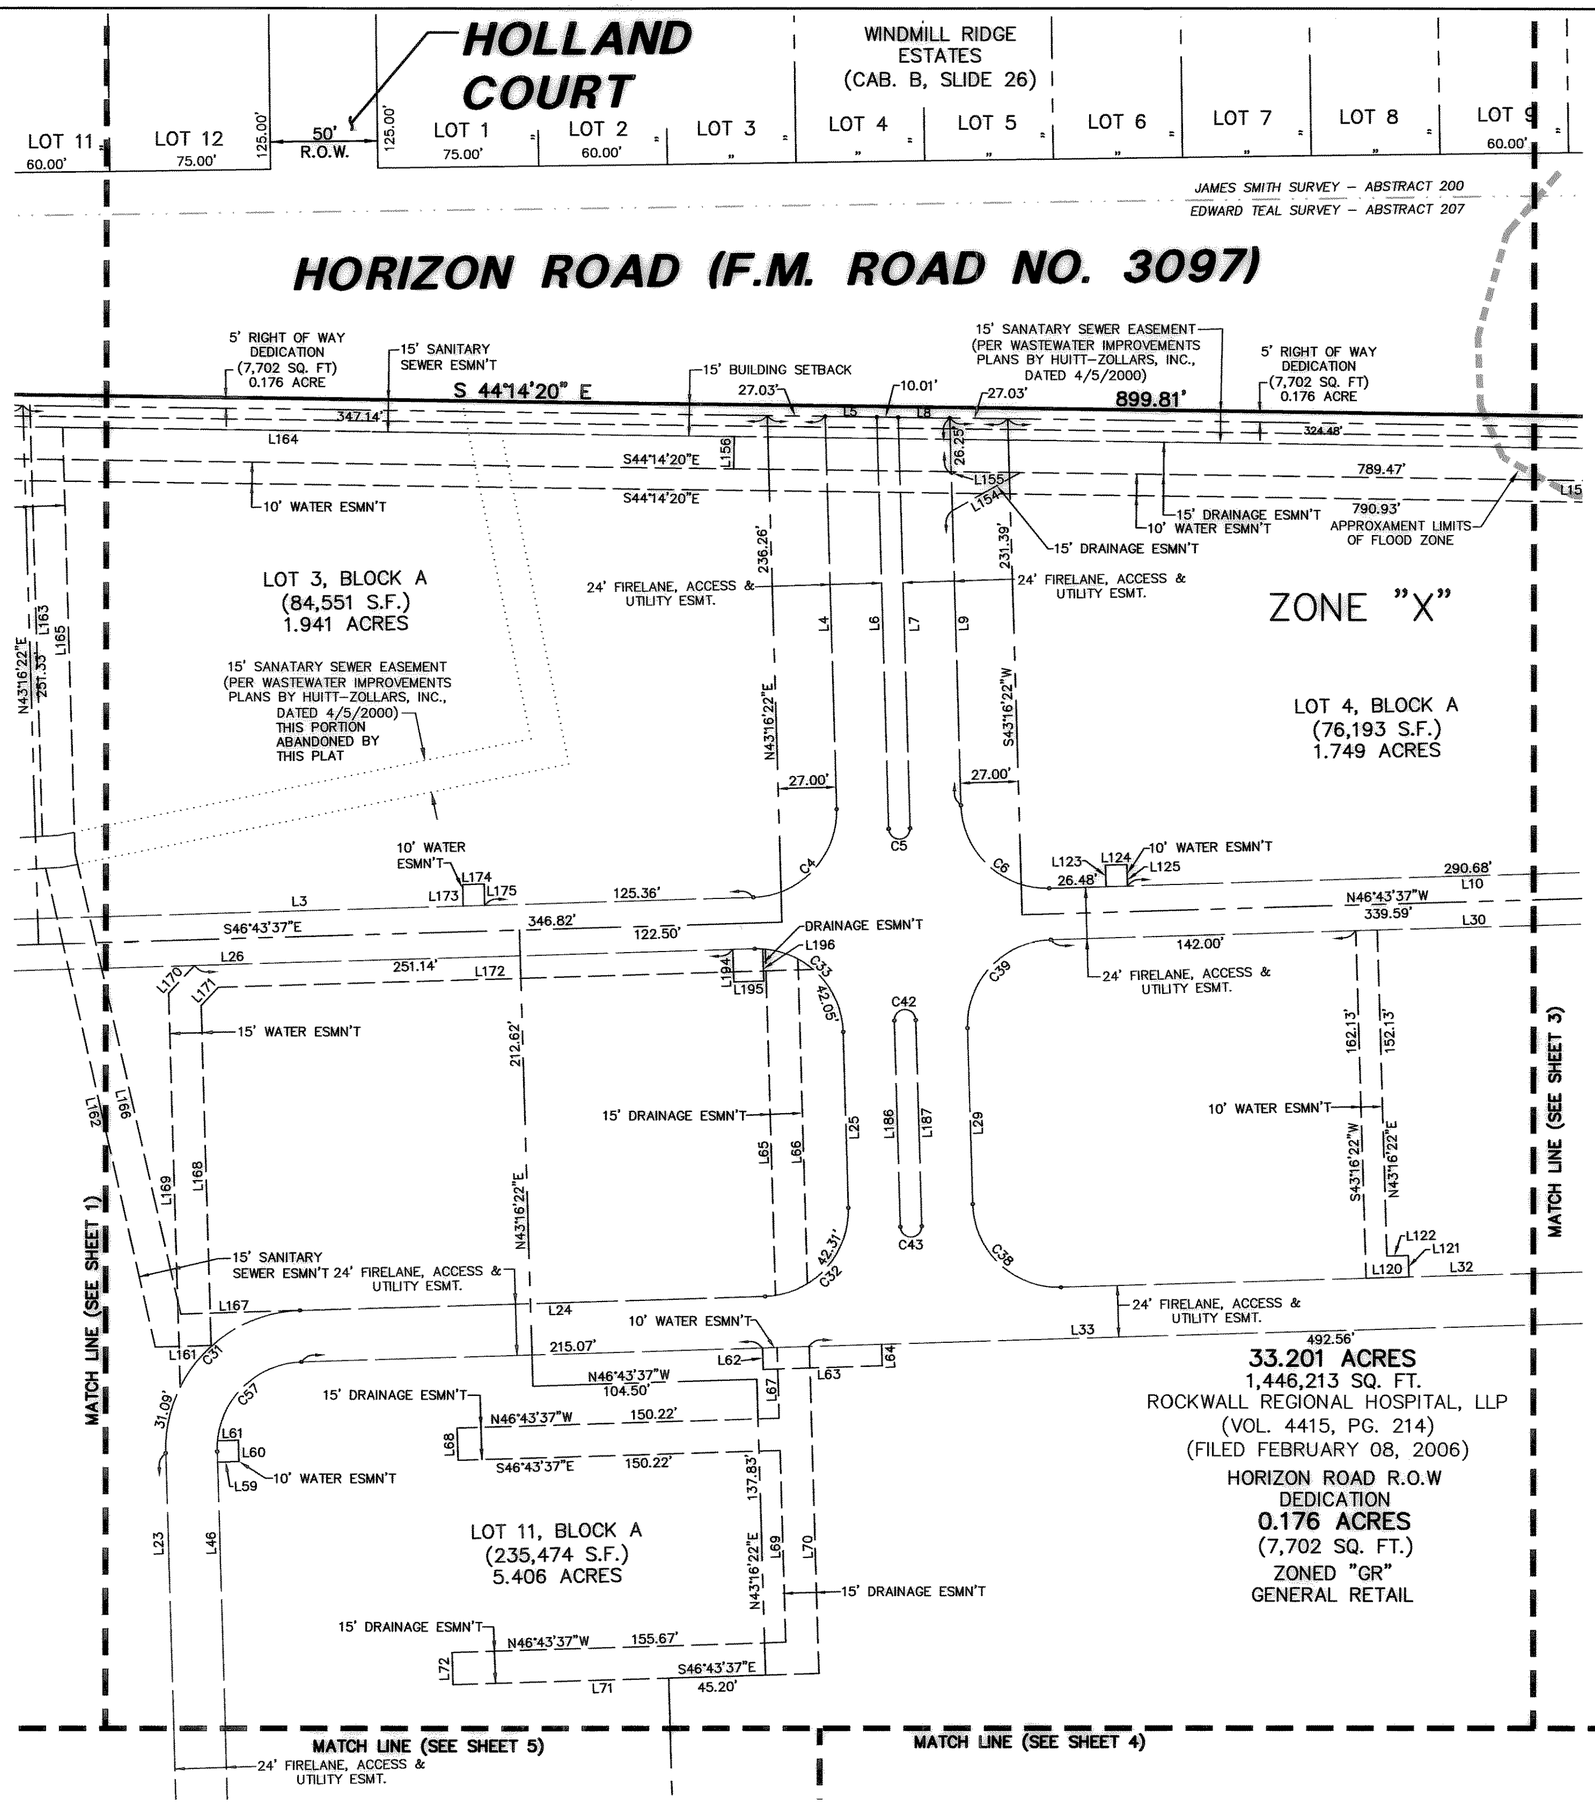

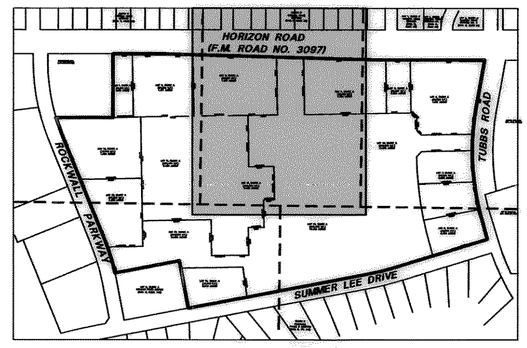

KEY MAP
SHEET 2 OF 5

SHEET 2 OF 7

FINAL PLAT

LOT'S 1 THRU 14, BLOCK A PRESBYTERIAN HOSPITAL OF ROCKWALL ADDITION

33.201 ACRES, ZONED GR
LOCATED IN THE CITY OF ROCKWALL, TEXAS
AND BEING OUT OF THE
EDWARD TEAL SURVEY, ABSTRACT NO. 207,
ROCKWALL COUNTY, TEXAS

Pacheco Koch Consulting Engineers
8350 N. CENTRAL EXPWY. SUITE 1000 DALLAS, TX. 75206 972.235.3031

DRAWN BY	CHECKED BY	SCALE	DATE	JOB NUMBER
RRL	EMH	1"=50'	09/06/2006	1567-06.023

DWG FILE: 1567-06-023PP.DWG

PRESBYTERIAN HOSPITAL OF ROCKWALL

RLEWIS
09/07/2006 - 12:19PM
M:\DWG-15\1567-06-023\DWG\1567-06-023PP.DWG

G43