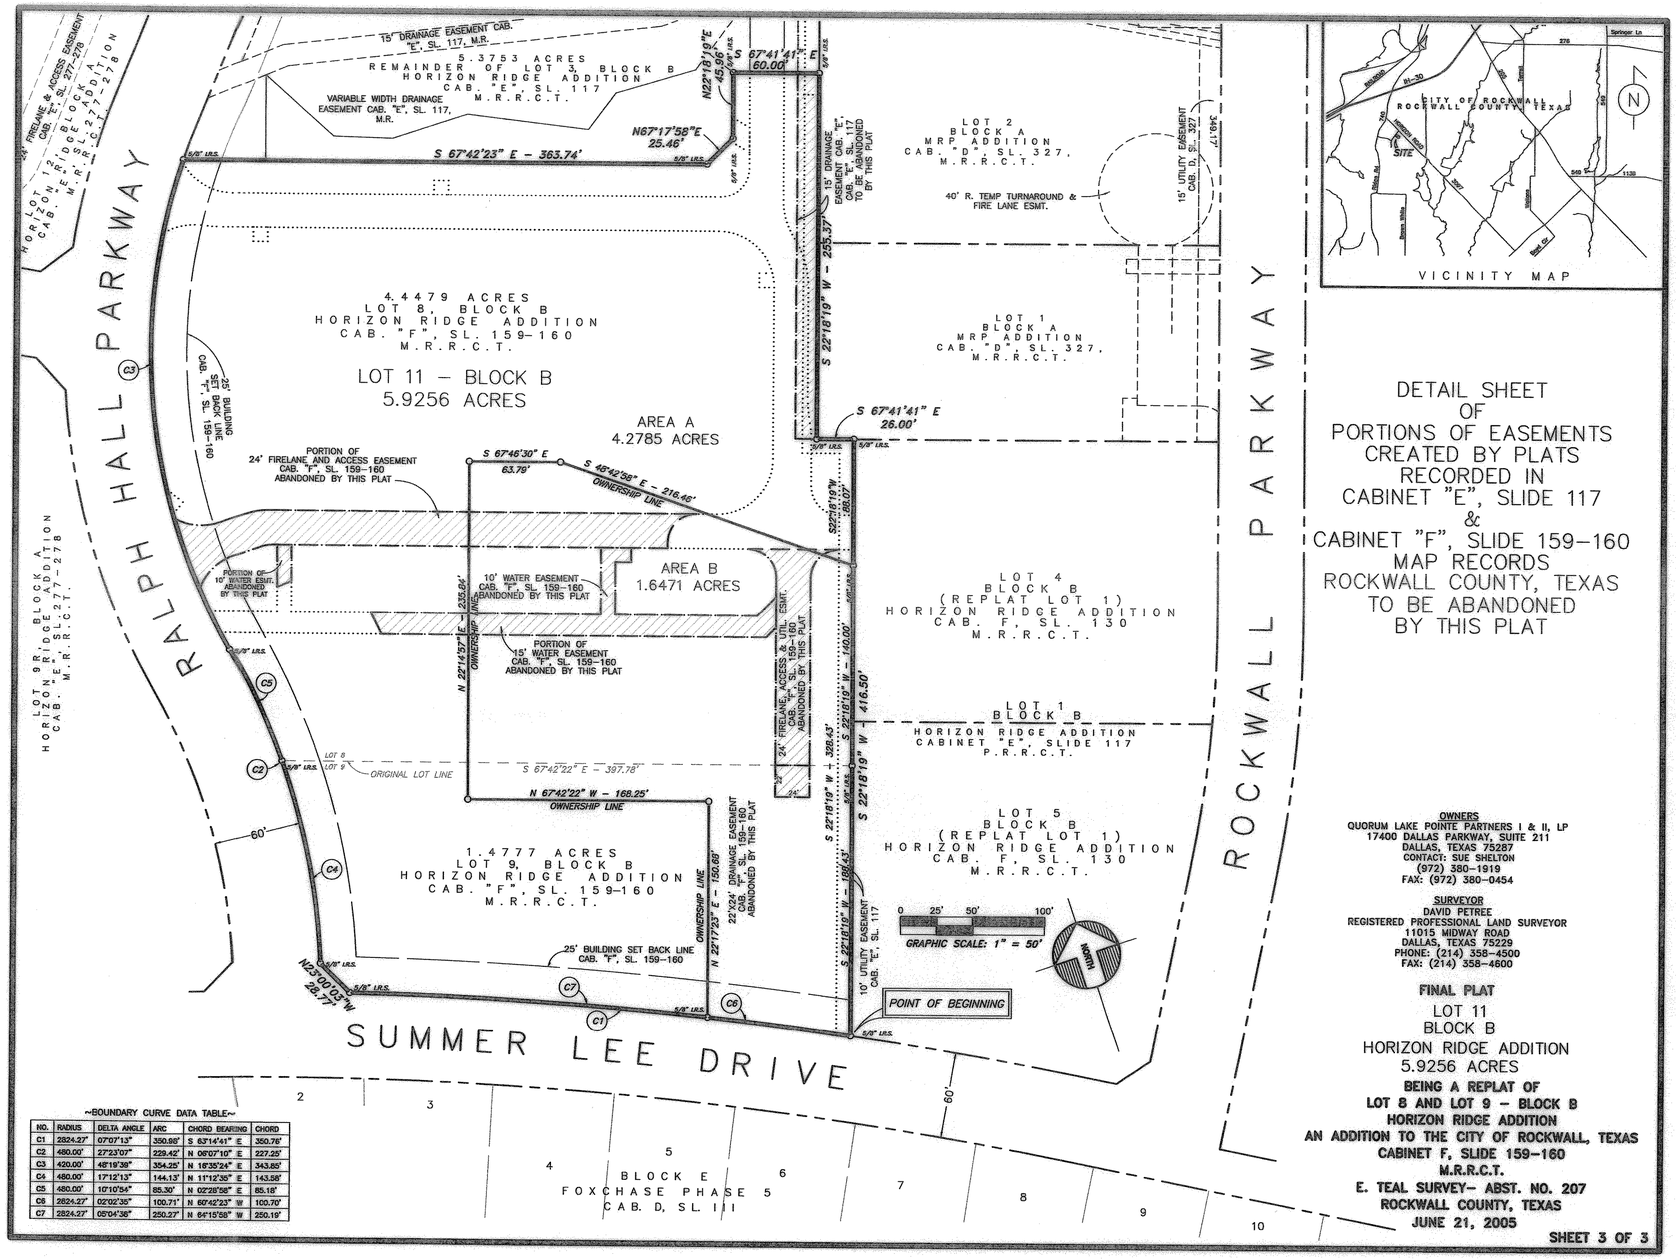

~BOUNDARY CURVE DATA TABLE~

NO.	RADIUS	DELTA ANGLE	ARC	CHORD BEARING	CHORD
C1	2324.27'	07°07'13"	359.88'	S 63°14'41" E	350.76'
C2	480.00'	27°23'07"	229.42'	N 08°07'10" E	227.25'
C3	420.00'	48°19'38"	354.25'	N 16°35'24" E	343.85'
C4	480.00'	17°12'13"	144.13'	N 11°12'35" E	143.58'
C5	480.00'	10°10'54"	85.30'	N 02°28'58" E	85.18'
C6	2624.27'	02°02'35"	100.71'	N 60°42'23" W	100.70'
C7	2324.27'	05°04'36"	250.27'	N 64°15'58" W	250.19'

DETAIL SHEET
OF
PORTIONS OF EASEMENTS
CREATED BY PLATS
RECORDED IN
CABINET "E", SLIDE 117
&
CABINET "F", SLIDE 159-160
MAP RECORDS
ROCKWALL COUNTY, TEXAS
TO BE ABANDONED
BY THIS PLAT

OWNERS
QUORUM LAKE POINTE PARTNERS I & II, LP
17400 DALLAS PARKWAY, SUITE 211
DALLAS, TEXAS 75287
CONTACT: SUE SHELTON
(972) 380-1919
FAX: (972) 380-0454

SURVEYOR
DAVID PETREE
REGISTERED PROFESSIONAL LAND SURVEYOR
11015 MIDWAY ROAD
DALLAS, TEXAS 75229
PHONE: (214) 358-4500
FAX: (214) 358-4600

FINAL PLAT
LOT 11
BLOCK B
HORIZON RIDGE ADDITION
5.9256 ACRES
BEING A REPLAT OF
LOT 8 AND LOT 9 - BLOCK B
HORIZON RIDGE ADDITION
AN ADDITION TO THE CITY OF ROCKWALL, TEXAS
CABINET F, SLIDE 159-160
M.R.R.C.T.
E. TEAL SURVEY- ABST. NO. 207
ROCKWALL COUNTY, TEXAS
JUNE 21, 2005