VICINITY MAP

NTS

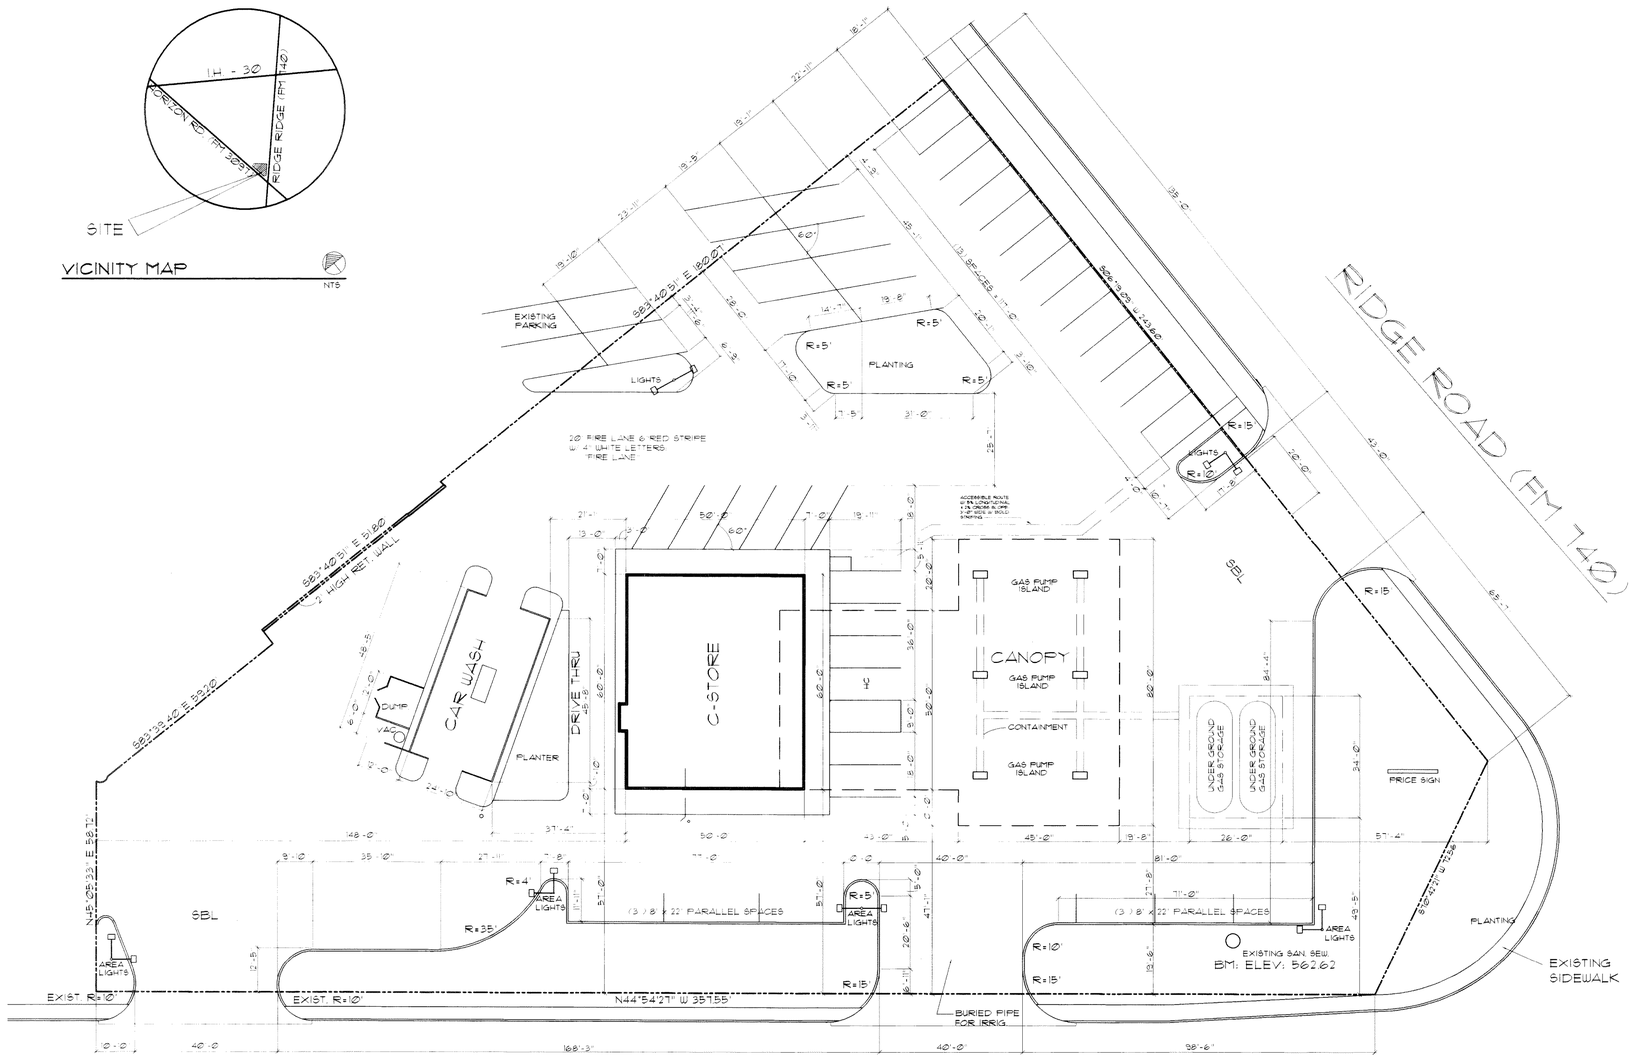

BENCHMARK
TOP OF EXIST. SAN. SEW. MH ON SITE NEAR INTERSECTION OF HORIZON & RIDGE ROADS.
BM: ELEV: 562.62

DIMENSION CONTROL PLAN

SCALE: 1"=20'

REVISIONS	BY
1- 8/17/98	WLS
2-9/19/98	WLS
3-10/20/15	WLS

DIM. CONTROL

A & A DESIGN
18040 HOMO ROAD
LAGO VISTA, TX. 78645
TEL. 903-759-8231
FAX 903-759-8634

STATE OF TEXAS — REGISTERED — 83000 — 22553 — WAYNE L. SCHOOLEY — PROFESSIONAL ENGINEER

SCOTTIES CONV. STORE
HORIZON RD. @ RIDGE RD. = F.M. 740

JM AMERICAN CANOPIES
1710 NORTH MAIN - GLADEWATER, TX - (903) 845-4066

DRAWN BY	HDY
CHECKED BY	WLS
DATE	06/05/98
FILE	SCOT-DIMC
JOB NO.	0605-98
SHEET	C-2
OF	SHEETS