

STATE OF TEXAS

DEPARTMENT OF TRANSPORTATION

FED. ROAD DIV. NO.	PROJECT NO.			SHEET NO.
6				1
STATE	DIST.	COUNTY		HIGHWAY NO.
TEXAS	18	DALLAS		SH 205
R. O. W.	CONT.		SECT.	JOB
	0451		01	043
CONSTRUCTION	CONT.		SECT.	JOB
	0451		01	032

INDEX OF SHEETS	
SHEET NO.	DESCRIPTION
1	TITLE SHEET
2 - 15	ROW PLAN SHEET
16 - 17	CONTROL SHEET

UTILITIES LOCATED WITHIN
PROJECT LIMITS

UTILITY COMPANY STATIONING


PLANS OF PROPOSED RIGHT OF WAY PROJECT ROCKWALL COUNTY STATE HIGHWAY NUMBER 205 FROM: NORTH OF SH 66 TO: SH 276 (RELOCATED TO NEAR SIDS ROAD) CITY OF ROCKWALL ACCOUNT NO. 8018-02-049 R.O.W.C.S.J.: 0451-01-043

CONSTRUCTION CSJ: 0451-01-032

NET LENGTH OF PROJECT = 2.809 MILES OR 14,830 FEET


END PROJECT
CONTROL: 0451-01-043
ACCOUNT: 8018-02-049
STA. 155+30

BEGIN PROJECT
CONTROL: 0451-01-043
ACCOUNT: 8018-02-049
STA. 7+00


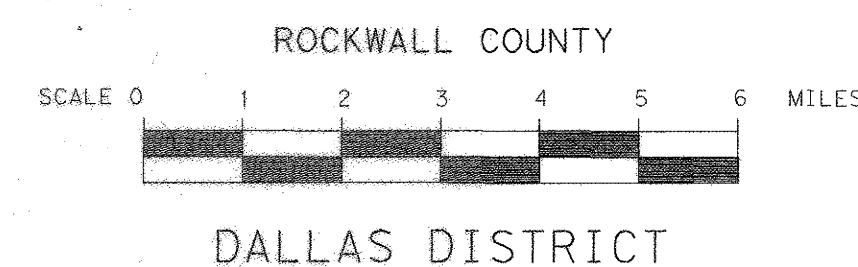


CONVENTIONAL SIGNS

EXIST. ROW LINE
NEW ROW LINE
PROPERTY LINE
COUNTY LINE
CONTROL OF ACCESS LINE
SURVEY LINE
FENCE
CITY LIMITS
RAILROAD
STRUCTURE
IRON ROD SET UNLESS
OTHERWISE NOTED
PARCEL NUMBER

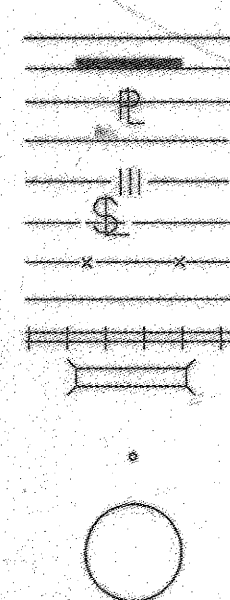

THE SHADED SHAPES ARE SHOWING THE PROPOSED ROADWAY.
BASIS OF BEARING: N.A.D. 83, NORTH CENTRAL ZONE
COMBINED SURFACE ADJUSTMENT FACTOR 1.000146135
ALL COORDINATES COORDINATES ARE SURFACE ADJUSTED.

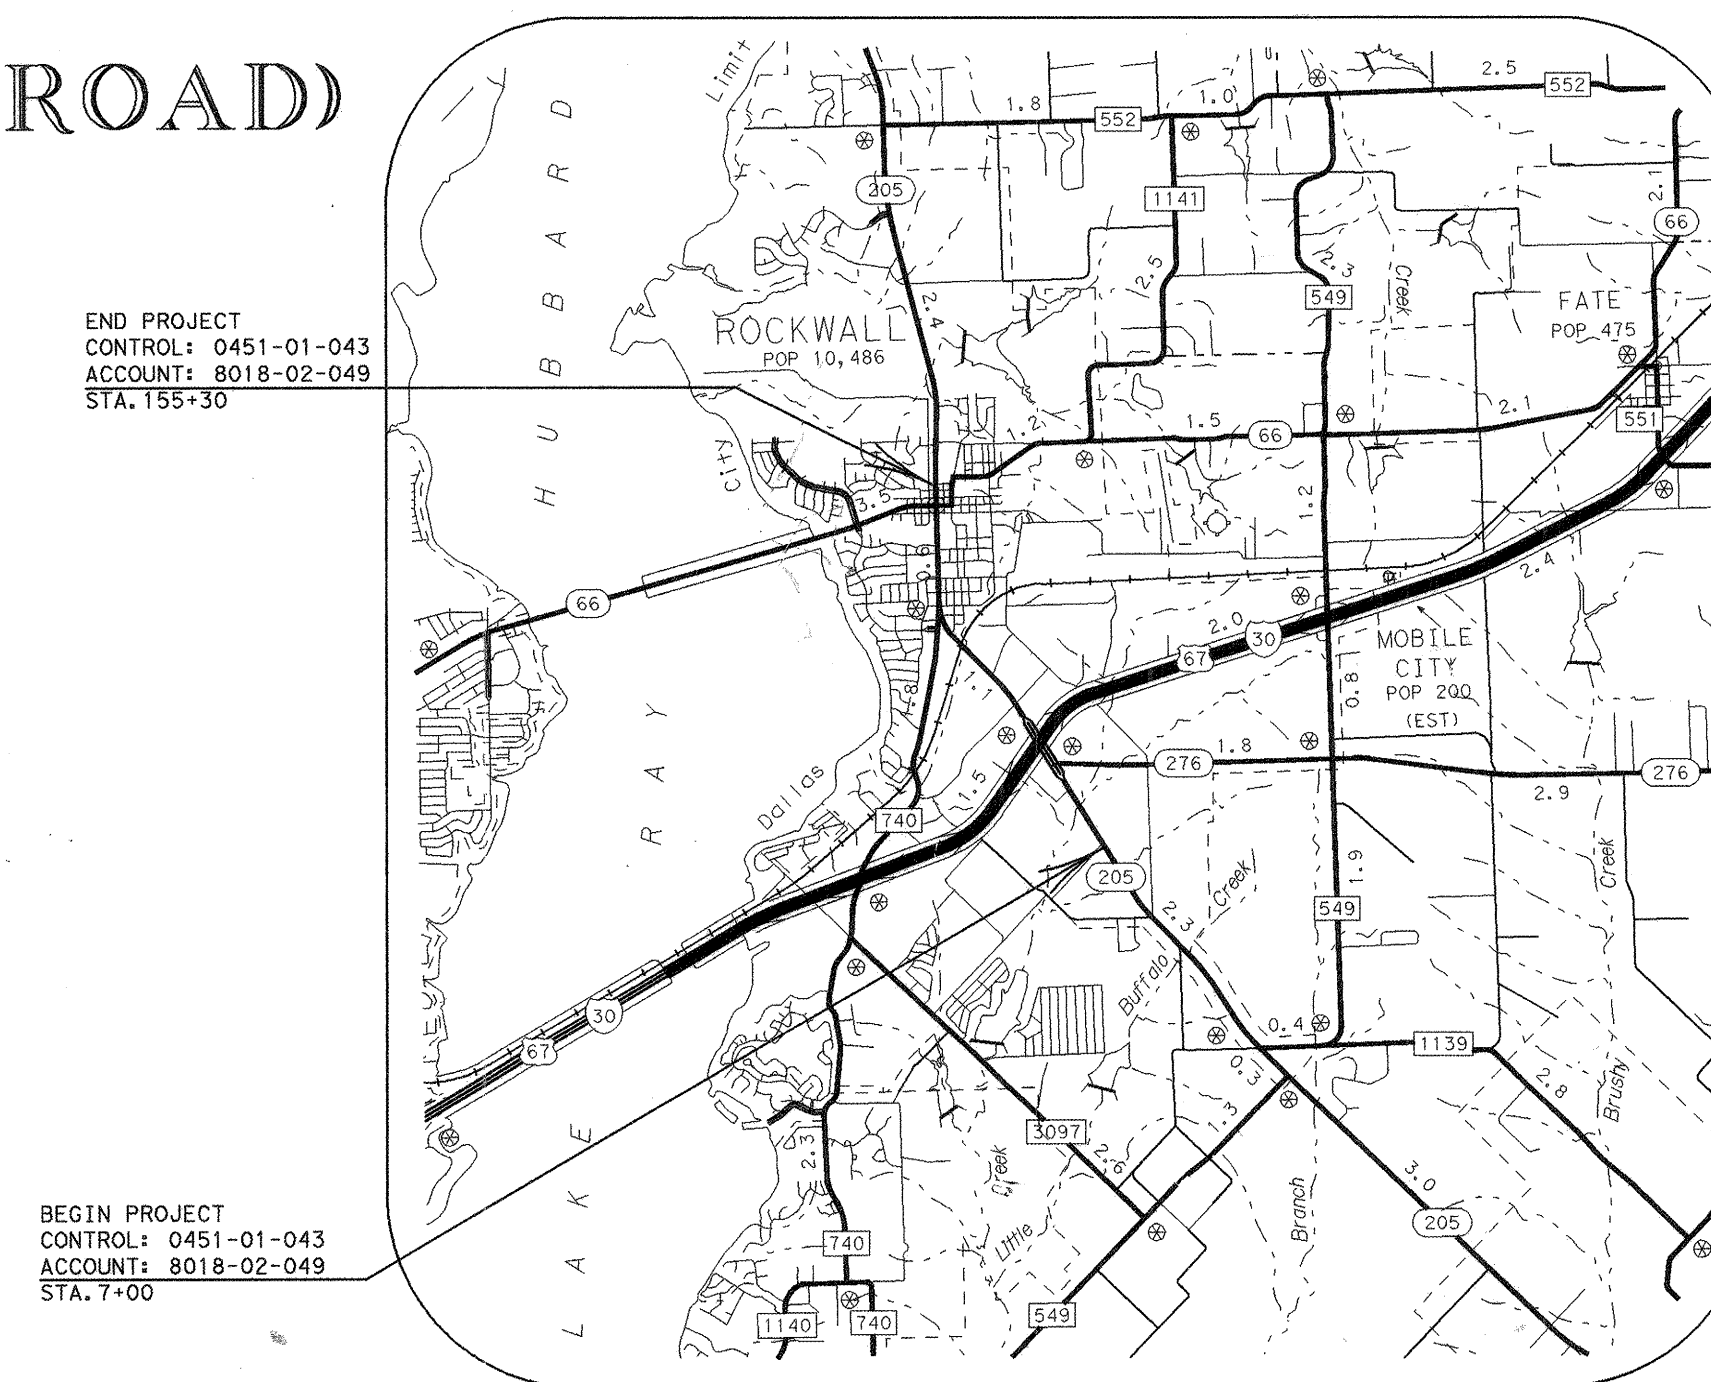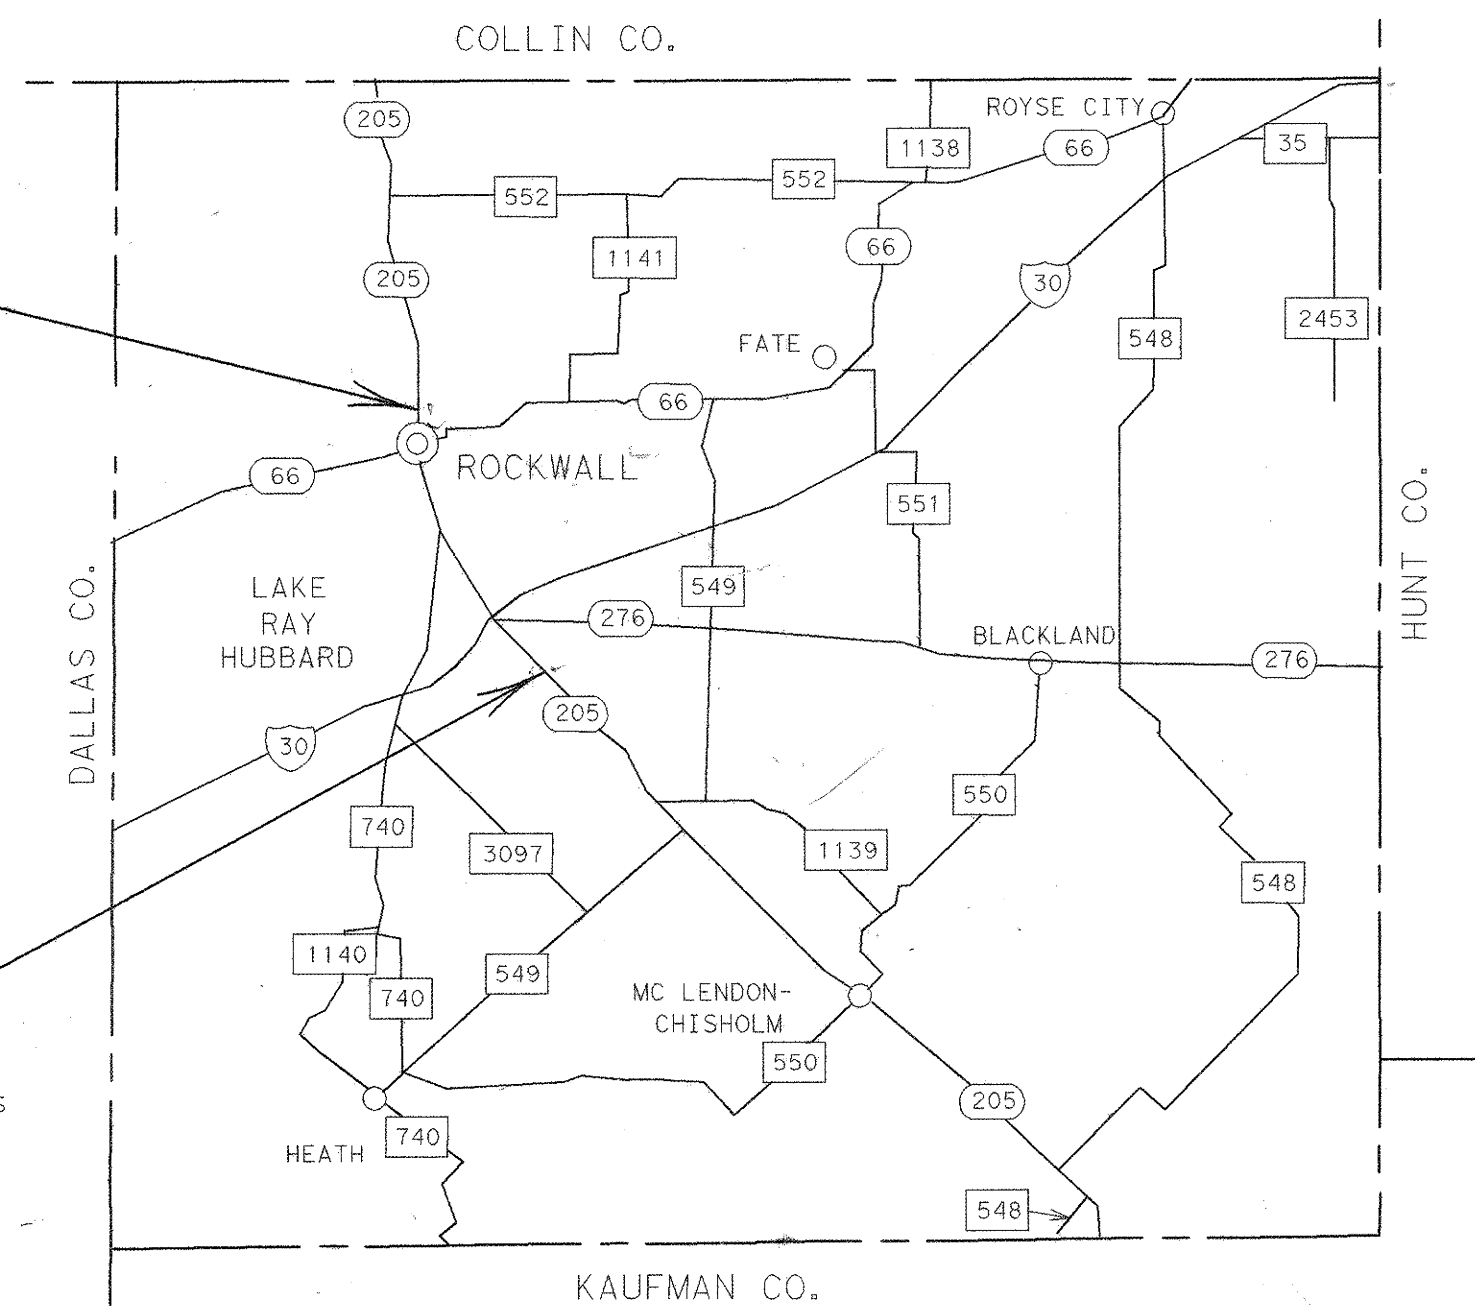

VICINITY MAP
N. T. S.

NO EQUATIONS
NO EXCEPTIONS

RECOMMENDED FOR ACQUISITION
OF RIGHT OF WAY

February 20, 2004

Paul E. Williams, Jr.
DISTRICT SURVEYOR (MAPPING)

RECOMMENDED FOR ACQUISITION
OF RIGHT OF WAY

February 24, 2004

Paul E. Williams, Jr.
AREA ENGINEER


FINAL APPROVAL _____ 20


DISTRICT ENGINEER

R.O.W. PLAN SHEET LAYOUT SCALE: 1" = 40'
THIS MAP IS AN INTERNAL TxDOT DOCUMENT.
ITS CONTENTS SHALL NOT BE USED FOR ANY OTHER PURPOSE.

REVISED 02-24-06 TO CORRECT CSJ NUMBER.
REVISED 02-08-06 TO CHANGE PROJECT LIMITS.

PAR. NO.	STATION TO STATION	OWNER	TYPE OF CONV.	CONVEYANCE		AREA TO BE ACQ.	REMAINDER	
				VOL.	PAGE		LEFT	RIGHT
78	10+02.40 - 15+77.22	MARY E. HEBERT	FEE	4607	301	0.0470 AC.		6.25 AC.
79	10+23.64 - 10+35.48	JDI INVESTORS L.P.	FEE	4816	152	0.0012 AC.	10.00 AC.	

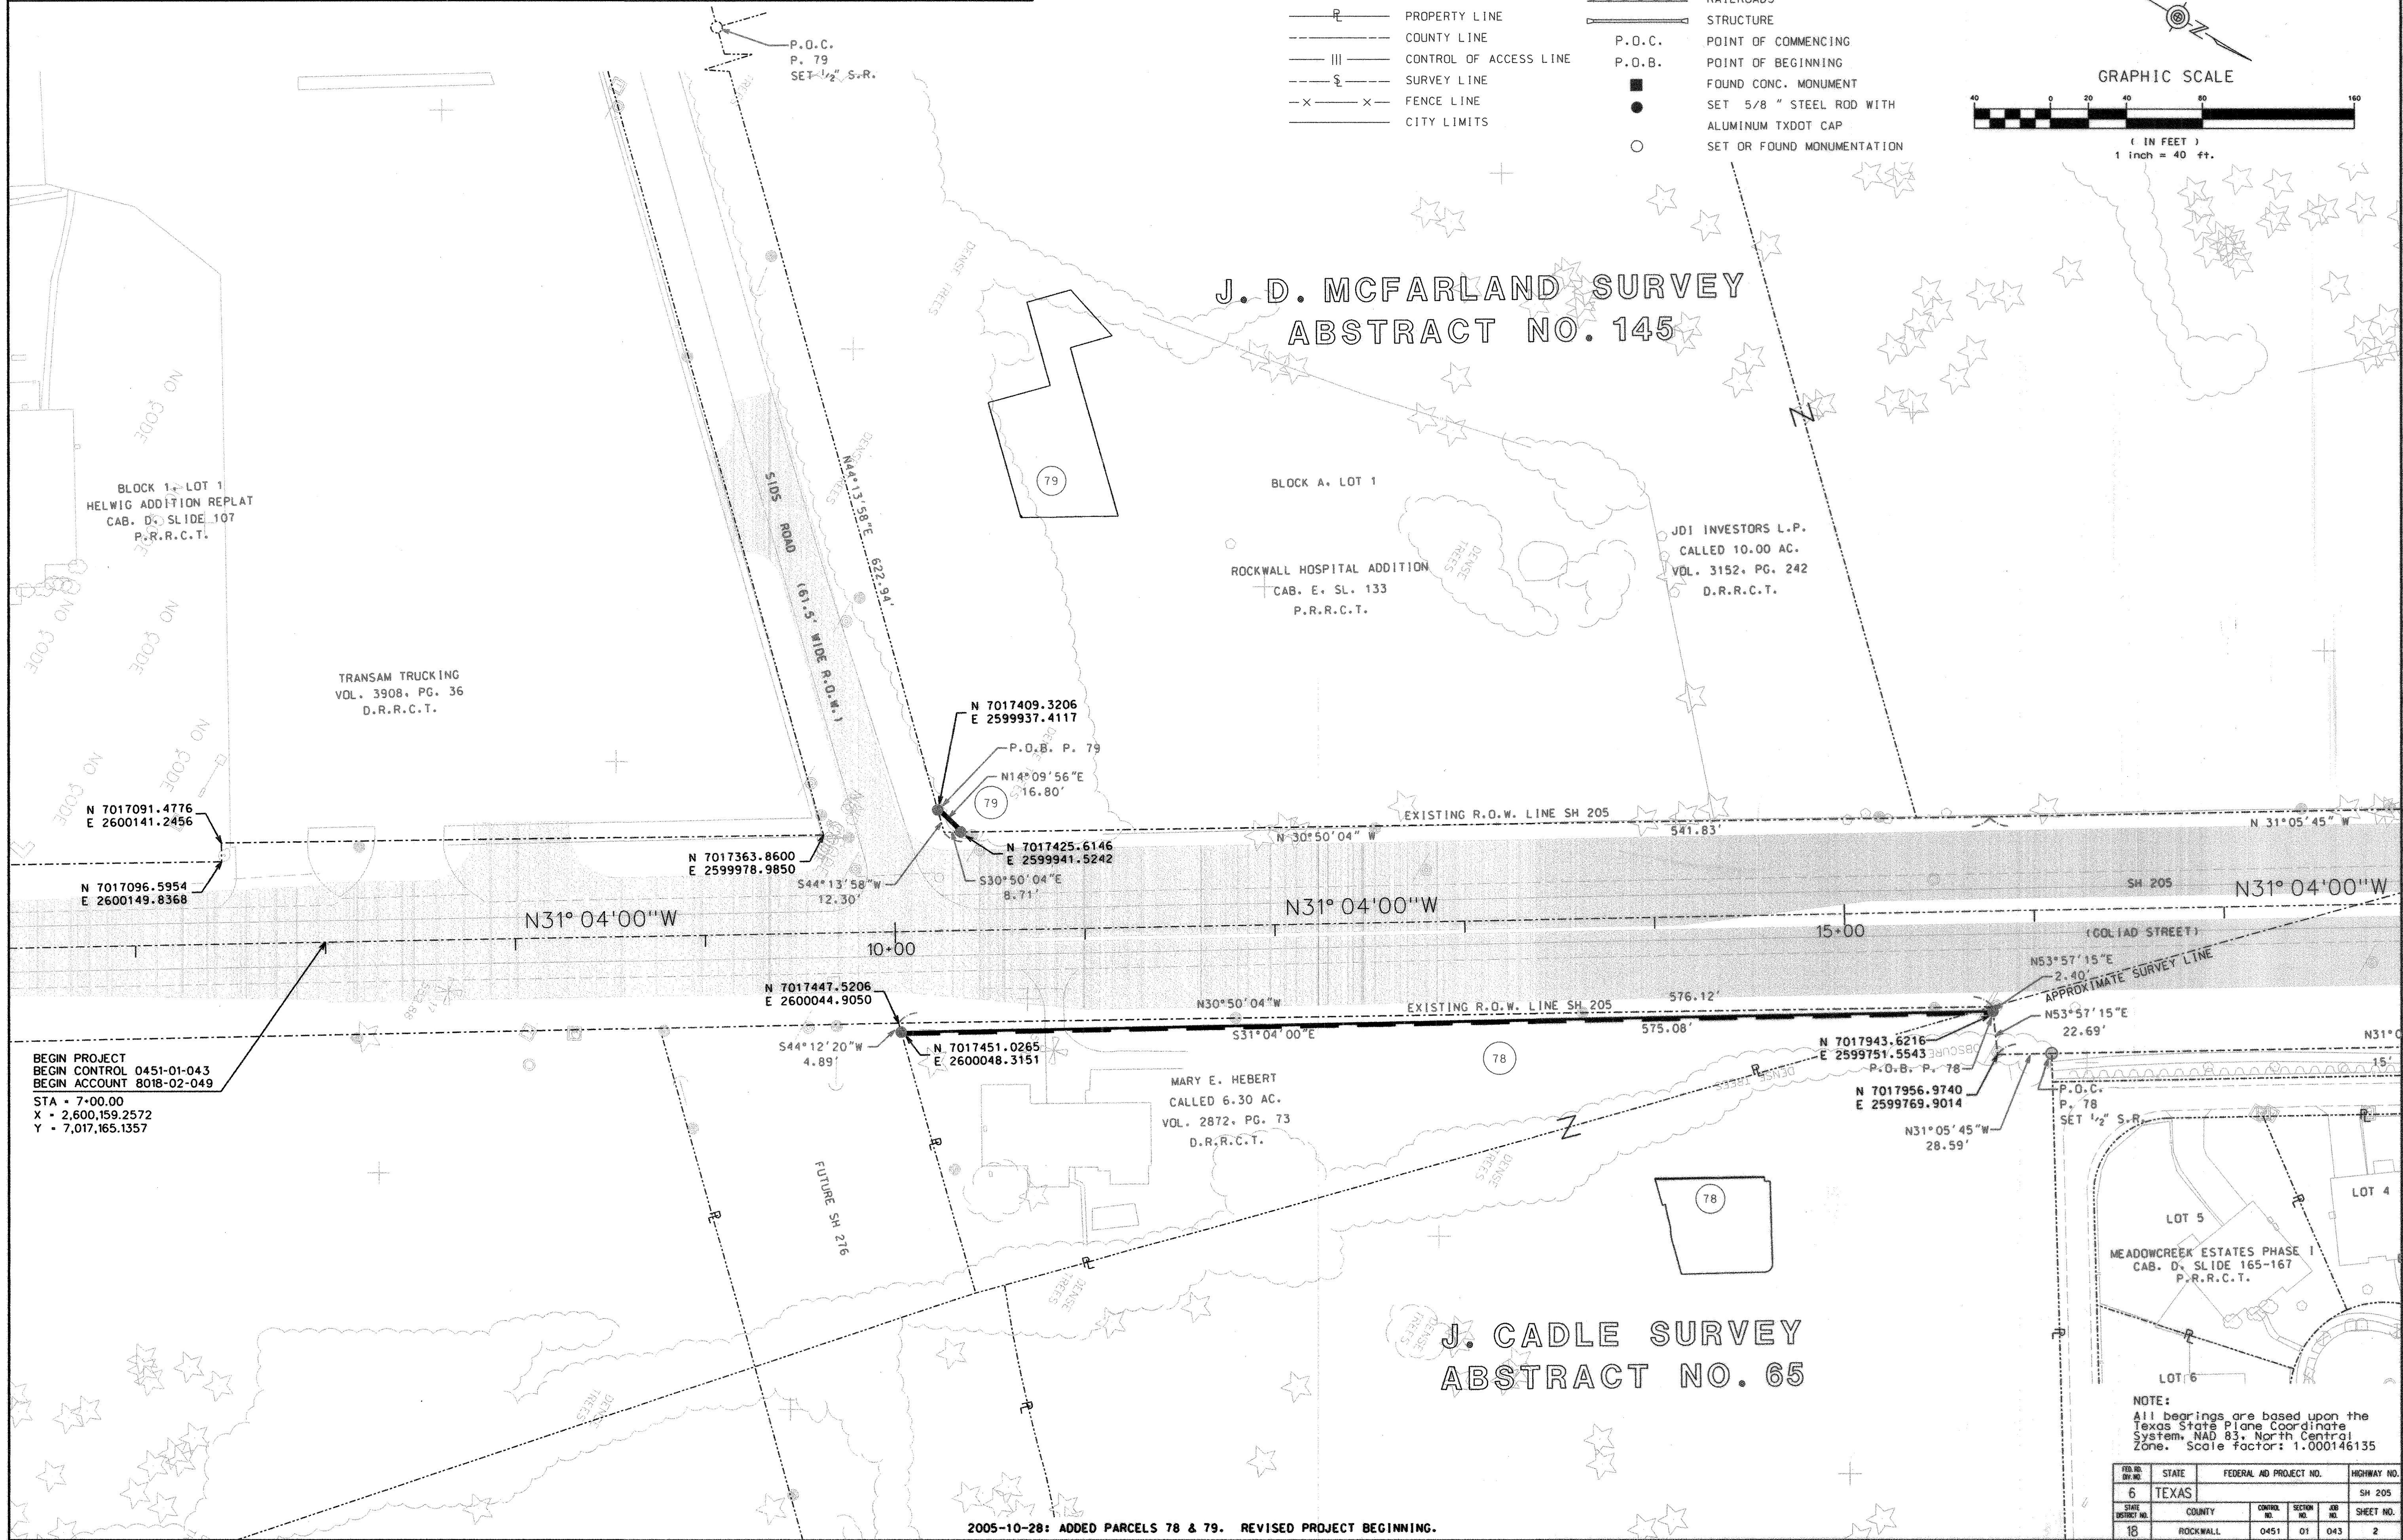

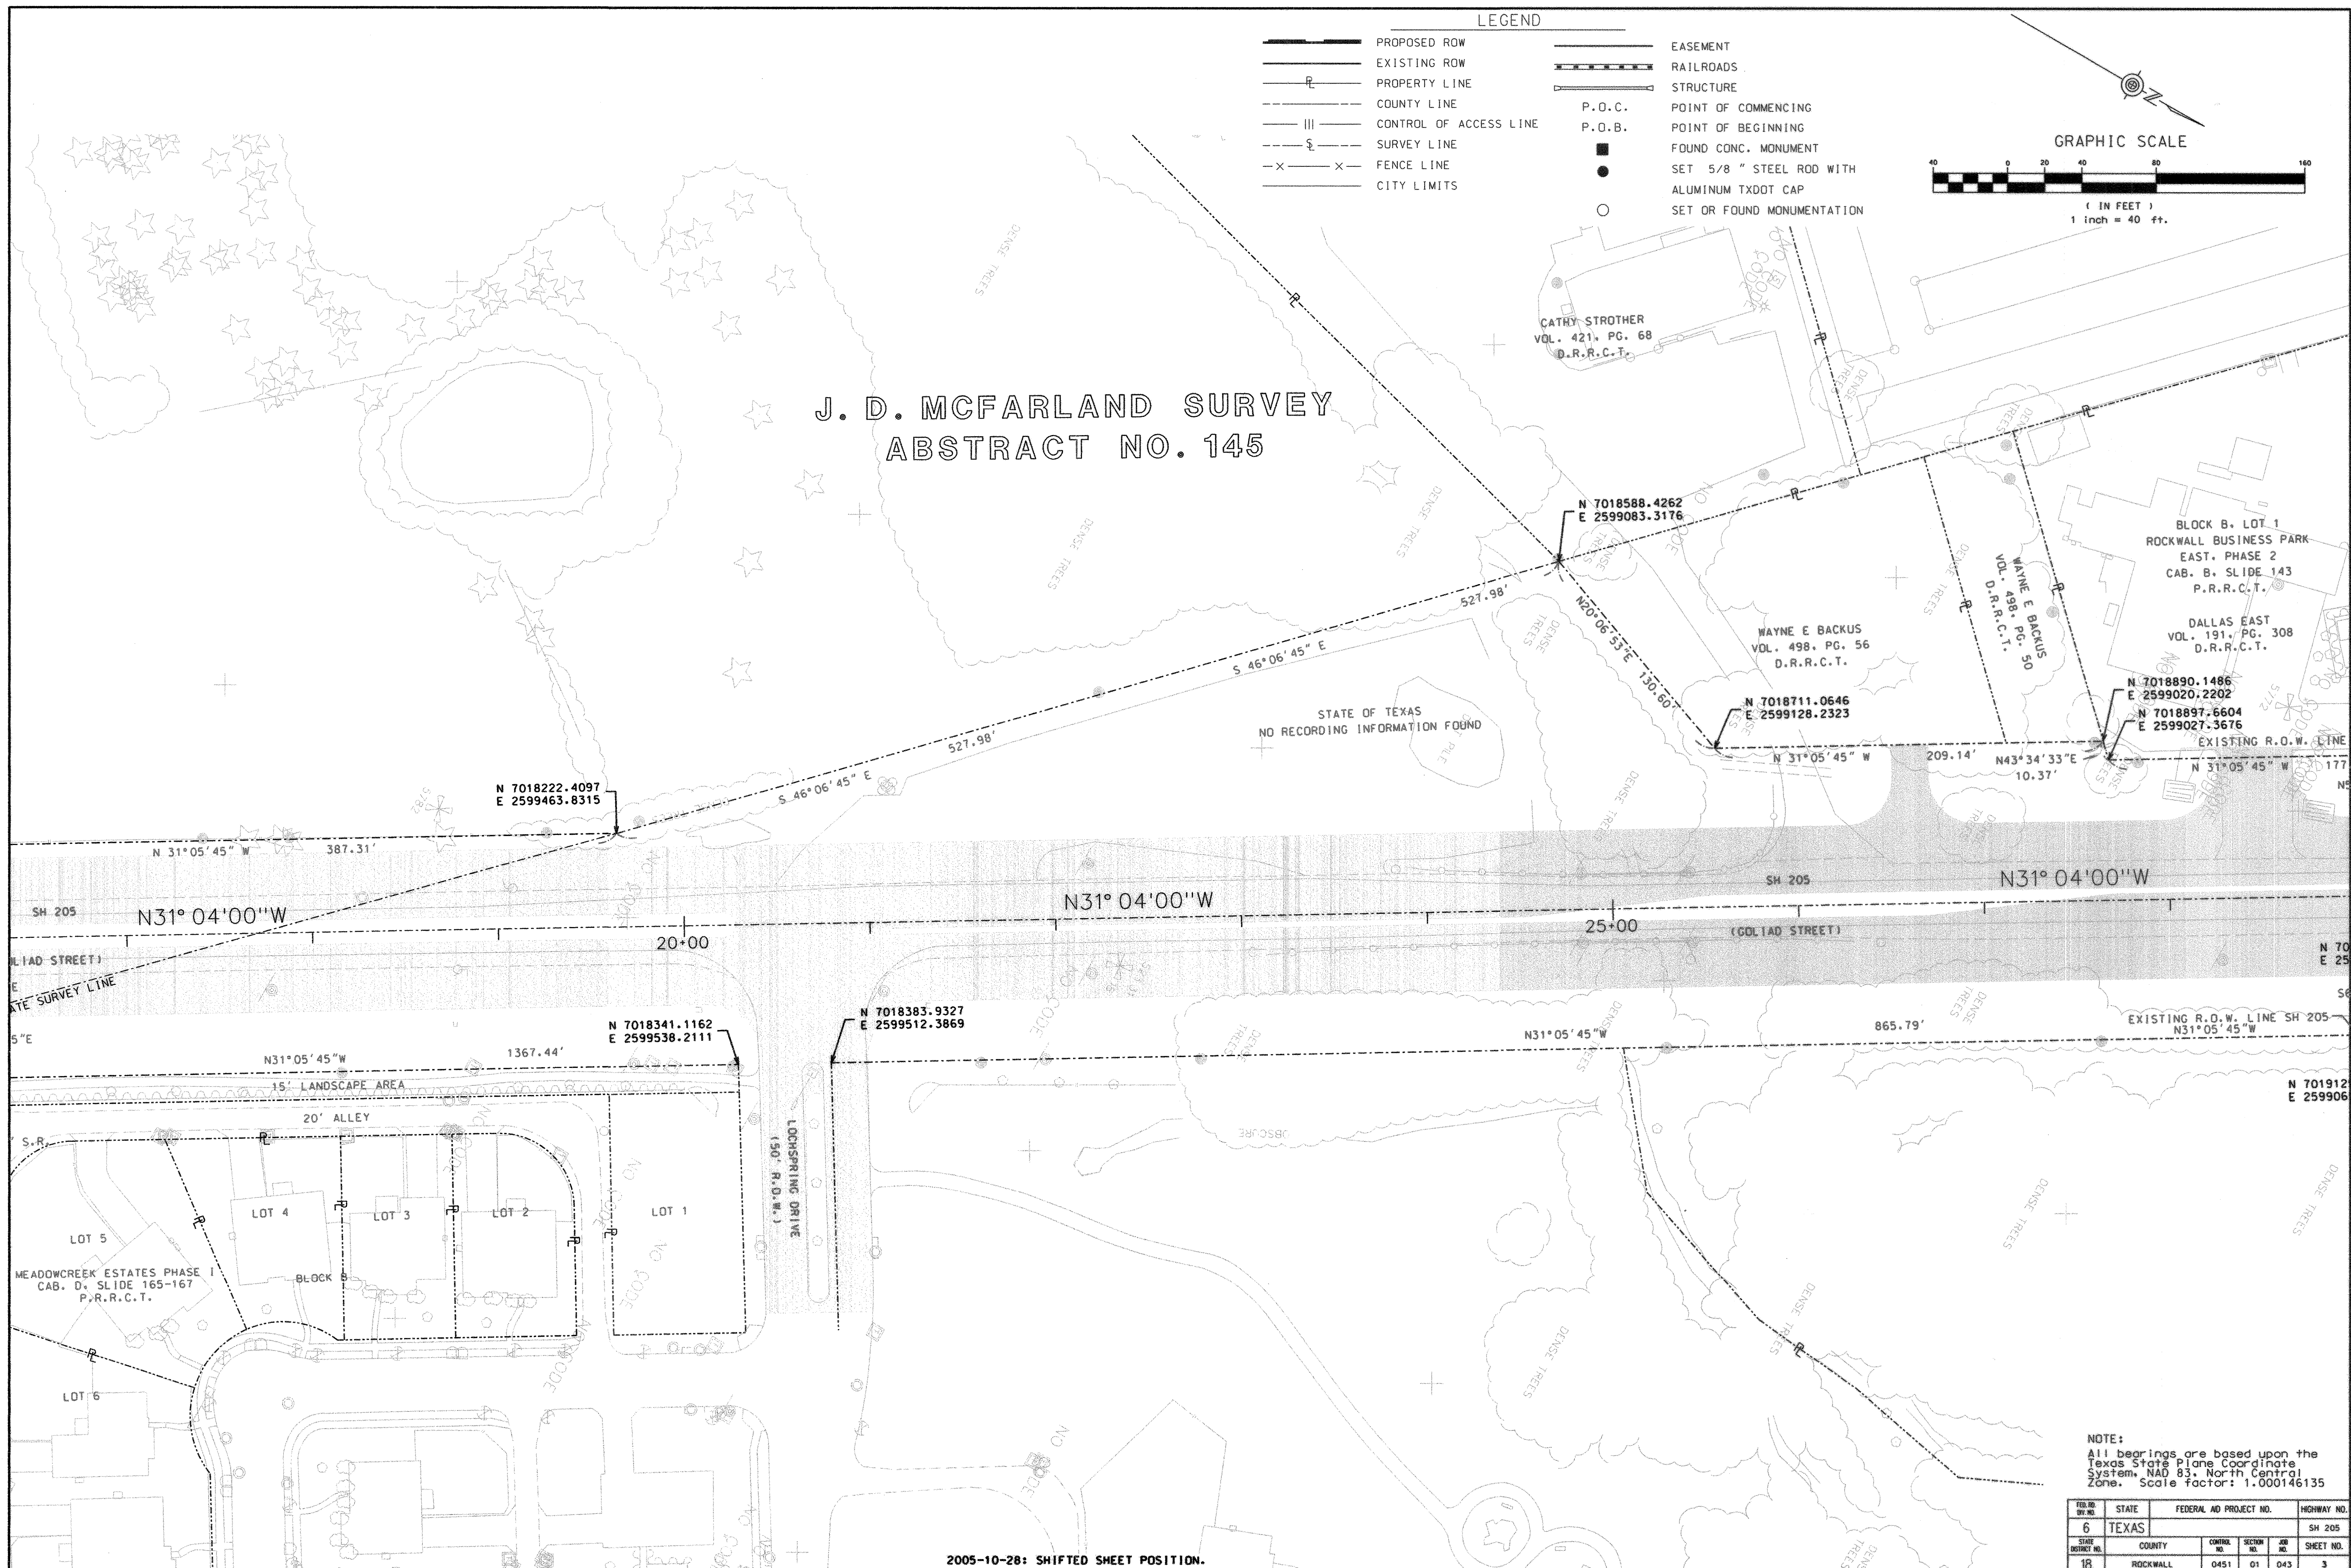


2005-10-28: SHIFTED SHEET POSITION.

PAR. NO.	STATION TO STATION	OWNER	TYPE OF CONV.	CONVEYANCE		AREA TO BE ACQ.	REMAINDER	
				VOL.	PAGE		LEFT	RIGHT
1	31+85.35 - 35+10.72	DALLAS EAST	FEE	5012	169	0.0906 AC.	6.84 AC.	
80	29+45.46 - 36+08.08	THE CAMBRIDGE COMPANIES	FEE	4679	210	0.0315 AC.		9.60 AC.
81	30+74.82 - 30+90.82	DALLAS EAST	FEE	4833	307	0.0046 AC.	1.68 AC.	
96	35+10.72 - 36+62.07	DALLAS EAST	FEE	5007	78	0.0449 AC.	6.80 AC.	
101	29+44.56 - 33+16.16	MARLYN R. AND BARBARA J. ROBERTS	FEE	5535	240	0.1142 AC.		9.91 AC.



INST NQ2008-00402678

J. D. MCFARLAND SURVEY ABSTRACT NO. 145

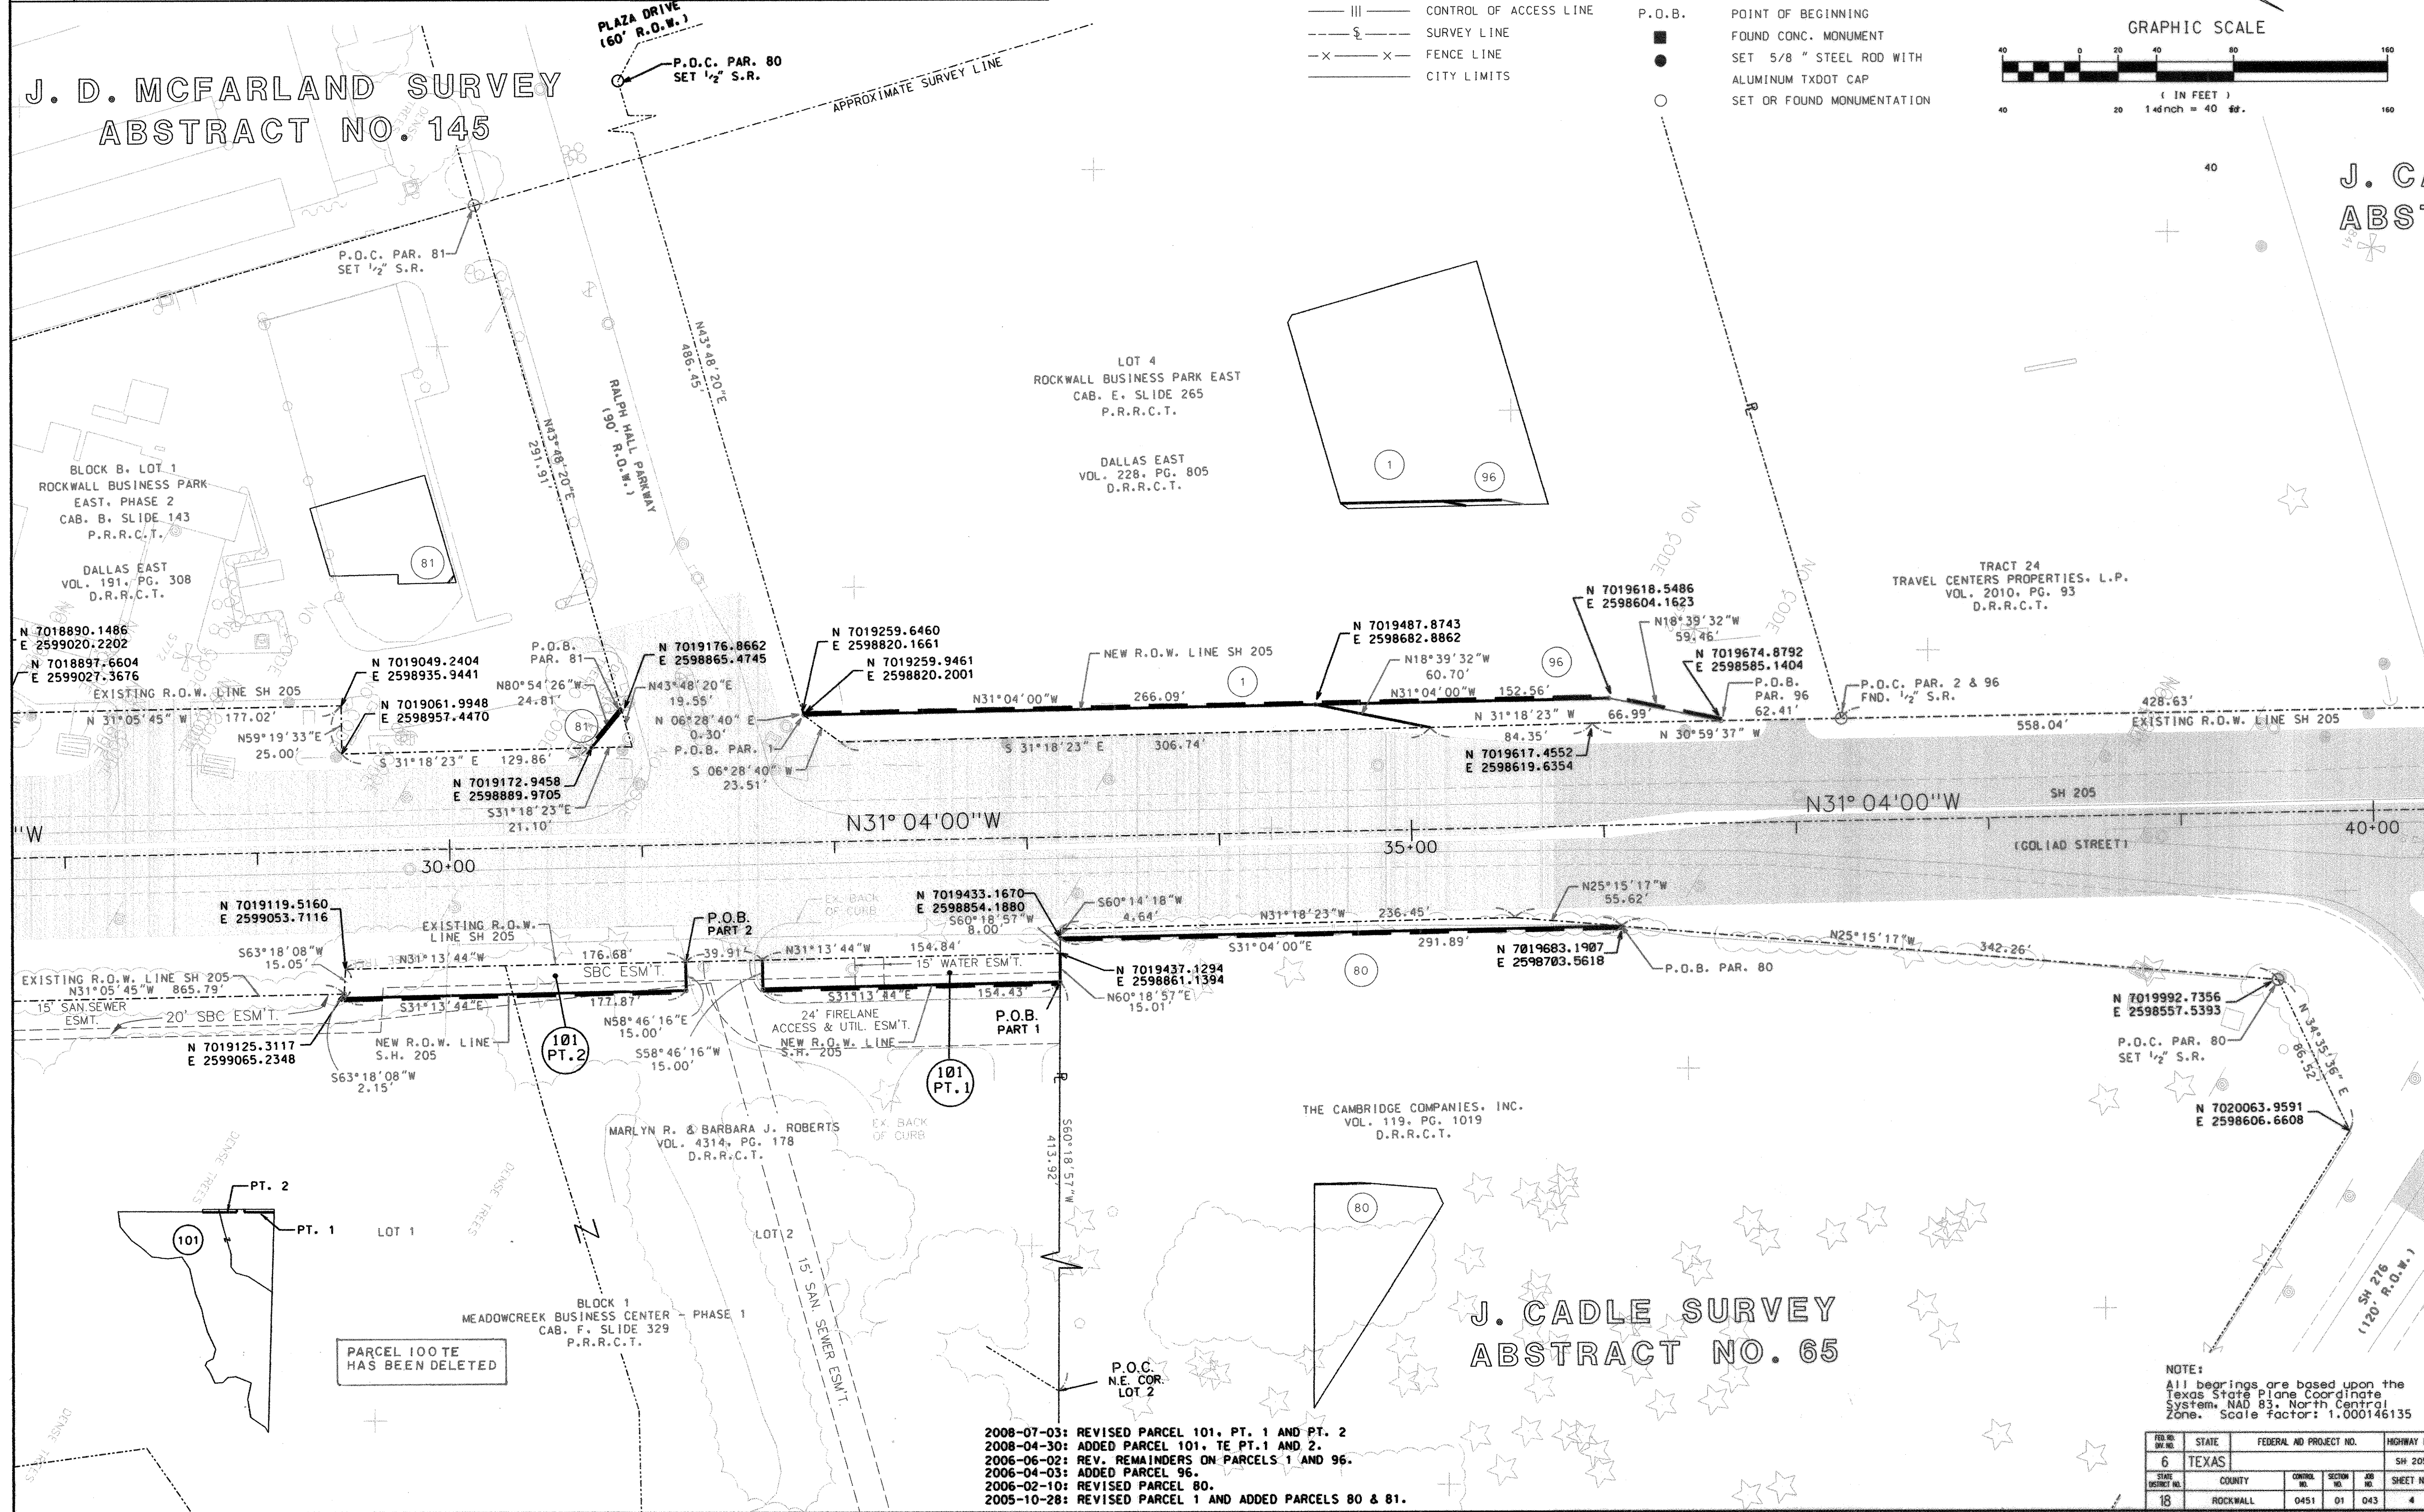


PAR. NO.	STATION TO STATION	OWNER	TYPE OF CONV.	CONVEYANCE		AREA TO BE ACO.	REMAINDER	
				VOL.	PAGE		LEFT	RIGHT
2	41+53.53 - 45+32.86	TA OPERATING CORP.	FEE	4921	114	0.0881 AC.	12.90 AC.	

LEGEND	
	PROPOSED ROW
	EXISTING ROW
	PROPERTY LINE
	COUNTY LINE
	CONTROL OF ACCESS LINE
	SURVEY LINE
	FENCE LINE
	CITY LIMITS
	EASEMENT
	RAILROADS
	STRUCTURE
	P.O.C.
	P.O.B.
	POINT OF COMMENCING
	POINT OF BEGINNING
	FOUND CONC. MONUMENT
	SET 5/8" STEEL ROD WITH ALUMINUM TXDOT CAP
	SET OR FOUND MONUMENTATION

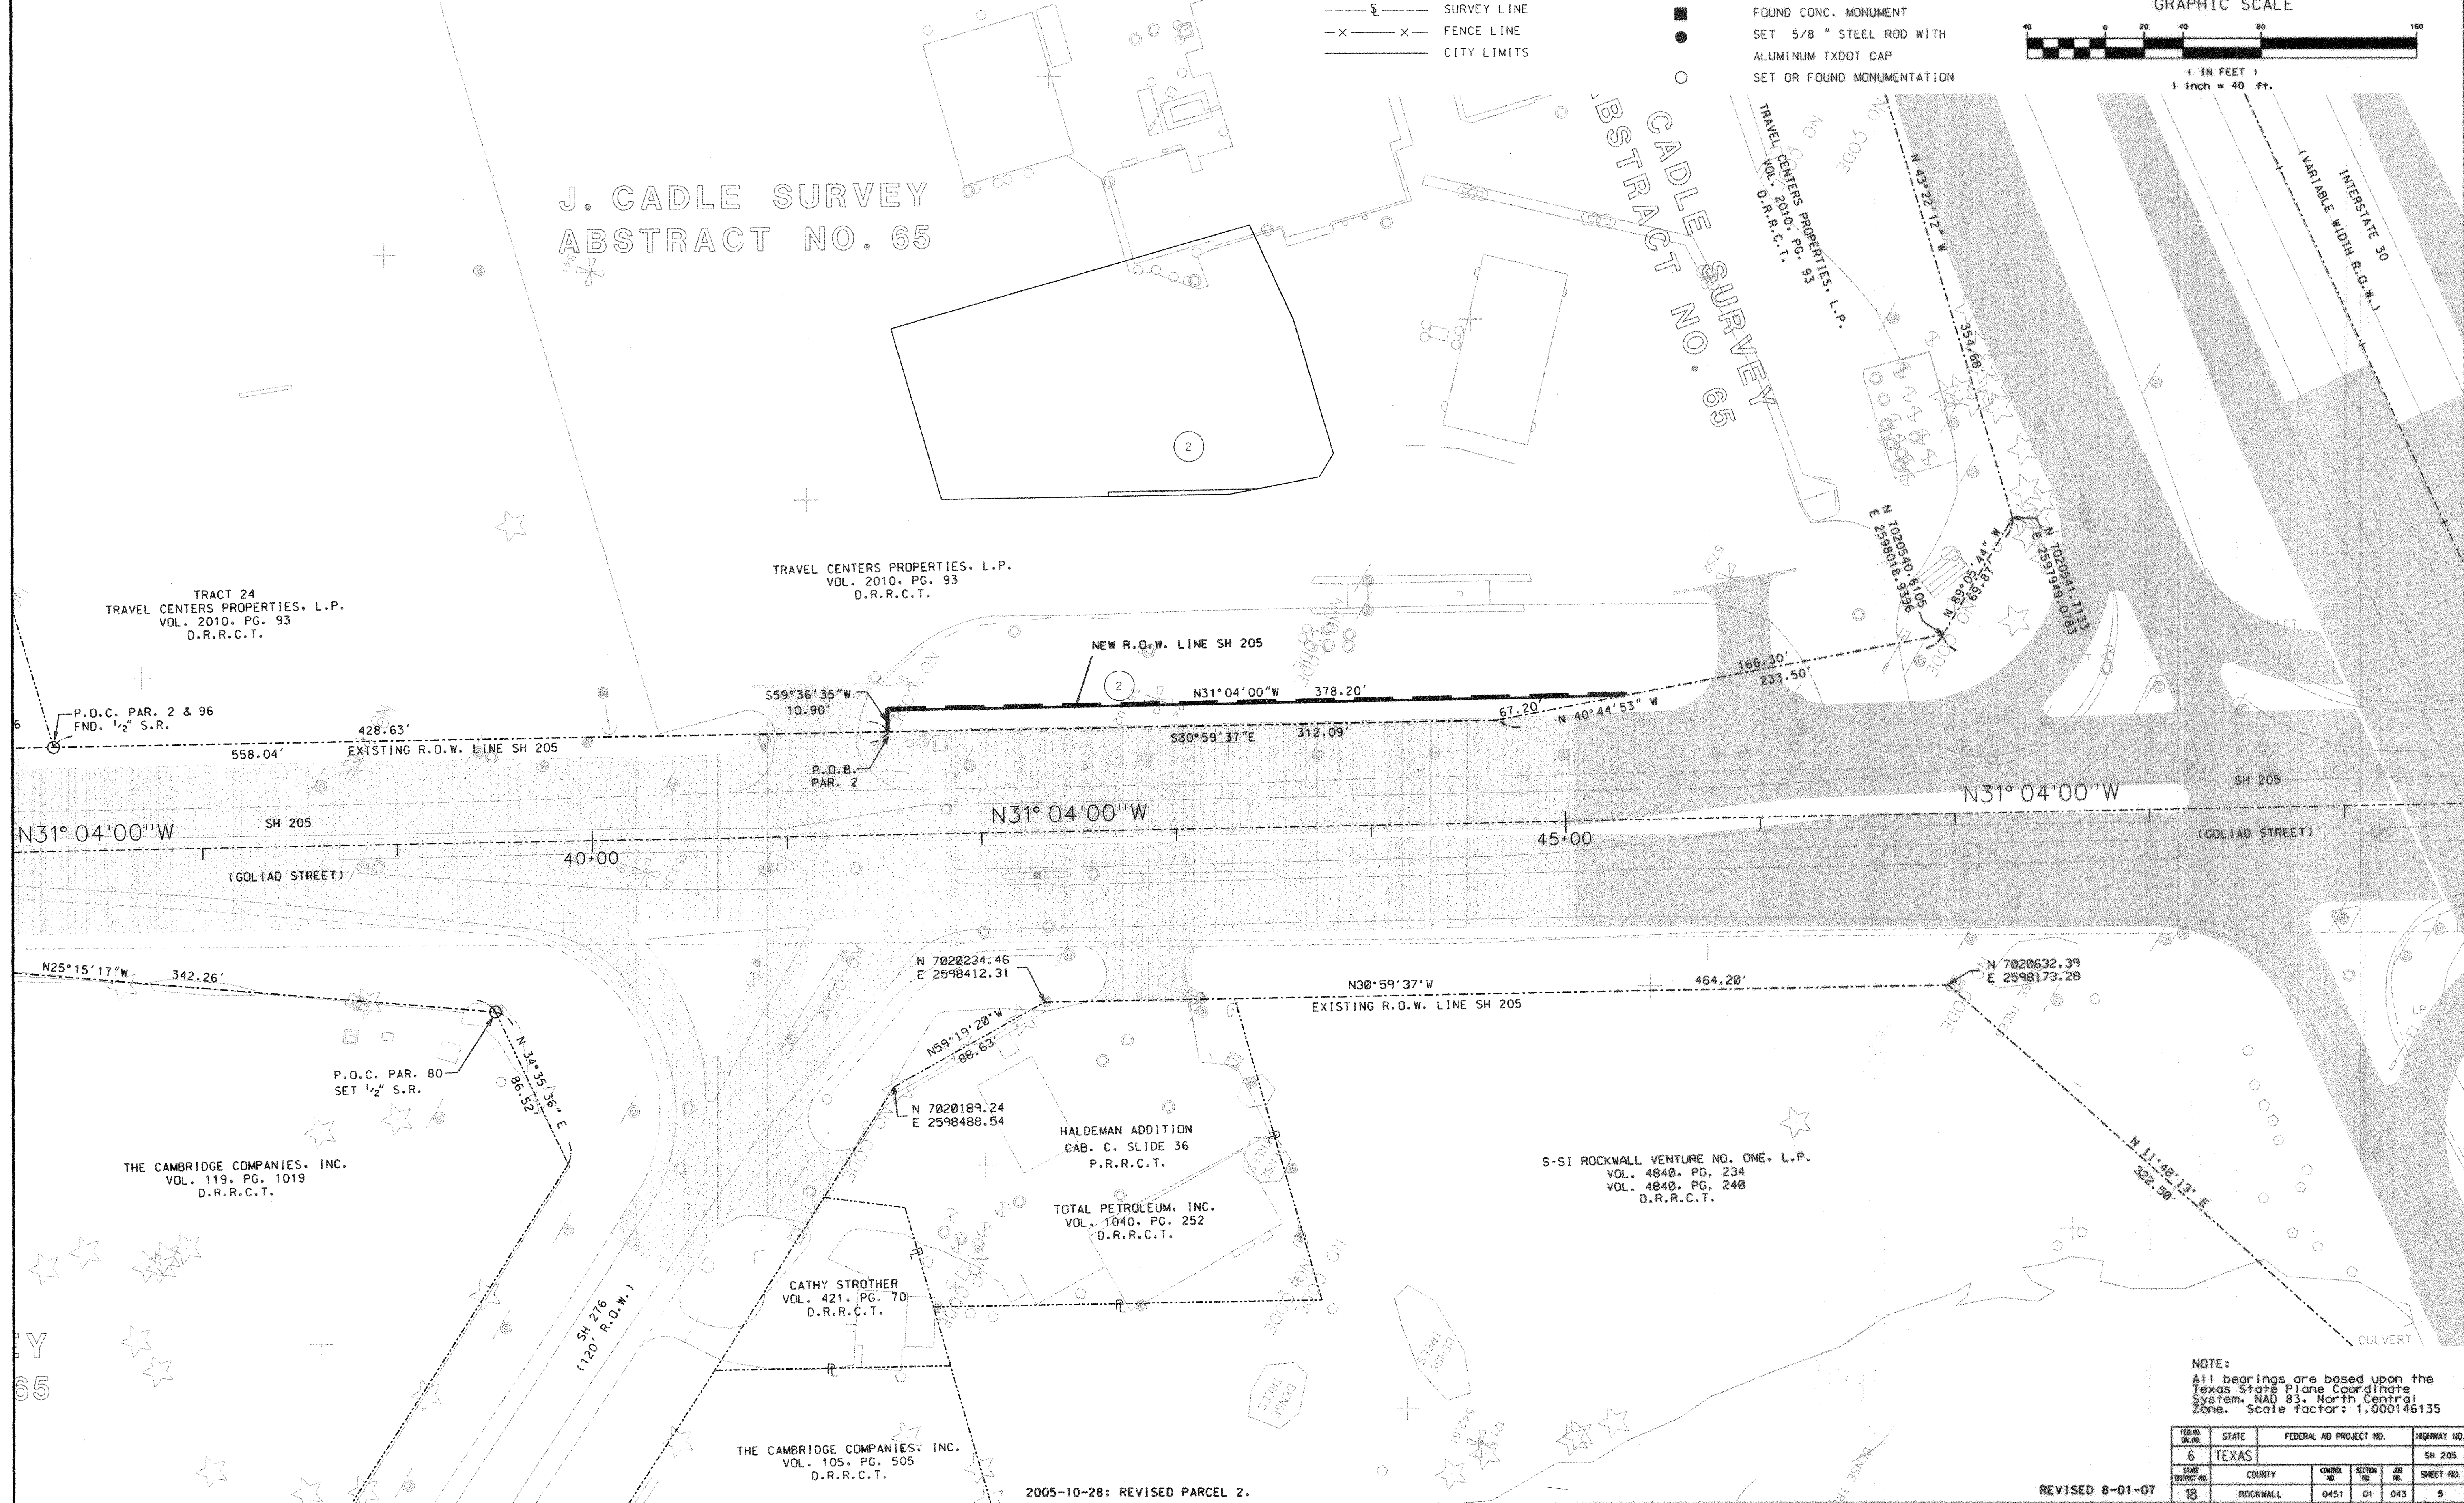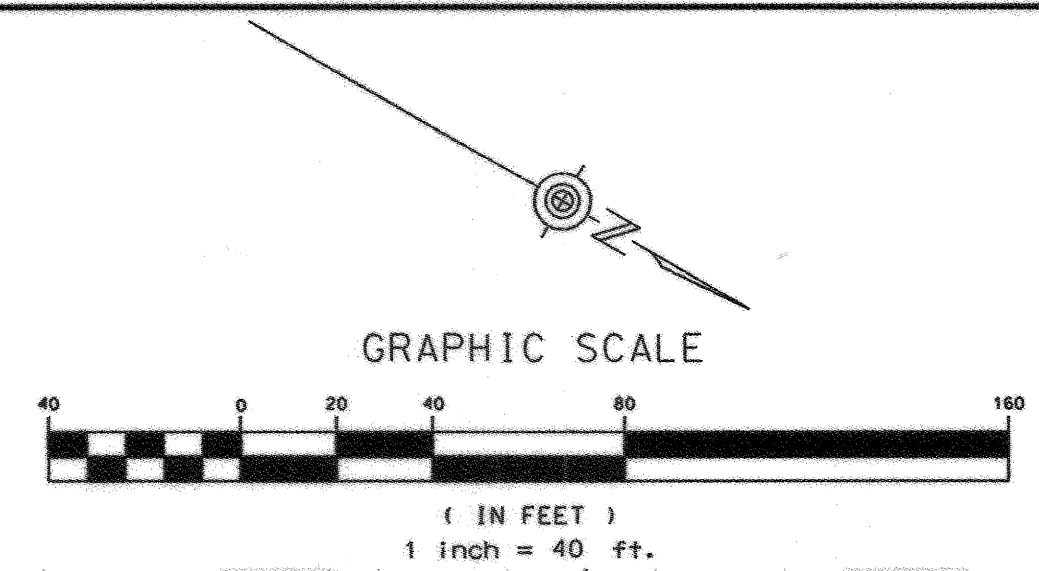


FED. PROJ. NO.	STATE	FEDERAL AID PROJECT NO.	HIGHWAY NO.
6	TEXAS		SH 205
STATE DISTRICT NO.	COUNTY	CONTRACT NO.	SECTION NO.
18	ROCKWALL	0451	01
			SHEET NO.
			5

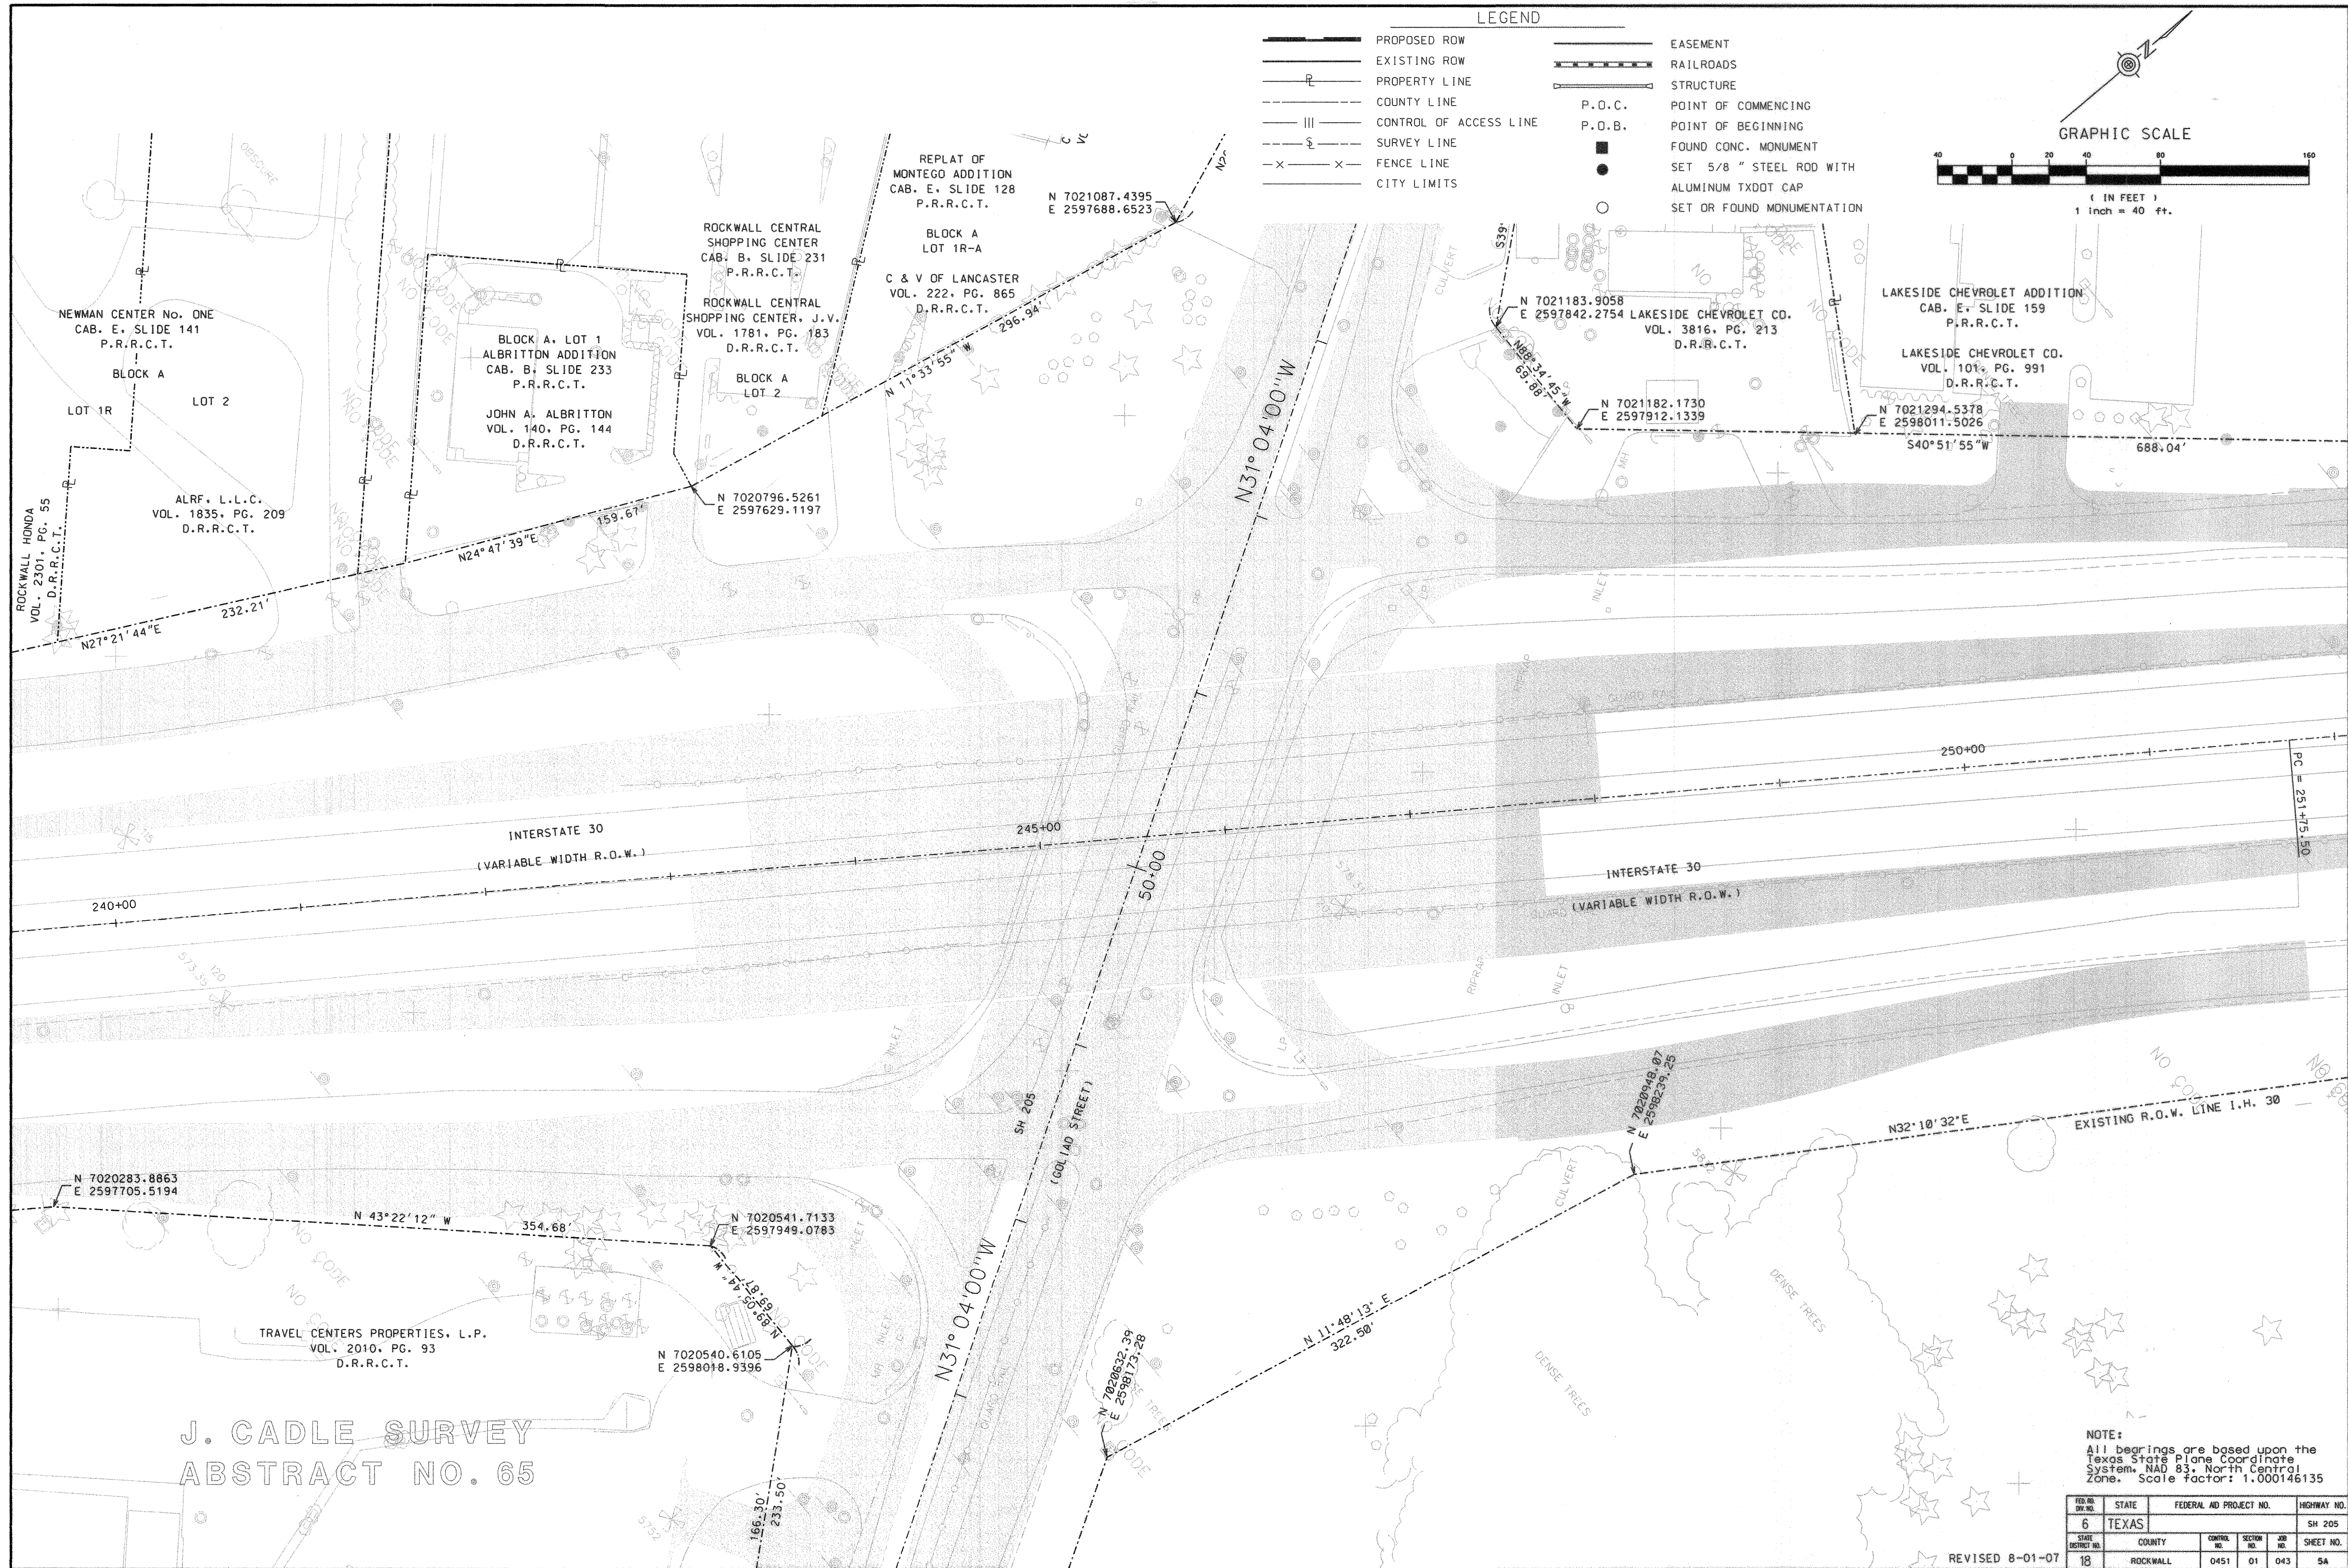

LEGEND

- PROPOSED ROW
- EXISTING ROW
- PROPERTY LINE
- COUNTY LINE
- CONTROL OF ACCESS LINE
- SURVEY LINE
- FENCE LINE
- CITY LIMITS
- EASEMENT
- RAILROADS
- STRUCTURE
- P.O.C. POINT OF COMMENCING
- P.O.B. POINT OF BEGINNING
- FOUND CONC. MONUMENT
- SET 5/8" STEEL ROD WITH ALUMINUM TXDOT CAP
- SET OR FOUND MONUMENTATION

GRAPHIC SCALE

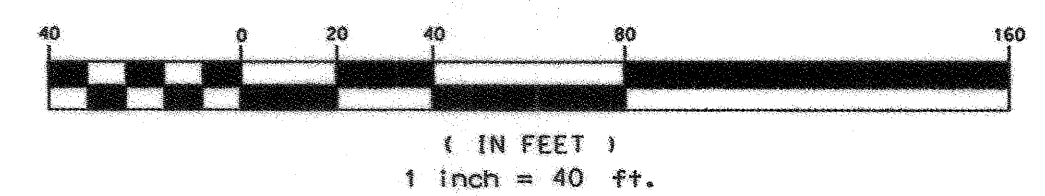


J. CADLE SURVEY
ABSTRACT NO. 65

NOTE:
All bearings are based upon the Texas State Plane Coordinate System, NAD 83, North Central Zone. Scale factor: 1.000146135

FED. AID DIST. NO.	STATE	FEDERAL AID PROJECT NO.	HIGHWAY NO.
6	TEXAS		SH 205
STATE DISTRICT NO.	COUNTY	CONTROL NO.	SECTION NO.
18	ROCKWALL	0451	01



REVISED 8-01-07

PAR. NO.	STATION TO STATION	OWNER	TYPE OF CONV.	CONVEYANCE		AREA TO BE ACQ.	REMAINDER	
				VOL.	PAGE		LEFT	RIGHT
4	56+12.54 - 57+94.70	ROCKWALL CENTRAL SHOPPING CENTER, J.V.	FEE	4771	60	0.0058 AC.	0.91 AC.	
6	60+74.66 - 61+96.80	JOE D. LOFTIS	FEE	4669	9	0.0136 AC.		1.04 AC.
7	61+96.80 - 63+36.45	JANET K. UHLIG & JEFFERY DAVID JOLLEY	FEE	4706	91	0.0145 AC.		0.51 AC.
8	63+36.45 - 64+62.16	DONNA PRITCHARD & KIMBERLY COLLICHO	FEE	4890	152	0.0117 AC.		0.42 AC.
82	64+41.91 - 64+53.64	EZ MART #77	FEE	4727	99	0.0028 AC.	0.31 AC.	

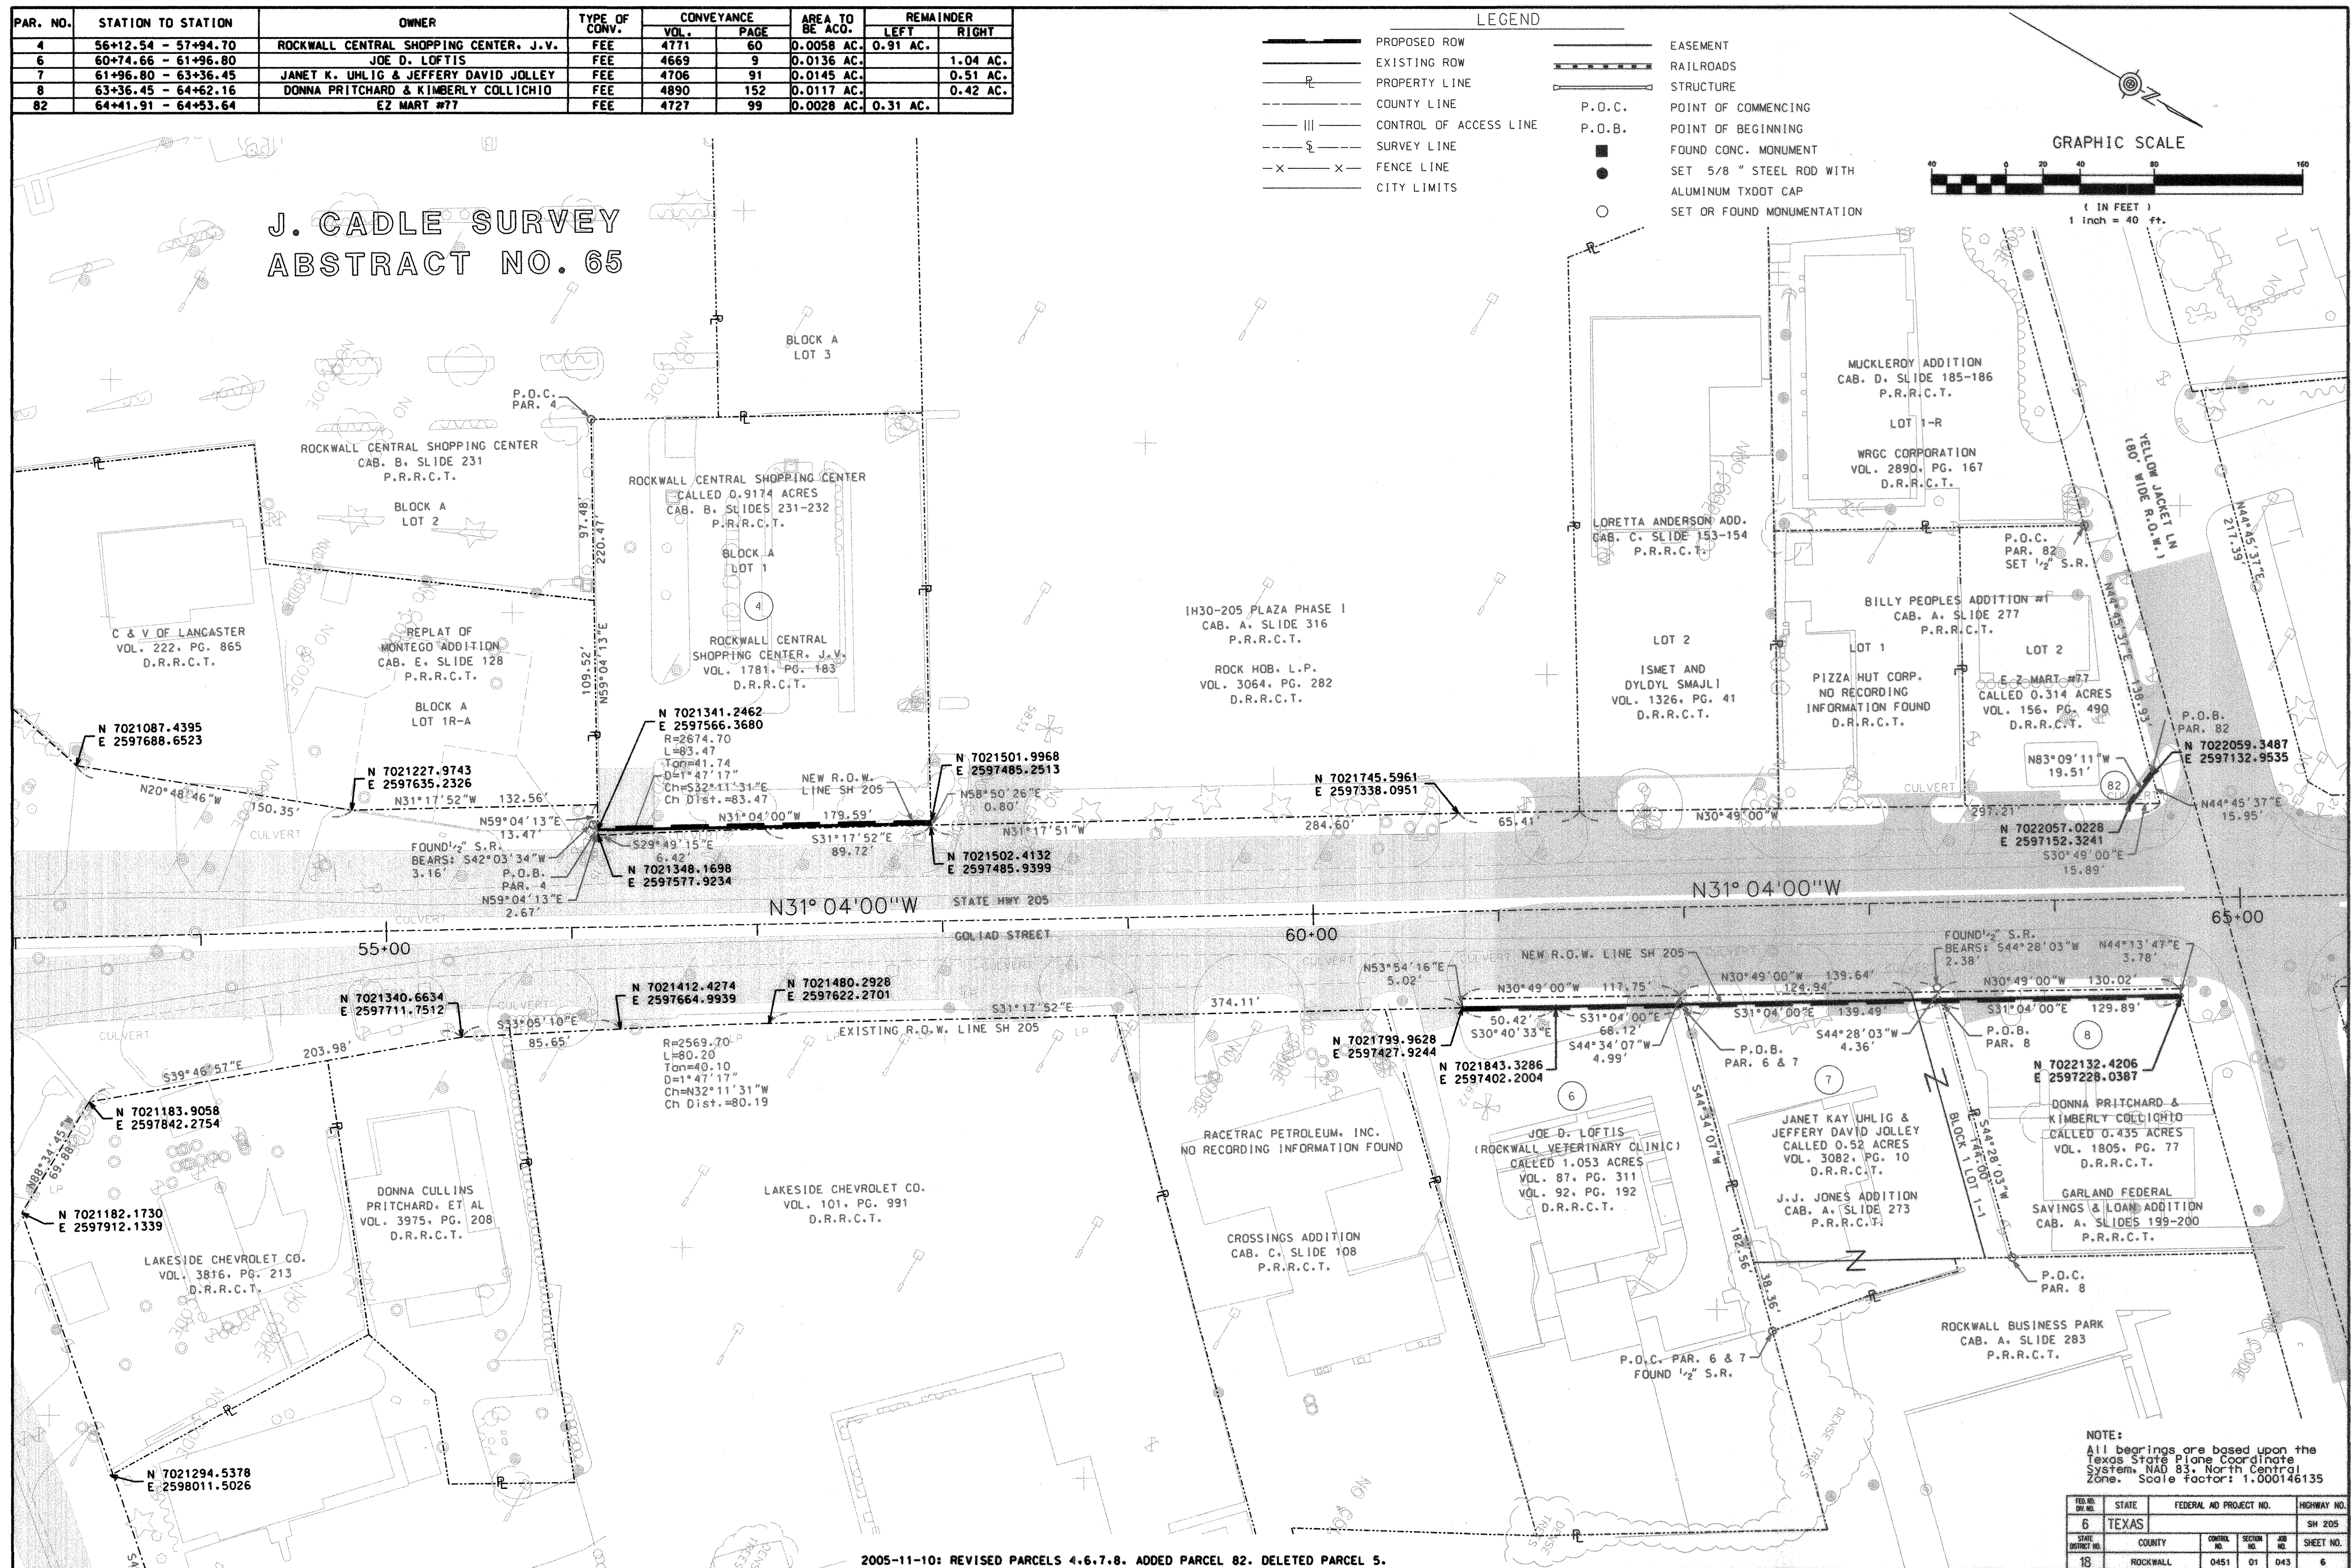

PAR. NO.	STATION TO STATION	OWNER	TYPE OF CONV.	CONVEYANCE		AREA TO BE ACQ.	REMAINDER	
				VOL.	PAGE		LEFT	RIGHT
9	65+49.27 - 67+28.93	M.K. ZAMANI	FEE	5071	62	0.0157	0.85	
11	67+28.93 - 71+33.36	HORACE L. WILLIAMS	FEE	4802	238	0.0192	1.92	
14	69+98.84 - 72+02.46	WDC/HI-LIFE PROPERTIES, J.V.	FEE	4892	302	0.0110	11.58	
15	71+33.36 - 71+96.67	TROCK, L.P.	FEE	5132	227	0.0045		1.922



LEGEND	
	PROPOSED ROW
	EXISTING ROW
	PROPERTY LINE
	COUNTY LINE
	CONTROL OF ACCESS LINE
	SURVEY LINE
	FENCE LINE
	CITY LIMITS
	EASEMENT
	RAILROADS
	STRUCTURE
	P.O.C.
	P.O.B.
	POINT OF COMMENCING
	POINT OF BEGINNING
	FOUND CONC. MONUMENT
	SET 5/8" STEEL ROD WITH ALUMINUM TXDOT CAP
	SET OR FOUND MONUMENTATION

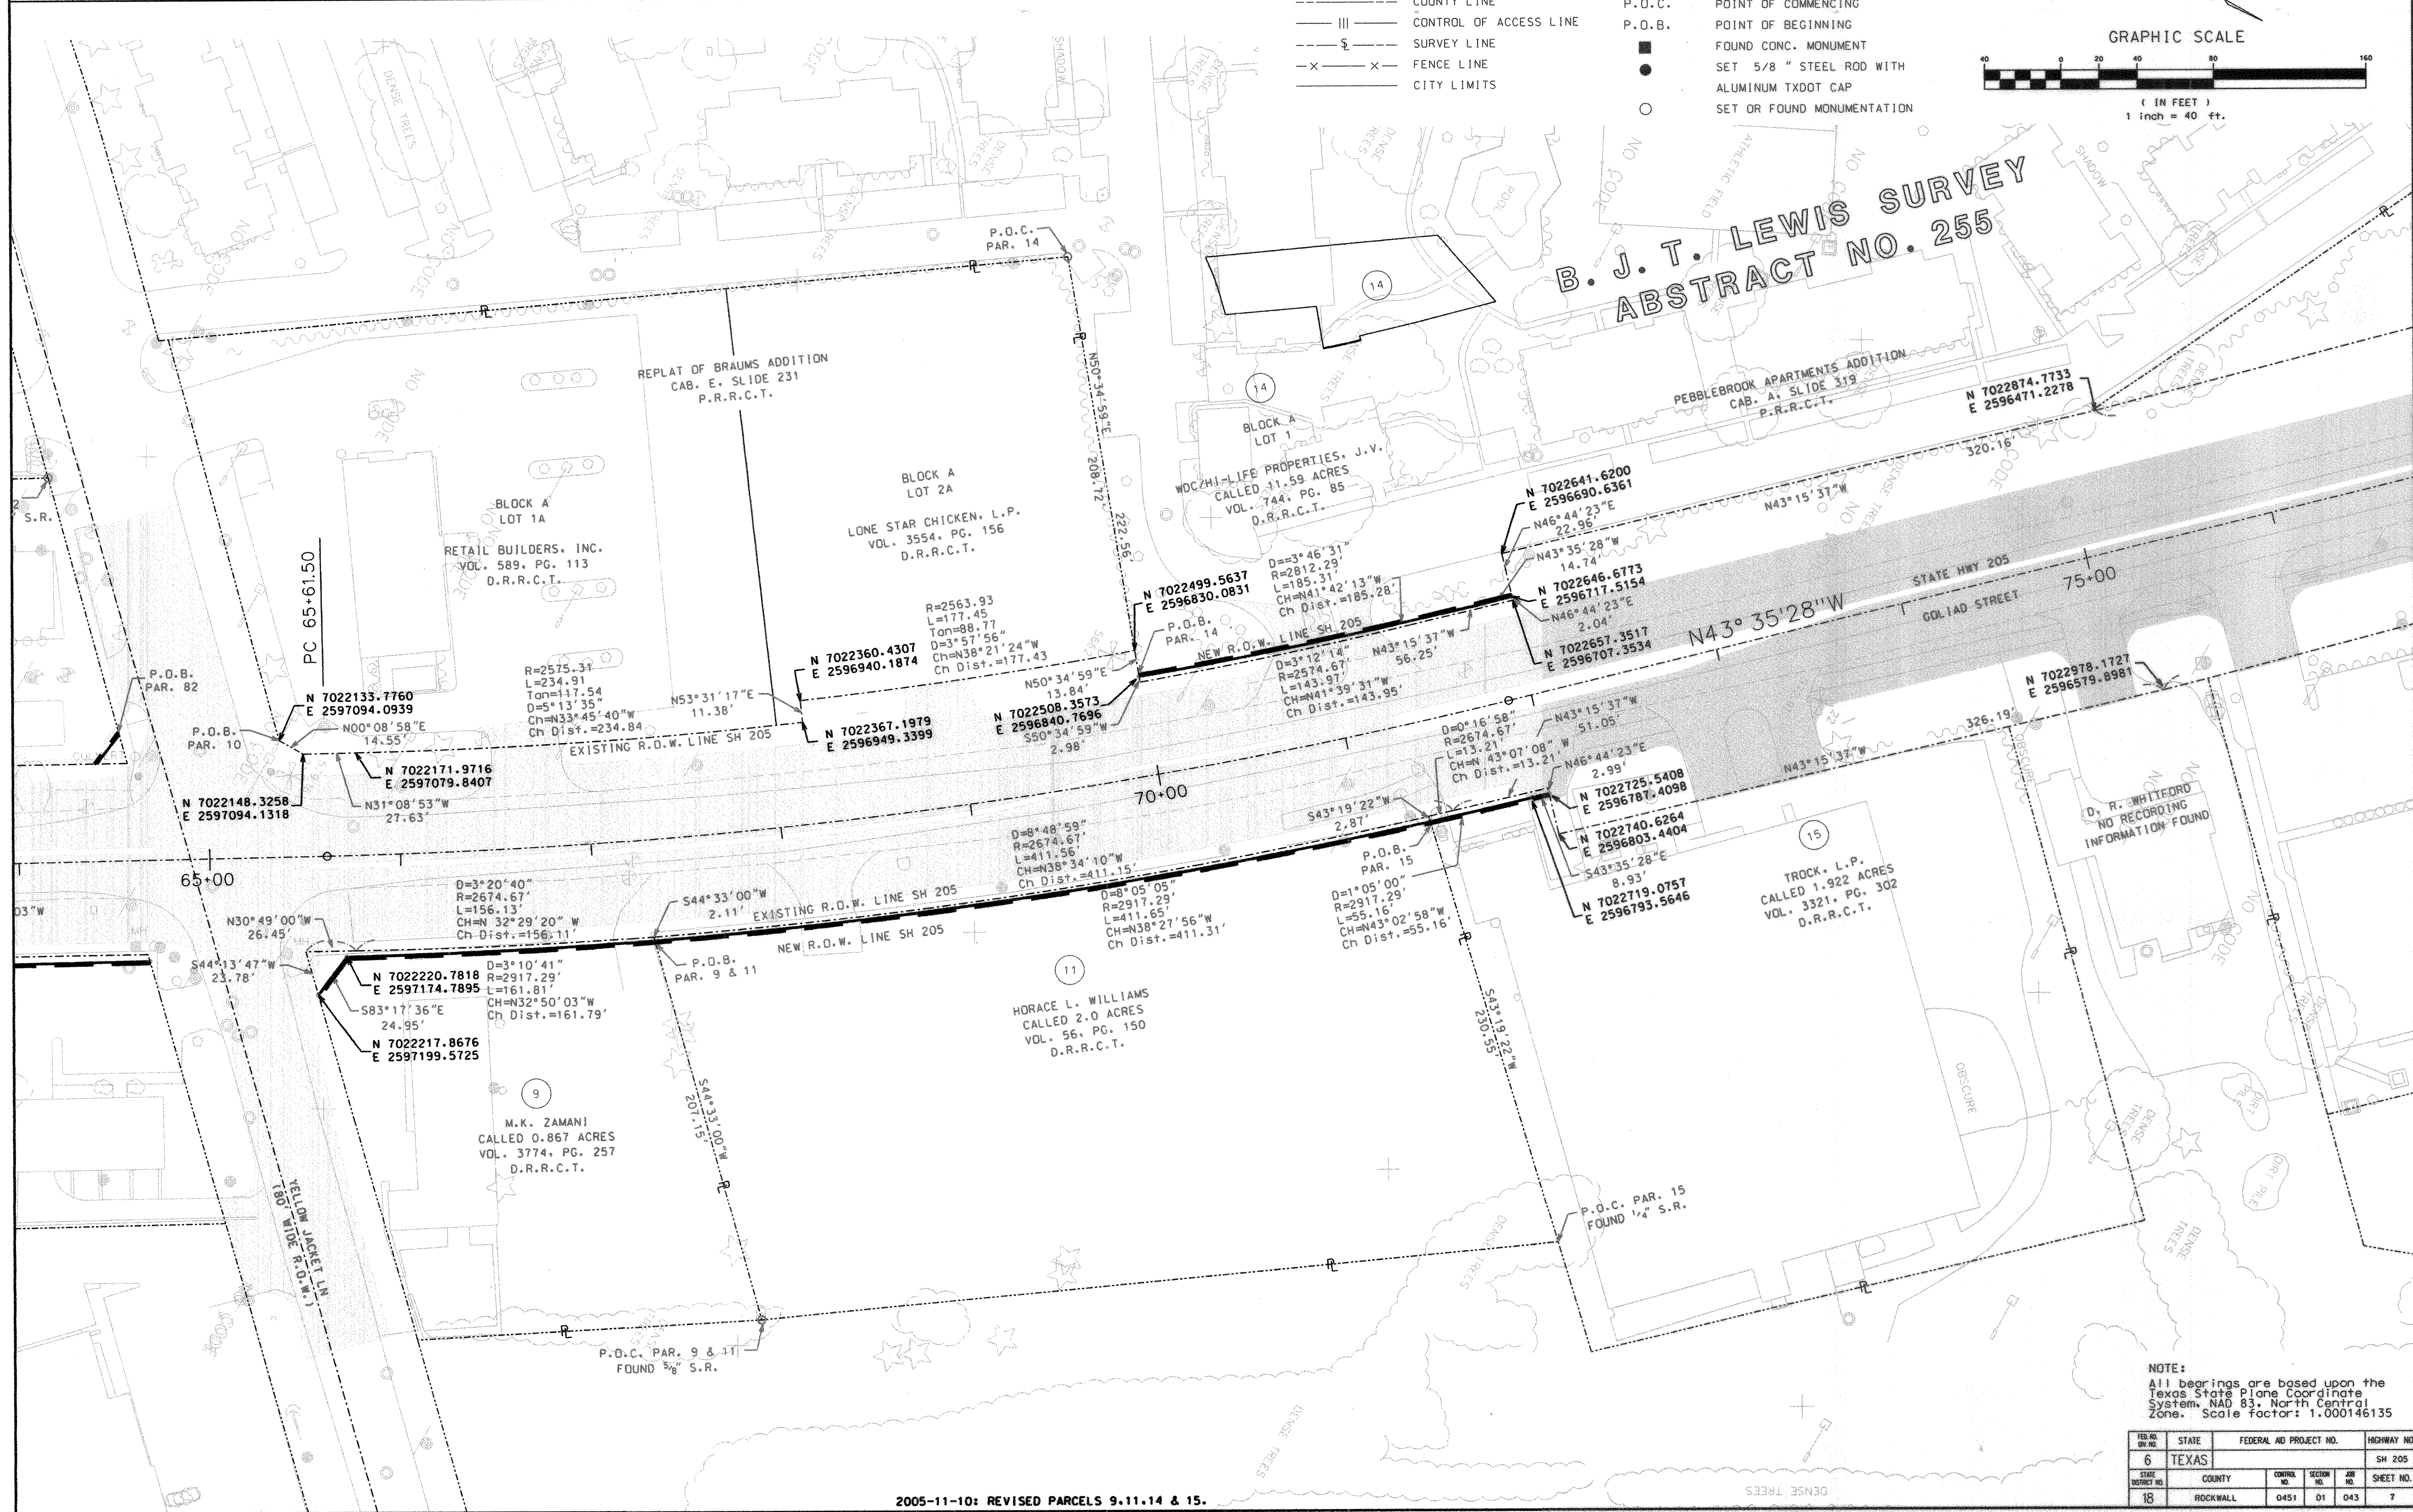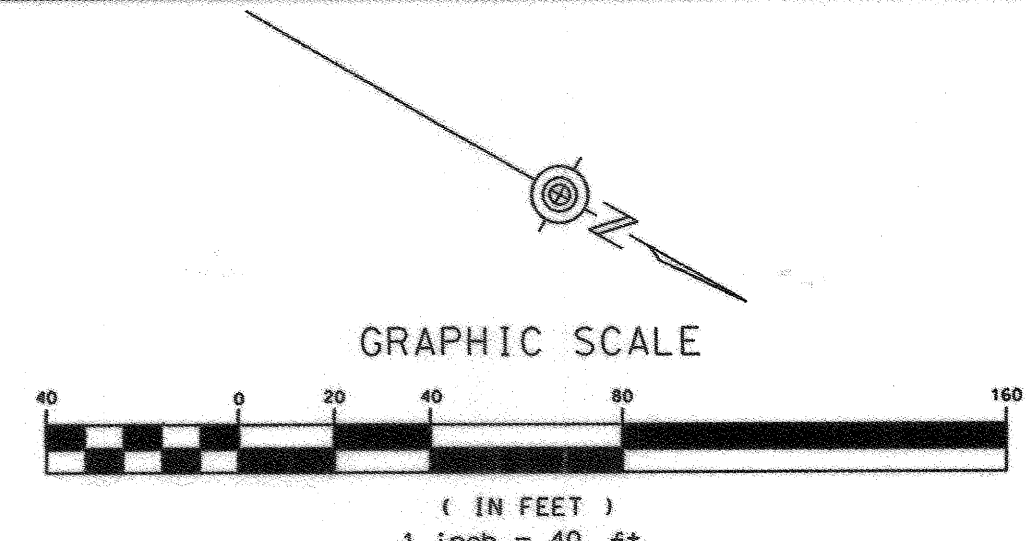

FED. PROJ. ORV. NO.	STATE	FEDERAL AID PROJECT NO.			HIGHWAY NO.
6	TEXAS				SH 205
STATE DISTRICT NO.	COUNTY	CONTROL NO.	SECTION NO.	JOB NO.	SHEET NO.
18	ROCKWALL	0451	01	043	7

LEGEND


—+—+—+—	PROPOSED ROW	—+—+—+—	EASEMENT
—+—+—+—	EXISTING ROW	—+—+—+—	RAILROADS
—+—+—+—	PROPERTY LINE	—+—+—+—	STRUCTURE
—+—+—+—	COUNTY LINE	—+—+—+—	P.O.C.
—+—+—+—	CONTROL OF ACCESS LINE	—+—+—+—	P.O.B.
—+—+—+—	SURVEY LINE	—+—+—+—	POINT OF COMMENCING
—+—+—+—	FENCE LINE	—+—+—+—	POINT OF BEGINNING
—+—+—+—	CITY LIMITS	—+—+—+—	FOUND CONC. MONUMENT
		—+—+—+—	SET 5/8" STEEL ROD WITH ALUMINUM TXDOT CAP
		—+—+—+—	SET OR FOUND MONUMENTATION

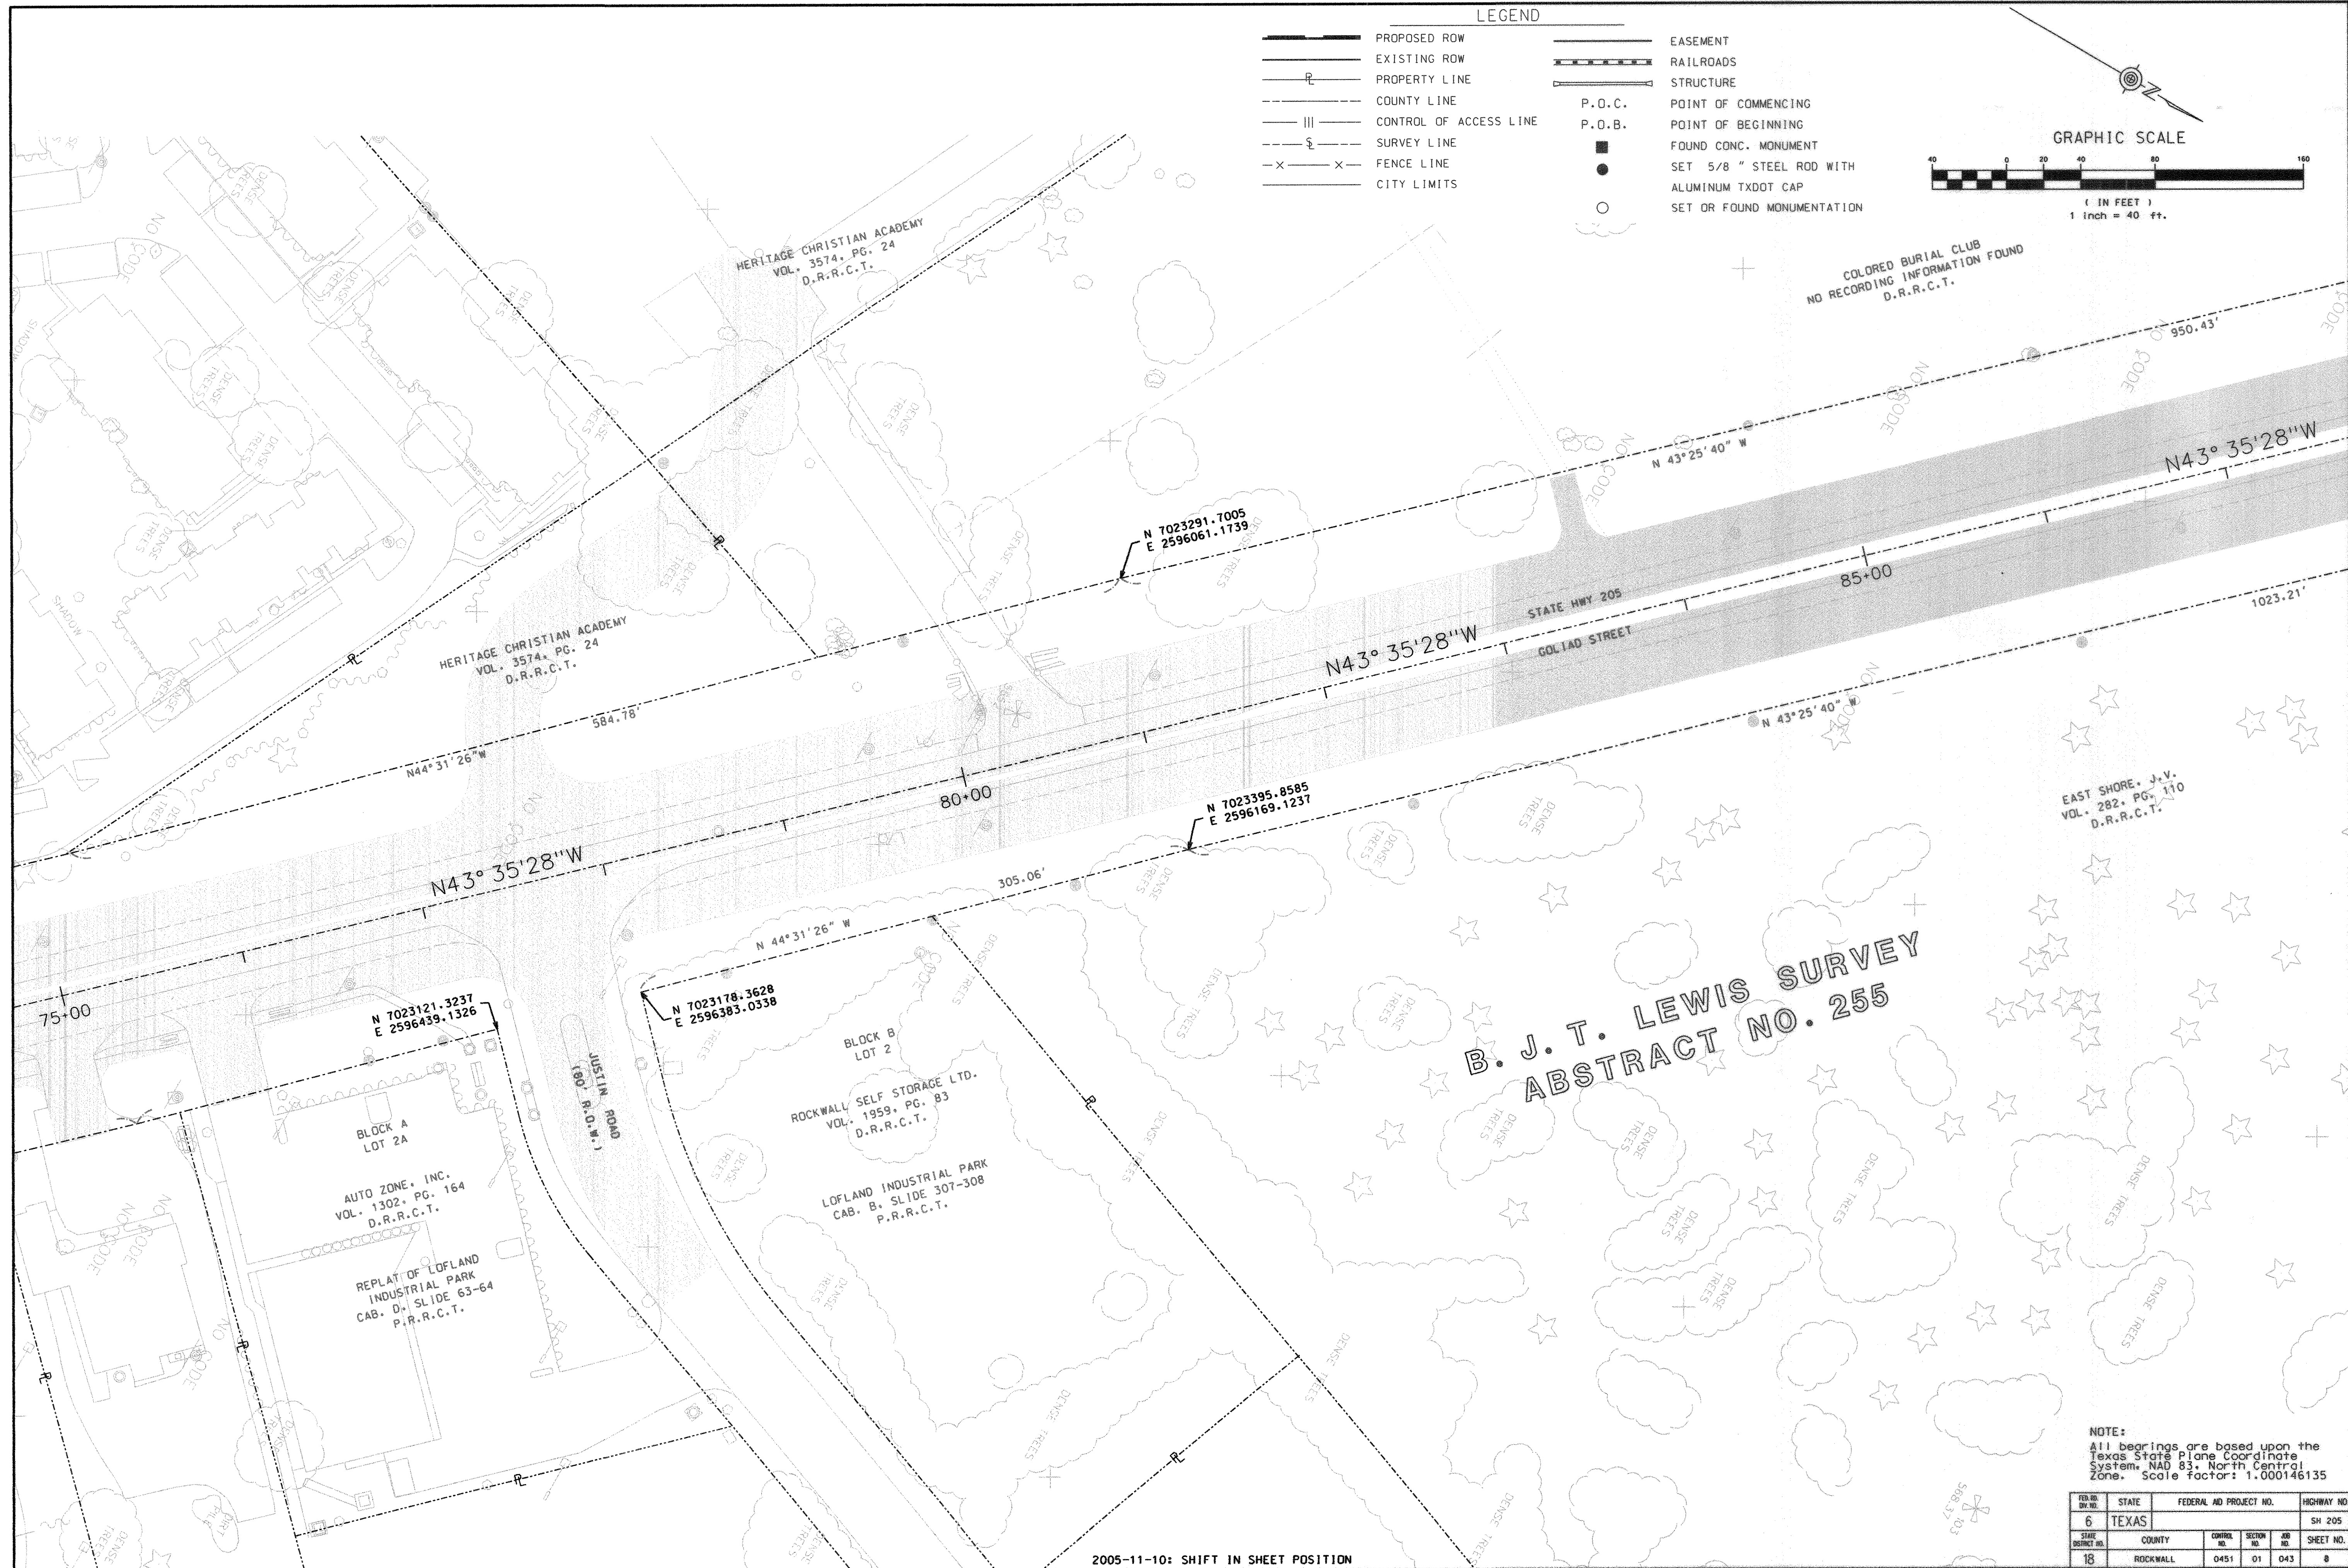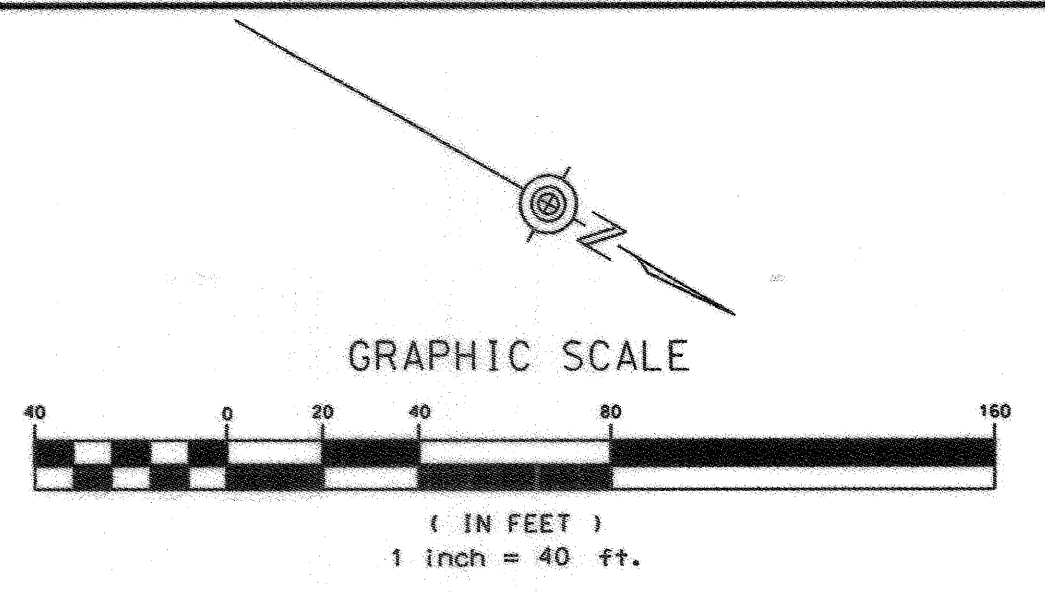

**B. J. T. LEWIS SURVEY
ABSTRACT NO. 255**

NOTE:
All bearings are based upon the Texas State Plane Coordinate System, NAD 83, North Central Zone. Scale factor: 1.000146135


FED. AID DIST. NO.	STATE	FEDERAL AID PROJECT NO.	HIGHWAY NO.
6	TEXAS		SH 205
STATE DISTRICT NO.	COUNTY	CONTROL NO.	SECTION NO.
18	ROCKWALL	0451	01
		ADJ. NO.	SHEET NO.
		043	8

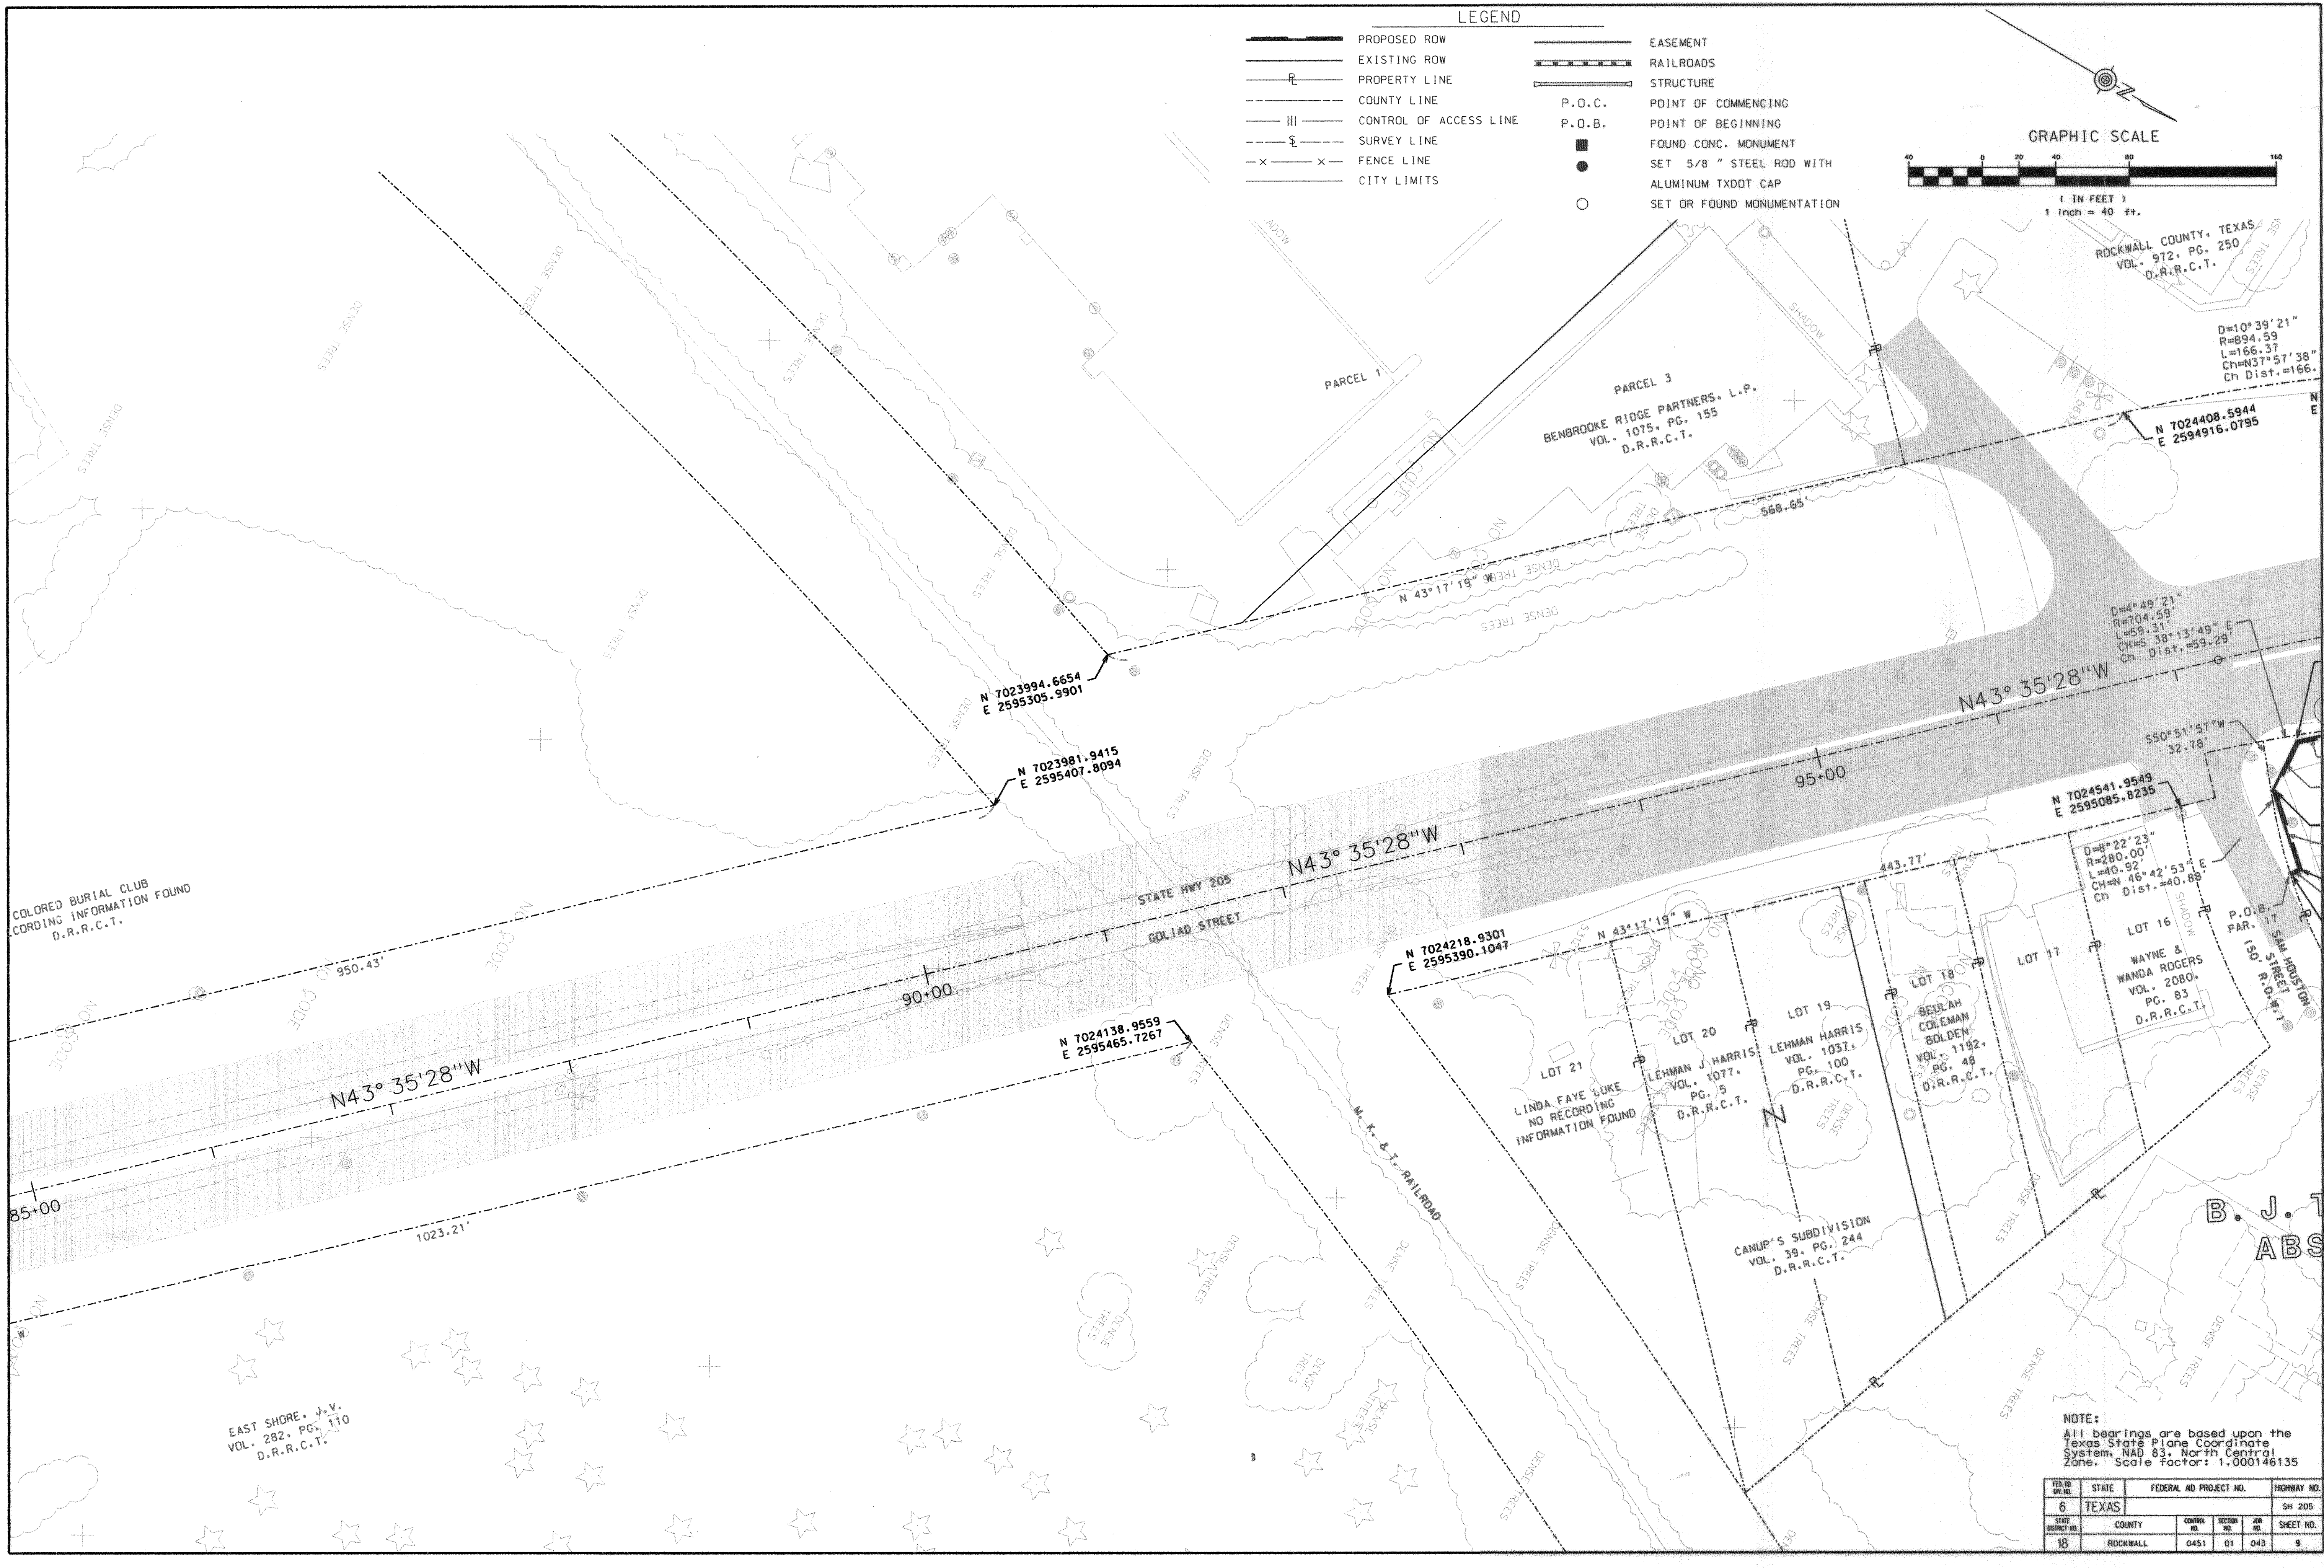

LEGEND

- | | |
|--------------------------|--|
| — PROPOSED ROW | — EASEMENT |
| — EXISTING ROW | — RAILROADS |
| — PROPERTY LINE | — STRUCTURE |
| — COUNTY LINE | P.O.C. POINT OF COMMENCING |
| — CONTROL OF ACCESS LINE | P.O.B. POINT OF BEGINNING |
| — SURVEY LINE | ● FOUND CONC. MONUMENT |
| — FENCE LINE | ● SET 5/8" STEEL ROD WITH ALUMINUM TXDOT CAP |
| — CITY LIMITS | ○ SET OR FOUND MONUMENTATION |

GRAPHIC SCALE

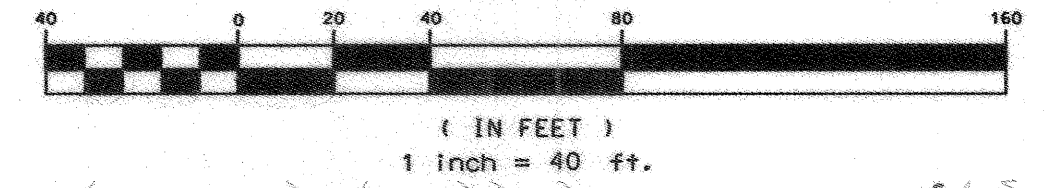

ROCKWALL COUNTY, TEXAS
VOL. 972, PG. 250
D.R.R.C.T.

D=10°39'21"
R=894.59
L=166.37
Ch=N37°57'38"
Ch Dist.=166.

N 7024408.5944
E 2594916.0795

D=4°49'21"
R=704.59
L=53.31
Ch=S 38°13'49" E
Ch Dist.=59.29

N43°35'28"W

N 7024541.9549
E 2595085.8235

D=8°22'23"
R=280.00
L=40.92
Ch=N 46°42'53" E
Ch Dist.=40.88

LOT 16
WAYNE &
WANDA ROGERS
VOL. 2080,
PG. 83
D.R.R.C.T.

LOT 18
BEULAH
COLEMAN
BOLDEN
VOL. 1192,
PG. 48
D.R.R.C.T.

LOT 19
LEHMAN HARRIS
VOL. 1037,
PG. 100
D.R.R.C.T.

LOT 20
LEHMAN J. HARRIS
VOL. 1077,
PG. 5
D.R.R.C.T.

LOT 21
LINDA FAYE LUKE
NO RECORDING
INFORMATION FOUND

CANUP'S SUBDIVISION
VOL. 39, PG. 244
D.R.R.C.T.



B. J. T
ABS

NOTE:
All bearings are based upon the
Texas State Plane Coordinate
System, NAD 83, North Central
Zone. Scale Factor: 1.000146135

FED. RD. DIST. NO.	STATE	FEDERAL RD. PROJECT NO.	HIGHWAY NO.
6	TEXAS		SH 205
STATE DISTRICT NO.	COUNTY	CONTROL NO.	SECTION NO.
18	ROCKWALL	0451	01

PAR. NO.	STATION TO STATION	OWNER	TYPE OF CONV.	CONVEYANCE COUNTY CLERK'S NO.	AREA TO BE ACQ.	REMAINDER LEFT	REMAINDER RIGHT
17	97+38.01 - 97+99.63	ROGERS & ROGERS	FEE	C.C. NO. 2006-00360639	0.0123 AC.		0.84 AC.
21	103+29.29 - 103+39.89	RICHARD L. ERVIN AND WIFE, TERRI K. ERVIN	FEE	C.C. NO. 2006-00361026	0.0011 AC.		0.34 AC.
22	103+92.87 - 104+16.84	DOSVILLE PEOPLES	FEE	C.C. NO. 2007-00384198	0.0633 AC.		0.11 AC.
26	105+95.33 - 106+90.91	SAMUEL D. CANUP, RANDI DOYLE CANUP	FEE	C.C. NO. 2006-00363001	0.0384 AC.	0.71 AC.	
85	104+68.15 - 105+95.33	SAMUEL D. CANUP, RANDI DOYLE CANUP	FEE	C.C. NO. 2006-00363002	0.0288 AC.	0.30 AC.	
99	104+82.05 - 105+11.76	DOSVILLE PEOPLES	FEE	C.C. NO. 2008-00404213	0.5694 AC.		

LEGEND	
	PROPOSED ROW
	EXISTING ROW
	PROPERTY LINE
	COUNTY LINE
	CONTROL OF ACCESS LINE
	SURVEY LINE
	FENCE LINE
	CITY LIMITS
	EASEMENT
	RAILROADS
	STRUCTURE
	P.O.C. POINT OF COMMENCING
	P.O.B. POINT OF BEGINNING
	FOUND CONC. MONUMENT
	SET 5/8" STEEL ROD WITH ALUMINUM TXDOT CAP
	SET OR FOUND MONUMENTATION

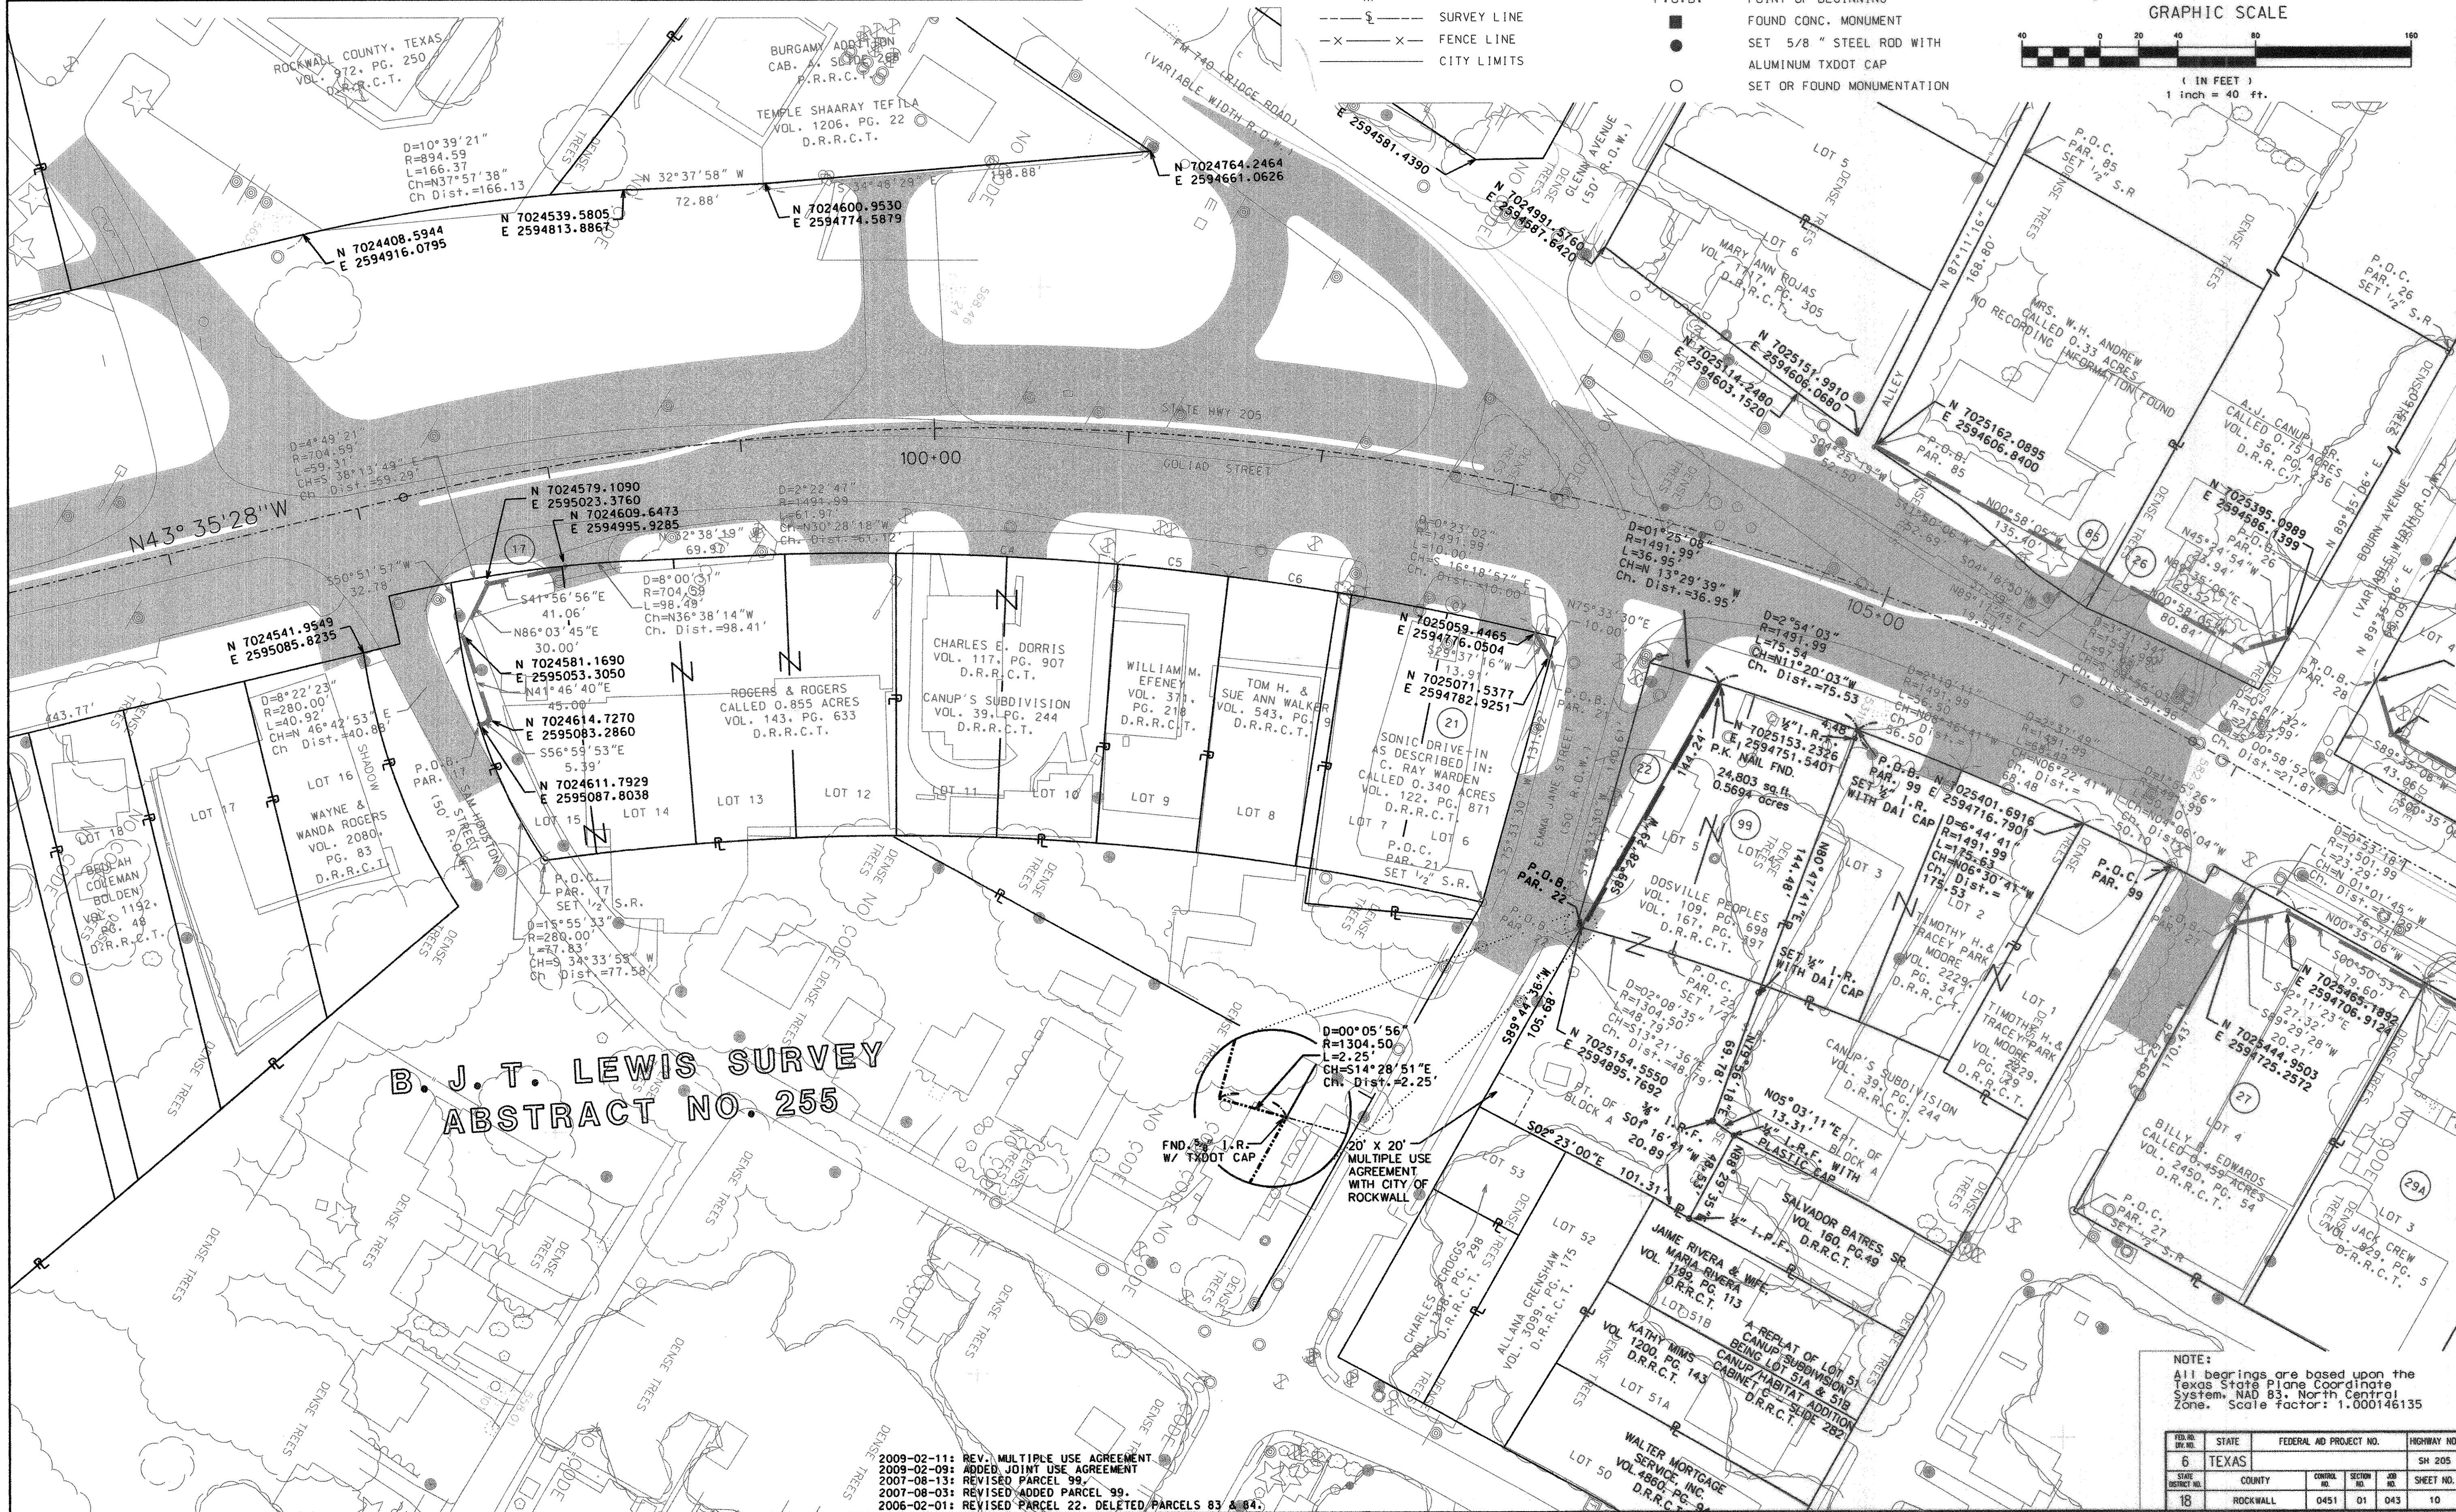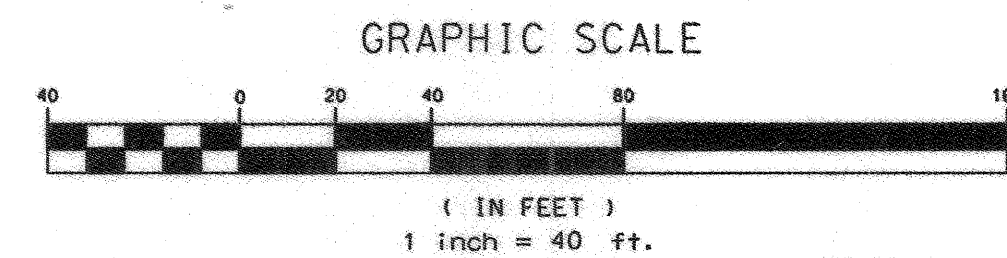


NOTE:
All bearings are based upon the Texas State Plane Coordinate System, NAD 83, North Central Zone. Scale factor: 1.000146135

2009-02-11: REV. MULTIPLE USE AGREEMENT
2009-02-09: ADDED JOINT USE AGREEMENT
2007-08-13: REVISED PARCEL 99
2007-08-03: REVISED ADDED PARCEL 99
2006-02-01: REVISED PARCEL 22. DELETED PARCELS 83 & 84.


FED. DIST. NO.	STATE	FEDERAL AID PROJECT NO.	HIGHWAY NO.
6	TEXAS		SH 205
STATE DISTRICT NO.	COUNTY	CONTRACT NO.	SECTION NO.
18	ROCKWALL	0451	01
			043
			10

PAR. NO.	STATION TO STATION	OWNER	TYPE OF CONV.	CONVEYANCE	AREA TO BE ACQ.	REMAINDER
				VOL. PAGE		LEFT RIGHT
27	107+39.04 - 108+39.04	BILLY R. EDWARDS	FEE	4859 48	0.0091 AC.	0.45 AC.
28	107+40.82 - 108+80.82	CAIN FAMILY PARTNERSHIP, LTD.	FEE	4892 287	0.0786 AC.	0.79 AC.
29A	108+39.04 - 109+40.12	JACK CREW	FEE	4637 85	0.0038 AC.	0.44 AC.
29B	109+40.12 - 110+39.46	JUDY A. CLARK	FEE	4706 73	0.0026 AC.	0.43 AC.
30	108+80.82 - 110+41.11	C. W. FALLS	FEE	5441 176	0.0871 AC.	0.44 AC.
31	111+19.36 - 111+39.36	RICHARD L. AND DIANE FULLER	FEE	4722 90	0.0046 AC.	0.20 AC.
32	110+41.11 - 111+40.82	STEVIE PRUITT AND DEBRA ANN HICKS PRUITT	FEE	5376 190	0.0599 AC.	0.35 AC.
34	111+90.82 - 115+87.06	FIRST BAPTIST CHURCH OF ROCKWALL	FEE	4842 247	0.2367 AC.	1.92 AC.

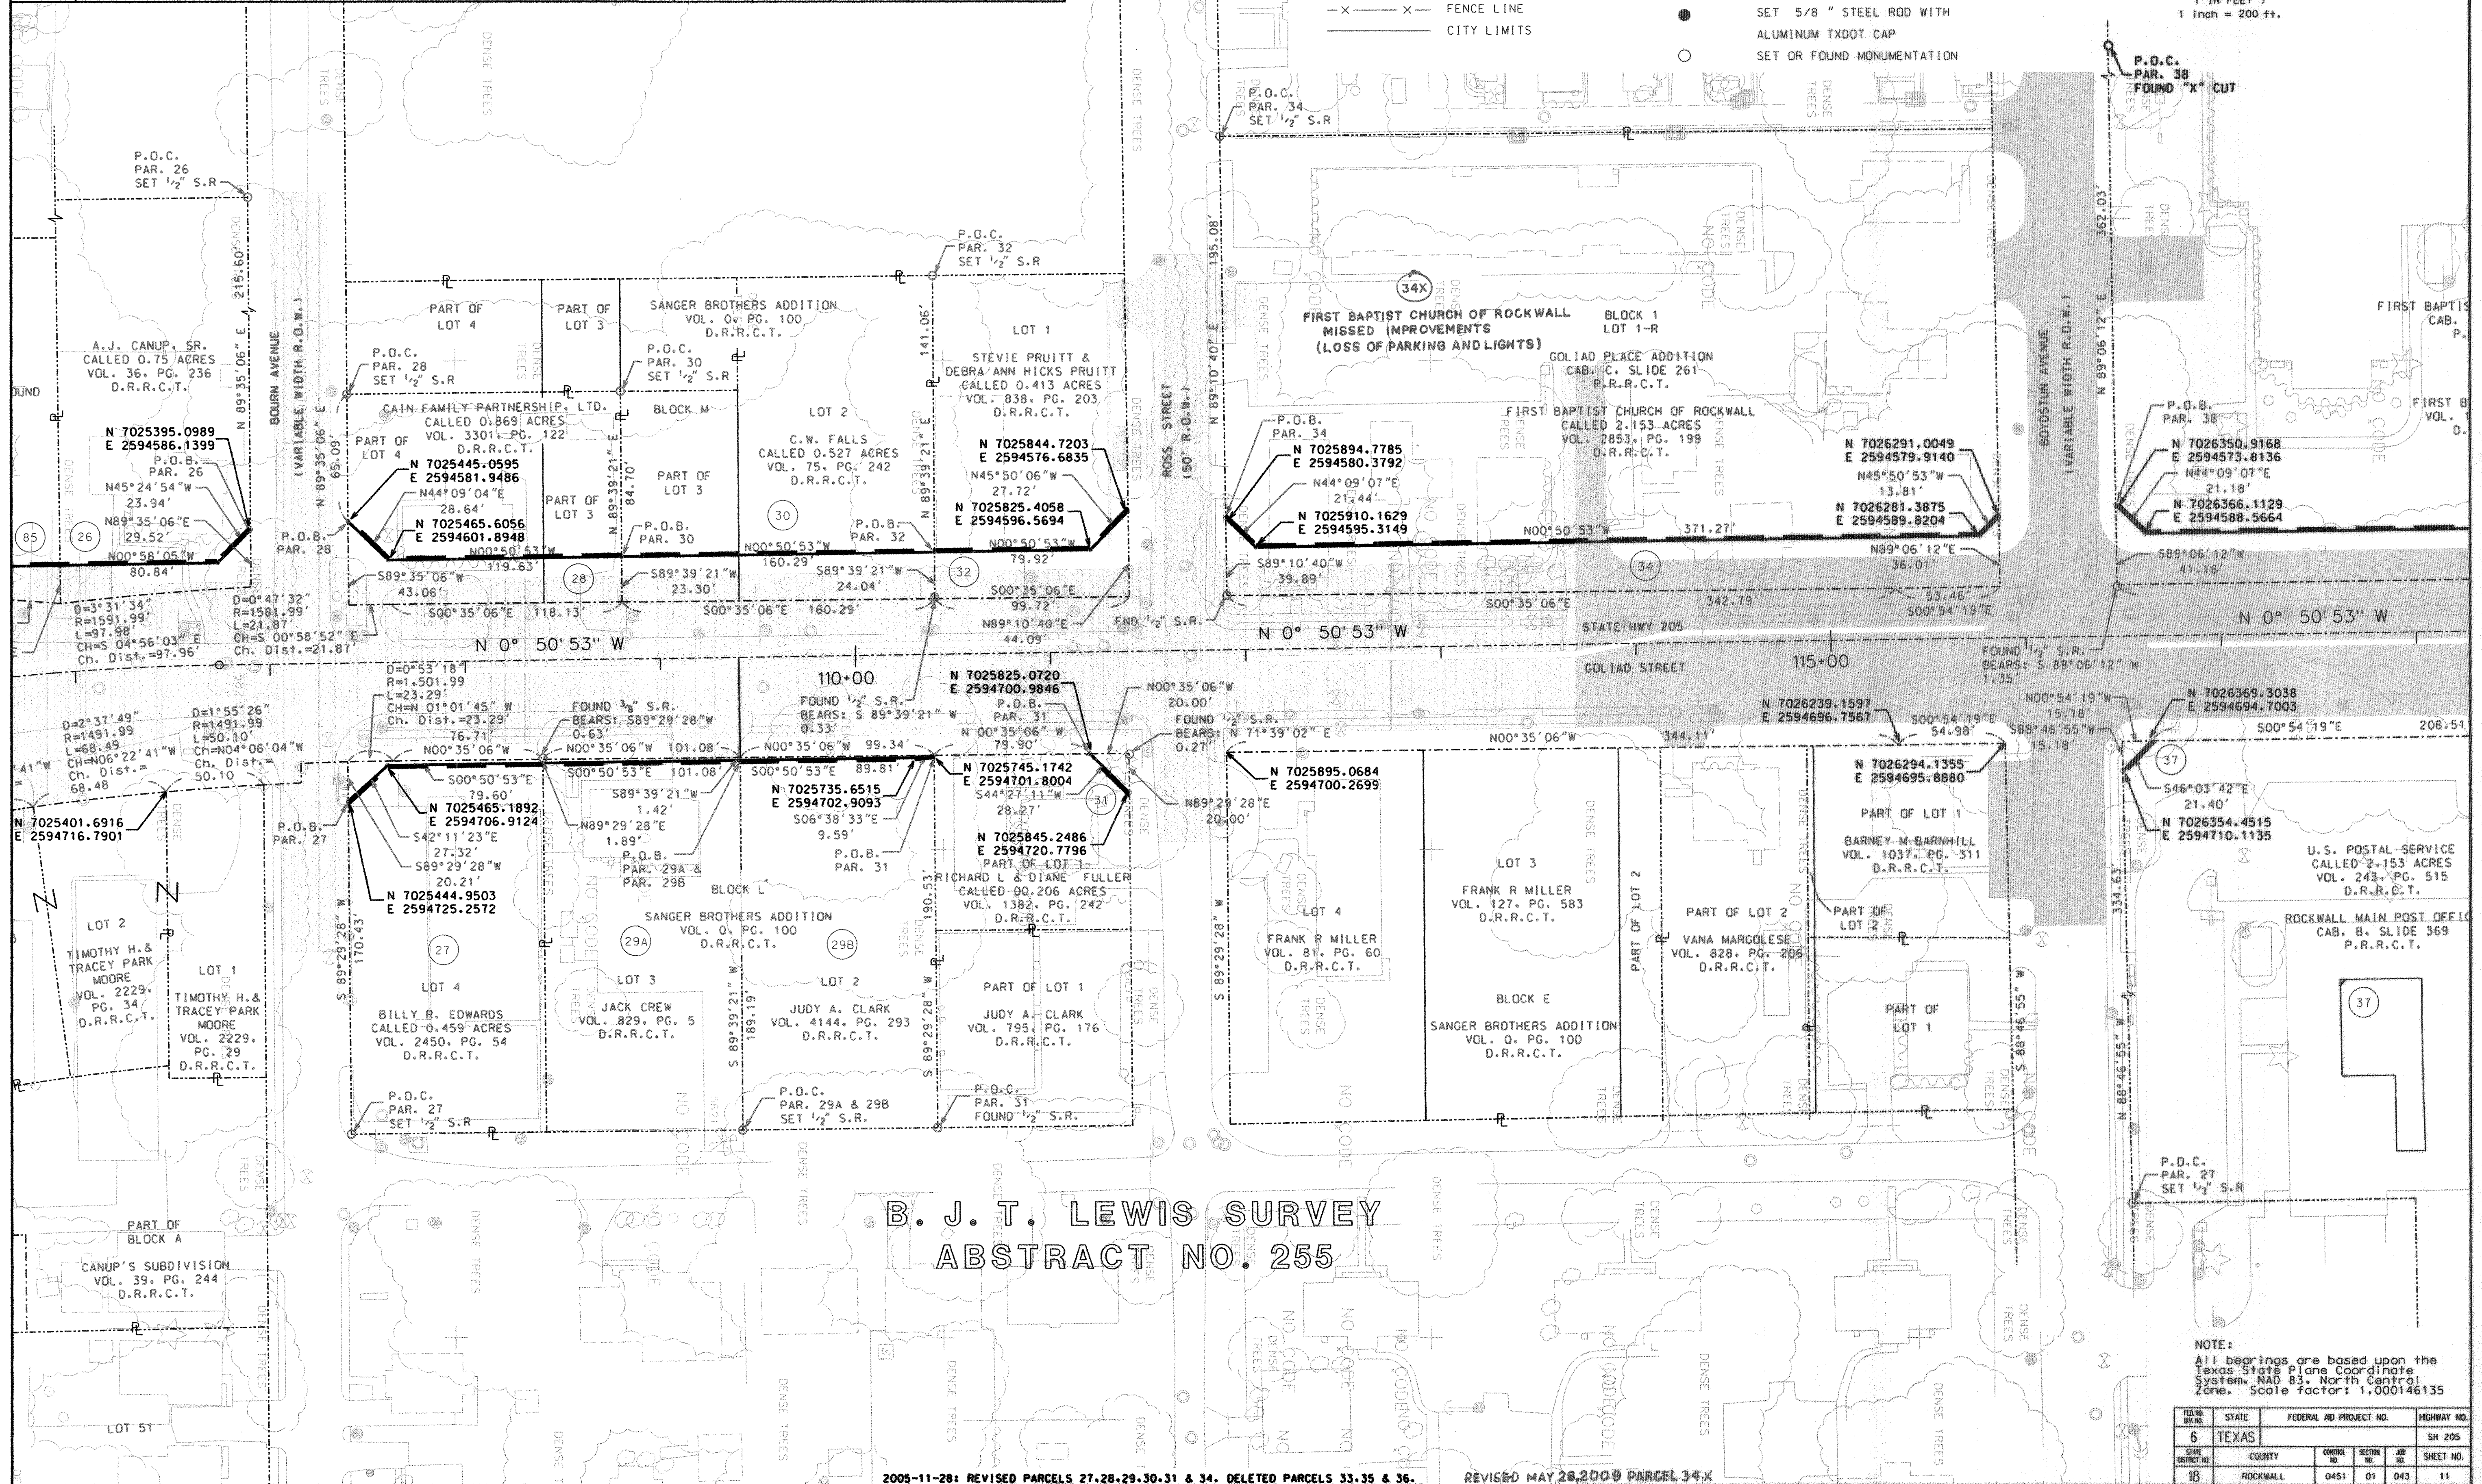

FED. NO. DIV. NO.	STATE	FEDERAL AID PROJECT NO.			HIGHWAY NO.
6	TEXAS				SH 205
STATE DISTRICT NO.	COUNTY	CONTROL NO.	SECTION NO.	JOB NO.	SHEET NO.
18	ROCKWALL	0451	01	043	11



PAR. NO.	STATION TO STATION	OWNER	TYPE OF CONV.	CONVEYANCE		AREA TO BE AC.	REMAINDER	
				VOL.	PAGE		LEFT	RIGHT
47-PT 1	126+18.42 - 126+83.76	RICHARD E. SLAUGHTER, JR.	FEE	5023	239	0.0128 AC.		0.99 AC.
47-PT 2	127+89.25 - 128+79.19	RICHARD E. SLAUGHTER, JR.	FEE	5023	239	0.0291 AC.		0.99 AC.
49	131+63.75 - 135+26.65	CAIN FAMILY PARTNERSHIP	FEE	5112	161	0.5182 AC.	1.17 AC.	
50	134+04.43 - 137+13.14	BILLY W. PEOPLES	FEE	5112	143	0.2849 AC.		0.64 AC.
53-PT 1	137+13.14 - 137+36.83	MICHAEL & VICKY HOGUE	FEE	5466	283	0.0010 AC.		0.33 AC.
53-PT 2	138+20.80 - 138+43.61	MICHAEL & VICKY HOGUE	FEE	5466	283	0.0053 AC.		0.33 AC.
86	134+33.56 - 135+35.91	CITY OF ROCKWALL, TEXAS	FEE	4773	6	0.0155 AC.		7.35 AC.
97	138+23.61 - 138+43.61	KAUFMAN PROPERTIES, LLC	FEE	4961	59	0.0046 AC.		0.43 AC.

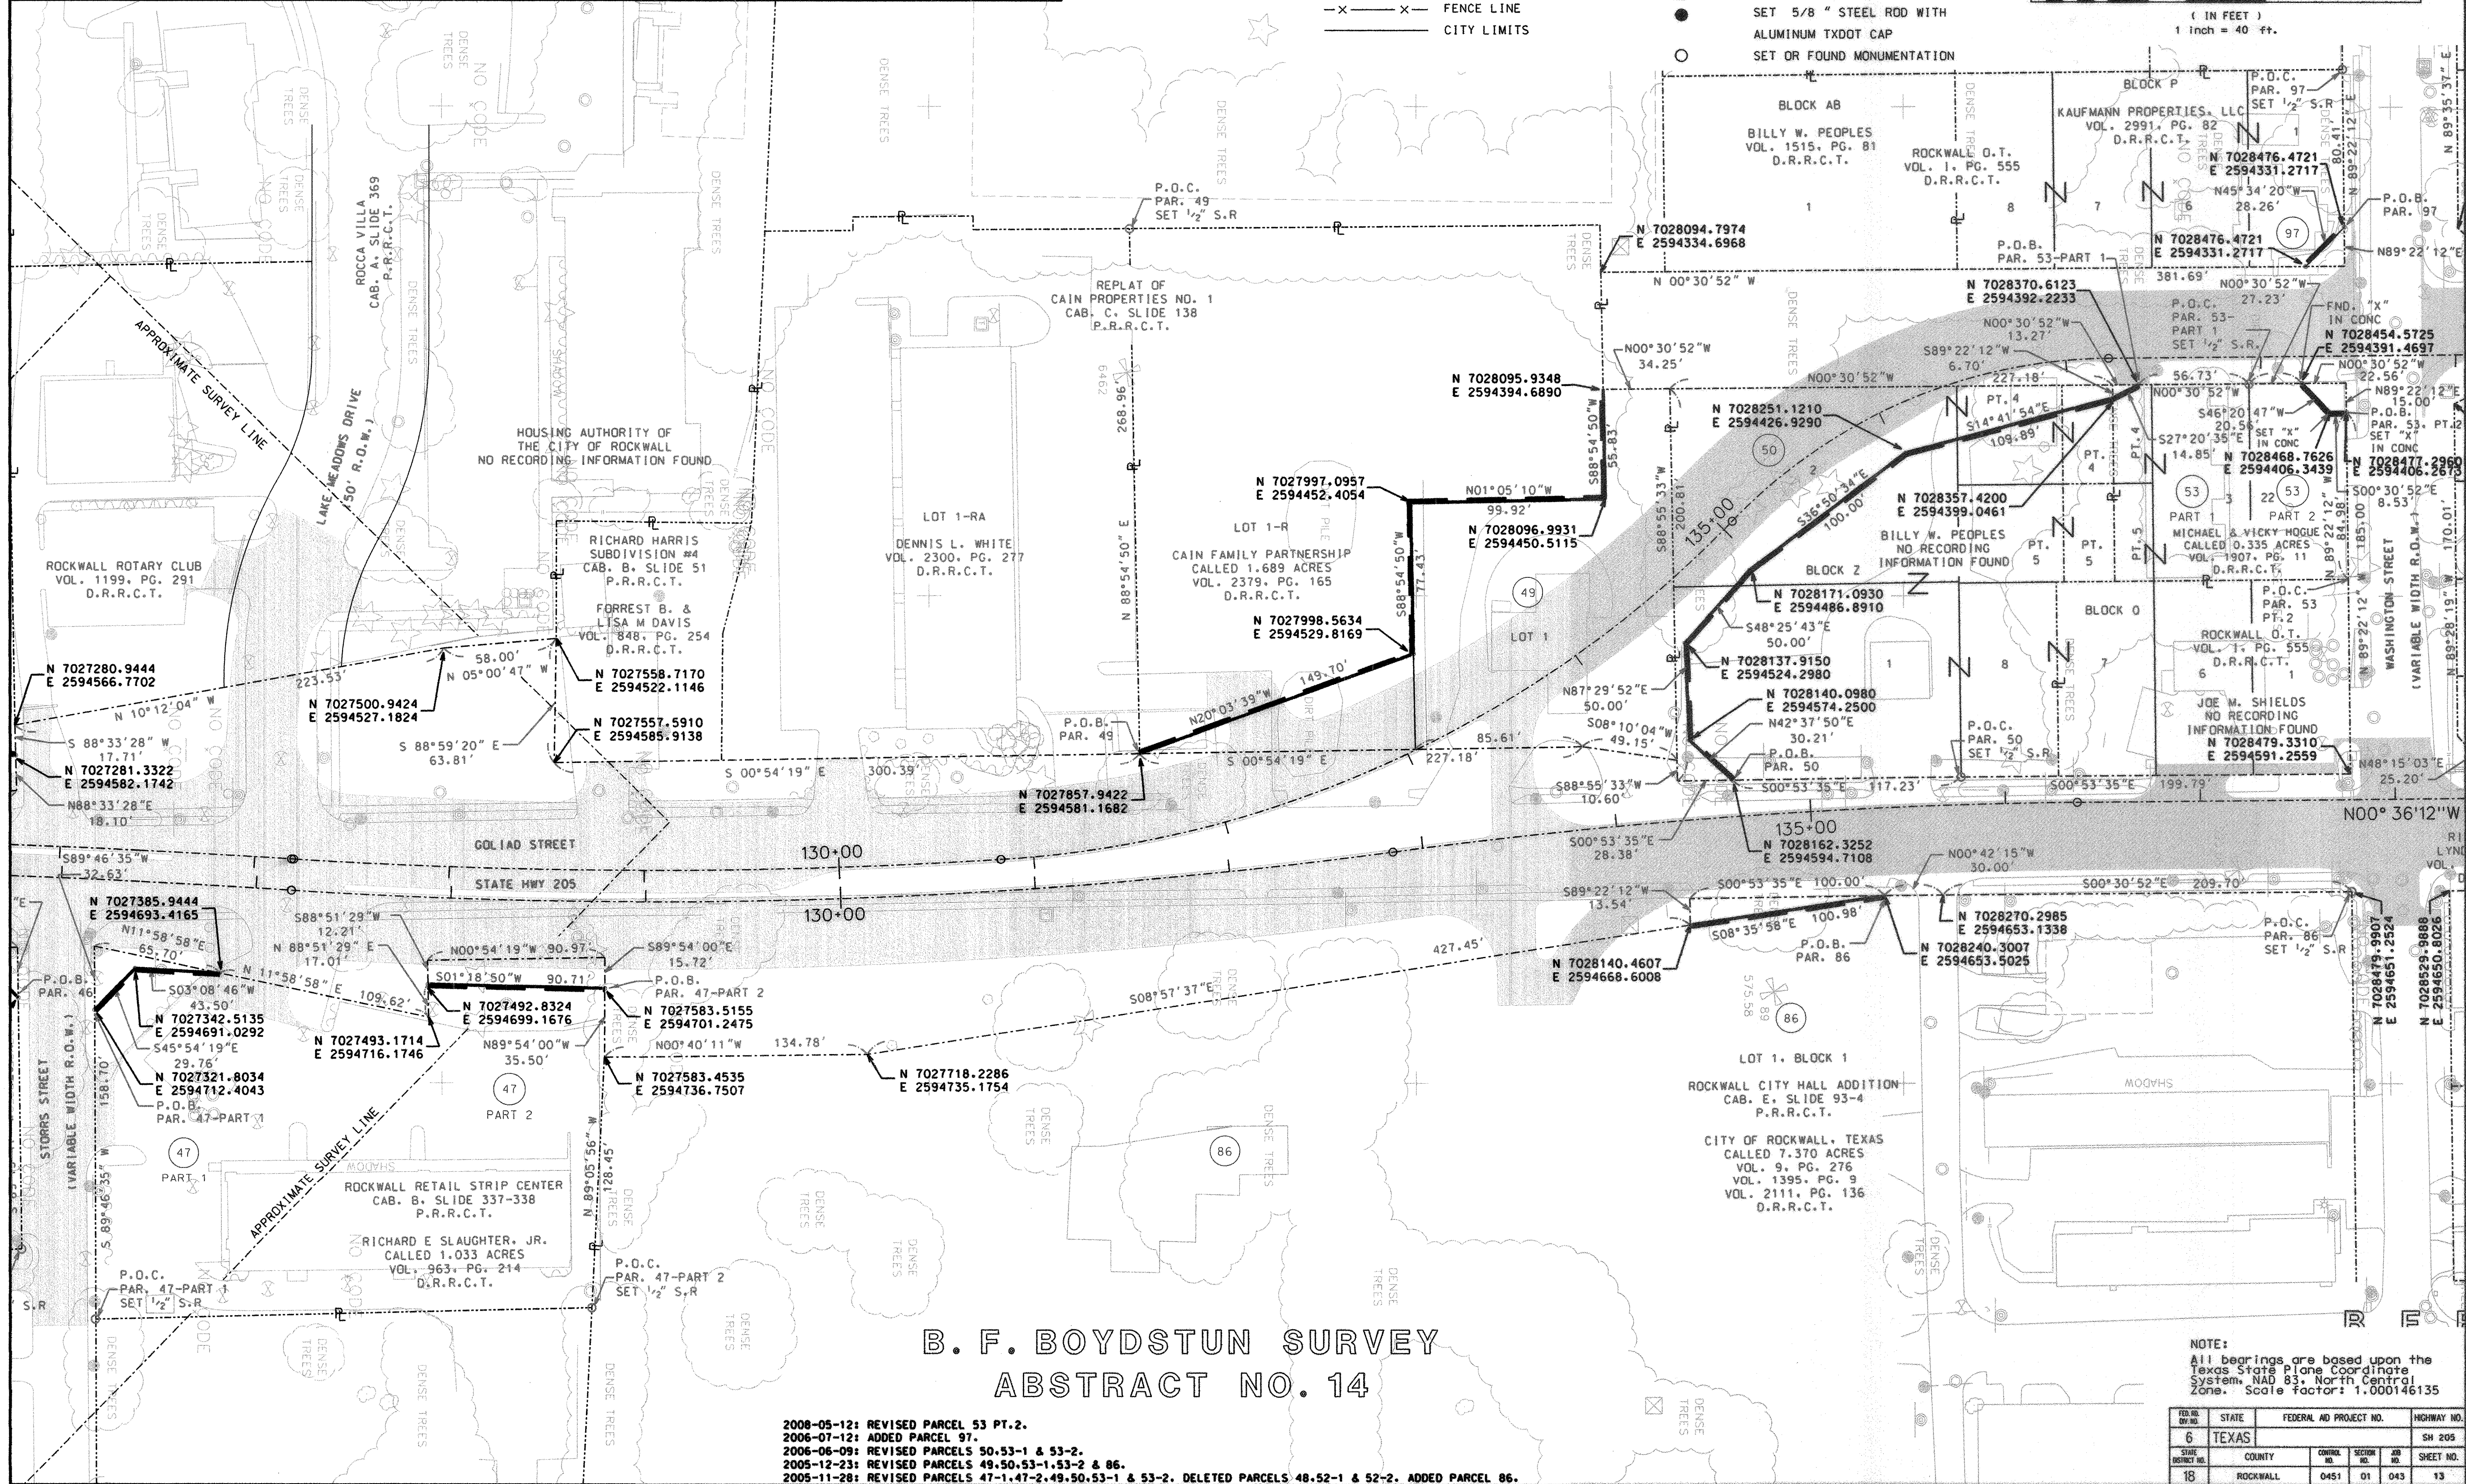

FED. RD. DIST. NO.	STATE	FEDERAL AID PROJECT NO.			HIGHWAY NO.
6	TEXAS				SH 205
STATE DISTRICT NO.	COUNTY	CONTROL NO.	SECTION NO.	JOB NO.	SHEET NO.
18	ROCKWALL	0451	01	043	13

PAR. NO.	STATION TO STATION	OWNER	TYPE OF CONV.	CONVEYANCE	AREA TO BE ACQ.	REMAINDER
				VOL. PAGE		LEFT RIGHT
94	135+07.43 - 140+93.36	CITY OF ROCKWALL	FEE		0.9183 AC.	

LEGEND	
	PROPOSED ROW
	EXISTING ROW
	PROPERTY LINE
	COUNTY LINE
	CONTROL OF ACCESS LINE
	SURVEY LINE
	FENCE LINE
	CITY LIMITS
	EASEMENT
	RAILROADS
	STRUCTURE
	P.O.C.
	POINT OF BEGINNING
	FOUND CONC. MONUMENT
	SET 5/8 " STEEL ROD WITH ALUMINUM TXDOT CAP
	SET OR FOUND MONUMENTATION

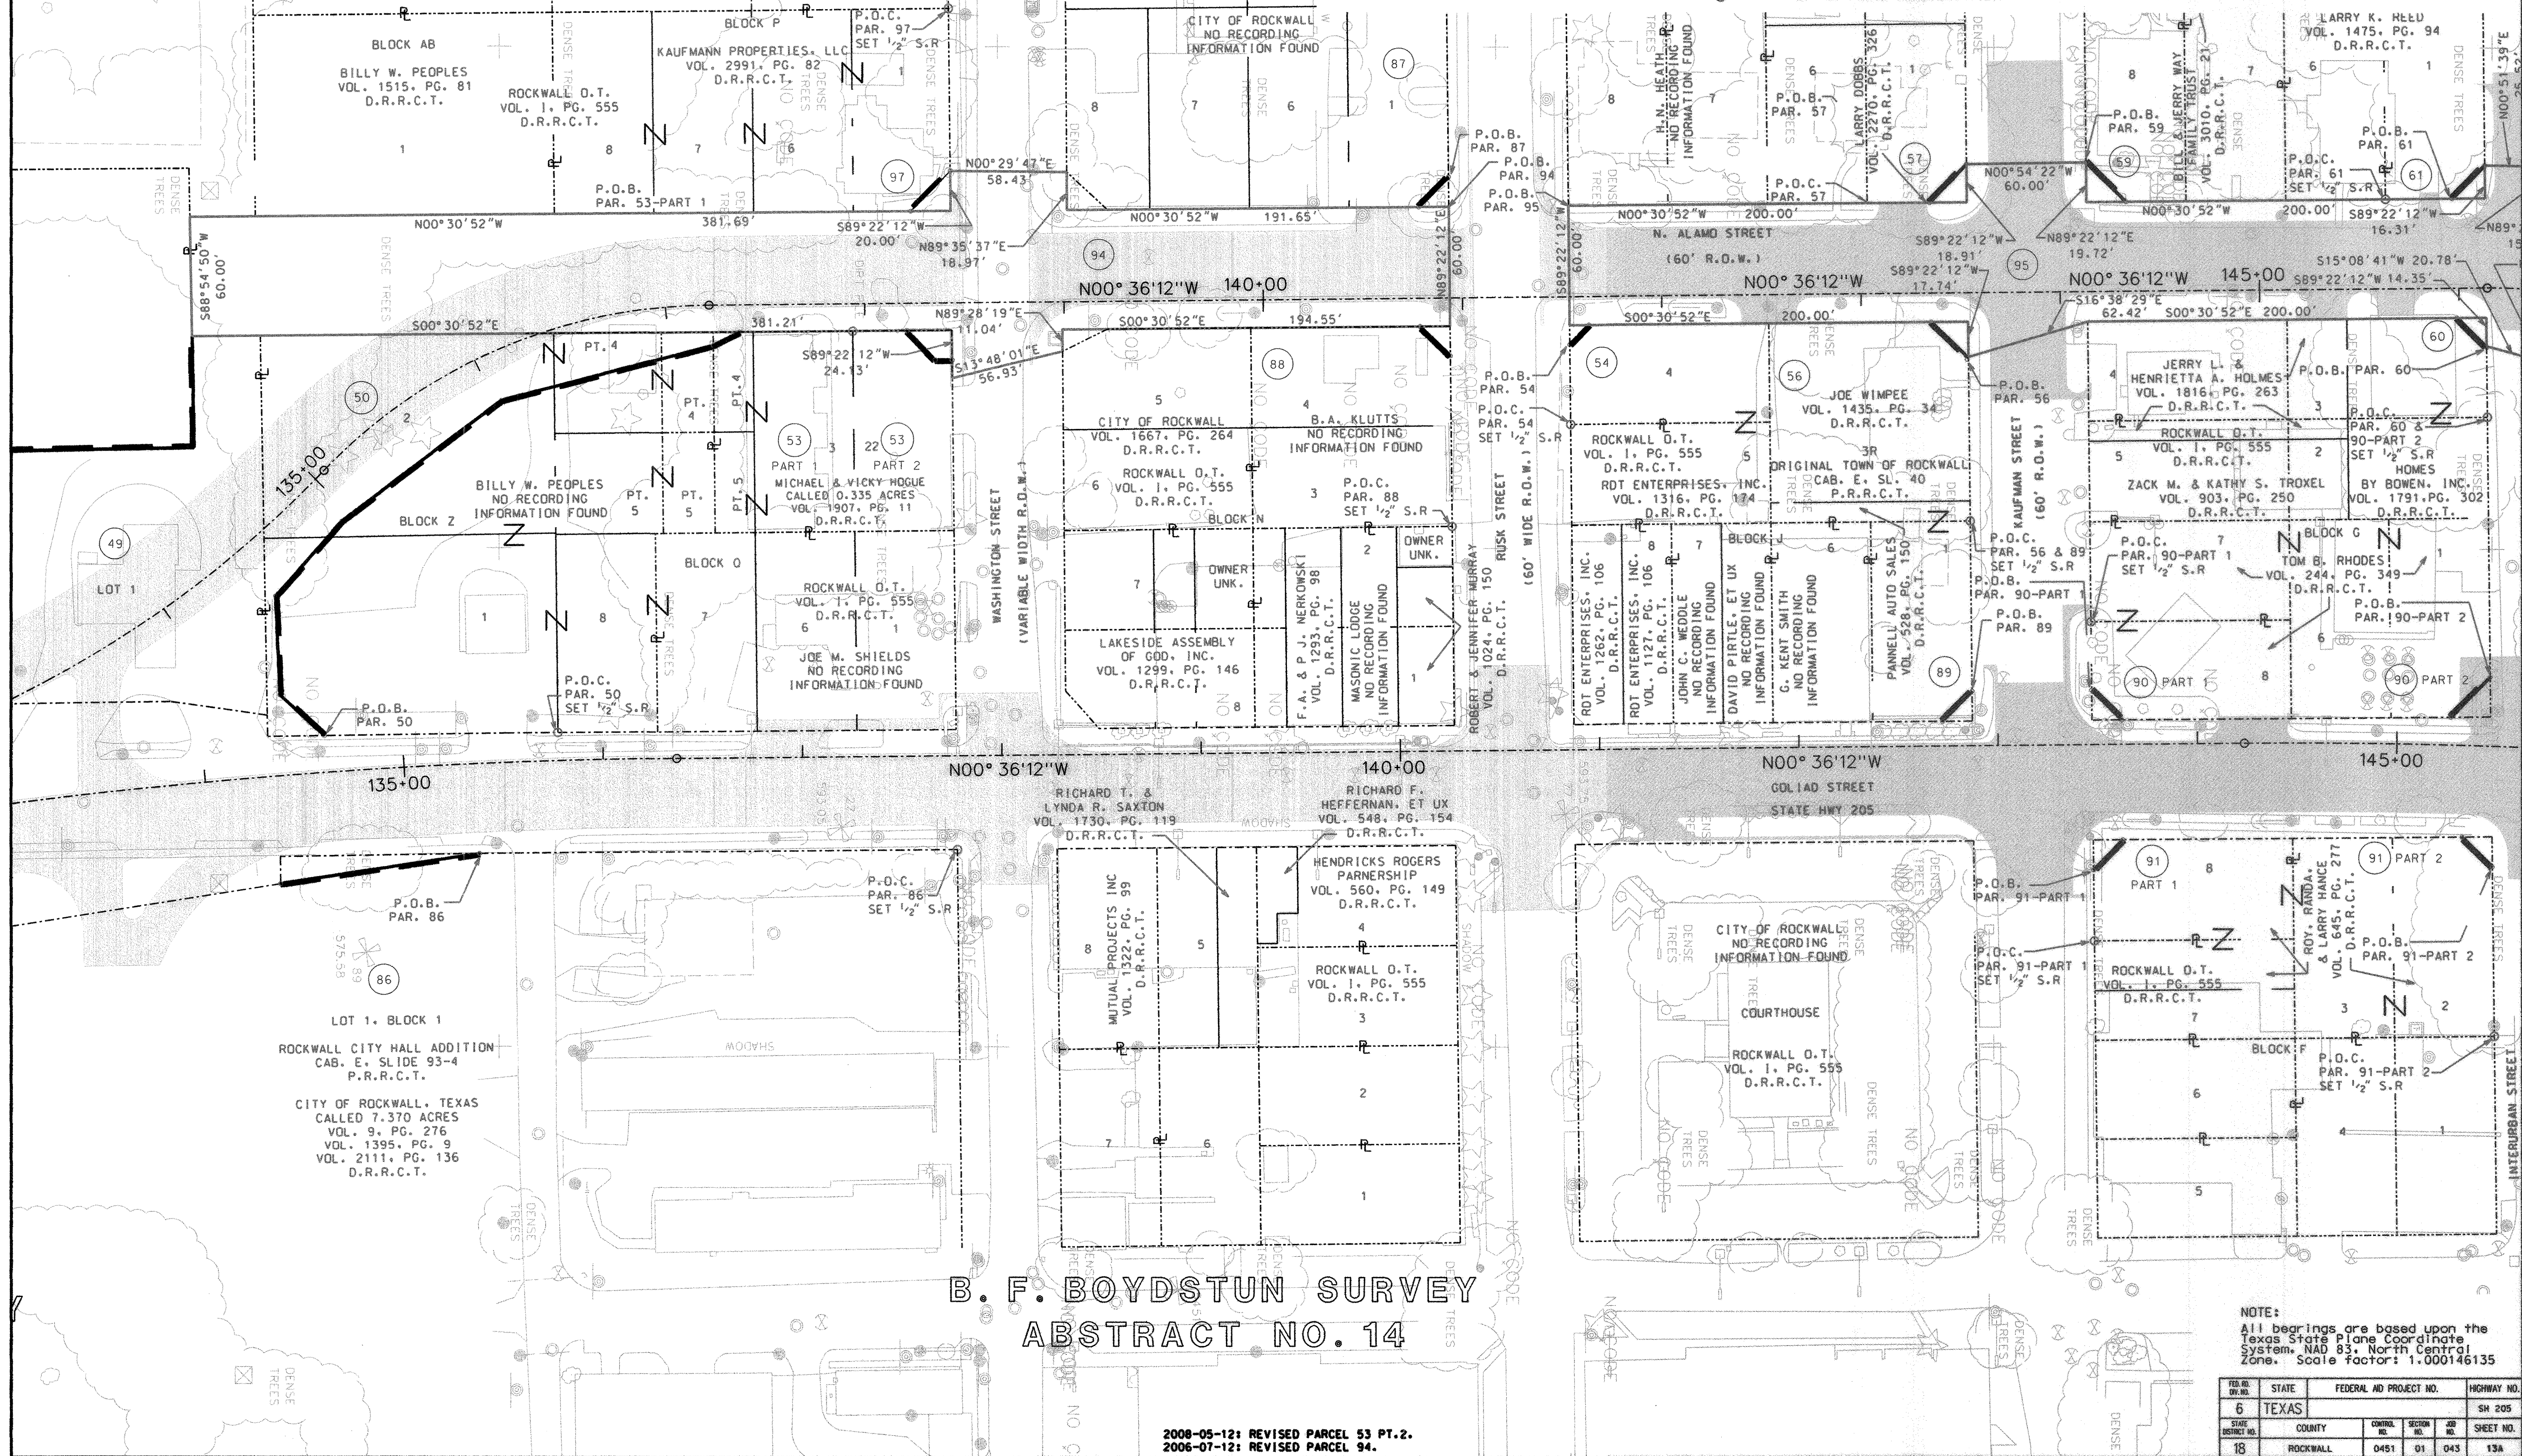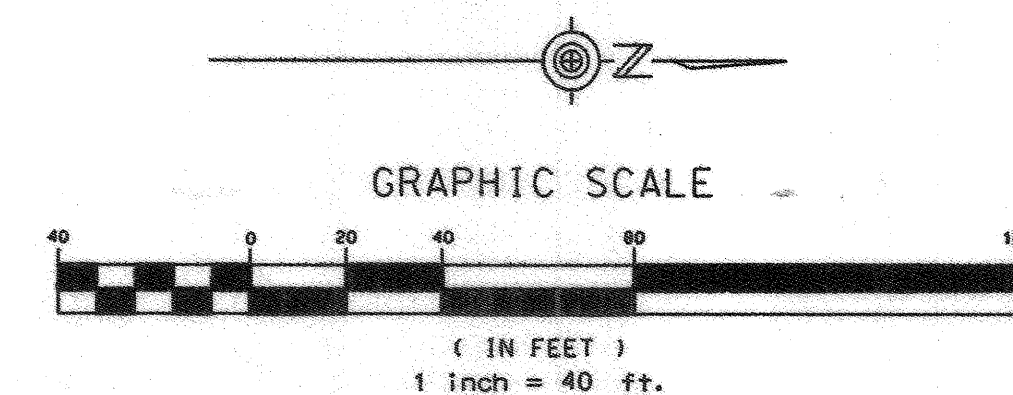


NOTE:
All bearings are based upon the Texas State Plane Coordinate System, NAD 83, North Central Zone. Scale factor: 1.000146135

FED. RD. DIST. NO.	STATE	FEDERAL AID PROJECT NO.		HIGHWAY NO.
6	TEXAS			SH 205
STATE DISTRICT NO.	COUNTY	CONTROL NO.	SECTION NO.	JOB NO.
18	ROCKWALL	0451	01	043
				SHEET NO.
				13A

2008-05-12: REVISED PARCEL 53 PT.2.
2006-07-12: REVISED PARCEL 94.



PAR. NO.	STATION TO STATION	OWNER	TYPE OF CONV.	CONVEYANCE		AREA TO BE ACQ.	REMAINDER	
				VOL.	PAGE		LEFT	RIGHT
54	141+53.36 - 141+63.03	ROD ENTERPRISES, INC.	FEE	4896	44	0.0011 AC.	0.23 AC.	0.23 AC.
56	143+35.44 - 143+53.36	JOE WIMPEE	FEE	4671	18	0.0036 AC.	0.20 AC.	0.20 AC.
57	143+34.86 - 143+53.33	LARRY DOBBS	FEE	4848	151	0.0040 AC.	0.20 AC.	0.20 AC.
59	144+13.33 - 144+33.21	BILL & JERRY WAY FAMILY TRUST	FEE	5017	116	0.0045 AC.	0.23 AC.	0.23 AC.
60	145+99.22 - 146+13.36	HOMES BY BOWEN, INC.	FEE	5076	56	0.0023 AC.	0.16 AC.	0.16 AC.
61	145+97.04 - 146+13.33	LARRY K. REED	FEE	4955	97	0.0030 AC.	0.23 AC.	0.23 AC.
87	140+78.33 - 140+93.33	CITY OF ROCKWALL	FEE			0.0026 AC.	0.87 AC.	0.87 AC.
88	140+78.36 - 140+93.36	B. A. KLUTTS	FEE	4773	13	0.0026 AC.	0.23 AC.	0.23 AC.
89	142+72.19 - 142+87.19	PANNELL AUTO SALES	FEE	4706	101	0.0026 AC.	0.14 AC.	0.14 AC.
90-PT 1	143+47.19 - 143+62.19	TOM B. RHODES	FEE	4679	218	0.0026 AC.	0.45 AC.	0.45 AC.
90-PT 2	145+26.71 - 145+46.60	TOM B. RHODES	FEE	4679	218	0.0046 AC.	0.45 AC.	0.45 AC.
91-PT 1	143+47.22 - 143+62.22	ROY, RANDA & LARRY HANCE	FEE	4751	274	0.0026 AC.	0.40 AC.	0.40 AC.
91-PT 2	145+34.01 - 145+49.24	ROY, RANDA & LARRY HANCE	FEE	4751	274	0.0026 AC.	0.40 AC.	0.40 AC.

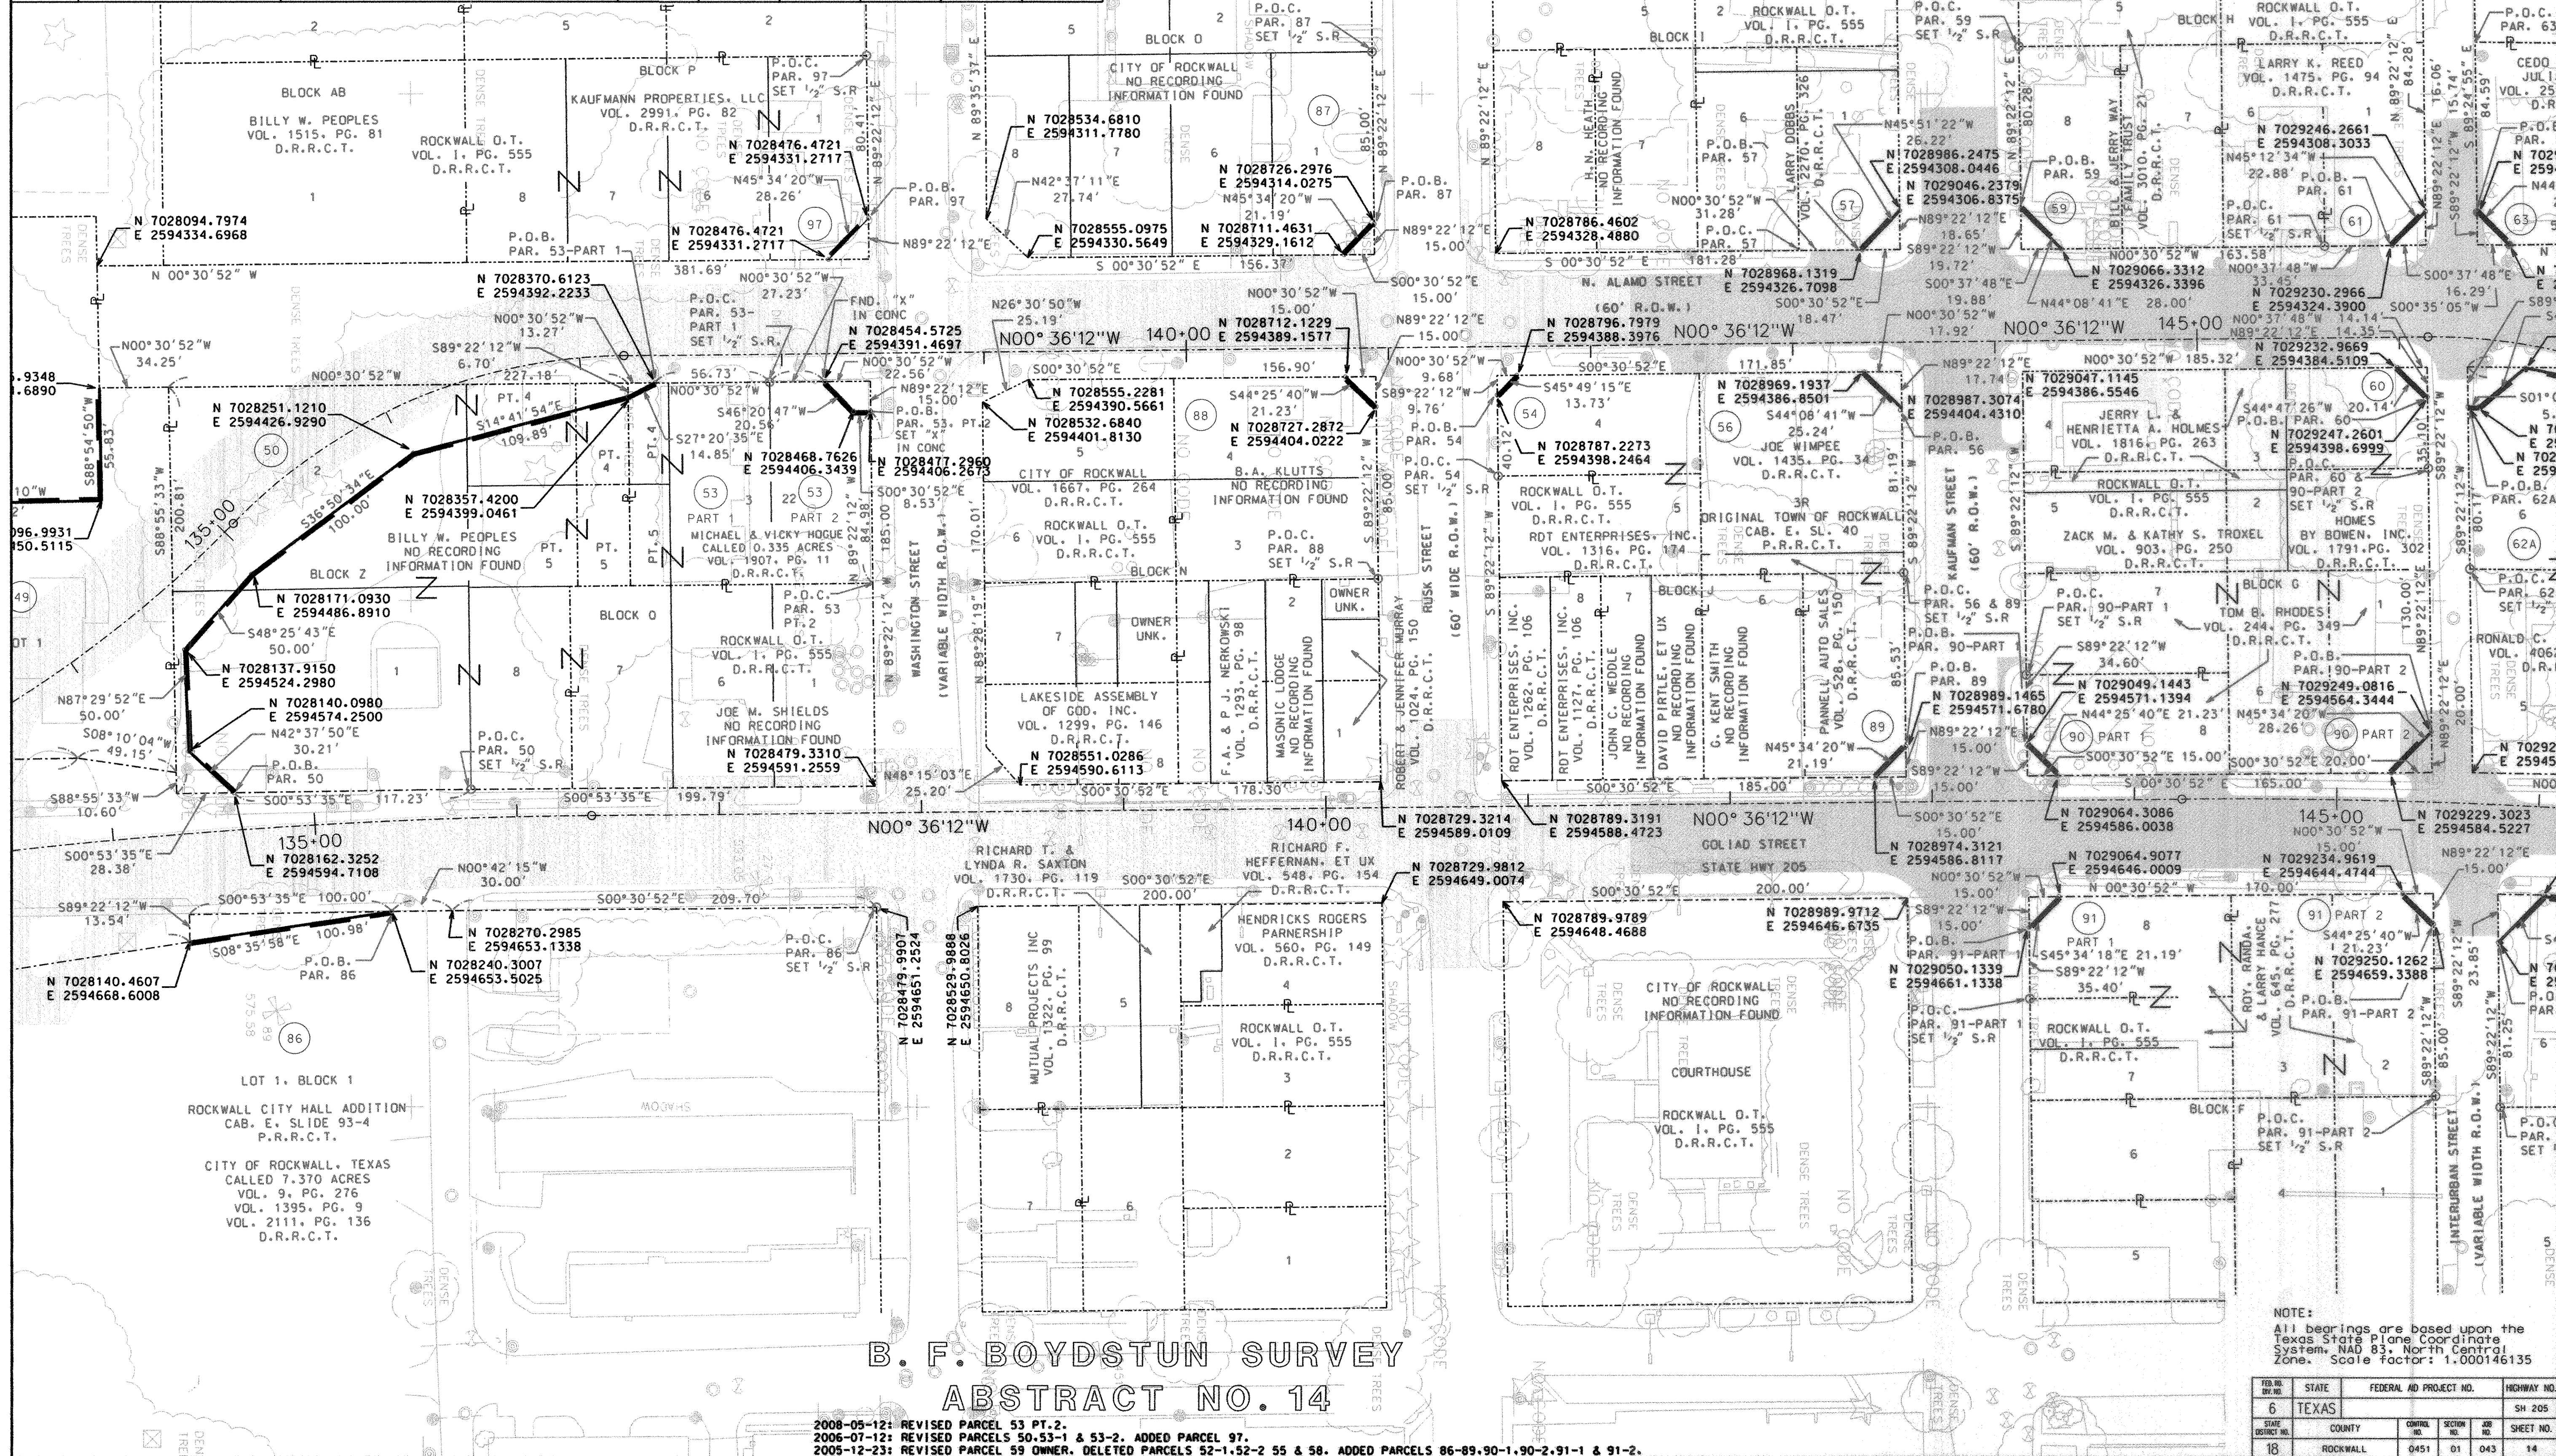

FED. PROJ. NO.	STATE	FEDERAL AID PROJECT NO.	HIGHWAY NO.
6	TEXAS		SH 205
STATE DISTRICT NO.	COUNTY	SECTION	SHEET NO.
18	ROCKWALL	0451	01 043 14

PAR. NO.	STATION TO STATION	OWNER	TYPE OF CONV.	CONVEYANCE VOL.	PAGE	AREA TO BE ACQ.	REMAINDER LEFT	REMAINDER RIGHT
95	141+53.36 - 148+33.70	CITY OF ROCKWALL	FEE			1.0393 AC.		

LEGEND	
	PROPOSED ROW
	EXISTING ROW
	PROPERTY LINE
	COUNTY LINE
	CONTROL OF ACCESS LINE
	SURVEY LINE
	FENCE LINE
	CITY LIMITS
	EASEMENT
	RAILROADS
	STRUCTURE
	POINT OF COMMENCING
	POINT OF BEGINNING
	FOUND CONC. MONUMENT
	SET 5/8" STEEL ROD WITH ALUMINUM TxDOT CAP
	SET OR FOUND MONUMENTATION

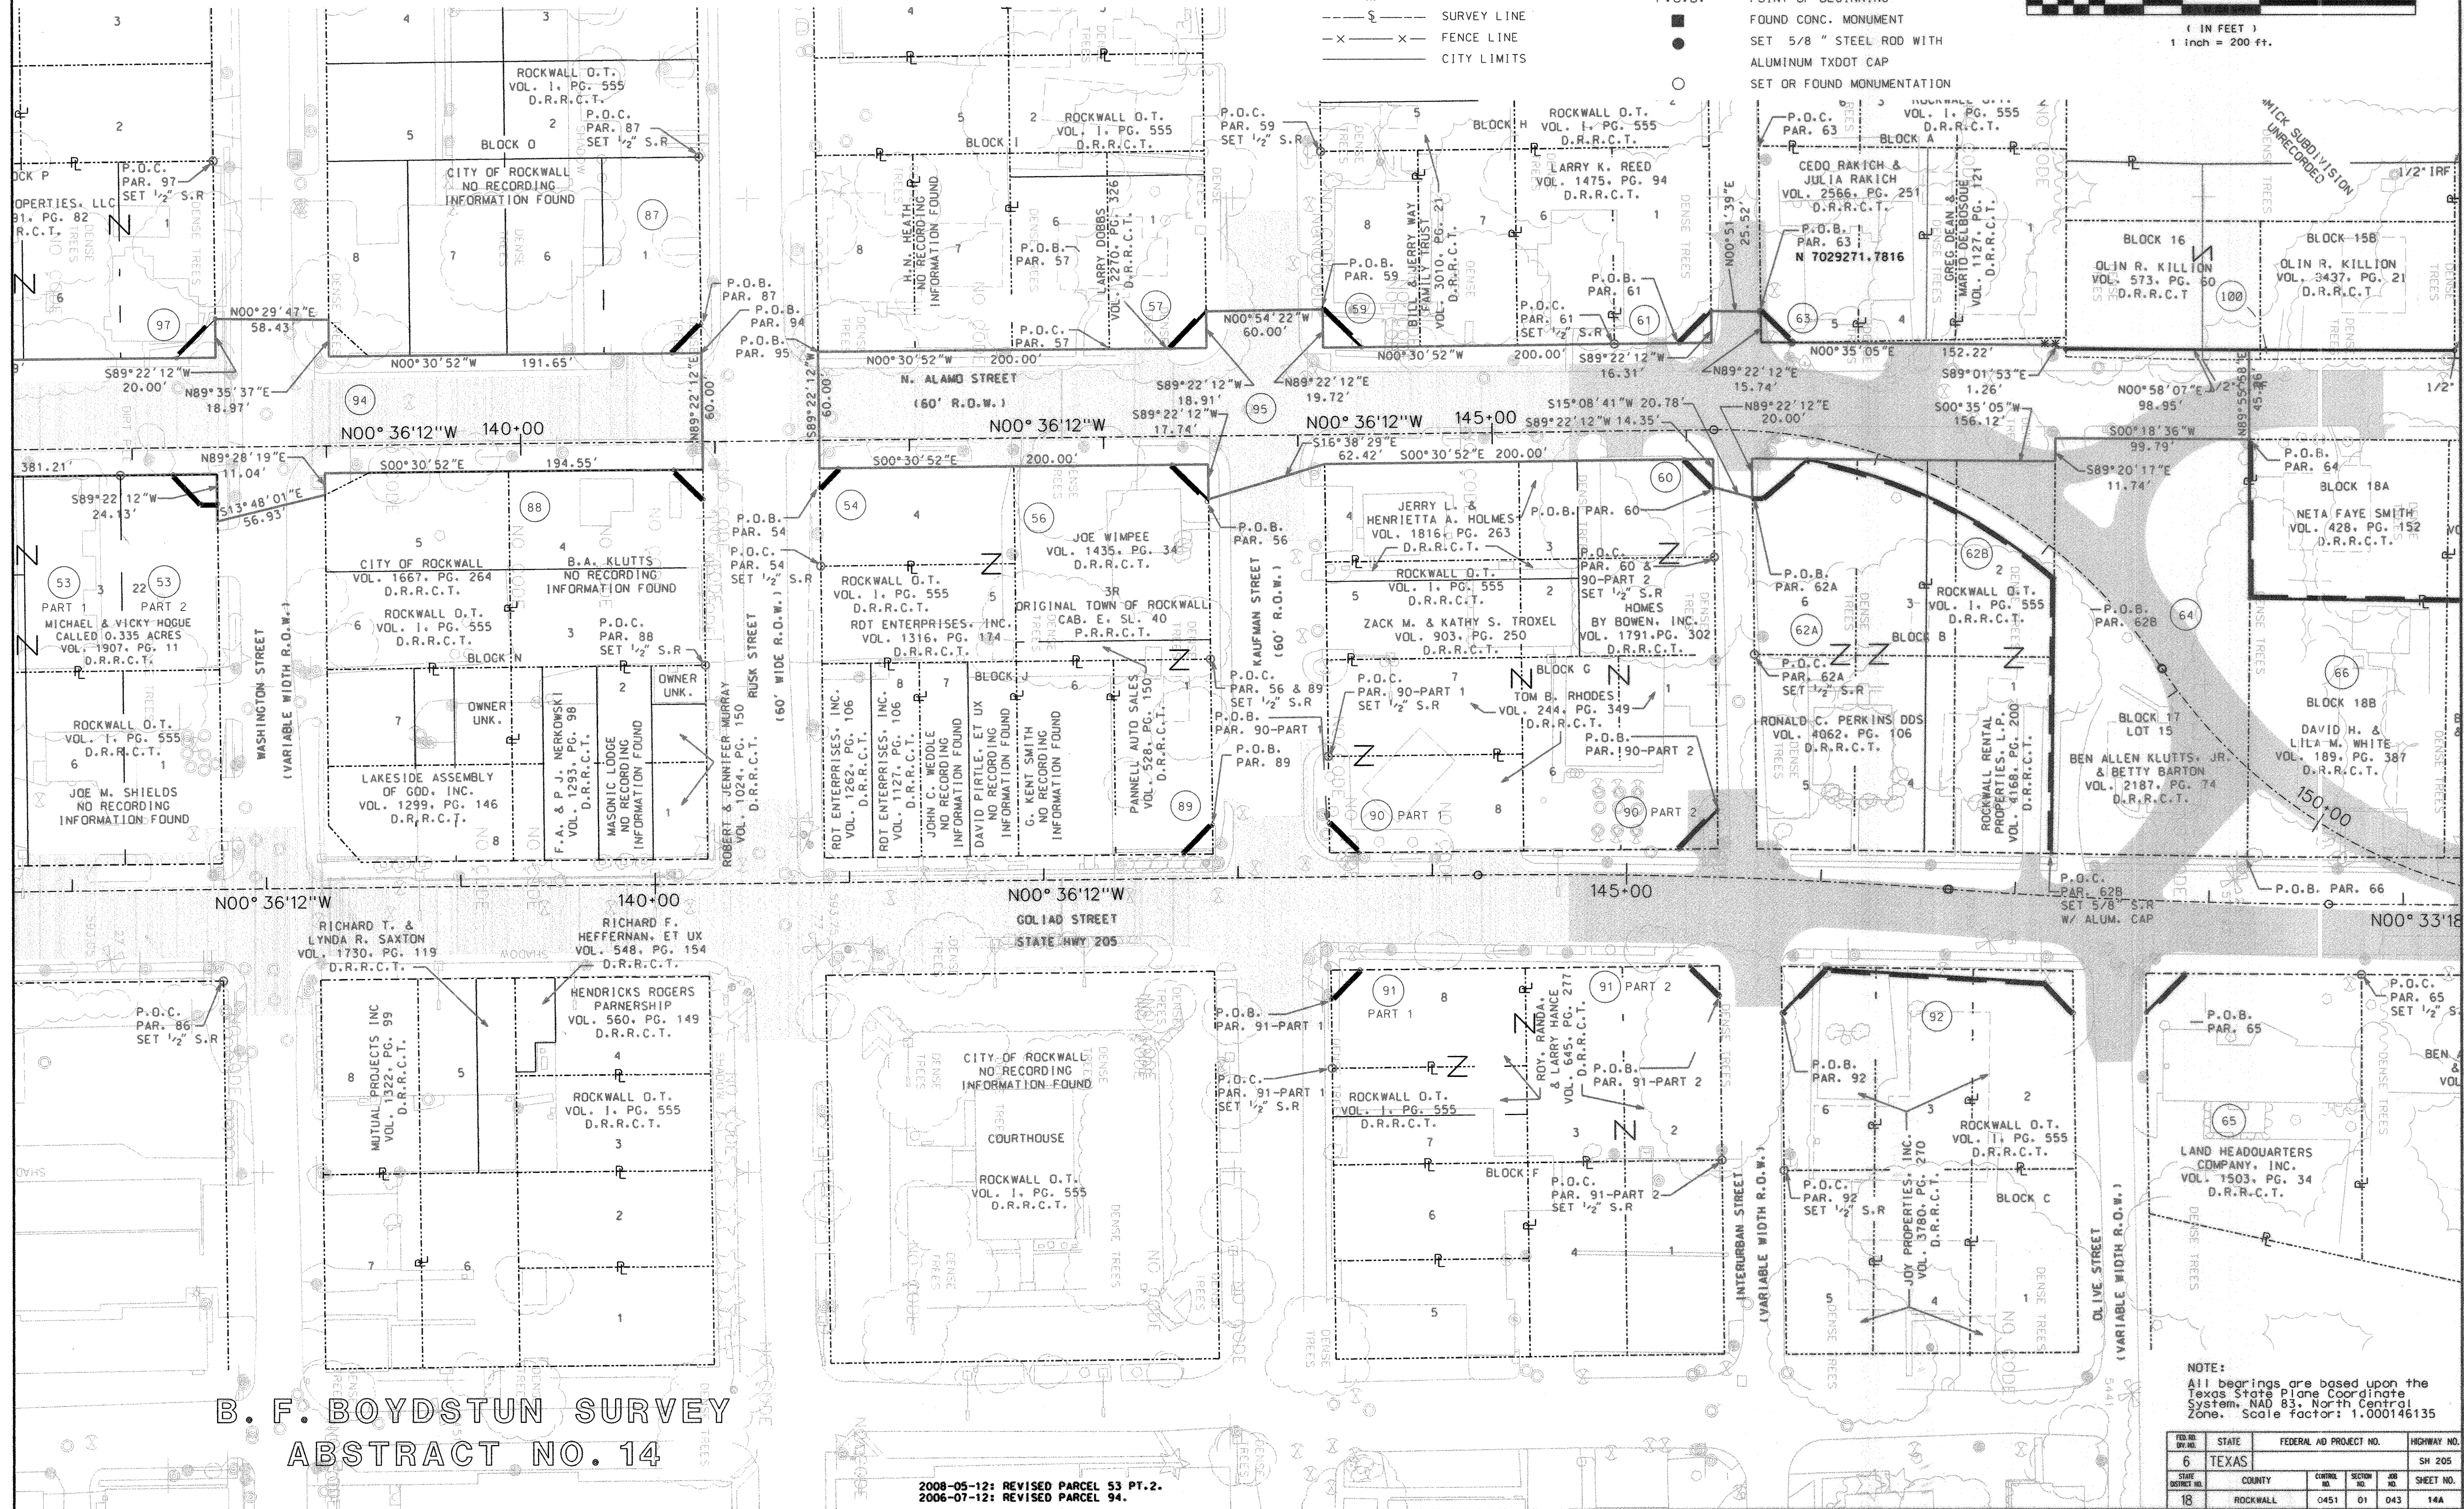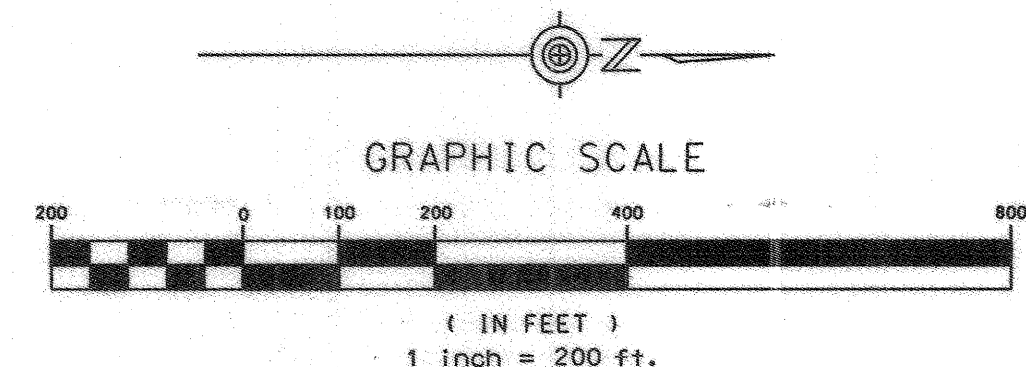


B. F. BOYDSTUN SURVEY
ABSTRACT NO. 14

2008-05-12: REVISED PARCEL 53 PT.2.
2006-07-12: REVISED PARCEL 94.

NOTE:
All bearings are based upon the Texas State Plane Coordinate System, NAD 83, North Central Zone. Scale Factor: 1.000146135

FED. PROJ. NO.	STATE	FEDERAL AID PROJECT NO.	HIGHWAY NO.
6	TEXAS		SH 205
STATE DISTRICT NO.	COUNTY	CERTIFICATE NO.	SECTION NO.
18	ROCKWALL	0451	01 043 14A

PAR. NO.	STATION TO STATION	OWNER	TYPE OF CONV.	CONVEYANCE		AREA TO BE ACQ.	REMAINDER	
				VOL.	PAGE		LEFT	RIGHT
62A	146+34.45 - 147+24.76	RONALD C. PERKINS, DDS	FEE	4892	280	0.0192 AC.		0.39 AC.
62B	147+24.76 - 148+12.83	ROCKWALL RENTAL PROPERTIES, L.P.	FEE	5056	320	0.0555 AC.		0.25 AC.
63	146+35.29 - 146+48.78	DRAGO & CEDO RAKICH	FEE	4692	196	0.0029 AC.	0.19 AC.	
64	147+73.11 - 149+80.81	BEN ALLEN KLUTTS, JR. & BETTY BARTON	FEE	4723	187	0.4933 AC.	0.00 AC.	0.00 AC.
65	147+68.90 - 147+88.64	LAND HEADQUARTERS COMPANY, INC.	FEE	4780	260	0.0046 AC.		0.34 AC.
66	148+19.34 - 149+21.04	DAVID H. & LILA M. WHITE	FEE	4770	275	0.3085 AC.	0.00 AC.	
68	148+21.04 - 149+89.56	BETTYE L. GUNN & JOAN SIMMONS MCINTYRE	FEE	4702	8	0.2065 AC.	0.00 AC.	
69	149+89.56 - 150+41.31	SARRAT WHITE PARTNERS, L.P.	FEE	4626	189	0.0119 AC.	0.24 AC.	
71	150+41.31 - 151+20.31	LOEG 1, LLC	FEE	4669	16	0.0181 AC.	0.18 AC.	
73	151+20.31 - 152+04.71	SPAINED GLASS CREATIONS	FEE	4963	164	0.0194 AC.	0.23 AC.	
75	152+04.71 - 152+84.97	ARTVENTURES STUDIO, L.L.C.	FEE	4773	26	0.0046 AC.	0.21 AC.	
92	145+81.63 - 147+31.86	JOY PROPERTIES, INC.	FEE	4924	1	0.0202 AC.		0.66 AC.
93	152+84.97 - 154+52.33	JOHN M. & SUSAN L. WRIGHT	FEE	5023	151	0.0096 AC.	0.42 AC.	
100	147+58.02 - 148+62.46	OLIN R. KILLION	FEE	5458	156	0.0212 AC.	0.44 AC.	

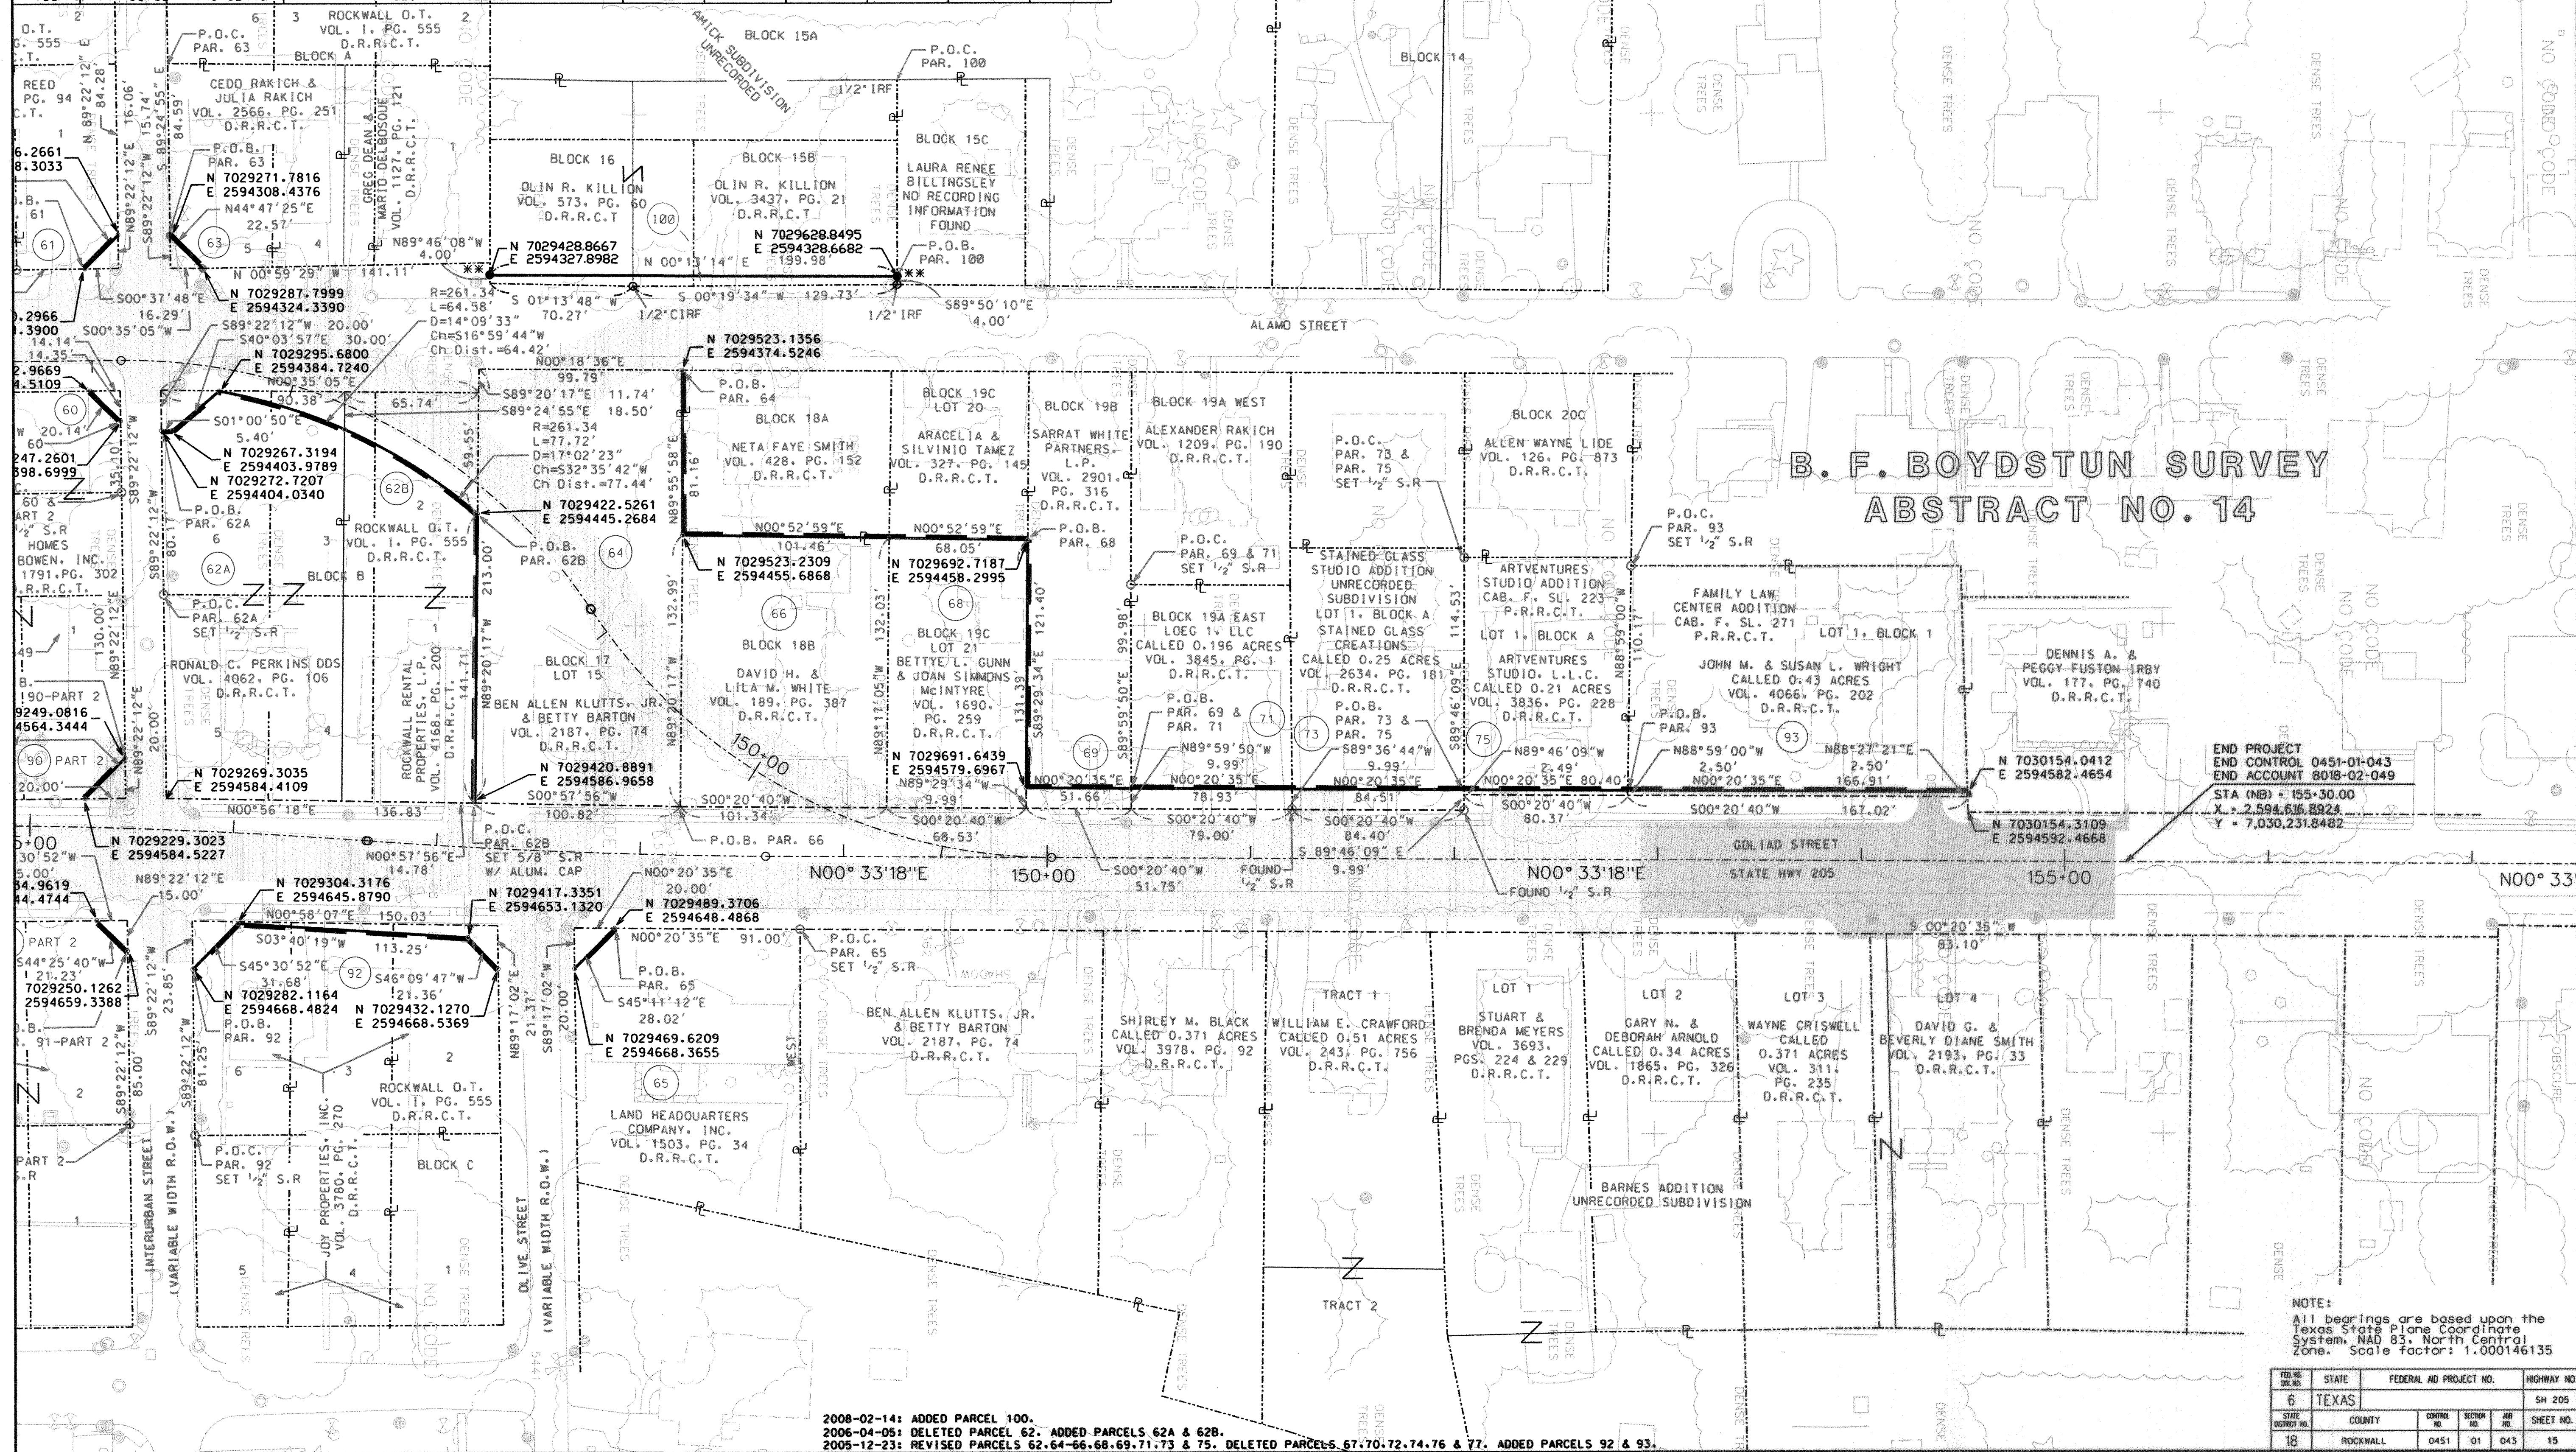

2006-02-14: ADDED PARCEL 100.
2006-04-05: DELETED PARCEL 62. ADDED PARCELS 62A & 62B.
2005-12-23: REVISED PARCELS 62, 64-66, 68, 69, 71, 73 & 75. DELETED PARCELS 67, 70, 72, 74, 76 & 77. ADDED PARCELS 92 & 93.


NOTE:
All bearings are based upon the Texas State Plane Coordinate System, NAD 83, North Central Zone. Scale factor: 1.000146135

FED. AID PROJ. NO.	STATE	FEDERAL AID PROJECT NO.	HIGHWAY NO.
6	TEXAS		SH 205
STATE	COUNTY	CONTROL	SECTION
18	ROCKWALL	0451	01
NO.	NO.	NO.	SHEET NO.
043	01	043	15

**B. J. T. LEWIS SURVEY
ABSTRACT NO. 255**

PI STATION = 68+75.87
X = 2,596,972.2990
Y = 7,022,455.1870
DELTA = 12° 31' 28.53" (LT)
LENGTH = 626.23'
RADIUS = 2,864.79'
PC STATION = 65+61.50
PT STATION = 71+87.73

**J. CADLE SURVEY
ABSTRACT NO. 65**

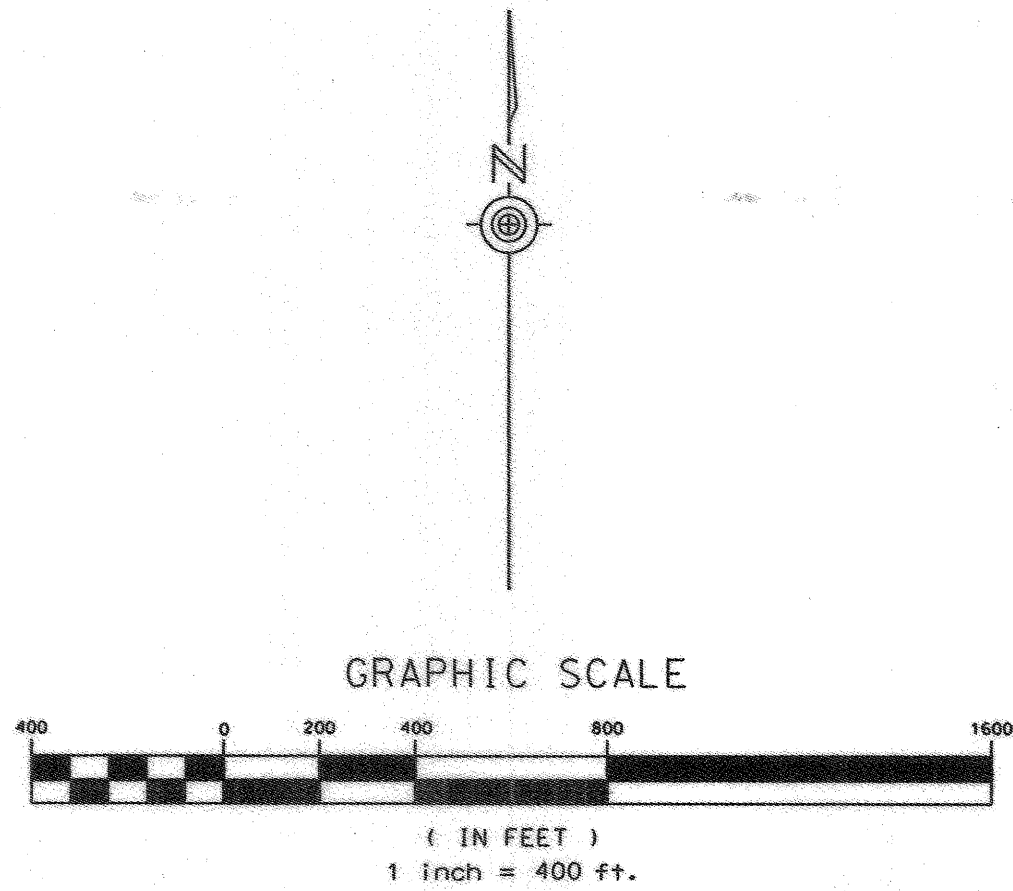

POINT	NORTH	EAST	ELEV.	DESCRIPTION
NTB 1	7016559.608	2600564.737	532.09	1/2" IRON ROD SET
NTB 2	7017144.453	2600114.749	552.38	1/2" IRON ROD SET
NTB 3	7017767.161	2599875.424	540.66	1/2" IRON ROD SET
NTB 4	7018635.919	2599239.342	521.35	1/2" IRON ROD SET
NTB 5	7019755.285	2598647.605	542.47	1/2" IRON ROD SET
NTB 6	7020390.503	2598141.821	562.09	1/2" IRON ROD SET
NTB 7	7021139.998	2597830.669	557.74	1/2" IRON ROD SET
NTB 8	7021550.435	2597455.369	564.69	1/2" IRON ROD SET
NTB 9	7022196.270	2597155.004	579.40	1/2" IRON ROD SET
NTB 10	7022621.389	2596754.232	577.60	1/2" IRON ROD SET
NTB 11	7023941.641	2595584.728	563.38	1/2" IRON ROD SET
NTB 12	7024476.605	2595010.402	565.81	1/2" IRON ROD SET
NTB 13	7025182.868	2594661.067	580.79	1/2" IRON ROD SET
NTB 14	7025893.663	2594688.692	584.47	1/2" IRON ROD SET
NTB 15	7026787.458	2594612.390	591.49	1/2" IRON ROD SET
NTB 16	7027829.726	2594663.305	551.88	1/2" IRON ROD SET
NTB 17	7028472.209	2594647.183	594.83	X-CUT IN CONCRETE
NTB 18	7029451.592	2594584.160	578.60	1/2" IRON ROD SET
NTB 19	7029920.053	2594636.759	575.48	PK NAIL SET
R1991134	7020841.440	2597854.282	577.44	TxDOT GPS CONTROL

BEGIN PROJECT
BEGIN CONTROL 0451-01-043
BEGIN ACCOUNT 8018-02-049

STA = 7+00.00
X = 2,600,159.2572
Y = 7,017,165.1357

POT STATION = 0+00.00
X = 2,600,520.4810
Y = 7,016,565.5380

NOTE:
All bearings are based upon the
Texas State Plane Coordinate
System, NAD 83, North Central
Zone. Scale factor: 1.000146135

FED. RD. DIST. NO.	STATE	FEDERAL AID PROJECT NO.	HIGHWAY NO.
6	TEXAS		SH 205
STATE DISTRICT NO.	COUNTY	CONTRACT NO.	SECTION NO.
18	ROCKWALL	0451	01
JOB NO.	SHEET NO.	043	16

**B. F. BOYDSTUN SURVEY
ABSTRACT NO. 14**

PISTATION (SB) - 150-32.03
X - 2,594,613.0940
Y - 7,029,558.5930
DELTA - 56°06'49.30" (LT)
LENGTH - 267.21'
RADIUS - 272.84'
PC STATION (SB) - 148-86.61
PT STATION (SB) - 151-53.82

PISTATION (SB) - 147-62.53
X - 2,594,367.7762
Y - 7,029,395.8320
DELTA - 57°02'24.92" (RT)
LENGTH - 271.62'
RADIUS - 272.84'
PC STATION (SB) - 146-14.27
PT STATION (SB) - 148-85.89

PISTATION (SB) - 136-20.04
X - 2,594,379.9330
Y - 7,028,241.3960
DELTA - 45°19'33.63" (RT)
LENGTH - 215.84'
RADIUS - 272.84'
PC STATION (SB) - 135-06.11
PT STATION (SB) - 137-21.95

PISTATION (SB) - 133-04.82
X - 2,594,646.6210
Y - 7,028,008.0280
DELTA - 42°17'17.99" (LT)
LENGTH - 422.88'
RADIUS - 572.96'
PC STATION (SB) - 130-83.23
PT STATION (SB) - 135-06.11

PISTATION (SB) - 129-01.82
X - 2,594,646.6210
Y - 7,027,605.3460
DELTA - 7°16'46.66" (LT)
LENGTH - 362.96'
RADIUS - 2,856.79'
PC STATION (SB) - 127-20.09
PT STATION (SB) - 130-83.05

PISTATION (SB) - 124-94.40
X - 2,594,620.7508
Y - 7,027,198.5262
DELTA - 4°29'11.71" (RT)
LENGTH - 449.28'
RADIUS - 5,737.58'
PC STATION (SB) - 122-69.65
PT STATION (SB) - 127-18.93

POT STATION (SB) - 122-69.37
X - 2,594,624.0729
Y - 7,026,974.0708

POT STATION - 122-69.37
X - 2,594,632.0720
Y - 7,026,974.1930

**B. J. T. LEWIS SURVEY
ABSTRACT NO. 255**

END PROJECT
END CONTROL 0451-01-043
END ACCOUNT 8018-02-049

STA (NB) - 155-30.00
X - 2,594,616.8924
Y - 7,030,231.8482

PISTATION (NB) - 147-64.02
X - 2,594,612.5710
Y - 7,029,465.8080
DELTA - 3°54'32.78" (LT)
LENGTH - 195.46'
RADIUS - 2,864.79'
PC STATION (NB) - 146-66.26
PT STATION (NB) - 148-61.71

PISTATION (NB) - 145-44.49
X - 2,594,596.3585
Y - 7,029,246.7279
DELTA - 4°50'08.34" (RT)
LENGTH - 241.78'
RADIUS - 2,864.79'
PC STATION (NB) - 144-23.52
PT STATION (NB) - 146-65.31


PISTATION (NB) - 134-60.93
X - 2,594,607.7730
Y - 7,028,162.7880
DELTA - 7°02'51.51" (RT)
LENGTH - 352.38'
RADIUS - 2,864.79'
PC STATION (NB) - 132-84.52
PT STATION (NB) - 136-36.90

PISTATION (NB) - 130-02.23
X - 2,594,669.0890
Y - 7,027,706.3440
DELTA - 11°17'47.71" (LT)
LENGTH - 566.41'
RADIUS - 2,872.79'
PC STATION (NB) - 127-18.10
PT STATION (NB) - 132-84.51

PISTATION (NB) - 124-93.85
X - 2,594,636.7490
Y - 7,027,198.7629
DELTA - 4°29'36.89" (RT)
LENGTH - 448.73'
RADIUS - 5,721.58'
PC STATION (NB) - 122-69.37
PT STATION (NB) - 127-18.10

PC STATION (NB) - 124-93.85
X - 2,594,640.0712
Y - 7,026,974.3074

PISTATION - 102-22.48
X - 2,594,663.0550
Y - 7,024,880.8790
DELTA - 42°44'35.59" (RT)
LENGTH - 949.85'
RADIUS - 1,273.24'
PC STATION - 97-24.23
PT STATION - 106-74.08

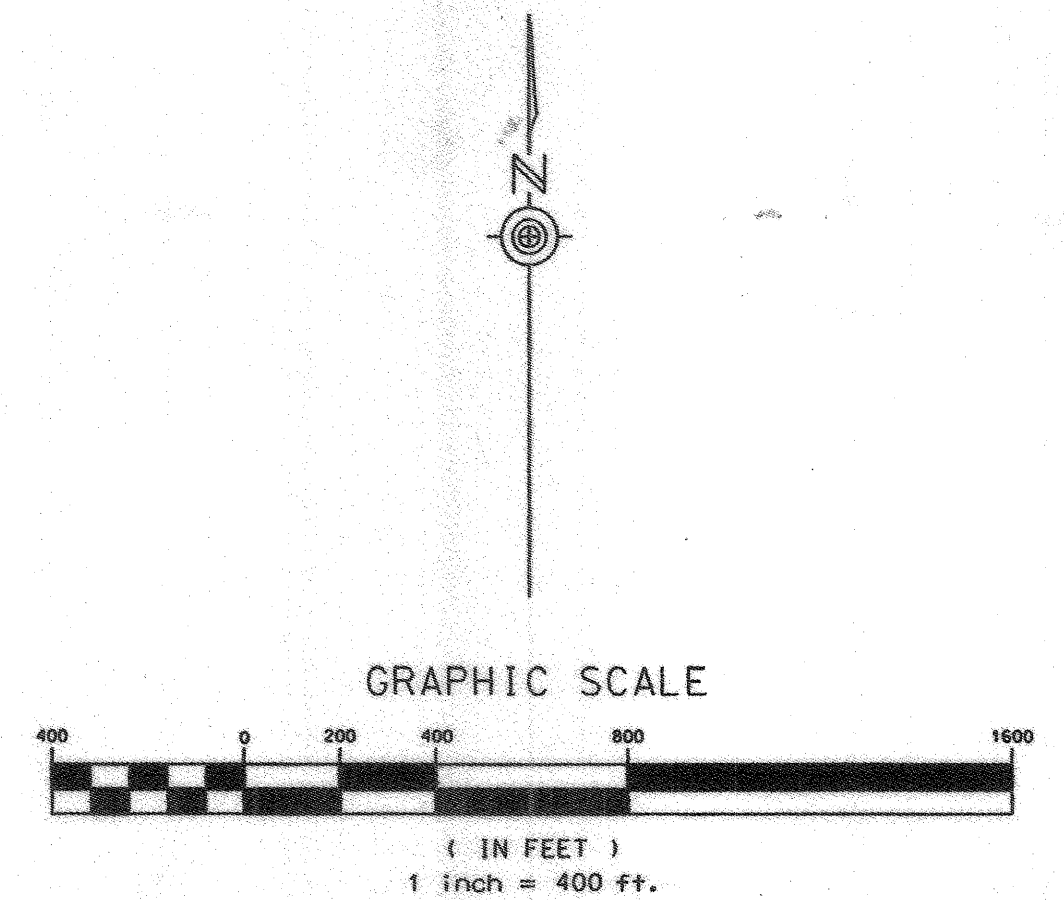

POINT	NORTH	EAST	ELEV.	DESCRIPTION
NTB 1	7016559.608	2600564.737	532.09	1/2" IRON ROD SET
NTB 2	7017144.453	2600114.749	552.38	1/2" IRON ROD SET
NTB 3	7017767.161	2599875.424	540.66	1/2" IRON ROD SET
NTB 4	7018635.919	2599239.342	521.35	1/2" IRON ROD SET
NTB 5	7019755.285	2598647.605	542.47	1/2" IRON ROD SET
NTB 6	7020390.503	2598141.821	562.09	1/2" IRON ROD SET
NTB 7	7021139.998	2597830.669	557.74	1/2" IRON ROD SET
NTB 8	7021550.435	2597455.369	564.69	1/2" IRON ROD SET
NTB 9	7022196.270	2597155.004	579.40	1/2" IRON ROD SET
NTB 10	7022621.389	2596754.232	577.60	1/2" IRON ROD SET
NTB 11	7023941.641	2595584.728	563.38	1/2" IRON ROD SET
NTB 12	7024476.605	2595010.402	565.81	1/2" IRON ROD SET
NTB 13	7025182.868	2594661.067	580.79	1/2" IRON ROD SET
NTB 14	7025893.663	2594688.692	584.47	1/2" IRON ROD SET
NTB 15	7026787.458	2594612.390	591.49	1/2" IRON ROD SET
NTB 16	7027829.726	2594663.305	551.88	1/2" IRON ROD SET
NTB 17	7028472.209	2594647.183	594.83	X-CUT IN CONCRETE
NTB 18	7029451.592	2594584.160	578.60	1/2" IRON ROD SET
NTB 19	7029920.053	2594636.759	575.48	PK NAIL SET
R1991134	7020841.440	2597854.282	577.44	TxDOT GPS CONTROL

NOTE:
All bearings are based upon the
Texas State Plane Coordinate
System, NAD 83, North Central
Zone. Scale factor: 1.000146135

FED. RD. DIST. NO.	STATE	FEDERAL AID PROJECT NO.	HIGHWAY NO.
6	TEXAS		SH 205
STATE DISTRICT NO.	COUNTY	CONTROL NO.	SECTION NO.
18	ROCKWALL	0451	01
			043
			17