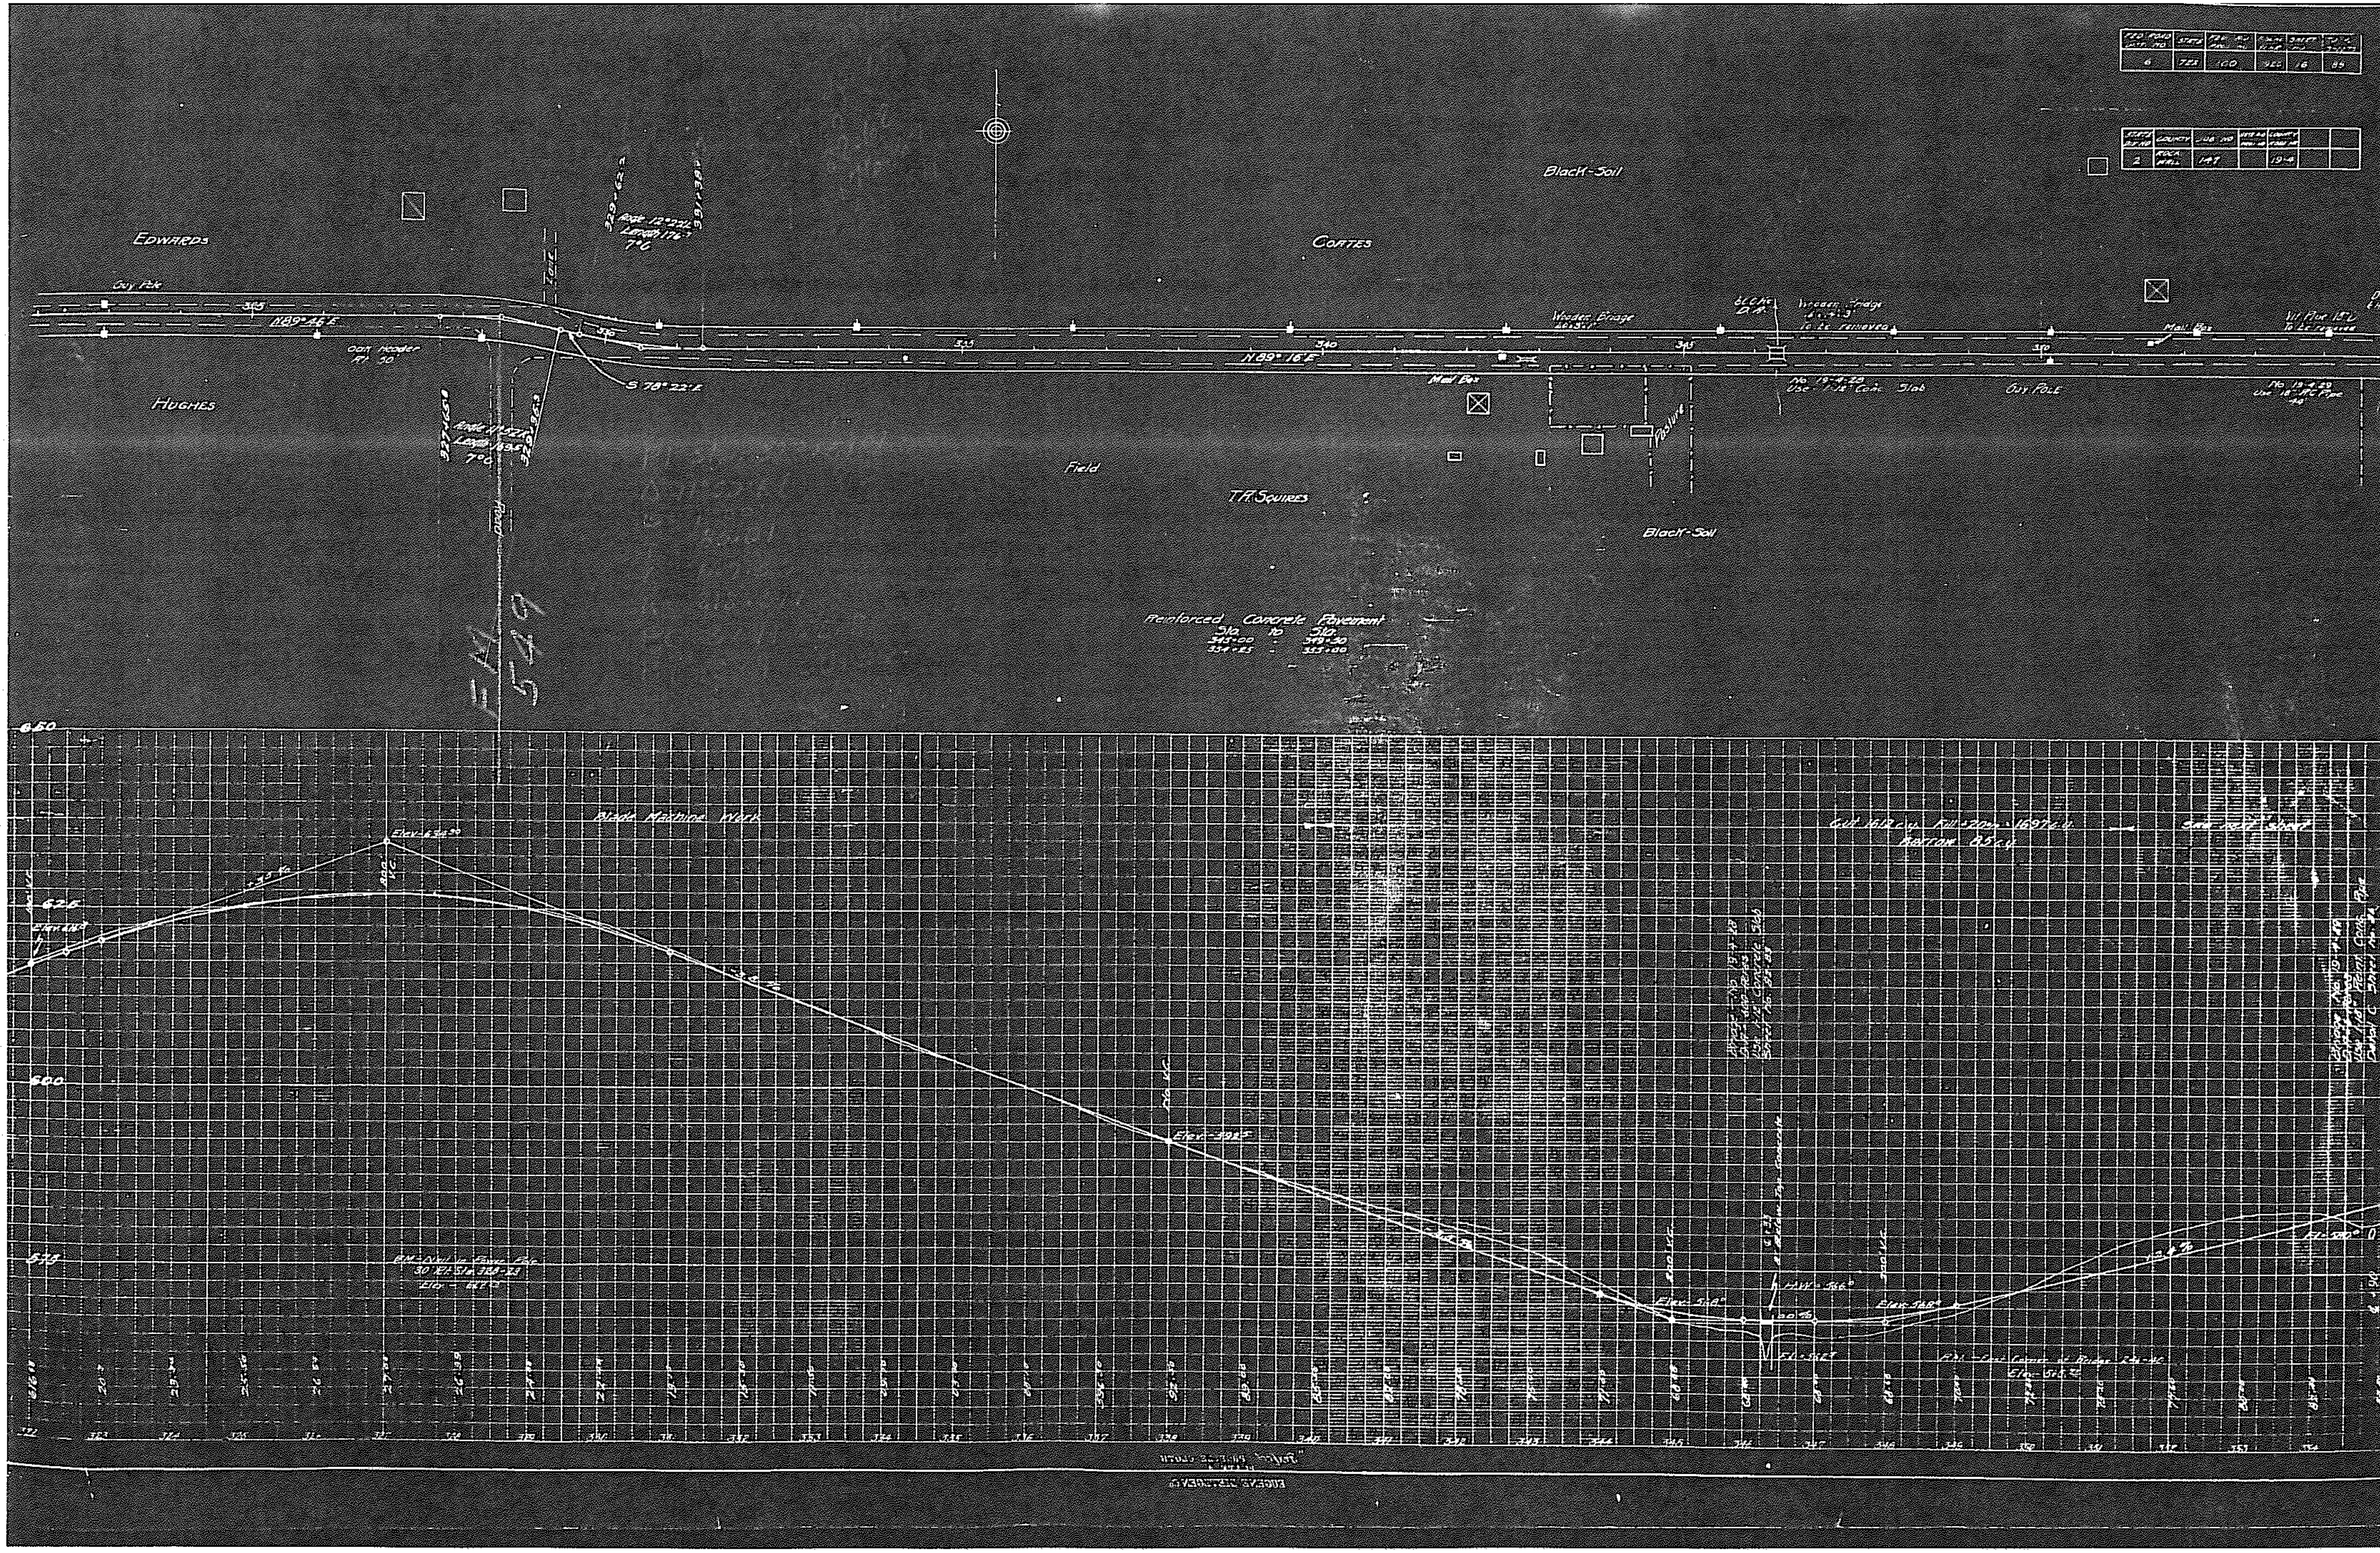

Black-Soil
Edwards
Cortes
Hughes
Guy Pole
N89°46'E
N89°16'E
S78°22'E
Angle 12°22'L
Length 176'
7°C
Angle 11°52'R
Length 169.5'
7°C
Road
Wooden Bridge
To be removed
No. 19-4-28
Use 1-14" Conc. Slab
No. 19-4-29
Use 18" R.C. Pipe
Mail Box
Guy Pole
Pasture
Field
T.R. Squires
Black-Soil
Reinforced Concrete Pavement
Sta. to Sta.
345+00 - 349+30
354+25 - 355+00
F.A. 549
Blade Machine Work
Cut 1612 c.y. Fill +20% 1697 c.y.
Borrow 85 c.y.
See next sheet
Elev. 634.39
Elev. 592.5
Elev. 568.0
Elev. 568.0
H.W. 566.0
Fl. 562.7
Fl. 580.0
No VC
650
625
600
575